CITY OF RANCHO CORDOVA

CITY COUNCIL MEETING
Monday, June 7, 2021

5:30 PM – Regular Meeting

In response to Governor's Executive Order N-29-20 and the Resolution Declaring the Existence of a Local Emergency Relating to the COVID-19 Pandemic adopted by the City of Rancho Cordova, the City Council meetings are currently Teleconference Meetings Only to align with local and federal guidelines and social distancing recommendations for the containment of COVID-19. If there is a need for training or assistance in using the teleconferencing platform, please contact the office of the City Clerk no later than 10:00 a.m. Monday, June 7, 2021 at (916) 851-8720.

City Hall
2729 Prospect Park Drive, Rancho Cordova

Join the Meeting Via Zoom Link:
https://cityofranchocordova.zoom.us/j/94454524311?pwd=K2NlYmpzcjQzSjFFaGNTcmJUakVkdz09

Join the Meeting via the Zoom Phone Number
Zoom Phone Number: US: +1 669 900 6833, +1 253 215 8782, 888 475 4499 (Toll Free)
Webinar ID: 944 5452 4311
Password: 874870

Instructions to Make Public Comment

Submitting Public Comment via Email

Members of the public who wish to provide public comment via email will need to submit comments to CityClerk@cityofranchocordova.org no later than 3:00 p.m. on Monday, June 7, 2021. All comments submitted later than 3:00 p.m. will be sent to the City Council for their review and may not be read during the meeting.

Listening to a Zoom Meeting by Zoom Video Conference

To make a public comment using the Zoom platform, please use the “raise hand” feature at the bottom center of the screen. Please make sure to enable audio controls once access has been given by the City Clerk’s office to speak. Please wait to be called upon by the City Clerk.

Listening to a Zoom Meeting by Phone Only

You can join a Zoom meeting via teleconferencing/audio conferencing using a cell phone or traditional landline phone. To request to make a public comment by phone press *9 to raise your hand. Please wait to be called upon by the City Clerk.

All public comments will be limited to three-minutes.

If you have questions related to the City Council Meeting or the use of Zoom, please contact the City Clerk’s Office at (916) 851-8720 Monday, June 7, 2021 before 3:00 p.m.

AGENDA

1. REGULAR MEETING - CALL TO ORDER/ROLL CALL

Council Members Budge, Pulipati, Sander, Terry, and Mayor Gatewood.

2. METRO CABLE TV TELEVISION ANNOUNCEMENT

The Clerk will announce the meetings video recording and playback schedules.

3. PLEDGE OF ALLEGIANCE

The Mayor will call on someone in attendance to lead the Pledge.

4. INVOCATION

There will be a moment of silence in lieu of an invocation.

5. PRESENTATIONS

5.1. New employee introductions: April Stevenson, Animal Services Officer II and Mark Baxter, Community Services Office II by Russell Ducharme, Neighborhood Services Manager. Kevin Chin, Assistant Civil Engineer by Quoc Nam, Associate Civil Engineer.

6. PUBLIC COMMENT

Citizens wishing to address the Council for any matter not on the agenda may do so at this time via teleconference using Zoom.

If you want to make a public comment, please use the “raise hand” feature at the bottom center of the screen. If you are participating by telephone and you want to make a public comment, please press *9 to raise your hand. For those participating by Zoom or telephone, please wait to be called upon by the City Clerk. Speakers are encouraged to keep comments to three minutes or less and to state name and community of residence.

Under the provisions of the California Government Code, the City Council is prohibited from discussing or taking immediate action on any item not on the agenda unless it can be demonstrated to be of an emergency nature or the need to take immediate action arose after the posting of the agenda.

7. COUNCIL REPORTS

8. CITY MANAGER'S REPORT

9. CONSENT CALENDAR ITEMS - ROLL CALL VOTE

9.1. **Subject:** Meeting Minutes from the Regular City Council Meeting of May 17, 2021 and the Special City Council Meetings of May 25, 2021.
Recommendation: Adopt the minutes.

9.2. **Subject:** A Resolution Declaring the Results of the Mail Ballot Election for Rancho Cordova Transit -Related Services Special Tax Area Zone 28 for the High Class Motors Project.
Recommendation: Adopt the Resolution.

9.3. **Subject:** A Resolution Authorizing the City Manager to Execute Contract No. 2021-80, a Memorandum of Understanding for Probation Services Between the City and the County of Sacramento.
Recommendation: Adopt the Resolution.

9.4. **Subject:** A Resolution Authorizing the City Manager to Execute Contract Amendment No. 133-2019 for Professional Services with West Yost Associates to Increase the Contract Amount from $450,000 to an Amount not to Exceed $850,000 and to Extend the Contract Term to June 30, 2023.
Recommendation: Adopt the Resolution.

9.5. **Subject:** A Resolution Authorizing the City Manager to Execute Contract Amendment No. 65-2019-1 for On-Call Professional Services with Willdan Engineering to Increase the Contract Amount from $750,000 to an Amount not to Exceed $1,450,000 and Extend the Contract Term from June 30, 2022 to June 30, 2023.
Recommendation: Adopt the Resolution.

9.6. **Subject:** A Resolution Approving the Annexation of the Rio Del Oro Subdivision (Elliott Homes Portion) into the City of Rancho Cordova Community Facilities District No. 2013-2 (Police Services).
Recommendation: Adopt the Resolution.

9.7. **Subject:** A Resolution Authorizing the City Manager to Execute Contract Amendment No. 74-2016-3 with the Sacramento Regional Transit District to Increase the Contract Amount from $466,600 to an Amount Not to Exceed $563,120 for Continued Light Rail Station Cleaning and Maintenance Services.
Recommendation: Adopt the Resolution.

9.8. **Subject:** A Resolution Authorizing the City Manager to Execute Contract Amendment No. 78-2018-1 with St. Francis Electric, LLC to Extend the Contract Term from June 30, 2021 to June 30, 2022 Which Results in an Increase to the Contract Amount from $593,670 to an Amount Not to Exceed $769,000 for Continued On-Call Street Light and Electrical Maintenance and Repair Services.
Recommendation: Adopt the Resolution.

9.9. **Subject:** A Resolution Authorizing the City Manager to Execute a Reimbursement Agreement, Contract No. 2021-86, in an Amount not to Exceed $2,616,268.00, Between the City of Rancho Cordova and the Sacramento County Water Agency for the White Rock Road - Fitzgerald Road to 0.5 Mile East of Rancho Cordova Parkway Project to Reimburse the City for the Waterline Construction

Recommendation: Adopt the Resolution.

9.10. **Subject:** A Resolution Approving the Final Map of Douglas 98 Phase 3, Subdivision No. FM-2018-005-06 and Authorizing the Execution of the Subdivision Improvement Agreement Contract No. 2021-88 with Woodside 05N LP
Recommendation: Adopt the Resolution.

9.11. **Subject:** A Resolution Approving Fiscal Year 2021/2022 Budget Amounts for Community Grants, Legacy Projects, and Department Led Initiatives to be Funded from the Community Enhancement Fund, the Revenues from the Voter-Approved 1/2 Cent Sales Tax.
Recommendation: Adopt the Resolution.

9.12. **Subject:** Fiscal Year 2021-23 Operating Budget and Fiscal Year 2021-26 Capital Improvement Plan
A) Adopt Resolution Approving the 2021-23 Operating Budget
B) Adopt Resolution Approving the 2021-26 Capital Improvement Plan
C) Adopt Resolution Approving Appropriations Limit for Fiscal Year 2020-21
C) Adopt Resolution Approving Appropriations Limit for Fiscal Year 2021-22
D) Adopt Resolution Approving Full Time Employee Salary Schedule.
Recommendation: It is recommended that the City Council adopt the resolutions approving the 2021-23 Operating Budget, 2021-26 Capital Improvement Plan, Appropriations Limit for Fiscal Year 2020-21 and 2021-22, and Full Time Employee Salary Schedule.

9.13. **Subject:** A Resolution Approving the Final Map of Rio Del Oro Lot 67A, Subdivision No. FM-2019-004-02, and Authorizing the Execution of the Subdivision Improvement Agreement Contract No. 2021-89.
Recommendation: Adopt the Resolution.

9.14. **Subject:** A Resolution Approving the Final Map of Rio Del Oro Lot 67B, Subdivision No. FM-2019-004-03, and Authorizing the Execution of the Subdivision Improvement Agreement Contract NO. 2021-90.
Recommendation: Adopt the Resolution.

9.15. **Subject:** A Resolution of the City Council of the City of Rancho Cordova approving the Third Amendment to the First Restated Agreement for Legal Services between the City and Meyers, Nave, Riback, Silver & Wilson.
Recommendation: Adopt the Resolution.

10. CONSENT PUBLIC HEARING ITEMS - ROLL CALL VOTE

10.1. **Subject:** Rio Del Oro Delivery Station - Major Design Review - Project No. DD10030 - Located Within Rio Del Oro Specific Plan Parcel 63 A & B.
Recommendation: Determine the project Exempt from CEQA per Section 15183, consistent with the Community Plan, General Plan or Zoning for which an EIR was certified; and adopt the Resolution for Rio Del Oro Delivery Station Major Design Review.

10.2. **Subject:** A Resolution Approving Proceedings for the Annual Levy and Collection of Assessments for Landscaping and Lighting District No. 2005-1 for Fiscal Year 2021-2022.
Recommendation: Adopt the Resolution.

10.3. **Subject:** A Resolution Approving Proceedings for the Annual levy and Collection of Assessments for the Rancho Cordova Lighting District No. 2012-1 for Fiscal Year 2021-2022.

Recommendation: Adopt the Resolution.

10.4. **Subject:** Resolutions Approving Proceedings for the Annual Levy and Collection of Charges for the Rancho Cordova Transit Related Services Benefit District; Zone No. 1 for Fiscal Year 2021-2022.
Recommendation: Adopt the Resolution Initiating Proceedings for the Annual Levy and Collection of Charges, Preliminarily Approving the Engineer's Report and Declaring its Intention to Levy the Annual Charges for Fiscal Year 2021-2022 for the Rancho Cordova Transit Related Services Benefit District, Zone No. 1; and adopt the Resolution Amending and/or Confirming the Engineer's Report and establishing the Fiscal Year 2021-2022 Service Charge for the Rancho Cordova Transit Related Services Benefit District, Zone No. 1.

10.5. **Subject:** Sunridge Lot J Village 4 Tentative Subdivision Map Project No. DD10028.
Recommendation: The applicant is requesting the proposed project be continued from the June 7, 2021 City Council meeting to the August 2, 2021 City Council meeting.

10.6. **Subject:** Express Sewer and Drain Inc. Major Design Review and Street Side Yard Setback Adjustment Project No. DD10040.
Recommendation: Find the project is exempt under CEQA Exemption 15183, Projects Consistent with a Community Plan, General Plan, or Zoning and Exemption and 15332 Infill Development Project; and adopt the Resolution for Express Sewer and Drain Major Design Review and street side yard setback Adjustment.

10.7. **Subject:** An Ordinance Adopting an Amended and Restated Development Agreement for Montelena Villages 1,2,4,6, 8, and vacant parcels in Villages 9 and 10 to Extend the Term of the Development Agreement.
Recommendation: Staff is requesting that this item be continued to the June 21, 2021 City Council meeting.

10.8. **Subject:** A Resolution Modifying the Rancho Cordova Tourism Business Improvement District Management District Plan.
Recommendation: Hold a final hearing to adopt the Resolution to modify the Rancho Cordova Tourism Business Improvement District Management District Plan

10.9. **Subject:** An Ordinance and A Resolution Terminating the Villages of Zinfandel Development Impact Fee Program and Transferring the Collection of the Off-Site Roadway Mitigation and the Villages of Zinfandel Administration Fees to the Transportation Development Impact Fee Program.
Recommendation: The item will be continued to June 21, 2021.

10.10. **Subject:** Amendment to the General Plan and Certain Entitlements for the Rio Del Oro Specific Plan Area Regarding Parks in Rio Del Rio.
Recommendation: Waive the first reading and Introduce the Ordinance and adopt the Resolution.

11. PUBLIC HEARING ITEMS

11.1. **Subject:** Grantline 220 - Project DD9837- Tentative Subdivision Map and Specific Plan Amendments.
Recommendation: Determine the project Exempt per Section 15183 Projects Consistent with a Community Plan, General Plan, or Zoning, of the CEQA Guidelines, waive first reading and introduce the Ordinance for the Specific Plan Amendments for the Suncreek Specific Plan and

adopt the Resolution for Grantline 220 Tentative Subdivision Map.

11.2. **Subject:** Eco Site II, Cellular Telecommunication Tower at the Southeast Corner of Zinfandel Drive and Folsom Boulevard Conditional Use Permit Project DD10018.
Recommendation: Find the project is exempt under California Environmental Quality Act (CEQA) Exemption 15303, New Construction or Conversion of Small Structures); and adopt the Resolution for Eco Site II, Cellular Telecommunication Tower at the southeast corner of Zinfandel Drive and Folsom Boulevard.

12. REGULAR CALENDAR ITEMS

12.1. **Subject:** Discussion and Possible Direction to Prepare an Ordinance Regarding Host Liability for Illegal Fireworks.
Recommendation: Council discussion and direction regarding a potential ordinance regarding host liability for illegal fireworks.

12.2. **Subject:** A Resolution of the City Council of the City of Rancho Cordova Approving a 5% Performance Incentive Payment for Cyrus Abhar for Service as City Manager.
Recommendation: Adopt the Resolution.

13. COUNCIL REQUESTS FOR FUTURE AGENDA ITEMS

14. ADJOURNMENT

ADDITIONAL INFORMATION

SPECIAL MEETINGS LISTED BELOW ARE SUBJECT TO CHANGE/CANCELLATION WITHOUT FURTHER NOTICE.

UNLESS THE COUNCIL ADOPTS A MOTION TO EXTEND THE MEETING, ANY ITEM THAT IS NOT INITIATED BEFORE 11:00 PM WILL BE CONTINUED TO THE NEXT DAY AT 5:30 PM OR SCHEDULED ON THE NEXT REGULAR MEETING AGENDA OF THE COUNCIL.

Public documents related to items on the open session portion of this agenda, which are distributed to the City Council less than 72 hours prior to the meeting, shall be available for public inspection at the time the documents are distributed to the Council. Documents are available for inspection at the City Clerk's office located in Rancho Cordova City Hall.

The agenda items are accessible on the City's website at www.cityofranchocordova.org on Thursdays or Fridays prior to the Regular City Council Meeting.

UPCOMING MEETINGS

June 21, 2021	5:30 PM Regular Meeting
June 29, 2021	5:30 PM Special Meeting/Work Session
July 19, 2021	4:00 PM Special Meeting/Regular Meeting
August 2, 2021	4:00 PM Special Meeting/Regular Meeting
August 16, 2021	5:30 PM Regular Meeting
August 24, 2021	5:30 PM Special Meeting/Work Session
September 7, 2021	4:00 PM Special Meeting/Regular Meeting
September 20, 2021	5:30 PM Special Meeting/Work Session

If you have any technical questions related to the agenda items, please contact City Hall at (916) 851-8700.

The Rancho Cordova City Council meeting will be videotaped in its entirety and will be cablecast without interruption on Metro Cable 14, the Government Affairs Channel on the Comcast, Consolidated Communications and AT&T U-Verse Systems. Closed Captioning will be available on the playback cablecast. A DVD copy is available from the City Clerk's Department and a webcast of this meeting will be available for viewing via video streaming from the City's website within 48 hours of adjournment of this meeting.

In compliance with the Americans with Disabilities Act, if you need a disability-related modification or accommodation, including auxiliary aids or services, to participate in this meeting, please contact the City Clerk's Office at (916) 851-8720 at least 48 hours prior to the meeting.

CERTIFICATION OF POSTING OF AGENDA

I, Stacy Leitner, City Clerk for the City of Rancho Cordova, declare that the foregoing agenda for the June 7, 2021 Regular Meeting of the Rancho Cordova City Council was posted and available for review on June 4, 2021 at City Hall of the City of Rancho Cordova, 2729 Prospect Park Drive, Rancho Cordova, California, 95670. The agenda is also available on the city website at www.cityofranchocordova.org.

Signed June 4, 2021 at Rancho Cordova, California.

Stacy Leitner, CMC
City Clerk

CITY OF RANCHO CORDOVA

CITY COUNCIL MEETING
Monday, May 17, 2021

4:00 PM – Special Meeting/Closed Session
5:30 PM – Regular Meeting

In response to Governor's Executive Order N-29-20 and the Resolution Declaring the Existence of a Local Emergency Relating to the COVID-19 Pandemic adopted by the City of Rancho Cordova, the City Council meetings are currently Teleconference Meetings Only to align with local and federal guidelines and social distancing recommendations for the containment of COVID-19. If there is a need for training or assistance in using the teleconferencing platform, please contact the office of the City Clerk no later than 10:00 a.m. Monday, May 17, 2021 at (916) 851-8720.

City Hall
2729 Prospect Park Drive, Rancho Cordova

DRAFT MINUTES

1. SPECIAL MEETING - CALL TO ORDER/ROLL CALL

Mayor Gatewood called the Special meeting to order at 4:03 p.m.

Council Members Present: Linda Budge, Siri Pulipati, Donald Terry, and Mayor Garrett Gatewood

Council Members Absent: David Sander

Staff Members Present: Cyrus Abhar, Adam Lindgren, Stacy Leitner and Persephonie Riley

2. PUBLIC COMMENT

Mayor Gatewood opened the public comment period. Seeing no speakers. Mayor Gatewood closed the public comment period.

3. ADJOURN TO CLOSED SESSION

Mayor Gatewood will adjourn the Special meeting to closed session.

Mayor Gatewood adjourned the meeting to closed session at 4:05 p.m.

4. CLOSED SESSION - CALL TO ORDER/ROLL CALL

Mayor Gatewood called closed session to order at 4:05 p.m.

Council Members Present: Linda Budge, Siri Pulipati, David Sander, Donald Terry, and Mayor Garrett Gatewood

Council Members Absent: None

Staff Members Present: Cyrus Abhar and Adam Lindgren

5. CLOSED SESSION

Council will meet in closed session to discuss the following item:

PUBLIC EMPLOYEE PERFORMANCE EVALUATION: City Manager: Pursuant to Government Code Section 54957.

PUBLIC EMPLOYEE PERFORMANCE EVALUATION: City Attorney: Pursuant to Government Code Section 54957.

6. OPEN SESSION - REPORT FROM CLOSED SESSION

City Attorney Adam Lindgren reported that staff was given direction and no reportable action was taken in closed session.

7. ADJOURNMENT OF SPECIAL MEETING

Mayor Gatewood adjourned to the Regular meeting at 5:33 p.m.

8. REGULAR MEETING - CALL TO ORDER/ROLL CALL

Mayor Gatewood called the Regular meeting to order at 5:33 p.m.

Council Members Present: Linda Budge, Siri Pulipati, David Sander (joined at 5:35 p.m.), Donald Terry, and Mayor Garrett Gatewood

Council Members Absent: None

Staff Members Present: Cyrus Abhar, Adam Lindgren, Stacy Leitner and Persephonie Riley

9. METRO CABLE TV TELEVISION ANNOUNCEMENT

The City Clerk read the meetings recordings and playback schedule.

10. PLEDGE OF ALLEGIANCE

Mayor Garrett Gatewood led the pledge.

11. INVOCATION

Jennifer Laret with The Church of Jesus Christ of Latter-day Saints gave the invocation.

12. PRESENTATIONS

12.1. Proclamation to be Presented to the Sacramento Asian Pacific Chamber of Commerce in Recognition of Asian Pacific American Heritage Month.

13. PUBLIC COMMENT

Mayor Gatewood opened the public comment period. The following individuals

addressed the Council or submitted public comment via email:

1. Helen Whelan-Bashaw
2. Daniell Cummings
3. Autumn Eberhardt
4. Fayzah Mughal

Mayor Gatewood closed the public comment period.

14. COUNCIL REPORTS

Council reported on events since the last meeting.

15. CITY MANAGER'S REPORT

City Manager Cyrus Abhar gave his report.

16. CONSENT CALENDAR ITEMS - ROLL CALL VOTE

Mayor Gatewood asked that Item 16.8 be pulled for further discussion.

Council Member Budge asked that Item 16.13 be pulled for further discussion.

ACTION: Motion to approve item 16.1 through 16.7, and item16.9 through 16.12 by Budge second by Sander;
Motion passed with a 5:0 vote.

16.1. **Subject:** Meeting Minutes from the Regular City Council Meeting of May 3, 2021 and the Special Meeting of May 11, 2021.
Recommendation: Adopt the Minutes.

16.2. **Subject:** Resolutions Initiating Proceedings for the Annual Levy and Collection of Assessments for the Landscape and Lighting District No. 2005-1 for Fiscal Year 2021-2022.
Recommendation: Adopt the Resolution Initiating Proceedings for the Annual Levy and Collection of Assessments for the Landscaping and Lighting District 2005-1 for Fiscal Year 2021-2022; and adopt the Resolution Preliminarily Approving the Engineer's Annual Levy Report and Declaring its Intention to Levy and Collect Annual Assessments for the Landscaping and Lighting District No. 2005-1 for Fiscal Year 2021-2022.

16.3. **Subject:** Resolutions Initiating Proceedings for the Annual Levy and Collection of Assessments for the Rancho Cordova Lighting District No. 2012-1 for Fiscal Year 2021-2022.
Recommendation: Adopt the Resolution Initiating Proceedings for the Annual Levy and Collection of Assessments for the Rancho Cordova Lighting District No. 2012-1 for Fiscal Year 2021-2022; and adopt the Resolution Preliminarily Approving the Engineer's Annual Levy Report and Declaring its Intention to Levy and Collect Annual Assessments for the Rancho Cordova Lighting District No. 2012-1 for Fiscal Year 2021-2022.

16.4. **Subject:** A Resolution Declaring Results of the Mail Ballot Election Relating to the Imposition of the Annual Stormwater Utility Fee on the High Class Motors Project in the City of Rancho Cordova.
Recommendation: Adopt the Resolution.

16.5. **Subject:** A Resolution Authorizing the City Manager to Execute Contract Amendment No. 146-2017-1 with SBM Management Services, LLP to Extend the Contract Term from December 3, 2020 to December 3, 2022 and Increase the Contract Amount from

$288,000 to an Amount not to Exceed $576,000.
Recommendation: Adopt the Resolution.

16.6. **Subject:** A Resolution Authorizing the City Manager to Execute Contract No. 2021-51 with the County of Sacramento in an Amount not to Exceed $250,000 for Household Hazardous Waste Collection Program Services.
Recommendation: Adopt the Resolution.

16.7. **Subject:** A Resolution of the City Council of the City of Rancho Cordova Declaring its Intention to Transfer Delinquent Refuse Service Charges to the Property Tax Rolls and to Set a Public Hearing for the Same.
Recommendation: Adopt the Resolution.

16.8. **Subject:** A Resolution Authorizing the City Manager to Award Contract No. 2021-67 with Sierra Asphalt, Inc. in an Amount not to Exceed $169,850 for On-Call Pavement Maintenance Services.
Recommendation: Adopt the Resolution.

Mayor Gatewood Recused himself due to a conflict of interest based on a business interest.

ACTION: Motion to approve item 16.8 by Budge second by Sander; Motion passed with a 4:0 vote.
AYES: Budge, Pulipati, Sander, and Terry
NOES: None
ABSENT: None
RECUSED: Gatewood

16.9. **Subject:** A Resolution Approving the Final Map of Montelena Village 3, Subdivision No. RC-04-132.3, and Authorizing the Execution of the Subdivision Improvement Agreement Contract No. 2021-70.
Recommendation: Adopt the Resolution.

16.10. **Subject:** A Resolution Authorizing the City Manager to Execute Contract No. 2021-69 with West Coast Arborists in an Amount not to Exceed $545,475 for On-Call Tree Maintenance Services.
Recommendation: Adopt the Resolution.

16.11. **Subject:** Treasurer's Report - March 31, 2021.
Recommendation: This report is informational only. It is recommended that the City Council receive and file the March 31, 2021 Treasurer's Report.

16.12. **Subject:** A Resolution Approving the Final Map of Rio Del Oro Phase 1 Large Lot Map, Subdivision No. FM2019-004-01 and Authorizing the Execution of Subdivision Improvement Agreement Contract No. 2021-71 with Alta Vista, LLC.
Recommendation: Adopt the Resolution.

16.13. **Subject:** A Resolution Approving the Final Map of Montelena Village 8, Subdivision No. FM 2014-007-41 Authorizing the Execution of the Subdivision Improvement Agreement Contract No. 2021-74 with Crysanthy Road Investments, LLC.
Recommendation: Adopt the Resolution.

ACTION: Motion to approve item 16.13 by Sander second by Pulipati; Motion passed with a 5:0 vote.

17. CONSENT PUBLIC HEARING ITEMS - ROLL CALL VOTE

Mayor Gatewood opened the public comment period. Seeing no speakers. Mayor Gatewood closed the public comment period.

ACTION: Motion to approve item 17. 1 by Budge second by Pulipati; Motion passed with a 5:0 vote.

17.1. **Subject:** Amended and Restated Development Agreement for the Montelena Subdivision.
Recommendation: Staff is requesting that the public hearing for the Amended and Restated Development Agreement for the Montelena Subdivision be continued to the June 7th regular City Council meeting.

18. PUBLIC HEARING ITEMS

18.1. **Subject:** A Resolution to Approve a Major Design Review for Mather Business Park Project No. DD9877.
Recommendation: Find the project is exempt under CEQA Exemption 15183, Projects Consistent with a Community Plan, General Plan, or Zoning; and Adopt the Resolution for Mather Business Park Major Design Review.

Mayor Gatewood opened the public comment period. The following individuals addressed the Council or submitted public comment via email:

1. Fayzah Mughal
2. Helen Whelan-Bashaw
3. Fayzah Mughal

Mayor Gatewood closed the public comment period.

ACTION: Motion to approve item 18.1. by Budge second by Terry; Motion passed with a 5:0 vote.

19. REGULAR CALENDAR ITEMS

19.1. **Subject:** A Resolution Awarding Construction Contract No. 2021-79 in an Amount not to Exceed $5,521,993.40. with B & M Builders, Inc. for the Cordova Vineyards Neighborhood Street Rehabilitation Project Phase 1.
Recommendation: Adopt the Resolution.

Mayor Gatewood opened the public comment period. The following individuals addressed the Council or submitted public comment via email:

1. Ann Richardson
2. Donald Childs
3. Angel Ball
4. Fayzah Mughal
5. Matt Cummings

Mayor Gatewood closed the public comment period.

ACTION: Motion to approve item 19.1. by Terry second by Sander; Motion passed with a 5:0 vote.

19.2. **Subject:** A Resolution Authorizing the City Manager to Award Construction Contract No. 2021-75 in an Amount not to Exceed $11,067,288.00 with Teichert Construction for the White Rock Road - Fitzgerald Road to 0.5 Mile East of Rancho Cordova Parkway Project to Widen/Re-Align the Road, Increase Safety, and Promote Economic Recovery.
Recommendation: Adopt the Resolution.

Mayor Gatewood opened the public comment period. The following individuals addressed the Council or submitted public comment via email:

1. Matt Cummings

Mayor Gatewood closed the public comment period.

ACTION: Motion to approve item 19.2. by Terry second by Sander; Motion passed with a 5:0 vote.

19.3. **Subject:** Staff Presentation of the City's Stormwater Program.
Recommendation: Receive staff presentation and provide Council input.

Mayor Gatewood opened the public comment period. Seeing no speakers. Mayor Gatewood closed the public comment period.

ACTION: Input was received regarding Staff Presentation of the City's Stormwater Program.

19.4. **Subject:** Communications Update & Strategic Plan.
Recommendation: Provide communications update and answer Council questions.

Mayor Gatewood opened the public comment period. The following individuals addressed the Council:

1. Matt Cummings
2. Fayzah Mughal

Mayor Gatewood closed the public comment period.

ACTION: Input was received regarding the Communications Update & Strategic Plan.

20. COUNCIL REQUESTS FOR FUTURE AGENDA ITEMS

None.

21. ADJOURN TO CLOSED SESSION

Mayor Gatewood adjourned the meeting to close session in memory of Del Haven at 8:47 p.m.

22. CLOSED SESSION - CALL TO ORDER/ROLL CALL

Mayor Gatewood called closed session to order at 8:47 p.m.

Council Members Present: Linda Budge, Siri Pulipati, David Sander, Donald Terry, and Mayor Garrett Gatewood

Council Members Absent: None

Staff Members Present: Cyrus Abhar, Adam Lindgren

23. CLOSED SESSION

Council will meet in closed session to discuss the following items:

CONFERENCE WITH LABOR NEGOTIATORS Pursuant to Government Code Section 54957.6. Agency Designated Representative: Adam Lindgren; Unrepresented employee: City Manager.

CONFERENCE WITH LABOR NEGOTIATORS Pursuant to Government Code Section 54957.6. Agency Designated Representative: Cyrus Abhar; Unrepresented employee: City Attorney.

CONFERENCE WITH REAL PROPERTY NEGOTIATORS: Pursuant to Government Code Section 54956.8: Property Address 2875 Kilgore Road. Assessor's Parcel Number 072-0490-024. City Negotiators: Cyrus Abhar, City Manager and Adam Lindgren, City Attorney. Negotiating Parties: West Taron Holdings, LLC or Assignee. Under Negotiation: Price and terms of payment.

24. OPEN SESSION - REPORT FROM CLOSED SESSION

City Attorney Adam Lindgren reported the following:

The City Council directed that an item be placed on the agenda for the June 7, 2021 City Council Meeting to consider a 5% merit bonus and a cost-of-living increase based on the Consumer Price Index pursuant to the City Manager's contract.

The City Council directed that an item be placed on the agenda for the June 7, 2021 City Council Meeting to consider a 5% merit bonus and a cost-of-living increase based on the Consumer Price Index pursuant to the City Attorney's contract.

25. ADJOURNMENT

Mayor Gatewood adjourned the meeting at 9:15 p.m.

_____
Stacy Leitner, CMC
City Clerk

CITY OF RANCHO CORDOVA

CITY COUNCIL MEETING
Tuesday, May 25, 2021

5:30 PM – Special Meeting/Work Session

In response to Governor's Executive Order N-29-20 and the Resolution Declaring the Existence of a Local Emergency Relating to the COVID-19 Pandemic adopted by the City of Rancho Cordova, the City Council meetings are currently Teleconference Meetings Only to align with local and federal guidelines and social distancing recommendations for the containment of COVID-19. If there is a need for training or assistance in using the teleconferencing platform, please contact the office of the City Clerk no later than 10:00 a.m. Tuesday, May 25, 2021 at (916) 851-8720.

City Hall
2729 Prospect Park Drive, Rancho Cordova

DRAFT MINUTES

1. SPECIAL MEETING - CALL TO ORDER/ROLL CALL

Mayor Gatewood called the Special meeting to order at 5:37 p.m.

Council Members Present: Linda Budge, Siri Pulipati, David Sander (joined at 5:45 p.m.), Donald Terry, and Mayor Garrett Gatewood

Council Members Absent: None

Staff Members Present: Cyrus Abhar, Adam Lindgren, Stacy Leitner and Persephonie Riley

2. PUBLIC COMMENT

Mayor Gatewood opened the public comment period. The following individuals addressed the Council or submitted public comment via email:

1. Janine Anderson
2. Angel Ball
3. Fayzah Mughal

4. Peter Maroon
5. Taylor Simpson

Mayor Gatewood closed the public comment period.

3. SPECIAL MEETING

3.1. **Subject:** City Manager's Proposed Fiscal Year 2021-23 Budget and 2021-26 Capital Improvement Plan.

Recommendation: Receive presentation and provide direction on the City Manager's Proposed Fiscal Year 2021-23 Operating Budget and 2021-26 Capital Improvement Plan.

ACTION: Input was received regarding the City Manager's Proposed Fiscal Year 2021-23 Budget and 2021-26 Capital Improvement Plan.

ACTION: Motion to approve recommendations on slide number 58 of the presentation by Budge second by Terry;
Motion passed with a 5:0 vote.

4. ADJOURNMENT

Mayor Gatewood adjourned the meeting at 7:50 p.m.

_____
Stacy Leitner, CMC
City Clerk

CITY OF RANCHO CORDOVA

CITY COUNCIL MEETING
Tuesday, May 25, 2021

8:00 PM Special Meeting/Closed Session

In response to Governor's Executive Order N-29-20 and the Resolution Declaring the Existence of a Local Emergency Relating to the COVID-19 Pandemic adopted by the City of Rancho Cordova, the City Council meetings are currently Teleconference Meetings Only to align with local and federal guidelines and social distancing recommendations for the containment of COVID-19. If there is a need for training or assistance in using the teleconferencing platform, please contact the office of the City Clerk no later than 10:00 a.m. Tuesday, May 25, 2021 at (916) 851-8720.

DRAFT MINUTES

1. SPECIAL MEETING - CALL TO ORDER/ROLL CALL

Mayor Gatewood called the Special meeting to order at 8:01 p.m.

Council Members Present: Siri Pulipati, David Sander, Donald Terry, and Mayor Garrett Gatewood

Council Members Absent: Linda Budge

Staff Members Present: Cyrus Abhar, Adam Lindgren, Stacy Leitner and Persephonie Riley

2. PUBLIC COMMENT

Mayor Gatewood opened the public comment period. Seeing no speakers. Mayor Gatewood closed the public comment period.

3. ADJOURN TO CLOSED SESSION

Mayor Gatewood adjourned the meeting to closed session at 8:03 p.m.

4. CLOSED SESSION - CALL TO ORDER/ROLL CALL

Council Members Budge, Pulipati, Sander, Terry, and Mayor Gatewood.

5. CLOSED SESSION

Council will meet in closed session to discuss the following item:

CONFERENCE WITH LEGAL COUNSEL - ANTICIPATED LITIGATION: Significant Exposure to Litigation Pursuant to Government Code Section 54956.9(d)(2) (One Case).

6. OPEN SESSION - REPORT FROM CLOSED SESSION

City Attorney Adam Lindgren reported that staff was given direction and no reportable action was taken in closed session.

7. ADJOURNMENT

Mayor Gatewood adjourned the meeting at 9:12 p.m.

_____
Stacy Leitner, CMC
City Clerk

MEMORANDUM

ITEM 9.2.

DATE: June 7, 2021

TO: Honorable Mayor and Council Members

FROM: Elizabeth Sparkman, Community Development Director
Jeanette Cervantes, Management Technician

SUBJECT: **A RESOLUTION DECLARING THE RESULTS OF THE MAIL BALLOT ELECTION FOR RANCHO CORDOVA TRANSIT-RELATED SERVICES SPECIAL TAX AREA ZONE 28 FOR THE HIGH CLASS MOTORS PROJECT**

RECOMMENDATION

Adopt the Resolution.

RESULT OF RECOMMENDED ACTION

Adoption of the Resolution will declare the results of the mail ballot election concerning Transit-Related Services Special Tax Area Zone 28 establishing a Special Tax for transit services for the High Class Motors project.

BACKGROUND

On April 5, 2021, the City Council approved a Resolution, which created the Rancho Cordova Transit-Related Services Special Tax Area Zone 28 and High Class Motors Project. On April 19, 2021 the Council adopted an Ordinance that established the special tax for transit-related services subject to land-owner voter confirmation.

For the transit-related services special tax to go into effect, the ordinance must be approved by two-thirds of the affected property owners voting in a mail-ballot election to be held by the City. If the tax in Zone 26 is approved by at least two-thirds of the property owners voting, the tax will first be collected hereunder for the tax year beginning July 1, 2021.

Elections Results

A ballot was mailed out to the property owner of the High Class Motors project following approval of the Ordinance. The mail-ballot election has been completed and the ballot tabulated by the City Clerk, Attachment 2. The property owner has approved the Ordinance and

the tax will be applied to Zone 28.

FISCAL IMPACT AND FUNDING SOURCE

There is no impact to the City's General Fund.

ATTACHMENT(S)

1. Resolution
2. Certified Ballot Results
3. Ballot

CITY OF RANCHO CORDOVA

RESOLUTION NO. XX-2021

A RESOLUTION OF THE CITY COUNCIL OF THE CITY OF RANCHO CORDOVA, STATE OF CALIFORNIA, DECLARING THE RESULTS OF THE ELECTION FOR RANCHO CORDOVA TRANSIT-RELATED SERVICES SPECIAL TAX AREA ZONE 28 FOR THE HIGH CLASS MOTORS PROJECT

WHEREAS, on April 5, 2021, the City adopted a Resolution, creating Special Tax Area Zone 28 within the Transit-Related Services Special Tax Area. Pursuant a Resolution the City Council directed the City Clerk to conduct a transit-related services tax election, to be conducted by mail ballot, pursuant to Elections Code section 4000; and

WHEREAS, the property owner within Zone 28 waived the timing requirements of Elections Code section 4000 in order to conduct the election on a date earlier provided under the Elections Code; and

WHEREAS, on April 19, 2021 the City adopted Ordinance No. 10-2021, which established a special tax for transit-related services in Zone 28, subject to landowner-voter confirmation; and

WHEREAS, Ordinance No. 10-2021 takes effect immediately upon confirmation by two-thirds of the voters voting within the relevant zone, so that taxes will be first collected for the tax year beginning July 1, 2021; and

WHEREAS, a ballot was sent to the landowner of Zone 28 High Class Motor project, which asked them a single question in the form of: "Shall Ordinance No. 10-2021 of the City Council of the City of Rancho Cordova be approved so as to authorize a special tax on property located in Zone 28 of the Rancho Cordova Transit-Related Services Special Tax Area to maintain the present level of transit-related services and provide additional funding for increased transit-related services?"; and

WHEREAS, the owner of the real property subject to the Transit-Related Services Special Tax Area Zone 28 has voted on the issue of whether to approve Ordinance No.10-2021 and the City now wishes to declare the results of this transit-related services tax election for Zone 28.

NOW, THEREFORE, BE IT HEREBY RESOLVED THE CITY COUNCIL OF THE CITY OF RANCHO CORDOVA that:

1. The foregoing recitals are true and correct.

2. The City Clerk has tabulated the transit-related services special tax ballot and the following are the responses to the question on the ballot asking whether the landowner approves of Ordinance No. 10-2021 authorizing a special tax in the portion of Transit-Related Services Special Tax Zone 28 that encompasses the landowner's property, in order to maintain the

present level of transit-related services and provide additional funding for increased transit-related services:

Special Tax Area Zone 28: 1 “yes”; 0 “no”.

3. In accordance with Ordinance No. 10-2021, the transit-related services special tax for Zone 28 shall take effect immediately, so that taxes will first be collected hereunder for the tax year beginning July 1, 2021.

PASSED AND ADOPTED by the City Council of the City of Rancho Cordova on the 7th day of June 2021 by following vote:

AYES:

NOES:

ABSENT:

ABSTAIN:

ATTEST:

_____
Garrett Gatewood, Mayor

_____
Stacy Leitner, CMC
City Clerk

CERTIFICATE OF THE CITY CLERK AS TO

THE RESULTS OF THE CANVASS OF THE MAIL BALLOT ELECTION RETURN

FOR TRANSIT-RELATED SERVICES SPECIAL TAX AREA ZONE 28

IN THE CITY OF RANCHO CORDOVA

I, Stacy Leitner, City Clerk of the City of Rancho Cordova, hereby certify that I canvassed the returns of the election of the Transit-Related Services Special Tax Area Zone 28, on the day for the return of mailed ballot, May 13, 2021. The election was concluded on that date and that the total number of ballots cast in said election and the total number of votes cast for and against the ballot measure, as specified below, are full, true and correct.

Total of Ballots Received: 1

Total "Yes" Ballots: 1

Total "No" Ballots: 0

Stacy Leitner, CMC
City Clerk

RANCHO CORDOVA TRANSIT-RELATED SERVICES SPECIAL TAX AREA ZONE 28
OFFICIAL SPECIAL TAX BALLOT (ELECTIONS CODE §4000)

The person completing and submitting this Property Owner Ballot must be the owner of the property identified above or the representative of the owner of such property who is legally authorized to complete and submit this ballot for and on behalf of the owner. One ballot will be counted per property.

Assessor's Parcel Numbers: 072-0510-016
Property Address: 3571 Sunrise Blvd.,
Rancho Cordova, CA 95742
Designation: Vacant Land
Total Parcel(s) Area (acres): 1.99

Assessor's Parcel Numbers: 072-0510-016
Owner Name: Darin D. Moore

SPECIAL TAX BALLOT MEASURE

Shall Ordinance No. 10-2021 of the City Council of the City of Rancho Cordova be approved so as to authorize a special tax on property located in Zone 28 of the Rancho Cordova Transit-Related Services Special Tax Area to maintain the present level of transit-related services and provide additional funding for increased transit-related services?

☒ **YES**

☐ **NO**

I hereby declare, under penalty of perjury under the laws of the State of California, that I am the owner, or the authorized representative of the owner, of the parcel identified above. Your ballot will not be counted if you do not sign below.

5/7/21 DARIN MOORE
Date Printed Name

Signature

Please mark your ballot in ink and return the entire page.

Upon completion, fold the ballot, place it in the addressed, return envelope and seal the envelope. Pursuant to the enclosed instructions, mail the ballot to the address shown on the return envelope, or deliver to the City Clerk at City Hall located at 1:30 p.m. Thursday, May 13, 2021.

Return to:

City of Rancho Cordova
Attn: City Clerk
2729 Prospect Park Drive
Rancho Cordova, CA 95670

MEMORANDUM

ITEM 9.3.

DATE: June 7, 2021

TO: Honorable Mayor and Council Members

FROM: Russell Ducharme, Neighborhood Services Manager

SUBJECT: **A RESOLUTION AUTHORIZING THE CITY MANAGER TO EXECUTE CONTRACT NO. 2021-80, A MEMORANDUM OF UNDERSTANDING FOR PROBATION SERVICES BETWEEN THE CITY AND THE COUNTY OF SACRAMENTO**

RECOMMENDATION

Adopt the Resolution.

RESULT OF RECOMMENDED ACTION

Adoption of the Resolution will allow the City Manager to execute a three year contract, in an amount not to exceed $774,885.00, with the Sacramento County Probation Department for fiscal years 2021-22, 2022-23 and 2023-24.

BACKGROUND

The purpose and goal of this Memorandum of Understanding is to continue providing the services of two Probation Officers (POs) to the City of Rancho Cordova to act as liaisons between these agencies and to coordinate with other agencies and community-based organizations as part of the Rancho Cordova Community Alliance project. Sacramento County continues to charge the City for only one probation officer yet provides two full time probation officers.

The Rancho Cordova Community Alliance Project strives to accomplish the City-wide goals outlined in the "Growing Strong Neighborhoods" project:

- Promote the positive image of Rancho Cordova
- Ensure a safe, inviting and livable community
- Empower responsible citizenship
- Ensure the availability of the best public services in the region while practicing sound financial management

FISCAL IMPACT AND FUNDING SOURCE

Funding for this contract is included in the Neighborhood Services budget.

ATTACHMENT(S)

1. Resolution
2. Exhibit A to the Resolution - RC Community Alliance

CITY OF RANCHO CORDOVA

RESOLUTION NO. XX-2021

A RESOLUTION OF THE CITY COUNCIL OF THE CITY OF RANCHO CORDOVA, STATE OF CALIFORNIA, AUTHORIZING THE CITY MANAGER TO EXECUTE CONTRACT NO. 2021-80, A MEMORANDUM OF UNDERSTANDING FOR PROBATION SERVICES BETWEEN THE CITY AND THE COUNTY OF SACRMENTO FOR A THREE YEAR TERM IN AN AMOUNT NOT TO EXCEED $774,885.00. THE CITY SHALL REIMBURSE SACRAMENTO COUNTY PROBATION FOR THE ACTUAL ANNUAL COST OF ONE FULL TIME DEPUTY PROBATION OFFICER

WHEREAS, on July 1, 2015 the City entered the first memorandum of understanding with the Probation Department of the County of Sacramento, California ("MOU"); and

WHEREAS, the MOU was entered into to provide the services of two Probation Officers (POs) to the City of Rancho Cordova to act as liaisons between these two agencies and to coordinate with other agencies and community-based organizations as part of the Rancho Cordova Community Alliance project; and

WHEREAS, the City and County now seek to enter a new contract agreement for three years to provide probation services with the rate commencing July 1, 2021 be in an amount not to exceed $218,962 for fiscal year 2021/22, $256,186 for fiscal years 2022/23 and $299,737 for fiscal year 2023/24; and

NOW, THEREFORE, BE IT HEREBY RESOLVED THE CITY COUNCIL OF THE CITY OF RANCHO CORDOVA does authorize the City Manager to execute contract no. 2021-80 with the County of Sacramento Probation Department in an amount not to exceed $774,885 for a three year term, and in a form approved by the City Attorney.

PASSED AND ADOPTED by the City Council of the City of Rancho Cordova on the 7th day of June 2021 by following vote:

AYES:

NOES:

ABSENT:

ABSTAIN:

ATTEST:

Garrett Gatewood, Mayor

Stacy Leitner, CMC
City Clerk

EXHIBIT A

Sacramento County Probation Department
City of Rancho Cordova

Adult Field Services

**MEMORANDUM OF UNDERSTANDING BETWEEN
THE SACRAMENTO COUNTY PROBATION DEPARTMENT
AND THE CITY OF RANCHO CORDOVA
FOR PROBATION SERVICES**

THIS MEMORANDUM OF UNDERSTANDING (hereinafter "MOU") is made and entered into on this 1st day of July, 2021, by the City of Rancho Cordova, California, hereinafter called "RANCHO CORDOVA", and the Probation Department of the County of Sacramento, California, hereinafter called "PROBATION".

I. PURPOSE

The purpose and goal of this MOU is to provide the services of two Probation Officers (POs) to the City of Rancho Cordova to act as liaisons between these agencies and to coordinate with other agencies and community-based organizations as part of the Rancho Cordova Community Alliance project.

The Rancho Cordova Community Alliance Project strives to accomplish the citywide goals outlined in the "Growing Strong Neighborhoods" project:

- Promote the positive image of Rancho Cordova
- Ensure a safe, inviting, and livable community
- Empower responsible citizenship
- Ensure the availability of the best public services in the region while practicing sound financial management
- Drive diverse economic opportunities

II. RESPONSIBILITIES

A. PROBATION shall provide two full time POs (40 hours per week), one Deputy Probation Officer and one Senior Deputy Probation Officer to RANCHO CORDOVA. Duties shall include the following:

1. Conducting presentations to a variety of agencies and community based organizations on a wide range of topics.

2. Conducting searches, effecting arrests, and overseeing tactical operations to ensure compliance of probationers.

3. Assisting other law enforcement agencies in the investigation and prosecution of offenders in the Rancho Cordova area.

4. Assisting probationers and citizens to access appropriate community resources.

B. PROBATION shall provide all necessary equipment required by the POs for provision of the duties described above, including a vehicle.

C. Day to day activities of the Rancho Cordova Community Alliance Project will be determined via collaboration amongst Rancho Cordova Code Enforcement, the Rancho Cordova Police Department and other city departments. POs will perform the above listed duties as necessary to accomplish the day to day goals of the project.

D. RANCHO CORDOVA shall provide office space; procure all necessary office materials; and provide appropriate support infrastructure required for the provision of services by the POs.

E. RANCHO CORDOVA and PROBATION shall meet when needed to address any issues with the day to day operations or other concerns regarding provision of services through this MOU.

F. PROBATION shall report statistics on a quarterly basis. Types of statistics may include, but not be limited to:

1. Probationers contacted
2. Fresh arrests (arrests based on newly committed crime)
3. Evidence seized
4. Restitution collected
5. Warrant arrests
6. Code Enforcement assists
7. Police Department assists

III. STATUS

A. It is understood and agreed by the parties hereto that PROBATION shall have the sole authority to supervise and direct those activities and functions that are performed by the POs under this MOU. This MOU does not guarantee or represent that any particular level of enforcement or prosecutorial activities will be undertaken during the course of providing services for this project.

B. Responsibility for the personal and professional conduct of the POs shall remain with PROBATION. RANCHO CORDOVA may request a change in personnel; however, it is understood and agreed upon by both parties that PROBATION retains the sole discretion of whether to grant such request. It is further understood and agreed that PROBATION shall determine the particular individuals for this assignment, and may, at any

time and at its sole discretion, reassign individuals from this project and provide an appropriate replacement.

C. It is further understood and agreed that the DPOs are employees of PROBATION and are not employees of RANCHO CORDOVA. POs are not agents of RANCHO CORDOVA and shall not have any right to act on behalf of RANCHO CORDOVA or bind RANCHO CORDOVA in any manner. PROBATION will be solely responsible for the payment of all salary and benefits to POs, including but not limited to workers compensation and medical, retirement, sick leave, vacation leave and similar employment benefits.

IV. BENEFITS WAIVER

PROBATION acknowledges and agrees that POs are not entitled to receive any salary, benefits and/or compensation from RANCHO CORDOVA, including but not limited to: medical, dental, vision and retirement benefits, life and disability insurance, sick leave, vacation, bereavement leave, jury duty leave, parental leave, or any other similar benefits or compensation otherwise provided to RANCHO CORDOVA employees. Should POs seek to obtain any salary, benefits or compensation from RANCHO CORDOVA, PROBATION agrees to indemnify and hold harmless RANCHO CORDOVA from any and all claims that may be made against RANCHO CORDOVA by POs or other employees of PROBATION for salary, benefits or compensation from RANCHO CORDOVA.

V. TERM

A. This MOU shall become effective as of the date written above, and shall terminate on June 30, 2024. The MOU may be terminated prior to June 30, 2024, by either party giving the other party thirty (30) days written notice of termination.

B. PROBATION and RANCHO CORDOVA shall examine the feasibility and efficacy of the services being provided after twelve (12) months from the effective date of this MOU to determine whether or not services should continue to be provided.

VI. PAYMENT

A. For the services contemplated herein, for Fiscal Year 2021-22, RANCHO CORDOVA shall reimburse PROBATION for the annual cost of one Full-Time Equivalent (FTE) Deputy Probation Officer in the amount of $218,962. For Fiscal Years 2022-23 and 2023-24, RANCHO CORDOVA shall reimburse PROBATION for the actual annual cost of one FTE Deputy Probation Officer. PROBATION shall advise RANCHO CORDOVA of the costs for the upcoming fiscal year no later than May 1 of the current

fiscal year. For purposes of budgeting, RANCHO CORDOVA shall estimate a 12-17% increase in annual cost per fiscal year from the prior fiscal year for Fiscal Years 2022-23 and 2023-24. PROBATION shall provide the services of one FTE Senior Deputy Probation Officer at no charge to RANCHO CORDOVA.

B. PROBATION shall submit a request for payment quarterly within ten days after the last day of each quarter to RANCHO CORDOVA. The request for payment shall include an invoice with cost backup (i.e. copies of time sheets). PROBATION shall submit the request for payment to:

City of Rancho Cordova
Attn: Accounts Payable
2729 Prospect Park Drive
Rancho Cordova, CA 95670

C. RANCHO CORDOVA shall remit payment within thirty (30) days of receipt of a true and correct invoice. Payment shall be made via check payable to the County of Sacramento and shall be submitted to:

Sacramento County Probation Department
Attn: Fiscal Services
8745 Folsom Boulevard
Sacramento, CA 95826

D. PROBATION shall retain all records relating to direct expenses reimbursed to PROBATION, and to hours of employment on this MOU by any employee of PROBATION for which RANCHO CORDOVA is billed. Such records shall be maintained for a period of three years after final payment or until audited and audit findings have been resolved.

VII. ALTERATION

It is agreed that this MOU may be modified or amended upon the written mutual consent of both RANCHO CORDOVA and PROBATION.

VIII. NOTICE

A. Notice to PROBATION:

Sacramento County Probation Department
Attn: Lee Seale, Chief Probation Officer
8745 Folsom Boulevard
Sacramento, CA 95826

B. Notice to RANCHO CORDOVA:

City of Rancho Cordova
Attn: Cyrus Abhar, City Manager
2729 Prospect Park Drive
Rancho Cordova, CA 95670

IX. NON-DISCRIMINATION IN EMPLOYMENT, SERVICES, BENEFITS AND FACILITIES

A. RANCHO CORDOVA and PROBATION agree and assure that they shall comply with all applicable federal, state, and local anti-discrimination laws, regulations, and ordinances and to not unlawfully discriminate, harass, or allow harassment against any employee, applicant for employment, employee or agent of RANCHO CORDOVA or PROBATION, or recipient of services contemplated to be provided or provided under this MOU, because of race, ancestry, marital status, color, religious creed, political belief, national origin, ethnic group identification, sex, sexual orientation, age (over 40), medical condition (including HIV and AIDS), or physical or mental disability. RANCHO CORDOVA and PROBATION shall ensure that the evaluation and treatment of its employees and applicants for employment, the treatment of RANCHO CORDOVA or PROBATION employees and agents, and recipients of services are free from such discrimination and harassment.

B. RANCHO CORDOVA and PROBATION represent they are in compliance with and agrees that it will continue to comply with the Americans with Disabilities Act of 1990 (42 U.S.C. § 12101 et seq.), the Fair Employment and Housing Act (Government Code §§ 12900 et seq.), and regulations and guidelines issued pursuant thereto.

C. RANCHO CORDOVA and PROBATION agree to compile data, maintain records, and submit reports to permit effective enforcement of all applicable antidiscrimination laws and this provision.

X. INDEMNIFICATION

RANCHO CORDOVA shall defend, indemnify and hold harmless PROBATION, its Board of Supervisors, officers, directors, agents, employees and volunteers from and against all demands, claims, actions, liabilities, losses, damages, and costs, including payment of reasonable attorneys' fees, arising out of or resulting from the performance of the MOU, caused in whole or in part by the negligent or intentional acts or omissions of RANCHO CORDOVA officers, directors, agents, employees or subcontractors.

PROBATION shall defend, indemnify and hold harmless RANCHO CORDOVA, its officers, directors, agents, volunteers, and employees, from and against all

demands, claims, actions, liabilities, losses, damages and costs, including payment of reasonable attorneys' fees, arising out of or resulting from the performance of the MOU, caused in whole or in part by the negligent or intentional acts or omissions of PROBATION'S Board of Supervisors, officers, directors, agents, employees, or volunteers.

It is the intention of PROBATION and RANCHO CORDOVA that the provisions of this paragraph be interpreted to impose on each party responsibility to the other for the acts and omissions of their respective officers, directors, agents, employees, volunteers, and PROBATION'S Board of Supervisors. It is also the intention of PROBATION and RANCHO CORDOVA that, where fault is determined to have been contributory, principles of comparative fault will be followed and each party shall bear the proportionate cost of any damage attributable to the fault of that party, its officers, directors, agents, employees, volunteers, or contractors.

XI. INSURANCE

Each party, at its sole cost and expense, shall carry insurance or self-insure its activities in connection with this MOU, and obtain and keep in force insurance or equivalent programs of self-insurance, for general liability, professional liability, workers' compensation, and business automobile liability adequate to cover its potential liabilities hereunder. Each party agrees to provide the other thirty (30) days' advance written notice of any cancellation, termination, or lapse of any of the insurance or self-insurance coverages.

XII. DISPUTES

In the event of any dispute arising out of or relating to this MOU, the parties shall attempt, in good faith, to promptly resolve the dispute mutually between themselves. If the dispute cannot be resolved by mutual agreement, nothing herein shall preclude either party's right to pursue remedy or relief by civil litigation, pursuant to the laws of the State of California.

XIII. OPERATIONAL ISSUES

The POs shall have access to applicable information systems as required to perform their duties under this MOU subject to compliance with all applicable RANCHO CORDOVA policies and procedures regarding the use of such systems. The POs shall also be included in applicable training(s) so long as there is not an additional expense to the RANCHO CORDOVA.

Any other operational issues not specified in this MOU will be resolved by RANCHO CORDOVA and PROBATION at an informal level as they arise.

XIV. OFFICER INVOLVED SHOOTING PROTOCOL

Shooting investigations: In the event of a shooting incident involving a PO, it is agreed that the law enforcement agency in whose jurisdiction the shooting occurred will conduct the primary shooting investigation. The affected agencies may also conduct their own parallel investigations regarding the shooting according to their own policies and guidelines

XV. PERSONNEL COMPLAINT PROCEDURE

In the event a complaint of improper conduct is lodged against the POs, PROBATION will be responsible for investigating such complaint with the cooperation of RANCHO CORDOVA.

In the event that a complaint concerns officers from both RANCHO CORDOVA and PROBATION, agencies agree to cooperate in the administrative investigation.

XVI. ENTIRE MOU

This MOU constitutes the entire MOU between the parties with respect to the subject matter.

(continued on the following page)

Sacramento County Probation Department
City of Rancho Cordova

Adult Field Services

IN WITNESS WHEREOF, this MOU has been executed by and on behalf of the parties hereto, the day and year first above written.

COUNTY OF SACRAMENTO PROBATION DEPARTMENT	**CITY OF RANCHO CORDOVA**
By _____	By _____
Lee Seale Chief Probation Officer	Cyrus Abhar City Manager
Date: _____	Date: _____

Execution of this Agreement Delegated
By Board Resolution

#_____

Reviewed and Approved by County Counsel:	Approved as to form by City Attorney:
_____	_____
Peter Zilaff Deputy County Counsel	Adam Lindgren City Attorney
_____	_____
Date	Date

MEMORANDUM

ITEM 9.4.

DATE: June 7, 2021

TO: Honorable Mayor and Council Members

FROM: Albert Stricker, Public Works Director
Dalia Fadl, Senior Civil Engineer

SUBJECT: **A RESOLUTION AUTHORIZING THE CITY MANAGER TO EXECUTE CONTRACT AMENDMENT NO. 133-2019 FOR PROFESSIONAL SERVICES WITH WEST YOST ASSOCIATES TO INCREASE THE CONTRACT AMOUNT FROM $450,000 TO AN AMOUNT NOT TO EXCEED $850,000 AND TO EXTEND THE CONTRACT TERM TO JUNE 30, 2023**

RECOMMENDATION

Adopt the Resolution.

RESULT OF RECOMMENDED ACTION

Adoption of the Resolution will authorize the City Manager to execute Contract Amendment 133-2019-1 with West Yost Associates. This amendment will increase the contract amount from $450,000 to an amount not to exceed $850,000 and extend the term of the contract to June 30, 2023. This cost increase and time extension are necessary to cover the on-going work effort associated with drainage master planning, technical review of drainage studies for development projects, preparation of floodplain mapping, and assistance with review of improvement plans.

BACKGROUND

In April 2019, a Request for Qualifications was advertised with the intent of preparing a pre-qualified list of consultant firms from which the Public Works Department may select consultants on an as-needed basis for Civil Design Services, Professional Land Surveying, Environmental and Stormwater Services in the City of Rancho Cordova. The City utilizes consultant services to help provide fast response times and broad expertise to the development community.

West Yost & Associates was selected as one of the six (6) firms on the pre-qualified list. The City executed Contract No. 133-2019 with West Yost Associates in an amount not to exceed $450,000 to perform technical review of drainage studies and improvement plans for

development projects and provide assistance with the establishment of the City's Drainage Impact Fee Program. The contract term started on July 1, 2019 and will end on June 30, 2022. The contract amount has been expended to support rapid development in the City in the last two years.

The City is seeking to execute a contract amendment with West Yost Associates to increase the contract amount from $450,000 to $850,000 and to extend the term of the contract from June 30, 2022 to June 30, 2023.

FISCAL IMPACT AND FUNDING SOURCE

Funding for the contract will be from fees charged to developers for drainage review and plan check costs. There is no impact to the general fund.

ATTACHMENT(S)

1. Resolution
2. Contract No. 133-2019-1

CITY OF RANCHO CORDOVA

RESOLUTION NO. XX-2021

A RESOLUTION OF THE CITY COUNCIL OF THE CITY OF RANCHO CORDOVA, STATE OF CALIFORNIA AUTHORIZING THE CITY MANAGER TO EXECUTE CONTRACT AMENDMENT NO. 133-2019-1 WITH WEST YOST ASSOCIATES TO INCREASE THE CONTRACT AMOUNT FROM $450,000 TO AN AMOUNT NOT TO EXCEED $850,000 AND EXTEND THE CONTRACT TERM TO JUNE 30, 2023

WHEREAS, the Parties entered into a Professional Services Agreement ("PSA") No. 133-2019 dated July 1, 2019 in the amount of $450,000 for stormwater engineering services; and

WHEREAS, the City desires to increase the contract amount from $450,000 to an amount not to exceed $850,000 and extend the contract term to June 30, 2023; and

WHEREAS, those services will exceed the maximum amount the City Manager is authorized to approve; and

WHEREAS, there are sufficient funds budgeted to cover the costs of Contract Amendment No 1.

NOW, THEREFORE, BE IT HEREBY RESOLVED THE CITY COUNCIL OF THE CITY OF RANCHO CORDOVA does authorize the City Manager to execute contract Amendment No. 133-2019-1 with West Yost Associates to increase the contract amount from $450,000 to an amount not to exceed $850,000 and to extend the contract term to June 30, 2023.

PASSED AND ADOPTED by the City Council of the City of Rancho Cordova on the 7th day of June 2021 by following vote:

AYES:

NOES:

ABSENT:

ABSTAIN:

ATTEST:

Garrett Gatewood, Mayor

Stacy Leitner, CMC
City Clerk

FIRST AMENDMENT TO THE PROFESSIONAL SERVICES AGREEMENT BETWEEN THE CITY OF RANCHO CORDOVA AND WEST YOST ASSOCIATES FOR STORMWATER ENGINEERING SERVICES

This First Amendment to the Agreement for Professional Services ("Amendment") is made by and between the City of Rancho Cordova ("City") and West Yost Associates ("Professional") as of May 1, 2021. City and Professional are hereinafter collectively referred to as the "Parties."

RECITALS

WHEREAS, the Parties entered into a Professional Services Agreement ("PSA") No. 133-2019 dated July 1, 2019 in the amount of $450,000 for stormwater engineering services; and

WHEREAS, Amendment No. 133-2019-1 will increase the total compensation amount by $400,000 from $450,000 to a not to exceed amount of $850,000 for stormwater engineering services, and will extend the term of the contract to June 30, 2023; and

WHEREAS, the Parties agree that changes to the term and services provided for in the PSA are necessary in order for the City to continue receiving services by Professional.

NOW, THEREFORE, the Parties hereto agree as follows:

AGREEMENT

1. The Parties agree to modify the end date of the PSA from June 30, 2022, to June 30, 2023. The first sentence of Section 1.1 of the PSA, "Term of Service," is amended to read as follows:

   "The term of this Agreement shall begin on the date first noted above and shall end on June 30, 2023, and Professional shall complete the work described in Exhibit A prior to that date; unless the term of the Agreement is otherwise terminated or extended, as provided in Section 8."

2. Section 2 of the PSA, "Compensation," provides for the City to pay Professional a sum not to exceed $450,000. The Parties agree to amend Section 2 of the PSA in order to increase the compensation amount to pay Professional for additional services. The first sentence of Section 2 of the PSA is amended to read as follows:

   "City hereby agrees to pay Professional a sum not to exceed $850,000 (EIGHT HUNDRED FIFTY THOUSAND DOLLARS) for the life of the contract, notwithstanding any contrary indication that may be contained in Professional's proposal, for services to be performed and reimbursable costs incurred under this Agreement."

3. The document entitled "Compensation Schedule," attached hereto as **Exhibit B**, shall replace and supersede the PSA's **Exhibit B**.

4. The signatures of the Parties to this Amendment may be executed and acknowledged on separate pages or in counterparts which, when attached to this Amendment, shall constitute one complete Amendment.

5. **Contract Administration.** This Agreement shall be administered by Dalia Fadl ("Contract Administrator"). All correspondence shall be directed to or through the Contract Administrator or his or her designee.

   Notices. Any written notice to Professional shall be sent to:

   Michele Miller, Associate Engineer
   West Yost Associates
   2020 Research Park Drive, Suite 100
   Davis, CA 95618
   mmiller@WestYost.com

   Any written notice to City shall be sent to:
   City of Rancho Cordova
   Attn: Dalia Fadl
   Public Works Department
   2729 Prospect Park Drive – Suite 100
   Rancho Cordova, CA 95670
   Dfadl@cityofranchocordova,org

6. All other terms and conditions in the PSA shall remain in full force and effect to the extent they are not in conflict with this Amendment.

SIGNATURE PAGE FOLLOWING

IN WITNESS WHEREOF, the Parties have executed this Amendment on the day and year first above written.

CITY OF RANCHO CORDOVA	**PROFESSIONAL**
_____	_____
Cyrus Abhar, City Manager	**John Goodwin,** Vice President
Date:_____	Date:_____

Attest:

_____
Stacy Leitner, CMC, City Clerk

Date: _____

Approved as to Form:

_____
Adam Lindgren, City Attorney

Date: _____

WEST YOST
Water. Engineered.

2020 Research Park Drive
Suite 100
Davis CA 95618

530.756.5905 phone
530.756.5991 fax
westyost.com

EXHIBIT A

May 18, 2021

SENT VIA: EMAIL

Ms. Dalia Fadl
City of Rancho Cordova
Public Works Department
2729 Prospect Park Drive
Rancho Cordova, CA 95670

SUBJECT: Scope of Work for Stormwater Engineering Services Amendment

Dear Dalia:

West Yost appreciates the opportunity to continue providing on-call stormwater engineering services to the City of Rancho Cordova (City). Based on our prior work with the City, we anticipate that the stormwater engineering services could include the following:

- Analysis of existing and proposed drainage facilities using the City of Rancho Cordova Stormwater Capital Improvement Program Master Plan model.
- Technical review of drainage studies and drainage facility designs prepared by other engineers.
- Preparation of floodplain mapping and map change (Conditional Letter of Map Revision (CLOMR) and Letter of Map Revision (LOMR)) applications to FEMA.
- Assistance with establishing a drainage fee program to replace or supplement Sacramento County's Zone 11 fee program.

Also, we have included in Exhibit B West Yost's Rate Billing Schedule.

Sincerely,

WEST YOST ASSOCIATES

Michele Miller

Michele Miller, PE
Associate Engineer
RCE #88437

Exhibit B. West Yost's 2021 - 2023 Billing Rate Schedule

Exhibit B

West Yost's 2021 - 2023 Billing Rate Schedule

2021 - 2023 Billing Rate Schedule

(Effective July 1, 2021 through June 30, 2023)*

POSITIONS	LABOR CHARGES (DOLLARS PER HOUR)
ENGINEERING	
Principal/Vice President	$299
Engineer/Scientist/Geologist Manager I / II	$283 / $296
Principal Engineer/Scientist/Geologist I / II	$255 / $271
Senior Engineer/Scientist/Geologist I / II	$229 / $240
Associate Engineer/Scientist/Geologist I / II	$196 / $210
Engineer/Scientist/Geologist I / II	$158 / $183
Engineering Aide	$91
Administrative I / II / III / IV	$81 / $102 / $123 / $135
ENGINEERING TECHNOLOGY	
Engineering Tech Manager I / II	$293 / $295
Principal Tech Specialist I / II	$269 / $279
Senior Tech Specialist I / II	$247 / $258
Senior GIS Analyst	$223
GIS Analyst	$211
Technical Specialist I / II / III / IV	$157 / $180 / $202 / $225
Technical Analyst I / II	$113 / $135
Technical Analyst Intern	$91
Cross-Connection Control Specialist I / II / III / IV	$117 / $127 / $143 / $159
CAD Manager	$178
CAD Designer I / II	$138 / $155
CONSTRUCTION MANAGEMENT	
Senior Construction Manager	$286
Construction Manager I / II / III / IV	$174 / $186 / $199 / $251
Resident Inspector (Prevailing Wage Groups 4 / 3 / 2 / 1)	$152 / $170 / $188 / $196
Apprentice Inspector	$138
CM Administrative I / II	$74 / $100
Field Services	$196

- Technology and Communication charges including general and CAD computer, software, telephone, routine in-house copies/prints, postage, miscellaneous supplies, and other incidental project expenses will be billed at 6% of West Yost labor.
- Outside Services such as vendor reproductions, prints, shipping, and major West Yost reproduction efforts, as well as Engineering Supplies, etc. will be billed at actual cost plus 15%.
- Mileage will be billed at the current Federal Rate and Travel will be billed at cost.
- Subconsultants will be billed at actual cost plus 10%.
- Expert witness, research, technical review, analysis, preparation and meetings billed at 150% of standard hourly rates. Expert witness testimony and depositions billed at 200% of standard hourly rates.
- A Finance Charge of 1.5% per month (an Annual Rate of 18%) on the unpaid balance will be added to invoice amounts if not paid within 45 days from the date of the invoice.

* This schedule is updated annually, starting in 2023

2021 - 2023 Billing Rate Schedule

(Effective July 1, 2021 through June 30, 2023)*

WEST YOST
Water. Engineered.

Equipment Charges

EQUIPMENT	BILLING RATES
Gas Detector	$80 / day
Hydrant Pressure Gauge	$10 / day
Hydrant Pressure Recorder, Standard	$40 / day
Hydrant Pressure Recorder, Impulse (Transient)	$55 / day
Trimble GPS – Geo 7x	$220 / day
Vehicle	$10 / day
Water Flow Probe Meter	$20 / day
Water Quality Multimeter	$185 / day
Well Sounder	$30 / day

* This schedule is updated annually, starting in 2023

MEMORANDUM

ITEM 9.5.

DATE: June 7, 2021

TO: Honorable Mayor and Council Members

FROM: Albert Stricker, Public Works Director
Quoc Nham, Associate Civil Engineer

SUBJECT: **A RESOLUTION AUTHORIZING THE CITY MANAGER TO EXECUTE CONTRACT AMENDMENT NO. 65-2019-1 FOR ON-CALL PROFESSIONAL SERVICES WITH WILLDAN ENGINEERING TO INCREASE THE CONTRACT AMOUNT FROM $750,000 TO AN AMOUNT NOT TO EXCEED $1,450,000 AND EXTEND THE CONTRACT TERM FROM JUNE 30, 2022 TO JUNE 30, 2023**

RECOMMENDATION

Adopt the Resolution.

RESULT OF RECOMMENDED ACTION

Adoption of the Resolution will authorize the City Manager to execute Contract Amendment No. 65-2019-1 for additional on-call professional services with Willdan Engineering, a California Corporation, to increase the contract amount from $750,000 to an amount not to exceed $1,450,000 and extend the contract term from June 30, 2022 to June 30, 2023.

BACKGROUND

In order to provide flexibility to adapt to a variable development, design, and construction market, the Public Works Department employs the assistance of qualified consultants to provide engineering services for the City of Rancho Cordova. This is an on-call contract that allows the City to draw upon greater resources on projects, thus increasing the ability to handle workload peaks and maintain efficient response times.

The City previously entered into Professional Services Agreement No. 65-2019 with Willdan Engineering to provide engineering services including project management and plan review for various capital improvement and development projects. The original agreement was executed on July 1, 2019, with the term to expire on June 30, 2022 for an amount not to exceed $750,000. The purpose of this contract amendment is to extend the contract term from June 30, 2022 to June 30, 2023 and to increase the maximum compensation from $750,000 to

$1,450,000 to allow Willdan Engineering to continue to provide engineering services.

FISCAL IMPACT AND FUNDING SOURCE

Project management of design and construction of capital improvement projects are paid through various funding sources appropriated for the projects. Engineering support and oversight related to City infrastructure and facilities are paid through City Operations budgets. Engineering support of development projects is direct billed to the development projects. These consulting services do not impact the general fund.

ATTACHMENT(S)

1. Resolution
2. Willdan Engineering - PSA Amendment No. 65-2019-1

CITY OF RANCHO CORDOVA

RESOLUTION NO. XX-2021

A RESOLUTION OF THE CITY COUNCIL OF THE CITY OF RANCHO CORDOVA, STATE OF CALIFORNIA, AUTHORIZING THE CITY MANAGER TO EXECUTE CONTRACT AMENDMENT NO. 65-2019-1 FOR ON-CALL PROFESSIONAL SERVICES WITH WILLDAN ENGINEERING TO INCREASE THE CONTRACT AMOUNT FROM $750,000 TO AN AMOUNT NOT TO EXCEED $1,450,000 AND EXTEND THE CONTRACT TERM FROM JUNE 30, 2022 TO JUNE 30, 2023

WHEREAS, the City entered into contract 65-2019 with Willdan Engineering, a California Corporation, on July 1, 2019 to provide on-call professional services in an amount not to exceed of $750,000 for a term to end June 30, 2022; and

WHEREAS, Contract Amendment No. 65-2019-1 would extend the contract term from June 30, 2022 to June 30, 2023; and

WHEREAS, the City wishes to increase the maximum compensation amount from $750,000 to an amount not to exceed $1,450,000; and

WHEREAS, there are sufficient funds budgeted to cover the cost of the contract.

NOW, THEREFORE, BE IT HEREBY RESOLVED THE CITY COUNCIL OF THE CITY OF RANCHO CORDOVA does authorize the City Manager or his designee to execute Contract Amendment No. 65-2019-1 with Willdan Engineering, a California Corporation, to increase the contract amount from $750,000 to an amount not to exceed $1,450,000 for on-call professional services and extend the contract term from June 30, 2022 to June 30, 2023 in a form approved by the City Attorney.

PASSED AND ADOPTED by the City Council of the City of Rancho Cordova on the 7th day of June, 2021 by the following vote:

AYES:

NOES:

ABSENT:

ABSTAIN:

ATTEST:

Garrett Gatewood, Mayor

Stacy Leitner, CMC
City Clerk

FIRST AMENDMENT TO THE PROFESSIONAL SERVICES AGREEMENT BETWEEN THE CITY OF RANCHO CORDOVA AND WILDAN ENGINEERING FOR ON-CALL CONSTRUCTION INSPECTION AND ENGINEERING SERVICES

This First Amendment to the Agreement for Professional Services ("Amendment") is made by and between the City of Rancho Cordova ("City") and Willdan Engineering ("Professional") as of June 7, 2021. City and Professional are hereinafter collectively referred to as the "Parties."

RECITALS

WHEREAS, the Parties entered into a Professional Services Agreement ("PSA") dated July 19, 2019 for the purpose of providing on-call construction inspection and engineering services to the Public Works Department; and

WHEREAS, this Amendment will allow Parties to extend the contract term from June 30, 2022 to June 30, 2024, which results in an increase to the contract amount by $350,000 per fiscal year from $750,000 to an amount not to exceed $1,450,000; and

WHEREAS, the Parties agree that changes to the term and services provided for in the PSA are necessary in order for the City to continue receiving services by Professional.

NOW, THEREFORE, the Parties hereto agree as follows:

AGREEMENT

1. The Parties agree to modify the end date of the PSA from June 30, 2022, to June 30, 2024. The first sentence of Section 1.1 of the PSA, "Term of Service," is amended to read as follows:

   > "The term of this Agreement shall begin on the date first noted above and shall end on June 30, 2024, and Professional shall complete the work described in Exhibit A prior to that date; unless the term of the Agreement is otherwise terminated or extended, as provided in Section 8."

2. Section 2 of the PSA, "Compensation," provides for the City to pay Professional a sum not to exceed $1,450,000. The Parties agree to amend Section 2 of the PSA in order to increase the compensation amount to pay Professional for additional services. The first sentence of Section 2 of the PSA is amended to read as follows:

   > "City hereby agrees to pay Professional a sum not to exceed One Million Four Hundred Fifty Thousand Dollars ($1,450,000), notwithstanding any contrary indication that may be contained in Professional's proposal, for services to be performed and reimbursable costs incurred under this Agreement."

3. The document entitled "Scope of Work," attached hereto as **Exhibit A**, shall replace and supersede the PSA's **Exhibit A**.

4. The document entitled "Compensation Schedule," attached hereto as **Exhibit B**, shall replace and supersede the PSA's **Exhibit B**.

5. All other terms and conditions in the PSA shall remain in full force and effect to the extent they are not in conflict with this Amendment.

6. The signatures of the Parties to this Amendment may be executed and acknowledged on separate pages or in counterparts which, when attached to this Amendment, shall constitute one complete Amendment.

7. **Contract Administration.** This Agreement shall be administered by Mr. Quoc Nham, P.E. ("Contract Administrator"). All correspondence shall be directed to or through the Contract Administrator or his or her designee.

   Notices. Any written notice to Professional shall be sent to:

   Jonathan Mitchell, P.E.
   Willdan Engineering
   2240 Douglas Blvd., Suite 270
   Roseville, CA 95661
   JMitchell@willdan.com

   Any written notice to City shall be sent to:

   Mr. Quoc Nham, P.E.
   City of Rancho Cordova
   2729 Prospect Park Dr
   Rancho Cordova, CA 95670
   qnham@cityofranchocordova.org

IN WITNESS WHEREOF, the Parties have executed this Amendment on the day and year first above written.

CITY OF RANCHO CORDOVA

_____
Cyrus Abhar, City Manager

Date:_____

Attest:

_____
Stacy Leitner, CMC, City Clerk
Date:_____

Approved as to Form:

_____
Adam U. Lindgren, City Attorney
Date:_____

PROFESSIONAL

_____
Daniel Chow, President

Date:_____

EXHIBIT A

SCOPE OF SERVICES

WILLDAN

Willdan Proposed Scope of Work

Land Development Services

Grading Plans

Willdan will perform grading and site accessibility plan review for conformance with County codes and ordinances, including the County grading code and manual, California Building Codes related to site accessibility, or with the County's Drainage design policies. Our grading plan review will be consistent with Willdan plan review quality guidelines. We will utilize the County's grading plan checklist and mark up plans. Willdan will ensure plans meet all applicable codes and ordinances upon completion of plan reviews, evaluation of the engineers cost estimate, and final recommendation on bond amount and permit fees.

Erosion and Sediment Control Plans

Willdan will review associated erosion and sediment control plans in accordance with County and State Regional Water Quality Control Board requirements. The best management practices during construction will be reviewed for compliance and appropriateness for the proposed project improvements. Willdan staff has experience with preparation of erosion and sediment control plans for the associated grading and drainage improvement plans and, therefore, a working knowledge of the design requirements and implementation of appropriate BMPs selection and design.

Soils Report

We will review the submittals for adequacy with respect to geotechnical and geologic conditions and to ensure all developments are in conformance with applicable County, State and Federal laws, comply with the governing codes, and are in conformance with County Standard Plans

Sewer, On-Site & Off-Site

Sewer Improvement Plans will be checked under the direct supervision of a registered civil engineer. Specifically, the following tasks will be performed:

- Review general notes, title block, signature block, benchmark data, quantities, unit costs, vicinity map, index map, and other general requirements.
- Check plans for compliance with general design criteria established by the County standards for underground wet utilities.
- Check to assure that plans reflect all required improvements as shown on the approved tentative map and in the subdivision resolution.
- Check data shown on plans for consistency with previously approved plans and the record map.
- Review available sewer study against the sewer improvement plans, including capacities, minimum slopes, geometry, manhole spacing, pipe size and types.
- Review proposed sewer plans for conformance with County's approved master plan of sewers.
- Review the proposed improvements for constructability; require redesign of any proposed improvement when the plans propose a situation where the improvement is not buildable, conflicts with an existing improvement, creates a public hazard or nuisance, creates a maintenance problem, creates a potentially unsafe condition, or will not function due to an inadequate level of engineering.
- Check for accuracy of design and fit with existing improvements and underground utilities.

- Point out conflicts, mistakes, inaccuracies, and omissions on the plans.
- Check stationing and alignments of the sewer improvements for agreement with the record map and record data.
- Review plans for any special conditions which could be anticipated during construction such as street closures, protection of existing utilities, etc.

Water, On-Site & Off-Site

Water Improvement Plans will be checked under the direct supervision of a registered civil engineer. Specifically, the following tasks will be performed:

- Review general notes, title block, signature block, benchmark data, quantities, unit costs, vicinity map, index map, and other general requirements.
- Check plans for compliance with general design criteria established by the County standards underground wet utilities.
- Check to assure that plans reflect all required improvements as shown on the approved tentative map and in the subdivision resolution.
- Check data shown on plans for consistency with previously approved plans and the record map.
- Review available water service study/report against the proposed water plans.
- Review proposed water plans for conformance with County's approved master plan.
- Review the proposed improvements for constructability; require redesign of any proposed improvement when the plans propose a situation where the improvement is not buildable, conflicts with an existing improvement, creates a public hazard or nuisance, creates a maintenance problem, creates a potentially unsafe condition, or will not function due to an inadequate level of engineering.
- Check for accuracy of design and fit with existing improvements and underground utilities.
- Point out conflicts, mistakes, inaccuracies, and omissions on the plans.
- Check stationing and alignments of the waterline improvements for agreement with the record map and record data.
- Review plans for any special conditions which could be anticipated during construction such as street closures, protection of existing utilities, etc.

Hydrology/Hydraulics Reports & Storm Drain, On-Site & Off-Site

Drainage plans will include review of calculations and reports for:

- H/H reports will be checked under the direct supervision of a registered civil engineer. Specifically, the following tasks will be performed:
- A field review will be performed to familiarize the plan reviewer with the existing conditions and digital photos taken at each project site for record and reference purposes as necessary.
- Check H/H report for compliance with County and County standards and design guidelines.
- Check grading, street, and storm drain plans for conformance with the H/H report.
- Check H/H report for compliance with County conditions of approval and the approved tentative map.
- Check for any diversion of flows from their historic patterns.
- Check for any adverse effect of drainage on down-stream properties.
- Check various plan sets to assure no discrepancies from set to set.
- Review general notes, title block, signature block, benchmark data, quantities, unit costs, vicinity map, index map, and other general requirements.
- Check plans for compliance with general design criteria established by the County standards for streets, curbs, gutters, storm drain and flood control systems, and underground wet utilities.

- Check to assure that plans reflect all required improvements as shown on the approved tentative map and in the subdivision resolution.
- Check data shown on plans for consistency with previously approved plans and the record map.
- Review hydrology/hydraulic study against the storm drain plans, including street capacities, HGLs, velocities, inlet or outlet control, and other hydraulic factors.
- Review proposed storm drain plans for conformance with County's approved master plan of drainage.
- Review the proposed improvements for constructability; require redesign of any proposed improvement when the plans propose a situation where the improvement is not buildable, conflicts with an existing improvement, creates a public hazard or nuisance, creates a maintenance problem, creates a potentially unsafe condition, or will not function due to an inadequate level of engineering.
- Check for accuracy of design and fit with existing improvements and underground utilities.
- Point out conflicts, mistakes, inaccuracies, and omissions on the plans.
- Check stationing and alignments of the storm drain improvements for agreement with the record map and record data.
- Review plans for any special conditions which could be anticipated during construction such as street closures, protection of existing utilities, etc.

LID (Low Impact Development)

The Development will be required by the County to meet the current LID requirements in order to address stormwater runoff pollutions and meet Regional Water Quality Control Board requirements.

Our review of the LID will be based on the aforementioned documents and requirements. We have developed a check list based upon our experience with review services for the County of Los Angeles and other cities that ensure consistent plan reviews that meet the necessary regulatory requirements. Our review comments will be provided in the marked-up LID report, on the LID checklist, and summarized in a review memorandum. The County should provide any guidelines that they wish to have used for this project so that this project will be consistent with other priority projects County wide. We will use the County's adopted LID ordinance and the County MS4 Permit as guidance for the review process.

Low Impact Development is defined under Order R4-2012-0175 as one of the following projects:

- All development projects equal to 1 acre or greater of disturbed area and adding more than 10,000 square feet of impervious surface area.
- Industrial parks 10,000 square feet or more of surface area.
- Commercial malls 10,000 square feet or more surface area.
- Retail gasoline outlets 5,000 square feet or more of surface area.
- Restaurants (SIC 5812) 5,000 square feet or more of surface area.
- Parking lots 5,000 square feet or more of impervious surface area, or with 25 or more parking spaces.
- Street and road construction of 10,000 square feet or more of impervious surface area shall follow USEPA guidance regarding Managing Wet Weather with Green Infrastructure: Green Streets26 (December 2008 EPA-833-F-08-009) to the maximum extent practicable. Street and road construction applies to standalone streets, roads, highways, and freeway projects, and also applies to streets within larger projects.
- Automotive service facilities (SIC 5013, 5014, 5511, 5541, 7532-7534 and 7536-7539) 5,000 square feet or more of surface area.
- Redevelopment projects in subject categories that meet Redevelopment thresholds identified in Part VI.D.6.b.ii.

- Projects located in or directly adjacent to, or discharging directly to a Significant Ecological Area (SEA), where the development will:
  - Discharge storm water runoff that is likely to impact a sensitive biological species or habitat; and
  - Create 2,500 square feet or more of impervious surface area.
- Single-family hillside homes. To the extent that a Permittee may lawfully impose conditions, mitigation measures or other requirements on the development or construction of a single-family home in a hillside area as defined in the applicable Permittee's Code and Ordinances, each Permittee shall require that during the construction of a single-family hillside home, the following measures are implemented:
  - Conserve natural areas.
  - Protect slopes and channels.
  - Provide storm drain system stenciling and signage.
  - Divert roof runoff to vegetated areas before discharge unless the diversion would result in slope instability.
  - Direct surface flow to vegetated areas before discharge unless the diversion would result in slope instability.

These project types and any other project that the County establishes as an LID project shall be checked to assure that the design meets the standards established in the Manual the County chooses to utilize.

Street Improvements

Street improvement plans will be checked under the direct supervision of a registered civil engineer. Improvement plan reviewing will include, but not necessarily be limited to, street and drainage plans, sewer and water plans, hydrology and hydraulic studies, preliminary drainage studies, FEMA requirements and design connections to existing systems, landscape and irrigation, bridges and structures, traffic signal, signing and striping plans, and park facilities. Specifically, the following tasks will be performed:

- A field review will be performed to familiarize the plan reviewer with the existing conditions and digital photos taken at each project site for record and reference purposes as necessary.
- Check plans for compliance with general design criteria established by the City standards for streets, curbs, gutters, sidewalks, street lights, drive approaches, storm drain and flood control systems, underground wet utilities, traffic signals, and signing and striping.
- Check street improvement plans for compliance with City and County standards, design guidelines and check grading, street and storm drain plans for conformance with the street improvement plans.
- Check street improvement plans for compliance with City conditions of approval and the approved tentative map.
- Check street improvement plans and plans against easement documents, record maps, and right-of-way documents; determine need for permanent easements, additional right-of-way, or temporary easements.
- Check various plan sets to assure no discrepancies from set to set.
- Review general notes, title block, signature block, benchmark data, quantities, unit costs, vicinity map, index map, and other general requirements; check for Underground Service Alert note on plans.
- Check plans for compliance with general design criteria established by the City standards for streets, curbs, gutters, storm drain and flood control systems, and underground wet utilities.
- Check to assure that plans reflect all required improvements as shown on the approved tentative map and in the subdivision resolution.
- Check data shown on plans for consistency with previously approved plans and the record map.

- Review proposed street improvement plans for conformance with City's approved specific plan.
- Review the proposed improvements for constructability; require redesign of any proposed improvement when the plans propose a situation where the improvement is not buildable, conflicts with an existing improvement, creates a public hazard or nuisance, creates a maintenance problem, creates a potentially unsafe condition, or will not function due to an inadequate level of engineering.
- Check for accuracy of design and fit with existing improvements and underground utilities.
- Point out conflicts, mistakes, inaccuracies, and omissions on the plans.
- Check stationing and alignments of the street improvements for agreement with the record map and record data.
- Check horizontal and vertical sight distance based on appropriate design speed.
- Review pavement design for consistency with the recommendations of the soils engineer.
- Review hydrology/hydraulic study against the storm drain plans, including street capacities, HGLs, velocities, inlet or outlet control, and other hydraulic factors.
- Review plans for any special conditions, which could be anticipated during construction such as street closures, protection of existing utilities, etc.

Traffic Signal Plans, Signing & Striping, Street Lighting Plans

- Willdan's plan review staff will check all improvement plans for facilities under the jurisdiction of the County as requested for compliance with general plan requirements, the conditions of approval of the proposed project, County standards, standard County checklists, and sound engineering practice.
- As required, Willdan's plan review staff will review and prepare comments on documents, such as, traffic studies related to an application for consistency with County standards, policies, and guidelines.

Parcel/Tract Maps, Lot Mergers, Easements, Lot Line Adjustments, Survey

- Willdan’s review of easement documents, lot line adjustments, dedications, vacations, Parcel and Tract Maps shall be by or under the direction of a Licensed Land Surveyor to assure compliance with applicable provisions of the Subdivision Map Act, County ordinances, and other conditions of approval and requirements.
- There will be detailed checks made, including, but not limited to, review of survey documentation and title reports, lot and boundary closures, dedication and easement provisions, legal descriptions, completeness, and accuracy of data notation, and necessary certifications of County and County staff.

Construction Management

- Assist City with public awareness and information program to keep residents and local stakeholders advised of project status along with impacts to traffic flow circulation, including answering public’s questions about project.
- Prepare construction file. A copy of Willdan’s LAPM file checklist can be provided upon request.
- Ensure contractor distributes public construction notices and places construction and information signs.
- Prepare special concerns to be presented at preconstruction conference.
- Conduct preconstruction meeting, prepare meeting minutes, and distribute to attendees.
- Review contractor’s safety program in consultation with City staff.

- Through Willdan's system of project control, monitor activities related to project such that project is constructed in timely fashion pursuant to contract documents and LAPM.
- Log, track, and process submittals, RFIs, releases for construction (RFCs), contract change orders (CCOs), field directives, notices of proposed change (NOPCs), non-conformance reports (NCRs), construction schedule, and detailed traffic control plan.
- Closely review schedule and advise contractor to take action on schedule slippage.
- Document contractor's 20-day notices, mechanic's liens, and stop notices.
- Assume responsibility for coordination with inspection staff and City staff.
- Monitor and coordinate activities of design engineering support, surveying, testing, and work by utilities or other agencies.
- Coordinate contractor's field work with utility companies and other agencies.
- Prepare weekly statement of working days and submit to contractor and City.
- Provide monthly progress report. A sample of Willdan's monthly report can be provided upon request.
- Establish and conduct weekly construction progress meetings to:
  - Resolve all old business issues to maximum extent possible
  - Address all items of new business as presented by any party
  - Review project schedule and address any deviations
  - Review submittal log in terms of items needed and resubmittals required and review RFI, RFC, CCO, NCR, and NOPC logs
  - List status of construction items recently undertaken or ongoing
  - List planned construction items for next two weeks (two-week look ahead schedule)
  - Review SWPPP issues
  - Review contractor's safety program
- Prepare minutes for weekly construction progress meeting.
- Provide claims mitigation monitoring, including proactively applying foresight to discover unforeseen conflicts prior to contractor encounter.
- Evaluate and respond to contractor's requests for clarification of plans and specifications.
- Ensure that all questions, conflicts, and issues are immediately brought to City's attention and addressed with appropriate directives to contractor.
- Conduct special site meetings, when necessary, with contractor and City staff to review job progress, scheduling, and coordination.
- Perform quantity, time, and cost analyses required for negotiation of contract changes.
- Negotiate and prepare change orders, including memorandum of explanation and cost estimates, to substantiate change order and send to City for review.
- Monitor and perform immediate and thorough analysis of validity of all potential claims that arise.
- Maintain all data for change orders and record information with regard to time of dispute, time of notification by contractor, and action taken by inspector.
- Monitor materials documentation and testing results and enforce corrections.
- Review for approval contractor's progress payment requests, including verifying LAPM compliance status and impact on payment; negotiate differences over amount with contractor; and process payments through City's Project Manager.
- Monitor preparation of punch list at substantial completion and follow up.
- Routinely review construction files to ensure conformance to City standards and good construction management practices.
- Ensure City receives as-built set of drawings at completion.
- Assist City with stop notices and release of retention.
- Provide memorandum of clearance to issue notice of completion.
- Finalize and deliver all construction files and supplies to City for their records.

Construction Inspection/Observation

- Review plans, specifications, and all other contract- and construction-related documents.
- Conduct a field investigation of the project area to become familiar with the existing facilities and the project environment.
- Become familiar with traffic control plans, construction schedule, construction sequence, and permit requirements from other agencies.
- Verify that the contractor conforms to the design survey line and grades.
- Attend weekly progress meetings with the construction manager, contractor, and subcontractors.
- Inspector will be on-call 24-hours a day, seven days a week during construction, providing full-time and as-needed construction inspection, including night inspection, of the work to monitor materials and methods for compliance with plans, specifications, and contract documents; and address and document non-conforming items as they are discovered.
- Monitor compliance with Cal OSHA requirements and compliance with all local, state, and federal regulations. Although Willdan will monitor the activities, it is the contractor's sole responsibility to provide workers with a safe working environment.
- Monitor compliance with the Clean Air Act and the Clean Water Act (National Pollutant Discharge Elimination System – NPDES best management practices). Also, monitor the contractor's compliance with approved SWPPP.
- Meet with the contractor at the beginning of each day and review the proposed work plan, including specific details that may affect progress.
- Conduct daily measurements of quantities of work with the contractor.
- Review actual contractor performance throughout the day and discuss discrepancies with the contractor as they occur.
- Assist in coordination of engineering support, surveying, specialty inspections, and fieldwork by utility companies.
- Coordinate with Contractor and utility companies to assist in the identification of unknown utilities and possible relocation of interfering structures or lines.
- Ensure contractor restores centerline ties and provides updated centerline tie-out notes, if any are disturbed.
- Ensure compliance of Underground Service Alert notification/delineation.
- Evaluate the contractor's operation and production with respect to quality and progress and report to the construction manager.
- Photograph continuous property frontages along the street alignment once prior to construction and once immediately following construction. Maintain a photographic record of key elements of each major operation of work each day, with increased detail in situations of potential changes or claims.
- Closely monitor testing results and require the contractor to provide corrective measures to achieve compliance.
- Maintain copies of all permits needed to construct the projects and enforce special requirements of each.
- Prepare and maintain detailed daily diary inspector reports on construction progress.
- Prepare clear and concise letters and memoranda, as needed. Establish a solid paper trail.
- Assist with the review and evaluation of change order work.
- Provide complete measurements and calculations documentation to administer progress payments.
- Maintain and submit a clean set of plans marked in red for as-built corrections on record drawings to be filed with the City.
- Prepare a punch list at substantial completion and follow up with the contractor regarding progress of corrections.

Technician Services

- Staffing to receive Encroachment Permit applications, answer questions and provide assistance to applicants;
- Review Encroachment Permit applications to ensure that all County requirements are met and that good engineering practices are included in the proposed projects;
- Prepare correspondence on behalf of the County to applicants informing them of the approval of, or modifications necessary to gain approval of, their Encroachment Permit.
    - Assist City with public awareness and information program to keep residents and local stakeholders advised of project status along with impacts to traffic flow circulation, including answering public's questions about project.
    - Prepare construction file. A copy of Willdan's LAPM file checklist can be provided upon request.
    - Ensure contractor distributes public construction notices and places construction and information signs.
- Manage and coordinate utility notifications and associated processing and administration
- Field review, surveys, observations and associated reporting and documentation
- Professional services in support of planning, project development, engineering, bid and award support, and construction technical services.
- Engineering, project management, and technical support services as requested in support of the Public Works Department.

EXHIBIT B

COMPENSATION SCHEDULE

WILLDAN

WILLDAN ENGINEERING

Schedule of Hourly Rates

ENGINEERING	
Technical Aide I	$69
Technical Aide II	$89
Technical Aide III	$110
CAD Operator I	$111
CAD Operator II	$129
CAD Operator III	$143
GIS Analyst I	$149
GIS Analyst II	$168
GIS Analyst III	$180
Environmental Analyst I	$124
Environmental Analyst II	$138
Environmental Analyst III	$148
Environmental Specialist	$159
Designer I	$149
Designer II	$154
Senior Designer I	$163
Senior Designer II	$171
Design Manager	$174
Senior Design Manager	$181
Project Manager I	$160
Project Manager II	$182
Project Manager III	$191
Project Manager IV	$206
Principal Project Manager	$210
Program Manager I	$178
Program Manager II	$193
Program Manager III	$211
Assistant Engineer I	$124
Assistant Engineer II	$141
Assistant Engineer III	$148
Assistant Engineer IV	$153
Associate Engineer I	$158
Associate Engineer II	$165
Associate Engineer III	$172
Senior Engineer I	$175
Senior Engineer II	$178
Senior Engineer III	$182
Senior Engineer IV	$189
Supervising Engineer	$193
Traffic Engineer I	$193
Traffic Engineer II	$206
City Engineer I	$206
City Engineer II	$216
Deputy Director	$214
Director	$219
Principal Engineer	$238

BUILDING AND SAFETY	
Assistant Code Enforcement Officer	$91
Code Enforcement Officer	$104
Senior Code Enforcement Officer	$123
Supervisor Code Enforcement	$149
Plans Examiner Aide	$98
Plans Examiner	$149
Senior Plans Examiner	$163
Assistant Construction Permit Specialist	$104
Construction Permit Specialist	$110
Senior Construction Permit Specialist	$129
Supervising Construction Permit Specialist	$136
Assistant Building Inspector	$123
Building Inspector***	$136
Senior Building Inspector	$149
Supervising Building Inspector	$163
Inspector of Record	$178
Deputy Building Official	$178
Building Official	$180
Plan Check Engineer	$178
Supervising Plan Check Engineer	$180
Principal Project Manager	$210
Deputy Director	$214
Director	$219

PLANNING	
CDBG Technician	$72
CDBG Specialist	$87
CDBG Analyst	$103
CDBG Coordinator	$128
CDBG Manager	$154
Planning Technician	$110
Assistant Planner	$136
Associate Planner	$149
Senior Planner	$168
Principal Planner	$180
Planning Manager	$195
Deputy Director	$214
Director	$219

CONSTRUCTION MANAGEMENT	
Labor Compliance Specialist	$123
Labor Compliance Manager	$154
Utility Coordinator	$163
Assistant Construction Manager	$135
Construction Manager	$156
Senior Construction Manager	$176
Project Manager IV	$206
Deputy Director	$214
Director	$219

INSPECTION SERVICES	
Public Works Observer**	$105
Public Works Observer***	$128
Senior Public Works Observer**	$115
Senior Public Works Observer***	$128

MAPPING AND EXPERT SERVICES	
Survey Analyst I	$129
Survey Analyst II	$149
Calculator I	$129
Calculator II	$143
Calculator III	$155
Senior Survey Analyst	$168
Supervisor - Survey & Mapping	$182
Principal Project Manager	$210

LANDSCAPE ARCHITECTURE	
Assistant Landscape Architect	$129
Associate Landscape Architect	$149
Senior Landscape Architect	$163
Principal Landscape Architect	$180
Principal Project Manager	$210

ADMINISTRATIVE	
Administrative Assistant I	$81
Administrative Assistant II	$98
Administrative Assistant III	$114
Project Accountant I	$92
Project Accountant II	$108
Project Controller I	$114
Project Controller II	$129

** For Non-Prevailing Wage Project *** For Prevailing Wage Project

Mileage/Field Vehicle usage will be charged at the rate in accordance with the current FTR mileage reimbursement rate, subject to negotiation.

Additional billing classifications may be added to the above listing during the year as new positions are created. Consultation in connection with litigation and court appearances will be quoted separately. The above schedule is for straight time. Overtime will be charged at 1.5 times, and Sundays and holidays, 2.0 times the standard rates. Blueprinting, reproduction, messenger services, and printing will be invoiced at cost plus fifteen percent (15%). A sub consultant management fee of fifteen percent (15%) will be added to the direct cost of all sub consultant services to provide for the cost of administration, consultation, and coordination. Valid July 1, 2020 thru June 30, 2021, thereafter, the rates may be raised once per year to the value between the 12-month % change of the Consumer Price Index for the Los Angeles/Orange County/Sacramento/San Francisco/San Jose area and five percent.

Rev. 6/30/20

MEMORANDUM

ITEM 9.6.

DATE: June 7, 2021

TO: Honorable Mayor and Council Members

FROM: Michelle Mingay, Senior Finance Analyst

SUBJECT: **A RESOLUTION APPROVING THE ANNEXATION OF THE RIO DEL ORO SUBDIVISION (ELLIOTT HOMES PORTION) INTO THE CITY OF RANCHO CORDOVA COMMUNITY FACILITIES DISTRICT NO. 2013-2 (POLICE SERVICES)**

RECOMMENDATION

Adopt the Resolution.

RESULT OF RECOMMENDED ACTION

In August 2020, the property owner signed a unanimous approval of the annexation to CFD No. 2013-2. Adoption of the Resolution approves Annexation Map No. 7 for the Rio Del Oro Subdivision (Elliott Homes Portion) to Community Facilities District No. 2013-2 (Police Services) (hereinafter "CFD No. 2013-2"), and directs the Clerk to execute and record the Boundary Map and Notice of Special Tax Lien for the project.

BACKGROUND

On December 17, 2012, the City adopted a resolution of intention to establish a Community Facilities District (CFD) and Future Annexation Area for Citywide police services. On January 22, 2013, the City adopted the resolution forming CFD No. 2013-2 pursuant to the Mello-Roos Community Facilities Act of 1982 (State of California Government Code Section 5311 et seq.) (the "Act"). The action defining the Future Annexation Area for the District provided for a more efficient process for the annexation of property when the property owners have provided for their unanimous consent. Defining the Future Annexation Area provided the resolution of intention, noticing, and public hearing for the entire Future Annexation Area so these steps do not need to be repeated for each annexation.

The annexation process for projects within the Future Annexation Area has been simplified to receiving a petition and waiver from the property owner(s), the City Council approving the Annexation Boundary Map by resolution, followed by the recording of the Annexation Map and Notice of Special Tax Lien by the City Clerk.

FISCAL IMPACT AND FUNDING SOURCE

The project included in this action was conditioned to annex to provide funding for police services. This condition will be met with the annexation of the project into CFD No. 2013-2.

ATTACHMENT(S)

1. Resolution
2. Exhibit A to the Resolution - Rio Del Oro Boundary Map
3. Exhibit B to the Resolution - Amendment to Notice Spec Tax Ln Police Tax

CITY OF RANCHO CORDOVA

RESOLUTION NO. XX-2021

A RESOLUTION OF THE CITY COUNCIL OF THE CITY OF RANCHO CORDOVA, STATE OF CALIFORNIA, APPROVING THE BOUNDARY MAP FOR THE RIO DEL ORO SUBDIVISION (ELLIOTT HOMES PORTION) ANNEXATION INTO THE CITY OF RANCHO CORDOVA COMMUNITY FACILITIES DISTRICT NO. 2013-2 (POLICE SERVICES)

WHEREAS, the Conditions of Approval for the Rio Del Oro Subdivision requires the property owner/applicant to provide funding for police services; and

WHEREAS, on December 17, 2012, the City adopted Resolution No. 122-2012 declaring its intention to establish Community Facilities District No. 2013-2 (Police Services) (the "District") and Future Annexation Area. On January 22, 2013, the City adopted Resolution No. 10-2013 forming CFD No. 2013-2 pursuant to the Mello-Roos Community Facilities Act of 1982 (State of California Government Code Section 5311 et seq.) (the "Act"); and

WHEREAS, the action defining the Future Annexation Area for the District provided for a more efficient process for the annexation of property when the property owners have provided for their unanimous consent such that the annexation process for projects within the Future Annexation Area has been reduced to receiving a petition, consent and waiver from the property owner(s); and

WHEREAS, in May 2021, the property owner executed a unanimous approval form which irrevocably consents to and votes in favor of the annexation of the property to the District and the levy of the special tax on the property to finance the services of the CFD in accordance with the Rate and Method of the District; and

WHEREAS, in the case of annexation proceedings, pursuant to Streets and Highways Code Section 3110.5 a separate map of the area proposed to be annexed is required to be prepared and adopted; and

WHEREAS, City staff has caused to be prepared Annexation Map No. 7 for the property known as the Rio Del Oro Subdivision (Elliott Homes Portion), Exhibit A attached hereto, for the annexation of the property to CFD No. 2013-2 (Police Services).

NOW, THEREFORE, BE IT HEREBY RESOLVED THE CITY COUNCIL OF THE CITY OF RANCHO CORDOVA, as follows:

1. The Council finds and determines the above recitals are true and correct.

2. Council approves Annexation Map No. 7 and finds and determines that the territory shown in the Annexation Map is hereby added to and made a part of the District with full legal effect.

3. The City Clerk is directed to execute and record Annexation Map No. 7 in the office of the County Recorder of Sacramento County not later than 15 days after the adoption of this resolution.

4. The City Council finds and determines that a special tax shall be levied within the Territory to be annexed and which special tax shall be the same as the tax to be levied within the District. Collection of said tax shall commence as outlined in the rate and method of apportionment of said tax and shall be as set forth in the Resolution of Formation of the District.

5. The City Clerk is directed to execute and record a Notice of Special Tax Lien in substantially the same form as shown in Exhibit B attached hereto, in the office of the County Recorder of Sacramento County not later than 15 days after recordation of the Annexation Map No. 7.

6. The City Council finds and determines that adoption of this Resolution is not a "project" under the California Environmental Quality Act, because the Resolution does not involve any commitment to a specific project which may result in a potentially significant physical impact on the environment, as contemplated by Title 14, California Code of Regulations, Section 15378(b)(4).

PASSED AND ADOPTED by the City Council of the City of Rancho Cordova on the 7th day of June, 2021 by following vote:

AYES:

NOES:

ABSENT:

ABSTAIN:

ATTEST:

Garrett Gatewood, Mayor

Stacy Leitner, CMC
City Clerk

PROPOSED BOUNDARY OF ANNEXATION 7 RIO DEL ORO (ELLIOTT HOMES PORTION) TO

CITY OF RANCHO CORDOVA COMMUNITY FACILITIES DISTRICT NO. 2013-2 (POLICE SERVICES) COUNTY OF SACRAMENTO, STATE OF CALIFORNIA

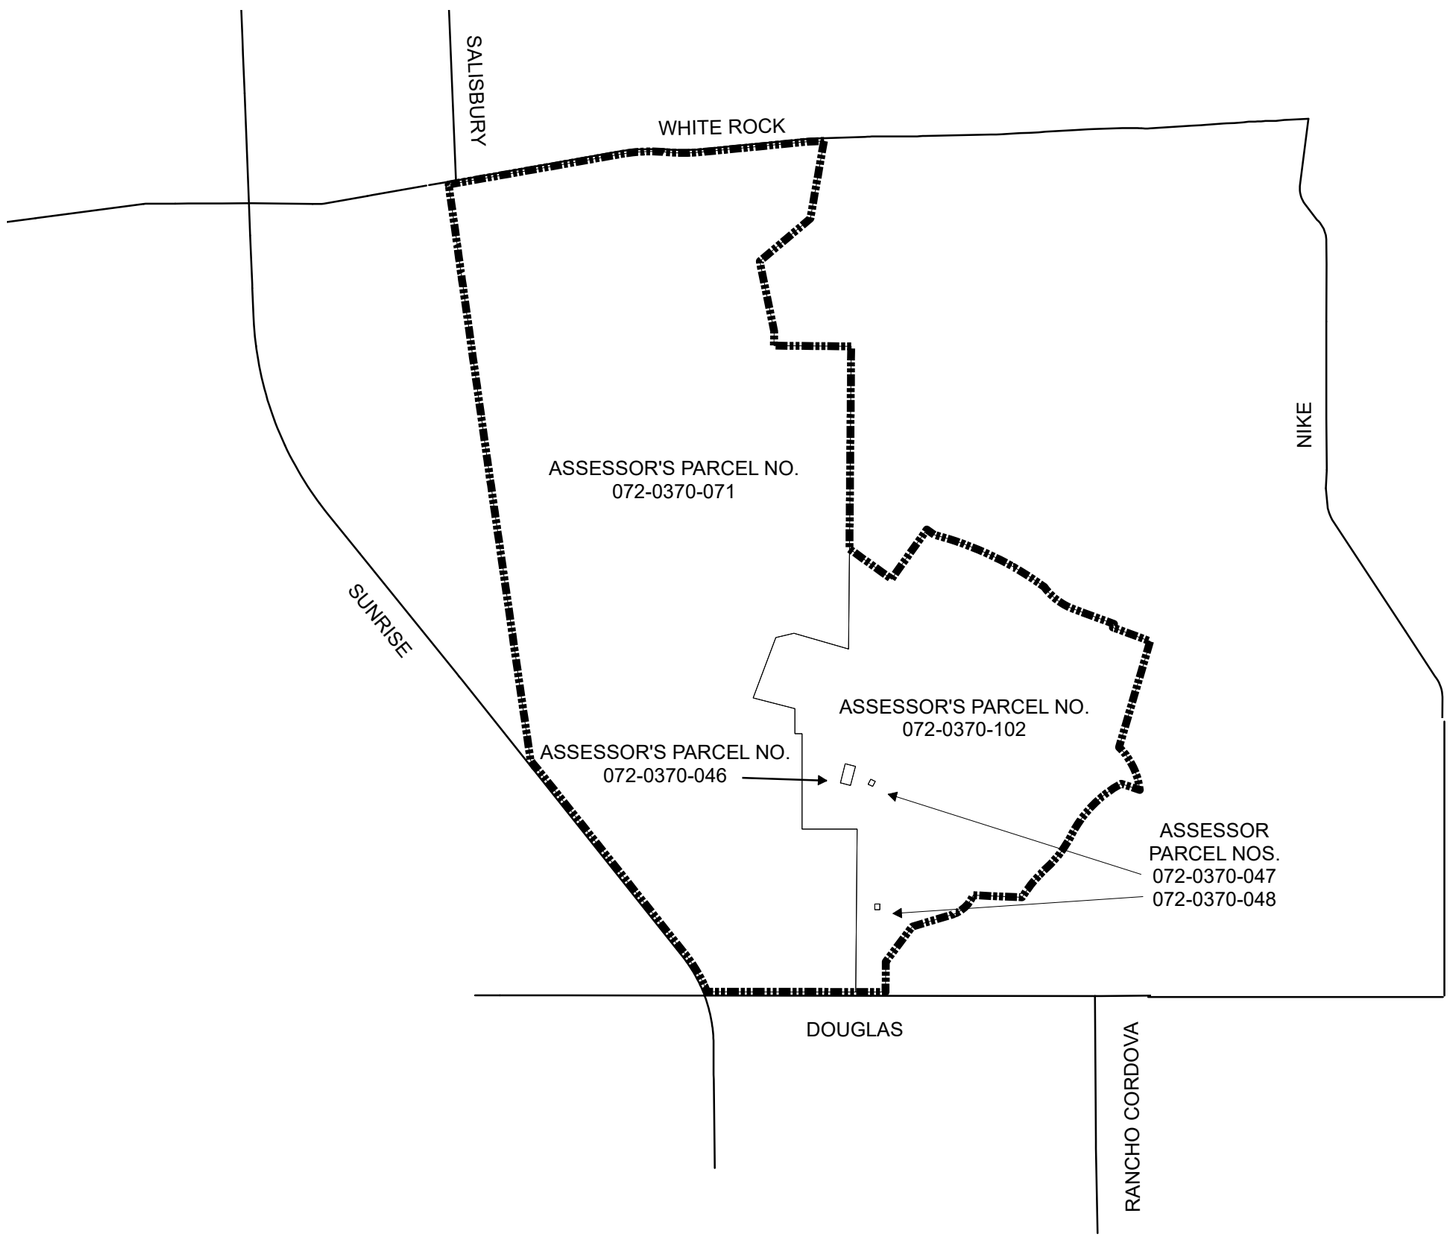

CLERK'S MAP STATEMENT

FILED IN THE OFFICE OF THE CITY CLERK OF THE CITY OF RANCHO CORDOVA THIS _____ DAY OF _____ 2021.

_____
CITY CLERK OF THE CITY OF RANCHO CORDOVA

CLERK'S MAP STATEMENT

I HEREBY CERTIFY THAT THE AREA SHOWN ON THIS MAP OF THE PROPOSED ANNEXATION 7 TO COMMUNITY FACILITIES DISTRICT NO. 2013-2, (POLICE SERVICES), CITY OF RANCHO CORDOVA, COUNTY OF SACRAMENTO, STATE OF CALIFORNIA, WAS APPROVED BY THE CITY COUNCIL OF THE CITY OF RANCHO CORDOVA AT A REGULARLY SCHEDULED MEETING THEREOF, HELD ON THE ____ DAY OF _____ 2021. BY ITS RESOLUTION NO. _____.

_____
CITY CLERK OF THE CITY OF RANCHO CORDOVA

COUNTY RECORDER'S FILING STATEMENT

FILED THIS _____ DAY OF _____ 2021. AT THE HOUR OF _____ O'CLOCK ____.M. IN BOOK _____ OF MAPS OF ASSESSMENT AND COMMUNITY FACILITIES DISTRICTS PAGE NO. _____ IN THE OFFICE OF THE COUNTY RECORDER IN THE COUNTY OF SACRAMENTO, STATE OF CALIFORNIA.

DONNA ALLRED
COUNTY RECORDER OF THE COUNTY OF SACRAMENTO, CALIFORNIA

BY: _____
DEPUTY

FILE: _____

VICINITY MAP

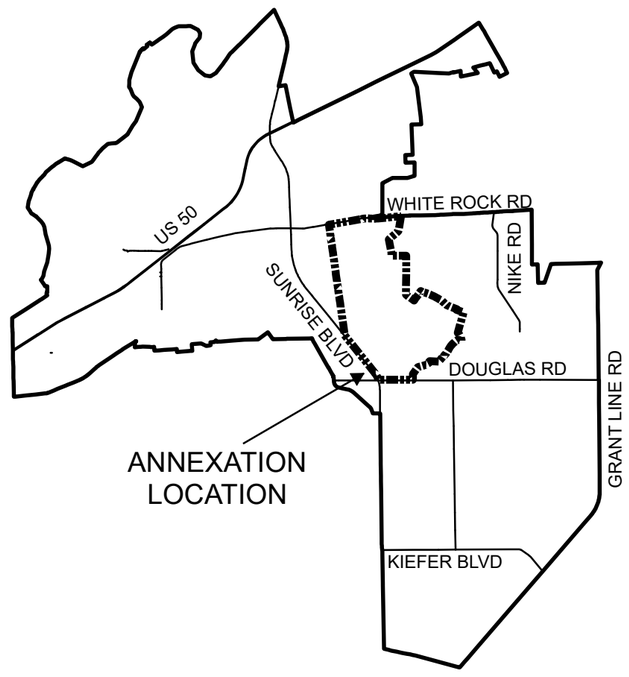

REFERENCE THE SACRAMENTO COUNTY ASSESSOR'S MAPS FOR A DETAILED DESCRIPTION OF PARCEL LINES AND DIMENSIONS

N

Legend

Annexation Boundary

1 " = 2,000 '

HARRIS & ASSOCIATES
22 EXECUTIVE PARK SUITE 200
IRVINE, CALIFORNIA 92614
800-827-4901

PROPOSED BOUNDARY MAP

City of Rancho Cordova
Community Facilities District No. 2013-2
Annexation 7 (Police Services)
County of Sacramento, California

Sheet 1 of 1

RECORDING REQUESTED BY AND AFTER RECORDATION RETURN TO:

City Clerk
City of Rancho Cordova
2729 Prospect Park Drive
Rancho Cordova, CA 95363

AMENDMENT NO. 7 TO NOTICE OF SPECIAL TAX LIEN

CITY OF RANCHO CORDOVA
Community Facilities District No. 2013-2
(Police Services)

Annexation No. 7

Pursuant to the requirements of Section 3117.5 of the Streets and Highways Code of California and the Mello-Roos Community Facilities Act of 1982, as amended, section 53311, *et. seq*., of the California Government Code (the "Act"), the undersigned City Clerk of the City of Rancho Cordova (the "City"), County of Sacramento, State of California, hereby gives notice that a lien to secure payment of a special tax, which the City is authorized to levy, is hereby imposed on the property described herein. The special tax secured by this lien is authorized to be levied for the purpose of paying for certain municipal services set forth in that certain Notice of Special Tax Lien heretofore recorded in the Office of the County Recorder of the County of Sacramento, State of California on March 12, 2013 as Document No. 20130312 page 0318 to which recorded Notice of Special Tax Lien reference is hereby made and the provisions of which are hereby incorporated by this reference.

This Amendment No. 7 to Notice of Special Tax Lien amends the Notice of Special Tax Lien to add to the territory of the CFD. The territory and future annexation area included in the original CFD is set forth in the map of the CFD heretofore recorded in the Sacramento County Recorder's Office at Book 114 of Maps of Assessment and Community Facilities Districts at Page 18 as Document No. 20130102PG1208, (the "Original Boundary Map") to which map reference is hereby made. The territory to be added from the future annexation area is that certain real property identified in the map of the Annexed Territory recorded in the Sacramento County Recorder's Office at Book ____, at Page ____ as Document No. _____, which map together with the Original Boundary Map are now the final boundary maps of the CFD including the Annexed Territory.

This annexed property is placed in Tax Zone 1 for purposes of computation of the Special Tax.

Exhibit B to the Resolution

The assessor's tax parcel(s) numbers of all parcels or any portion thereof which are included in this Amendment No. 7 to Notice of Special Tax Lien, together with the name(s) of the owner(s) thereof, as they appear on the latest secured assessment roll as of the date of recording hereof or as are otherwise known to the Authority are as set forth in Exhibit A hereto, and by such reference hereby made a part hereof. The levy is hereby imposed on the property described herein.

For further information concerning the current and estimated future tax liability of owners or purchasers of real property subject to this special tax lien, interested persons should contact the Finance Officer of the City of Rancho Cordova, 2729 Prospect Park Drive, Rancho Cordova, CA 95670 (telephone number: 916-851-8738).

Dated: As of _____, 2021

By: _____
Stacy Leitner, City Clerk
City of Rancho Cordova

EXHIBIT A

CITY OF RANCHO CORDOVA
Community Facilities District No. 2013-2
(Police Services)

Annexation No. 7

ASSESSOR'S PARCEL NUMBERS AND OWNERS OF LAND

Assessor's Parcel No(s).	Name(s) of Property Owners
072-0370-046 072-0370-047 072-0370-048 072-0370-071 072-0370-102	Alta Vista, LLC 340 Palladio Parkway, Suite 521 Folsom, CA. 95630-8832

MEMORANDUM

ITEM 9.7.

DATE: June 7, 2021

TO: Honorable Mayor and Council Members

FROM: Albert Stricker, Public Works Director
Steve Harriman, Public Works Division Manager

SUBJECT: **A RESOLUTION AUTHORIZING THE CITY MANAGER TO EXECUTE CONTRACT AMENDMENT NO. 74-2016-3 WITH THE SACRAMENTO REGIONAL TRANSIT DISTRICT TO INCREASE THE CONTRACT AMOUNT FROM $466,600 TO AN AMOUNT NOT TO EXCEED $563,120 FOR CONTINUED LIGHT RAIL STATION CLEANING AND MAINTENANCE SERVICES**

RECOMMENDATION

Adopt the Resolution.

RESULT OF RECOMMENDED ACTION

Adoption of the Resolution will authorize the City Manager to execute contract amendment no. 74-20216-3 with the Sacramento Regional Transit District (RT) for continued light rail station maintenance services. The amendment will increase the contract amount from $466,600 to an amount not to exceed $563,120 that would be paid for by RT to City for services rendered.

BACKGROUND

Since April 2015, RT has contracted with the City for the cleaning and general maintenance of the four light rail stations and the RT soundwall in Rancho Cordova. The work scope includes litter and graffiti removal, emptying trash cans, and landscape maintenance. City maintenance crews visit each of the four stations daily, Monday through Friday, to maintain the cleanliness and appearance of the stations. City landscape crews also visit each of the four stations weekly, including additional time at the Mather/Mills and Sunrise stations to maintain the landscaped areas within the parking lots. The City's prompt response to graffiti and other maintenance issues ensures the stations and soundwall remain an asset to the community and provide a positive impression to the thousands of riders who travel through Rancho Cordova daily.

The term of the current contract extends through June 30, 2025. The amendment increases

the contract amount only, which allows the City to continue to provide light rail station cleaning and maintenance services through June 30, 2022.

FISCAL IMPACT AND FUNDING SOURCE

The proposed amendment has no fiscal impact on the General Fund. RT pays quarterly in advance to the City for services rendered.

ATTACHMENT(S)

1. Resolution

CITY OF RANCHO CORDOVA

RESOLUTION NO. XX-2021

A RESOLUTION OF THE CITY COUNCIL OF THE CITY OF RANCHO CORDOVA, STATE OF CALIFORNIA, AUTHORIZING THE CITY MANAGER TO EXECUTE CONTRACT AMENDMENT NO. 74-2016-3 WITH THE SACRAMENTO REGIONAL TRANSIT DISTRICT TO INCREASE THE CONTRACT AMOUNT FROM $466,600 TO $563,120 FOR CONTINUED LIGHT RAIL STATION CLEANING AND MAINTENANCE SERVICES

WHEREAS, the parties entered into a professional services agreement (Contract 74-2016) on July 1, 2016 in the not to exceed amount of $161,040, for the purpose of providing light rail station and soundwall maintenance services of the four stations in Rancho Cordova; and

WHEREAS, Amendment No. 1 was executed on December 19, 2017, and increased the contract amount from $161,040 to $370,080 and extended the contract to June 30, 2020; and

WHEREAS, Amendment No. 2 was executed on July 1, 2020, and increased the contract amount from $370,080 to $466,600 and extended the contract to June 30, 2025; and

WHEREAS, the term of the current contract extends through June 30, 2025, and Amendment No. 3 increases the contract amount from $466,600 to an amount not to exceed $563,120 to allow the City to continue to provide light rail station cleaning and maintenance services through June 30, 2022; and

WHEREAS, the collaboration between the City and RT has proven effective in improving the cleanliness and appearance of the four light rail stations and the RT soundwall in Rancho Cordova; and

WHEREAS, the services will exceed the maximum amount the City Manager has authorization to approve; and

WHEREAS, the contract does not impact the general fund.

NOW, THEREFORE, BE IT HEREBY RESOLVED THE CITY COUNCIL OF THE CITY OF RANCHO CORDOVA does authorize the City Manager to execute Contract Amendment No. 74-2016-3 with the Sacramento Regional Transit District to Increase the contract amount from $466,600 to an amount not to exceed $563,120 in a form approved by the City Attorney.

PASSED AND ADOPTED by the City Council of the City of Rancho Cordova on the 7th day of June 2021 by following vote:

AYES:

NOES:

ABSENT:

ABSTAIN:

ATTEST:

Garrett Gatewood, Mayor

Stacy Leitner, CMC
City Clerk

MEMORANDUM

ITEM 9.8.

DATE: June 7, 2021

TO: Honorable Mayor and Council Members

FROM: Albert Stricker, Public Works Director
Steve Harriman, Public Works Division Manager

SUBJECT: **A RESOLUTION AUTHORIZING THE CITY MANAGER TO EXECUTE CONTRACT AMENDMENT NO. 78-2018-1 WITH ST. FRANCIS ELECTRIC, LLC TO EXTEND THE CONTRACT TERM FROM JUNE 30, 2021 TO JUNE 30, 2022 WHICH RESULTS IN AN INCREASE TO THE CONTRACT AMOUNT FROM $593,670 TO AN AMOUNT NOT TO EXCEED $769,000 FOR CONTINUED ON-CALL STREET LIGHT AND ELECTRICAL MAINTENANCE AND REPAIR SERVICES**

RECOMMENDATION

Adopt the Resolution.

RESULT OF RECOMMENDED ACTION

Adoption of the resolution will authorize the City Manager to execute contract amendment no. 78-2018-1 with St. Francis Electric for on-call street light and electrical maintenance and repair services. This will extend the contract term from June 30, 2021 to June 30, 2022 resulting in an increase to the contract amount from $593,670 to an amount not to exceed $769,000 for continued maintenance services.

BACKGROUND

In June 2018, the City entered into an agreement with St. Francis Electric (Contract No. 78-2018) to provide on-call street light and electrical maintenance and repair services. The contract covers routine maintenance activities such as outages, night inspections, emergency response, and other required street light maintenance and repairs. On-call contracts facilitate fast response times that help keep City streets safe.

The contract allows staff to execute two, one-year extensions to the contract. Staff has established an effective working relationship with St. Francis Electric and recommends a one-year extension.

FISCAL IMPACT AND FUNDING SOURCE

Funding for the contract amendment includes special districts and Measure A maintenance funds. There is no impact to the general fund.

ATTACHMENT(S)

1. Resolution
2. Contract Amendment 78-2018-1

CITY OF RANCHO CORDOVA

RESOLUTION NO. XX-2021

A RESOLUTION OF THE CITY COUNCIL OF THE CITY OF RANCHO CORDOVA, STATE OF CALIFORNIA, AUTHORIZING THE CITY MANAGER TO EXECUTE CONTRACT AMENDMENT NO. 78-2018-1 WITH ST. FRANCIS ELECTRIC TO EXTEND THE CONTRACT TERM FROM JUNE 30, 2021 TO JUNE 30, 2022 WHICH RESULTS IN AN INCREASE TO THE CONTRACT AMOUNT FROM $593,670 TO AN AMOUNT NOT TO EXCEED $769,000 FOR CONTINUED ON-CALL STREET LIGHT AND ELECTRICAL MAINTENANCE AND REPAIR SERVICES

WHEREAS, the parties entered into a three year General Services Agreement ("GSA") dated July 1, 2018 (Contract 78-2018) in the amount of $593,670 to provide on-call street light and electrical maintenance and repair services; and

WHEREAS, adoption of this resolution will authorize the City Manager to execute Amendment No. 1 with St. Francis Electric for continued on-call services; and

WHEREAS, the amendment will extend the contract term through June 30, 2022 which results in an increase to the contract amount from $593,670 to an amount not to exceed $769,000; and

WHEREAS, the services will exceed the maximum amount the City Manager is authorized to approve; and

WHEREAS, funding for the contract amendment will be from special districts and Measure A maintenance funds and does not impact the city's general fund.

NOW, THEREFORE, BE IT HEREBY RESOLVED THE CITY COUNCIL OF THE CITY OF RANCHO CORDOVA does authorize the City Manager to execute contract amendment no. 78-2018-1 with St. Francis Electric to extend the contract term to June 30, 2022 which results in an increase to the contract amount from $593,670 to an amount not to exceed $769,000 and in a form approved by the City Attorney.

PASSED AND ADOPTED by the City Council of the City of Rancho Cordova on the 7th day of June 2021 by following vote:

AYES:

NOES:

ABSENT:

ABSTAIN:

ATTEST: _____

Garrett Gatewood, Mayor

Stacy Leitner, CMC
City Clerk

FIRST AMENDMENT TO THE GENERAL SERVICES AGREEMENT BETWEEN THE CITY OF RANCHO CORDOVA AND ST. FRANCIS ELECTRIC, LLC FOR ON-CALL STREET LIGHT AND ELECTICAL MAINTENANCE AND REPAIR SERVICES

This First Amendment to the General Services Agreement ("Amendment") is made by and between the City of Rancho Cordova ("City") and St. Francis Electric ("Contractor") as of July 1, 2021. City and Contractor are hereinafter collectively referred to as the "Parties."

RECITALS

WHEREAS, the Parties entered into a General Services Agreement ("GSA") dated July 1, 2018, to provide on-call street light and electrical maintenance and repair services; and

WHEREAS, this Amendment will extend the contract term from June 30, 2021 to June 30, 2022; and

WHEREAS, this Amendment will increase the contract amount from $593,670 to a not to exceed amount of $769,000; and

WHEREAS, the Parties agree to the revised unit price rate increase for the extended year; and

WHEREAS, the Parties agree that changes to the term and services provided for in the GSA are necessary in order for the City to continue receiving services by Contractor.

NOW, THEREFORE, the Parties hereto agree as follows:

AGREEMENT

1. The Parties agree to modify the end date of the GSA from June 30, 2021, to June 30, 2022. The first sentence of Section 2 of the GSA, "Term," is amended to read as follows:

   > "The term of this Agreement shall begin on the date first noted above and shall end on June 30, 2022, unless the term of the Agreement is otherwise terminated at provided for in Section 11."

2. Section 4 of the GSA, "Compensation of Contractor," provides for the City to pay Contractor $593,670. The Parties agree to amend Section 4 of the GSA in order to increase the compensation amount to pay the Contractor for additional services. The first sentence of Section 4 of the GSA is amended to read as follows:

   > "The City agrees to pay the Contractor an amount not to exceed $769,000 for performance pursuant to this Agreement."

3. Page 12 and 13 of the document entitled "Scope of Work," attached hereto as **Exhibit A**, shall replace and supersede the GSA's **Exhibit A**.

4. All other terms and conditions in the GSA shall remain in full force and effect to the extent they are not in conflict with this Amendment.

IN WITNESS WHEREOF, the Parties have executed this Amendment on the day and year first above written.

CITY OF RANCHO CORDOVA

_____
Cyrus Abhar, City Manager

Date:_____

Attest:

_____
Stacy Leitner, CMC, City Clerk

Date:_____

Approved as to Form:

_____
Adam U. Lindgren, City Attorney

Date:_____

CONTRACTOR

_____
Guy Smith, VP of Operations

Date:_____

Updated August 9, 2012

1948568.1

4.2.1 HOURLY LABOR RATES

The City will reimburse the Contractor for labor hours in the following three job categories. The number of hours shown in Columns A and C in Table 4.2.1 represent projected hours by job classification based upon historical level of effort and billings for similar services. Actual billings may vary.

Superintendent: Responsible for supervision of all field and laboratory repair work. Acts as primary liaison with City staff, provides technical data and assistance, and assists City Project Manager with streetlight system diagnostics. Superintendent guides and assists Electricians and Laborers in the performance of their duties with regards to all services performed under this Contract.

Electrician: Primary duties include troubleshooting and repair of street light systems, including complete repair of all streetlight equipment, wiring, fixtures and associated devices. The Electrician will also perform underground service investigations at the request of the City Project Manager.

Laborer: Primary duties include assistance with maintenance tasks and other non-technical duties as assigned by the Superintendent or Electrician.

Please provide hourly billing rates in Table 4.2.1 in Column B (Regular Business Hours, Monday thru Friday, 8:00 a.m. to 5:00 p.m.) and Column D (Non-Business Hours, nights and weekends), and Total Annual Labor Cost in Column E.

Table 4.2.1
Hourly Labor Rates

		(A) Projected regular business hours for 3 years	(B) Hourly Rate Regular business hours: Mon-Fri 8 am to 5 pm	(C) Projected non-business hours per year	(D) Hourly Rate Non-business hours: Nights and weekends	(E) Total 3 year labor cost (A*B)+(C*D)
(1)	Superintendent	60	$93.60 ~~$92.00~~	30	$142.44 ~~$140.00~~	$9,720.00
(2)	Electrician	3500	$90.55 ~~$89.00~~	150	$137.35 ~~$135.00~~	$331,750.00
(3)	Laborer	120	$66.13 ~~$65.00~~	30	$96.65 ~~$95.00~~	$10,650.00
(4)	Total Three Year Labor Cost					$352,120.00

4.2.2 HOURLY VEHICLE AND EQUIPMENT RATES

Please provide hourly billing rates for vehicles and equipment in Column B, and total hourly vehicle cost in Column C.

Table 4.2.2
Hourly Vehicle and Equipment Rates

	Vehicle/Equipment	(A) Projected 3 year vehicle and equipment usage	(B) Hourly Rate	(C) Total 3 year vehicle and equipment cost (A*B)
(1)	Bucket Truck	3800	$30.52 ~~$ 30.00~~	$114,000.00
(2)	Flatbed Truck	150	$20.35 ~~$ 20.00~~	$3,000.00
(3)	Crane Truck	150	$66.13 ~~$ 65.00~~	$9,750.00
(4)	Mechanical Truck	60	$20.35 ~~$ 20.00~~	$1,200.00
(5)	Compressor and Tools	60	$10.17 ~~$ 10.00~~	$600.00
(6)	Concrete Saw	60	$ 0.00	$0.00
(7)	Arrow Board	100	$10.17 ~~$ 10.00~~	$1,000.00
(8)	Total 3 Year Vehicle and Equipment Cost			$129,550.00

MEMORANDUM

ITEM 9.9.

DATE: June 7, 2021

TO: Honorable Mayor and Council Members

FROM: Albert Stricker, Public Works Director
Edgar Medina, Senior Civil Engineer

SUBJECT: **A RESOLUTION AUTHORIZING THE CITY MANAGER TO EXECUTE A REIMBURSEMENT AGREEMENT, CONTRACT NO. 2021-86, IN AN AMOUNT NOT TO EXCEED $2,616,268.00, BETWEEN THE CITY OF RANCHO CORDOVA AND THE SACRAMENTO COUNTY WATER AGENCY FOR THE WHITE ROCK ROAD - FITZGERALD ROAD TO 0.5 MILE EAST OF RANCHO CORDOVA PARKWAY PROJECT TO REIMBURSE THE CITY FOR THE WATERLINE CONSTRUCTION**

RECOMMENDATION

Adopt the Resolution.

RESULT OF RECOMMENDED ACTION

Adoption of the Resolution will authorize the City Manager to execute Reimbursement Agreement, Contract No. 2021-86, between the City and the Sacramento County Water Agency for the White Rock Road - Fitzgerald Road to 0.5 Mile East of Rancho Cordova Parkway Project Project to reimburse the City for the waterline construction.

BACKGROUND

The White Rock Road - Fitzgerald Road to 0.5 Mile East of Rancho Cordova Parkway is part of an innovative planning effort to alleviate regional congestion, improve roadway safety, nurture economic development, and promote the livability and quality of life in Rancho Cordova and the greater Sacramento region.

The completed White Rock Road project will improve approximately 1.3 mile undivided 2-lane rural road of White Rock Road by replacing a deteriorating segment of roadway, realign and widen the road from two to four travel lanes to add capacity, add bike lanes, low impact developed landscaped median, drainage facilities, traffic signals, incorporate Intelligent Transportation Systems, waterline facilities and smart controllers that will communicate with the City's traffic management center.

To facilitate installation of the water utility necessary for development on the Rio Del Oro, and reduce potential for future disturbance of the completed road, the City agreed to design and construct certain waterlines with the White Rock Road Project and be reimbursed by the Sacramento County Water Agency. On January 12, 2021, the County of Sacramento Board of Supervisors approved the subject reimbursement agreement for the White Rock Road project.

The tentative project schedule is to begin construction in Summer 2021 and end construction in Spring 2022.

FISCAL IMPACT AND FUNDING SOURCE

Funding for the completed White Rock Road project consists of $8,500,000 Federal Grants, $2,616,268.00 as a Sacramento County Water Agency Reimbursement, Developer Contribution and Traffic Impact Mitigation Fees. There is no impact to the City's General Fund.

This project is included in the City's current approved Capital Improvement Plan and in the 2019/2020 budget. Additional funding for the project has been budgeted in FY 2021/22 and FY 2022/23 budget to be adopted by Council on June 7, 2021.

ATTACHMENT(S)

1. Resolution
2. Contract 2021-86 -Reimb Agreement

CITY OF RANCHO CORDOVA

RESOLUTION NO. XX-2021

A RESOLUTION OF THE CITY COUNCIL OF THE CITY OF RANCHO CORDOVA, STATE OF CALIFORNIA, AUTHORIZING THE CITY MANAGER TO EXECUTE REIMBURSEMENT AGREEMENT, CONTRACT NO. 2021-86, IN AN AMOUNT NOT TO EXCEED $2,616,268.00 BETWEEN THE CITY OF RANCHO CORDOVA AND THE SACRAMENTO COUNTY WATER AGENCY FOR THE WHITE ROCK ROAD - FITZGERALD ROAD TO 0.5 MILE EAST OF RANCHO CORDOVA PARKWAY PROJECT TO REIMBURSE THE CITY FOR THE WATERLINE CONSTRUCTION

WHEREAS, the City solicited bids for the White Rock Road - Fitzgerald Road to 0.5 Mile East of Rancho Cordova Parkway Project under the requirements of state law and publicly opened bids on April 29, 2021; and

WHEREAS, on May 17, 2021, City Council approved construction Contract No. 2021-75 to Teichert Construction for the project; and

WHEREAS, the Project will replace the deteriorating segment of roadway, realign and widen the road from two to four travel lanes, add bike lanes, low impact developed landscaped median, drainage facilities, waterline facilities, and traffic signals; and

WHEREAS, on January 12, 2021, the Sacramento County Board of Supervisors approved a Reimbursement Agreement between the Sacramento County Water Agency and the City of Rancho Cordova for the reimbursement of the waterline components of the project to be constructed by the City project; and

WHEREAS, this project was reviewed under the requirements of the California Environmental Quality Act and National Environmental Policy Act and Initial Study with Mitigated Negative Declaration/Environmental Assessment with Finding of No Significant Impact and Section 4(f) Evaluation was approved in January 2016 and re-validated in September, 2020.

NOW, THEREFORE, BE IT HEREBY RESOLVED THE CITY COUNCIL OF THE CITY OF RANCHO CORDOVA does authorize the City Manager to executed reimbursement agreement contract no. 2021-86 in an amount of $2,616,268.00 with the Sacramento County Water Agency and in a from approved by the City Attorney**.**

PASSED AND ADOPTED by the City Council of the City of Rancho Cordova on the 7th day of June, 2021 by following vote:

AYES:

NOES:

ABSENT:

ABSTAIN:

ATTEST:

Garrett Gatewood, Mayor

Stacy Leitner, CMC
City Clerk

**REIMBURSEMENT AGREEMENT BETWEEN
THE SACRAMENTO COUNTY WATER AGENCY
AND THE CITY OF RANCHO CORDOVA REGARDING THE
WHITE ROCK ROAD WIDENING: FITZGERALD ROAD TO 0.5 MILE
EAST OF RANCHO CORDOVA PARKWAY PROJECT**

This Agreement is made and entered into on _____ ("Effective Date") by and between the Sacramento County Water Agency, ("the Agency") a statutorily created district operating under the authority of and pursuant to the provisions of the Sacramento County Water Agency Act (California Water Code-Appendix, Chapter 66, commencing at Section 66-1 et seq.) and the City of Rancho Cordova, California, a municipal corporation ("the City"). The Agency and the City are individually referred to as "Party" and collectively referred to as "Parties" herein.

W I T N E S S E T H

A. The City contemplates designing and constructing improvements to widen White Rock Road from Fitzgerald Road to 0.5 Miles East of Rancho Cordova Parkway Project (the "Project"). The improvements described herein are to be constructed within the limits of the City's White Rock Road Widening Fitzgerald Road to 0.5 Miles East of Rancho Cordova Parkway Project ("Project Area");

B. Existing Agency facilities are located in the Project area within the City's right of way under permit and will be relocated at Agency's expense. It is understood that said highway is a federal aid highway and accordingly, 23 CFR, Chapter 1, Part 645 is hereby incorporated into this Agreement. Additionally, the State of California Department of Transportation ("the CalTRANS") requires the Parties execute a Utility Agreement, attached hereto and incorporated herein as Exhibit A, as part of CalTRANS approval process of the Project.

C. For reasons of economy and efficiency to be achieved by both Parties, the Parties desire that the City include as part of its Project the design and construction and/or relocation of a new water transmission main and related appurtenances to Agency specifications ("Water Improvements") and when completed and accepted by the Agency, to be owned by the Agency for Agency's sole use, and to design and construct these Water Improvements for the benefit of the Agency, and for the Agency to reimburse the City for the costs of designing and constructing the Water Improvements, pursuant to the terms and conditions set forth in this Agreement. A map depicting the location of the Project Area is set forth in Exhibit B attached hereto and incorporated

herein by this reference. The Agency's specifications for the Project's Water Improvements are set forth in that certain Water Improvement Construction Item described in Paragraph 3.1 herein below.

NOW THEREFORE, the Agency and the City, for and in consideration of the mutual promises and agreements herein contained do agree as follows:

1. Purpose. The purpose of this Agreement is to provide for the design and construction of the Water Improvements in the Project Area by the City for the Agency, and to establish a mechanism for reimbursement by the Agency of specified costs that will be incurred by the City in completing the design and construction of such Water Improvements.

2. Term of Agreement. This Agreement shall commence on the Effective Date and continue in full force and effect until all reimbursement obligations of the Agency to the City in accordance with the terms of this Agreement are satisfied in full.

3. Reimbursement to the City for Water Improvements.

3.1. The scope of work in the proposal to amend the design contract for the Project ("Design Contract") includes the Water Improvements as part of the Project. The solicitation of bid proposals for the construction contract for the Project ("Construction Contract") shall include the Water Improvements as part of the Project as a bid alternate. The actual cost of the Water Improvements shall be entirely dependent upon the design scope proposal as accepted by the Parties and bids received for the Construction Contract and accepted by the City with concurrence of the Agency, and any Approved Change Orders, each as provided for in this Agreement. The approved Water Improvements specifications and construction documents have been incorporated into the City's construction documents for the Project as follows: The Agency's plan sheets are titled "Layout", are designated as sheets W-1 to W-14. The Water Improvement plans and specifications are on file with the City and shall be made a part of this Agreement by this reference as if fully set forth herein. Subject to the terms and conditions of this Agreement, the City is authorized by the Agency to incur costs for the design and construction of the Water Improvements in the Project Area on behalf of the Agency, and these costs shall become an expense to be paid by the Agency as herein after stated.

3.2. Subject to the satisfaction of the conditions precedent set forth in Paragraphs 4 and 6 below, the Agency agrees to reimburse the City for the approved costs of the Water Improvements in the manner set forth herein.

3.3. Final acceptance of the Water Improvements shall occur upon the following: expiration of thirty-five (35) days from the City's filing of a Notice of Completion for the Project with no stop notices, bond claims, and/or mechanic's and materialmen's or other liens having been served or filed (or the City having obtained satisfactory releases of the same); and provided further, that the Agency shall have first verified and acknowledged in writing to the City that construction of the Water Improvements is in substantial accordance with the Water Line Construction Item's plans and specifications, by such reasonable inspection and investigation as the Agency may require.

3.4. Reimbursement hereunder shall be made in the following manner. Agency shall pay against invoices issued by the City on a monthly basis after the City incurs the costs. If Agency fails to pay the City as provided for in Paragraph 3.5, Agency shall pay City interest on the balance of the reimbursable amount that remains following any previous payment. If applicable, interest shall be compounded quarterly. The annual interest rate applied will be based on the City's local agency investment fund pooled rate for the prior fiscal year.

3.5. The City shall send invoices to the Agency that identify the project name, the original approved reimbursement amount based on the engineer's contract price or contractor's bid price, the amounts invoiced to date, payments received to date, the remaining balance, and the amount due for the next payment, including a description of the work corresponding with the current payment request. . Agency shall notify the City in writing within fourteen (14) days of receipt of invoice if there are any disputes in regarding information on the invoice. The Agency shall pay the City the amount due within thirty (30) days of receipt of an undisputed invoice.

3.6 Reimbursement of Costs

A. Design Cost. City has incurred the cost to design and prepare the Water Improvements for bidding. The City will incur the additional cost for design services during bidding and construction. The cost to design the Water Improvements is estimated to be $119,290.00 as set forth in the Estimated Project Labor Hours and Fees, attached hereto and incorporated herein as Exhibit C.

B. Construction Cost. The cost to construct the Water Improvements is estimated to be $2,496,978.00 as set forth in the Opinion of Probable Construction Cost, attached hereto and incorporated herein as Exhibit D. Actual construction costs shall be determined upon receipt of bids by the City and award of the Construction Contract.

4. Conditions Precedent to the Agency's Obligations. The Agency's obligations and agreements hereunder are expressly conditioned upon satisfaction of each of the conditions precedent set forth below (sometimes referred to in the singular as a "Condition Precedent" and collectively as the "Conditions Precedent"). Notwithstanding the foregoing, the Agency shall notify the City in writing within fifteen (15) business days after the Agency's discovery of the City's alleged failure to satisfy, either in whole or in part, any of the Conditions Precedent listed in this Paragraph 4. The City shall thereafter have fifteen (15) business days to cure such deficiency to the reasonable satisfaction of the Agency. If no written notice is received by the City regarding an alleged deficiency within the prescribed time, the Condition Precedent will be waived and deemed satisfactory to the Agency.

4.1. The Agency shall have received this Agreement, and any documents required hereby, all in form and content satisfactory to the Agency, and all duly executed by the appropriate party or parties;

4.2 The Agency having given its prior written approval of: (i) design engineer's scope proposal; (ii) the Engineer's Estimate; (iii) the bid proposed to be accepted by the City if the proposed bid exceeds the Engineer's Estimate for the Water Improvements; and (iv) the provisions of the Construction Contract relating to construction of the Water Improvements; and

4.3 The satisfactory completion of the design, construction, and acceptance of the Water Improvements.

4.4 Assignment to the Agency in a form reasonably satisfactory to the Agency of the Contractor's construction and material warranties.

4.5 Approval of change orders which would in any way alter the reimbursement the City may seek from the Agency.

5. Approval of Plans and Specifications; Inspection. The City's design engineer will prepare and the Agency will approve the construction plans, specifications, and contract documents as they relate to the Water Improvements, prior to the City soliciting or receiving bids or entering into contracts for the construction of the Water Improvements. Any amendments to such plans and specifications shall be subject to prior written approval by the Agency, and such approval shall not be unreasonably withheld.

6. Approval of Bid. Upon the Agency's approval of the bid for installing the Water Improvements, the cost of said Improvements shall be

included by the City in the total construction cost for the Construction Contract for purposes of determining the responsible bidder submitting the lowest responsive bid. Upon receipt of bids for the Construction Contract, the City shall determine responsible bidder submitting the lowest responsive bid and award a contract or take any other action authorized by law, included, but not limited to, rejecting all bids. If the bid amount in Bid exceeds the Engineer's Estimate or the Agency determines, in its sole and absolute discretion, including the qualifications of the Contractor or waterline subcontractor is not acceptable, the Agency may give notice in writing to the City of such finding within five (5) business days after the Agency's receipt of the bid. The Agency may at that time request that the Water Improvements be omitted from the Project and Agency shall have the right to contract independently for the relocation work concurrently and/or before the City undertakes construction of the Project.

7. Inspection and Approval of Construction. All formal communication with the Contractor and waterline subcontractor by the Agency shall be through the City to the Contractor. The Agency shall be responsible for providing inspection and construction management assistance to the City for the purpose of approving construction and installation of the Water Improvements only (including, without limitation, requests for instructions or clarification and Contractor coordination through the City concerning the Water Improvements), and the City agrees to cooperate with the Agency in its performance of same. The Agency shall have no obligation, responsibility or right to manage, inspect, or approve any portion of the road construction portion of the Project.

The Agency shall respond to communication from the City concerning the Water Improvements within ten (10) working days, including but not limited to requests to review the Contractor's invoice, Request for Information, and Change Orders.

8. Notice to Proceed; Notice of Completion; Acceptance of Water Improvements. As soon as possible upon satisfaction by the contractor of all Conditions Precedent to the issuance of a notice to proceed, the City shall issue a notice to proceed to contractor. Upon completion of the Water Improvements, and the City's determination that construction of the Water Improvements and the road project has been completed in accordance with the plans and specifications therefore, the City shall file with the County Recorder of the County of Sacramento a Notice of Completion pursuant to Section 9204 of the California Civil Code. City shall promptly provide Agency with copies of the Notice of Invitation to Bid, Notice to Proceed and Notice of Completion at the time of their issuance, in accordance with Paragraph 18, below. Provided that all stop notices and claims which may

have been filed with respect to amounts which are claimed to be owing with respect to construction of the Water Improvements are paid or settled and withdrawn, and provided that the Agency has verified in writing to the City that the Water Improvements have been constructed in accordance with the plans and specifications, the Agency shall accept the completed Water Improvements as set forth in paragraph 3.3 above.

9. Change Orders. The Agency may request and, if so requested, the City shall approve any change order to the Construction Contract relating to construction of the Water Improvements which the Agency determines is necessary to the satisfactory completion of the construction of the Water Improvements and/or to ensure that the Water Improvements, when constructed, will operate as intended without unreasonable costs. Said change orders, if any, shall be negotiated with the contractor by the City under the terms of the City's Construction Contract; however, they shall be subject to the prior written approval by the Agency before approval by the City. Agency agrees not to withhold its approval on change orders necessitated by reason of Agency's design errors, or to resolve conflicts arising therefore, and that it will not unreasonably withhold its approval of all proposed change orders. The amount of any change orders so approved shall be added to the total Water Improvements costs to be reimbursed by the Agency. Contractor shall make any changes in the construction of the Water Improvements as requested by the Agency. The Agency agrees to provide reimbursement to the City for any and all changes made to the plans and specifications that are requested and approved in writing by the Agency. The Agency shall not provide reimbursement for costs that result from changes to the plans and/or specifications that are not approved in writing by the Agency prior to construction. Agency also retains the right to evaluate and reject, if warranted, charges for costs that do not relate to its portion of the project. Payment for change orders due to differing field conditions, if any, shall be in accordance with the Sacramento County Standard Construction Specifications.

10. Payment of Claims. The City shall promptly pay or cause to be paid when due all undisputed contractor costs and expenses incurred in connection with the Water Improvements and the road project; shall keep the property free and clear of any liens, encumbrances, charges or claims other than those approved in writing in advance by the Agency; and shall pay and promptly discharge, at the City's sole expense, all liens, encumbrances, charges and claims upon all or any part of the Project property, other than those permitted in writing by the Agency.

11. City Representation of Agency. The City and Agency recognize that the City is contractually obligated to represent the Agency's best

interests in a change order or claim matter, and that this will require time for communication, analysis and negotiations to reach agreement with the Contractor and water line subcontractor on scope, schedule and cost for change orders or claims related to the Water Improvements. In such an event, the City and Agency hereby agree that the Agency shall compensate the City on a Time and Materials basis for City's labor time expended in excess of 20 hours for the City Project Manager and 16 hours for City inspectors on issues directly attributed to and originating from Water Improvements change orders or claims. This does not preclude Agency from providing consultation, assistance, information, analysis and advocacy to City in the event of change order issues or claims. Reimbursement shall not be due to the City for issues that arise from change orders or claims that originate from the City's portion of the Project. As used herein, time and materials basis shall be the City's direct labor rates paid to the City's employees or consultants charging time actually devoted solely to Water Improvement change orders or claims matters plus 50% overhead and other direct costs plus 10% of said direct costs.

12. Insurance. The City shall cause the Consulting Engineer that designs and Contractor that constructs the Water Improvements, or a portion thereof, each to furnish to the Agency and to require all of their subconsultants and subcontractors to furnish to the Agency a certificate or certificates substantiating the fact that each entity and its subconsultants and subcontractors have taken out the insurance hereinafter set forth for the period covered by this Agreement with an insurance carrier with an A.M. Best rating of not less than A-: VII If commercially available, each certificate shall include an endorsement precluding the cancellation, suspension, or reduction in coverage of any policy covered by such certificate before the expiration of thirty (30) days after the Agency shall have received written notification of such cancellation, suspension, or reduction by registered mail. At a minimum, the Contractor, and its subcontractors, shall obtain liability insurance that includes, but is not limited to:

(a) Liability and insurance that includes, but is not limited to, protection against claims arising from personal injury; property damage; bodily injury; and contractual liability; and products and completed operations. The amount of the insurance coverage shall be not less than $2,000,000.00 each occurrence and $2,000,000 general aggregate and $2,000,000 products and completed operations aggregate. The Consulting Engineer's and Contractor's commercial general liability policies shall also include as an additional insured, on a primary basis, the Agency, its governing body, its officers, officials, employees, and authorized agents and volunteers. The Contractor's commercial general liability policy shall provide

that the Agency is included as an additional insured under the Contractor's completed operations coverage as required by written contract or agreement or specifically endorsed as applicable. The Contractor's general liability aggregate limit of insurance shall be endorsed to apply separately to the project, as provided for by Insurance Services Office form CG-2503 Amendment-Aggregate Limits of Insurance (Per Project) or the use of a form as broad in scope and coverage.

(b) Workers' Compensation Insurance, as required by the State of California, and Employer's Liability Insurance with a limit of not less than $1,000,000 per accident for bodily injury and disease. The Consulting Engineer's and Contractor's – as well as any subconsultants and subcontractors of each – shall have their Workers' Compensation policy endorsed to waive any right of subrogation against either the City or Agency.

(c) Consulting Engineer shall maintain Professional Liability or Errors and Omissions Liability Insurance, appropriate to the Consulting Engineer's profession with limits not less than $2,000,000 per claim and aggregate.

Each policy of insurance shall specify that (1) the inclusion of more than one insured shall not operate to impair the rights of one insured against another insured, and the coverages afforded shall apply as though separate policies had been issued to each insured, and that (2) it acts as primary insurance and that no insurance held or owned by the Agency shall be called upon to cover either in full or part any loss covered under the policy acquired by the City or its contractor(s).

13. Indemnification. To the extent permitted by law, City shall defend, indemnify and hold harmless Agency, its Board of Directors, officers, directors, agents, employees and volunteers from and against all demands, claims, actions, liabilities, losses, damages, and costs, including reasonable attorneys' fees, arising out of or resulting from the performance of City's obligations under this Agreement, caused in whole or in part by the negligent or intentional acts or omissions of City , its City Council, officers, directors, agents, employees, or contractors at any tier.

To the extent permitted by law, Agency shall defend, indemnify, and hold harmless City, its City Council, officers, directors, agents, employees, and volunteers from and against all demands, claims, actions, liabilities, losses, damages and costs, including reasonable attorneys' fees, arising out of or resulting from the performance of Agency's obligations under this Agreement, caused in whole or in part by the negligent or intentional acts

or omissions of Agency, Agency's Board of Directors, officers, directors, agents, employees, or contractors at any tier.

This indemnity obligation shall not be limited by the types and amounts of insurance or self-insurance maintained by either party. Nothing in this indemnity obligation shall be construed to create any duty to, any standard of care with reference to, or any liability or obligation, contractual or otherwise, to any third party. The provisions of this indemnity obligation shall survive the expiration or termination of the Agreement.

13.1 The City's Construction Contract shall contain an indemnity provision that complies with the applicable requirements of Civil Code 2782 and shall include the Agency's governing body, officers, directors, employees, and authorized agents and volunteers as indemnified parties to the fullest extent permitted by law.

13.2 The City's Consulting Engineer's contract shall contain an indemnity provision that complies with the requirements of Civil Code 2782, and specifically 2782.8, and shall include the Agency's governing body, officers, directors, employees, and authorized agents and volunteers as indemnified parties to the fullest extent permitted by law.

13.3 If the City requires the Construction Contractor to issue performance and payment bonds on the project with City as obligee, City shall require that the bonds include the Agency as a co-obligee.

14. Further Assurances. The City shall promptly provide to the Agency all contracts, invoices, and other documents and information which the Agency may request for purposes of completing any determination of the reimbursement amount. In addition, each of the Parties shall execute and deliver any and all additional papers, documents and other assurances, and shall do any and all acts and things reasonably necessary in connection with the performance of their obligations hereunder and to carry out the intent and agreements of the Parties hereto.

15. Public Work. The construction of the Water Improvements shall be accomplished as a public works project of the City in accordance with all provisions of the Labor Code, Civil Code and Public Contract Code which are applicable thereto, including, but not limited to, prevailing wage laws (California Labor Code sections 1720 et seq).

16. Ownership of the Water Improvements. The City and the Agency agree that, once the Agency accepts the Water Improvements

pursuant to Sections 3.3 and 8 herein, the City shall release and relinquish all rights and interests, if any, it has in the Water Improvements and the Agency shall be the sole owner of the Water Improvements which shall exist for the Agency's exclusive use.

17. Time is of Essence. Time is of the essence for this Agreement.

18. Notice. Notices under this Agreement shall be deemed given when delivered by First Class Mail, Postage Prepaid, as follows:City:

City of Rancho Cordova
Public Works
2729 Prospect Park Drive
Rancho Cordova, CA 95670
Attn: Edgar Medina

With a copy to:
City of Rancho Cordova
City Attorney
2729 Prospect Park Drive
Rancho Cordova, Ca. 95670
Attn: Trevor Taniguchi

Agency:
Sacramento County Water Agency
827 7th Street, Room 301
Sacramento, CA 95814
Attn: David Bolen

With a copy to:
County of Sacramento
County Counsel
700 H Street, Suite 2650
Sacramento, CA 95814
Attn: William Burke

19. Binding Agreement. Each and every provision of this Agreement shall be binding and inure to the benefit of the successors in interest of the parties hereto.

20. Amendments. This Agreement shall not be modified in any manner except by an instrument in writing executed by the Parties or their respective successors in interest.

21. Waivers. A waiver or breach of covenant or provision in this Agreement shall not be deemed a waiver of any other covenant or provision in this Agreement, and no waiver shall be valid unless in writing and executed by the waiving Party. An extension of time for performance of any obligation or act shall not be deemed an extension of the time for performance of any other obligation or act. Failure to insist on any one occasion upon strict compliance with any of the terms, covenants, or conditions hereof shall not be deemed a waiver of such term, covenant, or condition, nor shall any waiver or relinquishment of any rights or powers hereunder at any one or more times be deemed a waiver or relinquishment of such other right or power at any other time or times.

22. No Third-Party Beneficiaries. The performance of the respective obligations under this Agreement is not intended to benefit any party other than the Parties, except as expressly provided otherwise herein. No person or entity not a signatory to this Agreement shall have any rights or causes of action against any Party to this Agreement as a result of that Party's performance or non-performance under this Agreement, except as expressly provided otherwise herein.

23. Counterparts. This Agreement may be executed in any number of counterparts, each of which shall be deemed an original, but all of which, when taken together, shall constitute one and the same agreement.

24. Exhibits. All Exhibits hereto are incorporated herein.

25. Integration. This is an integrated Agreement containing all of the considerations, understandings, promises and covenants exchanged between the Parties.

26. Attorneys' Fees. In any action to enforce the provisions of this Agreement, the prevailing Party shall be entitled to its reasonable attorneys' fees.

27. Severability. If any portion of this Agreement is declared by a court of competent jurisdiction to be invalid or unenforceable, such portion shall be deemed severed from this Agreement and the remaining parts shall remain in full effect as though such invalid or unenforceable provision had not been a part of this Agreement.

28. Governing Law; Venue. This Agreement is made under, and shall in all respects be interpreted, enforced, and governed by, the laws of the State of California. In the event of a dispute concerning the terms of this Agreement, the venue for any legal action shall be with the appropriate court in the County of Sacramento, State of California.

29. Termination; Project Cancellation. If City's project which precipitated this Agreement is canceled or modified so as to eliminate the necessity of work by Agency, City will notify Agency in writing, and City reserves the right to terminate this Agreement by Amendment. The Amendment shall provide mutually acceptable terms and conditions for terminating the Agreement.

30. Buy America Requirements. The provisions of 23 CFR 635.410, Buy America ("BA"), are also incorporated into this agreement. The BA requirements are further specified in Moving Ahead for Progress in the 21st Century (MAP-21), section 1518; 23 CFR 635.410 requires that

all manufacturing processes have occurred in the United States for steel and iron products (including the application of coatings) installed on a project receiving funding from the Federal Highway Administration ("FHWA").

All documents obtained to demonstrate BA compliance will be held by the Agency for a period of three (3) years from the date the final payment was made by the Agency and will be made available to State or FHWA upon request. One set of copies of all documents obtained to demonstrate BA compliance will be attached to, and submitted with, the final invoice.

City further acknowledges that Agency, in complying with the BA requirements, is expressly relying upon the instructions and guidance (collectively, "Guidance") issued by City and its representatives concerning the Buy America requirements for utility relocations within the State of California. Not withstanding any provision herein to the contrary, Agency shall not be deemed in breach of this Agreement for any violations of the Buy America requirements if Agency's actions are in compliance with the Guidance.

IN WITNESS WHEREOF, this Agreement is executed the day and year first above written, by the parties, as follows:

CITY OF RANCHO CORDOVA	SACRAMENTO COUNTY WATER AGENCY
By:_____ Cyrus Abhar, City Manager	By:_____ Michael Peterson Director, Department of Water Resources on behalf of Sacramento County Water Agency, pursuant to the authority granted within Sacramento County Water Agency Resolution No. WA-2364

APPROVED AS TO FORM:

_____
Adam Lindgren, City Attorney

ATTEST:

By:_____
Stacy Leitner, City Clerk

REVIEWED & APPROVED BY
COUNTY COUNSEL

_____
William Burke
Deputy County Counsel

Agreement approved by
Board of Directors:
Agenda Date: 01/12/2021
Item Number: _____

Exhibit 14-F Utility Agreements

UTILITY AGREEMENTS

CITY OF RANCHO CORDOVA

UTILITY AGREEMENT

Fed. Aid. No. STPLCM-5482(013)
Owner's File
FEDERAL PARTICIPATION: On the Project: Yes **On the Utilities: No**

UTILITY AGREEMENT NO. 01 – SCWA

The City of Rancho Cordova hereinafter called "LOCAL AGENCY" proposes to widen White Rock Road from 2 lanes to 4 lanes with raised median, and install curb and gutter, water system, traffic signals and drainage system on White Rock Road, in Rancho Cordova, Sacramento County, California.

And: **Sacramento County Water Agency**

hereinafter called "OWNER," owns and maintains water facilities; within the limits of LOCAL AGENCY's project that requires relocation of said facilities to accommodate LOCAL AGENCY's project.

It is hereby mutually agreed that:

I. WORK TO BE DONE:

In accordance with Notice to Owner No. SCWA dated August 27, 2019, LOCAL AGENCY shall relocate OWNER's water lines, as shown on LOCAL AGENCY's contract plans for the improvement of route White Rock Road – Fitzgerald Road to 0.5 Miles east of Rancho Cordova Parkway, which by this reference are made a part hereof. OWNER hereby acknowledges review of LOCAL AGENCY's plans for work and agrees to the construction in the manner proposed.

Deviations from the plan described above initiated by either the LOCAL AGENCY or the OWNER, shall be agreed upon by both parties hereto under a Revised Notice to Owner. Such Revised Notices to Owner, approved by the LOCAL AGENCY and agreed to/acknowledged by the OWNER, will constitute an approved revision of the plan described above and are hereby made a part hereof. No work under said deviation shall commence prior to written execution by the OWNER of the Revised Notice to Owner. Changes in the scope of the work will require an amendment to this Agreement in addition to the revised Notice to Owner. OWNER shall have the right to inspect the work during construction. Upon completion of the work by LOCAL AGENCY, OWNER agrees to accept ownership and maintenance of the constructed facilities, and relinquishes to LOCAL AGENCY ownership of the replaced facilities except in the case of liability determined pursuant to Water Code 7034 or 7035.

II. LIABILITY FOR WORK

The existing facilities are located within the LOCAL AGENCY's right of way under permit and will be relocated at OWNER's expense under the provisions of Sections (673) and (680) of the Streets and Highways Code.

III. PERFORMANCE OF WORK

OWNER shall have access to all phases of the relocation work to be performed by LOCAL AGENCY, as described in Section I above, for the purpose of inspection to ensure that the work is in accordance with the specifications contained in the Highway Construction Contract; however, all questions regarding the work being performed will be directed to LOCAL AGENCY's Resident Engineer for their evaluation and final disposition.

Use of personnel requiring lodging and meal "per diem" expenses will not be allowed without prior written authorization by LOCAL AGENCY's representative. Requests for such authorization must be contained in OWNER's estimate of actual and necessary relocation costs. OWNER shall include an explanation why local employee or contract labor is not considered adequate for the relocation work proposed. Per Diem expenses shall not exceed the per diem expense amounts allowed under the California Department of Human Resources travel expense guidelines.

IV. PAYMENT FOR WORK

The OWNER shall pay its share of the actual cost of said work included in the LOCAL AGENCY's highway construction contract within 90 days after receipt of LOCAL AGENCY's bill; compiled on the basis of the actual bid price of said contract. The estimated cost to OWNER for the work being performed by the LOCAL AGENCY's highway contractor will be $2,617,000.00.

In the event actual final relocation costs as established herein are less than the sum of money advanced by OWNER to LOCAL AGENCY, LOCAL AGENCY hereby agrees to refund to OWNER the difference between said actual cost and the sum of money so advanced. In the event that the actual cost of relocation exceeds the amount of money advanced to LOCAL AGENCY, in accordance with the provisions of this Agreement, OWNER hereby agrees to reimburse LOCAL AGENCY said deficient costs upon receipt of an itemized bill as set forth herein.

V. GENERAL CONDITIONS

All costs accrued by OWNER as a result of LOCAL AGENCY's request of August 27, 2019 to review, study and/or prepare relocation plans and estimates for the project associated with this Agreement may be billed pursuant to the terms and conditionsof this Agreement.

If LOCAL AGENCY's project which precipitated this Agreement is canceled or modified so as to eliminate the necessity of work by OWNER, LOCAL AGENCY will notify OWNER in writing, and LOCAL AGENCY reserves the right to terminate this Agreement by Amendment. The Amendment shall provide mutually acceptable terms and conditions for terminating the Agreement.

All obligations of LPA under the terms of this Agreement are subject to the acceptance of the Agreement by LPA Board of Directors or the Delegated Authority (as applicable), the passage of the annual Budget Act by the State Legislature, and the allocation of those funds by the California Transportation Commission.

OWNER shall submit a Notice of Completion to the LOCAL AGENCY within 30 days of the completion of the work described herein.

It is understood that said highway is a federal aid highway and accordingly, 23 CFR, Chapter 1, Part 645 is hereby incorporated into this Agreement.

In addition, the provisions of 23 CFR 635.410, BA, are also incorporated into this agreement. The BA requirements are further specified in Moving Ahead for Progress in the 21st Century (MAP-21), section 1518; 23 CFR 635.410 requires that all manufacturing processes have occurred in the United States for steel and iron products (including the application of coatings) installed on a project receiving funding from the FHWA.

Owner understands and acknowledges that this project is subject to the requirements of the BA law (23 U.S.C., Section 313) and applicable regulations, including 23 CFR 635.410 and FHWA guidance and will demonstrate BA compliance by collecting written certification(s) from the vendor(s) or by collecting written certification(s) from the manufacturer(s) (the mill test report (MTR).

All documents obtained to demonstrate BA compliance will be held by the OWNER for a period of three (3) years from the date the final payment was received by the OWNER and will be made available to STATE or FHWA upon request.

One set of copies of all documents obtained to demonstrate BA compliance will be attached to, and submitted with, the final invoice.

This does not include products for which waivers have been granted under 23 CFR 635.410 or other applicable provisions or excluded material cited in the Department's guidelines for the implementation of Buy America requirements for utility relocations issued on December 3, 2013.

LOCAL AGENCY further acknowledges that OWNER, in complying with the Buy America Rule, is expressly relying upon the instructions and guidance (collectively, "Guidance") issued by LOCAL AGENCY and its representatives concerning the Buy America Rule requirements for utility relocations within the State of California. Not withstanding any provision herein to the contrary, OWNER shall not be deemed in breach of this Agreement for any violations of the Buy America Rule if OWNER's actions are in compliance with the Guidance.

IN WITNESS WHEREOF, the above parties have executed this Agreement the day and year above written.

LOCAL AGENCY **CITY OF RANCHO CORDOVA**	**OWNER** **SACRAMENTO COUNTY WATER AGENCY**
By: _____	By: _____
Albert Stricker Director of Public Works	*Michael L. Peterson* *Director*
Date: _____	Date: _____

Distribution: 1) Owner, 2) Utility Coordinator, 3) DLAE –File, 4) District Utility Coordinator – File

White Rock Road Widening: Fitzgerald Road to 0.5 Mile East of Rancho Cordova Parkway Project – SCWA Water System Improvements

Project Location Map

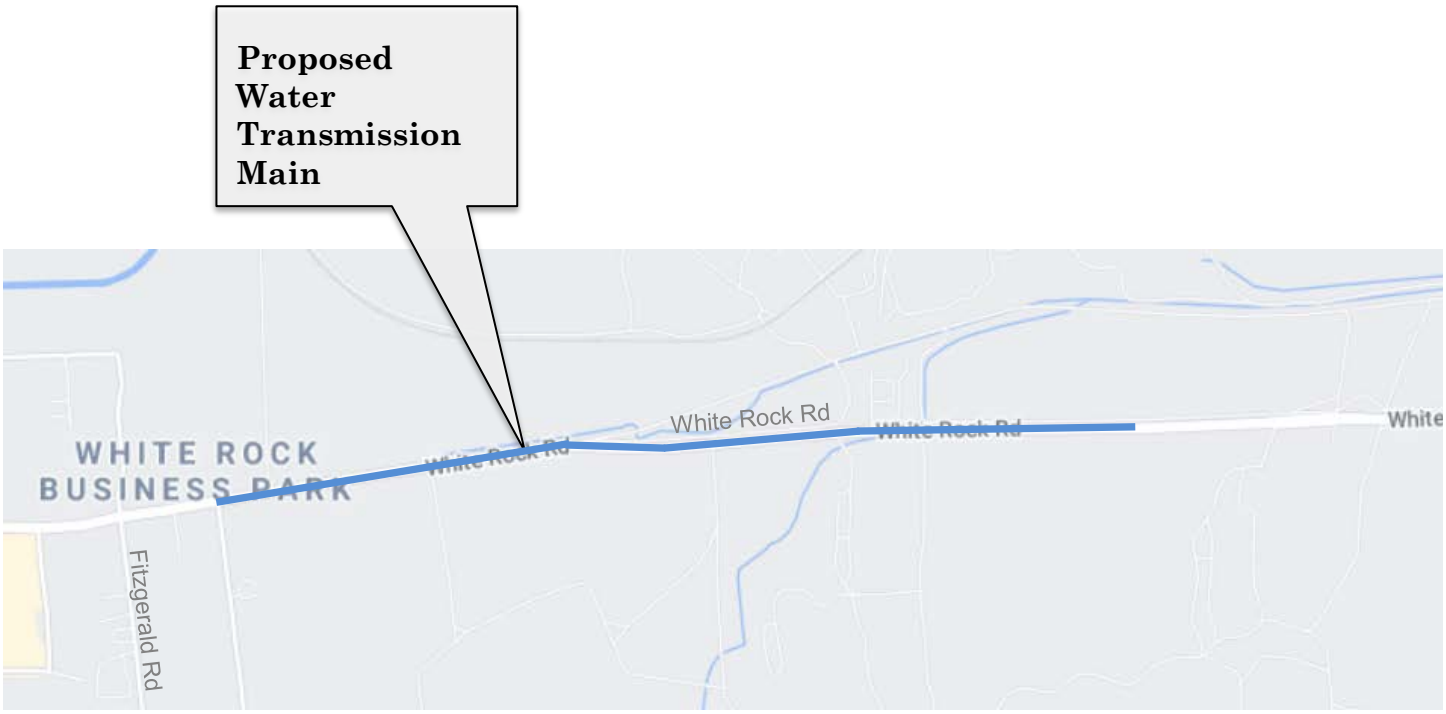

Exhibit 1
SCWA Pipeline in White Rock Road
City of Rancho Cordova and SCWA
Estimated Project Labor Hours and Fees

Task Description	Wood Rodgers Staff					TOTAL HOURS BY TASK	Subconsultant (Lump Sum)	SUB Mark-up (10%)	DIRECT COST(S)	TOTAL COST
	Principal Engineer II	Associate Engineer/Surveyor III	Engineer/GIS II	Assistant Engineer	Project Coordinator					
2020 Rates	*$ 250.00*	*$ 205.00*	*$ 165.00*	*$ 115.00*	*$ 130.00*					
Task 7.1 - Project Administration and Management										
7.1.1 - Project Management	18				8	26	$ -	$ -	$ -	$ 5,540
7.1.2 - Meetings	8		16			24	$ -	$ -	$ 100	$ 4,740
Task 7.2 - Data Collection										
7.2.1 - Record Collection & Review	2	8		16	4	30	$ -	$ -	$ -	$ 4,500
Task 7.3 - Design Services										
7.3.1 - PS&E	18	24	136	254	8	440	$ -	$ -	$ 500	$ 62,610
Task 7.4 - Permitting										
7.4.1 - SWRCB/DDW	12	16		16	4	48	$ -	$ -	$ -	$ 8,640
Task 7.5 - Bid Services										
7.5.1 - Bid Support	8	12	12		4	36	$ -	$ -	$ -	$ 6,960
Task 7.6 - Engineering Services During Construction										
7.6.1 - RFIs	8	8	12	24	4	56	$ -	$ -	$ -	$ 8,900
7.6.2 - As-Builts	2	8	12	24	4	50	$ -	$ -	$ -	$ 7,400
TOTAL HOURS BY STAFF	**76**	**76**	**188**	**334**	**36**	**710**				
TOTAL DIRECT COSTS							**$ -**	**$ -**	**$ 600**	
									TOTAL FEE	**$ 109,290**

Exhibit 1
SCWA Pipeline in White Rock Road
Amendment No. 1
City of Rancho Cordova and SCWA
Estimated Project Labor Hours and Fees

Task Description	Wood Rodgers Staff					TOTAL HOURS BY TASK	Subconsultant (Lump Sum)	SUB Mark-up (10%)	DIRECT COST(S)	TOTAL COST
	Principal Engineer II	Associate Engineer/Surveyor III	Engineer/GIS II	Assistant Engineer	Project Coordinator					
2020 Rates	*$ 250.00*	*$ 205.00*	*$ 165.00*	*$ 115.00*	*$ 130.00*					
Task 7.3 - Additional Design Services										
7.3.1 - PS&E	8	2	46	0	0	56	$ -	$ -	$ -	$ 10,000
TOTAL HOURS BY STAFF	**8**	**2**	**46**	**0**	**0**	**56**				
TOTAL DIRECT COSTS							**$ -**	**$ -**	**$ -**	
									TOTAL FEE	**$ 10,000**

Opinion of Probable Construction Cost	
Project Name:	White Rock Road - Fitzgerald Road to City Limits Phase 1
Description:	SCWA Waterline Improvements
Estimated by:	K. Gustorf
Date:	10/15/2020

Estimated Cost Summary

Item	Description	Unit	Quantity	Unit Cost	Cost
1	Install 24-inch DIP	LF	2025	$280	$567,000
2	Install 24-inch DIP (restrained)	LF	891	$300	$267,300
3	Install 16-inch DIP	LF	2152	$220	$473,440
4	Install 16-inch DIP (restrained)	LF	480	$240	$115,200
5	Install 12-inch DIP	LF	668	$200	$133,600
6	Install 12-inch DIP (restrained)	LF	448	$220	$98,560
7	Install 10-inch DIP	LF	155	$180	$27,900
8	Install 10-inch DIP (restrained)	LF	307	$200	$61,400
9	Install 8-inch DIP (restrained)	LF	106	$180	$19,080
10	Install 24-inch Butterfly Valve	EA	5	$15,000	$75,000
11	Install 16-inch Butterfly Valve	EA	2	$12,500	$25,000
12	Install 12-inch Butterfly Valve	EA	9	$10,000	$90,000
13	Install 10-inch Gate Valve	EA	2	$10,000	$20,000
14	Install 6-inch Temporary Blow off Assembly	EA	2	$15,000	$30,000
15	Install 4-inch In-line Blow off Assembly	EA	3	$12,000	$36,000
16	Install 4-inch Temporary Blow Off Assembly	EA	3	$10,000	$30,000
17	Install 2-inch Combo Air Vac/Release Assembly	EA	1	$10,000	$10,000
18	Install 1-inch Combo Air Vac/Release Assembly	EA	1	$8,000	$8,000
19	Install Wire Locating Station	EA	5	$1,500	$7,500
20	Install Fire Hydrant Assembly	EA	5	$12,000	$60,000
21	Reconnect 6-inch Water Service	EA	1	$15,000	$15,000
22	Tie-in to Existing Pipelines	EA	2	$20,000	$40,000
23	Disinfection & Testing	LS	1	$40,000	$40,000
24	Pipe Abandon & Removal	LS	1	$20,000	$20,000
				Subtotal	$2,269,980
				Contingency (10%)	$226,998
				Total Estimated Construction Cost	**$2,496,978**

Notes:

1. Mobilization not included here. Asssumed to be included in overall project estimate.
2. Pavement costs are not included here. Assumed to be included in roadway estimate.
3. Traffic control costs are not included here. Assumed to be included with roadway estimate.

MEMORANDUM

ITEM 9.10.

DATE:	June 7, 2021
TO:	Honorable Mayor and Council Members
FROM:	Albert Stricker, Public Works Director Quoc Nham, Associate Civil Engineer
SUBJECT:	**A RESOLUTION APPROVING THE FINAL MAP OF DOUGLAS 98 PHASE 3, SUBDIVISION NO. FM-2018-005-06 AND AUTHORIZING THE EXECUTION OF THE SUBDIVISION IMPROVEMENT AGREEMENT CONTRACT NO. 2021-88 WITH WOODSIDE 05N LP**

RECOMMENDATION

Adopt the Resolution.

RESULT OF RECOMMENDED ACTION

Adoption of the Resolution will result in the City entering into Subdivision Improvement Agreement Contract No. 2021-88 guaranteeing the construction of public roads and utilities with Woodside 05N, LP and the recording of the final subdivision map (Exhibit A) creating 68 new residentially zoned lots located south of Douglas Road and west of Grant Line Road.

BACKGROUND

The map has been examined and checked for compliance with Title 22 of the City of Rancho Cordova Municipal code and the California Subdivision map Act. The City Council approved the Tentative Map on February 21, 2006. A copy of the final map and vicinity map are attached to Contract 2021-88.

Roads are offered for dedication with this subdivision. Woodside 05N LP has provided a performance and labor and material bond guaranteeing the construction of the public improvements. TSD Engineering, Inc., has waived the requirement for a bond to guarantee payment for setting the survey monuments with the subdivision. The soil report requirement has been satisfied by Youngdahl Consulting Group, Inc., dated March 2018.

There are no delinquent taxes against the property and the Tax Collector has so certified. The 2020/2021 estimated taxes have been secured with the Sacramento County Tax Collector.

FISCAL IMPACT AND FUNDING SOURCE

There is no fiscal impact to the City.

ATTACHMENT(S)

1. Resolution
2. Exhibit A to the Resolution - Subdivision Map
3. Exhibit B to the Resolution - Vicinity Map
4. Subdivision Improvement Agreement

CITY OF RANCHO CORDOVA

RESOLUTION NO. XX-2021

A RESOLUTION OF THE CITY COUNCIL OF THE CITY OF RANCHO CORDOVA, STATE OF CALIFORNIA, APPROVING THE FINAL MAP OF DOUGLAS 98 PHASE 3, SUBDIVISION NO. FM-2018-005-06, AND AUTHORIZING THE EXECUTION OF THE SUBDIVISION IMPROVEMENT AGREEMENT CONTRACT NO. 2021-88.

WHEREAS, the City Council approved the Tentative Map on February 21, 2006 per Resolution No. 13-2006; and

WHEREAS, the map is in substantial compliance with the approved tentative map; and

WHEREAS, the conditions of approval have been complied with; and

WHEREAS, the map complies with Title 22 of the City of Rancho Cordova municipal code and the California Subdivision Map Act; and

WHEREAS, the approval of final maps is exempt from review under the California Environmental Quality Act (CEQA) pursuant to CEQA Regulation Section 15268(b)(3) as a ministerial approval.

WHEREAS, the City desires to enter into a subdivision improvement agreement with the developer to ensure necessary public improvements are completed and secured with a bond.

NOW, THEREFORE, BE IT HEREBY RESOLVED BY THE CITY COUNCIL OF THE CITY OF RANCHO CORDOVA does approve the Final Map (Exhibits A and B) of Douglas 98 Phase 3, Subdivision No. FM-2018-005-06 and authorizes the City Manager to execute Subdivision Improvement Agreement Contract 2021-88 with Woodside 05N LP and in a form approved by the city attorney.

PASSED AND ADOPTED by the City Council of the City of Rancho Cordova on the 7th day of June 2021 by the following vote:

AYES:

NOES:

ABSENT:

ABSTAIN:

ATTEST:

Garrett Gatewood, Mayor

Stacy Leitner, CMC
City Clerk

FINAL MAP OF
DOUGLAS 98 PHASE 3
SUBDIVISION NO. FM-2018-005-06

BEING A PORTION OF LOT 4, AS SHOWN ON THE FINAL MAP OF "DOUGLAS 98 LARGE LOT MAP", FILED IN BOOK 404 OF MAPS, AT PAGE 4
SACRAMENTO COUNTY RECORDS
CITY OF RANCHO CORDOVA
COUNTY OF SACRAMENTO
STATE OF CALIFORNIA
APRIL 2021

785 Orchard Drive, Suite #110
Folsom, CA 95630
Phone: (916) 608-0707
Fax: (916) 608-0701
TSD ENGINEERING, INC.
expect more.

OWNER'S STATEMENT

THE UNDERSIGNED HEREBY CONSENTS TO THE PREPARATION AND RECORDATION OF THIS FINAL MAP OF DOUGLAS 98 PHASE 3.

THE REAL PROPERTY DESCRIBED BELOW IS DEDICATED AS AN EASEMENT FOR PUBLIC PURPOSES;

THE UNDERSIGNED HEREBY OFFERS FOR DEDICATION AND DOES HEREBY DEDICATE TO ANY AND ALL PUBLIC USES THE PUBLIC ROADS DESIGNATED AS TOWER BEACH WAY, MACKERRICHER WAY AND SALT POINT WAY SHOWN HEREON; AND ALSO OFFER FOR DEDICATION AND DOES HEREBY DEDICATE TO SPECIFIC PURPOSES THE FOLLOWING:

A. EASEMENTS FOR PLANTING AND MAINTAINING TREES, ELECTROLIERS, TRAFFIC CONTROL DEVICES, WATER AND GAS PIPES, AND FOR UNDERGROUND WIRES AND CONDUITS FOR ELECTRIC, TELEVISION AND TELEPHONE SERVICES, TOGETHER WITH ANY AND ALL APPURTENANCES PERTAINING THERETO, ON, OVER, UNDER AND ACROSS THOSE STRIPS OF LAND SHOWN HEREON AND DESIGNATED "PUBLIC UTILITY EASEMENT" (P.U.E.).

B. EASEMENTS FOR LANDSCAPING AND ALL APPURTENANCES PERTAINING THERETO LYING ON, OVER AND ACROSS THOSE STRIPS OF LAND SHOWN HEREON AND DESIGNATED "LANDSCAPING EASEMENT" (L.E.) SAID STRIPS TO BE KEPT OPEN AND FREE FROM BUILDINGS.

C. RIGHTS OF WAYS AND EASEMENTS FOR THE INSTALLATION AND MAINTENANCE OF A PEDESTRIAN WALKWAY, TOGETHER WITH ANY AND ALL APPURTENANCES PERTAINING THERETO ON, OVER, UNDER AND ACROSS THOSE STRIPS OF LAND SHOWN HEREON AND DESIGNATED "PEDESTRIAN EASEMENT" (P.E.). THE MAINTENANCE AND REPAIR OF THE WALKWAY SHALL BE THE RESPONSIBILITY OF THE PROPERTY OWNER.

D. AN EASEMENT FOR CONSTRUCTING AND MAINTAINING CENTRALIZED MAIL DELIVERY BOXES, PEDESTALS, AND SLABS, TOGETHER WITH ANY AND ALL APPURTENANCES PERTAINING THERETO INCLUDING PEDESTRIAN ACCESS FOR DELIVERY AND RECEIPT OF MAIL ON, OVER, UNDER AND ACROSS STRIPS OF LAND FIVE FEET IN WIDTH, LYING CONTIGUOUS TO THE PUBLIC ROADS SHOWN HEREON.

WOODSIDE 05N, LP, A CALIFORNIA LIMITED PARTNERSHIP

**BY: WDS GP, INC., A CALIFORNIA CORPORATION,
GENERAL PARTNER**

BY: _____ DATE: _____
BRIAN CUTTING, AUTHORIZED AGENT

NOTARY ACKNOWLEDGMENT

A NOTARY PUBLIC OR OTHER OFFICER COMPLETING THIS CERTIFICATE VERIFIES ONLY THE IDENTITY OF THE INDIVIDUAL WHO SIGNED THE DOCUMENT TO WHICH THIS CERTIFICATE IS ATTACHED, AND NOT THE TRUTHFULNESS, ACCURACY, OR VALIDITY OF THAT DOCUMENT.

STATE OF CALIFORNIA)
COUNTY OF _____)

ON _____,_____ BEFORE ME, _____, A NOTARY PUBLIC

PERSONALLY APPEARED _____

WHO PROVED TO ME ON THE BASIS OF SATISFACTORY EVIDENCE TO BE THE PERSON(S) WHOSE NAME(S) IS/ARE SUBSCRIBED TO THE WITHIN INSTRUMENT AND ACKNOWLEDGED TO ME THAT HE/SHE/THEY EXECUTED THE SAME IN HIS/HER/THEIR AUTHORIZED CAPACITY(IES), AND THAT BY HIS/HER/THEIR SIGNATURE(S) ON THE INSTRUMENT THE PERSON(S), OR THE ENTITY UPON BEHALF OF WHICH THE PERSON(S) ACTED, EXECUTED THE INSTRUMENT.

I CERTIFY UNDER PENALTY OF PERJURY UNDER THE LAWS OF THE STATE OF CALIFORNIA THAT THE FOREGOING PARAGRAPH IS TRUE AND CORRECT.

WITNESS MY HAND

SIGNATURE _____ _____
(PRINTED NAME)

MY PRINCIPAL PLACE OF BUSINESS IS IN _____ COUNTY

MY COMMISSION NO._____ EXPIRES: _____

SURVEYOR'S STATEMENT

THIS MAP WAS PREPARED BY ME OR UNDER MY DIRECTION AND IS BASED UPON A FIELD SURVEY IN CONFORMANCE WITH THE REQUIREMENTS OF THE SUBDIVISION MAP ACT AND LOCAL ORDINANCES AT THE REQUEST OF WOODSIDE 05N, LP IN SEPTEMBER 2020. I HEREBY STATE THAT THIS FINAL MAP SUBSTANTIALLY CONFORMS TO THE CONDITIONALLY APPROVED TENTATIVE MAP; THAT THE MONUMENTS WILL BE OF THE CHARACTER AND WILL OCCUPY THE POSITIONS INDICATED AND WILL BE SET BY MARCH 30, 2022, AND THAT SAID MONUMENTS WILL BE SUFFICIENT TO ENABLE THE SURVEY TO BE RETRACED.

DATE: _____

_____
JOHN E. KLAMM, L.S. 7375

PROFESSIONAL LAND SURVEYOR
JOHN E. KLAMM
No. 7375
Exp. 12/31/2021
STATE OF CALIFORNIA

CITY ENGINEER'S STATEMENT

I HEREBY STATE THAT I HAVE EXAMINED THIS FINAL MAP AND FIND IT TO BE SUBSTANTIALLY THE SAME AS THE TENTATIVE MAP APPROVED BY THE CITY COUNCIL OF THE CITY OF RANCHO CORDOVA, AND ANY APPROVED ALTERATIONS THEREOF; THAT ALL PROVISIONS OF THE SUBDIVISION MAP ACT AND ALL APPLICABLE CITY ORDINANCES HAVE BEEN COMPLIED WITH.

DATE: _____

_____
CITY ENGINEER, ALBERT STRICKER
R.C.E. 64057
EXPIRATION DATE: 9/30/2022

REGISTERED PROFESSIONAL ENGINEER
ALBERT STRICKER
No. 64057
CIVIL
STATE OF CALIFORNIA

CITY SURVEYOR'S STATEMENT

I HEREBY STATE THAT I AM SATISFIED THAT THIS FINAL MAP IS TECHNICALLY CORRECT.

DATE: _____

_____
LAND SURVEYOR, CYRUS E. ABHAR,
P.L.S. 7723
EXPIRATION DATE: 12/31/2021

LICENSED LAND SURVEYOR
CYRUS E. ABHAR
No. 7723
STATE OF CALIFORNIA

CITY CLERK'S STATEMENT

I HEREBY STATE THAT THE CITY COUNCIL OF THE CITY OF RANCHO CORDOVA HAS APPROVED THIS FINAL MAP AND HAS ACCEPTED, ON BEHALF OF THE PUBLIC, ALL EASEMENTS AND RIGHTS OF WAY SHOWN HEREON AS TOWER BEACH WAY, MACKERRICHER WAY AND SALT POINT WAY TOGETHER WITH ANY AND ALL APPURTENANCES PERTAINING THERETO SUBJECT TO THE IMPROVEMENT THEREOF.

_____
DATED

_____
CITY CLERK OF THE CITY OF RANCHO CORDOVA

RECORDER'S STATEMENT

FILED THIS_____DAY OF_____, 2021, AT _____.M., IN BOOK _____ OF MAPS, AT PAGE _____, AT THE REQUEST OF TSD ENGINEERING, INC. TITLE TO THE LAND INCLUDED IN THIS FINAL MAP BEING VESTED AS PER CERTIFICATE NO._____ ON FILE IN THIS OFFICE.

_____ BY: _____
DONNA ALLRED, COUNTY RECORDER DEPUTY COUNTY RECORDER

FILE NO. _____

SHEET 1 OF 3

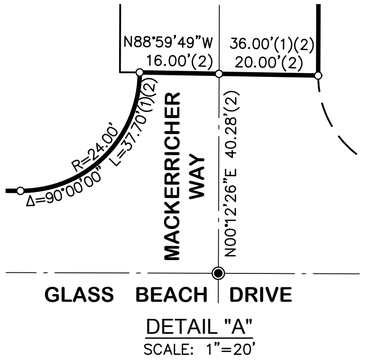

DETAIL "A"
SCALE: 1"=20'

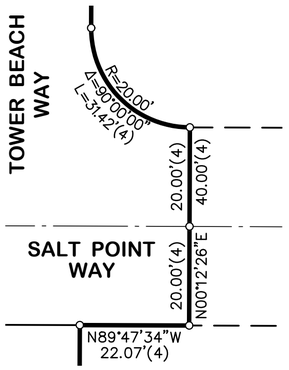

DETAIL "B"
SCALE: 1"=20'

FINAL MAP OF
DOUGLAS 98 PHASE 3
SUBDIVISION NO. FM-2018-005-06

BEING A PORTION OF LOT 4, AS SHOWN ON THE FINAL MAP OF "DOUGLAS 98 LARGE LOT MAP", FILED IN BOOK 404 OF MAPS, AT PAGE 4 SACRAMENTO COUNTY RECORDS
CITY OF RANCHO CORDOVA
COUNTY OF SACRAMENTO
STATE OF CALIFORNIA
APRIL 2021

785 Orchard Drive, Suite #110
Folsom, CA 95630
Phone: (916) 608-0707
Fax: (916) 608-0701
TSD ENGINEERING, INC.
expect more.

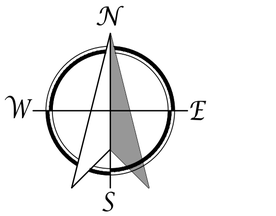

80 40 0 80 160
SCALE: 1" = 80'

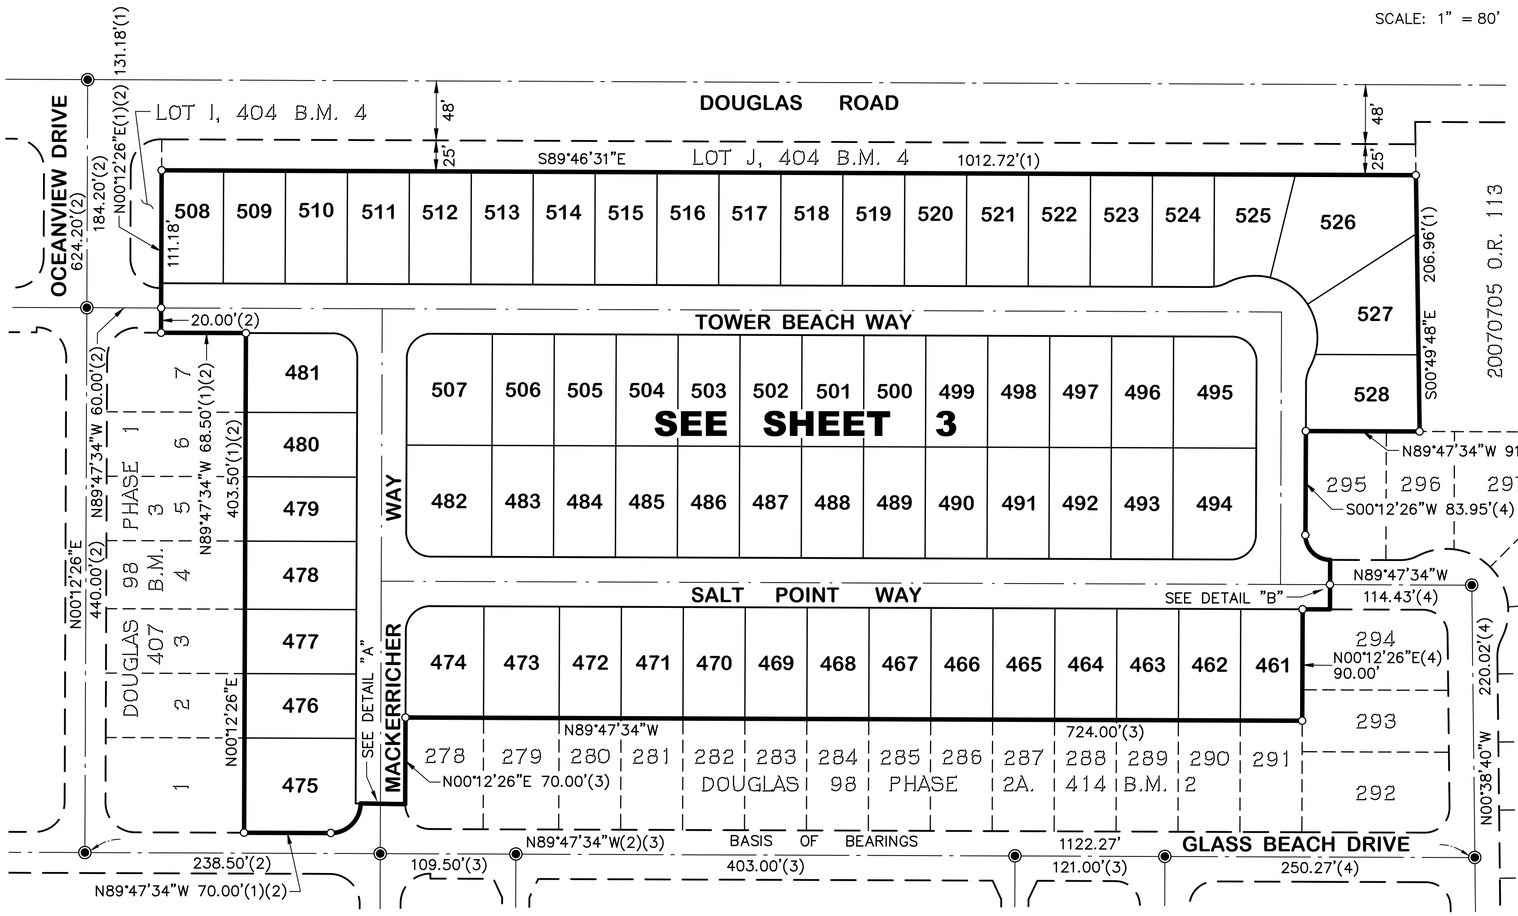

REFERENCES

(1) BOOK 404 OF MAPS, AT PAGE 4
(2) BOOK 407 OF MAPS, AT PAGE 3
(3) BOOK 414 OF MAPS, AT PAGE 2
(4) BOOK 425 OF MAPS, AT PAGE 3

LEGEND

○	DIMENSION POINT (NOTHING FOUND OR SET)
◉	FOUND 3/4" IRON PIPE WITH PLUG STAMPED "LS 7375"
◎	SET 3/4" IRON PIPE WITH PLUG STAMPED "LS 7375"
L.E.	LANDSCAPING EASEMENT
O.R.	OFFICIAL RECORDS OF SACRAMENTO COUNTY
P.E.	PEDESTRIAN EASEMENT
P.U.E.	PUBLIC UTILITY EASEMENT
(R)	RADIAL BEARING
S.F.	SQUARE FEET

BASIS OF BEARINGS

THE BASIS OF BEARINGS FOR THIS SURVEY IS IDENTICAL WITH THE CENTERLINE OF GLASS BEACH DRIVE, AS SHOWN ON THE FINAL MAP OF "DOUGLAS 98 PHASE 2A", FILED IN BOOK 414 OF MAPS, AT PAGE 2, THE BEARING OF WHICH IS GIVEN AS N89°47'34"W BETWEEN FOUND MONUMENTS SHOWN HEREON.

NOTES

1. THE GROSS AREA OF THIS SUBDIVISION IS 9.574± ACRES, CONSISTING OF 68 RESIDENTIAL LOTS.

2. ALL CURVES ARE DIMENSIONED WITH RADIUS, CENTRAL ANGLE AND ARC LENGTH.

3. ALL DISTANCES SHOWN HEREON ARE IN U.S. SURVEY FEET AND ARE GROUND DISTANCES.

4. DUE TO ROUNDING, THE SUM OF INDIVIDUAL DIMENSIONS MAY NOT EQUAL THE OVERALL DIMENSION.

5. A GEOTECHNICAL ENGINEERING REPORT FOR THIS SUBDIVISION WAS PREPARED BY YOUNGDAHL CONSULTING GROUP, INC., PROJECT NO. E18040.000, DATED FEBRUARY 2018.

6. THERE IS A POSTAL EASEMENT 5.00 FEET IN WIDTH ADJACENT TO ALL PUBLIC ROAD RIGHTS OF WAY SHOWN HEREON.

8. THE PROPERTY INCLUDED IN THIS SUBDIVISION IS SUBJECT TO THE MEMORANDUM OF RECIPROCAL EASEMENT AGREEMENT RECORDED IN BOOK 20160520, PAGE 348, O.R.

9. THE PROPERTY INCLUDED IN THIS SUBDIVISION IS SUBJECT TO THE AMENDED AND RESTATED MEMORANDUM OF AGREEMENT RECORDED AS DOCUMENT NO. 201804180891, O.R.

10. THE PROPERTY INCLUDED IN THIS SUBDIVISION IS SUBJECT TO THE DECLARATION OF COVENANTS, CONDITIONS, RESTRICTIONS, RESERVATIONS, AND EASEMENTS OF CYPRESS RECORDED AS DOCUMENT NO. 201810241032, O.R.

11. ALL REAR LOT CORNERS SHALL BE MONUMENTED WITH A 5/8" REBAR WITH PLASTIC CAP STAMPED "L.S. 7375", UNLESS OTHERWISE NOTED. REAR LOT CORNERS FOR ADJACENT TO A SOUND WALL SHALL BE MONUMENTED WITH A 5/8" REBAR WITH PLASTIC CAP STAMPED "LS 7375", SET 2.00 FEET INTO THE LOT ALONG THE SIDE LOT LINE.

12. ALL FRONT LOT CORNERS AND REAR LOT CORNERS FRONTING ALLEYS SHALL BE MONUMENTED WITH A GASH CUT IN THE BACK OF CURB OR BACK OF SIDEWALK TAGGED "L.S. 7375".

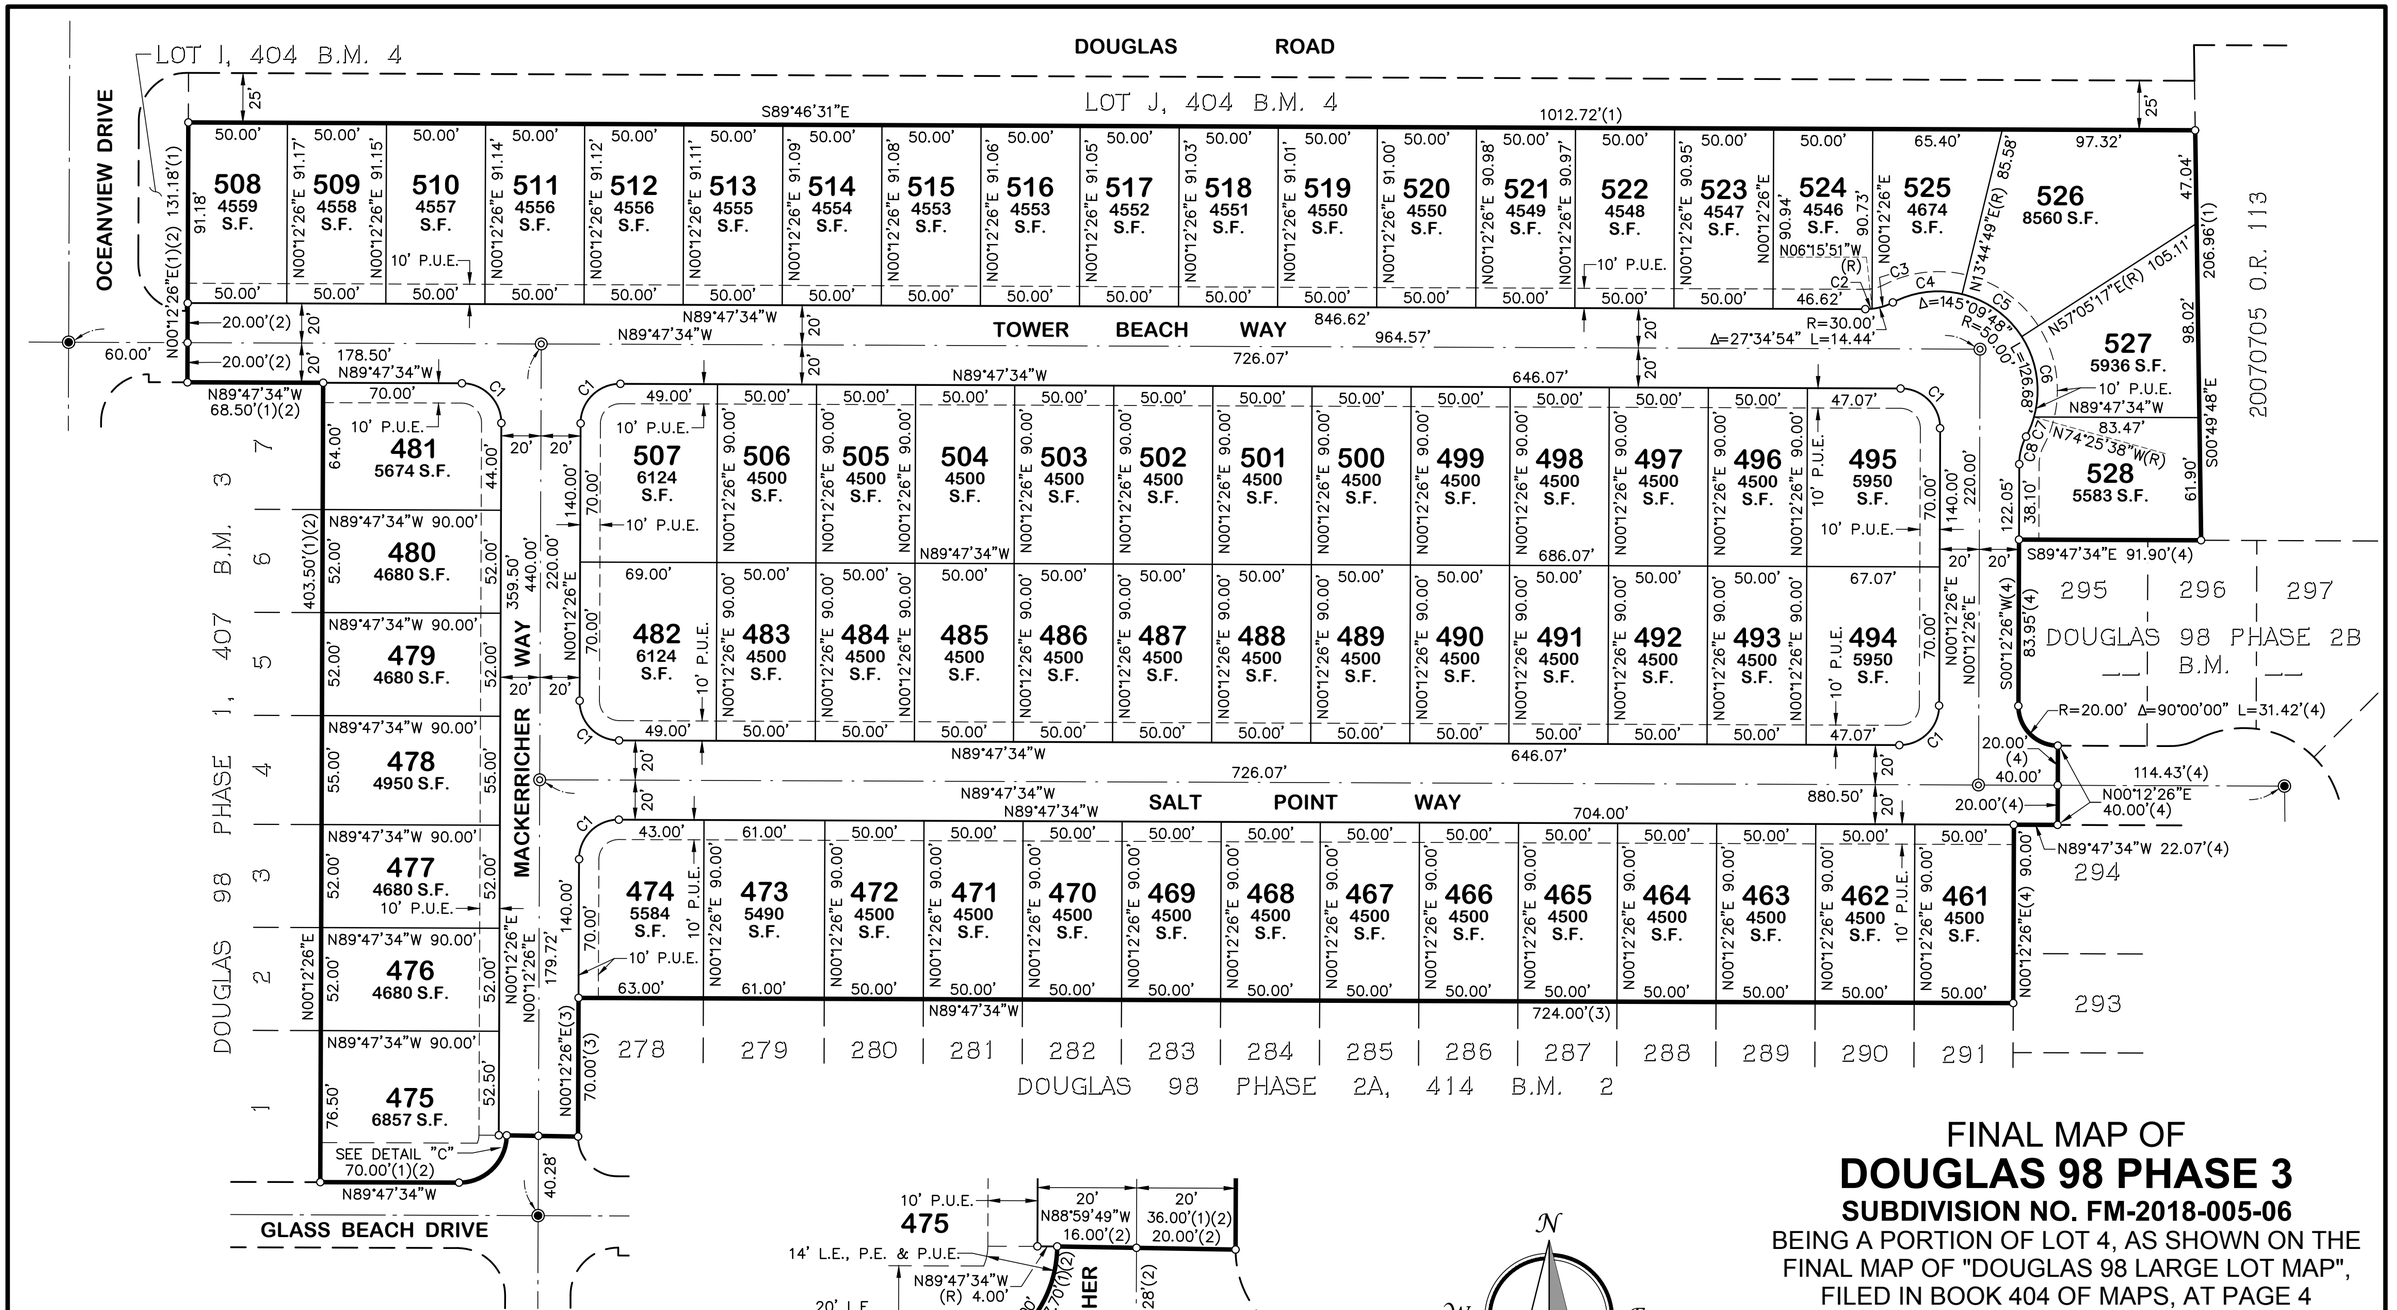

CURVE TABLE			
CURVE #	RADIUS	DELTA	LENGTH
C1	20.00'	90°00'00"	31.42'
C2	30.00'	06°28'17"	3.39'
C3	30.00'	21°06'37"	11.05'
C4	50.00'	41°07'17"	35.89'

CURVE TABLE			
CURVE #	RADIUS	DELTA	LENGTH
C5	50.00'	43°20'28"	37.82'
C6	50.00'	48°29'05"	42.31'
C7	50.00'	12°12'59"	10.66'
C8	30.00'	27°34'54"	14.44'

FINAL MAP OF
DOUGLAS 98 PHASE 3

SUBDIVISION NO. FM-2018-005-06

BEING A PORTION OF LOT 4, AS SHOWN ON THE FINAL MAP OF "DOUGLAS 98 LARGE LOT MAP", FILED IN BOOK 404 OF MAPS, AT PAGE 4 SACRAMENTO COUNTY RECORDS
CITY OF RANCHO CORDOVA
COUNTY OF SACRAMENTO
STATE OF CALIFORNIA
APRIL 2021

785 Orchard Drive, Suite #110
Folsom, CA 95630
Phone: (916) 608-0707
Fax: (916) 608-0701
TSD ENGINEERING, INC.
expect more.

SHEET 3 OF 3

ATTACHMENT 3
Exhibit B to the Resolution

FINAL MAP OF DOUGLAS 98 PHASE 3 SUBDIVISION NO. FM-2018-005-06

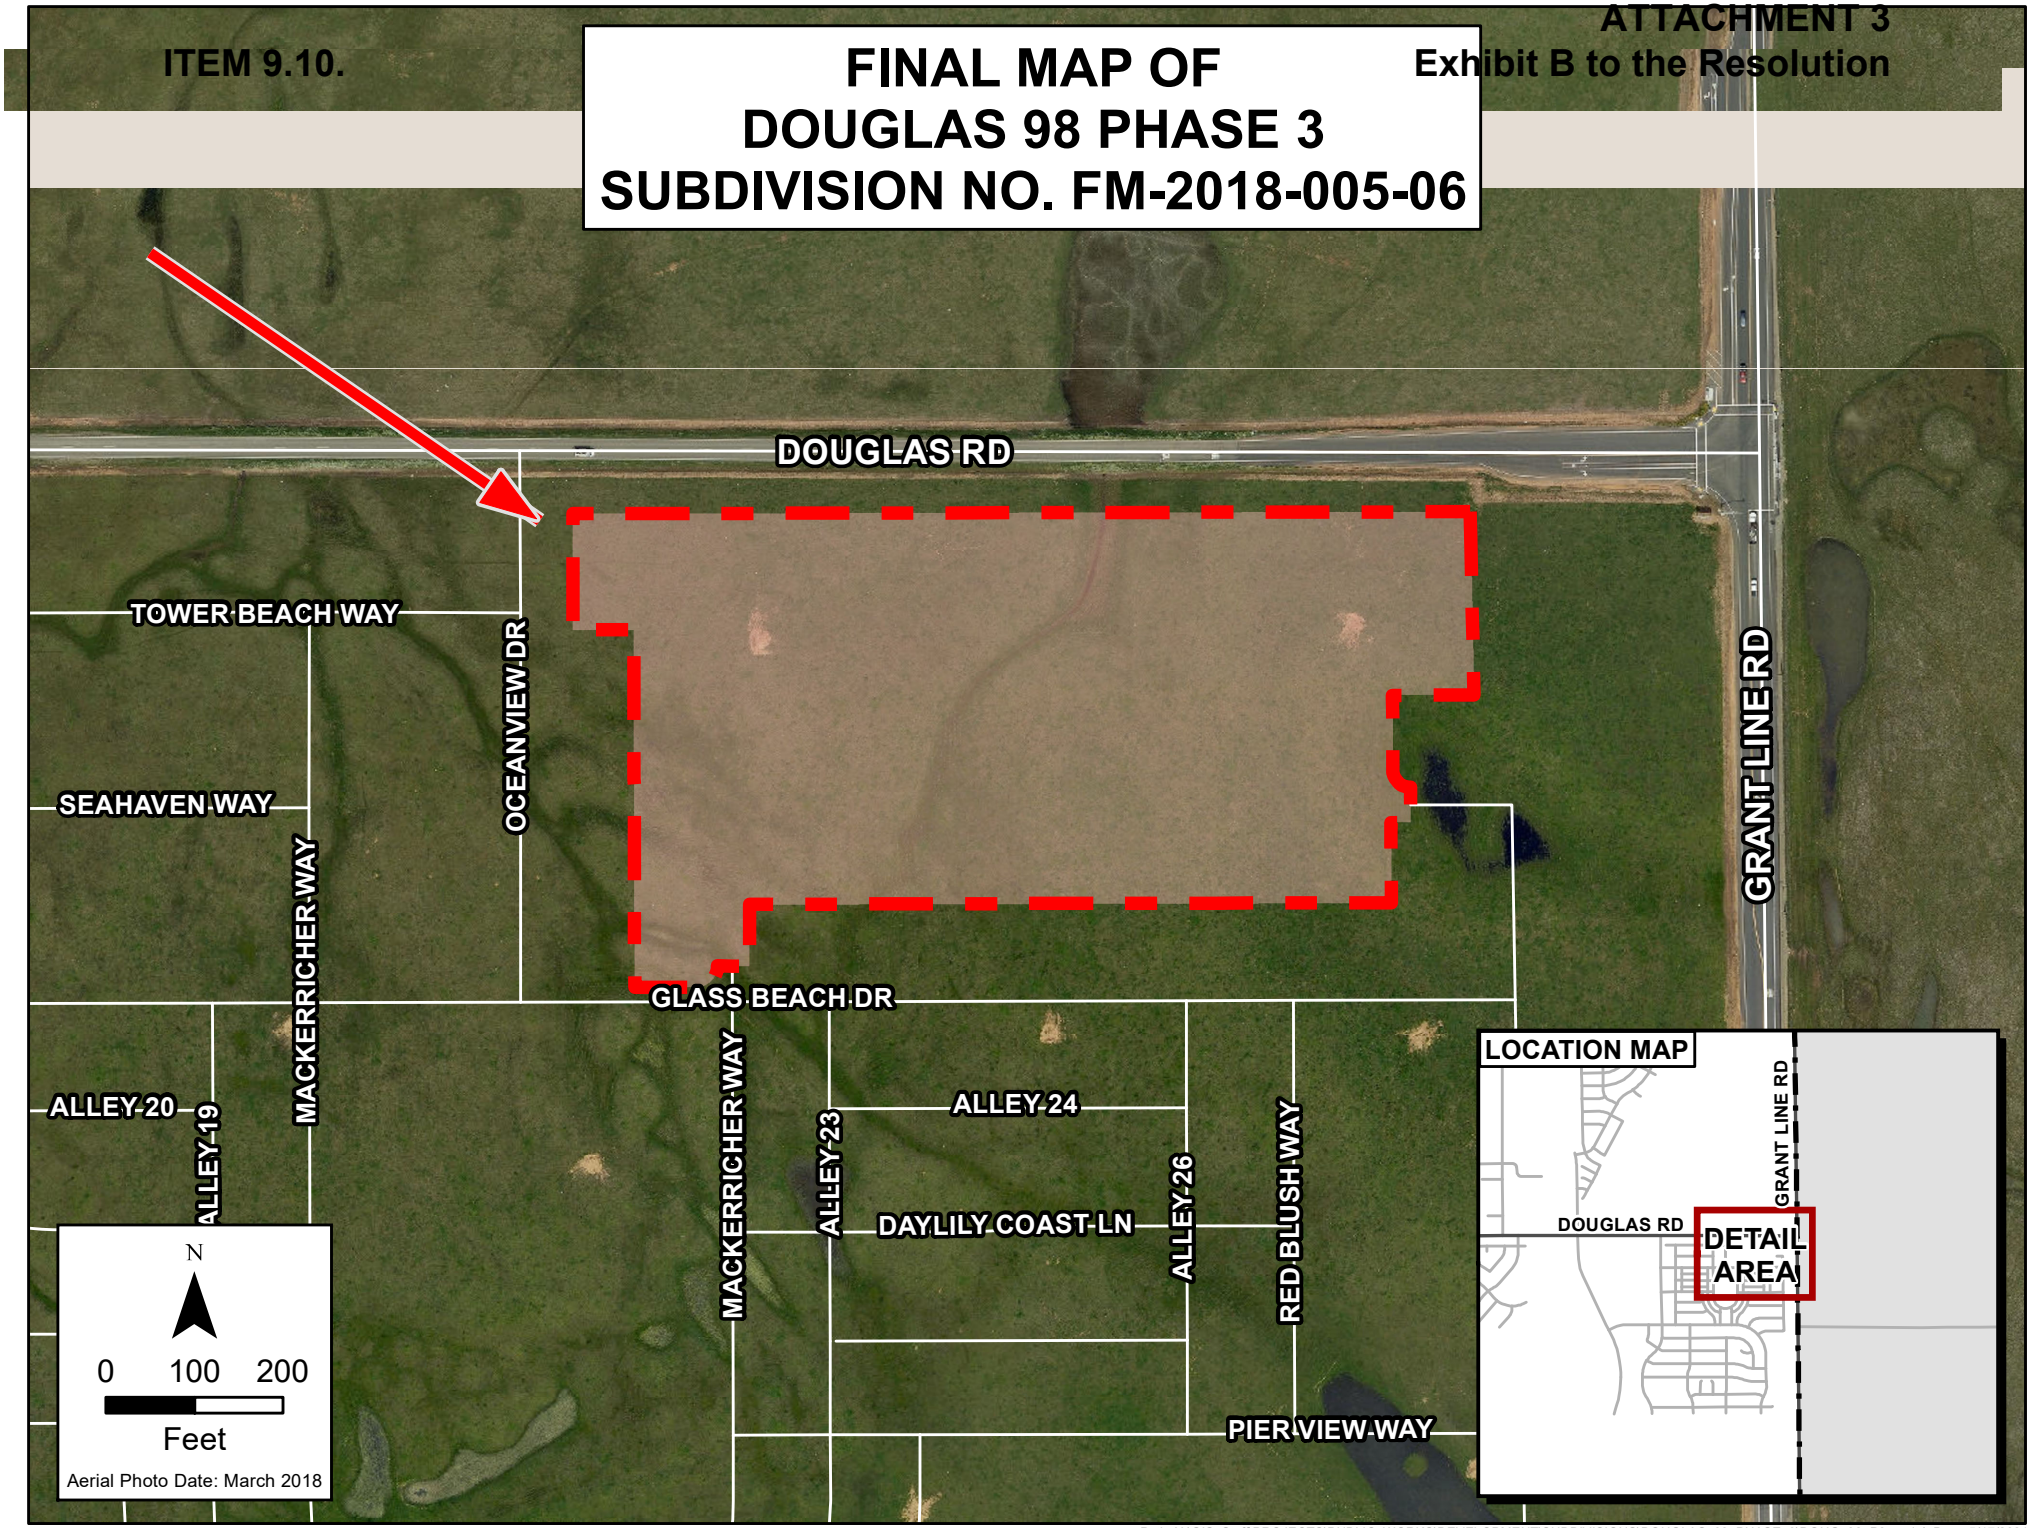

Path: X:\GIS_Staff\PROJECTS\PUBLIC_WORKS\DEVELOPMENT\SUBDIVISIONS\DOUGLAS_98_PHASE_3\DOUG_98_P3.aprx Date: 5/15/2023

SUBDIVISION IMPROVEMENT AGREEMENT

THIS SUBDIVISION IMPROVEMENT AGREEMENT (hereinafter, "Agreement") entered into this _____ day of _____, 20__, by and between the City of Rancho Cordova, (hereinafter "City"), a California municipal corporation, and **Woodside 05N, LP, A California Limited Partnership** (hereinafter "Principal").

RECITALS

WHEREAS, Section 66462 of the Government Code provides that if the work of improvement required therein is not completed prior to the acceptance of a final subdivision map, the owner of the subdivision may enter into an agreement with the City to perform the work of improvement as required by said sections in consideration of the acceptance of said final subdivision map by the City; and

WHEREAS, Section 66499 of the Government Code requires that said agreement be secured by a surety bond or by an instrument of credit issued by a financial institution subject to regulation by the State or federal governments or by a cash deposit; and

WHEREAS, Section 66499.3 establishes the types and amount of security to guarantee the performance of any such improvement agreement; and

WHEREAS, City and Principal desire to enter into an improvement agreement as authorized by the Subdivision Map Act under the terms and conditions hereinafter set forth.

NOW, THEREFORE, in consideration of the mutual promises, conditions and covenants hereinafter set forth, City and Principal agree as follows:

1. **Incorporation of Recitals.** The foregoing recitals are hereby incorporated by reference.

2. **Findings and Conditions of Subdivision Map.** Principal recognizes that approval of its subdivision was subject to the findings and conditions attached to such approval and hereby acknowledges and agrees to be bound by such findings and conditions.

3. **City Approval of Subdivision Map.** City agrees to approve the final map of the subdivision presented to it by Principal and designated **Douglas 98 Phase 3 FM-2018-005-06** and to accept on behalf of the public all lands, rights of way and easements therein offered in dedication, in accordance with the conditions hereinafter set forth.

4. **Completion of Improvements.** In consideration of such approval, Principal agrees to complete the work of improvement required for said subdivision in accordance with

the requirements of the Rancho Cordova Municipal Code and such standard specifications created by applicable City ordinances or resolutions which are in effect at the time of the installation of said improvements. The work required may lie within or outside the subdivision and must be completed within **24** months of the date of this Agreement.

5. **Payment For Services.** Principal further agrees to promptly pay, when due, all costs for plan checking, inspection services and material testing performed by City pursuant to the requirements of Sections 12.03.210 et. seq. of the Rancho Cordova Municipal Code.

6. **Acceptance of Improvements.** Upon satisfactory completion of all public improvements in accordance with standard specifications created by City ordinances or resolutions which are in effect at the time of the installation of said improvements, City agrees to accept for maintenance the work of improvement within the dedicated parcels shown on said final subdivision map, and any off site easements granted, subject to the provisions of paragraph 9 hereof. Acceptance will be postponed until such time the City determines a public purpose exists. Public Purpose is defined as existence of habitable structures within the subdivision.

7. **Notice of Commencement of Work.** Principal shall notify the City Engineer in writing of the commencement of the work of improvements.

8. **Correction of Defects.** Principal agrees to remedy any defects in the improvement arising from faulty or defective construction of said improvements occurring within twelve months after acceptance thereof by City.

9. **Indemnity.** Principal shall indemnify and hold harmless City from any and all loss, damage or liability arising out of or resulting from Principal's performance or non-performance of his duties and obligations under this Agreement, or from the negligent act or omission of himself, his agents, servants and employees. Principal shall, at his own cost and expense, defend any and all actions, suits, or legal proceedings arising out of or resulting from the performance or nonperformance of this Agreement, that may be brought or instituted against the City, its officers and employees, on any such claim or demand, and pay or satisfy any judgment that may be rendered against the City in any such action, suit or legal proceedings, or result thereof, regardless whether caused in part by a party indemnified hereunder.

10. **Extension of Completion Date.** If the construction of the work or improvement should be delayed without fault of Principal, the time for completion thereof may be extended by City for such period of time as City may deem reasonable.

11. **Improvement Security.** (a) Principal shall obtain and furnish to City an improvement security consisting of a surety bond in favor of City, issued by a corporate surety authorized to do business in the State of California, and in form approved by City, securing the

faithful performance by Principal of the work of improvement required, and also securing the payment of the costs and interest, if any, due under Sections 12.030.210 et seq. of the Rancho Cordova Municipal Code, as provided in Paragraph 5 herein and an additional bond issued by a corporate surety authorized to do business in the State of California, in the amount of not less than 50 percent of the total estimated cost of the improvement, securing payment to contractor, his subcontractors, and to persons renting equipment or furnishing labor or materials for the improvement.

(b) In lieu of said corporate surety bonds, Principal may furnish an improvement security consisting of a letter of credit, certificate of deposit, or similar instrument of credit, in form satisfactory to City, issued by a financial institution subject to regulation by the State or Federal government, pledging that the funds necessary to meet the performance required herein are on deposit, and guaranteed for payment on demand. Said letter of credit, certificate of deposit, or similar instrument of credit shall provide that the funds designated therein shall become trust funds for the purposes set forth in said instrument.

(c) The failure of Principal to commence the required work of improvements, or to complete the same within the time required after commencement thereof, shall entitle City to the full payment of the security, or so much thereof as may be necessary to complete the required work of improvement. The amount of the surety bond for faithful performance shall be in the sum of **$1,595,366**. The amount of the surety bond for the payment of the claims of the contractor, his subcontractors, and to persons renting equipment or furnishing labor or materials for the improvement shall be at least 50 percent of the above amount. The letter of credit, certificate of deposit or similar instrument of credit, or cash deposit for faithful performance, shall be in the above amount plus an additional 50 percent for the purposes set forth herein.

12. **Improvement Security As Condition Precedent.** The furnishing of the improvement security by Principal as required by paragraph 12 hereof shall be a condition precedent to acceptance by City of the above described real property and the performance by the City of the covenants herein on its part to be performed.

13. **Inspection of Work In Progress.** (a) Principal may request The City Engineer to inspect the work as it progresses. If the work performed is found to be in accordance with the requirements of City, it may be accepted as it progresses and a partial refund of the cash deposit, or a release pro tanto of the faithful performance bond, letter of credit, certificate of deposit or similar instrument of credit shall be made in a sum in the same ratio to the total deposit as the work accepted bears to the total work to be done. No refund in excess of 85 percent of the total amount of the improvement security for faithful performance shall be made until all the work has been completed and accepted.

(b) The determination of the Administrator of Public Works of City as to the amount of work done, and the amount of refund or partial release pro tanto, shall be final and conclusive. When the work of improvement is accepted, 10 percent of the improvement security shall be retained to guarantee faithful performance of the provisions of paragraph 9 of this Agreement.

(c) Improvement security given to secure payment to contractor, his subcontractors and to persons renting equipment or furnishing labor or materials for the work of improvement may, six months after completion and acceptance of the work, be reduced to an amount not less than the total of all claims on which an action has been filed, and notice thereof given in writing to City, and if there are no actions filed, such improvement security may be released in full.

14. Execution By Real Party In Interest. Where title to the subdivision property is held by the record owner thereof under a holding Agreement, this Agreement and the bond given pursuant thereto must be executed by the real party or parties in interest.

15. Waiver of Civil Code Section 2819. Any extension of time hereunder shall not operate to release the surety on the bond filed pursuant to this Agreement. In this connection the surety waives the provisions of Section 2819 of the Civil Code of the State of California.

16. City Construction of Improvements. In the event that all or any portion of the works of improvement contemplated herein are proposed to be constructed by street improvement proceedings under the control of City, the undertaking of such proceedings shall in no way relieve Principal of any duties under this Agreement, except where all of the works of improvement that are required under this Agreement have in fact been constructed and accepted by City.

17. Interest. Interest shall accrue at the highest rate permitted by law on all sums from the date payment is due under the terms of this Agreement and the sum due is certain or reasonably capable of being made certain.

18. Attorneys' Fees. In the event that it is necessary for the City to enforce the obligations secured by the improvement security furnished pursuant to Paragraph 12 hereof, the City shall be entitled to recover its costs and reasonable expenses and fees, including reasonable attorneys' fees, as provided for in Government Code Section 66499.4.

19. Amendments. This Agreement may be modified or amended, or any of its provisions waived, only by a subsequent written agreement executed by the parties hereto.

20. Entire Agreement. This Agreement and any attachments hereto constitute the sole, final, complete, exclusive and integrated expression and statement of the terms and conditions of this Agreement among the parties hereto concerning the subject matter addressed herein, and supercedes all prior negotiations, representations or agreements, oral or written,

that may be related to the subject matter of this Agreement.

21. **Construction and Interpretation.** It is agreed and acknowledged by the Principal that the provisions of this Agreement have been arrived at through negotiation, and that the Principal has had a full and fair opportunity to revise the provisions of this Agreement and to have such provisions reviewed by legal counsel. Therefore, the normal rule of construction that any ambiguities are to be resolved against the drafting party shall not apply in construing or interpreting this Agreement.

22. **Successors and Assigns.** This Agreement shall bind and inure to the benefit of the respective successors and assigns of the parties hereto.

23. **Time.** Time is of the essence in the performance of each and every term of this Agreement.

IN WITNESS WHEREOF, the parties hereto have executed this Agreement as of the day and year first set forth above, which date shall be considered by the Parties to be the effective date of this Agreement..

CITY OF RANCHO CORDOVA

_____
Cyrus Abhar, City Manager

ATTEST:

_____
Stacy Leitner, City Clerk

PRINCIPAL

_____
Michael LaFortune, Vice President

3047189.1

FINAL MAP OF DOUGLAS 98 PHASE 3 SUBDIVISION NO. FM-2018-005-06

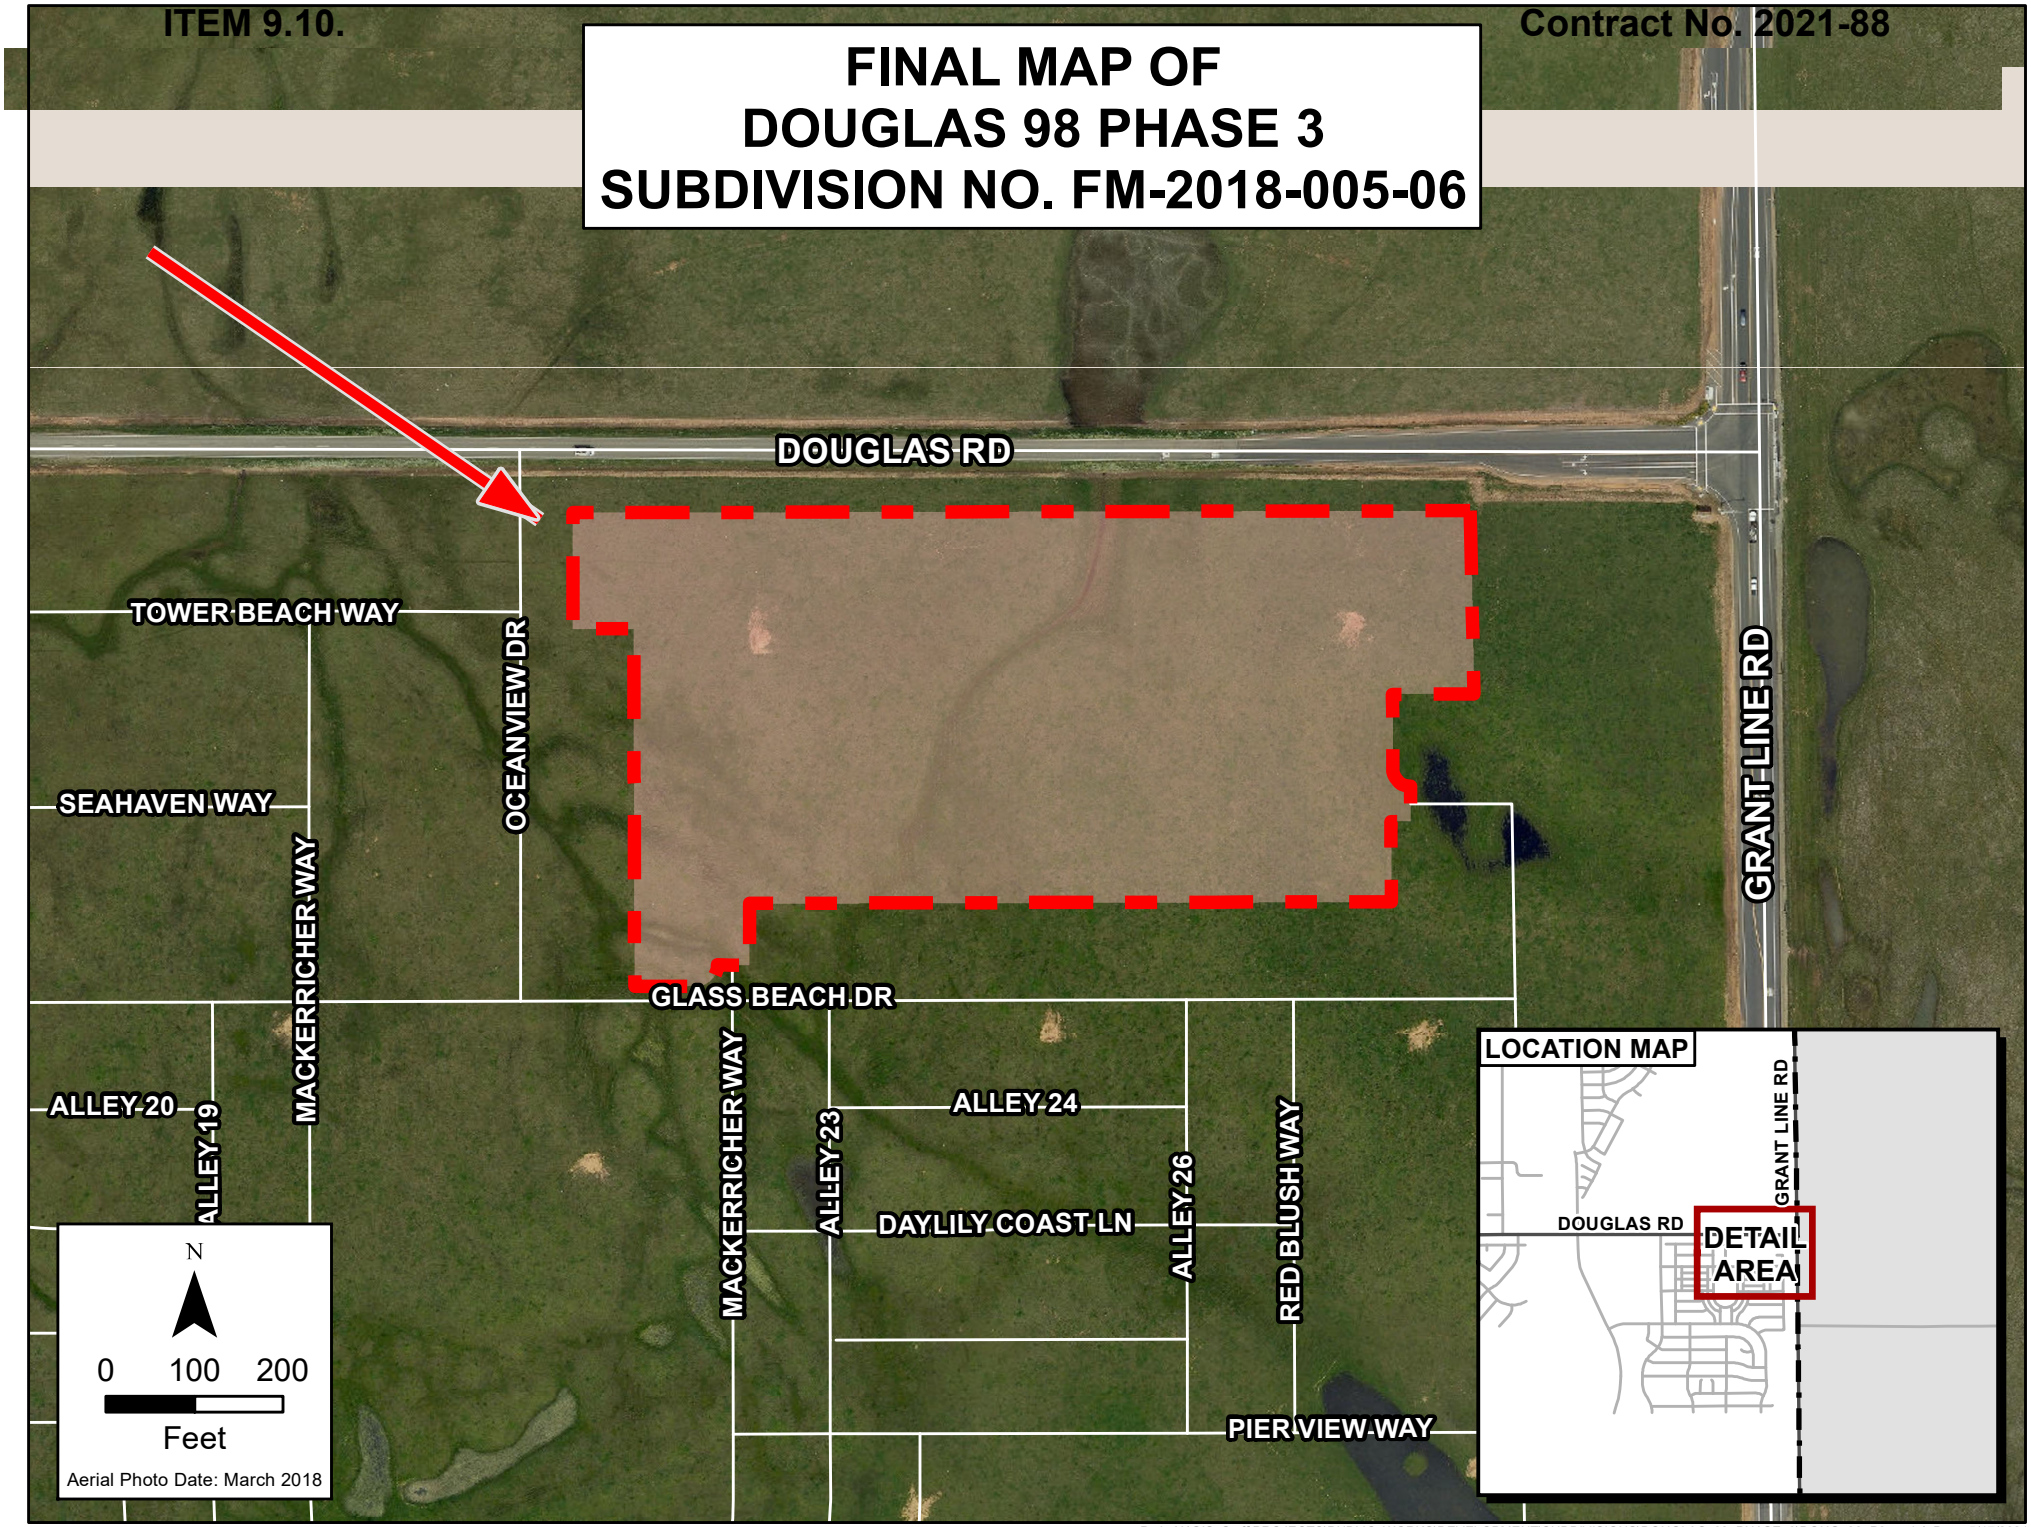

FINAL MAP OF
DOUGLAS 98 PHASE 3
SUBDIVISION NO. FM-2018-005-06

BEING A PORTION OF LOT 4, AS SHOWN ON THE FINAL MAP OF "DOUGLAS 98 LARGE LOT MAP", FILED IN BOOK 404 OF MAPS, AT PAGE 4
SACRAMENTO COUNTY RECORDS
CITY OF RANCHO CORDOVA
COUNTY OF SACRAMENTO
STATE OF CALIFORNIA
APRIL 2021

785 Orchard Drive, Suite #110
Folsom, CA 95630
Phone: (916) 608-0707
Fax: (916) 608-0701
TSD ENGINEERING, INC.
expect more.

OWNER'S STATEMENT

THE UNDERSIGNED HEREBY CONSENTS TO THE PREPARATION AND RECORDATION OF THIS FINAL MAP OF DOUGLAS 98 PHASE 3.

THE REAL PROPERTY DESCRIBED BELOW IS DEDICATED AS AN EASEMENT FOR PUBLIC PURPOSES;

THE UNDERSIGNED HEREBY OFFERS FOR DEDICATION AND DOES HEREBY DEDICATE TO ANY AND ALL PUBLIC USES THE PUBLIC ROADS DESIGNATED AS TOWER BEACH WAY, MACKERRICHER WAY AND SALT POINT WAY SHOWN HEREON; AND ALSO OFFER FOR DEDICATION AND DOES HEREBY DEDICATE TO SPECIFIC PURPOSES THE FOLLOWING:

A. EASEMENTS FOR PLANTING AND MAINTAINING TREES, ELECTROLIERS, TRAFFIC CONTROL DEVICES, WATER AND GAS PIPES, AND FOR UNDERGROUND WIRES AND CONDUITS FOR ELECTRIC, TELEVISION AND TELEPHONE SERVICES, TOGETHER WITH ANY AND ALL APPURTENANCES PERTAINING THERETO, ON, OVER, UNDER AND ACROSS THOSE STRIPS OF LAND SHOWN HEREON AND DESIGNATED "PUBLIC UTILITY EASEMENT" (P.U.E.).

B. EASEMENTS FOR LANDSCAPING AND ALL APPURTENANCES PERTAINING THERETO LYING ON, OVER AND ACROSS THOSE STRIPS OF LAND SHOWN HEREON AND DESIGNATED "LANDSCAPING EASEMENT" (L.E.) SAID STRIPS TO BE KEPT OPEN AND FREE FROM BUILDINGS.

C. RIGHTS OF WAYS AND EASEMENTS FOR THE INSTALLATION AND MAINTENANCE OF A PEDESTRIAN WALKWAY, TOGETHER WITH ANY AND ALL APPURTENANCES PERTAINING THERETO ON, OVER, UNDER AND ACROSS THOSE STRIPS OF LAND SHOWN HEREON AND DESIGNATED "PEDESTRIAN EASEMENT" (P.E.). THE MAINTENANCE AND REPAIR OF THE WALKWAY SHALL BE THE RESPONSIBILITY OF THE PROPERTY OWNER.

D. AN EASEMENT FOR CONSTRUCTING AND MAINTAINING CENTRALIZED MAIL DELIVERY BOXES, PEDESTALS, AND SLABS, TOGETHER WITH ANY AND ALL APPURTENANCES PERTAINING THERETO INCLUDING PEDESTRIAN ACCESS FOR DELIVERY AND RECEIPT OF MAIL ON, OVER, UNDER AND ACROSS STRIPS OF LAND FIVE FEET IN WIDTH, LYING CONTIGUOUS TO THE PUBLIC ROADS SHOWN HEREON.

WOODSIDE 05N, LP, A CALIFORNIA LIMITED PARTNERSHIP

BY: WDS GP, INC., A CALIFORNIA CORPORATION, GENERAL PARTNER

BY: _____ DATE: _____
BRIAN CUTTING, AUTHORIZED AGENT

NOTARY ACKNOWLEDGMENT

A NOTARY PUBLIC OR OTHER OFFICER COMPLETING THIS CERTIFICATE VERIFIES ONLY THE IDENTITY OF THE INDIVIDUAL WHO SIGNED THE DOCUMENT TO WHICH THIS CERTIFICATE IS ATTACHED, AND NOT THE TRUTHFULNESS, ACCURACY, OR VALIDITY OF THAT DOCUMENT.

STATE OF CALIFORNIA)
COUNTY OF _____)

ON _____,_____ BEFORE ME, _____, A NOTARY PUBLIC

PERSONALLY APPEARED _____

WHO PROVED TO ME ON THE BASIS OF SATISFACTORY EVIDENCE TO BE THE PERSON(S) WHOSE NAME(S) IS/ARE SUBSCRIBED TO THE WITHIN INSTRUMENT AND ACKNOWLEDGED TO ME THAT HE/SHE/THEY EXECUTED THE SAME IN HIS/HER/THEIR AUTHORIZED CAPACITY(IES), AND THAT BY HIS/HER/THEIR SIGNATURE(S) ON THE INSTRUMENT THE PERSON(S), OR THE ENTITY UPON BEHALF OF WHICH THE PERSON(S) ACTED, EXECUTED THE INSTRUMENT.

I CERTIFY UNDER PENALTY OF PERJURY UNDER THE LAWS OF THE STATE OF CALIFORNIA THAT THE FOREGOING PARAGRAPH IS TRUE AND CORRECT.

WITNESS MY HAND
SIGNATURE _____ _____
(PRINTED NAME)

MY PRINCIPAL PLACE OF BUSINESS IS IN _____ COUNTY

MY COMMISSION NO._____ EXPIRES: _____

SURVEYOR'S STATEMENT

THIS MAP WAS PREPARED BY ME OR UNDER MY DIRECTION AND IS BASED UPON A FIELD SURVEY IN CONFORMANCE WITH THE REQUIREMENTS OF THE SUBDIVISION MAP ACT AND LOCAL ORDINANCES AT THE REQUEST OF WOODSIDE 05N, LP IN SEPTEMBER 2020. I HEREBY STATE THAT THIS FINAL MAP SUBSTANTIALLY CONFORMS TO THE CONDITIONALLY APPROVED TENTATIVE MAP; THAT THE MONUMENTS WILL BE OF THE CHARACTER AND WILL OCCUPY THE POSITIONS INDICATED AND WILL BE SET BY MARCH 30, 2022, AND THAT SAID MONUMENTS WILL BE SUFFICIENT TO ENABLE THE SURVEY TO BE RETRACED.

DATE: _____

_____
JOHN E. KLAMM, L.S. 7375

PROFESSIONAL LAND SURVEYOR
JOHN E. KLAMM
No. 7375
Exp. 12/31/2021
STATE OF CALIFORNIA

CITY ENGINEER'S STATEMENT

I HEREBY STATE THAT I HAVE EXAMINED THIS FINAL MAP AND FIND IT TO BE SUBSTANTIALLY THE SAME AS THE TENTATIVE MAP APPROVED BY THE CITY COUNCIL OF THE CITY OF RANCHO CORDOVA, AND ANY APPROVED ALTERATIONS THEREOF; THAT ALL PROVISIONS OF THE SUBDIVISION MAP ACT AND ALL APPLICABLE CITY ORDINANCES HAVE BEEN COMPLIED WITH.

DATE: _____

_____
CITY ENGINEER, ALBERT STRICKER
R.C.E. 64057
EXPIRATION DATE: 9/30/2022

REGISTERED PROFESSIONAL ENGINEER
ALBERT STRICKER
No. 64057
CIVIL
STATE OF CALIFORNIA

CITY SURVEYOR'S STATEMENT

I HEREBY STATE THAT I AM SATISFIED THAT THIS FINAL MAP IS TECHNICALLY CORRECT.

DATE: _____

_____
LAND SURVEYOR, CYRUS E. ABHAR,
P.L.S. 7723
EXPIRATION DATE: 12/31/2021

LICENSED LAND SURVEYOR
CYRUS E. ABHAR
No. 7723
STATE OF CALIFORNIA

CITY CLERK'S STATEMENT

I HEREBY STATE THAT THE CITY COUNCIL OF THE CITY OF RANCHO CORDOVA HAS APPROVED THIS FINAL MAP AND HAS ACCEPTED, ON BEHALF OF THE PUBLIC, ALL EASEMENTS AND RIGHTS OF WAY SHOWN HEREON AS TOWER BEACH WAY, MACKERRICHER WAY AND SALT POINT WAY TOGETHER WITH ANY AND ALL APPURTENANCES PERTAINING THERETO SUBJECT TO THE IMPROVEMENT THEREOF.

_____
DATED

_____
CITY CLERK OF THE CITY OF RANCHO CORDOVA

RECORDER'S STATEMENT

FILED THIS_____DAY OF_____, 2021, AT _____.M., IN BOOK _____ OF MAPS, AT PAGE _____, AT THE REQUEST OF TSD ENGINEERING, INC. TITLE TO THE LAND INCLUDED IN THIS FINAL MAP BEING VESTED AS PER CERTIFICATE NO._____ ON FILE IN THIS OFFICE.

_____ BY: _____
DONNA ALLRED, COUNTY RECORDER DEPUTY COUNTY RECORDER

FILE NO. _____

SHEET 1 OF 3

FINAL MAP OF
DOUGLAS 98 PHASE 3
SUBDIVISION NO. FM-2018-005-06

BEING A PORTION OF LOT 4, AS SHOWN ON THE FINAL MAP OF "DOUGLAS 98 LARGE LOT MAP", FILED IN BOOK 404 OF MAPS, AT PAGE 4 SACRAMENTO COUNTY RECORDS
CITY OF RANCHO CORDOVA
COUNTY OF SACRAMENTO
STATE OF CALIFORNIA
APRIL 2021

785 Orchard Drive, Suite #110
Folsom, CA 95630
Phone: (916) 608-0707
Fax: (916) 608-0701
TSD ENGINEERING, INC.
expect more.

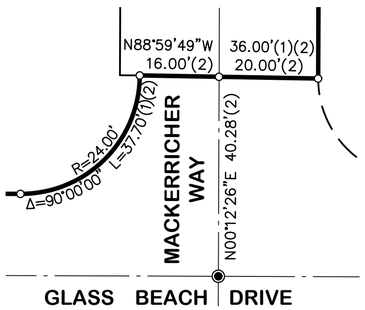

DETAIL "A"
SCALE: 1"=20'

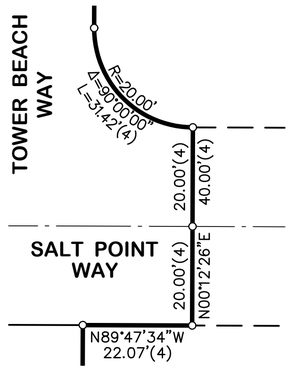

DETAIL "B"
SCALE: 1"=20'

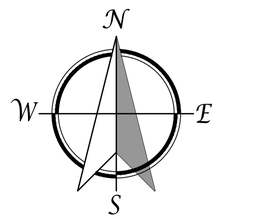

80 40 0 80 160
SCALE: 1" = 80'

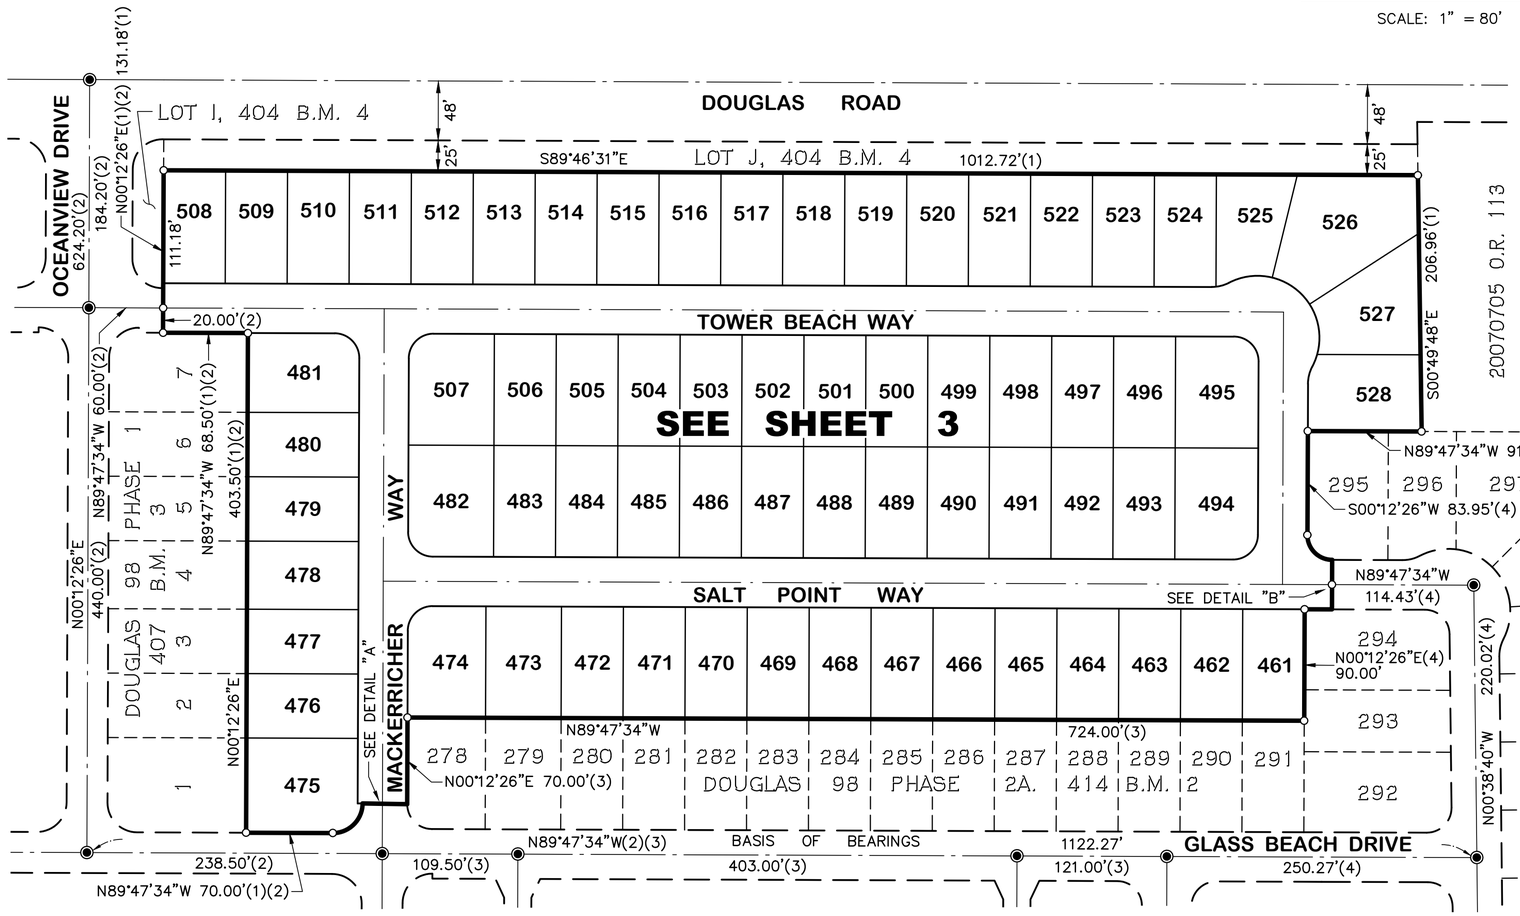

REFERENCES

(1) BOOK 404 OF MAPS, AT PAGE 4
(2) BOOK 407 OF MAPS, AT PAGE 3
(3) BOOK 414 OF MAPS, AT PAGE 2
(4) BOOK 425 OF MAPS, AT PAGE 3

LEGEND

○	DIMENSION POINT (NOTHING FOUND OR SET)
◉	FOUND 3/4" IRON PIPE WITH PLUG STAMPED "LS 7375"
◎	SET 3/4" IRON PIPE WITH PLUG STAMPED "LS 7375"
L.E.	LANDSCAPING EASEMENT
O.R.	OFFICIAL RECORDS OF SACRAMENTO COUNTY
P.E.	PEDESTRIAN EASEMENT
P.U.E.	PUBLIC UTILITY EASEMENT
(R)	RADIAL BEARING
S.F.	SQUARE FEET

BASIS OF BEARINGS

THE BASIS OF BEARINGS FOR THIS SURVEY IS IDENTICAL WITH THE CENTERLINE OF GLASS BEACH DRIVE, AS SHOWN ON THE FINAL MAP OF "DOUGLAS 98 PHASE 2A", FILED IN BOOK 414 OF MAPS, AT PAGE 2, THE BEARING OF WHICH IS GIVEN AS N89°47'34"W BETWEEN FOUND MONUMENTS SHOWN HEREON.

NOTES

1. THE GROSS AREA OF THIS SUBDIVISION IS 9.574± ACRES, CONSISTING OF 68 RESIDENTIAL LOTS.

2. ALL CURVES ARE DIMENSIONED WITH RADIUS, CENTRAL ANGLE AND ARC LENGTH.

3. ALL DISTANCES SHOWN HEREON ARE IN U.S. SURVEY FEET AND ARE GROUND DISTANCES.

4. DUE TO ROUNDING, THE SUM OF INDIVIDUAL DIMENSIONS MAY NOT EQUAL THE OVERALL DIMENSION.

5. A GEOTECHNICAL ENGINEERING REPORT FOR THIS SUBDIVISION WAS PREPARED BY YOUNGDAHL CONSULTING GROUP, INC., PROJECT NO. E18040.000, DATED FEBRUARY 2018.

6. THERE IS A POSTAL EASEMENT 5.00 FEET IN WIDTH ADJACENT TO ALL PUBLIC ROAD RIGHTS OF WAY SHOWN HEREON.

8. THE PROPERTY INCLUDED IN THIS SUBDIVISION IS SUBJECT TO THE MEMORANDUM OF RECIPROCAL EASEMENT AGREEMENT RECORDED IN BOOK 20160520, PAGE 348, O.R.

9. THE PROPERTY INCLUDED IN THIS SUBDIVISION IS SUBJECT TO THE AMENDED AND RESTATED MEMORANDUM OF AGREEMENT RECORDED AS DOCUMENT NO. 201804180891, O.R.

10. THE PROPERTY INCLUDED IN THIS SUBDIVISION IS SUBJECT TO THE DECLARATION OF COVENANTS, CONDITIONS, RESTRICTIONS, RESERVATIONS, AND EASEMENTS OF CYPRESS RECORDED AS DOCUMENT NO. 201810241032, O.R.

11. ALL REAR LOT CORNERS SHALL BE MONUMENTED WITH A 5/8" REBAR WITH PLASTIC CAP STAMPED "L.S. 7375", UNLESS OTHERWISE NOTED. REAR LOT CORNERS FOR ADJACENT TO A SOUND WALL SHALL BE MONUMENTED WITH A 5/8" REBAR WITH PLASTIC CAP STAMPED "LS 7375", SET 2.00 FEET INTO THE LOT ALONG THE SIDE LOT LINE.

12. ALL FRONT LOT CORNERS AND REAR LOT CORNERS FRONTING ALLEYS SHALL BE MONUMENTED WITH A GASH CUT IN THE BACK OF CURB OR BACK OF SIDEWALK TAGGED "L.S. 7375".

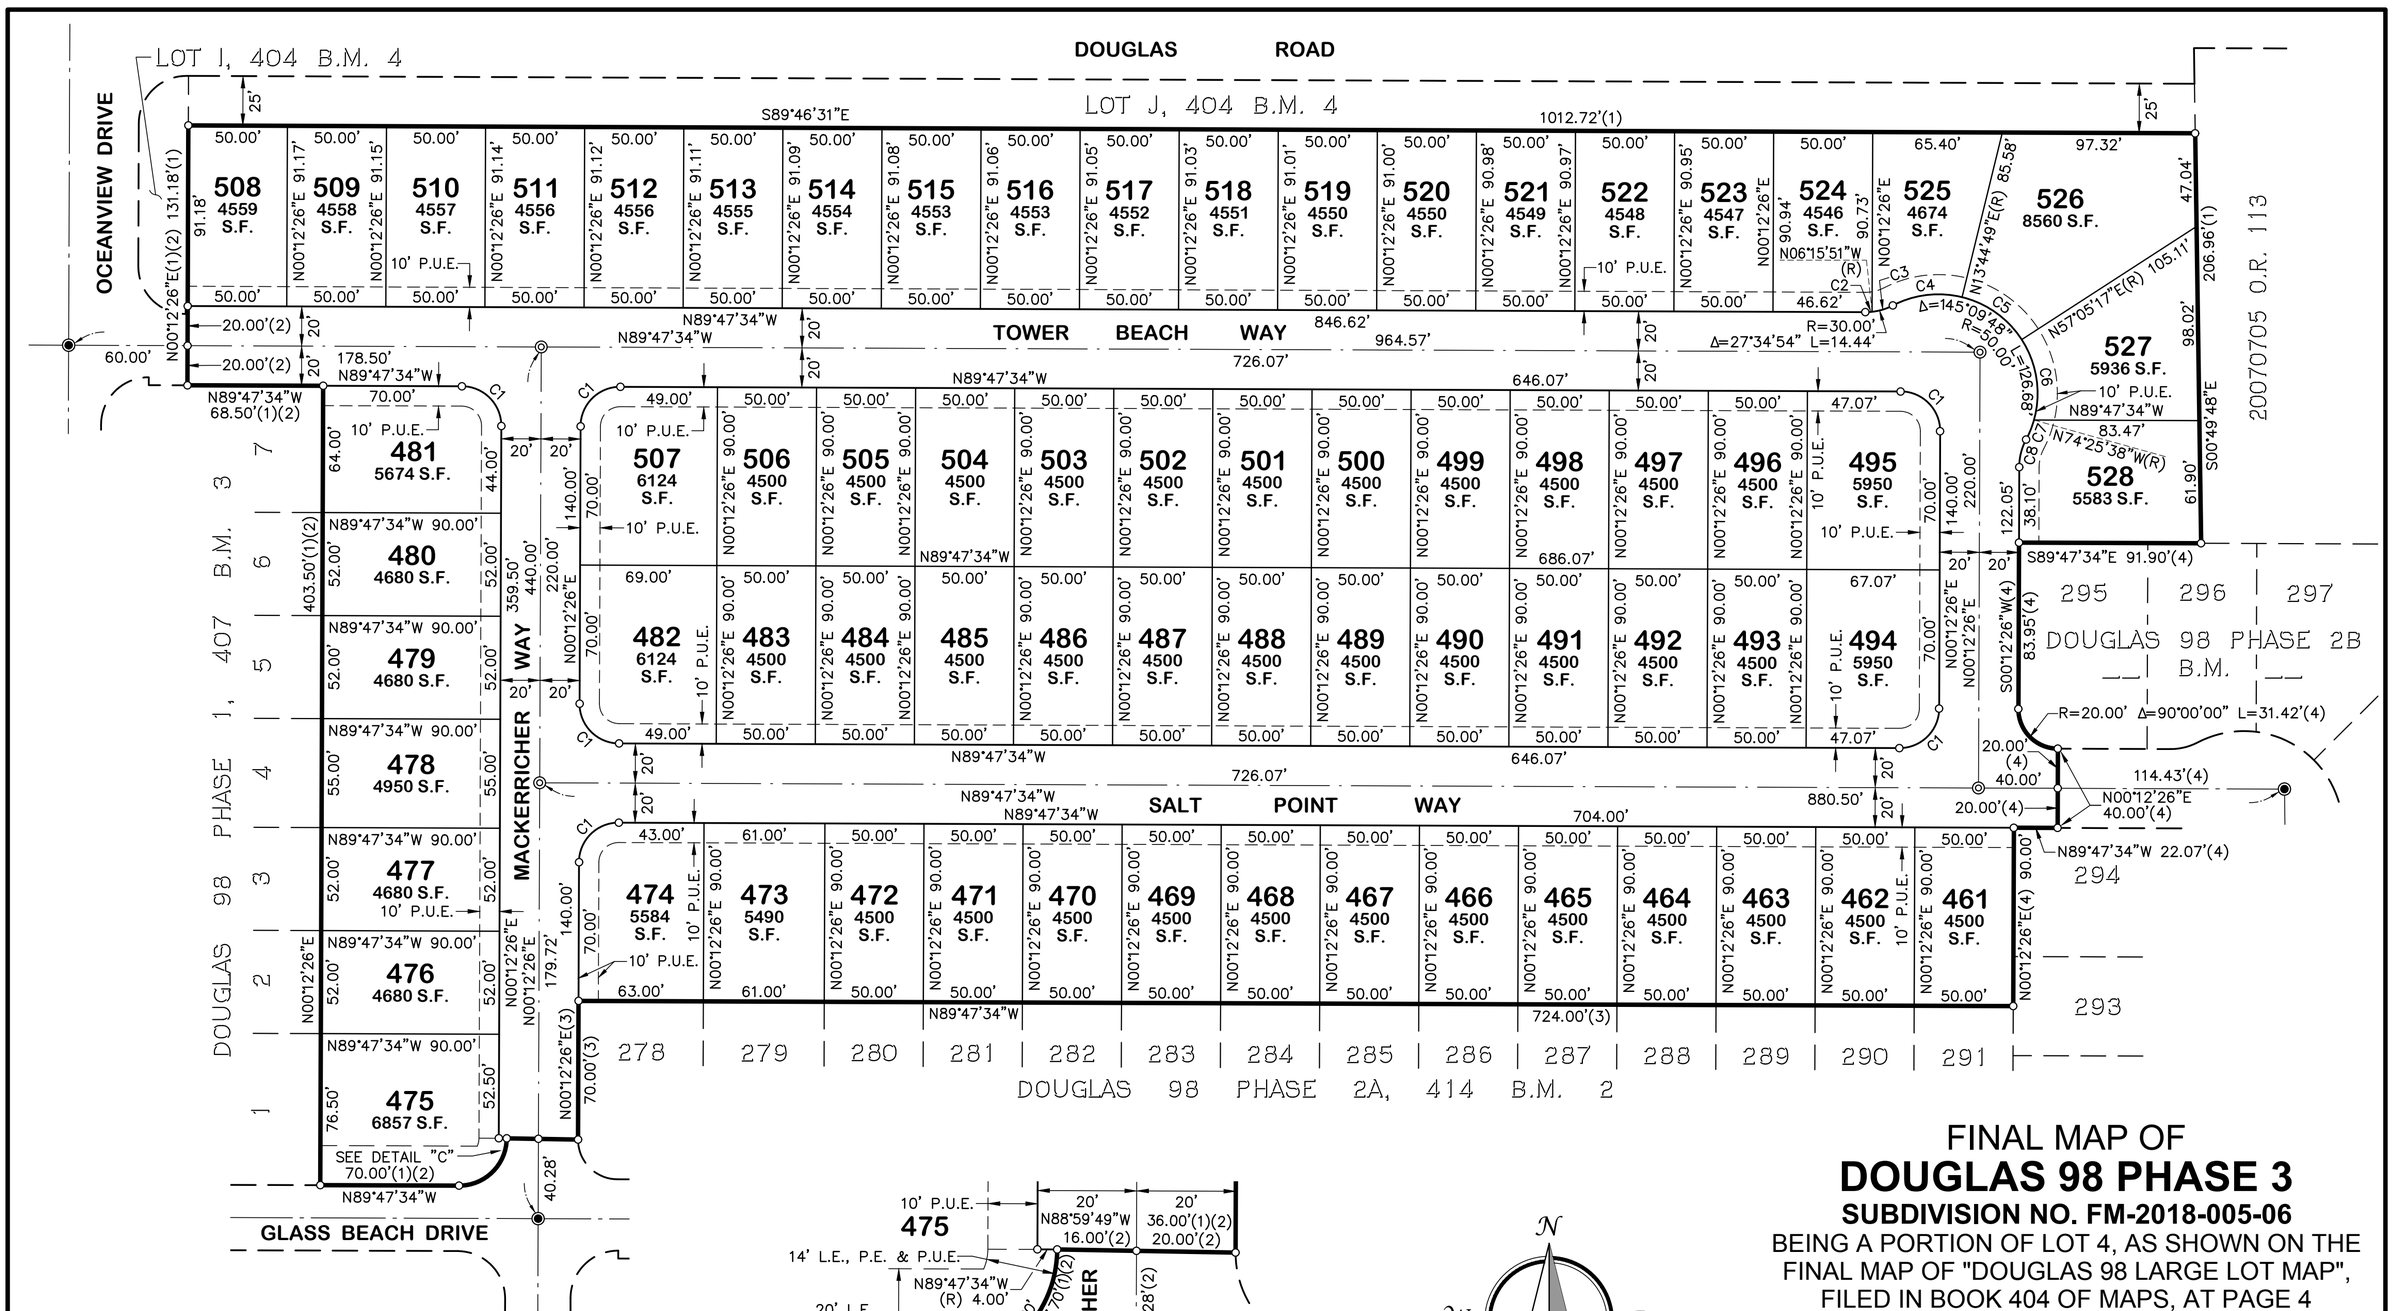

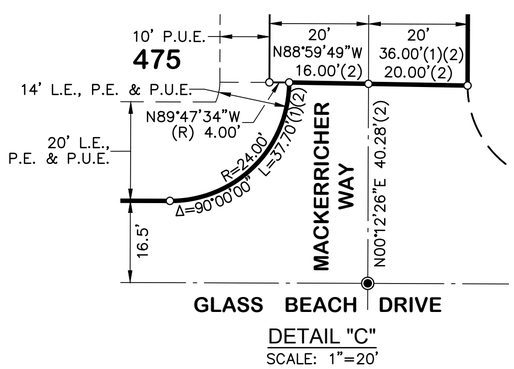

DETAIL "C"
SCALE: 1"=20'

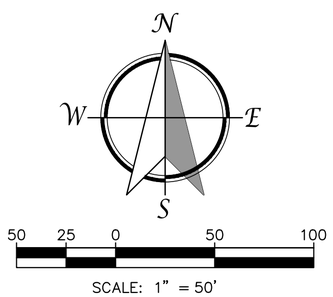

SCALE: 1" = 50'

CURVE TABLE			
CURVE #	RADIUS	DELTA	LENGTH
C1	20.00'	90°00'00"	31.42'
C2	30.00'	06°28'17"	3.39'
C3	30.00'	21°06'37"	11.05'
C4	50.00'	41°07'17"	35.89'

CURVE TABLE			
CURVE #	RADIUS	DELTA	LENGTH
C5	50.00'	43°20'28"	37.82'
C6	50.00'	48°29'05"	42.31'
C7	50.00'	12°12'59"	10.66'
C8	30.00'	27°34'54"	14.44'

FINAL MAP OF
DOUGLAS 98 PHASE 3

SUBDIVISION NO. FM-2018-005-06

BEING A PORTION OF LOT 4, AS SHOWN ON THE FINAL MAP OF "DOUGLAS 98 LARGE LOT MAP", FILED IN BOOK 404 OF MAPS, AT PAGE 4 SACRAMENTO COUNTY RECORDS
CITY OF RANCHO CORDOVA
COUNTY OF SACRAMENTO
STATE OF CALIFORNIA
APRIL 2021

785 Orchard Drive, Suite #110
Folsom, CA 95630
Phone: (916) 608-0707
Fax: (916) 608-0701
TSD ENGINEERING, INC.
expect more.

SHEET 3 OF 3

MEMORANDUM

ITEM 9.11.

DATE: June 7, 2021

TO: Honorable Mayor and Council Members

FROM: Stacy Delaney, Community Enhancement Analyst

SUBJECT: **A RESOLUTION APPROVING FISCAL YEAR 2021/2022 BUDGET AMOUNTS FOR COMMUNITY GRANTS, LEGACY PROJECTS, AND DEPARTMENT LED INITIATIVES TO BE FUNDED FROM THE COMMUNITY ENHANCEMENT FUND, THE REVENUES FROM THE VOTER-APPROVED 1/2 CENT SALES TAX**

RECOMMENDATION

Adopt the Resolution.

RESULT OF RECOMMENDED ACTION

Approval of the Resolution will establish budget amounts for the Fiscal Year 2021/2022 community grant projects and programs, legacy projects, and department-led initiatives for the Community Enhancement Fund; it will also establish next steps regarding project implementation.

BACKGROUND

In November 2014, voters approved Measure H, a ½ cent general sales tax measure, now referred to as the Community Enhancement Fund. It is anticipated that the Community Enhancement Fund will raise about $10 million in revenues for the City's general fund in Fiscal Year 2021/2022. Each year, the City Council dedicates about $2-$2.5 million of this revenue to "community enhancement grants."

The application period for the Fiscal Year 2021/2022 Community Enhancement Fund opened on February 8, 2021 and closed on March 19, 2021. On April 5, 2021, Council received a summary update of all the grant applications received for the Fiscal Year 2021/2022 Community Enhancement Fund. This initial summary did not include any staff recommendations. Council also received access to the grant applications. Council received and discussed the City proposed initiatives and projects as well as the legacy fund allocation for consideration.

On April 19, 2021, Council received and discussed the summary of grant applications with staff recommendations. Some of the applications were recommended by the review committee but at an amount less than what was requested by the applicant. At Council's request, on May 3, 2021, staff presented additional information regarding some grant applications. During the April 19 and May 3 City Council meetings, Council made preliminary decisions on some applications and requested to have further application discussions on May 11, 2021.

One May 11, 2021, Council discussed the remaining grant applications and introduced six new initiatives for consideration. Preliminary direction was given to staff regarding the new Council introduced initiatives and preliminary decisions were made on all but one grant application. The one remaining grant application discussion took place during the May 25, 2021 Council Work Session.

Exhibit A to Resolution No. XX-2021 contains the Community Enhancement Fund grant projects selected for funding for the 2021/2022 fiscal year and the corresponding dollar value. A funding summary, by category, of the attached list is provided below.

Department/Category	**Budget Amount**
Community Grants	$2,650,374
Legacy Project Allocation	$2,407,000
Public Safety	$1,761,839
Community Development/Economic Development	$1,475,000
Infrastructure/Public Works	$1,300,000
Administration of Fund	$500,000
Total	**$10,094,213**

Upon approval of Resolution No. XX-2021, staff will initiate its implementation with all the awarded applicants. Some projects could be ready for implementation rather quickly, while others may take longer. For example, projects may require approvals from other agencies, require environmental review, or trigger a public bidding process.

All grantees will be required to sign a funding agreement with the City. The agreement requires grantees to use the funds for the needs represented in their grant applications (with documentation requirements) but will allow for small variations upon City approval. The agreements also contain minimum insurance requirements, statements related to the public purpose of the grant, and a provision calling for unused funds to be returned to the City.

To assist the Council and grantees in understanding the estimated timeline for receipt of funding, staff organized the Community Enhancement Fund projects into three categories. The purpose is to advise grantees that while their project was approved, there are mandatory requirements that must be completed prior to the issuance of any funding. The categories are as follows:

Category 1: Projects funded at a level of generally less than $100,000 and that generally

provide services only. These projects do not require significant staff time to meet applicable legal requirements. They also do not require significant City staff time to plan or organize. These projects will, however, require some project specific findings in a standardized funding agreement. The objective is to process approval documents and fund these projects in July, August, and September 2021.

Category 2: Some of these projects include construction of a new or improved facility. These may require the City and grantee to comply with prevailing wage and possibly competitive bidding requirements. These projects will require detailed staff processing to meet applicable legal requirements, plan, or organize; but will likely not require additional action by the Council. Some of these projects may also require the approval of an outside agency. The objective is to process approval documents and fund these projects in September and October 2021.

Category 3: Projects that clearly require more extensive staff time to create specifications and meet legal requirements (including California Environmental Quality Act findings, public bidding, prevailing wage, and entitlement issues), coordination with/approvals from outside agencies, extensive staff involvement to plan or potentially restructure the project, and subsequent discretionary approval action by the City Council. The objective is to move forward with planning for these projects in a timely fashion and keep the Council updated on the progress.

Exhibit A to Resolution No. XX-2021 reflects the project list, funding amounts, and category number assigned to each project. It is possible that the category number assigned to a project may change based on the information staff is currently gathering.

FISCAL IMPACT AND FUNDING SOURCE

It is anticipated that the Community Enhancement Fund will raise about $10 million in revenues for the City's general fund in Fiscal Year 2021/2022. Projects and programs totaling about $10 million have been budgeted in the Fiscal Year 2021/2022 Community Enhancement Fund budget.

ATTACHMENT(S)

1. Resolution
2. Fiscal Year 2021 2022 Community Enhancement Fund Project List

CITY OF RANCHO CORDOVA

RESOLUTION NO. XX-2021

A RESOLUTION OF THE CITY COUNCIL OF THE CITY OF RANCHO CORDOVA, STATE OF CALIFORNIA, APPROVING FISCAL YEAR 2021/2022 BUDGET AMOUNTS FOR COMMUNITY GRANTS, LEGACY FUND, AND DEPARTMENT PROJECTS AND PROGRAMS TO BE FUNDED FROM THE COMMUNITY ENHANCEMENT FUND

WHEREAS, in November 2014, Rancho Cordova voters approved Measure H, a ½ cent sales tax measure, referred to as the Community Enhancement Fund, which will generate approximately $10 million of annual revenue for the City's general fund; and

WHEREAS, the revenues from the Community Enhancement Fund are locally controlled by the City; and

WHEREAS, the City Council and staff invited the community to submit applications to receive funding from the Community Enhancement Fund and 82 such applications were received and considered by the City Council; and

WHEREAS, the City Council has also considered recommendations from City staff and Council Members regarding projects to be funded from the Community Enhancement Fund; and

WHEREAS, the City Council, at public meetings, has considered all grant applications, public comments, staff recommendations and City Council proposals regarding the Community Enhancement Fund; and

WHEREAS, the City Council now desires to approve final funding recommendations for projects to receive funding for the 2021/2022 fiscal year from the Community Enhancement Fund, while recognizing that some projects may require subsequent discretionary approvals by the City Council to meet certain legal requirements.

NOW, THEREFORE, BE IT HEREBY RESOLVED THE CITY COUNCIL OF THE CITY OF RANCHO CORDOVA that:

1. The projects listed in the attached spreadsheet in Exhibit A, entitled "Fiscal Year 2021/2022 Community Enhancement Fund Project List," shall receive funding from Community Enhancement Fund revenues in the City budget for the 2021/2022 fiscal year in the amount specified in Exhibit A.

2. City staff is authorized to and shall expeditiously process all projects receiving a "Category 1" assignment in Exhibit A, including the execution of funding agreements related to such projects, so that grant funds are distributed as soon as possible.

3. City staff shall ensure that all projects receiving a "Category 2" assignment will move forward

as soon as all outstanding issues are resolved, including those related to public bidding and/or prevailing wage requirements; and City staff is authorized to execute required funding agreements and coordinate with necessary outside agencies and parties regarding these projects.

4. Recognizing that the group of projects receiving a “Category 3” assignment in Exhibit A require more extensive staff time to create specifications and meet legal requirements (including public bidding requirements, prevailing wage rules, property entitlements, and/or requirements under the California Environmental Quality Act) City staff shall ensure that planning for these projects makes timely progress and staff shall submit any additional items requiring additional City Council approval to the Council in a timely fashion.

5. All funding agreements related to the Community Enhancement Fund grants shall be executed by the City Manager, approved by the City Attorney, and shall include requirements to ensure that grant recipients utilize grant monies for the purposes outlined in the approved grant applications. To ensure timely issuance of grant funding, grantees will have 60 days following the receipt of their grant funding agreement to provide the required documentation back to the City needed to execute the agreement. This is being done to help mitigate projects being delayed and/or not finishing during the fiscal year and ensure projects move forward in a timely manner. Community Enhancement Fund estimated budget is based on the latest available sales tax data at the time the grant applications were approved by the City Council. Although the intent is to see all the approved projects move forward through completion, the impacts from COVID-19 may result in some projects not moving forward at all or moving forward in a capacity less than what was anticipated at the time the project was approved for funding.

PASSED AND ADOPTED by the City Council of the City of Rancho Cordova on the 7th day of June 2021 by following vote:

AYES:

NOES:

ABSENT:

ABSTAIN:

ATTEST:

Garrett Gatewood, Mayor

Stacy Leitner, CMC
City Clerk

App#	Category	Application Name	Project Description	FY 2021/2022 Requested	FY 2021/2022 Approved	Category	Notes
1	Arts, Culture, History, Entertainment & Sports	Gujarati Samaj of Sacramento (GSS): Navratri Function and Diwali Function	Gujarati Samaj of Sacramento (GSS), a non-profit organization, is seeking funding to celebrate two cultural festivals. The Navratri Function is a festival where people of all ages and backgrounds come together to dance as part of the celebrations of the female goddess that destroyed evil and established good, faith and happiness. Navratri spans nine nights and is celebrated every year in the autumn. The Diwali function is a festival where people celebrate the victory of light over darkness, good over evil, and knowledge over ignorance and is also celebrated on an annual basis in the October/November timeframe. This is a multi-year request. Application indicates that activity may occur at a Cordova Recreation and Park District facility.	$11,000	$5,000	1	Fund Navratri one year only as a sponsorship of $5,000. CRPD will require a special use permit if a park facility is used.
2	Arts, Culture, History, Entertainment & Sports	NIMBUS Films: Documentary	NIMBUS Films, Inc. is seeking funding to produce "Rancho Cordova - A City of Innovation, from the Gold Rush to Moon Dust." The 30-minute documentary film would capture the people, places, and events through a sweeping, 160-year history that shaped Rancho Cordova. The documentary will be aired by PBS, KVIE and funding would also support a premier event to be held in Rancho Cordova.	$57,500	$57,500	1	
3	Arts, Culture, History, Entertainment & Sports	Sacramento Theatre Company: After-School Musical Production and In-Class Theatre Arts Integration Program (STC-SPP)	This proposed project intends to provide White Rock Elementary School with a semester long, after school theatre arts program that is organized and taught by Sacramento Theatre Company artists as well as an increased number of Theatre Arts Integration classes during the school day in every classroom (5 sessions in each classroom). Sacramento Theatre Company is in their fourth year at White Rock Elementary School and funding would allow the expansion and continuation of the program.	$20,000	$2,500	1	Fund $2,500 only from FY 2021/22 since they will have an anticipated estimated rollover of $17,500 from FY 2020/21 available to them to do programming in FY 2021/22.
4	Arts, Culture, History, Entertainment & Sports	Rancho Cordova Student Athlete Coalition (RCSAC): Cordova High School Athletic Improvement Plan	Rancho Cordova Student Athlete Coalition (RCSAC) is requesting funding to equitably and efficiently support and recognize the diverse Rancho Cordova student athletes while maintaining, improving, and upgrading all that is Rancho Cordova athletics. With an absence of any booster club, Cordova High School has struggled to gain financial parental support and currently has limited fundraising capabilities. Funding would provide the school with better athletic equipment and enhanced academic support. A robust academic tutoring program would also be open and available to all Cordova High School students. This is a multi-year request.	$292,500	$50,000	2	Fund one year only as a pilot program, not to exceed $50,000; work with applicant and school district on final scope of work.

App#	Category	Application Name	Project Description	FY 2021/2022 Requested	FY 2021/2022 Approved	Category	Notes
5	Arts, Culture, History, Entertainment & Sports	Ankur: Festival of Knowledge/ Basant Panchami	This proposed project intends to the bring the cultural event of Basant Panchami: the Festival of Knowledge to Rancho Cordova. Ankur is a nonprofit organization that promotes South East Asian culture through community service and socio-cultural events. Funding would cover the costs of event expenses such as rental charges for the event facility, musical performances, and a live streaming technician. Application indicates that activity may occur at a Cordova Recreation and Park District facility.	$9,260	$5,000	1	Fund Basant Panchami one year only as a sponsorship of $5,000. CRPD will require a special use permit if a park facility is used.
6	Arts, Culture, History, Entertainment & Sports	Mather Wrestling Club: Youth Program	This proposed project intends to sponsor a summer wrestling club offered to children ages 8-14. Funding includes program equipment, uniforms, and scholarships for students who cannot afford the participation fee. The club teaches basic and fundamental skills and plans on operating at Mitchell Middle School.	$8,500	$2,000	1	Fund at an amount not to exceed $2,000; plus this assumes an additional estimated $6,500 in rollover from unspent funding granted in FY 2020/21 available for them to spend in FY 2021/22.
7	Arts, Culture, History, Entertainment & Sports	Rancho Cordova River City Concert Band: Enhancements	This proposed project would provide funds to the Rancho Cordova River City Concert Band for equipment, musical talent, and related expenses, thereby enhancing its potential to provide high-quality musical performance events in Rancho Cordova.	$20,000	$20,000	1	
8	Arts, Culture, History, Entertainment & Sports	Kannada Sangha of Sacramento (KSS): 2021 - 2022 Multi Cultural Community Events	Kannada Sangha of Sacramento, a non-profit organization, is committed to preserve and promote the art, culture, and history of India and bridge the gap between multi-ethnic and multi-cultural activities in the community. This application intends to bring three cultural events to Rancho Cordova: Festival of Kites (Sankranthi) in January/February, Festival of Art & Culture (Ranga Vasantha) in March/April, and Festival of Lights (Deepavali) in October/November.	$8,000	$5,000	1	Fund Ranga Vasantha one year only as a sponsorship of $5,000. CRPD will require a special use permit if a park facility is used.
9	Arts, Culture, History, Entertainment & Sports	NorCal School of the Arts: Outreach Program	This application intends to enable NorCal School of the Arts, a non-profit organization, to serve more than 500 students at Williamson Elementary with theater arts and social-emotional learning-integrated classes during school in the Fall of 2021. During the Spring of 2022, students will have the option to participate in an after-school program that will culminate in a fully-produced musical at the school.	$20,000	$15,000	1	Fund at an amount not to exceed $15,000.
10	Arts, Culture, History, Entertainment & Sports	Mandarins of Sacramento: Music Academy Scholarships at Sunrise and McGarvey Elementary Schools	The Sacramento Mandarins are currently offering their Mandarins Music Academy instrumental music and choir programs at Sunrise and Robert J. McGarvey Elementary Schools in Rancho Cordova. This application intends to provide up to 60 student scholarships to provide greater access to those students who are unable to afford music education.	$22,000	$22,000	1	

App#	Category	Application Name	Project Description	FY 2021/2022 Requested	FY 2021/2022 Approved	Category	Notes
11	Arts, Culture, History, Entertainment & Sports	Sacramento Performing Arts Conservatory: Cordova Youth Spotlight Orchestra	The intention of this application is to fund the Cordova Youth Spotlight Orchestra Live program. This project will bring both live and recorded mixed instrument ensemble performances by student performers to Rancho Cordova residents. In addition to recorded performances, there would be three live public concerts. The program will accept a minimum of 40 young musicians. Funding will be applied to live-streaming services, recording sessions, venue fees, promotion, sanitizer supplies, and video editing software.	$9,950	$9,950	1	
12	Arts, Culture, History, Entertainment & Sports	Symphony d'Oro: Band Enhancements	This application intends to continue the funding of equipment and related expenses, thereby enhancing Symphony d'Oro's ability to continue to bring and expand music offerings in traditional and non-traditional venues in the City of Rancho Cordova. The request includes storage rental charges, funding for guest artists/composers, concert venue fees, additional rehearsal space, outreach expenses, music purchases, rehearsal technical support, and small ensemble video recording equipment.	$26,900	$20,000	1	Fund at an amount not to exceed $20,000.
13	Arts, Culture, History, Entertainment & Sports	LaCars' Legacy: Your World Your Canvas Puppetry Arts	LaCars' Legacy provides free youth-based services to Rancho Cordova and neighboring cities. The intent of the application is to launch the Puppetry Arts installment of the Your World Your Canvas Arts projects. Intended to serve 50 Rancho Cordova youth ages 10-19, sessions will engage participants with puppet making, set building and design, and puppetry theatrics. Funding would cover puppet supplies, facility rentals, and instructor costs.	$31,650	$19,000	1	Fund at an amount not to exceed $19,000.
14	Arts, Culture, History, Entertainment & Sports	SCUSD: A.M. Winn Team Sports Support	A.M. Winn Elementary School has formed two middle school basketball teams, two soccer teams, and a track team. Providing athletic attire and equipment has been a struggle due to budget constraints. The proposed project would allow the school to outfit its players with uniforms and shoes as well as purchase new equipment. Each student in grades 6-8 at A.M. Winn Elementary School is invited to participate on the teams.	$12,000	$12,000	1	
15	Arts, Culture, History, Entertainment & Sports	Rancho Cordova Youth Track Club: Equipment	This proposed program would help the Rancho Cordova Track Club with the purchase of equipment and materials. Rancho Cordova Track Club (RCTC) is a USATF/AAU Youth developmental running club with a 501(c)(3) status. The RCTC will provide youth with a positive outlet for building stronger community connections, promote physical fitness, and enhance participation in sporting activities. Funds will be spent on timing equipment, marketing/branding materials, and other related equipment. **- Fund out of Youth Sports Growth and Startup Bucket; Not to exceed $20,000.**	$25,000	See note	1	Fund out of Youth Sports Growth and Startup Fund Bucket; Not to exceed $20,000.

App#	Category	Application Name	Project Description	FY 2021/2022 Requested	FY 2021/2022 Approved	Category	Notes
16	Arts, Culture, History, Entertainment & Sports	CalCap Studios: Fall and Winter Season	This proposed program, in collaboration with Hummingbird Theatre Company, will produce three plays for Rancho Cordova. "Freeze!" is a timeless two-man play that reminds us that some things never change. "Kate: The Unexamined Life" investigates Katherine Hepburn at the age of 92 at the advent of the new millennium. The final play, "A Charles Dickens Christmas," puts a humorous spin on the classic from Charles Dicken's behind-the-scenes perspective. Sponsorship would include actor fees, royalties, set design and props, costumes, marketing efforts, and light/sound technician costs. **- Fund out of Performing Arts Bucket; Not to exceed $11,250.**	$22,450	See note	1	Fund out of Performing Arts Bucket; Not to exceed $11,250.
17	Arts, Culture, History, Entertainment & Sports	Hummingbird Theatre Company: 2021-2022 Season	This proposed program will provide a full theatrical season provided by the Hummingbird Theatre Company. The program will 1) expand access to theatre arts opportunities for local performers in dance, music, and acting with coaching from expert and professional actors, dancers, and dance instructors supporting the development of artist and technical skills; and 2) engage the community in artistic programming and civic engagement, culminating in performances to the public. Program elements include a spring musical theatre cabaret and a summer comedic play. Application indicates that activity may occur at a Cordova Recreation and Park District facility. **- Fund out of Performing Arts Bucket; Not to exceed $20,000.**	$44,350	See note	1	Fund out of Performing Arts Bucket; Not to exceed $20,000. CRPD will require a special use permit if a park facility is used.
18	Arts, Culture, History, Entertainment & Sports	Mandarins of Sacramento Music Center: Safe Rehearsal Space	The Mandarins of Sacramento Music Center has become an asset to the Rancho Cordova musical community. The applicant is seeking to enhance the existing rehearsal space by purchasing portable soundproofing curtains, musician stands and chairs, a portable P.A. system and mixers, visual sound recording equipment, ceiling to floor mirrors, metronome and timing equipment, performance acoustical doors, and handheld thermometers.	$30,000	$30,000	1	
19	Arts, Culture, History, Entertainment & Sports	River City Christian: Middle School and High School Crossover Basketball	River City Christian hosts a Crossover Basketball League for high school and middle school students who want to play basketball and demonstrate teamwork. The middle school league runs January-March and the high school league runs March-June. Practices and games are held once a week. Funding will be used to provide scholarships to youth and host professional athlete guest speakers.	$20,000	$20,000	1	

App#	Category	Application Name	Project Description	FY 2021/2022 Requested	FY 2021/2022 Approved	Category	Notes
20	Arts, Culture, History, Entertainment & Sports	FCUSD: Athletic Improvement Plan for Cordova High School	This proposed project intends to improve the athletic program at Cordova High with enrichment and updated equipment/supplies needed to maintain a high-caliber program. Funding will cover transportation for athletes, meet the increasing coaching needs, provide security during events, recognition awards, and add new or replacement equipment/supplies.	$142,500	$203,250	2	Receive full combined grant request $203,250 (for applications 20 and 21). Work with applicant and RCSAC on final project scope.
21	Arts, Culture, History, Entertainment & Sports	FCUSD: Athletic Improvement Plan Year Three For Mills, Mitchell and Kinney	This proposed project intends to improve the athletic program at Mills Middle, Mitchell Middle, and Kinney High School with enrichment and updated equipment/supplies needed to maintain a high-caliber program. Funding will cover transportation for athletes, meet the increasing coaching needs, recognition awards, and add new or replacement equipment/supplies including uniforms.	$60,750			
22	Arts, Culture, History, Entertainment & Sports	Sacramento Philharmonic & Opera: Rancho Cordova Community Pop-Up Concerts	The Sacramento Philharmonic & Opera is an established performing arts organization that is seeking to produce a free concert series set in locations throughout Rancho Cordova. Each concert would feature 10-15 musicians who would perform a variety of genres. Funding would cover musician fees, facilities costs, equipment, promotion, and staff costs.	$30,000	$15,000	1	Fund at an amount not to exceed $15,000.
23	Arts, Culture, History, Entertainment & Sports	Sacramento Children's Museum: Operational Budget	In addition to the funding of general operating expenses, the Sacramento Children's Museum request will enhance resource development, finish the new administration space, and recruit and train high quality staff members.	$150,000	$130,000	1	Fund at an amount not to exceed $130,000.
24	Arts, Culture, History, Entertainment & Sports	CCCF: Rehearsal Space for Band and Symphony	This project continues to provide funds to the Cordova Community Council to be expended for the rental of rehearsal and/or performance space on property owned by the Folsom Cordova Unified School District, Mandarins, and/or other locations, for the Rancho Cordova River City Concert Band, the Rancho Cordova Civic Light Orchestra, and the RC Swing Band. This is a multi-year request.	$18,900	$18,900	1	Fund at an amount not to exceed $18,900; plus this assumes an additional estimated $27,000 in rollover from unspent funding granted in prior fiscal years. Together this addresses the multi-year request in the application.

App#	Category	Application Name	Project Description	FY 2021/2022 Requested	FY 2021/2022 Approved	Category	Notes
25	Arts, Culture, History, Entertainment & Sports	CCCF: Renovations and Maintenance for Youth Sports Facilities	This application intends to continue the funding of addressing Folsom Cordova Unified School District and Cordova Recreation and Park District fields. Rounds of prior funding have been successful in improving playing conditions for participating youth sports leagues. The sports leagues which stand to benefit from this project are Rancho Cordova Little League, Cordova Girls Softball, Rancho Cordova Soccer, Rancho Cordova Track Club, Cordova Blue Marlins, Cordova Cordettes, Cordova Jr. Lancers, and possibly others. Application indicates that activity may occur at a Cordova Recreation and Park District facility.	$50,000	$50,000	1	
26	Arts, Culture, History, Entertainment & Sports	CCCF: Youth Sports Leagues COVID Recovery Promo Campaign	This project would provide funds to engage consultants to develop a COVID recovery campaign and continue efforts to improve and expand promotion for youth sports leagues in Rancho Cordova. The program would continue to expand outreach in search of players, coaches, and officials with the goal of bringing participants back.	$50,000	$31,000	1	Fund at amount not to exceed $31,000; plus this assumes an additional estimated $14,000 in rollover from unspent funding granted in FY 2020/21.
28	Arts, Culture, History, Entertainment & Sports	CCCF: MACC Programming and Operations	This project continues to provides funds to the Cordova Community Council to be expended on a project to evolve and enhance operations and programming at The MACC. The MACC is in its third year of operation and provides a year-long schedule of events and exhibits to the community. This is a multi-year request for the funding of staff and exhibit resources. $172,000 for FY 2021/22 $180,610 for FY 2022/23 $189,640 for FY 2023/24	$172,000	$172,000	1	This is recommended as a multi-year grant award. Receive full grant request in the year's outlined below: $172,000 for FY 2021/22 $180,610 for FY 2022/23 $189,640 for FY 2023/24
CC1	Arts, Culture, History, Entertainment & Sports	Arts in Public Places Bucket	Under prior Council direction, established funding for future public art projects in the City.	$50,000	$50,000	2	A separate targeted call for visual art applications will likely occur in the Fall of 2021.
CC2	Arts, Culture, History, Entertainment & Sports	Performing Arts Bucket	Under prior Council direction, established funding for performing arts projects in the City. **- Fund Hummingbird Theatre Company: 2021-2022 Season, app. 17, up to $20,000** **- Fund CalCap Studios, app. 16, up to $11,250**	$30,000	$35,000	1	Fund Hummingbird Theatre Company, app. 17, up to $20,000 and fund CalCap Studios, app. 16 up to $11,250; this leaves $3,750 unprogrammed in the bucket.
CC3	Arts, Culture, History, Entertainment & Sports	Youth Sports Growth and Startup Fund Bucket	Under prior Council direction, established funding for youth sports for the purpose of growing an existing league or starting a new league in Rancho Cordova, including, but not limited to, the purchase of new equipment, purchase of new uniforms, fees, and other required costs. **- Fund Rancho Cordova Youth Track Club, app. 15, up to $20,000** **- Fund the exploration of eGaming, up to $10,000**	$30,000	$30,000	1	Fund Rancho Cordova Youth Track Club, app. 15, up to $20,000 and the exploration of eGaming up to $10,000.

App#	Category	Application Name	Project Description	FY 2021/2022 Requested	FY 2021/2022 Approved	Category	Notes
CC4	Arts, Culture, History, Entertainment & Sports	Post COVID Coaching Summit	Encourage and inform coaches about how best to engage our youth post COVID-19 by providing a coaching summit for youth sports coaches, particularly coaches from middle and high schools in Rancho Cordova. This is a City Council initiative.	$15,000	$15,000	2	
CC5	Arts, Culture, History, Entertainment & Sports	Youth Poet Laureate	Hold a community wide poetry competition using the national model. This would be hosted by Rancho Cordova Arts through the Cordova Community Council Foundation. This is a City Council initiative.	$10,000	$10,000	2	
CC6	Arts, Culture, History, Entertainment & Sports	Youth Baseball Connections	The program would provide opportunities to youth athletes interested in playing on a Rancho Cordova travel baseball team. Primary ages would include 7th & 8th grade players. The structure and program partner(s) to be determined. This is a City Council initiative.	$15,000	$15,000	3	
CC7	Arts, Culture, History, Entertainment & Sports	Hosting Youth Track Meets	The program would host youth track meets in Rancho Cordova this calendar year and into the future. Qualifying meets for the National Junior Olympics and other regional/state meets. Rancho Cordova Track Club may serve as a local host and potential beneficiary. It would improve track facilities at Cordova High School and provide needed equipment. This is a City Council initiative.	$100,000	$250,000	2	
CC8	Arts, Culture, History, Entertainment & Sports	eGaming event to promote STEM	This is a City Council initiative to explore the viability of hosting an eGaming event to promote STEM in Rancho Cordova. The structure and program partner(s) to be determined. This is the seed funding to explore the project concept. **- Fund out of Youth Sports Growth and Startup Bucket; Not to exceed $10,000.**	$10,000	See note	3	Fund up to $10,000 out of Youth Sports Growth and Start-up Fund.
			Arts, Culture, History, Entertainment & Sports Subtotal	**$1,625,210**	**$1,320,100**		

App#	Category	Application Name	Project Description	FY 2021/2022 Requested	FY 2021/2022 Approved	Category	Notes
30	Education	FCCP: Youth Career Centers	This application intends to continue the funding of on-site youth career centers for a fourth year at Walnutwood and Kinney High Schools. If funded, the centers will provide staff assisted services to help students explore career pathways, develop career plans, build career readiness skills, and connect to workplace experiences in the local business community through internships, job shadowing, and part-time employment. The goals of this project are for continued career services for students at Cordova and Kinney High School, to graduate with exposure to a wider array of career opportunities, an informed sense of their career direction, and a strong correlation between continued education and achieving their career goals. This program will serve a minimum of 90 students.	$40,000	$30,000	1	Fund at an amount not to exceed $30,000; plus this assumes an additional estimated $10,000 in rollover from unspent funding granted in FY 2020/21.
31	Education	Boys and Girls Clubs of Greater Sacramento: Navigator Elementary - Keeping Kids Connected	For the past three years, the Boys & Girls Clubs of Greater Sacramento has served Navigator Elementary with in-person instruction offering academic, social, and recreational activities. For Fiscal Year 2021/22, they are embracing a flexible delivery model of in-person, hybrid, and virtual after-school programs. Their goals for the year are to serve a minimum of 300 youth and improve attendance, academic scores, and social-emotional skills.	$75,000	$60,000	1	Fund at an amount not to exceed $60,000.
32	Education	EGUSD: Readers Today, Leaders Tomorrow at Sunrise	In an effort to ensure that diversity and other positive social messages are supported, constructive, and reflective of students' backgrounds and cultures, Elk Grove Unified School District (EGUSD) is requesting funding to expand the Sunrise Elementary School Library's inventory with 300-350 multicultural picture books. Funding would also cover some library technician time and materials for processing books for circulation.	$3,750	$3,750	1	
33	Education	EGUSD: Readers Today, Leaders Tomorrow at Robert J. McGarvey Elementary School	In an effort to ensure that diversity and other positive social messages are supported, constructive, and reflective of students' backgrounds and cultures, Elk Grove Unified School District (EGUSD) is requesting funding to expand the Robert J. McGarvey Elementary School Library's inventory with 300-350 multicultural picture books. Funding would also cover some library technician time and materials for processing books for circulation.	$3,750	$3,750	1	
34	Education	CL3: MACH Program	This application intends to continue the funding of the Cordova Lancers Leaders & Legends (CL3) Mentors at Cordova High Program for a sixth year, a free community-based mentoring program focused on promoting positive behavior, academic improvement, and improved attendance at school, while also engaging participants in community service, and vocational skill development. The program will serve up to 125 participants in total from Cordova and Kinney High Schools. The application also requests the expansion of the program to Mitchell Middle School for up to 40 participants.	$92,650	$75,000	1	Fund at an amount not to exceed $75,000.

App#	Category	Application Name	Project Description	FY 2021/2022 Requested	FY 2021/2022 Approved	Category	Notes
35	Education	PRO Youth and Families: Governments Engaging Youth in Rancho Cordova	This application intends to continue the funding of a civic engagement program by PRO Youth and Families for a seventh year. The two-pronged approach for 100 youth between the ages of 13 and 18 to engage in government and civic education in the City of Rancho Cordova includes: 1) Youth @ City Council Program, an academic year-round civic education program; 2) Summer @ City Hall Academy, a four-week intensive summer program to learn about local government, careers, and how to advocate for community change. A community investment project will also be included in both programs.	$81,168	$81,168	1	
36	Education	Sacramento Splash: Youth Environmental Leadership Camp	This application intends to fund an immersive 3-4 week summer Youth Environmental Leadership Camp (YELC) by Sacramento Splash for approximately 30 students in 5th and 6th grades. Sacramento Splash will emphasize recruitment of campers from underrepresented groups in the outdoors, science, and engineering. Campers will attend a 1-week camp, in groups of 10, where youth will become change-agents who design and implement solutions aimed at improving air quality, water quality, and/or aquatic habitats where they live. After the camp, Splash will convene YELC leaders monthly in a two-hour after-school club for the remainder of the 12-month rolling year. This is a multi-year request.	$29,700	$29,700	1	Fund one year only; FY 2021/22 at $29,700.
37	Education	SCUSD: George Washington Carver College Prep/Summer Bridge Program	The application intends to sponsor a college prep/summer bridge program at George Washington Carver High School during the summer of 2021. It will create a hybrid space where students from Carver and throughout Rancho Cordova can reconnect to school, makeup graduation credit, rebuild relationships and school culture, and prepare for the college application process. Students will be able to choose to participate in one or both of the courses available in the summer program.	$26,150	$26,150	1	
38	Education	FCUSD: Mills Middle School Positive Behavior Intervention Supports (PBIS)	The proposed program will support student engagement and behavioral success through a merit and rewards program, behavior expectations, restorative infrastructure, and student engagement activities such as guest speakers and field trips. This is a multi-year request.	$10,000	$10,000	1	Fund one year only; FY 2021/22 at $10,000.

App#	Category	Application Name	Project Description	FY 2021/2022 Requested	FY 2021/2022 Approved	Category	Notes
39	Education	Soil Born Farms: Urban Agriculture and Education Project	This application continues the funding to support technical assistance, training, and the continued improvement and expansion of a comprehensive and coordinated school garden program in target schools throughout the City. This year the goals of the program are 1) increase the interconnection of garden programs at the elementary, middle, and high school level through the continued development of a food and agriculture educational pathway; 2) expand hands-on learning for Cordova High School Agriculture and Culinary Academy students through integration with Soil Born Farms programs such as a teen empowerment and job training program and field trips; and 3) increase capacity of school sites to implement and sustain best practice school garden programs by providing new school garden learning kits for teachers, continued development of a college intern program, and increasing presence with the schools.	$30,000	$30,000	1	
40	Education	916 Ink: Find Your Voice Creative Writing Workshop Series	This application intends to continue the funding of an arts-based literacy program that provides creative writing workshops to youth ages 8-18. The program will have 75-125 local students participate in the 2021-22 school year. If funded, workshops will take place at three Rancho Cordova high schools (Walnutwood, Kinney, and George Washington Carver High Schools) and two Rancho Cordova elementary schools (Robert J. McGarvey and A.M. Winn Elementary Schools). During each session students learn about the creative process and have a unique opportunity to engage playfully with words. Students then write to a variety of visual and tactile prompts. The writing prompts are sequenced to build upon each other as part of 916 Ink's storytelling curriculum.	$52,317	$47,000	1	Fund at an amount not to exceed $47,000; plus this assumes an additional estimated $5,000 in rollover from unspent funding granted in FY 2020/21.
41	Education	The Student and Landowner Education and Watershed Stewardship (SLEWS): Program at George Washington Carver High School	The Student and Landowner Education and Watershed Stewardship (SLEWS) Program engages high school students in environmental stewardship on local habitat restoration projects. The intent of the application is to bring the SLEWS program to George Washington Carver High School. Through the program, students would learn numerous restoration tasks including how to safely use tools, install a drip irrigation system, plant native trees, shrubs, and grasses, build and install wildlife structures, and more. Funding would afford transportation to field day visits, gear and supplies, and some staff costs.	$15,000	$15,000	1	
43	Education	Suvidha International Foundation: Robotics Training for Underprivileged Students	Suvidha International Foundation, a registered non-profit, intends to launch a 25-week robotics program in Rancho Cordova. The program would help 25 elementary and middle school students in designing and preparing robots to perform specialized operations. The students would learn engineering skills, leadership skills, and presentation skills through the program. Comprising of both in-person and virtual instruction, students will have an opportunity to compete in an international competition.	$9,600	$9,600	1	

App#	Category	Application Name	Project Description	FY 2021/2022 Requested	FY 2021/2022 Approved	Category	Notes
45	Education	FCUSD: Bookworm Book Vending Machine	The intent of this application is to purchase and install a book vending machine for Williamson Elementary School. The vending machine would be a positive rewards-based system in which students can earn tokens by displaying good behavior. The earned tokens can be redeemed by students to buy their favorite book as a reward.	$6,000	$3,000	1	Fund at an amount not to exceed $3,000; school has matching funds to cover the difference.
46	Education	FCUSD: Elementary Schools Field Trips	With the gradual return to school sites, the district is requesting funding to allow all Folsom Cordova Unified School District elementary schools in Rancho Cordova to go on STEM focused field trips and assemblies. Some STEM field trip ideas include Soil Born Farms, Nimbus Fish Hatchery, Sacramento Zoo, Effie Yeaw Nature Center, Splash, and more. Funding would also support assemblies at each school site hosted by organizations such as the Discovery Museum, Explorit Science Center, and World of Wonders Science Museum. **- Fund out of Field Trips and Assemblies Bucket for FCUSD.**	$35,000	See note	1	Fund out of Field Trips and Assemblies Bucket for FCUSD. Therefore, dollars recommended are not shown here.
CC9	Education	Field Trips & Assemblies Bucket for FCUSD	Under prior Council direction, established funding for future field trips/assemblies and other experiential learning opportunities for Rancho Cordova public school students/schools. **- Fund Folsom Cordova Unified School District, app. 46, up to $35,000**	$35,000	$35,000	1	Fund Folsom Cordova Unified School district, app. 46 up to $35,000; this is equal to their pro rata share.
CC10	Education	Field Trips & Assemblies Bucket for SCUSD	Under prior Council direction, established funding for future field trips/assemblies and other experiential learning opportunities for Rancho Cordova public school students/schools.	$7,500	$7,500	1	This bucket provides a pro rata share to SCUSD to use towards future field trips and assemblies of their choice based upon guidelines that will be outlined during the funding agreement process.
CC11	Education	Field Trips & Assemblies Bucket for EGUSD	Under prior Council direction, established funding for future field trips/assemblies and other experiential learning opportunities for Rancho Cordova public school students/schools.	$7,500	$7,500	1	This bucket provides a pro rata share to EGUSD to use towards future field trips and assemblies of their choice based upon guidelines that will be outlined during the funding agreement process.
			Education Subtotal	**$560,085**	**$474,118**		

App#	Category	Application Name	Project Description	FY 2021/2022 Requested	FY 2021/2022 Approved	Category	Notes
52	Other	Meals on Wheels by ACC: Senior Nutrition Program	This application intends to continue the delivery of nutritionally balanced meals to meal participants and as well as making food available at their café. This proposed project allows seniors living in Rancho Cordova in need of nutritional support to receive the community support and meal services they need to stay independent and in the Rancho Cordova community. The goals are to serve meals to an estimated unduplicated 150 senior residents of the City of Rancho Cordova and to prepare, deliver and serve nutritious noontime meals daily. With funding, Meals on Wheels by ACC will provide over 17,700 meals.	$10,000	$10,000	1	
53	Other	SABA: Building Community Bicycling in Rancho Cordova	The proposed program will continue the efforts of Sacramento Area Bicycle Advocates (SABA) and Bicycling Advocates of Rancho Cordova (BARC) in supporting bicycle-friendly activities within the community. Bike valet parking, bike maintenance pop-up clinics, social rides, and bike education classes are all part of the program. Funding supports staffing, promotion, and equipment.	$19,099	$19,099	1	
54	Other	Rancho Endurance Sports: Kids on Bikes	The proposed program will focus on bicycle usage and safety for children within the community. Skills to be taught include how to ride, how to wear protective gear correctly, how to ride with a group, how to maintain the bike, and the rules of the road. Funding will cover the program for 15-20 children per occurrence including youth bikes, bike accessories, a trailer modified for storage and transport, and food and drinks for a minimum of six training events. Rancho Endurance Sports is a new active sports retail store in Rancho Cordova.	$21,000	$21,000	1	A local non-profit organization may manage the award rather than direct applicant. City staff will work with applicant and potential partner(s).
55	Other	Kiwanis Club of Rancho Cordova Foundation: Book Buddies Club	Kiwanis Club of Rancho Cordova Foundation is seeking funding to sponsor their Book Buddies Club in which books and family literacy information are distributed through programs such as the After School Education & Safety (ASES), homeless services, and school site administrators within Folsom Cordova Unified School District. The Book Buddies Club would also have a presence at community events. Their goal is to distribute at least 2,000 books and serve 1,000 children annually.	$2,500	$2,500	1	
56	Other	Blessings in a Backpack (BIAB): Help Us Feed The Kids	While many students receive meals Monday-Friday at school, Blessings in a Backpack provides meals to Folsom Cordova Unified School District students for the weekends. The applicant is seeking funding to continue their program of sending weekend meals home to over 300 students who attend Rancho Cordova elementary schools.	$25,000	$25,000	1	

App#	Category	Application Name	Project Description	FY 2021/2022 Requested	FY 2021/2022 Approved	Category	Notes
57	Other	Rancho Cordova Food Locker: Compliance Enhancements and Capacity Building	The need for food support services has increased due to the pandemic. In response, the Rancho Cordova Food Locker is requesting funding for compliance enhancements and capacity building efforts. The request is composed of four elements: 1) new temperature-controlled food storage area; 2) upgrade of electrical power supply; 3) facility roofing upgrades; and 4) addition of paid staff positions.	$336,000	$50,000	1	Fund at an amount not to exceed $50,000.
58	Other	Whisker Warriors Animal Defense Fund: Spay/Neuter/Vaccine Program	This application intends to continue the funding of the spay/neuter program for canines and felines (and a small number of rabbits) in Rancho Cordova and the continuation of the caring of community (homeless) felines. Education and spay/neuter services are needed to reduce pet overpopulation. Felines continue to be unaltered and abandoned, which increases the need for immediate action. The program includes: 1) spay/neuter and vaccinations for Rancho Cordova community felines; 2) support a return to field program in Rancho Cordova; 3) support spay/neuter, vaccinations, microchips and flea prevention for resident canines and felines; 4) support spay/neuter for domesticated rabbits owned by residents; and 5) support the costs of caring for community feline populations in Rancho Cordova.	$46,000	$36,000	1	Fund at an amount not to exceed $36,000; plus this assumes an additional estimated $10,000 in rollover from unspent funding granted in FY 2020/21.
60	Other	Rebuilding Together Sacramento: A Home Improvement Campaign	This application intends to continue the funding of Rebuilding Together Sacramento's neighborhood impact project to strengthen residents and neighborhoods in a concentrated geographic area in the City. If funded, this would include improvements to 25 homes primarily completed during the Rebuild Day event in 2022. Additionally, some of the work at the homes may occur throughout the project year if needed. The home improvements include improving the quality of life by increasing the health, safety, efficiency, and curb appeal as well as minor safety modifications for older adults and those with disabilities. The work will vary by home.	$150,000	$150,000	1	
62	Other	CCCF: Mills Station Double Doors	This project would provide funds to the Cordova Community Council to hire a contractor to install double doors at the Mills Station Arts and Culture Center (MACC) to allow for access for typical gallery shipping crates, large exhibits, and large musical instruments such as a piano, harp, or timpani.	$12,500	$12,500	2	This may require approvals from RT and coordination with Facilities Team. This may be a City led project.

App#	Category	Application Name	Project Description	FY 2021/2022 Requested	FY 2021/2022 Approved	Category	Notes
65	Other	Habitat for Humanity: Home Repairs and Neighborhood Revitalization in Rancho Cordova	This project intends to fund the expansion of a Home Repair program to target low-income Rancho Cordova homeowners. Funding will allow them to make significant critical health and safety related repairs on at least 23 qualified low-income owner occupied homes in Rancho Cordova with an emphasis on serving veterans and seniors. Example renovations include replacing leaking and structurally unsound roofs and porches, correcting leaking windows, exterior paint/landscaping, substantial accessibility and aging in place upgrades, dry rot remediation, and health and safety related critical exterior repairs.	$300,000	$100,000	1	Fund at an amount not to exceed $100,000.
66	Other	American River Grange No. 172: Exterior Painting and Wheelchair Ramp	The proposed project will provide the historic American River Grange No. 172 with a new exterior paint job and a new wheelchair ramp. It has been 45 years since it was last painted. A new wheelchair ramp would be installed on the back door to provide access to the yard and as an exit.	$56,457	$56,457	1	
68	Other	Rancho Cordova Chamber of Commerce: Explore Program	This application intends to continue the seventh year of the Explore Rancho Cordova Program. The program provides a heartfelt and professional invitation to "Explore" Rancho Cordova from our City to its residents, employees, and visitors. The Rancho Cordova Chamber of Commerce is seeking funding to support resident welcome receptions, mailings, resource fairs, outreach at community events, new hire events, welcome bags, online presence, and more. This is a multi-year request. FY 2021/22: $53,000 FY 2022/23: $53,000 FY 2023/24: $53,000	$53,000	$53,000	1	This is a multi-year grant award. Receive full grant request in the year's outlined below: FY 2021/22: $53,000 FY 2022/23: $53,000 FY 2023/24: $53,000
69	Other	Soil Born Farms: Center for Food, Health and the Environment	This proposed project intends to proceed with the next phase of the Center for Food, Health, and the Environment. Long-term improvements include an upgraded two-vehicle entrance, paved and lighted parking lot with ADA-friendly stalls, dedicated bike and pedestrian path, new farm stand and kitchen building, new visitor center building, new animal learning barn, and a new pedestrian crossing over Cordova Creek. Soil Born Farms is a nonprofit organization based in Rancho Cordova, whose mission to create an urban agriculture and education project that empowers youth and adults to discover and participate in a local food system that encourages healthy living, nurtures the environment and grows a sustainable community. Funding for Fiscal Year 2021/2022 will go towards a new water system, fire suppression loop, sewer line, gas line, and construction management. **- Fund out of the Legacy Fund. See LP1.**	$407,000	See note	3	Fund out of Legacy Fund. Therefore, dollars recommended are not shown here. See LP1.

App#	Category	Application Name	Project Description	FY 2021/2022 Requested	FY 2021/2022 Approved	Category	Notes
71	Other	Federspiel Park Enhancement Project	This proposed project includes a number of upgrades to Federspiel Park, near Rancho Cordova Elementary School. Some of them include the installation of a new perimeter walkway, a new bike rack, two drinking fountains, an accessible picnic table, benches, and trash receptacles. Some of the upgrades will be installed near the soccer field to improve the play area for youth. This project was submitted on behalf of residents in collaboration with Cordova Recreation and Park District. Application indicates that activity may occur at a Cordova Recreation and Park District facility.	$342,029	See note	N/A	The project will be funded out of Park Renovation Fee and not Community Enhancement Fund at an amount that does not exceed $345,000.
74	Other	Rancho Cordova HART: Winter Sanctuary	This application intends to continue the funding of Rancho Cordova HART's winter shelter and homeless assistance program, which includes reserving an intake site, providing transportation to host churches, bus passes for homeless guests that need assistance with transportation in order to get documents ready, and housing counseling services, and the operation of a mobile shower for HART clients.	$30,000	$30,000	1	
76	Other	Rancho Cordova Elks Lodge	The proposed project will provide the Rancho Cordova Elks Lodge with HVAC repairs, sewage system cleaning with potential repairs, and new replacement refrigeration unit(s).	$130,500	$20,000	2	Fund the grant request at an amount not to exceed $20,000 based on revised estimates received to address most critical repairs.
77	Other	CCCF: Mills Station Air Circulation Improvement	The proposed project would provide funds to the Cordova Community Council to hire a contractor to replace inoperable windows on the second floor of the Mills Station Arts and Cultural Center (MACC) to improve air circulation and better regulate temperature and ventilation.	$8,600	$8,600	2	This may require approvals from RT and coordination with Facilities Team. This may be a City led project.
78	Other	Rancho Cordova PAL: Outdoor Adventure Club	Rancho Cordova Police Activities League (PAL) is seeking support for a new club intended to bring kids outdoors through activities like hiking, camping, snow trips, aquatic activities, and more. The camp will build confidence, promote imagination, build an appreciation for nature, and understand the importance of team work and physical fitness. Funding would cover outdoor equipment/supplies, safety equipment, youth incentives, and healthy foods. This is a multi-year request.	$16,000	$16,000	1	Fund one year only as a pilot program; FY 2021/22 at $16,000.

App#	Category	Application Name	Project Description	FY 2021/2022 Requested	FY 2021/2022 Approved	Category	Notes
79	Other	Rancho Cordova PAL: Adventure Van	The Rancho Cordova Police Activities League (PAL) is currently using a leased van, which the contract is set to expire in January of 2022. The intent of the application is to purchase the van as well as an additional van of similar make/model. The vans would transport youth to and from various activities such as trainings, leadership building activities, and Outdoor Adventure Club outings. FY 2021/22: $21,000 FY 2022/23: $21,000 FY 2023/24: $21,000	$58,033	$21,000	1	Fund the grant request at an amount not to exceed $21,000/year for the lease of two vans over the course of three consecutive fiscal years starting with FY 2021/22. The van lease will include a maintenance plan. The funding may also include the cost to wrap the vans with a customized vinyl wrap for branding purposes if allowed by the lease and desired by the applicant. An option to renew the lease may be exercised by the City at the end of the current proposed term.
81	Other	FCUSD: New Technology for Cordova High School Career Technical Education Students	Many of the computers at Cordova High School are older, which hinders students especially those in the Career Technical Education pathway. The older computers cannot run industry standard software and puts students at a disadvantage. The proposed project would provide 38 new computers to the Business Academy and 38 more to the Engineer Academy.	$97,500	$50,000	1	Fund at an amount not to exceed $50,000.
CC12	Other	Local Community Service Partnerships Bucket	Under prior Council direction, established funding to grow and strengthen community partnerships in Rancho Cordova. Small community grants are available through an ongoing application process for up to $5,000 each and no more than $10,000 per organization in a calendar year. Other details and restrictions are found on our website by searching "Rancho Cordova Community Grants Program from our Home page."	$75,000	$75,000	1	
CC13	Other	Non-Profit COVID-19 Relief	Funding to assist Rancho Cordova based partner organizations who lost significant revenue during the pandemic. Guidelines and eligibility to be determined. This is a City Council initiative.	$100,000	$100,000	2	
			Other Subtotal	**$2,296,218**	**$856,156**		
Community Grants		**Total**		**$4,481,513**	**$2,650,374**		

App#	Category	Application Name	Project Description	FY 2021/2022 Requested	FY 2021/2022 Approved	Category	Notes
LP1	Legacy Fund	Legacy Fund FY 2021/22	Legacy Fund Placeholder Allocation for Fiscal Year 2021/22 **- Fund Soil Born Farms: Center for Food, Health and the Environment, app. 69, $407,000** **- Fund Rancho Cordova Little League Legacy Fund project, $2,000,000**	**$2,963,161**	**$2,407,000**	3	
PS1	Public Safety	Rancho Cordova Police Department Crime Suppression Unit (CSU)	Funding of four officers and two marked patrol cars for the CSU	$1,190,187	$1,190,187	1	
PS2	Public Safety	Rancho Cordova Police Department Folsom, Olson, Zinfandel (FOZ) Officer	Funding of a Rancho Cordova Police Department Problem Oriented Policing (POP) Officer focusing on FOZ and businesses	$301,146	$301,146	1	
PS3	Public Safety	Rancho Cordova Police Department Youth Center Officer	Funding of a Rancho Cordova Police Department PAL/Youth Center Officer, student award programs, and youth outreach events	$270,506	$270,506	1	
	Public Safety		**Total**	**$1,761,839**	**$1,761,839**		
PW1	Public Works	Pavement Rehabilitation	Pavement rehab including: Mather Field Road, Vineyards Neighborhood, arterial resurfacing	$795,000	$795,000	2	
PW2	Public Works	Sidewalk Repair	Replacement and repair of existing sidewalk to continue the work towards eliminating the approximately $10 M backlog	$200,000	$200,000	1	
PW3	Public Works	Enhanced Litter and Graffiti Abatement	Enhanced trash and graffiti abatement on City arterials, drainage channels, and Highway 50 interchanges	$175,000	$175,000	1	
PW4	Public Works	Enhance the City's Urban Forest	Programs to enhance the City's urban forest in collaboration with Sacramento Tree Foundation. Includes plantings, education, and addressing deferred maintenance of the urban forest's long-term health.	$130,000	$130,000	1	
	Public Works		**Total**	**$1,300,000**	**$1,300,000**		
ED1	Economic Development	Economic Development Incentive Programs and Jobs & Talent Program	Business Incentive Program, Sign & Façade Program, Jobs and Talent Program	$400,000	$400,000	1	
ED2	Economic Development	City Place Making and Branding	Banners, solar digital signs, public relations/marketing support	$150,000	$150,000	1	

Fiscal Year 2021/2022 Community Enhancement Fund Project List

App#	Category	Application Name	Project Description	FY 2021/2022 Requested	FY 2021/2022 Approved	Category	Notes
ED3	Economic Development	Economic Development	Market feasibility analysis, program implementation and business promotion for potential corporate growth (Business Park competitive analysis), corridor revitalization & industry expansions	$100,000	$100,000	2	
Economic Development		**Subtotal**		**$650,000**	**$650,000**		
CD1	Community Development	Rancho Cordova Youth Center	Funding of anticipated start up and operating costs for the Rancho Cordova Youth Center	$495,000	$495,000	2	
CD2	Community Development	Neighborhood Services	Trash removal and nuisance property abatement to address blight	$200,000	$200,000	1	
CD3	Community Development	Community Building, Outreach, Community Service Activities, and Beautification Projects, Programs and Incentives	Community reinvestment and beautification including, but not limited to, landscape improvements, dead tree/stump removals and property enhancement, community micro-grants, community and cultural events, and other projects.	$130,000	$130,000	1	
Community Development		**Subtotal**		**$825,000**	**$825,000**		
Economic & Community Development		**Total**		**$1,475,000**	**$1,475,000**		
AD1	Administration	Administration	Funding for the administration of the Community Enhancement Fund (5% of total annual Community Enhancement Fund budget)	$500,000	$500,000	1	
Total of grants submitted, proposed internal department allocations, and legacy fund allocation for FY 2021/22				**$12,481,513**	**$10,094,213**		

Notes: All projects/programs are approved for a single year's funding unless otherwise noted.

MEMORANDUM

ITEM 9.12.

DATE: June 7, 2021

TO: Honorable Mayor and Council Members

FROM: Cyrus Abhar, City Manager
Kim Juran, Administrative Services Director

SUBJECT: **FISCAL YEAR 2021-23 OPERATING BUDGET AND FISCAL YEAR 2021-26 CAPITAL IMPROVEMENT PLAN**
A) ADOPT RESOLUTION APPROVING THE 2021-23 OPERATING BUDGET
B) ADOPT RESOLUTION APPROVING THE 2021-26 CAPITAL IMPROVEMENT PLAN
C) ADOPT RESOLUTION APPROVING APPROPRIATIONS LIMIT FOR FISCAL YEAR 2020-21
C) ADOPT RESOLUTION APPROVING APPROPRIATIONS LIMIT FOR FISCAL YEAR 2021-22
D) ADOPT RESOLUTION APPROVING FULL TIME EMPLOYEE SALARY SCHEDULE

RECOMMENDATION

It is recommended that the City Council adopt the resolutions approving the 2021-23 Operating Budget, 2021-26 Capital Improvement Plan, Appropriations Limit for Fiscal Year 2020-21 and 2021-22, and Full Time Employee Salary Schedule.

RESULT OF RECOMMENDED ACTION

The proposed 2021-23 Operating Budget will serve as the financial plan for the City for the period of July 1, 2021 through June 30, 2023 and serves as the legal authority for spending. Adoption of the Five Year Capital Improvement Plan will provide a spending plan and timeline for approved projects and ensures that adequate resources are set aside to provide funding for these multiple year, large scale projects. Adoption of the Appropriations Limit establishes the annual appropriations limit as required by law and the Full Time Employee Salary Schedule establishes the pay schedule in accordance with CalPERS requirements.

BACKGROUND

The 2021-23 Proposed Operating Budget and 2021-26 Capital Improvement Plan was

distributed to the City Council and made available to the public on May 21, 2021. The budget can be found on the City's website at:

https://stories.opengov.com/ranchocordovaca/published/x5MVFwBP-

Budget Process

The 2021-23 budget process began in early January with staff discussions about upcoming projects and needs that were anticipated during the next two-year budget. On January 26 and 27, 2021, the City Council held budget visioning sessions where they received a report about the state of the City's finances and major factors impacting the next two-year budget. At this meeting, the City Council provided direction on the varying needs and priorities that they wanted included in the next two-year budget. It was also at these meetings that discussions were initiated on the use of the recently passed Measure R half cent sales tax. The City Council participated in eight separate discussions between January – May 2021 to discuss and provide direction on the development of the Fiscal Year 2021-23 work program. This budget aligns resources to ensure that continuing focus on maintaining and achieving these identified priorities is at the forefront of all department operations.

General Fund

The General Fund is the City's main operating fund. The Proposed Fiscal Year 2021-22 General Fund Budget increases 10% over the current fiscal year budget. This increased budget is a testament to the tremendous amount of work that is currently underway in the City. Between the continuing high levels of new growth and development in the City, the continuation of several significant City led projects and initiatives, and our continued response to COVID-19 and focus on economic recovery and resiliency, the City is busier than at any other time in its history. These key areas impacting the two-year budget are discussed in further detail below.

<u>New Growth and Development</u>

New growth and development in Rancho Cordova is anticipated to have a significant impact on the City's budget over the next two years. Rapid growth is occurring citywide, and the City saw the largest population increase in Sacramento County in 2020 at 1.7%. Production home building in the new development area of the City is projected to remain at over 600 units per year for the next two years. This growth is spread out among nine different development areas that are anticipated to come online during this time.

In addition to residential construction, commercial and industrial development activity is projected to continue at a rapid pace over the next two years. The proposed City budget aligns resources with the anticipated demands in these areas.

<u>New City Facilities</u>

The City has been actively working on the design of the future Mills Crossing Civic Center project, which will develop a 10-acre parcel located on Folsom Boulevard adjacent to Folsom Lake College. This private partnership project is anticipated to be a catalyst for future redevelopment of the Folsom Boulevard corridor.

In addition, work is currently underway to create the new Rancho Cordova Youth Center. The future youth center will provide a welcoming, safe environment for year-round youth programs and will serve elementary and teenage students with a focus on equity and inclusion, mentorship, academic support and sports activities.

These future new facilities present an exciting opportunity for the City to expand programs and services to the community. They will also require additional financial resources to operate and maintain that must be carefully evaluated as we continue through the visioning process.

Technology

Over the past four years, significant work effort has occurred in the organization to modernize the City's technology with a focus on improving the availability of online services to the public. In March 2020, the City went live with its new licensing system that enables residents and businesses to apply and/or renew business and animal licenses online. The City also successfully implemented a new City Council agenda management system and brought its budget book online.

Looking forward, the City anticipates its new land management and permitting system to go live in summer 2021. This new system will enable online permit applications and plan submittals as well as electronic workflow and paperless processes. Work is also underway on the implementation of a new Finance Enterprise Resource Planning system which will allow for real time reporting of financial information across the organization. Efforts on expanding the City's Electronic Records Management System to additional City departments are also underway. These projects have all been underway for several years and represent a significant work effort for the City team.

Infrastructure

The City's Fiscal Year 2021-26 Capital Improvement Plan includes 81 projects totaling $746 million. The Fiscal Year 2021-22 budget includes $118 million of investment in City roadways and transportation infrastructure to mitigate traffic congestion and improve the quality of the City's arterials and streets. Significant projects in the two-year workplan include the Vineyards Neighborhood Street Rehabilitation Project, Mather Field Road Rehabilitation, and the widening of White Rock Road. The total investment for these three projects alone exceeds $37 million and demonstrates the City's continued commitment to investing in its infrastructure.

Affordable Housing

In an effort to address the affordable housing crisis in our region, in Spring 2021 the City issued a Notice of Funding Availability for affordable housing projects in the City. The City Council recently directed staff to further pursue two affordable housing development proposals for key locations along Folsom Boulevard with a commitment of approximately $4 million from the City. These two proposals will provide 110 much needed affordable housing units in the City.

Organizational Capacity

Over Fiscal Year 2019-21 and moving into Fiscal Year 2021-23, capacity has been added to the City organization to oversee the high level of activity described above and is summarized as follows:
•Planning & Building to meet the demands of new development activity in the City.
•Neighborhood Services for Parking Enforcement and Solid Waste Recycling Program, and Animal Services.
•Public Works to ensure maintenance operations stand ready to meet the needs of our growing City.
• Public Safety with the addition of two patrol officers.
• Administrative Services for expanded IT support for new technology and additional oversight of new funds and development financing support.
• Oversight of new community service programs and assets
•Facilities maintenance support for the growing number of City owned properties and facilities.
•Implementation of Measure R projects and programs.

The City remains committed to contracting for services whenever feasible; however, this contract philosophy has been hindered in recent years by legislation limiting the use of contract staff. The City fully evaluates each and every need to ensure capacity is added in the most efficient and cost-effective manner possible.

Pension and Other Post Employment Benefit Costs

Due to the fact that Rancho Cordova is a relatively young City with minimal staff in comparison to many other cities in California, its overall pension liability remains relatively low at $4 million. That said, the City still contributes a significant portion of its budget to pension costs through both payments to CalPERS and Sacramento County through its police services contract. The 2021-22 budget allocates a total of $8.6 million for pension costs. Of this amount, approximately $1.5 million goes to CalPERS for City employee pension costs while the remaining $7.1 million is paid through the Sacramento County Sheriff's contract. These payments equate to 13.3% of the City's General Fund budget in 2021-22. It is anticipated that retirement rates will continue to rise at a rate of 3-5% annually in the coming years.

Public Safety Contract

The City contracts with the Sacramento County Sheriff's Department for the provision of police services in the City. Overall, the City's police contract accounts for nearly 40% of the City's General Fund budget. The Police Services contract is budgeted at $25.4 million in fiscal year 2021-22, an 8.7% increase over the prior fiscal year. This increase includes the addition of two more patrol positions to the service plan. The 2022-23 budget for police services is budgeted at $26.2 million, a 2.4% increase over the prior year.

Revenue Neutrality

Pursuant to the 2007 agreement between the City and the County of Sacramento, the City is obligated to pay a revenue neutrality payment to the County through fiscal year 2027-28. This payment is paid from the City's General Fund and totals just under $9.7 million in fiscal year 2021-22 and over $10.2 million is fiscal year 2021-23, which accounts for nearly 17% of the

City's General Fund budget. Over the remaining seven years, the revenue neutrality payment will increase at a rate of 2.6% annually.

FISCAL IMPACT AND FUNDING SOURCE

Fiscal Impact defined in attachments.

ATTACHMENT(S)

1. Budget Summaries
2. Operating Budget Resolution
3. Capital Improvement Plan Adoption Resolution
4. Resolution GANN 20-21
5. Exhibit A to the Resolution - GANN Calculations 20-21
6. Exhibit B to the Resolution - GANN 20-21
7. Resolution GANN 21-22
8. Exhibit A to the Resolution - GANN Calculations 21-22
9. Exhibit B to the Resolution - GANN 21-22
10. Salary Schedule Resolution 21-22
11. Exhibit A to the Resolution - 2021 Salary Schedule

Fiscal Year 2021-23 General Fund Budget Summary		
Fund	**2021-22 Budget**	**2022-23 Budget**
Revenues		
Taxes		
Property Taxes	20,693,491	21,448,962
Sales Tax	18,920,616	19,412,381
Transient Occupancy Tax	3,600,000	4,200,000
Utility Users Tax	3,308,333	3,281,250
Other Taxes	2,786,253	2,834,492
Franchise Fees		
Cable Franchise Fee	475,000	465,000
PG&E Franchise Fee	112,500	115,000
Other Franchise Fees	220,000	220,000
Solid Waste Franchise Fee	1,448,200	1,520,900
Licenses, Permit, & Fees		
Building Permits	3,050,000	2,950,000
Business License	392,800	392,800
Rental Housing License	225,000	225,000
Animal License	75,000	75,000
Misc. Permits & Fees	217,809	241,809
Fines and Forfeitures		
Traffic Citations	52,000	52,000
Parking Fines	125,000	125,000
Code Enforcement Fines	325,000	325,000
Other Fines	1,060,100	1,060,100
Use of Money and Property		
Real Property Leases	249,000	121,000
Investment Earnings	328,000	375,000
Intergovernmental	83,500	83,500
Intergovernmental Receipts	83,500	83,500
Charges for Services		
City-Wide Cost Recovery	3,889,124	3,939,878
Overhead	1,499,400	1,499,400
Police Charges for Services	75,000	75,000
Transfers In		
Transfers In	1,700,000	1,900,000

Fiscal Year 2021-23 General Fund Budget Summary				
Fund		**2021-22 Budget**		**2022-23 Budget**
Other Revenues				
Other Revenues		93,000		94,000
Total Revenues	***$***	***65,004,126***	***$***	***67,032,472***
	Expenses			
Personnel Costs				
Salaries		8,117,334		8,469,048
Benefits		3,611,642		3,778,925
Professional & Contract Services				
Professional & Contract Services		32,438,172		33,151,109
Debt Service				
Debt Service		9,719,844		10,163,569
Operations				
Operating Supplies		208,120		209,510
Repair & Maintenance		682,932		623,100
Operating Services		1,399,122		1,399,341
Organizational Development		593,560		614,710
Other Operating Expenditures		341,750		434,750
Other Expenditures		387,100		462,500
Transfers Out				
Transfers Out		7,483,961		7,483,001
Total Expenses	***$***	***64,983,537***	***$***	***66,789,563***

Fiscal Year 2021-23 Operating Revenue Budgets		
Fund	**2021-22 Budget**	**2022-23 Budget**
General Fund	65,004,126	67,032,472
Measure R Sales Tax	10,000,000	10,000,000
Community Enhancement Fund	10,000,000	10,000,000
Special Revenue - Impact Fees		
CFF Fees - Community Facilities Comp.	2,085,114	1,772,347
CFF Fees - Library Impact Fees	427,068	363,008
SD Interim Sewer Impact Fees	267,100	269,700
SD Suppl Offsite Water Impact Fees	113,000	114,100
SD Traffic Mitigation Impact Fees	28,253,100	2,418,500
SD Administration Impact Fees	122,200	122,200
Traffic Mitigation Impact Fees	38,669,000	1,703,800
Traffic Mit Adm Impact Fees	33,700	34,100
Zone 11A Impact Fees	3,000,000	3,000,000
Zone 11A Impact Fee Admin Fund	80,000	80,000
Local Housing Trust Fund	50,000	50,000
Special Revenue - Developer Fees		
Park Rennovation Fees	747,012	634,960
Community Places Fees	681,100	103,600
General Plan Impact Fees	80,000	80,000
Special Revenue - Other Restricted		
Street Cut Fee	50,000	50,000
CFD 2018-2 (Comm Places/Nbrhd Green)	72,000	128,100
Asset Forfeitures	30,000	30,000
Roadway Improvement Fund (Suppl. Fee)	2,334,700	2,184,500
CFD 2013-2 (Police CFD) (DL TBD)	600,000	800,000
Special Revenue - Grants		
Federal Grants	21,475,100	5,500,000
State Grants	1,235,400	100,000
CDBG	1,250,000	1,200,000
Special Revenue - State/County Subventions		
Gas Tax	1,886,400	1,918,900
Road Maintenance & Rehab Acct. (RMRA)	1,455,500	1,497,700
New Measure A Maintenance	2,265,000	2,310,300
New Measure A Construction	3,288,000	907,400
Transportation Development Act Fund	67,600	67,600
Special Revenue - Transit Dist.		

Fiscal Year 2021-23 Operating Revenue Budgets		
Fund	**2021-22 Budget**	**2022-23 Budget**
Transit Related Service Area (TRSA) Zone 1 (DL 004	150,700	155,200
Transit Related Service Area (TRSA) Zone 2 (DL 003	707,800	789,000
Rancho Cordova Transit Tax (DL0043)	253,200	289,600
Special Revenue - Landscape & Lighting Dist.		
Landscape & Lighting Districts No. 2005-1 (DL0033)	93,600	96,400
Rancho Cordova Lighting District No. 2012-1 (DL003	368,400	379,400
Landscape & Lighting CFD 2020-1	44,900	53,800
CFD 2005-2 (Landscape Maintenance) (DL0042)	123,800	127,500
Special Revenue - Road Maint. Dist.		
Road Maintenance Assessment District (DL0038)	425,400	438,100
Road Maintenance CFD 2008-1 (DL0045)	169,100	168,400
CFD 2014-2 Street, L&L (DL0047)	559,300	795,100
Capital Projects	-	4,706,200
Debt Service		
Debt Service	1,326,993	1,326,593
	6,321,492	5,373,268
Agency Fund		
SD Park Impact Fees	6,321,492	5,373,268
	10,918,316	10,856,511
Enterprise Fund		
Storm Drain	4,513,200	4,413,200
Storm Drain II	237,500	277,500
Internal Service		
Information Technology	2,891,240	2,523,036
Facilities	2,784,654	3,099,475
Insurance	491,722	543,300

Fiscal Year 2021-23 Operating Expenditure Budgets		
Fund	**2021-22 Budget**	**2022-23 Budget**
General Fund	64,983,537	66,789,563
Measure R Sales Tax	11,950,000	10,000,000
Community Enhancement Fund	10,686,213	10,082,213
Special Revenue - Impact Fees		
SD Traffic Mitigation Impact Fees	4,584,900	-
Traffic Mitigation Impact Fees	2,935,690	1,325,000
SD Interim Sewer Impact Fees	1,331,000	-
SD Suppl Offsite Water Impact Fees	500,000	500,000
CFF Fees - Community Facilities Comp.	415,940	404,266
Local Housing Trust Fund	250,000	50,000
SD Administration Impact Fees	155,000	105,000
Zone 11A Impact Fee Admin Fund	80,000	80,000
Traffic Mit Adm Impact Fees	100,000	45,000
CFF Fees - Library Impact Fees	16,015	13,613
Special Revenue - State/County Subventions		
New Measure A Maintenance	2,356,100	2,391,100
Gas Tax	365,000	395,000
New Measure A Construction	260,000	280,000
Debt Service		
Debt Service	1,323,895	1,323,315
Special Revenue - Grants	1,525,584	742,000
State Grants	1,000,584	142,000
CDBG	525,000	600,000
Special Revenue - Transit Dist.		
Transit Related Service Area (TRSA) Zone 2 (DL 0034)	710,000	715,000
Transit Related Service Area (TRSA) Zone 1 (DL 0044)	165,000	170,100
Rancho Cordova Transit Tax (DL0043)	153,000	157,000
Special Revenue - Other Restricted		
CFD 2013-2 (Police CFD) (DL TBD)	600,000	800,000
CFD 2018-2 (Comm Places/Nbrhd Green)	56,700	84,000
Roadway Improvement Fund (Suppl. Fee)	125,000	-
Asset Forfeitures	50,000	50,000
Low and Moderate Income Housing Asset	63,875	-
Special Revenue - Landscape & Lighting Dist.		
Rancho Cordova Lighting District No. 2012-1 (DL0035)	455,000	343,000

Fiscal Year 2021-23 Operating Expenditure Budgets		
Fund	**2021-22 Budget**	**2022-23 Budget**
Landscape & Lighting Districts No. 2005-1 (DL0033)	170,200	178,500
CFD 2005-2 (Landscape Maintenance) (DL0042)	90,500	95,600
Landscape & Lighting CFD 2020-1	50,000	50,000
Special Revenue - Road Maint. Dist.	375,800	416,900
CFD 2014-2 Street, L&L (DL0047)	215,500	252,100
Road Maintenance Assessment District (DL0038)	99,300	101,800
Road Maintenance CFD 2008-1 (DL0045)	61,000	63,000
Special Revenue - Developer Fees		
General Plan Impact Fees	150,000	100,000
Park Rennovation Fees	16,940	12,700
Internal Service	5,774,666	5,783,162
Information Technology	2,891,240	2,523,036
Facilities	2,366,704	2,691,825
Insurance	516,722	568,300
Enterprise Fund	2,737,600	2,712,800
Storm Drain	2,605,350	2,577,850
Kilgore Cemetery	89,250	91,950
Storm Drain II	43,000	43,000
Agency Fund	237,056	201,497
SD Park Impact Fees	237,056	201,497

CITY OF RANCHO CORDOVA

RESOLUTION NO. XX-2021

A RESOLUTION OF THE CITY COUNCIL OF THE CITY OF RANCHO CORDOVA ADOPTING AN OPERATING BUDGET FOR THE CITY FOR THE FISCAL YEARS JULY 1, 2021 THROUGH JUNE 30, 2023, AND PROVIDING FOR THE APPROPRIATIONS AND EXPENDITURES OF ALL SUMS SET FORTH THEREIN

RECITALS

WHEREAS, the City Manager has submitted to the City Council of Rancho Cordova a Fiscal Years 2021-2023 Proposed Budget; and

WHEREAS, after conducting a workshop on May 25, 2021 on the proposed budget, the City Council has approved the same; and

WHEREAS, it is the intention of the Council to adopt the proposed budget as submitted by the City Manager;

DECISION

NOW, THEREFORE BE IT RESOLVED by the City Council of the City of Rancho Cordova as follows:

1. That certain document referred to as "The City of Rancho Cordova Proposed Budget Fiscal Years 2021-2023" and all schedules, exhibits and policies contained therein, presented by the City Manager is hereby adopted and the appropriations for the annual budget of the City of Rancho Cordova for the fiscal year beginning on July 1, 2021 and ending on June 30, 2022, and for the fiscal year beginning on July 1, 2022 and ending of June 30, 2023 are hereby adopted; and

2. That the amounts stated in the proposed budget shall become and thereafter be appropriated to the offices, departments, activities, objects, and purposes stated therein and said monies are hereby authorized to be expended for the purposes and objects specified in said budget; and

3. The City Manager is authorized to approve expenditure adjustments within individual funds so long as the total appropriated within each major fund is not exceeded.

PASSED AND ADOPTED by the City Council of on the 7th day of June, 2021 by the following vote:

AYES:

NOES:

ABSENT:

ABSTAIN:

_____
Garrett Gatewood, Mayor

ATTEST:

_____
Stacy Leitner, CMC
City Clerk

CITY OF RANCHO CORDOVA

RESOLUTION NO. XX-2021

A RESOLUTION OF THE CITY COUNCIL ADOPTING THE FIVE YEAR CAPITAL IMPROVEMENT PLAN 2021-26 AND THE CAPITAL IMPROVEMENT PLAN EXPENDITURE BUDGET FOR THE FISCAL YEARS BEGINNING JULY 1, 2021 AND ENDING JUNE 30, 2023, AND PROVIDING FOR THE APPROPRIATIONS AND EXPENDITURES OF ALL SUMS SET FORTH THEREIN

WHEREAS, the City Manager or his designee has submitted to the City Council of Rancho Cordova a Five Year Capital Improvement Plan for 2021-2026;

WHEREAS, the Five Year Capital Improvement Plan contains the Fiscal Years 2021-2023 Proposed Budget for the Capital Improvement Projects and a proposed fund allocation through Fiscal Year 2025-26;

WHEREAS, after conducting workshops on the proposed Five Year Capital Improvement Plan and proposed 2021-23 expenditure budget, the City Council has approved the same;

WHEREAS, it is the intention of the Council to adopt the Five Year Capital Improvement Plan and approve the Fiscal Years 2021-23 Capital Improvement Plan budget and allocate the funding to the Capital Improvement Projects;

NOW, THEREFORE, BE IT HEREBY RESOLVED by the City Council of the City of Rancho Cordova as follows:

1. That certain document referred to as “The City of Rancho Cordova Five Year Capital Improvement Plan 2021-2026” presented by the City Manager or his designee is hereby adopted and the appropriations for the annual budget for the Capital Improvement Projects for the fiscal years beginning on July 1, 2021 and ending on June 30, 2023, is hereby adopted; and

2. That the amounts stated in the proposed budget for the Capital Improvement Projects shall become and thereafter be appropriated to the Projects and purposes stated therein and said monies are hereby allocated and authorized to be expended for the purposes and objected specified in said budget; and

3. The City Manager is authorized to approve expenditure adjustments within individual funds so long as the total appropriated within each major fund is not exceeded.

PASSED AND ADOPTED by the City Council of on the 7th day of June, 2021 by the following vote:

AYES:

NOES:

ABSENT:

ABSTAIN:

_____
Garrett Gatewood, Mayor

ATTEST:

_____
Stacy Leitner, CMC
City Clerk

CITY OF RANCHO CORDOVA

RESOLUTION NO. XX-2021

A RESOLUTION OF THE CITY COUNCIL OF THE CITY OF RANCHO CORDOVA ADOPTING THE APPROPRIATIONS LIMIT FOR FISCAL YEAR 2020-21 AND MAKING THE ANNUAL ELECTION FOR ADJUSTMENT FACTORS PURSUANT TO ARTICLE XIII-B OF THE CALIFORNIA CONSTITUTION

WHEREAS, the people of California on November 6, 1979, added Article XIII-B to the State Constitution placing various limitations on the appropriations of state and local governments; and

WHEREAS, the people of California on June 5, 1990 amended Article XIII-B effective July 1, 1990; and

WHEREAS, the provisions of the amendments have been interpreted by a coalition of statewide organizations, and the organizations have issued through the League of California Cities revised guidelines to calculate the appropriations limit based on changes in the cost of living, population, and other specified factors; and

WHEREAS, pursuant to Section 7900 et seq. of the Government Code and the California Constitution, cities are required to adopt a resolution setting an annual appropriations limit at a regularly scheduled meeting or a noticed special meeting; and

WHEREAS, the City of Rancho Cordova has complied with the provisions of Article XIII-B in calculating the Appropriations Limit for Fiscal Year 2020-21; and

NOW, THEREFORE BE IT RESOLVED by the City Council of the City of Rancho Cordova does hereby adjust the City's appropriations limit by the growth in City population and the increase in the per capital personal income for the State of California to determine its appropriations limit of $82,909,338 for Fiscal Year 2020-21.

PASSED AND ADOPTED by the City Council at a regularly scheduled meeting held on the 7th day of June, 2021 by the following vote:

AYES:

NOES:

ABSENT:

ABSTAIN:

_____
Garrett Gatewood, Mayor

ATTEST:

_____
Stacy Leitner, CMC
City Clerk

CITY OF RANCHO CORDOVA, CA
FISCAL YEAR 2020-21 GANN CALCULATIONS

SCHEDULE NO. 1

USER FEES VERSUS COSTS

	Planning Services	Building & Safety	Engineering Fees	Legal Fees	FY 2020 - 2021 Fiscal Year
COSTS REASONABLY BORNE	$ 1,301,400	$ 1,814,100	$ 4,262,100	$ 800,000	**$ 8,177,600**
FEES	819,200	2,182,000	3,031,900	100,000	**6,133,100**
AMOUNT OF FEE REVENUE LESS THAN COST	$ (482,200)	$ 367,900	$ (1,230,200)	$ (700,000)	**$ (2,044,500)**

CITY OF RANCHO CORDOVA, CA
FISCAL YEAR 2020-21 GANN CALCULATIONS

SCHEDULE NO. 2

ALLOCATION OF TAXES

	General Fund		Special Revenue Fund		Internal Service Fund		Total	
	Subject	Not Subject	Subject	Not Subject	Subject	Not Subject	Subject	Not Subject
Property Taxes	$ 11,376,800	$ -	$ -	$ -	$ -	$ -	$ 11,376,800	$ -
Property Taxes In Lieu	7,085,600	-	-	-	-	-	7,085,600	-
Sales Taxes	23,821,800	-	-	-	-	-	23,821,800	-
Other Taxes:					-	-		
Garbage Franchise Fee	-	1,390,900	-	-	-	-	-	1,390,900
Cable Franchise Fee	-	525,000	-	-	-	-	-	525,000
PG&E Franchise Fee	-	102,500	-	-	-	-	-	102,500
Other Franchise	-	185,000			-	-	-	185,000
Property Transfer Tax	375,000	-	-	-	-	-	375,000	-
Police Tax	1,987,400	-	-	-	-	-	1,987,400	-
Utility User Tax	3,659,200	-	-	-	-	-	3,659,200	-
Transient Occupancy Tax	4,235,800	-	-	-	-	-	4,235,800	-
Other Taxes	200,000	-	-	-	-	-	200,000	-
TOTAL TAXES	**52,741,600**	**2,203,400**	-	-	-	-	**52,741,600**	**2,203,400**
From State:								
Motor Vehicle In Lieu	33,800	-	-	-	-		33,800	-
Gas Tax	-	-	-	1,919,500	-	-	-	1,919,500
RMRA	-	-	-	1,254,000	-	-	-	1,254,000
Homeowners Relief	**97,700**	-	-	-	-	-	97,700	-
TDA	-	-	65,400	-	-		65,400	-
SB 90 Reimbursements	-	25,000	-	-	-	-	-	25,000
Sub-Total	**131,500**	**25,000**	**65,400**	**3,173,500**	-	-	**196,900**	**3,198,500**
Other Intergovernmental	-	540,700	-	-			-	540,700
Measure A Sales Tax	-	-	-	2,617,300			-	2,617,300
CDBG Block Grant	-	-	-	550,000	-	-	-	550,000
Grants	-	-	-	2,061,500	-	-	-	2,061,500
Sub-Total Other Intergovt'l	-	**540,700**	-	**5,228,800**	-	-	-	**5,769,500**
Locally Raised:								
Sp. Benefit - Assmt. Districts	-	-	-	1,980,900	-	-	-	1,980,900
Zinfandel Impact Fees	-	-	-	15,400	-	-	-	15,400
Comm. Fac. Fee	-	-	-	925,000	-	-	-	925,000
CFF - Library	-	-	-	172,600	-	-	-	172,600
Traffic Impact Fees	-	-	-	2,249,300	-	-	-	2,249,300
Park Renovation Fees	-	-	-	238,300	-	-	-	238,300
Local Housing Trust	-	-	-	100,000	-	-	-	100,000
Low & Moderate Income Housing Ass	-	-	-	-	-	-	-	-
Sunrise Douglas Impact	-	-	-	1,603,400	-	-	-	1,603,400
General Plan Impact	-	-	-	86,500	-	-	-	86,500
Mather Field Impact	-	-	-	-	-	-	-	-
Roadway Improvement Fund	-	-	-	978,300	-	-	-	978,300
Licenses Permits & Fees	-	803,800	-	150,000	-	-	-	953,800
Fines/Forfeitures & Penalties	-	1,587,500	-	-	-	-	-	1,587,500
Rents	-	448,500	-	-	-	-	-	448,500
Charges for Services	-	421,800	-	-	-	-	-	421,800
Transfers In	-	360,800	-	-	-	4,773,700	-	5,134,500
Other	-	-	-	50,000	-	-	-	50,000
Sub-Total Locally Raised	-	**3,622,400**	-	**8,549,700**	-	**4,773,700**	-	**16,945,800**
TOTAL ALL FUNDS	**$ 52,873,100**	**$ 6,391,500**	**$ 65,400**	**$ 16,952,000**	**$ -**	**$ 4,773,700**	**$ 52,938,500**	**$ 28,117,200**

CITY OF RANCHO CORDOVA, CA
FISCAL YEAR 2020-21 GANN CALCULATIONS

SCHEDULE NO. 3

INTEREST EARNINGS PRODUCED BY TAXES

	Amount	Source
A. Non-Interest Tax Proceeds	$ 52,938,500	Worksheet # 2
B. Minus Exclusions	13,417,302	Worksheet # 7
C. Net Invested Taxes	39,521,198	(A-B)
D. Total Non-Interest Budget	33,801,800	Worksheet # 2
E. Tax Proceeds as % of Budget	116.92%	(C/D)
F. Interest Earnings	752,500	Budget
G. Amount of Interest Earned from Taxes	**$ 879,826**	(E*F)
H. Amount of Interest Earned from Non-Taxes	**$ (127,326)**	(F-G)

CITY OF RANCHO CORDOVA, CA
FISCAL YEAR 2020-21 GANN CALCULATIONS

SCHEDULE NO. 4

APPROPRIATIONS SUBJECT TO LIMITATION

	Amount	Source
A. Proceeds of Taxes	$ 53,818,326	Schedule No. 8
B. Exclusions	13,417,302	Schedule No. 7
C. Appropriations Subject to Limitation	40,401,024	(A-B)
D. Current Year Limitation	82,909,338	Schedule No. 6
E. Over/(Under) Limit	$ (42,508,314)	(C-D)

CITY OF RANCHO CORDOVA, CA
FISCAL YEAR 2020-21 GANN CALCULATIONS

SCHEDULE NO. 5

APPROPRIATIONS LIMIT

	Amount	Source
A. Last Year's Limit	$ 78,964,654	Voter Approved
B. Adjustment Factors		
1. Growth in Rancho Cordova Population	1.0122	State Finance
2. Growth in California Per Capita Income	1.0373	State Finance
Total Adjustment %	1.0500	(B1 * B2)
C. Annual Adjustment $	3,944,684	(B*A)
D. Other Adjustments		
Lost Responsibility (-)	-	
Transfer to Private (-)	-	
Transfer to Fees (-)	-	
Assumed Responsibility (+)	-	
Subtotal	-	
E. Total Adjustments	3,944,684	(C+D)
F. This Year's Limit	**$ 82,909,338**	(A+E)

CITY OF RANCHO CORDOVA, CA
FISCAL YEAR 2020-21 GANN CALCULATIONS

SCHEDULE NO. 6

APPROPRIATIONS LIMIT ANALYSIS

FY 2019-2020 Appropriations Limit		**$ 78,964,654**
Adjustment Factors		
Change in Per Capita Personal Income (FY 2019-2020)		1.0373
Increase in Rancho Cordova Population		1.0122
Factor for Fiscal Year 2020-2021		1.0500
FY 2020-2021 Appropriations Limit		**$ 82,909,338**
FY 2020-2021 Proceeds of Taxes	53,818,326	
Exclusion	(13,417,302)	
FY 2020-2021 Appropriations Subject to Limit		**40,401,024**
FY 2020-2021 Appropriations Under Limit		**$ 42,508,314**

CITY OF RANCHO CORDOVA, CA
FISCAL YEAR 2020-21 GANN CALCULATIONS

SCHEDULE NO. 7

EXCLUSIONS TO APPROPRIATIONS LIMIT

COURT ORDERS	$	-
FEDERAL MANDATES		
FLSA Payments		-
Medicare Payments		-
Landfill Closure Costs		-
Underground Tank Monitoring		-
Unemployment Payments		-
TOTAL FEDERAL MANDATES		-
QUALIFIED CAPITAL OUTLAYS		
Technology Enhancements		1,322,802
Building Improvements		92,000
Vehicles		-
Other Capital Equipment		-
		1,414,802
QUALIFIED DEBT SERVICE		
Certificates of Participation		1,333,900
Revenue Neutrality Payment		10,668,600
		12,002,500
TOTAL EXCLUDED APPROPRIATIONS	**$**	**13,417,302**

CITY OF RANCHO CORDOVA, CA
FISCAL YEAR 2020-21 GANN CALCULATIONS

SCHEDULE NO. 8

CALCULATION OF PROCEEDS OF TAXES

REVENUE	Proceeds of Taxes	Non-Proceeds of Taxes	Total
Taxes	$ 52,741,600	$ 2,203,400	$ 54,945,000
Subventions from State			-
Motor Vehicle In Lieu	33,800	-	33,800
Gas Tax	-	1,919,500	1,919,500
RMRA	-	1,254,000	1,254,000
Homeowner's Relief	97,700	-	97,700
SB 90 Reimbursements	-	25,000	25,000
TDA	65,400	-	65,400
Other Intergovernmental	-	1,090,700	1,090,700
Locally Raised			
Local Dedicated Sales Tax	-	2,617,300	2,617,300
Special Benefit-Landscape Assessments	-	1,980,900	1,980,900
Impact Fees	-	5,390,500	5,390,500
Grants	-	2,061,500	2,061,500
Licenses and Permits	-	953,800	953,800
Fines, Forfeiture and Penalties	-	1,587,500	1,587,500
Rents	-	-	-
Charges for Services	-	421,800	421,800
Storm Water Utility Tax	-	-	-
Roadway Improvement Fund	-	978,300	978,300
User Fees	-	6,133,100	6,133,100
Transfers In	-	5,134,500	5,134,500
Other	-	50,000	50,000
Subtotal	52,938,500	33,801,800	86,740,300
Interest Earnings	879,826	(127,326)	752,500
Total Revenue	53,818,326	33,674,474	87,492,800
Reserve Withdrawals	-	-	-
TOTAL BUDGET APPROPRIATIONS	$ 53,818,326	$ 33,674,474	$ 87,492,800

DEPARTMENT OF FINANCE
OFFICE OF THE DIRECTOR

GAVIN NEWSOM - GOVERNOR
STATE CAPITOL ■ ROOM 1145 ■ SACRAMENTO CA ■ 95814-4998 ■ WWW.DOF.CA.GOV

May 2020

Dear Fiscal Officer:

Subject: Price Factor and Population Information

Appropriations Limit
California Revenue and Taxation Code section 2227 requires the Department of Finance to transmit an estimate of the percentage change in population to local governments. Each local jurisdiction must use their percentage change in population factor for January 1, 2020, in conjunction with a change in the cost of living, or price factor, to calculate their appropriations limit for fiscal year 2020-21. Attachment A provides the change in California's per capita personal income and an example for utilizing the price factor and population percentage change factor to calculate the 2020-21 appropriations limit. Attachment B provides the city and unincorporated county population percentage change. Attachment C provides the population percentage change for counties and their summed incorporated areas. The population percentage change data excludes federal and state institutionalized populations and military populations.

Population Percent Change for Special Districts
Some special districts must establish an annual appropriations limit. California Revenue and Taxation Code section 2228 provides additional information regarding the appropriations limit. Article XIII B, section 9(C) of the California Constitution exempts certain special districts from the appropriations limit calculation mandate. The code section and the California Constitution can be accessed at the following website: http://leginfo.legislature.ca.gov/faces/codes.xhtml.

Special districts required by law to calculate their appropriations limit must present the calculation as part of their annual audit. Any questions special districts have on this requirement should be directed to their county, district legal counsel, or the law itself. No state agency reviews the local appropriations limits.

Population Certification
The population certification program applies only to cities and counties. California Revenue and Taxation Code section 11005.6 mandates Finance to automatically certify any population estimate that exceeds the current certified population with the State Controller's Office. **Finance will certify the higher estimate to the State Controller by June 1, 2020.**

Please Note: The prior year's city population estimates may be revised. The per capita personal income change is based on historical data. Given the stay-at-home orders due to COVID-19, growth in the coming years may be substantially lower than recent trends.

If you have any questions regarding this data, please contact the Demographic Research Unit at (916) 323-4086.

/s/ Keely Martin Bosler

KEELY MARTIN BOSLER
Director

Attachment

May 2020

Attachment A

A. **Price Factor**: Article XIII B specifies that local jurisdictions select their cost of living factor to compute their appropriation limit by a vote of their governing body. The cost of living factor provided here is per capita personal income. If the percentage change in per capita personal income is selected, the percentage change to be used in setting the fiscal year 2020-21 appropriation limit is:

Per Capita Personal Income

Fiscal Year (FY)	Percentage change over prior year
2020-21	3.73

B. Following is an example using sample population change and the change in California per capita personal income as growth factors in computing a 2020-21 appropriation limit.

2020-21:

Per Capita Cost of Living Change = 3.73 percent
Population Change = 0.22 percent

Per Capita Cost of Living converted to a ratio: $\frac{3.73 + 100}{100} = 1.0373$

Population converted to a ratio: $\frac{0.22 + 100}{100} = 1.0022$

Calculation of factor for FY 2020-21: $1.0373 \times 1.0022 = 1.0396$

Fiscal Year 2020-21

Attachment B
Annual Percent Change in Population Minus Exclusions*
January 1, 2019 to January 1, 2020 and Total Population, January 1, 2019

County City	Percent Change 2019-2020	--- Population Minus Exclusions --- 1-1-19	 1-1-20	Total Population 1-1-2020
Sacramento				
Citrus Heights	0.09	87,731	87,811	87,811
Elk Grove	1.72	173,170	176,154	176,154
Folsom	3.05	73,815	76,065	81,610
Galt	0.76	25,655	25,849	25,849
Isleton	0.12	827	828	828
Rancho Cordova	1.22	77,438	78,381	78,381
Sacramento	1.13	505,230	510,931	510,931
Unincorporated	0.29	592,079	593,801	593,801
County Total	0.90	1,535,945	1,549,820	1,555,365

*Exclusions include residents on federal military installations and group quarters residents in state mental institutions, state and federal correctional institutions and veteran homes.

CITY OF RANCHO CORDOVA

RESOLUTION NO. XX-2021

A RESOLUTION OF THE CITY COUNCIL OF THE CITY OF RANCHO CORDOVA ADOPTING THE APPROPRIATIONS LIMIT FOR FISCAL YEAR 2021-22 AND MAKING THE ANNUAL ELECTION FOR ADJUSTMENT FACTORS PURSUANT TO ARTICLE XIII-B OF THE CALIFORNIA CONSTITUTION

WHEREAS, the people of California on November 6, 1979, added Article XIII-B to the State Constitution placing various limitations on the appropriations of state and local governments; and

WHEREAS, the people of California on June 5, 1990 amended Article XIII-B effective July 1, 1990; and

WHEREAS, the provisions of the amendments have been interpreted by a coalition of statewide organizations, and the organizations have issued through the League of California Cities revised guidelines to calculate the appropriations limit based on changes in the cost of living, population, and other specified factors; and

WHEREAS, pursuant to Section 7900 et seq. of the Government Code and the California Constitution, cities are required to adopt a resolution setting an annual appropriations limit at a regularly scheduled meeting or a noticed special meeting; and

WHEREAS, the City of Rancho Cordova has complied with the provisions of Article XIII-B in calculating the Appropriations Limit for Fiscal Year 2021-22; and

NOW, THEREFORE BE IT RESOLVED by the City Council of the City of Rancho Cordova does hereby adjust the City's appropriations limit by the growth in City population and the increase in the per capital personal income for the State of California to determine its appropriations limit of $89,150,264 for Fiscal Year 2021-22.

PASSED AND ADOPTED by the City Council at a regularly scheduled meeting held on the 7th day of June, 2021 by the following vote:

AYES:

NOES:

ABSENT:

ABSTAIN:

_____
Garrett Gatewood, Mayor

ATTEST:

_____
Stacy Leitner, CMC
City Clerk

CITY OF RANCHO CORDOVA, CA
FISCAL YEAR 2021-22 GANN CALCULATIONS

SCHEDULE NO. 1

USER FEES VERSUS COSTS

	Planning Services	Building & Safety	Engineering Fees	Legal Fees	FY 2021 - 2022 Fiscal Year
COSTS REASONABLY BORNE	$ 1,381,195	$ 2,481,961	$ 5,477,275	$ 650,000	**$ 9,990,431**
FEES	742,229	3,160,000	4,208,300	-	**8,110,529**
AMOUNT OF FEE REVENUE LESS THAN COST	$ (638,966)	$ 678,039	$ (1,268,975)	$ (650,000)	**$ (1,879,902)**

CITY OF RANCHO CORDOVA, CA
FISCAL YEAR 2021-22 GANN CALCULATIONS

SCHEDULE NO. 2

ALLOCATION OF TAXES

	General Fund		Special Revenue Fund		Internal Service Fund		Total	
	Subject	Not Subject	Subject	Not Subject	Subject	Not Subject	Subject	Not Subject
Property Taxes	$ 12,898,000	$ -	$ -	$ -	$ -	$ -	$ 12,898,000	$ -
Property Taxes In Lieu	7,795,491	-	-	-	-	-	7,795,491	-
Sales Taxes	38,920,616	-	-	-	-	-	38,920,616	-
Other Taxes:					-	-		
Garbage Franchise Fee	-	1,448,200	-	-	-	-	-	1,448,200
Cable Franchise Fee	-	475,000	-	-	-	-	-	475,000
PG&E Franchise Fee	-	112,500	-	-	-	-	-	112,500
Other Franchise	-	220,000			-	-	-	220,000
Property Transfer Tax	446,600	-	-	-	-	-	446,600	-
Police Tax	2,241,953	-	-	-	-	-	2,241,953	-
Utility User Tax	3,308,333	-	-	-	-	-	3,308,333	-
Transient Occupancy Tax	3,600,000	-	-	-	-	-	3,600,000	-
Other Taxes	-	-	-	-	-	-	-	-
TOTAL TAXES	**69,210,993**	**2,255,700**	**-**	**-**	**-**	**-**	**69,210,993**	**2,255,700**
From State:								
Motor Vehicle In Lieu	-	-	-	-	-		-	-
Gas Tax	-	-	-	1,886,400	-	-	-	1,886,400
RMRA	-	-	-	1,455,500	-	-	-	1,455,500
Homeowners Relief	**97,700**	-	-	-	-	-	97,700	-
TDA	-	-	67,600	-			67,600	-
SB 90 Reimbursements	-	10,000	-	-	-	-	-	10,000
Sub-Total	**97,700**	**10,000**	**67,600**	**3,341,900**	**-**	**-**	**165,300**	**3,351,900**
Other Intergovernmental	-	83,500	-	-			-	83,500
Measure A Sales Tax	-	-	-	2,265,000			-	2,265,000
CDBG Block Grant	-	-	-	1,250,000	-	-	-	1,250,000
Grants	-	-	-	1,235,400	-	-	-	1,235,400
Sub-Total Other Intergovt'l	**-**	**83,500**	**-**	**4,750,400**	**-**	**-**	**-**	**4,833,900**
Locally Raised:								
Sp. Benefit - Assmt. Districts	-	-	-	2,896,200	-	-	-	2,896,200
Zinfandel Impact Fees	-	-	-	-	-	-	-	-
Comm. Fac. Fee	-	-	-	2,085,114	-	-	-	2,085,114
CFF - Library	-	-	-	427,068	-	-	-	427,068
Traffic Impact Fees	-	-	-	1,687,000	-	-	-	1,687,000
Park Renovation Fees	-	-	-	747,012	-	-	-	747,012
Local Housing Trust	-	-	-	50,000	-	-	-	50,000
Low & Moderate Income Housing Ass	-	-	-	-	-	-	-	-
Sunrise Douglas Impact	-	-	-	2,902,300	-	-	-	2,902,300
General Plan Impact	-	-	-	80,000	-	-	-	80,000
Mather Field Impact	-	-	-	-	-	-	-	-
Roadway Improvement Fund	-	-	-	2,334,700	-	-	-	2,334,700
Licenses Permits & Fees	-	877,300	-	50,000	-	-	-	927,300
Fines/Forfeitures & Penalties	-	1,562,100	-	-	-	-	-	1,562,100
Rents	-	249,000	-	-	-	-	-	249,000
Charges for Services	-	75,000	-	-	-	-	-	75,000
Transfers In	-	1,700,000	-	-	-	6,167,616	-	7,867,616
Other	-	83,000	-	50,000	-	-	-	133,000
Sub-Total Locally Raised	**-**	**4,546,400**	**-**	**13,309,394**	**-**	**6,167,616**	**-**	**24,023,410**
TOTAL ALL FUNDS	**$ 69,308,693**	**$ 6,895,600**	**$ 67,600**	**$ 21,401,694**	**$ -**	**$ 6,167,616**	**$ 69,376,293**	**$ 34,464,910**

CITY OF RANCHO CORDOVA, CA
FISCAL YEAR 2021-22 GANN CALCULATIONS

SCHEDULE NO. 3

INTEREST EARNINGS PRODUCED BY TAXES

	Amount	Source
A. Non-Interest Tax Proceeds	$ 69,376,293	Schedule No. 8
B. Minus Exclusions	13,790,739	Schedule No. 7
C. Net Invested Taxes	55,585,554	(A-B)
D. Total Non-Interest Budget	42,326,439	Schedule No. 8
E. Tax Proceeds as % of Budget	131.33%	(C/D)
F. Interest Earnings	328,000	Budget
G. Amount of Interest Earned from Taxes	**$ 430,749**	(E*F)
H. Amount of Interest Earned from Non-Taxes	**$ (102,749)**	(F-G)

CITY OF RANCHO CORDOVA, CA
FISCAL YEAR 2021-22 GANN CALCULATIONS

SCHEDULE NO. 4

APPROPRIATIONS SUBJECT TO LIMITATION

	Amount	Source
A. Proceeds of Taxes	$ 69,807,042	Schedule No. 8
B. Exclusions	13,790,739	Schedule No. 7
C. Appropriations Subject to Limitation	56,016,303	(A-B)
D. Current Year Limitation	89,150,264	Schedule No. 6
E. Over/(Under) Limit	$ (33,133,961)	(C-D)

CITY OF RANCHO CORDOVA, CA
FISCAL YEAR 2021-22 GANN CALCULATIONS

SCHEDULE NO. 5

APPROPRIATIONS LIMIT

	Amount	Source
A. Last Year's Limit	$ 82,909,338	Voter Approved
B. Adjustment Factors		
1. Growth in Rancho Cordova Population	1.0170	State Finance
2. Growth in California Per Capita Income	1.0573	State Finance
Total Adjustment %	1.0753	(B1 * B2)
C. Annual Adjustment $	6,240,926	(B*A)
D. Other Adjustments		
Lost Responsibility (-)	-	
Transfer to Private (-)	-	
Transfer to Fees (-)	-	
Assumed Responsibility (+)	-	
Subtotal	-	
E. Total Adjustments	6,240,926	(C+D)
F. This Year's Limit	**$ 89,150,264**	(A+E)

CITY OF RANCHO CORDOVA, CA
FISCAL YEAR 2021-22 GANN CALCULATIONS

SCHEDULE NO. 6

APPROPRIATIONS LIMIT ANALYSIS

FY 2020-2021 Appropriations Limit		**$ 82,909,338**
Adjustment Factors		
Change in Per Capita Personal Income (FY 2020-2021)		1.0573
Increase in Rancho Cordova Population		1.0170
Factor for Fiscal Year 2021-2022		1.0753
FY 2021-2022 Appropriations Limit		**$ 89,150,264**
FY 2021-2022 Proceeds of Taxes	69,807,042	
Exclusion	(13,790,739)	
FY 2021-2022 Appropriations Subject to Limit		**56,016,303**
FY 2021-2022 Appropriations Under Limit		**$ 33,133,961**

CITY OF RANCHO CORDOVA, CA
FISCAL YEAR 2021-22 GANN CALCULATIONS

SCHEDULE NO. 7

EXCLUSIONS TO APPROPRIATIONS LIMIT

COURT ORDERS	$	-
FEDERAL MANDATES		
FLSA Payments		-
Medicare Payments		-
Landfill Closure Costs		-
Underground Tank Monitoring		-
Unemployment Payments		-
TOTAL FEDERAL MANDATES		-
QUALIFIED CAPITAL OUTLAYS		
Technology Enhancements		2,500,000
Building Improvements		250,000
Vehicles		-
Other Capital Equipment		-
		2,750,000
QUALIFIED DEBT SERVICE		
Certificates of Participation		1,323,895
Revenue Neutrality Payment		9,716,844
		11,040,739
TOTAL EXCLUDED APPROPRIATIONS	**$**	**13,790,739**

CITY OF RANCHO CORDOVA, CA
FISCAL YEAR 2021-22 GANN CALCULATIONS

SCHEDULE NO. 8

CALCULATION OF PROCEEDS OF TAXES

REVENUE	Proceeds of Taxes	Non-Proceeds of Taxes	Total
Taxes	$ 69,210,993	$ 2,255,700	$ 71,466,693
Subventions from State			-
Motor Vehicle In Lieu	-	-	-
Gas Tax	-	1,886,400	1,886,400
RMRA	-	1,455,500	1,455,500
Homeowner's Relief	97,700	-	97,700
SB 90 Reimbursements	-	10,000	10,000
TDA	67,600	-	67,600
Other Intergovernmental	-	1,333,500	1,333,500
Locally Raised			
Local Dedicated Sales Tax	-	2,265,000	2,265,000
Special Benefit-Landscape Assessments	-	2,896,200	2,896,200
Impact Fees	-	7,978,494	7,978,494
Grants	-	1,235,400	1,235,400
Licenses and Permits	-	927,300	927,300
Fines, Forfeiture and Penalties	-	1,562,100	1,562,100
Rents	-	-	-
Charges for Services	-	75,000	75,000
Storm Water Utility Tax	-	-	-
Roadway Improvement Fund	-	2,334,700	2,334,700
User Fees	-	8,110,529	8,110,529
Transfers In	-	7,867,616	7,867,616
Other	-	133,000	133,000
Subtotal	69,376,293	42,326,439	111,702,732
Interest Earnings	430,749	(102,749)	328,000
Total Revenue	69,807,042	42,223,690	112,030,732
Reserve Withdrawals	-	-	-
TOTAL BUDGET APPROPRIATIONS	$ 69,807,042	$ 42,223,690	$ 112,030,732

DEPARTMENT OF FINANCE
OFFICE OF THE DIRECTOR

Gavin Newsom ▪ Governor
State Capitol ▪ Room 1145 ▪ Sacramento CA ▪ 95814-4998 ▪ www.dof.ca.gov

May 2021

Dear Fiscal Officer:

Subject: Price Factor and Population Information

Appropriations Limit
California Revenue and Taxation Code section 2227 requires the Department of Finance (Finance) to transmit an estimate of the percentage change in population to local governments. Each local jurisdiction must use their percentage change in population factor for January 1, 2021, in conjunction with a change in the cost of living, or price factor, to calculate their appropriations limit for fiscal year 2021-22. Attachment A provides the change in California's per capita personal income and an example for utilizing the price factor and population percentage change factor to calculate the 2021-22 appropriations limit. Attachment B provides the city and unincorporated county population percentage change. Attachment C provides the population percentage change for counties and their summed incorporated areas. The population percentage change data excludes federal and state institutionalized populations and military populations.

Population Percent Change for Special Districts
Some special districts must establish an annual appropriations limit. California Revenue and Taxation Code section 2228 provides additional information regarding the appropriations limit. Article XIII B, section 9(C) of the California Constitution exempts certain special districts from the appropriations limit calculation mandate. The code section and the California Constitution can be accessed at the following website: http://leginfo.legislature.ca.gov/faces/codes.xhtml.

Special districts required by law to calculate their appropriations limit must present the calculation as part of their annual audit. Any questions special districts have on this requirement should be directed to their county, district legal counsel, or the law itself. No state agency reviews the local appropriations limits.

Population Certification
The population certification program applies only to cities and counties. California Revenue and Taxation Code section 11005.6 mandates Finance to automatically certify any population estimate that exceeds the current certified population with the State Controller's Office. **Finance will certify the higher estimate to the State Controller by June 1, 2021**.

Please Note: The prior year's city population estimates may be revised. The per capita personal income change is based on historical data. Given the stay-at-home orders due to COVID-19, growth in the coming years may be substantially lower than recent trends.

If you have any questions regarding this data, please contact the Demographic Research Unit at (916) 323-4086.

KEELY MARTIN BOSLER
Director
By:

/s/ Erika Li

Erika Li
Chief Deputy Director

Attachment

A. **Price Factor**: Article XIII B specifies that local jurisdictions select their cost of living factor to compute their appropriation limit by a vote of their governing body. The cost of living factor provided here is per capita personal income. If the percentage change in per capita personal income is selected, the percentage change to be used in setting the fiscal year 2021-22 appropriation limit is:

Per Capita Personal Income

Fiscal Year (FY)	Percentage change over prior year
2021-22	5.73

B. Following is an example using sample population change and the change in California per capita personal income as growth factors in computing a 2021-22 appropriation limit.

2021-22:

Per Capita Cost of Living Change = 5.73 percent
Population Change = -0.46 percent

Per Capita Cost of Living converted to a ratio: $\frac{5.73 + 100}{100} = 1.0573$

Population converted to a ratio: $\frac{-0.46 + 100}{100} = 0.9954$

Calculation of factor for FY 2021-22: 1.0573 x 0.9954 = 1.0524

Fiscal Year 2021-22

Attachment B
Annual Percent Change in Population Minus Exclusions*
January 1, 2020 to January 1, 2021 and Total Population, January 1, 2021

County City	Percent Change 2020-2021	--- Population Minus Exclusions --- 1-1-20	 1-1-21	Total Population 1-1-2021
Sacramento				
Citrus Heights	0.03	87,788	87,811	87,811
Elk Grove	1.19	176,036	178,124	178,124
Folsom	3.15	75,561	77,942	82,303
Galt	0.42	26,006	26,116	26,116
Isleton	0.00	832	832	832
Rancho Cordova	1.70	78,333	79,662	79,662
Sacramento	0.40	513,626	515,673	515,673
Unincorporated	0.18	589,430	590,493	590,493
County Total	0.58	1,547,612	1,556,653	1,561,014

*Exclusions include residents on federal military installations and group quarters residents in state mental institutions, state and federal correctional institutions and veteran homes.

CITY OF RANCHO CORDOVA

RESOLUTION NO. XX-2021

A RESOLUTION OF THE CITY COUNCIL OF THE CITY OF RANCHO CORDOVA ADOPTING THE FULL TIME EMPLOYEE SALARY SCHEDULE

WHEREAS, the City annually reviews and may revise employee compensation and the salary schedule ranges; and

WHEREAS, the City Manager has the authority to recommend and implement adjustments to the salary schedule to ensure the City maintains a competitive compensation program; and

WHEREAS, the 2021-23 Operating Budget anticipates salary adjustments for each of the two fiscal years in accordance with the City's compensation philosophy; and

WHEREAS, California Code of Regulations Section 570.5 requires that all pay schedules be made publicly available and approved by the City Council; and

WHEREAS, increases in salary ranges are to take effect the pay period beginning on June 27, 2021;

NOW, THEREFORE, BE IT HEREBY RESOLVED THE CITY COUNCIL OF THE CITY OF RANCHO CORDOVA .

PASSED AND ADOPTED by the City Council of the City of Rancho Cordova on the 7th day of June, 2021 by the following vote:

AYES:

NOES:

ABSENT:

ABSTAIN:

_____
Garrett Gatewood, Mayor

ATTEST:

_____
Stacy Leitner, CMC
City Clerk

ATTACHMENT 11
Exhibit A to the Resolution

SALARY SCHEDULE EFFECTIVE JUNE 27, 2021

Classification	Step A Hourly	Step A Monthly	Step A1 Hourly	Step A1 Monthly	Step B Hourly	Step B Monthly	Step B1 Hourly	Step B1 Monthly	Step C Hourly	Step C Monthly	Step C1 Hourly	Step C1 Monthly	Step D Hourly	Step D Monthly	Step D1 Hourly	Step D1 Monthly	Step E Hourly	Step E Monthly
Accountant	$ 37.24	$ 6,454.23	$ 38.18	$ 6,617.21	$ 39.14	$ 6,784.30	$ 40.13	$ 6,955.62	$ 41.14	$ 7,131.25	$ 42.18	$ 7,311.33	$ 43.25	$ 7,495.95	$ 44.34	$ 7,685.23	$ 45.46	$ 7,879.29
Accounting Technician	$ 27.66	$ 4,794.60	$ 28.36	$ 4,915.67	$ 29.08	$ 5,039.80	$ 29.81	$ 5,167.06	$ 30.56	$ 5,297.53	$ 31.33	$ 5,431.30	$ 32.13	$ 5,568.45	$ 32.94	$ 5,709.06	$ 33.77	$ 5,853.22
Administrative Assistant II	$ 28.77	$ 4,986.48	$ 29.49	$ 5,112.40	$ 30.24	$ 5,241.49	$ 31.00	$ 5,373.85	$ 31.79	$ 5,509.54	$ 32.59	$ 5,648.67	$ 33.41	$ 5,791.30	$ 34.26	$ 5,937.54	$ 35.12	$ 6,087.47
Administrative Assistant I	$ 26.15	$ 4,533.17	$ 26.81	$ 4,647.64	$ 27.49	$ 4,764.99	$ 28.18	$ 4,885.32	$ 28.90	$ 5,008.68	$ 29.63	$ 5,135.15	$ 30.37	$ 5,264.82	$ 31.14	$ 5,397.76	$ 31.93	$ 5,534.06
Administrative Services Director	$ 78.78	$ 13,655.94	$ 80.77	$ 14,000.77	$ 82.81	$ 14,354.31	$ 84.90	$ 14,716.78	$ 87.05	$ 15,088.39	$ 89.25	$ 15,469.39	$ 91.50	$ 15,860.01	$ 93.81	$ 16,260.50	$ 96.18	$ 16,671.10
Animal Services Officer II / On-Call Animal Services Officer II	$ 28.76	$ 4,985.66	$ 29.49	$ 5,111.56	$ 30.23	$ 5,240.63	$ 31.00	$ 5,372.97	$ 31.78	$ 5,508.64	$ 32.58	$ 5,647.74	$ 33.41	$ 5,790.35	$ 34.25	$ 5,936.57	$ 35.11	$ 6,086.47
Animal Services Officer I / On-Call Animal Services Officer I	$ 26.15	$ 4,532.42	$ 26.81	$ 4,646.87	$ 27.49	$ 4,764.21	$ 28.18	$ 4,884.51	$ 28.89	$ 5,007.85	$ 29.62	$ 5,134.31	$ 30.37	$ 5,263.96	$ 31.14	$ 5,396.88	$ 31.92	$ 5,533.16
Assistant City Clerk	$ 40.35	$ 6,993.93	$ 41.37	$ 7,170.54	$ 42.41	$ 7,351.60	$ 43.48	$ 7,537.24	$ 44.58	$ 7,727.56	$ 45.71	$ 7,922.69	$ 46.86	$ 8,122.75	$ 48.05	$ 8,327.86	$ 49.26	$ 8,538.15
Assistant Civil Engineer	$ 40.64	$ 7,044.81	$ 41.67	$ 7,222.71	$ 42.72	$ 7,405.09	$ 43.80	$ 7,592.08	$ 44.91	$ 7,783.78	$ 46.04	$ 7,980.33	$ 47.20	$ 8,181.85	$ 48.39	$ 8,388.45	$ 49.62	$ 8,600.27
Assistant Land Surveyor	$ 40.64	$ 7,044.81	$ 41.67	$ 7,222.71	$ 42.72	$ 7,405.09	$ 43.80	$ 7,592.08	$ 44.91	$ 7,783.78	$ 46.04	$ 7,980.33	$ 47.20	$ 8,181.85	$ 48.39	$ 8,388.45	$ 49.62	$ 8,600.27
Assistant Planner	$ 36.26	$ 6,285.30	$ 37.17	$ 6,443.39	$ 38.11	$ 6,605.42	$ 39.07	$ 6,771.51	$ 40.05	$ 6,941.74	$ 41.06	$ 7,116.24	$ 42.09	$ 7,295.09	$ 43.14	$ 7,478.42	$ 44.23	$ 7,666.33
Associate Civil Engineer	$ 46.74	$ 8,101.54	$ 47.92	$ 8,306.11	$ 49.13	$ 8,515.85	$ 50.37	$ 8,730.89	$ 51.64	$ 8,951.35	$ 52.95	$ 9,177.39	$ 54.28	$ 9,409.13	$ 55.65	$ 9,646.72	$ 57.06	$ 9,890.31
Associate Planner	$ 39.89	$ 6,913.83	$ 40.89	$ 7,087.72	$ 41.92	$ 7,265.96	$ 42.97	$ 7,448.66	$ 44.05	$ 7,635.92	$ 45.16	$ 7,827.86	$ 46.30	$ 8,024.60	$ 47.46	$ 8,226.26	$ 48.65	$ 8,432.96
Building Inspector I	$ 32.73	$ 5,673.79	$ 33.56	$ 5,817.06	$ 34.41	$ 5,963.95	$ 35.28	$ 6,114.54	$ 36.17	$ 6,268.94	$ 37.08	$ 6,427.24	$ 38.02	$ 6,589.54	$ 38.98	$ 6,755.93	$ 39.96	$ 6,926.53
Building Inspector II	$ 36.01	$ 6,241.17	$ 36.92	$ 6,398.77	$ 37.85	$ 6,560.34	$ 38.80	$ 6,726.00	$ 39.78	$ 6,895.84	$ 40.79	$ 7,069.97	$ 41.82	$ 7,248.49	$ 42.87	$ 7,431.53	$ 43.96	$ 7,619.18
Building Official	$ 50.51	$ 8,754.75	$ 51.78	$ 8,975.82	$ 53.09	$ 9,202.47	$ 54.43	$ 9,434.85	$ 55.81	$ 9,673.09	$ 57.22	$ 9,917.34	$ 58.66	$ 10,167.77	$ 60.14	$ 10,424.52	$ 61.66	$ 10,687.75
Building Operations Supervisor	$ 40.35	$ 6,993.93	$ 41.37	$ 7,170.54	$ 42.41	$ 7,351.60	$ 43.48	$ 7,537.24	$ 44.58	$ 7,727.56	$ 45.71	$ 7,922.69	$ 46.86	$ 8,122.75	$ 48.05	$ 8,327.86	$ 49.26	$ 8,538.15
Building Permit Technician I	$ 25.82	$ 4,475.55	$ 26.47	$ 4,588.57	$ 27.14	$ 4,704.43	$ 27.83	$ 4,823.23	$ 28.53	$ 4,945.02	$ 29.25	$ 5,069.89	$ 29.99	$ 5,197.91	$ 30.75	$ 5,329.16	$ 31.52	$ 5,463.73
Building Permit Technician II	$ 28.40	$ 4,923.11	$ 29.12	$ 5,047.42	$ 29.86	$ 5,174.88	$ 30.61	$ 5,305.55	$ 31.38	$ 5,439.52	$ 32.17	$ 5,576.87	$ 32.99	$ 5,717.70	$ 33.82	$ 5,862.08	$ 34.67	$ 6,010.10
Chief Innovation/Information Officer	$ 78.78	$ 13,655.94	$ 80.77	$ 14,000.77	$ 82.81	$ 14,354.31	$ 84.90	$ 14,716.78	$ 87.05	$ 15,088.39	$ 89.25	$ 15,469.39	$ 91.50	$ 15,860.01	$ 93.81	$ 16,260.50	$ 96.18	$ 16,671.10
City Clerk	$ 57.06	$ 9,890.88	$ 58.50	$ 10,140.64	$ 59.98	$ 10,396.71	$ 61.50	$ 10,659.24	$ 63.05	$ 10,928.39	$ 64.64	$ 11,204.35	$ 66.27	$ 11,487.27	$ 67.95	$ 11,777.34	$ 69.66	$ 12,074.73
City Manager (7/01/2021- 6/30/2022)	*negotiated by City Council*																$ 132.69	$ 23,000.09
City Manager (11/4/19 - 6/30/2021)	*negotiated by City Council*																$ 127.84	$ 22,158.08
Code Enforcement Officer I	$ 30.56	$ 5,296.94	$ 31.33	$ 5,430.70	$ 32.12	$ 5,567.83	$ 32.93	$ 5,708.42	$ 33.76	$ 5,852.57	$ 34.62	$ 6,000.35	$ 35.49	$ 6,151.87	$ 36.39	$ 6,307.21	$ 37.31	$ 6,466.48
Code Enforcement Officer II	$ 33.62	$ 5,826.64	$ 34.46	$ 5,973.76	$ 35.33	$ 6,124.61	$ 36.23	$ 6,279.26	$ 37.14	$ 6,437.82	$ 38.08	$ 6,600.39	$ 39.04	$ 6,767.05	$ 40.03	$ 6,937.93	$ 41.04	$ 7,113.12
Communications & Legislative Affairs Director	$ 65.90	$ 11,422.98	$ 67.57	$ 11,711.42	$ 69.27	$ 12,007.15	$ 71.02	$ 12,310.35	$ 72.81	$ 12,621.20	$ 74.65	$ 12,939.90	$ 76.54	$ 13,266.65	$ 78.47	$ 13,601.65	$ 80.45	$ 13,945.11
Community Development Director	$ 78.78	$ 13,655.94	$ 80.77	$ 14,000.77	$ 82.81	$ 14,354.31	$ 84.90	$ 14,716.78	$ 87.05	$ 15,088.39	$ 89.25	$ 15,469.39	$ 91.50	$ 15,860.01	$ 93.81	$ 16,260.50	$ 96.18	$ 16,671.10
Community Engagement Assistant I	$ 26.15	$ 4,533.17	$ 26.81	$ 4,647.64	$ 27.49	$ 4,764.99	$ 28.18	$ 4,885.32	$ 28.90	$ 5,008.68	$ 29.63	$ 5,135.15	$ 30.37	$ 5,264.82	$ 31.14	$ 5,397.76	$ 31.93	$ 5,534.06
Community Engagement Assistant II	$ 28.77	$ 4,986.48	$ 29.49	$ 5,112.40	$ 30.24	$ 5,241.49	$ 31.00	$ 5,373.85	$ 31.79	$ 5,509.54	$ 32.59	$ 5,648.67	$ 33.41	$ 5,791.30	$ 34.26	$ 5,937.54	$ 35.12	$ 6,087.47
Community Services Officer II	$ 27.28	$ 4,728.97	$ 27.97	$ 4,406.77	$ 28.68	$ 4,970.45	$ 29.40	$ 5,095.74	$ 30.14	$ 5,224.16	$ 30.90	$ 5,355.79	$ 31.68	$ 5,490.70	$ 32.47	$ 5,628.99	$ 33.29	$ 5,770.75
Customer Service Representative I	$ 18.59	$ 3,222.01	$ 19.06	$ 3,303.37	$ 19.54	$ 3,386.79	$ 20.03	$ 3,472.31	$ 20.54	$ 3,559.99	$ 21.06	$ 3,649.88	$ 21.59	$ 3,742.05	$ 22.13	$ 3,836.54	$ 22.69	$ 3,933.42
Customer Service Representative II	$ 20.45	$ 3,544.22	$ 20.96	$ 3,633.71	$ 21.49	$ 3,725.47	$ 22.04	$ 3,819.54	$ 22.59	$ 3,915.99	$ 23.16	$ 4,014.87	$ 23.75	$ 4,116.25	$ 24.35	$ 4,220.19	$ 24.96	$ 4,326.76
Senior Customer Service Representative	$ 22.49	$ 3,898.64	$ 23.06	$ 3,997.08	$ 23.64	$ 4,098.01	$ 24.24	$ 4,201.49	$ 24.85	$ 4,307.59	$ 25.48	$ 4,416.36	$ 26.12	$ 4,527.88	$ 26.78	$ 4,642.21	$ 27.46	$ 4,759.43
Deputy City Clerk	$ 28.77	$ 4,986.48	$ 29.49	$ 5,112.40	$ 30.24	$ 5,241.49	$ 31.00	$ 5,373.85	$ 31.79	$ 5,509.54	$ 32.59	$ 5,648.67	$ 33.41	$ 5,791.30	$ 34.26	$ 5,937.54	$ 35.12	$ 6,087.47
Deputy City Manager	$ 86.66	$ 15,021.54	$ 88.85	$ 15,400.85	$ 91.09	$ 15,789.74	$ 93.39	$ 16,188.45	$ 95.75	$ 16,597.23	$ 98.17	$ 17,016.33	$ 100.65	$ 17,446.02	$ 103.19	$ 17,886.55	$ 105.80	$ 18,338.21
Economic Development Manager	$ 53.70	$ 9,307.37	$ 55.05	$ 9,542.39	$ 56.44	$ 9,783.35	$ 57.87	$ 10,030.39	$ 59.33	$ 10,283.67	$ 60.83	$ 10,543.35	$ 62.36	$ 10,809.58	$ 63.94	$ 11,082.54	$ 65.55	$ 11,362.38
Engineering Technician	$ 30.33	$ 5,257.47	$ 31.10	$ 5,390.23	$ 31.88	$ 5,526.34	$ 32.69	$ 5,665.89	$ 33.51	$ 5,808.96	$ 34.36	$ 5,955.64	$ 35.23	$ 6,106.03	$ 36.12	$ 6,260.22	$ 37.03	$ 6,418.29
Facilities Maintenance Technician II	$ 30.70	$ 5,320.85	$ 31.47	$ 5,455.21	$ 32.27	$ 5,592.96	$ 33.08	$ 5,734.19	$ 33.92	$ 5,878.99	$ 34.77	$ 6,027.44	$ 35.65	$ 6,179.64	$ 36.55	$ 6,335.68	$ 37.48	$ 6,495.67
Facilities Maintenance Technician I	$ 27.91	$ 4,837.14	$ 28.61	$ 4,959.28	$ 29.33	$ 5,084.51	$ 30.07	$ 5,212.90	$ 30.83	$ 5,344.53	$ 31.61	$ 5,479.49	$ 32.41	$ 5,617.85	$ 33.23	$ 5,759.71	$ 34.07	$ 5,905.15
Facilities Services Manager	$ 50.51	$ 8,754.75	$ 51.78	$ 8,975.82	$ 53.09	$ 9,202.47	$ 54.43	$ 9,434.85	$ 55.81	$ 9,673.09	$ 57.22	$ 9,917.34	$ 58.66	$ 10,167.77	$ 60.14	$ 10,424.52	$ 61.66	$ 10,687.75
Facilities Services Representative	$ 28.77	$ 4,986.48	$ 29.49	$ 5,112.40	$ 30.24	$ 5,241.49	$ 31.00	$ 5,373.85	$ 31.79	$ 5,509.54	$ 32.59	$ 5,648.67	$ 33.41	$ 5,791.30	$ 34.26	$ 5,937.54	$ 35.12	$ 6,087.47
Facilities Services Supervisor	$ 40.35	$ 6,993.93	$ 41.37	$ 7,170.54	$ 42.41	$ 7,351.60	$ 43.48	$ 7,537.24	$ 44.58	$ 7,727.56	$ 45.71	$ 7,922.69	$ 46.86	$ 8,122.75	$ 48.05	$ 8,327.86	$ 49.26	$ 8,538.15
Facilities Services Worker	$ 18.39	$ 3,187.04	$ 18.85	$ 3,267.51	$ 19.33	$ 3,350.02	$ 19.82	$ 3,434.61	$ 20.32	$ 3,521.34	$ 20.83	$ 3,610.26	$ 21.35	$ 3,701.42	$ 21.89	$ 3,794.89	$ 22.45	$ 3,890.72
Facilities Attendant	$ 16.00	$ 2,773.42	$ 16.40	$ 2,842.76	$ 16.81	$ 2,913.82	$ 17.23	$ 2,986.67	$ 17.66	$ 3,061.34	$ 18.10	$ 3,137.87	$ 18.56	$ 3,216.32	$ 19.02	$ 3,296.72	$ 19.50	$ 3,379.14
Finance Manager	$ 56.74	$ 9,835.69	$ 58.18	$ 10,084.05	$ 59.65	$ 10,338.68	$ 61.15	$ 10,599.75	$ 62.70	$ 10,867.41	$ 64.28	$ 11,141.82	$ 65.90	$ 11,423.17	$ 67.57	$ 11,711.62	$ 69.28	$ 12,008.00
Human Resources Analyst I	$ 37.81	$ 6,553.87	$ 38.77	$ 6,719.37	$ 39.74	$ 6,889.04	$ 40.75	$ 7,063.00	$ 41.78	$ 7,241.35	$ 42.83	$ 7,424.20	$ 43.91	$ 7,611.67	$ 45.02	$ 7,803.87	$ 46.16	$ 8,000.93
Human Resources Analyst II	$ 41.59	$ 7,209.26	$ 42.64	$ 7,391.30	$ 43.72	$ 7,577.94	$ 44.82	$ 7,769.30	$ 45.95	$ 7,965.48	$ 47.12	$ 8,166.62	$ 48.30	$ 8,372.84	$ 49.52	$ 8,584.26	$ 50.78	$ 8,801.03
Human Resources Manager	$ 59.37	$ 10,289.95	$ 60.86	$ 10,549.79	$ 62.40	$ 10,816.18	$ 63.98	$ 11,089.30	$ 65.59	$ 11,369.32	$ 67.25	$ 11,656.41	$ 68.95	$ 11,950.75	$ 70.69	$ 12,252.52	$ 72.47	$ 12,561.91
Information Technology Analyst I	$ 36.95	$ 6,405.08	$ 37.89	$ 6,566.81	$ 38.84	$ 6,732.63	$ 39.82	$ 6,902.64	$ 40.83	$ 7,076.94	$ 41.86	$ 7,255.64	$ 42.92	$ 7,438.85	$ 44.00	$ 7,626.70	$ 45.11	$ 7,819.28
Information Technology Analyst II	$ 40.65	$ 7,045.58	$ 41.67	$ 7,223.49	$ 42.73	$ 7,405.89	$ 43.81	$ 7,592.90	$ 44.91	$ 7,784.63	$ 46.05	$ 7,981.20	$ 47.21	$ 8,182.74	$ 48.40	$ 8,389.36	$ 49.62	$ 8,601.21
Information Technology Technician	$ 32.83	$ 5,690.20	$ 33.66	$ 5,833.88	$ 34.51	$ 5,981.20	$ 35.38	$ 6,132.23	$ 36.27	$ 6,287.08	$ 37.19	$ 6,445.83	$ 38.13	$ 6,608.60	$ 39.09	$ 6,775.47	$ 40.08	$ 6,946.56
Maintenance & Operations Technician	$ 30.70	$ 5,320.85	$ 31.47	$ 5,455.21	$ 32.27	$ 5,592.96	$ 33.08	$ 5,734.19	$ 33.92	$ 5,878.99	$ 34.77	$ 6,027.44	$ 35.65	$ 6,179.64	$ 36.55	$ 6,335.68	$ 37.48	$ 6,495.67
Management Analyst I, Communications Officer I, Community Engagement Analyst I, Community Enhancement Analyst I, Economic Development Analyst I, Neighborhood Housing and Development Analyst I	$ 36.68	$ 6,358.12	$ 37.61	$ 6,518.67	$ 38.56	$ 6,683.27	$ 39.53	$ 6,852.03	$ 40.53	$ 7,025.06	$ 41.55	$ 7,202.45	$ 42.60	$ 7,384.32	$ 43.68	$ 7,570.78	$ 44.78	$ 7,761.95

ATTACHMENT 11
Exhibit A to the Resolution

SALARY SCHEDULE EFFECTIVE JUNE 27, 2021

Classification	Step A Hourly	Step A Monthly	Step A1 Hourly	Step A1 Monthly	Step B Hourly	Step B Monthly	Step B1 Hourly	Step B1 Monthly	Step C Hourly	Step C Monthly	Step C1 Hourly	Step C1 Monthly	Step D Hourly	Step D Monthly	Step D1 Hourly	Step D1 Monthly	Step E Hourly	Step E Monthly
Management Analyst II, Assistant to the CM, Communications Officer II, Community Engagement Analyst II, Community Enhancement Analyst II, Economic Development Analyst II, Neighborhood Housing and Development Analyst II	$ 40.35	$ 6,993.93	$ 41.37	$ 7,170.54	$ 42.41	$ 7,351.60	$ 43.48	$ 7,537.24	$ 44.58	$ 7,727.56	$ 45.71	$ 7,922.69	$ 46.86	$ 8,122.75	$ 48.05	$ 8,327.86	$ 49.26	$ 8,538.15
Neighborhood Services Manager	$ 50.51	$ 8,754.75	$ 51.78	$ 8,975.82	$ 53.09	$ 9,202.47	$ 54.43	$ 9,434.85	$ 55.81	$ 9,673.09	$ 57.22	$ 9,917.34	$ 58.66	$ 10,167.77	$ 60.14	$ 10,424.52	$ 61.66	$ 10,687.75
Code Enforcement Supervisor	$ 42.52	$ 7,370.69	$ 43.60	$ 7,556.81	$ 44.70	$ 7,747.63	$ 45.83	$ 7,943.27	$ 46.98	$ 8,143.85	$ 48.17	$ 8,349.49	$ 49.39	$ 8,560.32	$ 50.63	$ 8,776.48	$ 51.91	$ 8,998.10
Planning Technician I	$ 25.95	$ 4,497.97	$ 26.61	$ 4,611.55	$ 27.28	$ 4,728.00	$ 27.97	$ 4,847.39	$ 28.67	$ 4,969.79	$ 29.40	$ 5,095.28	$ 30.14	$ 5,223.95	$ 30.90	$ 5,355.86	$ 31.68	$ 5,491.10
Planning Technician II	$ 28.54	$ 4,947.77	$ 29.27	$ 5,072.71	$ 30.00	$ 5,200.80	$ 30.76	$ 5,332.13	$ 31.54	$ 5,466.77	$ 32.34	$ 5,604.81	$ 33.15	$ 5,746.34	$ 33.99	$ 5,891.44	$ 34.85	$ 6,040.21
Planning Manager	$ 62.26	$ 10,791.88	$ 63.83	$ 11,064.38	$ 65.44	$ 11,343.77	$ 67.10	$ 11,630.22	$ 68.79	$ 11,923.90	$ 70.53	$ 12,224.99	$ 72.31	$ 12,533.69	$ 74.14	$ 12,850.18	$ 76.01	$ 13,174.66
Principal Building Inspector	$ 41.41	$ 7,177.34	$ 42.45	$ 7,358.58	$ 43.53	$ 7,544.39	$ 44.62	$ 7,734.90	$ 45.75	$ 7,930.21	$ 46.91	$ 8,130.46	$ 48.09	$ 8,335.77	$ 49.31	$ 8,546.26	$ 50.55	$ 8,762.06
Principal Engineer	$ 61.81	$ 10,714.28	$ 63.37	$ 10,984.83	$ 64.97	$ 11,262.21	$ 66.61	$ 11,546.60	$ 68.30	$ 11,838.16	$ 70.02	$ 12,137.09	$ 71.79	$ 12,443.57	$ 73.60	$ 12,757.78	$ 75.46	$ 13,079.93
Public Works Director	$ 78.78	$ 13,655.94	$ 80.77	$ 14,000.77	$ 82.81	$ 14,354.31	$ 84.90	$ 14,716.78	$ 87.05	$ 15,088.39	$ 89.25	$ 15,469.39	$ 91.50	$ 15,860.01	$ 93.81	$ 16,260.50	$ 96.18	$ 16,671.10
Public Works Division Manager - Maintenance & Operations	$ 58.08	$ 10,067.97	$ 59.55	$ 10,322.19	$ 61.05	$ 10,582.84	$ 62.60	$ 10,850.07	$ 64.18	$ 11,124.05	$ 65.80	$ 11,404.95	$ 67.46	$ 11,692.94	$ 69.16	$ 11,988.20	$ 70.91	$ 12,290.91
Maintenance & Operations Supervisor	$ 40.35	$ 6,993.93	$ 41.37	$ 7,170.54	$ 42.41	$ 7,351.60	$ 43.48	$ 7,537.24	$ 44.58	$ 7,727.56	$ 45.71	$ 7,922.69	$ 46.86	$ 8,122.75	$ 48.05	$ 8,327.86	$ 49.26	$ 8,538.15
Senior Accountant	$ 42.82	$ 7,422.37	$ 43.90	$ 7,609.79	$ 45.01	$ 7,801.95	$ 46.15	$ 7,998.96	$ 47.31	$ 8,200.94	$ 48.51	$ 8,408.03	$ 49.73	$ 8,620.34	$ 50.99	$ 8,838.01	$ 52.28	$ 9,061.19
Senior Accounting Technician & Payroll/Accounting Technician	$ 30.43	$ 5,274.06	$ 31.20	$ 5,407.24	$ 31.98	$ 5,543.78	$ 32.79	$ 5,683.76	$ 33.62	$ 5,827.29	$ 34.47	$ 5,974.43	$ 35.34	$ 6,125.29	$ 36.23	$ 6,279.97	$ 37.15	$ 6,438.54
Community Enhancement Technician & Management Technician	$ 30.37	$ 5,263.58	$ 31.13	$ 5,396.49	$ 31.92	$ 5,532.76	$ 32.73	$ 5,672.47	$ 33.55	$ 5,815.71	$ 34.40	$ 5,962.56	$ 35.27	$ 6,113.12	$ 36.16	$ 6,267.49	$ 37.07	$ 6,425.75
Senior Animal Services Officer	$ 33.08	$ 5,733.51	$ 33.91	$ 5,878.29	$ 34.77	$ 6,026.73	$ 35.65	$ 6,178.91	$ 36.55	$ 6,334.94	$ 37.47	$ 6,494.90	$ 38.42	$ 6,658.90	$ 39.39	$ 6,827.05	$ 40.38	$ 6,999.44
Senior Building Permit Technician	$ 31.24	$ 5,415.42	$ 32.03	$ 5,552.16	$ 32.84	$ 5,692.36	$ 33.67	$ 5,836.10	$ 34.52	$ 5,983.47	$ 35.39	$ 6,134.56	$ 36.29	$ 6,289.47	$ 37.20	$ 6,448.28	$ 38.14	$ 6,611.11
Senior Civil Engineer	$ 53.75	$ 9,316.77	$ 55.11	$ 9,552.03	$ 56.50	$ 9,793.23	$ 57.93	$ 10,040.52	$ 59.39	$ 10,294.06	$ 60.89	$ 10,553.99	$ 62.43	$ 10,820.49	$ 64.00	$ 11,093.73	$ 65.62	$ 11,373.86
Senior Code Enforcement Officer	$ 36.98	$ 6,409.30	$ 37.91	$ 6,571.14	$ 38.87	$ 6,737.07	$ 39.85	$ 6,907.19	$ 40.86	$ 7,081.61	$ 41.89	$ 7,260.43	$ 42.94	$ 7,443.76	$ 44.03	$ 7,631.72	$ 45.14	$ 7,824.43
Senior Management Analyst, Senior Community Enhancement Analyst; Senior Executive Assistant to the City Manager, Senior Finance Analyst, Senior Public Works Analyst	$ 46.40	$ 8,043.02	$ 47.57	$ 8,246.12	$ 48.78	$ 8,454.34	$ 50.01	$ 8,667.82	$ 51.27	$ 8,886.70	$ 52.56	$ 9,111.10	$ 53.89	$ 9,341.16	$ 55.25	$ 9,577.04	$ 56.65	$ 9,818.87
Senior Human Resources Analyst	$ 47.83	$ 8,290.65	$ 49.04	$ 8,500.00	$ 50.28	$ 8,714.64	$ 51.55	$ 8,934.69	$ 52.85	$ 9,160.30	$ 54.18	$ 9,391.61	$ 55.55	$ 9,628.76	$ 56.95	$ 9,871.90	$ 58.39	$ 10,121.18
Senior Information Technology Analyst	$ 46.74	$ 8,102.42	$ 47.93	$ 8,307.02	$ 49.14	$ 8,516.78	$ 50.38	$ 8,731.84	$ 51.65	$ 8,952.33	$ 52.95	$ 9,178.39	$ 54.29	$ 9,410.15	$ 55.66	$ 9,647.77	$ 57.07	$ 9,891.39
Senior Building Plans Examiner	$ 39.34	$ 6,819.33	$ 40.34	$ 6,991.52	$ 41.35	$ 7,168.07	$ 42.40	$ 7,349.07	$ 43.47	$ 7,534.65	$ 44.57	$ 7,724.91	$ 45.69	$ 7,919.97	$ 46.85	$ 8,119.96	$ 48.03	$ 8,325.00
Senior Planner	$ 45.87	$ 7,950.91	$ 47.02	$ 8,150.88	$ 48.21	$ 8,355.86	$ 49.42	$ 8,565.95	$ 50.66	$ 8,781.30	$ 51.93	$ 9,002.04	$ 53.24	$ 9,228.29	$ 54.58	$ 9,460.20	$ 55.95	$ 9,697.91
Part Time Salary Schedule																		
Council Member (monthly stipend)																		$ 500.00
College Intern	$ 16.00	$ -	$ 16.40	$ -	$ 16.81	$ -	$ 17.23	$ -	$ 17.66	$ -	$ 18.10	$ -	$ 18.56	$ -	$ 19.02	$ -	$ 19.50	$ -
Customer Service Representative Intern	$ 16.00	$ -	$ 16.40	$ -	$ 16.81	$ -	$ 17.23	$ -	$ 17.66	$ -	$ 18.10	$ -	$ 18.56	$ -	$ 19.02	$ -	$ 19.50	$ -
Engineering Intern	$ 17.48	$ -	$ 17.92	$ -	$ 18.37	$ -	$ 18.83	$ -	$ 19.30	$ -	$ 19.78	$ -	$ 20.28	$ -	$ 20.78	$ -	$ 21.30	$ -
Facilities Attendant	$ 16.00	$ -	$ 16.40	$ -	$ 16.81	$ -	$ 17.23	$ -	$ 17.66	$ -	$ 18.10	$ -	$ 18.56	$ -	$ 19.02	$ -	$ 19.50	$ -
Graduate Intern	$ 18.25	$ -	$ 18.86	$ -	$ 19.33	$ -	$ 19.82	$ -	$ 20.31	$ -	$ 20.82	$ -	$ 21.34	$ -	$ 21.87	$ -	$ 22.42	$ -
Office Aide	$ 14.02	$ -	$ 14.37	$ -	$ 14.73	$ -	$ 15.10	$ -	$ 15.48	$ -	$ 15.86	$ -	$ 16.26	$ -	$ 16.67	$ -	$ 17.08	$ -

Note: In accordance with Resolution #103-2012 and 20-2004, the City Manager is authorized to make title, salary range and classification changes during the fiscal year.

Revision Summary

Resolution 47-2012; effective 6-1-2012
Resolution 103-2012; retroactively made effective 7-1-2011
Resolution 63-2013; effective 7-1-2013
Resolution 62-2014; retroactively effective 7-1-13
Resolution 99-2015; retroactively effective 7-1-15
Resolution 87-2017; retroactively effective 7-1-2016
Resolution 87-2017; effective 7-1-2017
Resolution 144-2018; effective 7-1-2018
Resolution 141-2019; effective 7-1-2019
Resolution 75-2020; effective 7-1-2020
Resolution xx-2021; effective 6-27-2021

MEMORANDUM

ITEM 9.13.

DATE: June 7, 2021

TO: Honorable Mayor and Council Members

FROM: Albert Stricker, Public Works Director
Quoc Nham, Associate Civil Engineer

SUBJECT: **A RESOLUTION APPROVING THE FINAL MAP OF RIO DEL ORO LOT 67A, SUBDIVISION NO. FM-2019-004-02, AND AUTHORIZING THE EXECUTION OF THE SUBDIVISION IMPROVEMENT AGREEMENT CONTRACT NO. 2021-89**

RECOMMENDATION

Adopt the Resolution.

RESULT OF RECOMMENDED ACTION

Adoption of the Resolution will authorize the City to enter into Subdivision Improvement Agreement Contract No. 2021-89 guaranteeing the construction of public roads and utilities with Alta Vista, LLC and the recording of the final subdivision map (Exhibit A) creating 136 residentially zoned lots and 1 designated neighborhood park lot located south of White Rock Road and west of Rancho Cordova Parkway between Douglas Road.

BACKGROUND

The map has been examined and checked for compliance with Title 22 of the City of Rancho Cordova Municipal code and the California Subdivision Map Act. The City Council approved the Large Lot Map on May 17, 2021. A Development Agreement was entered on December 6, 2010. The City and Elliott Homes executed an Amended and Restated Development Agreement on January 15, 2020. A copy of the final map (Exhibit A) and copy of the vicinity map (Exhibit B) are included with this letter.

Roads are offered for dedication with this subdivision. Elliot Homes, LLC. has provided a performance and labor and material bond guaranteeing the construction of the public improvements. Wood Rodgers has waived the requirement for a bond to guarantee payment for setting the survey monuments with the subdivision. The soil report requirement has been satisfied by Youngdahl Consulting Group, Inc., dated December 2019.

There are no delinquent taxes against the property and the Tax Collector has so certified. The 2021/2022 estimated taxes have been secured with the Sacramento County Tax Collector.

FISCAL IMPACT AND FUNDING SOURCE

There is no fiscal impact to the City.

ATTACHMENT(S)

1. Resolution
2. Exhibit A to the Resolution - Final Map RDO
3. Exhibit B to the Resolution - RDO - 67A
4. Rio Del Oro 67A Contract 2021-89

CITY OF RANCHO CORDOVA

RESOLUTION NO. XX-2021

A RESOLUTION OF THE CITY COUNCIL OF THE CITY OF RANCHO CORDOVA, STATE OF CALIFORNIA, APPROVING THE FINAL MAP OF RIO DEL ORO LOT 67A, SUBDIVISION NO. FM-2019-004-02, AND AUTHORIZING THE EXECUTION OF THE SUBDIVISION IMPROVEMENT AGREEMENT CONTRACT NO. 2021-89

WHEREAS, the City Council approved the Large Lot Map on May 17, 2021 per Resolution No. 2021-71; and

WHEREAS, the map is in substantial compliance with the approved tentative map; and

WHEREAS, the conditions of approval have been complied with; and

WHEREAS, the map complies with Title 22 of the City of Rancho Cordova municipal code and the California Subdivision Map Act; and

WHEREAS, the approval of final maps is exempt from review under the California Environmental Quality Act (CEQA) pursuant to CEQA Regulation Section 15268(b)(3) as a ministerial approval.

WHEREAS, the City desires to enter into a subdivision improvement agreement with the developer to ensure necessary public improvements are completed and secured with a bond.

NOW, THEREFORE, BE IT HEREBY RESOLVED BY THE CITY COUNCIL OF THE CITY OF RANCHO CORDOVA does approve the Final Map (Exhibits A and B) of Rio Del Oro Lot 67A, Subdivision No. FM-2019-004-02 and does authorize the City Manager to execute Subdivision Improvement Agreement 2021-89 with Alta Vista, LLC, in a form approved by the City Attorney.

PASSED AND ADOPTED by the City Council of the City of Rancho Cordova on the 7th day of June, 2021 by the following vote:

AYES:

NOES:

ABSENT:

ABSTAIN:

ATTEST: _____

Garrett Gatewood, Mayor

Stacy Leitner, CMC
City Clerk

OWNER'S STATEMENT

THE UNDERSIGNED HEREBY CONSENT TO THE PREPARATION AND RECORDING OF THIS FINAL MAP.

THE REAL PROPERTY DESCRIBED BELOW IS DEDICATED AS AN EASEMENT FOR PUBLIC PURPOSES:

THE UNDERSIGNED HEREBY OFFERS FOR DEDICATION AND DOES HEREBY DEDICATE TO ANY AND ALL PUBLIC USES, THE PUBLIC ROADS DESIGNATED HEREON AS WHITE ROCK ROAD, TORTUGUERO WAY, TENORIO WAY, POAS WAY, IRAZU WAY, LAGARTO WAY, ARENAL DRIVE, BANANO WAY AND TARCOLES WAY, AS SHOWN HEREON, AND DOES HEREBY DEDICATE TO SPECIFIC PURPOSES THE FOLLOWING:

1. EASEMENT FOR PLANTING AND MAINTAINING TREES, ELECTROLIERS, TRAFFIC CONTROL DEVICES, WATER AND GAS PIPES, AND UNDERGROUND WIRES AND CONDUITS FOR ELECTRIC, TELEVISION AND TELEPHONE SERVICES, TOGETHER WITH ANY AND ALL APPURTENANCES PERTAINING THERETO, ON, OVER, UNDER AND ACROSS LOTS A, B, C AND D, AND THOSE STRIPS OF LAND 12.50 AND 25.50 FEET IN WIDTH, LYING CONTIGUOUS TO THE PUBLIC STREETS SHOWN HEREON AND DESIGNATED "PUBLIC UTILITY EASEMENT" (PUE).

2. EASEMENTS FOR LANDSCAPING AND ALL APPURTENANCES PERTAINING THERETO LYING ON, OVER AND ACROSS LOTS A, B, C AND D, AND THOSE STRIPS OF LAND SHOWN HEREON AND DESIGNATED "LANDSCAPING EASEMENT" (LE) SAID STRIPS TO BE KEPT OPEN AND FREE FROM BUILDINGS. THE MAINTENANCE AND REPLANTING OF THE LANDSCAPE STRIP SHALL BE THE RESPONSIBILITY OF THE PROPERTY OWNER.

3. RIGHT OF WAYS AND EASEMENTS FOR THE INSTALLATION AND MAINTENANCE OF A PEDESTRIAN WALKWAY, TOGETHER WITH ANY AND ALL APPURTENANCES PERTAINING THERETO ON, OVER, UNDER AND ACROSS LOTS A, B, C AND D, AND THOSE STRIPS OF LAND 13.00 FEET IN WIDTH, SHOWN HEREON AND DESIGNATED "PEDESTRIAN EASEMENT" (PE). THE MAINTENANCE AND REPAIR OF THE WALKWAY SHALL BE THE RESPONSIBILITY OF THE PROPERTY OWNER.

4. AN EASEMENT FOR CONSTRUCTING AND MAINTAINING CENTRALIZED MAIL DELIVERY BOXES, PEDESTALS, AND SLABS, TOGETHER WITH ANY AND ALL APPURTENANCES PERTAINING THERETO INCLUDING PEDESTRIAN ACCESS FOR DELIVERY AND RECEIPT OF MAIL ON, OVER, UNDER AND ACROSS STRIPS OF LAND FIVE FEET IN WIDTH LYING CONTIGUOUS TO THE PUBLIC STREETS SHOWN HEREON.

ALTA VISTA, LLC
AN ARIZONA LIMITED LIABILITY COMPANY

BY: _____

NAME: _____

TITLE: _____

SURVEYOR'S STATEMENT

THIS FINAL MAP WAS PREPARED BY ME OR UNDER MY DIRECTION AND IS BASED UPON A FIELD SURVEY IN CONFORMANCE WITH THE REQUIREMENTS OF THE SUBDIVISION MAP ACT AND LOCAL ORDINANCE AT THE REQUEST OF ALTA VISTA, LLC, IN NOVEMBER, 2019. I HEREBY STATE THAT ALL THE MONUMENTS SHOWN HEREON ARE OF THE CHARACTER AND OCCUPY THE POSITIONS INDICATED OR THAT THEY WILL BE SET IN THOSE POSITIONS BEFORE JUNE 30, 2023 AND THAT THE MONUMENTS ARE, OR WILL BE, SUFFICIENT TO ENABLE THE SURVEY TO BE RETRACED.

WOOD RODGERS, INC.

_____
DENNIS L. BARBER
P.L.S. 8067

_____
DATE

PROFESSIONAL LAND SURVEYOR
DENNIS L. BARBER
No. 8067
STATE OF CALIFORNIA

NOTARY'S ACKNOWLEDGMENT

A NOTARY PUBLIC OR OTHER OFFICER COMPLETING THIS CERTIFICATE VERIFIES ONLY THE IDENTITY OF THE INDIVIDUAL WHO SIGNED THE DOCUMENT TO WHICH THIS CERTIFICATE IS ATTACHED, AND NOT THE TRUTHFULNESS, ACCURACY, OR VALIDITY OF THAT DOCUMENT.

STATE OF CALIFORNIA)
COUNTY OF _____) SS

ON _____ DAY OF _____, 2021 BEFORE ME, _____,
A NOTARY PUBLIC IN AND FOR SAID COUNTY AND STATE, PERSONALLY APPEARED _____
_____ WHO PROVED TO ME ON THE BASIS OF SATISFACTORY EVIDENCE TO BE THE PERSON(S) WHOSE NAME(S) IS/ARE SUBSCRIBED TO THE WITHIN INSTRUMENT AND ACKNOWLEDGED TO ME THAT HE/SHE/THEY EXECUTED THE SAME IN HIS/HER/THEIR AUTHORIZED CAPACITY(IES), AND THAT BY HIS/HER/THEIR SIGNATURE(S) ON THE INSTRUMENT THE PERSON(S), OR THE ENTITY UPON BEHALF OF WHICH THE PERSON(S) ACTED, EXECUTED THE INSTRUMENT.

I CERTIFY UNDER PENALTY OF PERJURY UNDER THE LAWS OF THE STATE OF CALIFORNIA THAT THE FOREGOING PARAGRAPH IS TRUE AND CORRECT.

WITNESS MY HAND: _____

PRINTED NAME: _____

MY PRINCIPLE PLACE OF BUSINESS IS IN THE COUNTY OF: _____

MY COMMISSION EXPIRES: _____

MY COMMISSION No.: _____

CITY ENGINEER'S STATEMENT

I HEREBY STATE THAT I HAVE EXAMINED THIS FINAL MAP OF RIO DEL ORO LOT 67A AND FIND IT TO BE SUBSTANTIALLY THE SAME AS THE TENTATIVE MAP APPROVED BY THE CITY OF RANCHO CORDOVA, AND ANY APPROVED ALTERATIONS THEREOF; THAT ALL PROVISIONS OF THE SUBDIVISION MAP ACT AND ALL APPLICABLE CITY ORDINANCES HAVE BEEN COMPLIED WITH.

_____
CITY ENGINEER, ALBERT STRICKER, R.C.E. 64057

DATED: _____

REGISTERED PROFESSIONAL ENGINEER
ALBERT STRICKER
No. 64057
CIVIL
STATE OF CALIFORNIA

CITY SURVEYOR'S STATEMENT

I HEREBY STATE THAT I AM SATISFIED THAT SAID FINAL MAP IS TECHNICALLY CORRECT.

_____
LAND SURVEYOR, CYRUS E. ABHAR, P.L.S. 7723

DATED: _____

LICENSED LAND SURVEYOR
CYRUS E. ABHAR
No. 7723
STATE OF CALIFORNIA

CITY CLERK'S STATEMENT

I HEREBY STATE THAT THE CITY COUNCIL OF THE CITY OF RANCHO CORDOVA HAS APPROVED THIS FINAL MAP OF RIO DEL ORO LOT 67A AND HAS ACCEPTED ON BEHALF OF THE PUBLIC ALL EASEMENTS AND RIGHTS-OF-WAY DESIGNATED AS WHITE ROCK ROAD, TORTUGUERO WAY, TENORIO WAY, POAS WAY, IRAZU WAY, LAGARTO WAY, ARENAL DRIVE, BANANO WAY AND TARCOLES WAY, AS SHOWN HEREON, , TOGETHER WITH ANY AND ALL APPURTENANCES PERTAINING THERETO, SUBJECT TO THE IMPROVEMENT THEREOF; AND DO HEREBY CERTIFY THE ABANDONMENTS LISTED HEREON.

BY: _____
CITY CLERK
CITY OF RANCHO CORDOVA

DATED: _____

RECORDER'S STATEMENT

FILED THIS_____DAY OF _____, 2021, AT _____ ___.M. IN BOOK _____ OF MAPS, AT PAGE _____ AT THE REQUEST OF WOOD RODGERS, INC. TITLE TO THE LAND INCLUDED IN THIS FINAL MAP BEING VESTED AS PER CERTIFICATE NO. _____ ON FILE IN THIS OFFICE.

DONNA ALLRED COUNTY RECORDER
COUNTY OF SACRAMENTO

DOCUMENT NO.: _____

BY: _____
DEPUTY RECORDER

FEE: $ _____

FINAL MAP OF
RIO DEL ORO
LOT 67A

SUBDIVISION NO. FM-2019-004-02

BEING ALL OF LOTS 67A AND LOT A OF FINAL MAP OF
RIO DEL ORO PHASE 1 LARGE LOT MAP,
FILED FOR RECORD IN BOOK ____ OF MAPS, AT PAGE ____
SACRAMENTO COUNTY RECORDS
CITY OF RANCHO CORDOVA, COUNTY OF SACRAMENTO, STATE OF CALIFORNIA

WOOD RODGERS
BUILDING RELATIONSHIPS ONE PROJECT AT A TIME
3301 C St, Bldg. 100-B Tel 916.341.7760
Sacramento, CA 95816 Fax 916.341.7767

JUNE 2021

Sheet 1 of 7

1032.066

CURVE TABLE – THIS SHEET ONLY				
No.	Radius	Delta	Length	Ref.
C1	10.00'	90°00'00"	15.71'	(1)
C2	993.50'	3°48'56"	66.16'	(1)
C3	993.50'	11°37'12"	201.49'	(1)

LINE TABLE – THIS SHEET ONLY			
No.	Bearing	Length	Ref.
L1	N80°31'07"E	24.00'	(1)
L2	N9°28'52"W	10.00'	(1)
L3	N7°05'25"W	49.61'	(1)
L4	N8°15'52"W	30.44'	(1)

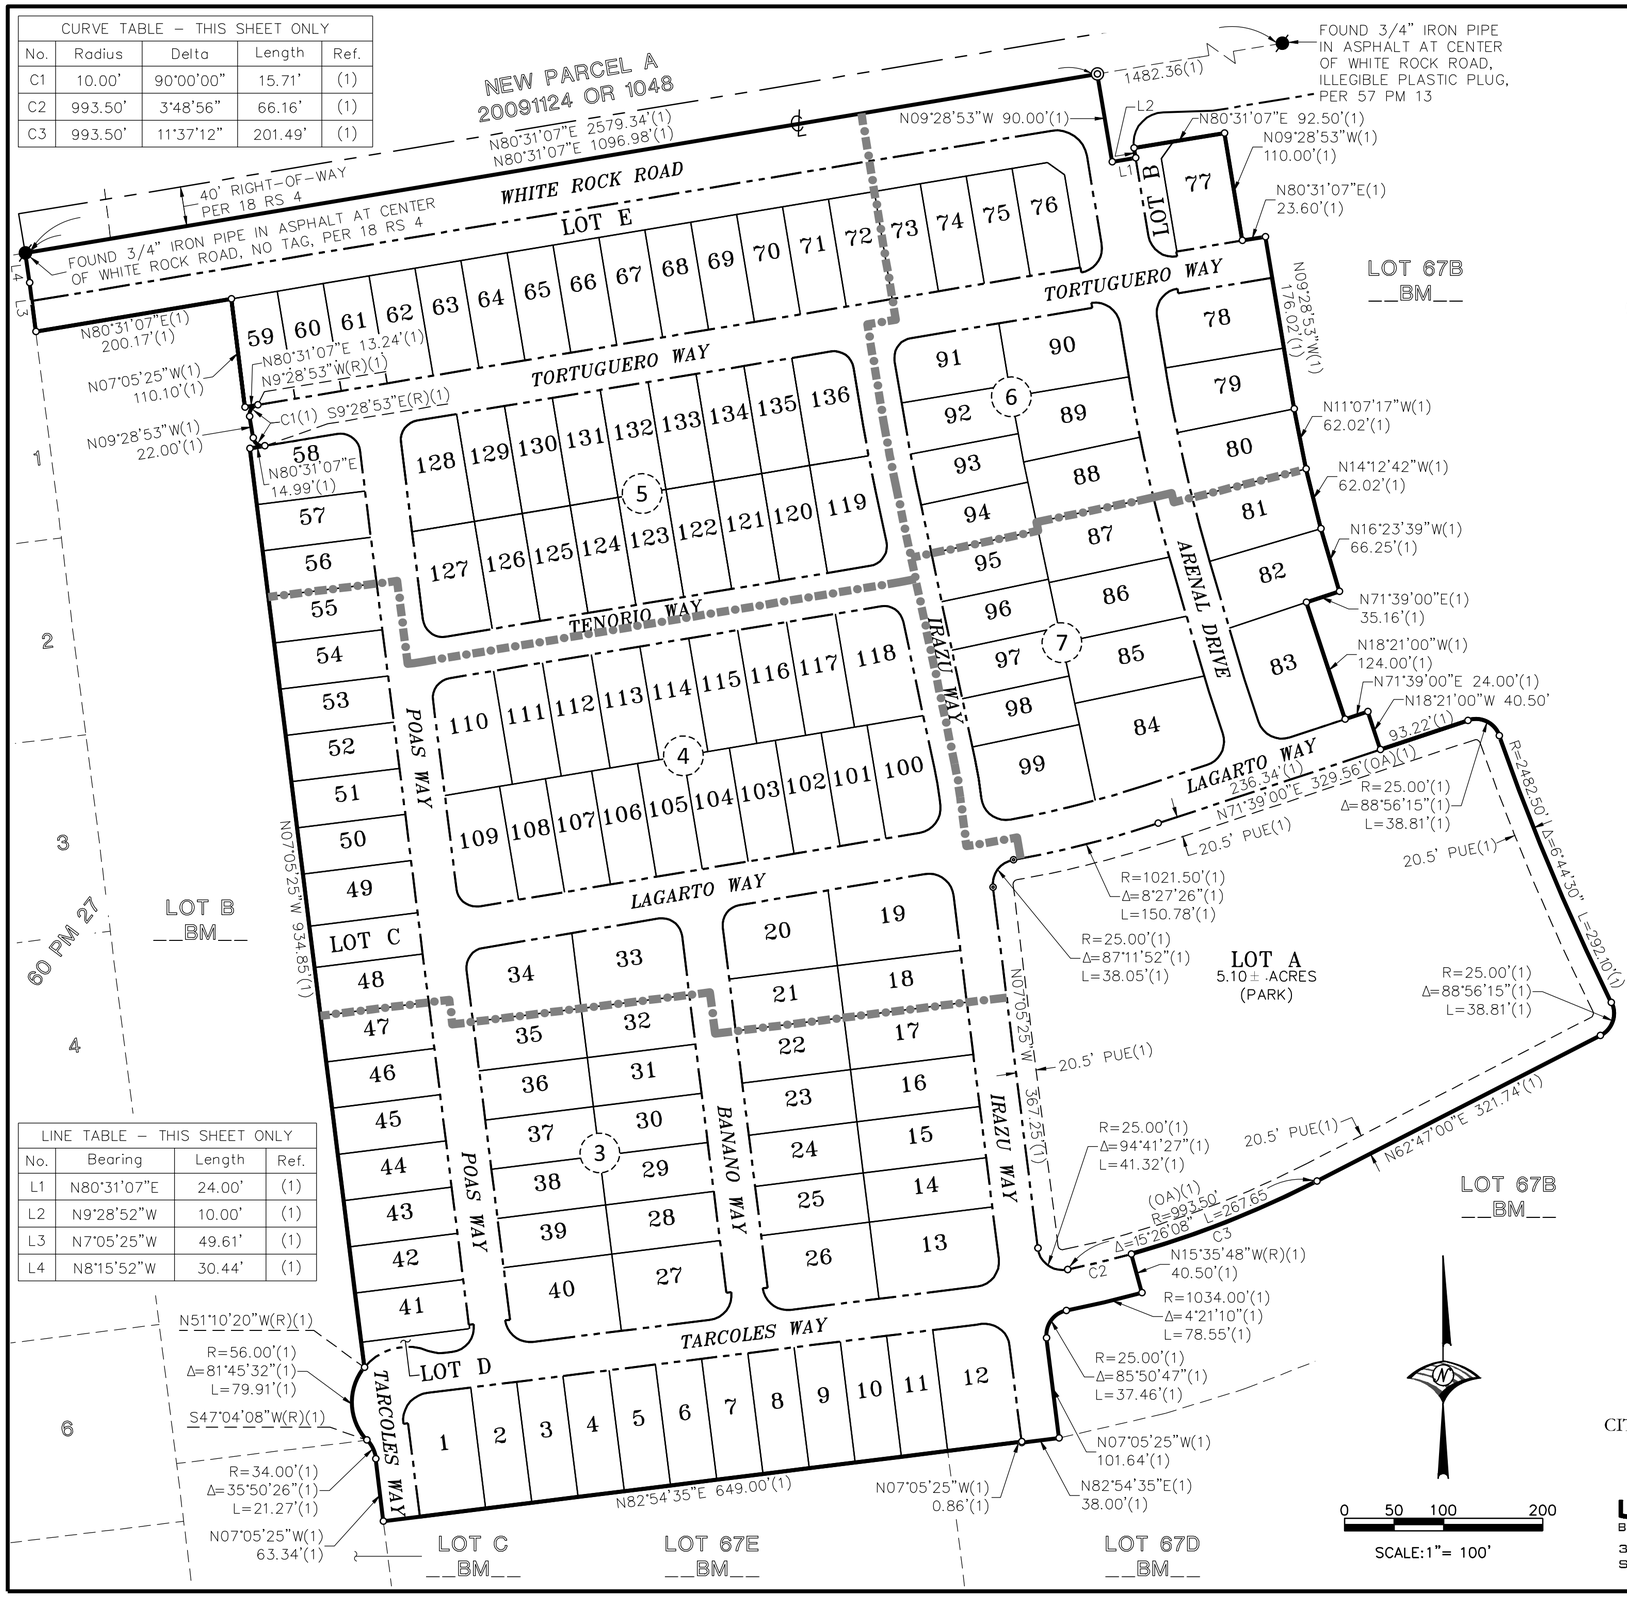

LEGEND

○	DIMENSION POINT		
●	FOUND MONUMENT AS NOTED		
◎	SET 3/4" IRON PIPE WITH CAP STAMPED "LS 8067"		
℄	CENTERLINE		
L=	ARC LENGTH	PUE	PUBLIC UTILITY EASEMENT
BM	BOOK OF MAPS	(OA)	OVERALL
LE	LANDSCAPE EASEMENT	(R)	RADIAL BEARING
PE	PEDESTRIAN EASEMENT	SF	SQUARE FEET
(6)	SHEET NUMBER REFERENCE		

BASIS OF BEARINGS

THE BASIS OF BEARINGS FOR THIS SURVEY IS THE CALIFORNIA STATE PLANE COORDINATE SYSTEM, ZONE 2, NAD 83, EPOCH DATE 1997.30, AS MEASURED BETWEEN NGS STATION "SHELDON", 1ST ORDER AND NGS STATION "G 1414", 1ST ORDER. SAID BEARING IS NORTH 72°44'09" EAST. DISTANCES SHOWN ARE GROUND BASED.

REFERENCES:

(1) __ BM __ FINAL MAP OF RIO DEL ORO PHASE 1 LARGE LOT MAP

NOTES

1. ALL CURVES DIMENSIONED WITH RADIUS, DELTA, AND ARC LENGTH.
2. ALL DISTANCES SHOWN HEREON ARE EXPRESSED IN FEET AND DECIMALS THEREOF.
3. DUE TO ROUNDING, THE SUM OF THE INDIVIDUAL DIMENSIONS MAY NOT EQUAL THE OVERALL DIMENSION.
4. THE TOTAL AREA FOR THIS "FINAL MAP RIO DEL ORO LOT 67A" IS 32.70± ACRES, CONSISTING OF 136 RESIDENTIAL LOTS, 1 PARK LOT, 2 LANDSCAPE LOTS AND 2 PASEO LOTS.
5. 5/8" REBAR CAPPED "LS 8067" WILL BE SET AT ALL REAR LOT CORNERS, ALONG WITH ALL LOT LINE ANGLE POINTS OR AT A 2.00 FOOT PROJECTION ALONG LOT LINES ADJACENT TO WALLS (2.00 FOOT BY 2.00 FOOT OFFSETS FOR ANGLE POINTS ADJACENT TO WALLS). FRONT CORNERS WILL BE SET WITH A 1" BRASS DISK STAMPED "LS 8067" AT A 1.00 FOOT PROJECTION OF THE PROPERTY LINE ONTO THE SIDEWALK.
6. THERE IS A 5.00 FOOT POSTAL EASEMENT ADJACENT TO ALL ROAD RIGHTS OF WAY SHOWN HEREON.
7. A SOILS REPORT FOR THIS SUBDIVISION WAS PREPARED BY YOUNGDAHL CONSULTING GROUP, INC, ON DECEMBER 2019. A COPY OF THIS REPORT IS AVAILABLE FOR PUBLIC INSPECTION AT THE OFFICE OF THE CITY OF RANCHO CORDOVA BUILDING INSPECTOR.
8. LOT A SHALL BE GRANTED TO THE CITY OR ANY ENTITY DESIGNATED BY THE CITY FOR NEIGHBORHOOD PARK SERVICES. THIS NOTE SUPERSEDES AND REPLACES NOTE 5 ON SHEET 2 OF THE FINAL MAP FOR RIO DEL ORO PHASE 1 LARGE LOT MAP APPROVED BY THE CITY ON MAY 17, 2021.
9. LOTS B, C. D AND E ARE FOR LANDSCAPING, PEDESTRIAN AND PUBLIC UTILITY EASEMENT PURPOSES AND SHALL BE GRANTED TO THE CITY OF RANCHO CORDOVA.
10. PURSUANT TO SECTION 66434(g) OF THE GOVERNMENT CODE, THE FOLLOWING EASEMENT, NOT SHOWN HEREON, IS HEREBY ABANDONED:

10.1 THOSE PORTIONS OF IRREVOCABLE OFFER OF DEDICATION (IOD) AS DEPICTED ON THE MAP ENTITLED "RIO DEL ORO PHASE 1 LARGE LOT MAP" FILED IN BOOK ___ OF FINAL MAPS, AT PAGE ___, OFFICIAL RECORDS OF SACRAMENTO COUNTY.

FINAL MAP OF
RIO DEL ORO
LOT 67A

SUBDIVISION NO. FM-2019-004-02

BEING ALL OF LOTS 67A AND LOT A OF FINAL MAP OF
RIO DEL ORO PHASE 1 LARGE LOT MAP,
FILED FOR RECORD IN BOOK ____ OF MAPS, AT PAGE ____
SACRAMENTO COUNTY RECORDS
CITY OF RANCHO CORDOVA, COUNTY OF SACRAMENTO, STATE OF CALIFORNIA

WOOD RODGERS
BUILDING RELATIONSHIPS ONE PROJECT AT A TIME
3301 C St, Bldg. 100-B Tel 916.341.7760
Sacramento, CA 95816 Fax 916.341.7767

JUNE 2021

Sheet 2 of 7

1032.066

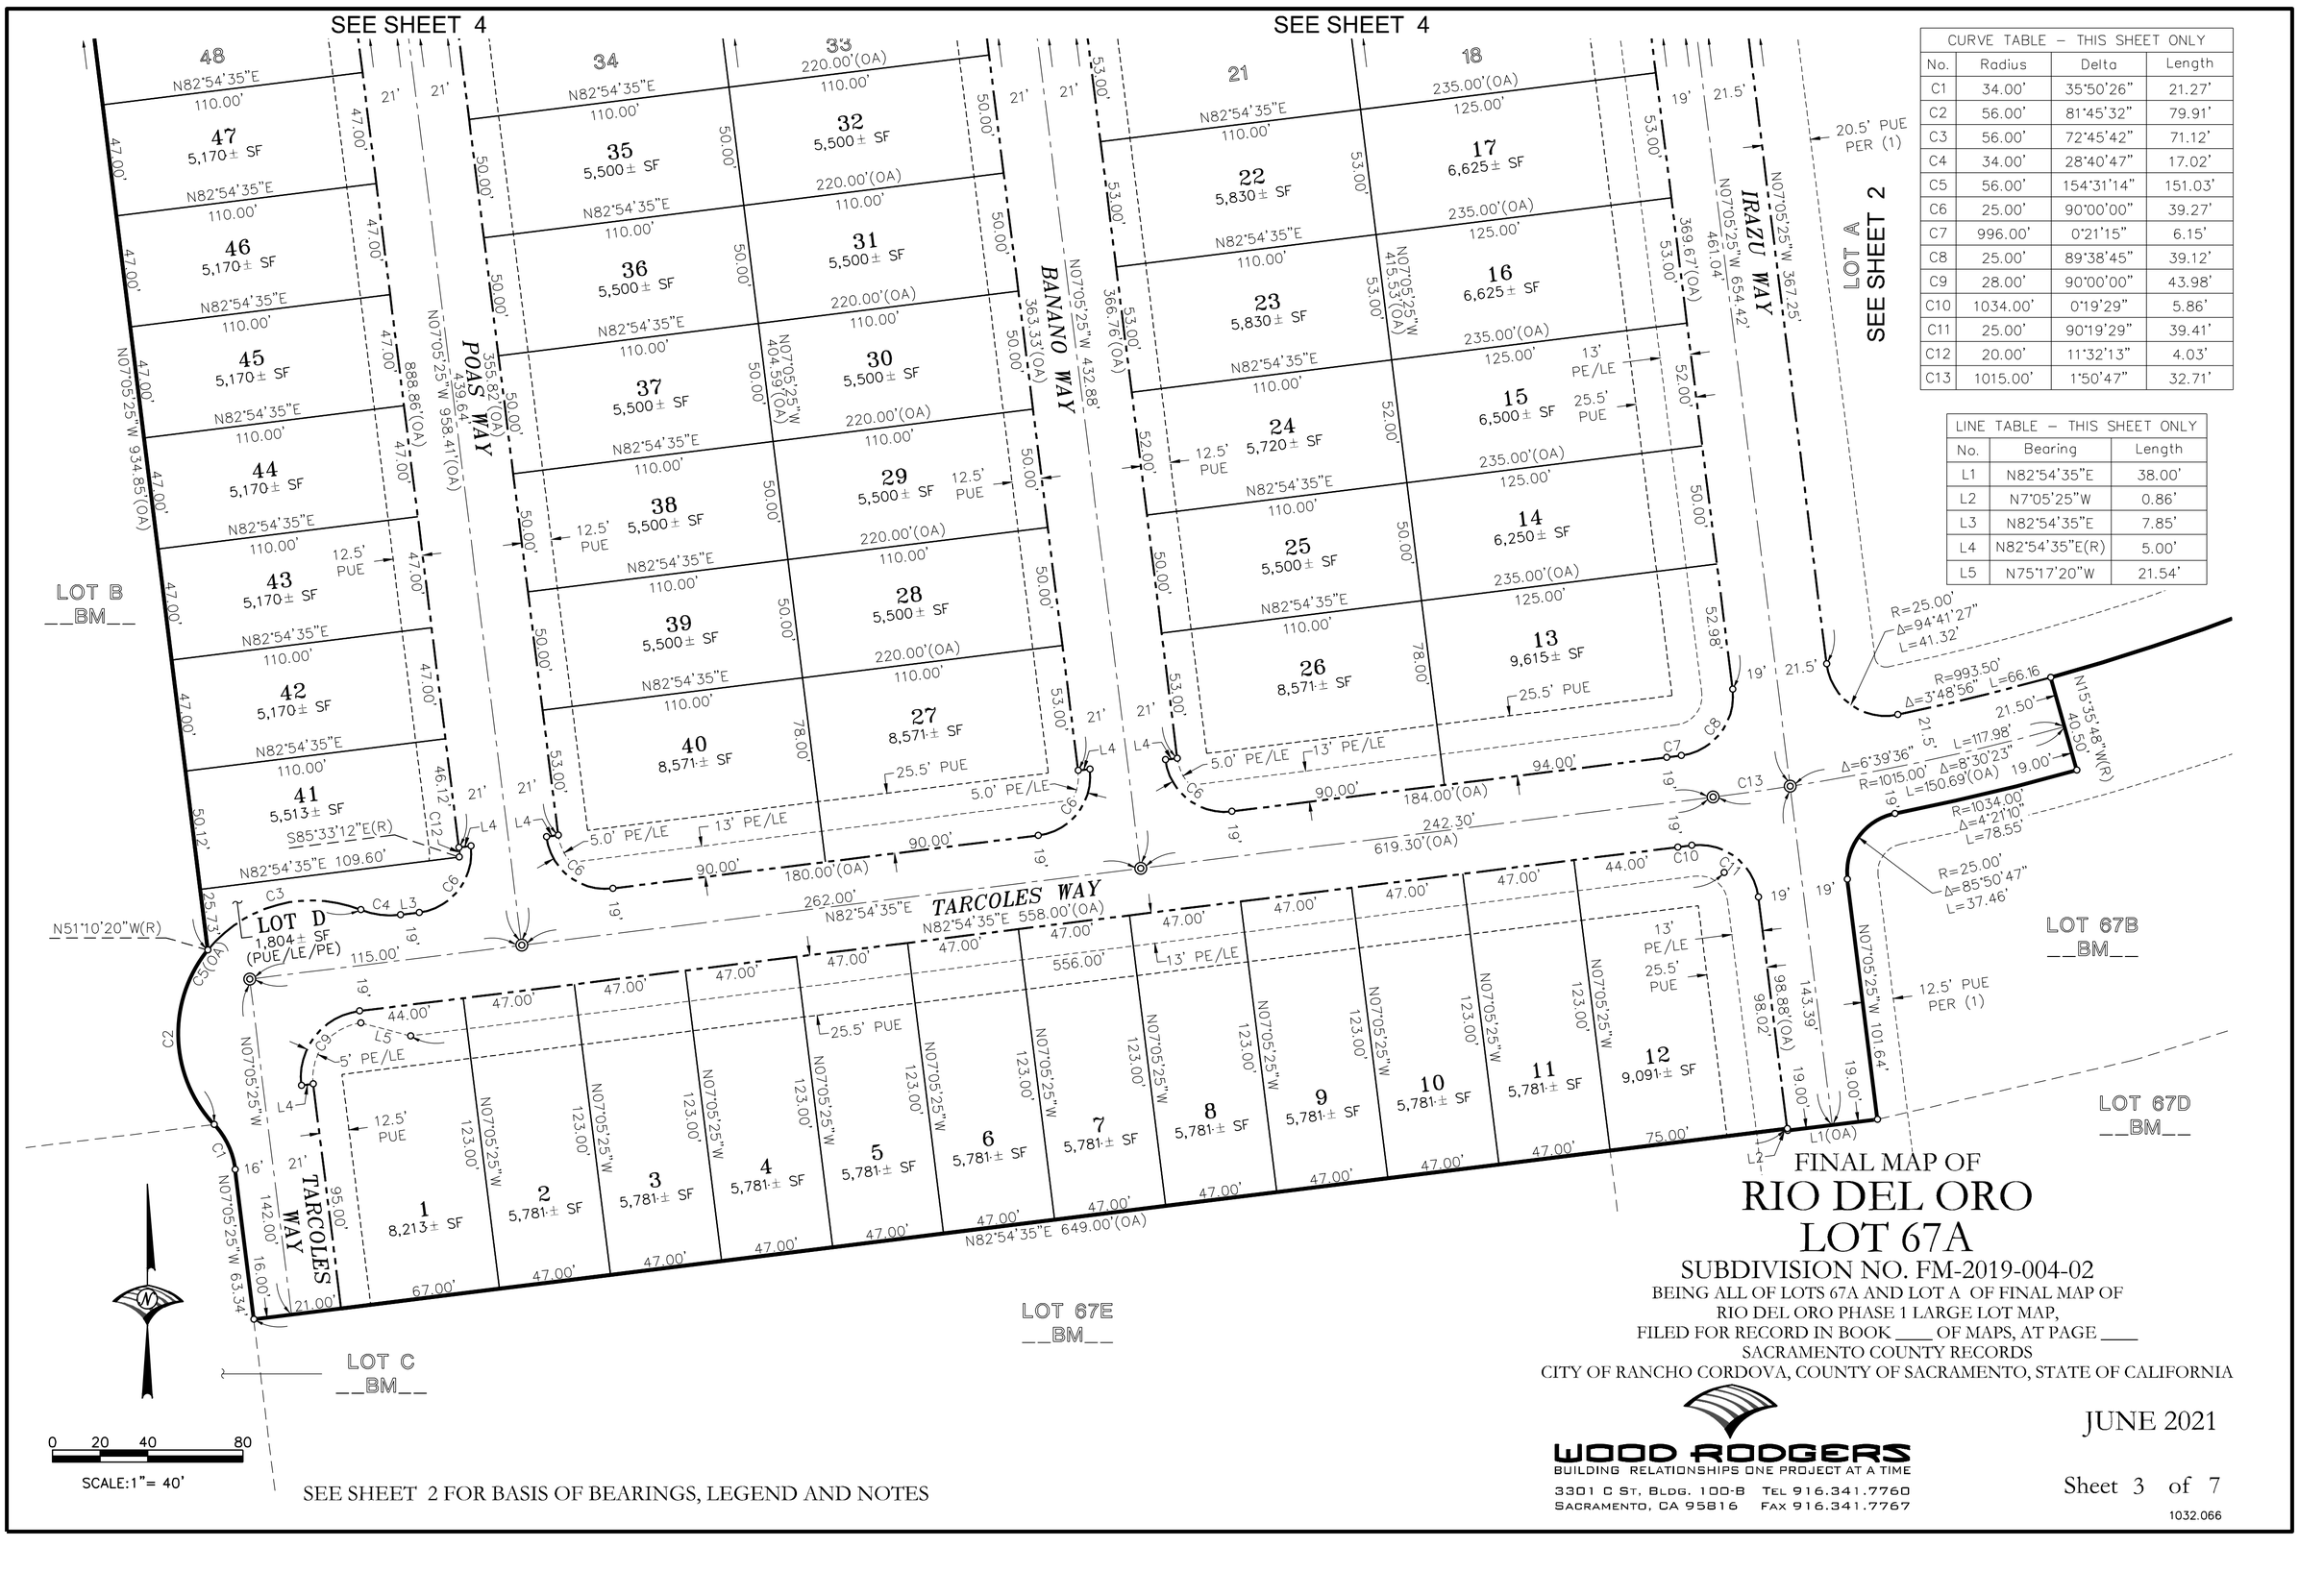

CURVE TABLE – THIS SHEET ONLY			
No.	Radius	Delta	Length
C1	34.00'	35°50'26"	21.27'
C2	56.00'	81°45'32"	79.91'
C3	56.00'	72°45'42"	71.12'
C4	34.00'	28°40'47"	17.02'
C5	56.00'	154°31'14"	151.03'
C6	25.00'	90°00'00"	39.27'
C7	996.00'	0°21'15"	6.15'
C8	25.00'	89°38'45"	39.12'
C9	28.00'	90°00'00"	43.98'
C10	1034.00'	0°19'29"	5.86'
C11	25.00'	90°19'29"	39.41'
C12	20.00'	11°32'13"	4.03'
C13	1015.00'	1°50'47"	32.71'

LINE TABLE – THIS SHEET ONLY		
No.	Bearing	Length
L1	N82°54'35"E	38.00'
L2	N7°05'25"W	0.86'
L3	N82°54'35"E	7.85'
L4	N82°54'35"E(R)	5.00'
L5	N75°17'20"W	21.54'

SEE SHEET 2 FOR BASIS OF BEARINGS, LEGEND AND NOTES

FINAL MAP OF
RIO DEL ORO
LOT 67A
SUBDIVISION NO. FM-2019-004-02

BEING ALL OF LOTS 67A AND LOT A OF FINAL MAP OF
RIO DEL ORO PHASE 1 LARGE LOT MAP,
FILED FOR RECORD IN BOOK ____ OF MAPS, AT PAGE ____
SACRAMENTO COUNTY RECORDS
CITY OF RANCHO CORDOVA, COUNTY OF SACRAMENTO, STATE OF CALIFORNIA

JUNE 2021

WOOD RODGERS
BUILDING RELATIONSHIPS ONE PROJECT AT A TIME
3301 C St, Bldg. 100-B Tel 916.341.7760
Sacramento, CA 95816 Fax 916.341.7767

Sheet 3 of 7
1032.066

CURVE TABLE – THIS SHEET ONLY			
No.	Radius	Delta	Length
C1	25.00'	92°23'27"	40.31'
C2	20.00'	87°36'33"	30.58'
C3	20.00'	92°23'27"	32.25'
C4	20.00'	87°31'06"	30.55'
C5	379.00'	4°52'21"	32.23'
C6	400.00'	4°52'21"	34.02'
C7	25.00'	87°36'33"	38.23'
C8	250.00'	2°23'27"	10.43'
C9	250.00'	2°28'54"	10.83'

LINE TABLE – THIS SHEET ONLY		
No.	Bearing	Length
L1	N82°54'35"E	6.76'
L2	N78°02'14"E	6.12'
L3	N9°28'53"W	6.76'
L4	N7°05'25"W	5.88'

SEE SHEET 5

SEE SHEET 5

SEE SHEET 7

SEE SHEET 3

SEE SHEET 3

LOT A
SEE SHEET 2

LOT B
__BM__

TENORIO WAY

IRAZU WAY

POAS WAY

LAGARTO WAY

BANANO WAY

LOT C
4,620± SF
(PUE/LE/PE)

0 20 40 80
SCALE:1"= 40'

SEE SHEET 2 FOR BASIS OF BEARINGS, LEGEND AND NOTES

FINAL MAP OF
RIO DEL ORO
LOT 67A
SUBDIVISION NO. FM-2019-004-02
BEING ALL OF LOTS 67A AND LOT A OF FINAL MAP OF
RIO DEL ORO PHASE 1 LARGE LOT MAP,
FILED FOR RECORD IN BOOK ____ OF MAPS, AT PAGE ____
SACRAMENTO COUNTY RECORDS
CITY OF RANCHO CORDOVA, COUNTY OF SACRAMENTO, STATE OF CALIFORNIA

WOOD RODGERS
BUILDING RELATIONSHIPS ONE PROJECT AT A TIME
3301 C St, Bldg. 100-B Tel 916.341.7760
Sacramento, CA 95816 Fax 916.341.7767

JUNE 2021

CURVE TABLE – THIS SHEET ONLY			
No.	Radius	Delta	Length
C1	10.00'	90°00'00"	15.71'
C2	20.00'	92°23'27"	32.25'
C3	20.00'	87°36'33"	30.58'
C4	1567.00'	1°08'01"	31.00'
C5	1567.00'	1°20'53"	36.87'
C6	1567.00'	2°28'54"	67.87'
C7	1546.00'	2°28'54"	66.96'
C8	20.00'	92°28'54"	32.28'
C9	20.00'	87°31'06"	30.55'
C10	250.00'	2°23'27"	10.43'
C11	250.00'	2°28'54"	10.83'

LINE TABLE – THIS SHEET ONLY		
No.	Bearing	Length
L1	N80°31'07"E	14.99'
L2	N9°28'53"W	22.00'
L3	N80°31'07"E	13.24'
L4	N9°28'53"W	6.76'
L5	N82°54'35"E	6.76'
L6	N78°02'14"E	6.12'
L7	N8°15'52"W	30.44'
L8	N7°05'25"W	18.58'
L9	N7°05'25"W	31.03'

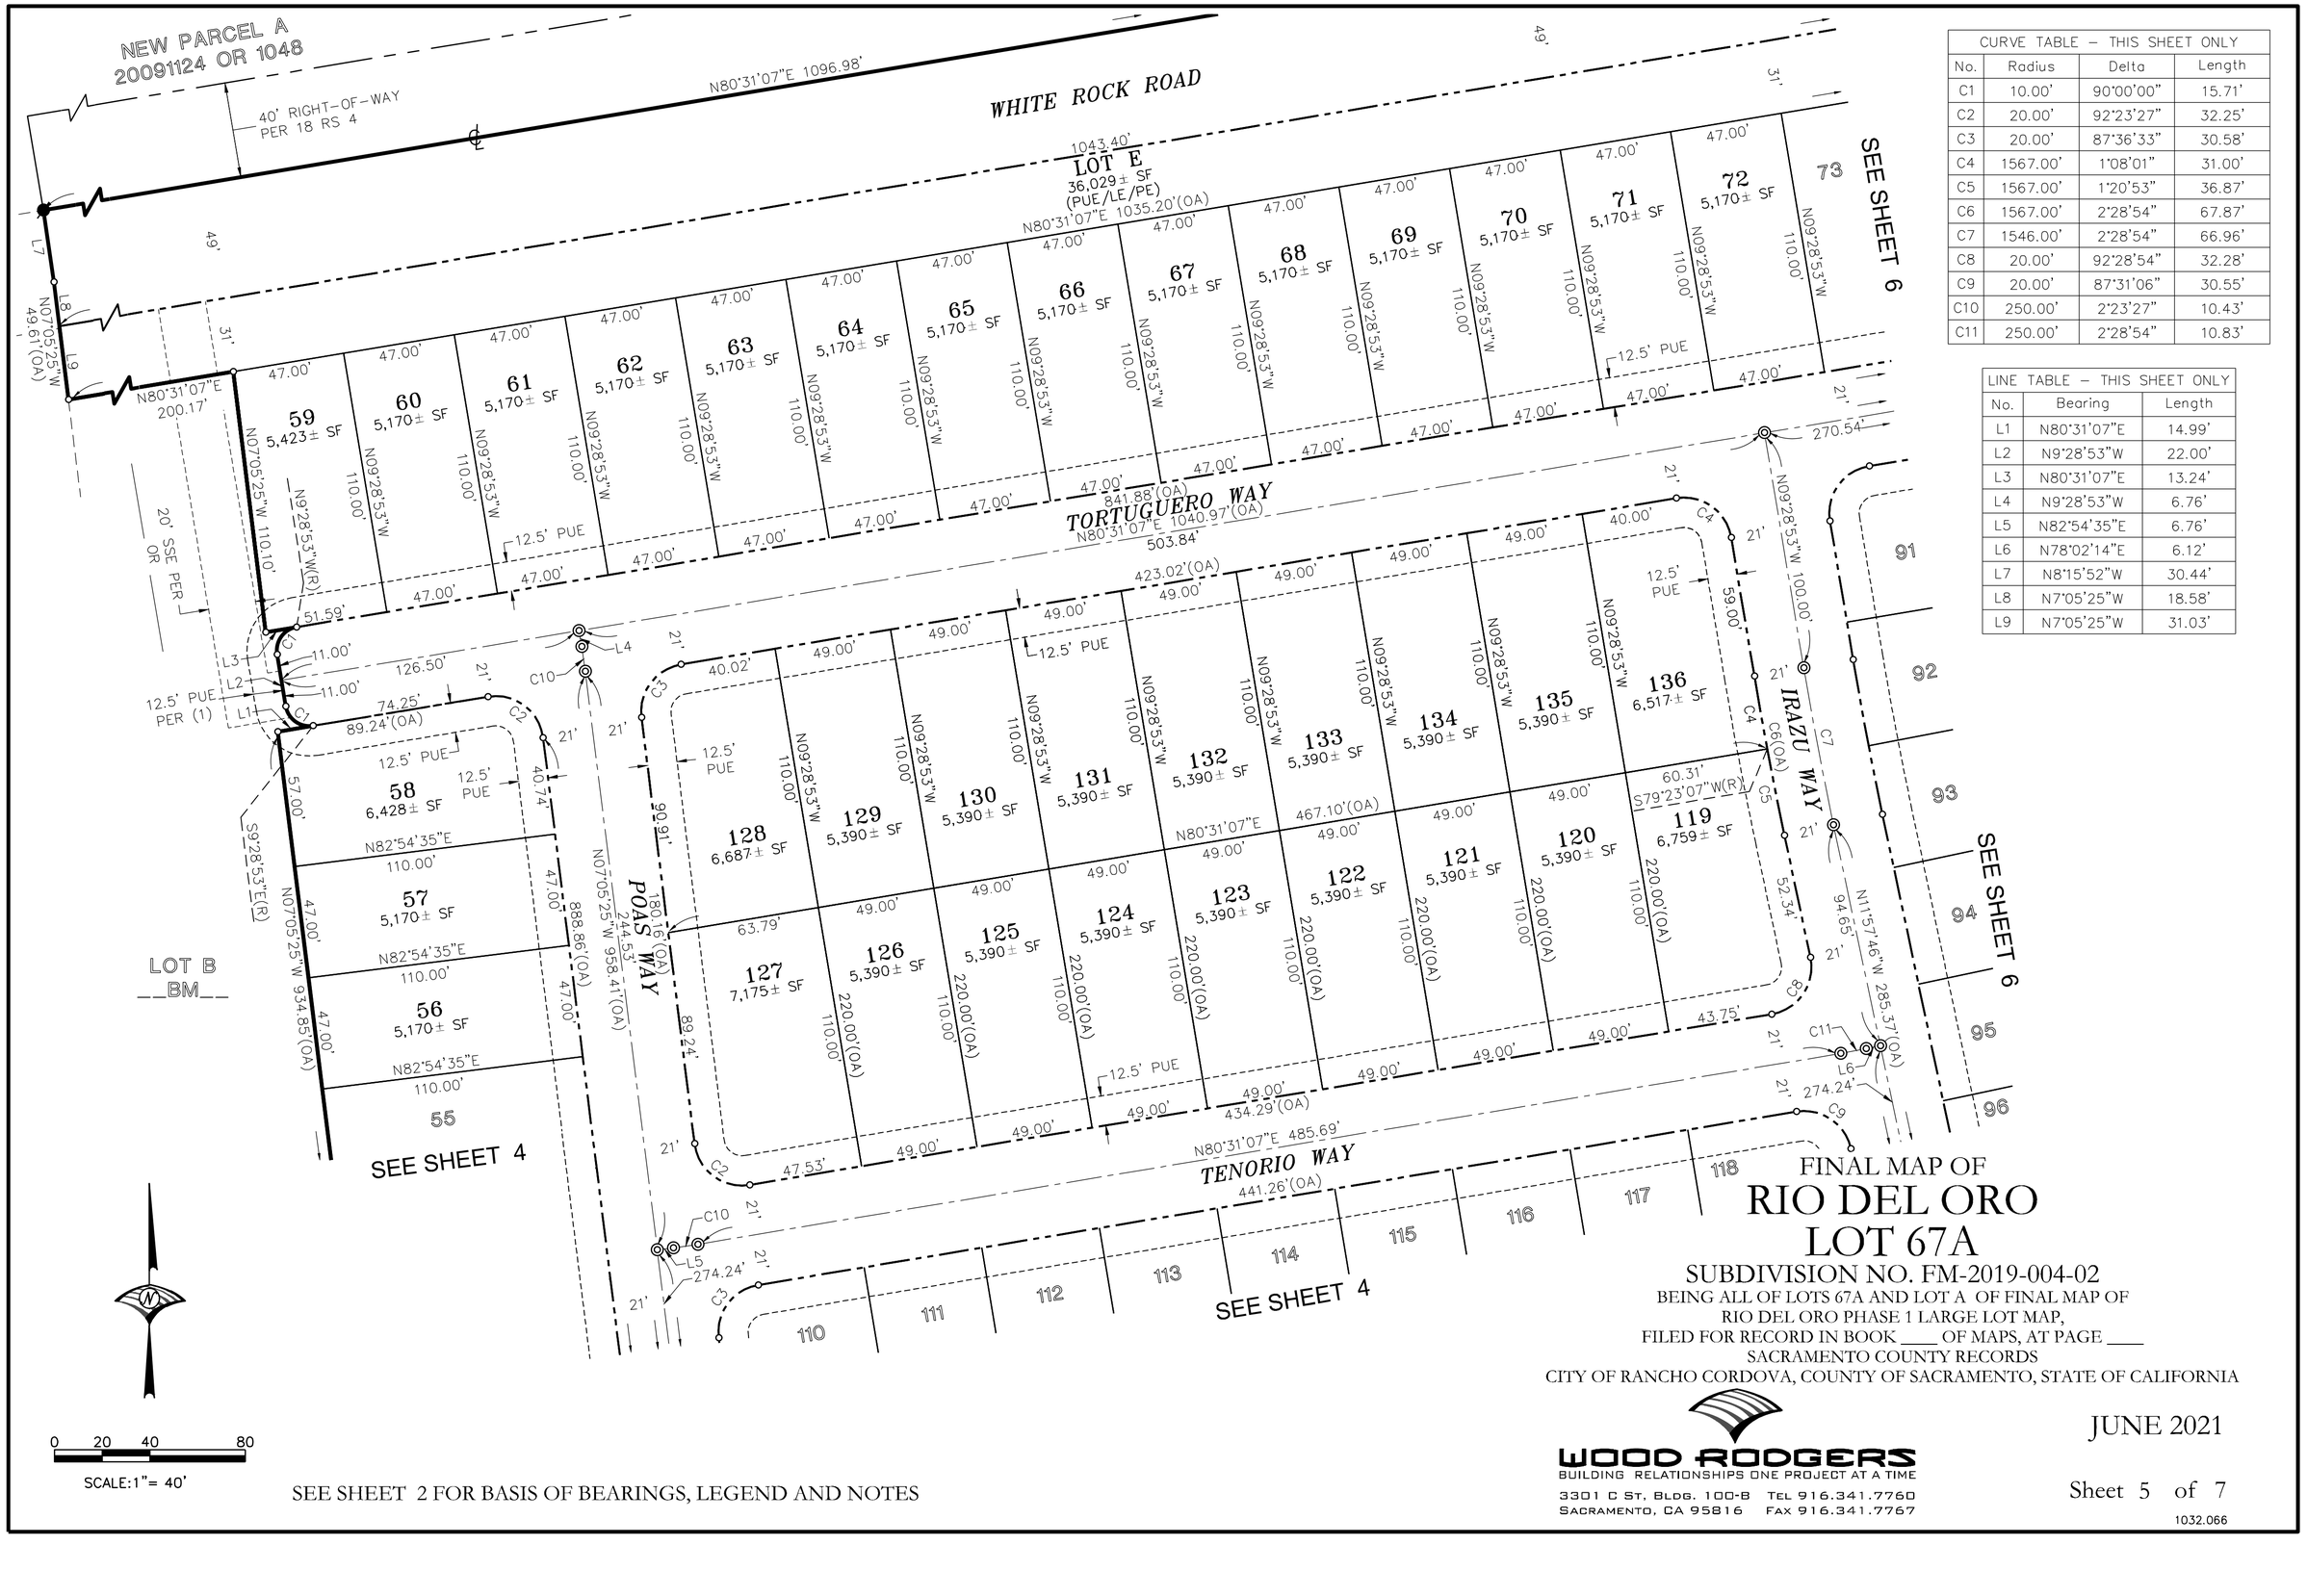

SEE SHEET 2 FOR BASIS OF BEARINGS, LEGEND AND NOTES

FINAL MAP OF
RIO DEL ORO
LOT 67A
SUBDIVISION NO. FM-2019-004-02
BEING ALL OF LOTS 67A AND LOT A OF FINAL MAP OF
RIO DEL ORO PHASE 1 LARGE LOT MAP,
FILED FOR RECORD IN BOOK ____ OF MAPS, AT PAGE ____
SACRAMENTO COUNTY RECORDS
CITY OF RANCHO CORDOVA, COUNTY OF SACRAMENTO, STATE OF CALIFORNIA

WOOD RODGERS
BUILDING RELATIONSHIPS ONE PROJECT AT A TIME
3301 C St, Bldg. 100-B Tel 916.341.7760
Sacramento, CA 95816 Fax 916.341.7767

JUNE 2021

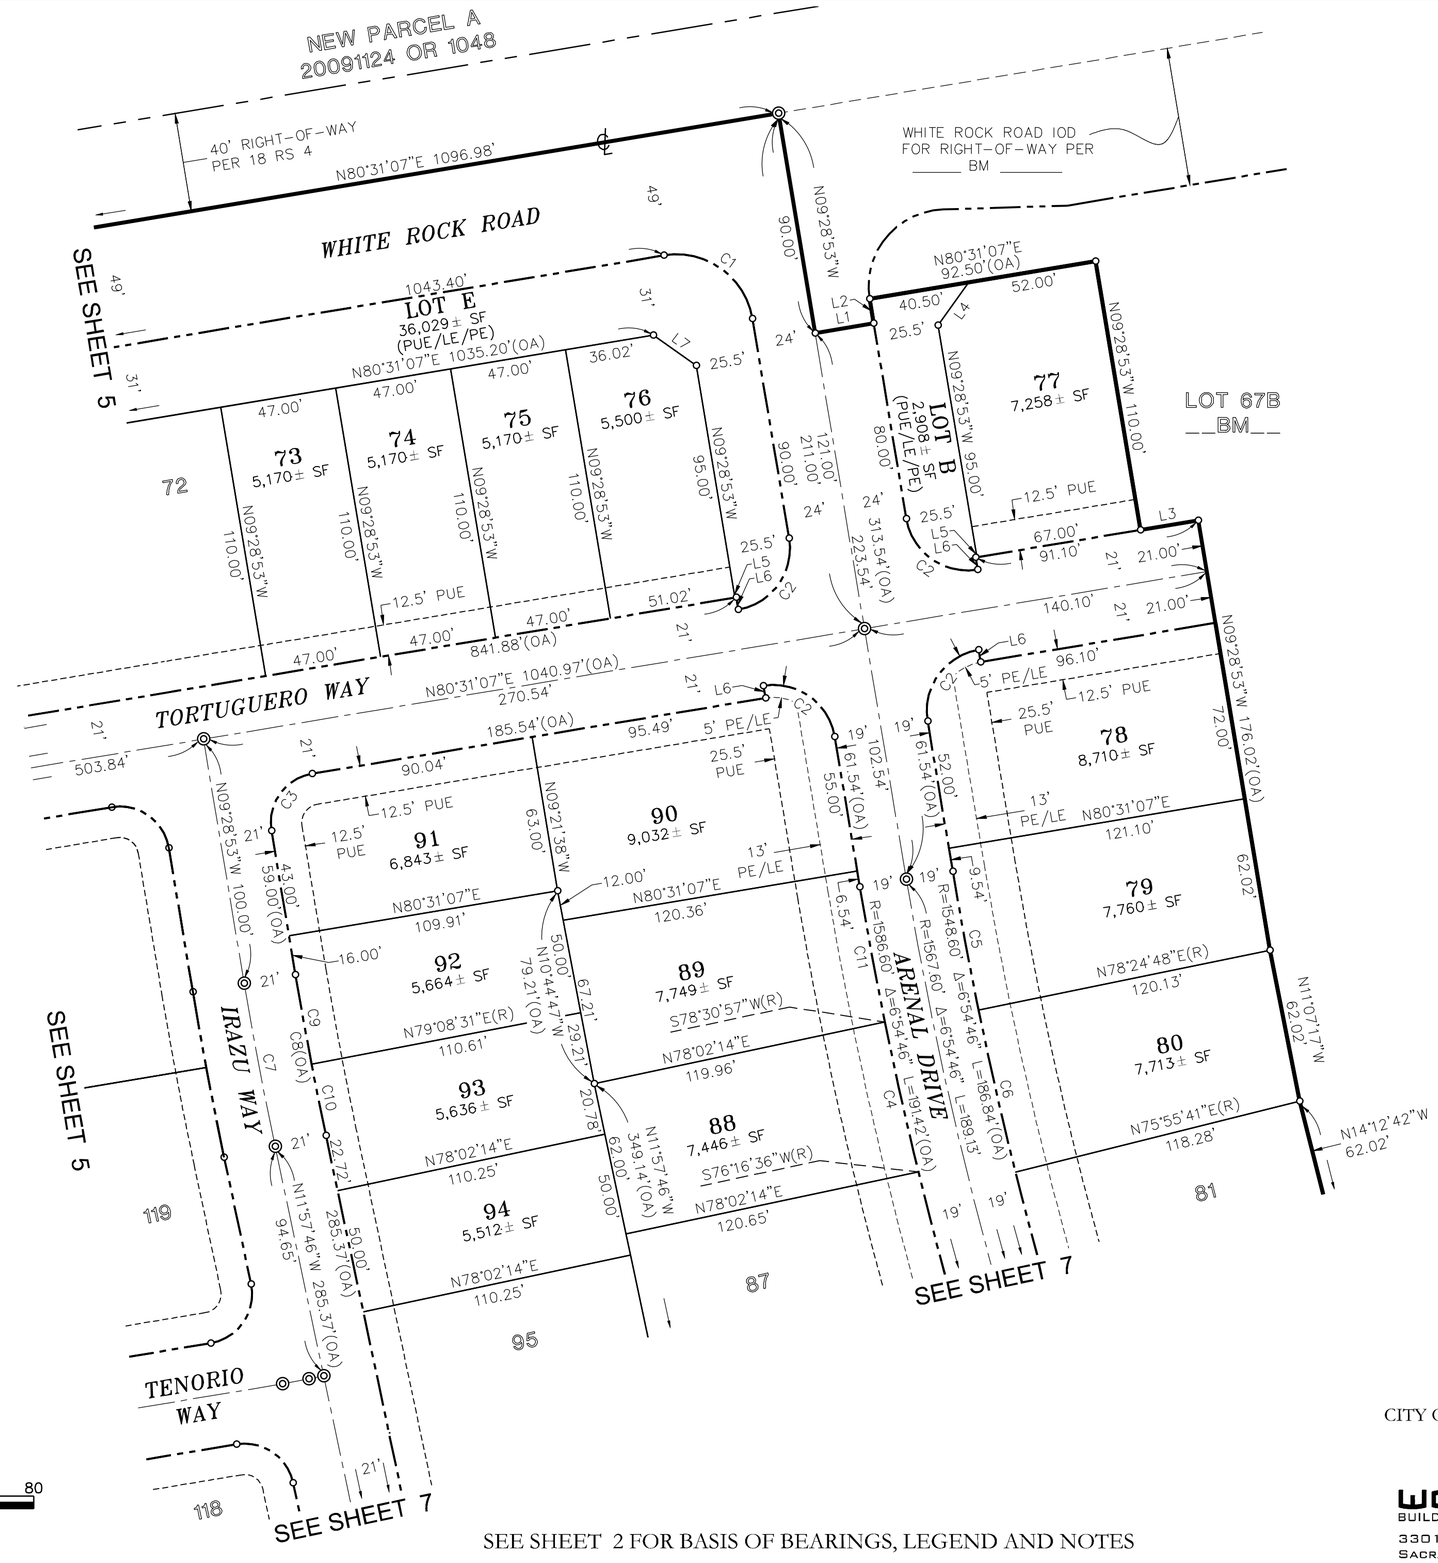

CURVE TABLE – THIS SHEET ONLY			
No.	Radius	Delta	Length
C1	31.00'	90°00'00"	48.69'
C2	25.00'	90°00'00"	39.27'
C3	20.00'	90°00'00"	31.42'
C4	1586.60'	2°14'21"	62.00'
C5	1548.60'	2°06'19"	56.90'
C6	1548.60'	2°29'07"	67.17'
C7	1546.00'	2°28'54"	66.96'
C8	1525.00'	2°28'54"	66.05'
C9	1525.00'	1°22'36"	36.64'
C10	1525.00'	1°06'17"	29.40'
C11	1586.60'	2°00'11"	55.47'

LINE TABLE – THIS SHEET ONLY		
No.	Bearing	Length
L1	N80°31'07"E	24.00'
L2	N9°28'53"W	10.00'
L3	N80°31'07"E	23.60'
L4	N35°31'07"E	21.21'
L5	N80°31'07"E	0.50'
L6	N9°28'53"W(R)	5.00'
L7	N54°28'53"W	21.21'

SEE SHEET 2 FOR BASIS OF BEARINGS, LEGEND AND NOTES

FINAL MAP OF
RIO DEL ORO
LOT 67A
SUBDIVISION NO. FM-2019-004-02
BEING ALL OF LOTS 67A AND LOT A OF FINAL MAP OF
RIO DEL ORO PHASE 1 LARGE LOT MAP,
FILED FOR RECORD IN BOOK ____ OF MAPS, AT PAGE ____
SACRAMENTO COUNTY RECORDS
CITY OF RANCHO CORDOVA, COUNTY OF SACRAMENTO, STATE OF CALIFORNIA

WOOD RODGERS
BUILDING RELATIONSHIPS ONE PROJECT AT A TIME
3301 C St, Bldg. 100-B Tel 916.341.7760
Sacramento, CA 95816 Fax 916.341.7767

JUNE 2021

CURVE TABLE – THIS SHEET ONLY			
No.	Radius	Delta	Length
C1	1586.60'	2°15'02"	62.32'
C2	1586.60'	0°25'12"	11.63'
C3	1548.60'	2°19'20"	62.77'
C4	400.00'	4°52'21"	34.02'
C5	421.00'	5°23'02"	39.56'
C6	25.00'	93°32'54"	40.82'
C7	981.00'	5°08'34"	88.06'
C8	981.00'	3°04'47"	52.73'
C9	25.00'	90°00'00"	39.27'
C10	1586.60'	6°54'46"	191.42'
C11	1567.60'	6°54'46"	189.13'
C12	1548.60'	6°54'46"	186.84'
C13	269.00'	1°57'21"	9.18'
C14	250.00'	1°57'21"	8.53'
C15	231.00'	1°57'21"	7.89'
C16	25.00'	87°11'52"	38.05'

LINE TABLE – THIS SHEET ONLY		
No.	Bearing	Length
L1	N11°57'46"W	12.65'
L2	N16°23'39"W	4.02'
L3	N16°23'39"W	7.01'

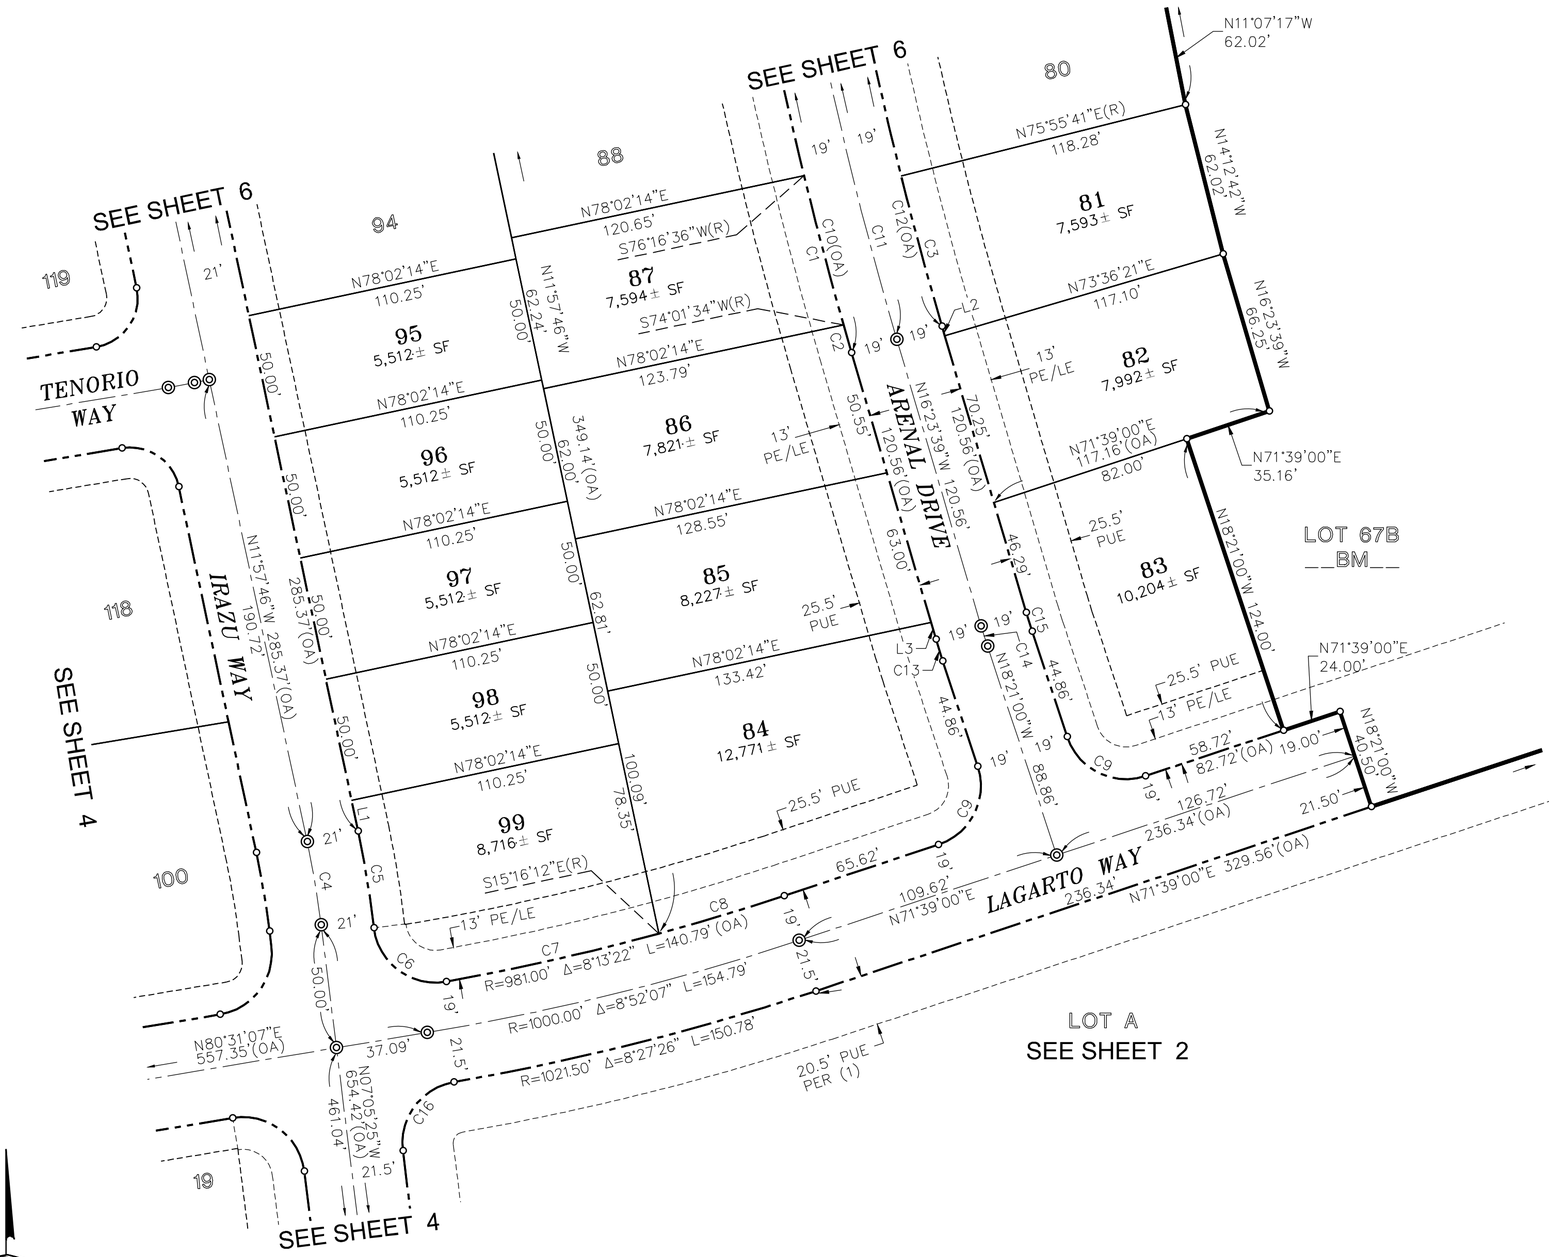

0 20 40 80

SCALE:1"= 40'

SEE SHEET 2 FOR BASIS OF BEARINGS, LEGEND AND NOTES

FINAL MAP OF

RIO DEL ORO
LOT 67A

SUBDIVISION NO. FM-2019-004-02

BEING ALL OF LOTS 67A AND LOT A OF FINAL MAP OF
RIO DEL ORO PHASE 1 LARGE LOT MAP,
FILED FOR RECORD IN BOOK ____ OF MAPS, AT PAGE ____
SACRAMENTO COUNTY RECORDS
CITY OF RANCHO CORDOVA, COUNTY OF SACRAMENTO, STATE OF CALIFORNIA

JUNE 2021

WOOD RODGERS
BUILDING RELATIONSHIPS ONE PROJECT AT A TIME
3301 C St, Bldg. 100-B Tel 916.341.7760
Sacramento, CA 95816 Fax 916.341.7767

Sheet 7 of 7

1032.066

FINAL MAP OF
RIO DEL ORO LOT 67A
SUBDIVISION NO. FM-2019-004-02

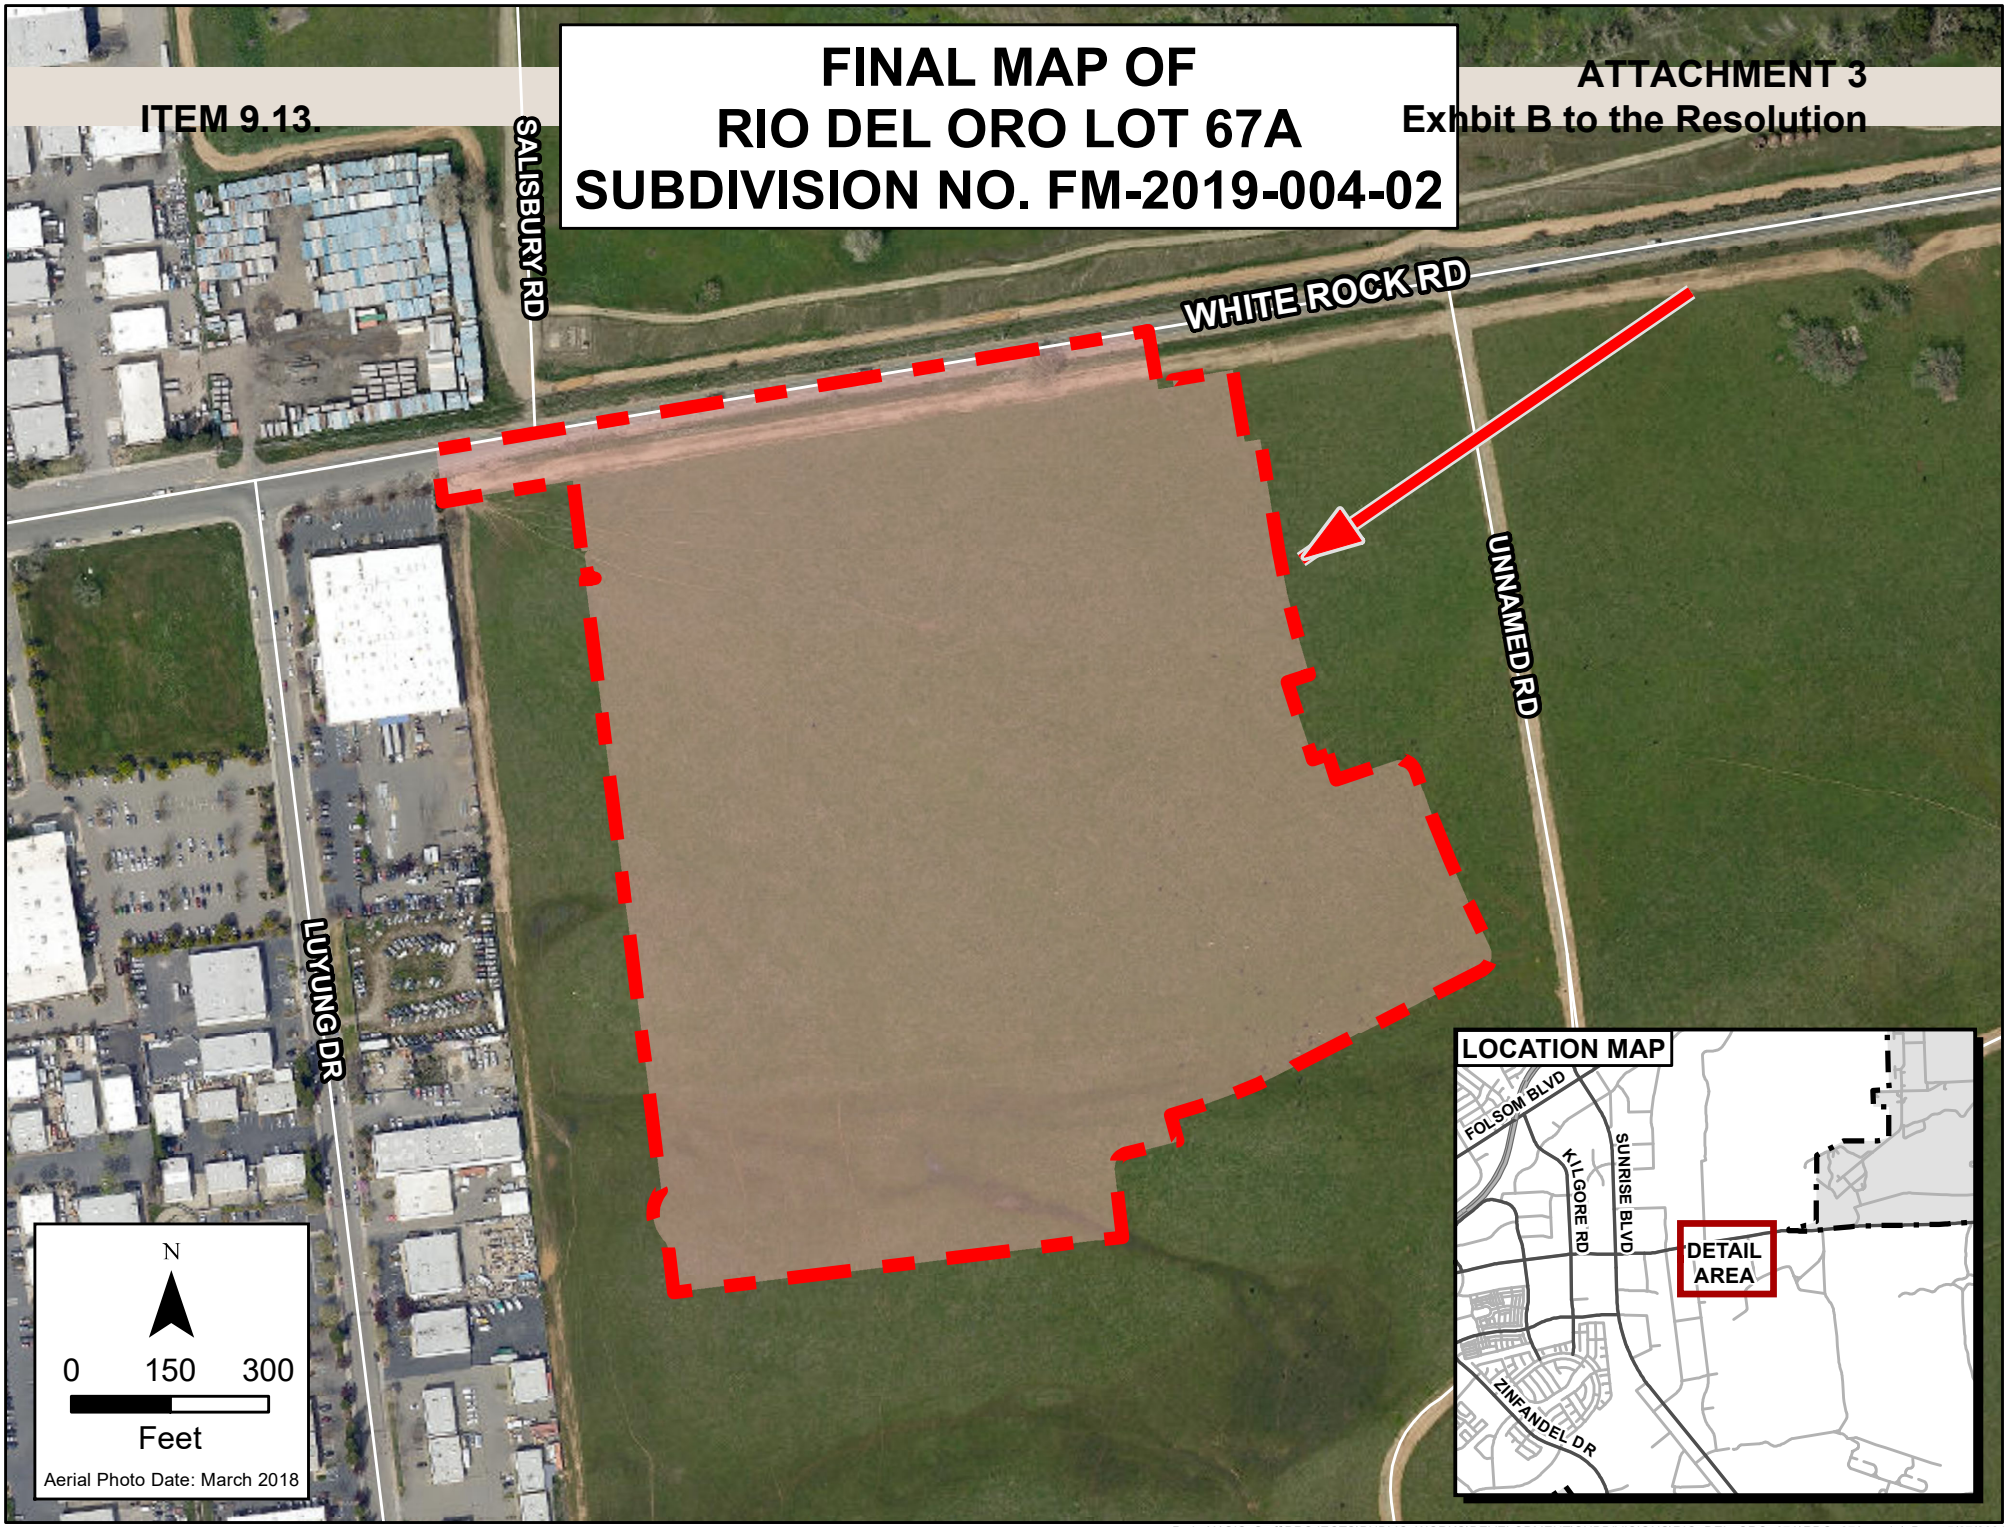

Path: X:\GIS_Staff\PROJECTS\PUBLIC_WORKS\DEVELOPMENT\SUBDIVISIONS\RIO_DEL_ORO_67A\RDO_67A_v1.1 Date: 5/25/2021

SUBDIVISION IMPROVEMENT AGREEMENT

RIO DEL ORO LOT 67A SUBDIVISION NO. FM 2019-004-02

THIS SUBDIVISION IMPROVEMENT AGREEMENT (hereinafter, “Agreement”) entered into this _____ day of _____, 20__, by and between the City of Rancho Cordova, (hereinafter “City"), a California municipal corporation, and **Alta Vista, LLC**, an Arizona limited liability company (hereinafter "Principal").

RECITALS

WHEREAS, Section 66462 of the Government Code provides that if the work of improvement required therein is not completed prior to the acceptance of a final subdivision map, the owner of the subdivision may enter into an agreement with the City to perform the work of improvement as required by said sections in consideration of the acceptance of said final subdivision map by the City; and

WHEREAS, Section 66499 of the Government Code requires that said agreement be secured by a surety bond or by an instrument of credit issued by a financial institution subject to regulation by the State or federal governments or by a cash deposit; and

WHEREAS, Section 66499.3 establishes the types and amount of security to guarantee the performance of any such improvement agreement; and

WHEREAS, City and Principal desire to enter into an improvement agreement as authorized by the Subdivision Map Act under the terms and conditions hereinafter set forth.

NOW, THEREFORE, in consideration of the mutual promises, conditions and covenants hereinafter set forth, City and Principal agree as follows:

1. Incorporation of Recitals. The foregoing recitals are hereby incorporated by reference.

2. Findings and Conditions of Subdivision Map. Principal recognizes that approval of its subdivision was subject to the findings and conditions attached to such approval and hereby acknowledges and agrees to be bound by such findings and conditions.

3. City Approval of Subdivision Map. City agrees to approve the final map of the subdivision presented to it by Principal and designated **Rio Del Oro Lot 67A** and to accept on behalf of the public all lands, rights of way and easements therein offered in dedication, in accordance with the conditions hereinafter set forth.

4. Completion of Improvements. In consideration of such approval, Principal

agrees to complete the work of improvement required for said subdivision in accordance with the requirements of the Rancho Cordova Municipal Code and such standard specifications created by applicable City ordinances or resolutions which are in effect at the time of the installation of said improvements. The work required may lie within or outside the subdivision and must be completed within **24** months of the date of this Agreement.

5. Payment For Services. Principal further agrees to promptly pay, when due, all costs for plan checking, inspection services and material testing performed by City pursuant to the requirements of Sections 12.03.210 et. seq. of the Rancho Cordova Municipal Code.

6. Acceptance of Improvements. Upon satisfactory completion of all public improvements in accordance with standard specifications created by City ordinances or resolutions which are in effect at the time of the installation of said improvements, City agrees to accept for maintenance the work of improvement within the dedicated parcels shown on said final subdivision map, and any off site easements granted, subject to the provisions of paragraph 9 hereof. Acceptance will be postponed until such time the City determines a public purpose exists. Public Purpose is defined as existence of habitable structures within the subdivision.

7. Notice of Commencement of Work. Principal shall notify the City Engineer in writing of the commencement of the work of improvements.

8. Correction of Defects. Principal agrees to remedy any defects in the improvement arising from faulty or defective construction of said improvements occurring within twelve months after acceptance thereof by City.

9. Indemnity. Principal shall indemnify and hold harmless City from any and all loss, damage or liability arising out of or resulting from Principal's performance or non-performance of his duties and obligations under this Agreement, or from the negligent act or omission of himself, his agents, servants and employees. Principal shall, at his own cost and expense, defend any and all actions, suits, or legal proceedings arising out of or resulting from the performance or nonperformance of this Agreement, that may be brought or instituted against the City, its officers and employees, on any such claim or demand, and pay or satisfy any judgment that may be rendered against the City in any such action, suit or legal proceedings, or result thereof, regardless whether caused in part by a party indemnified hereunder.

10. Extension of Completion Date. If the construction of the work or improvement should be delayed without fault of Principal, the time for completion thereof may be extended by City for such period of time as City may deem reasonable.

11. Improvement Security. (a) Principal shall obtain and furnish to City an

improvement security consisting of a surety bond in favor of City, issued by a corporate surety authorized to do business in the State of California, and in form approved by City, securing the faithful performance by Principal of the work of improvement required, and also securing the payment of the costs and interest, if any, due under Sections 12.030.210 et seq. of the Rancho Cordova Municipal Code, as provided in Paragraph 5 herein and an additional bond issued by a corporate surety authorized to do business in the State of California, in the amount of not less than 50 percent of the total estimated cost of the improvement, securing payment to contractor, his subcontractors, and to persons renting equipment or furnishing labor or materials for the improvement.

(b) In lieu of said corporate surety bonds, Principal may furnish an improvement security consisting of a letter of credit, certificate of deposit, or similar instrument of credit, in form satisfactory to City, issued by a financial institution subject to regulation by the State or Federal government, pledging that the funds necessary to meet the performance required herein are on deposit, and guaranteed for payment on demand. Said letter of credit, certificate of deposit, or similar instrument of credit shall provide that the funds designated therein shall become trust funds for the purposes set forth in said instrument.

(c) The failure of Principal to commence the required work of improvements, or to complete the same within the time required after commencement thereof, shall entitle City to the full payment of the security, or so much thereof as may be necessary to complete the required work of improvement. The amount of the surety bond for faithful performance shall be in the sum of **$6,633,000.00.** The amount of the surety bond for the payment of the claims of the contractor, his subcontractors, and to persons renting equipment or furnishing labor or materials for the improvement shall be at least 50 percent of the above amount. The letter of credit, certificate of deposit or similar instrument of credit, or cash deposit for faithful performance, shall be in the above amount plus an additional 50 percent for the purposes set forth herein.

12. Improvement Security As Condition Precedent. The furnishing of the improvement security by Principal as required by paragraph 11 hereof shall be a condition precedent to acceptance by City of the above described real property and the performance by the City of the covenants herein on its part to be performed.

13. Inspection of Work In Progress. (a) Principal may request The City Engineer to inspect the work as it progresses. If the work performed is found to be in accordance with the requirements of City, it may be accepted as it progresses and a partial refund of the cash deposit, or a release pro tanto of the faithful performance bond, letter of credit, certificate of deposit or similar instrument of credit shall be made in a sum in the same ratio to the total

deposit as the work accepted bears to the total work to be done. No refund in excess of 85 percent of the total amount of the improvement security for faithful performance shall be made until all the work has been completed and accepted.

(b) The determination of the Administrator of Public Works of City as to the amount of work done, and the amount of refund or partial release pro tanto, shall be final and conclusive. When the work of improvement is accepted, 10 percent of the improvement security shall be retained to guarantee faithful performance of the provisions of paragraph 9 of this Agreement.

(c) Improvement security given to secure payment to contractor, his subcontractors and to persons renting equipment or furnishing labor or materials for the work of improvement may, six months after completion and acceptance of the work, be reduced to an amount not less than the total of all claims on which an action has been filed, and notice thereof given in writing to City, and if there are no actions filed, such improvement security may be released in full.

14. Execution By Real Party In Interest. Where title to the subdivision property is held by the record owner thereof under a holding Agreement, this Agreement and the bond given pursuant thereto must be executed by the real party or parties in interest.

15. Waiver of Civil Code Section 2819. Any extension of time hereunder shall not operate to release the surety on the bond filed pursuant to this Agreement. In this connection the surety waives the provisions of Section 2819 of the Civil Code of the State of California.

16. City Construction of Improvements. In the event that all or any portion of the works of improvement contemplated herein are proposed to be constructed by street improvement proceedings under the control of City, the undertaking of such proceedings shall in no way relieve Principal of any duties under this Agreement, except where all of the works of improvement that are required under this Agreement have in fact been constructed and accepted by City.

17. Interest. Interest shall accrue at the highest rate permitted by law on all sums from the date payment is due under the terms of this Agreement and the sum due is certain or reasonably capable of being made certain.

18. Attorneys' Fees. In the event that it is necessary for the City to enforce the obligations secured by the improvement security furnished pursuant to Paragraph 12 hereof, the City shall be entitled to recover its costs and reasonable expenses and fees, including reasonable attorneys' fees, as provided for in Government Code Section 66499.4.

19. Amendments. This Agreement may be modified or amended, or any of its provisions waived, only by a subsequent written agreement executed by the parties hereto.

20. Entire Agreement. This Agreement and any attachments hereto constitute the sole, final, complete, exclusive and integrated expression and statement of the terms and conditions of this Agreement among the parties hereto concerning the subject matter addressed herein, and supercedes all prior negotiations, representations or agreements, oral or written, that may be related to the subject matter of this Agreement.

21. Construction and Interpretation. It is agreed and acknowledged by the Principal that the provisions of this Agreement have been arrived at through negotiation, and that the Principal has had a full and fair opportunity to revise the provisions of this Agreement and to have such provisions reviewed by legal counsel. Therefore, the normal rule of construction that any ambiguities are to be resolved against the drafting party shall not apply in construing or interpreting this Agreement.

22. Successors and Assigns. This Agreement shall bind and inure to the benefit of the respective successors and assigns of the parties hereto.

23. Time. Time is of the essence in the performance of each and every term of this Agreement.

SIGNATURE PAGE FOLLOWING

IN WITNESS WHEREOF, the parties hereto have executed this Agreement as of the day and year first set forth above, which date shall be considered by the Parties to be the effective date of this Agreement.

CITY OF RANCHO CORDOVA,
California Municipal Corporation

_____
Cyrus Abhar, City Manager

Date: _____

ALTA VISTA, LLC
Arizona Limited Liability Company

_____

Date: _____

ATTEST:

_____
Stacy Leitner, CMC, City Clerk

APPROVED AS TO FORM:

_____
Adam U. Lindgren, City Attorney

Date: _____

MEMORANDUM

ITEM 9.14.

DATE: June 7, 2021

TO: Honorable Mayor and Council Members

FROM: Albert Stricker, Public Works Director
Quoc Nham, Associate Civil Engineer

SUBJECT: **A RESOLUTION APPROVING THE FINAL MAP OF RIO DEL ORO LOT 67B, SUBDIVISION NO. FM-2019-004-03, AND AUTHORIZING THE EXECUTION OF THE SUBDIVISION IMPROVEMENT AGREEMENT CONTRACT NO. 2021-90**

RECOMMENDATION

Adopt the Resolution.

RESULT OF RECOMMENDED ACTION

Adoption of the Resolution will authorize the City to enter into Subdivision Improvement Agreement Contract No. 2021-90 (Attachment 2) guaranteeing the construction of public roads and utilities with Alta Vista, LLC and the recording of the final subdivision map creating 253 residentially zoned lots located south of White Rock Road and east of Luyung Drive.

BACKGROUND

The map has been examined and checked for compliance with Title 22 of the City of Rancho Cordova Municipal code and the California Subdivision Map Act. The City Council approved the Large Lot Map on May 17, 2021. A Development Agreement was entered on December 6, 2010. The City and Elliott Homes executed an Amended and Restated Development Agreement on January 15, 2020. A copy of the final map (Exhibit A) and copy of the vicinity map (Exhibit B) are included with this letter.

Roads are offered for dedication with this subdivision. Elliot Homes, LLC. has provided a performance and labor and material bond guaranteeing the construction of the public improvements. Wood Rodgers has waived the requirement for a bond to guarantee payment for setting the survey monuments with the subdivision. The soil report requirement has been satisfied by Youngdahl Consulting Group, Inc., dated December 2019.

There are no delinquent taxes against the property and the Tax Collector has so certified. The

2021/2022 estimated taxes have been secured with the Sacramento County Tax Collector.

FISCAL IMPACT AND FUNDING SOURCE

There is no fiscal impact to the City.

ATTACHMENT(S)

1. Resolution
2. Exhibit A to the Resolution - RDO 67B
3. Exhibit B to the Resolution - Vicinity Map
4. Contract No. 2021-90 RDO 67B

CITY OF RANCHO CORDOVA

RESOLUTION NO. XX-2021

A RESOLUTION OF THE CITY COUNCIL OF THE CITY OF RANCHO CORDOVA, STATE OF CALIFORNIA, APPROVING THE FINAL MAP OF RIO DEL ORO LOT 67B, SUBDIVISION NO. FM-2019-004-03, AND AUTHORIZING THE EXECUTION OF THE SUBDIVISION IMPROVEMENT AGREEMENT CONTRACT NO. 2021-90

WHEREAS, the City Council approved the Large Lot Map on May 17, 2021 per Resolution No. 2021-71; and

WHEREAS, the map is in substantial compliance with the approved tentative map; and

WHEREAS, the conditions of approval have been complied with; and

WHEREAS, the map complies with Title 22 of the City of Rancho Cordova Municipal Code and the California Subdivision Map Act; and

WHEREAS, the approval of final maps is exempt from review under the California Environmental Quality Act (CEQA) pursuant to CEQA Regulation Section 15268(b)(3) as a ministerial approval.

WHEREAS, the City desires to enter into a subdivision improvement agreement with the developer to ensure necessary public improvements are completed and secured with a bond.

NOW, THEREFORE, BE IT HEREBY RESOLVED BY THE CITY COUNCIL OF THE CITY OF RANCHO CORDOVA does approve the Final Map of Rio Del Oro Lot 67B (Exhibit A and B), Subdivision No. FM-2019-004-03 and does authorize the City Manager to execute Subdivision Improvement Agreement 2021-90 with Alta Vista, LLC, in a form approved by the City Attorney.

PASSED AND ADOPTED by the City Council of the City of Rancho Cordova on the 7th day of June 2021 by the following vote:

AYES:

NOES:

ABSENT:

ABSTAIN:

ATTEST:

Garrett Gatewood, Mayor

Stacy Leitner, CMC
City Clerk

OWNER'S STATEMENT

THE UNDERSIGNED HEREBY CONSENT TO THE PREPARATION AND RECORDING OF THIS FINAL MAP.

THE REAL PROPERTY DESCRIBED BELOW IS DEDICATED AS AN EASEMENT FOR PUBLIC PURPOSES:

THE UNDERSIGNED HEREBY OFFERS FOR DEDICATION AND DOES HEREBY DEDICATE TO ANY AND ALL PUBLIC USES, WHITE ROCK ROAD, RANCHO CORDOVA PARKWAY, LA FORTUNA DRIVE, TORTUGUERO WAY, TORTUGUERO COURT, TARCOLES WAY, POCOSOL WAY, SARAPIQUI WAY, ATIRRO WAY AND LAGARTO WAY, AS SHOWN HEREON, AND DOES HEREBY DEDICATE TO SPECIFIC PURPOSES THE FOLLOWING:

1. EASEMENT FOR PLANTING AND MAINTAINING TREES, ELECTROLIERS, TRAFFIC CONTROL DEVICES, WATER AND GAS PIPES, AND UNDERGROUND WIRES AND CONDUITS FOR ELECTRIC, TELEVISION AND TELEPHONE SERVICES, TOGETHER WITH ANY AND ALL APPURTENANCES PERTAINING THERETO, ON, OVER, UNDER AND ACROSS LOTS E, F, G AND THOSE STRIPS OF LAND 12.50 FEET AND 25.50 FEET IN WIDTH LYING CONTIGUOUS TO THE PUBLIC COURT, DRIVE, PARKWAY, ROAD AND WAYS SHOWN HEREON AND DESIGNATED "PUBLIC UTILITY EASEMENT" (PUE).

2. EASEMENTS FOR LANDSCAPING AND ALL APPURTENANCES PERTAINING THERETO LYING ON, OVER AND ACROSS LOTS E, F, G AND THOSE STRIPS OF LAND SHOWN HEREON AND DESIGNATED "LANDSCAPING EASEMENT" (LE). SAID STRIPS TO BE KEPT OPEN AND FREE FROM BUILDINGS. THE MAINTENANCE AND REPLANTING OF THE LANDSCAPE STRIP SHALL BE THE RESPONSIBILITY OF THE PROPERTY OWNER.

3. RIGHT OF WAYS AND EASEMENTS FOR THE INSTALLATION AND MAINTENANCE OF A PEDESTRIAN WALKWAY, TOGETHER WITH ANY AND ALL APPURTENANCES PERTAINING THERETO ON, OVER, UNDER AND ACROSS LOTS E, F, G AND THOSE STRIPS OF LAND 13.00 FEET IN WIDTH, SHOWN HEREON AND DESIGNATED "PEDESTRIAN EASEMENT" (PE). THE MAINTENANCE AND REPAIR OF THE WALKWAY SHALL BE THE RESPONSIBILITY OF THE PROPERTY OWNER.

4. AN EASEMENT FOR CONSTRUCTING AND MAINTAINING CENTRALIZED MAIL DELIVERY BOXES, PEDESTALS AND SLABS, TOGETHER WITH ANY AND ALL APPURTENANCES PERTAINING THERETO INCLUDING PEDESTRIAN ACCESS FOR DELIVERY AND RECEIPT OF MAIL ON, OVER, UNDER AND ACROSS STRIPS OF LAND 5.00 FEET IN WIDTH LYING CONTIGUOUS TO THE PUBLIC COURT, DRIVE, PARKWAY, ROAD AND WAYS SHOWN HEREON.

ALTA VISTA, LLC
AN ARIZONA LIMITED LIABILITY COMPANY

BY: _____

NAME: _____

TITLE: _____

SURVEYOR'S STATEMENT

THIS FINAL MAP WAS PREPARED BY ME OR UNDER MY DIRECTION AND IS BASED UPON A FIELD SURVEY IN CONFORMANCE WITH THE REQUIREMENTS OF THE SUBDIVISION MAP ACT AND LOCAL ORDINANCE AT THE REQUEST OF AEROJET-GENERAL CORPORATION, IN NOVEMBER, 2019. I HEREBY STATE THAT ALL THE MONUMENTS SHOWN HEREON ARE OF THE CHARACTER AND OCCUPY THE POSITIONS INDICATED OR THAT THEY WILL BE SET IN THOSE POSITIONS BEFORE JUNE 30, 2023 AND THAT THE MONUMENTS ARE, OR WILL BE, SUFFICIENT TO ENABLE THE SURVEY TO BE RETRACED.

WOOD RODGERS, INC.

_____
DENNIS L. BARBER
P.L.S. 8067

_____
DATE

PROFESSIONAL LAND SURVEYOR
DENNIS L. BARBER
No. 8067
STATE OF CALIFORNIA

NOTARY'S ACKNOWLEDGMENT

A NOTARY PUBLIC OR OTHER OFFICER COMPLETING THIS CERTIFICATE VERIFIES ONLY THE IDENTITY OF THE INDIVIDUAL WHO SIGNED THE DOCUMENT TO WHICH THIS CERTIFICATE IS ATTACHED, AND NOT THE TRUTHFULNESS, ACCURACY, OR VALIDITY OF THAT DOCUMENT.

STATE OF CALIFORNIA)
COUNTY OF _____) SS

ON _____ DAY OF _____, 2021 BEFORE ME, _____
_____, A NOTARY PUBLIC IN AND FOR SAID COUNTY AND STATE,
PERSONALLY APPEARED _____

WHO PROVED TO ME ON THE BASIS OF SATISFACTORY EVIDENCE TO BE THE PERSON(S) WHOSE NAME(S) IS/ARE SUBSCRIBED TO THE WITHIN INSTRUMENT AND ACKNOWLEDGED TO ME THAT HE/SHE/THEY EXECUTED THE SAME IN HIS/HER/THEIR AUTHORIZED CAPACITY(IES), AND THAT BY HIS/HER/THEIR SIGNATURE(S) ON THE INSTRUMENT THE PERSON(S), OR THE ENTITY UPON BEHALF OF WHICH THE PERSON(S) ACTED, EXECUTED THE INSTRUMENT.

I CERTIFY UNDER PENALTY OF PERJURY UNDER THE LAWS OF THE STATE OF CALIFORNIA THAT THE FOREGOING PARAGRAPH IS TRUE AND CORRECT.

WITNESS MY HAND: _____

PRINTED NAME: _____

MY PRINCIPLE PLACE OF BUSINESS IS IN THE COUNTY OF: _____

MY COMMISSION EXPIRES: _____

MY COMMISSION No.: _____

CITY ENGINEER'S STATEMENT

I HEREBY STATE THAT I HAVE EXAMINED THIS FINAL MAP OF RIO DEL ORO LOT 67B AND FIND IT TO BE SUBSTANTIALLY THE SAME AS THE TENTATIVE MAP APPROVED BY THE CITY OF RANCHO CORDOVA, AND ANY APPROVED ALTERATIONS THEREOF; THAT ALL PROVISIONS OF THE SUBDIVISION MAP ACT AND ALL APPLICABLE CITY ORDINANCES HAVE BEEN COMPLIED WITH.

_____
CITY ENGINEER, ALBERT STRICKER, R.C.E. 64057

DATED: _____

REGISTERED PROFESSIONAL ENGINEER
ALBERT STRICKER
No. 64057
CIVIL
STATE OF CALIFORNIA

CITY SURVEYOR'S STATEMENT

I HEREBY STATE THAT I AM SATISFIED THAT THIS FINAL MAP IS TECHNICALLY CORRECT.

_____
LAND SURVEYOR, CYRUS E. ABHAR, P.L.S. 7723

DATED: _____

LICENSED LAND SURVEYOR
CYRUS E. ABHAR
No. 7723
STATE OF CALIFORNIA

CITY CLERK'S STATEMENT

I HEREBY STATE THAT THE CITY COUNCIL OF THE CITY OF RANCHO CORDOVA HAS APPROVED THIS FINAL MAP OF RIO DEL ORO LOT 67B AND HAS ACCEPTED ON BEHALF OF THE PUBLIC ALL EASEMENTS AND RIGHTS-OF-WAY DESIGNATED WHITE ROCK ROAD, RANCHO CORDOVA PARKWAY, LA FORTUNA DRIVE, TORTUGUERO WAY, TORTUGUERO COURT, TARCOLES WAY, POCOSOL WAY, SARAPIQUI WAY, ATIRRO WAY AND LAGARTO WAY, AS SHOWN HEREON, TOGETHER WITH ANY AND ALL APPURTENANCES PERTAINING THERETO, SUBJECT TO THE IMPROVEMENT THEREOF, AND DO HEREBY CERTIFY THE ABANDONMENTS LISTED HEREON.

BY: _____
CITY CLERK
CITY OF RANCHO CORDOVA

DATED: _____

RECORDER'S STATEMENT

FILED THIS_____DAY OF _____, 2021, AT _____ ___.M. IN BOOK _____ OF MAPS, AT PAGE _____ AT THE REQUEST OF WOOD RODGERS, INC. TITLE TO THE LAND INCLUDED IN THIS FINAL MAP BEING VESTED AS PER CERTIFICATE NO. _____ ON FILE IN THIS OFFICE.

DONNA ALLRED, COUNTY RECORDER
COUNTY OF SACRAMENTO

DOCUMENT NO.: _____

BY: _____
DEPUTY RECORDER

FEE: $ _____

FINAL MAP

RIO DEL ORO
LOT 67B

SUBDIVISION NO. FM-2019-004-03

BEING ALL OF LOT 67B OF FINAL MAP OF RIO DEL ORO PHASE 1 LARGE LOT MAP, FILED FOR RECORD IN BOOK _____ OF MAPS, AT PAGE _____
SACRAMENTO COUNTY RECORDS
CITY OF RANCHO CORDOVA, COUNTY OF SACRAMENTO, STATE OF CALIFORNIA

WOOD RODGERS
BUILDING RELATIONSHIPS ONE PROJECT AT A TIME
3301 C St, Bldg. 100-B Tel 916.341.7760
Sacramento, CA 95816 Fax 916.341.7767

JUNE 2021

Sheet 1 of 10

1032.065

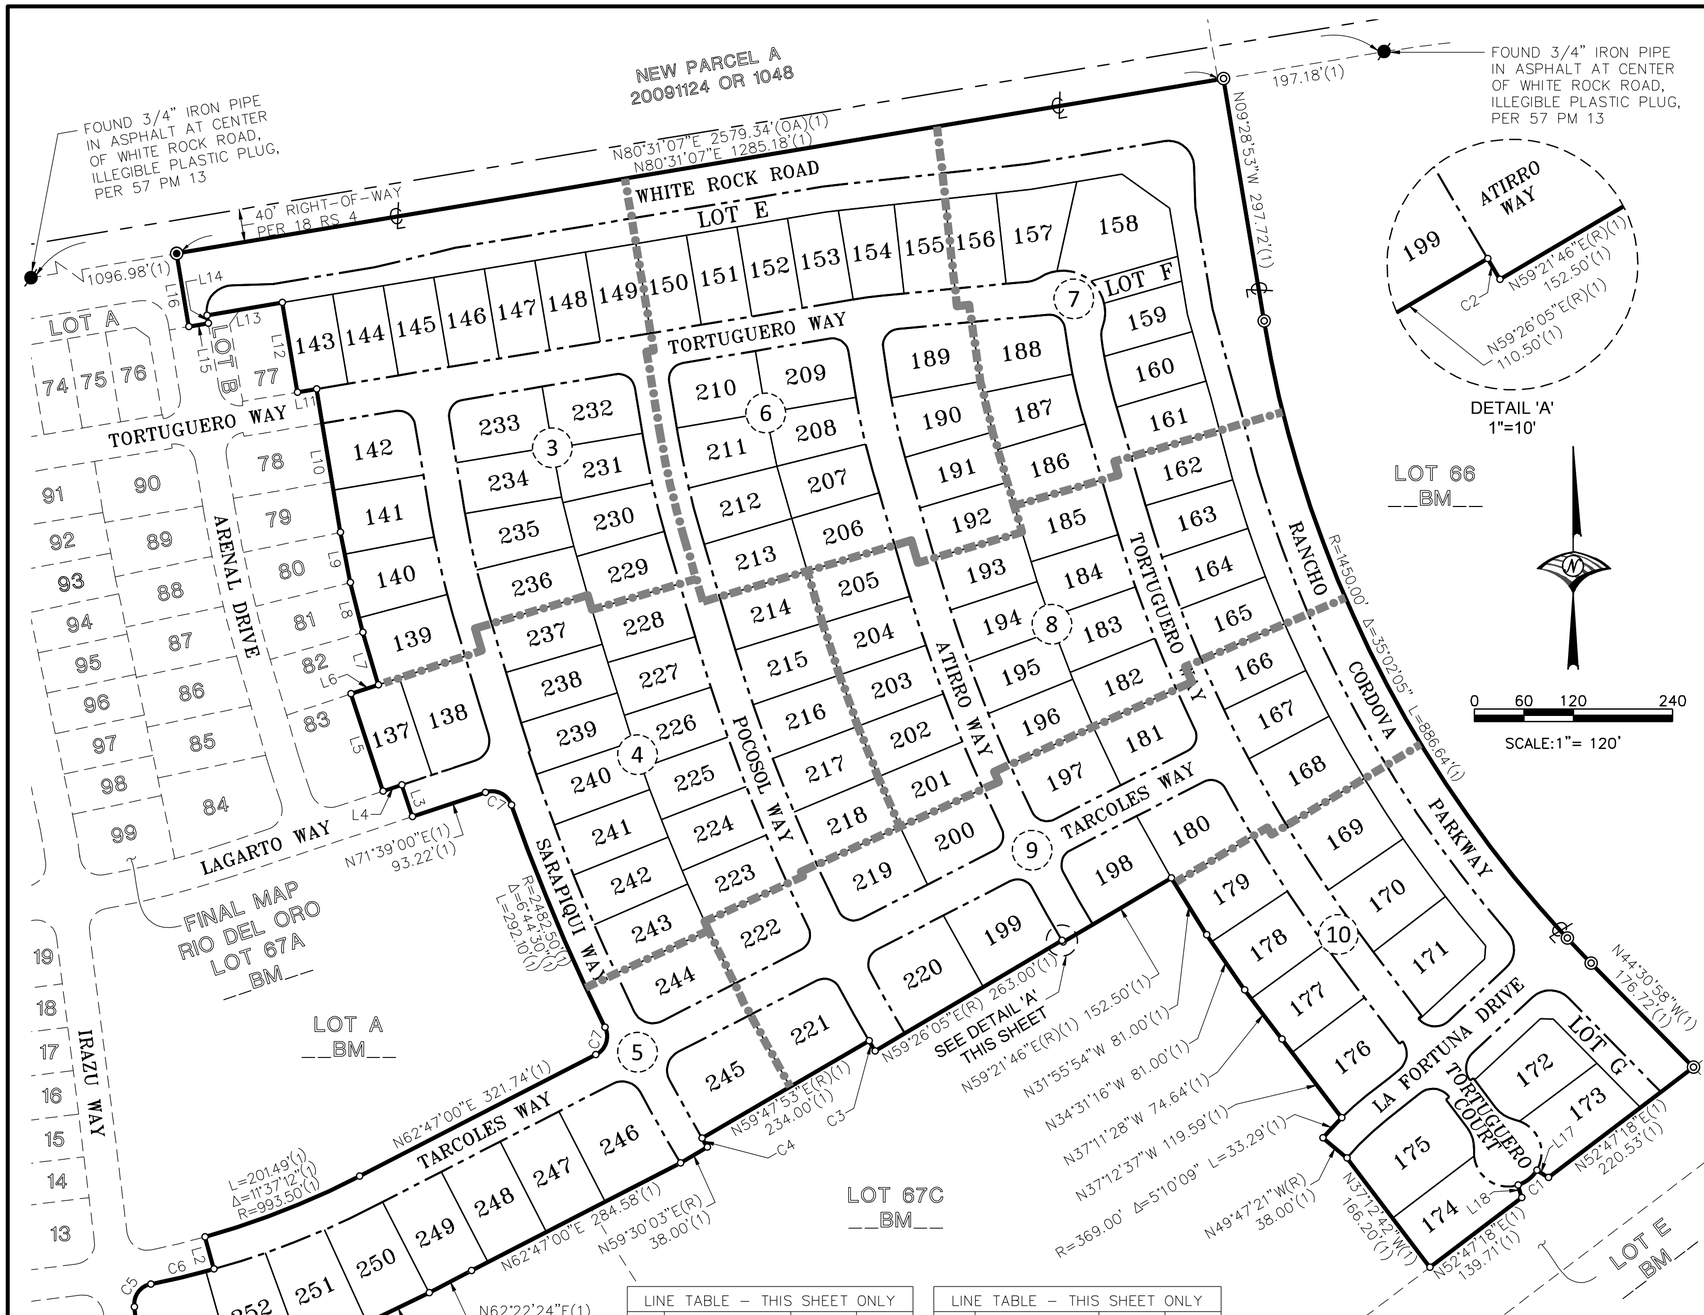

LEGEND

○	DIMENSION POINT
●	FOUND MONUMENT AS NOTED
◉	FOUND 3/4" IRON PIPE WITH CAP STAMPED "LS 8067"
◎	SET 3/4" IRON PIPE WITH CAP STAMPED "LS 8067"
℄	CENTERLINE
IOD	IRREVOCABLE OFFER OF DEDICATION
L=	ARC LENGTH
LE	LANDSCAPE EASEMENT
PE	PEDESTRIAN EASEMENT
PUE	PUBLIC UTILITY EASEMENT
(OA)	OVERALL
(R)	RADIAL BEARING
SF	SQUARE FEET
(6)	SHEET NUMBER REFERENCE

NOTES

1. ALL CURVES DIMENSIONED WITH RADIUS, DELTA, AND ARC LENGTH.
2. ALL DISTANCES SHOWN HEREON ARE EXPRESSED IN FEET AND DECIMALS THEREOF.
3. DUE TO ROUNDING, THE SUM OF THE INDIVIDUAL DIMENSIONS MAY NOT EQUAL THE OVERALL DIMENSION.
4. THE TOTAL AREA FOR THIS "FINAL MAP RIO DEL ORO LOT 67B" IS 33.35± ACRES, CONSISTING OF 117 RESIDENTIAL LOTS, 2 LANDSCAPE LOTS AND 1 PASEO LOT.
5. 5/8" REBAR CAPPED "LS 8067" WILL BE SET AT ALL REAR LOT CORNERS, ALONG WITH ALL LOT LINE ANGLE POINTS OR AT A 2.00 FOOT PROJECTION ALONG LOT LINES ADJACENT TO WALLS (2.00 FOOT BY 2.00 FOOT OFFSETS FOR ANGLE POINTS ADJACENT TO WALLS). FRONT CORNERS WILL BE SET WITH A 1" BRASS DISK STAMPED "LS 8067" AT A 1.00 FOOT PROJECTION OF THE PROPERTY LINE ONTO THE SIDEWALK.
6. THERE IS A 5.00 FOOT POSTAL EASEMENT ADJACENT TO ALL ROAD RIGHTS OF WAY SHOWN HEREON.
7. A SOILS REPORT FOR THIS SUBDIVISION WAS PREPARED BY YOUNGDAHL CONSULTING GROUP, INC, ON DECEMBER 2019. A COPY OF THIS REPORT IS AVAILABLE FOR PUBLIC INSPECTION AT THE OFFICE OF THE CITY OF RANCHO CORDOVA BUILDING INSPECTOR.
8. LOTS E. F AND G ARE FOR LANDSCAPING, PEDESTRIAN AND PUBLIC UTILITY EASEMENT PURPOSES AND SHALL BE GRANTED TO THE CITY OF RANCHO CORDOVA.
9. PURSUANT TO SECTION 66434(g) OF THE GOVERNMENT CODE, THE FOLLOWING EASEMENT, NOT SHOWN HEREON, IS HEREBY ABANDONED:

9.1. THOSE PORTIONS OF IRREVOCABLE OFFER OF DEDICATION (IOD) AS DEPICTED ON THE MAP ENTITLED "RIO DEL ORO PHASE 1 LARGE LOT MAP" FILED IN BOOK ___ OF PARCEL MAPS, AT MAP NUMBER ___, OFFICIAL RECORDS OF SACRAMENTO COUNTY.

BASIS OF BEARINGS

THE BASIS OF BEARINGS FOR THIS SURVEY IS THE CALIFORNIA STATE PLANE COORDINATE SYSTEM, ZONE 2, NAD 83, EPOCH DATE 1997.30, AS MEASURED BETWEEN NGS STATION "SHELDON", 1ST ORDER AND NGS STATION "G 1414", 1ST ORDER. SAID BEARING IS NORTH 72°44'09" EAST. DISTANCES SHOWN ARE GROUND BASED.

REFERENCES:

(1) __ BM __ RIO DEL ORO PHASE 1 LARGE LOT MAP
(2) __ BM __ RIO DEL ORO LOT 67A FINAL MAP

LINE TABLE – THIS SHEET ONLY			
No.	Bearing	Length	Ref.
L1	N7°05'25"W	101.64'	(1)(2)
L2	N15°35'48"W(R)	40.50'	(1)(2)
L3	N18°21'00"W	40.50'	(1)(2)
L4	N71°39'00"E	24.00'	(1)(2)
L5	N18°21'00"W	164.50'	(1)(2)
L6	N71°39'00"E	35.16'	(1)(2)
L7	N16°23'39"W	66.25'	(1)(2)
L8	N14°12'42"W	62.02'	(1)(2)
L9	N11°07'17"W	62.02'	(1)(2)

LINE TABLE – THIS SHEET ONLY			
No.	Bearing	Length	Ref.
L10	N09°28'53"W	176.02'	(1)(2)
L11	N80°31'07"E	23.60'	(1)(2)
L12	N9°28'53"W	110.00'	(1)(2)
L13	N80°31'07"E	92.50'	(1)(2)
L14	N9°28'53"W	10.00'	(1)(2)
L15	N80°31'07"E	24.00'	(1)(2)
L16	N09°28'53"W	90.00'	(1)(2)
L17	N58°46'17"W(R)	16.57'	(1)
L18	N17°20'56"W(R)	15.92'	(1)

CURVE TABLE – THIS SHEET ONLY				
No.	Radius	Delta	Length	Ref.
C1	41.00'	41°25'21"	29.64'	(1)
C2	1945.00'	0°04'18"	2.44'	(1)
C3	2208.00'	0°21'48"	14.00'	(1)
C4	2442.00'	0°17'50"	12.67'	(1)
C5	25.00'	85°50'47"	37.46'	(1)(2)
C6	1034.00'	4°21'10"	78.55'	(1)(2)
C7	25.00'	88°56'15"	38.81'	(1)

FINAL MAP

RIO DEL ORO
LOT 67B

SUBDIVISION NO. FM-2019-004-03

BEING ALL OF LOT 67B OF FINAL MAP OF RIO DEL ORO PHASE 1 LARGE LOT MAP, FILED FOR RECORD IN BOOK _____ OF MAPS, AT PAGE _____
SACRAMENTO COUNTY RECORDS
CITY OF RANCHO CORDOVA, COUNTY OF SACRAMENTO, STATE OF CALIFORNIA

WOOD RODGERS
BUILDING RELATIONSHIPS ONE PROJECT AT A TIME
3301 C St, Bldg. 100-B Tel 916.341.7760
Sacramento, CA 95816 Fax 916.341.7767

JUNE 2021

Sheet 2 of 10

1032.065

CURVE TABLE – THIS SHEET ONLY			
No.	Radius	Delta	Length
C1	31.00'	97°40'43"	52.85'
C2	20.00'	90°00'00"	31.42'
C3	1021.00'	1°26'10"	25.59'
C4	1021.00'	4°00'10"	71.33'
C5	1021.00'	1°28'25"	26.26'
C6	979.00'	0°13'14"	3.77'
C7	979.00'	4°05'19"	69.86'
C8	979.00'	2°36'12"	44.48'
C9	1047.00'	3°02'34"	55.60'
C10	1047.00'	3°19'01"	60.61'
C11	1047.00'	0°33'11"	10.11'

LINE TABLE – THIS SHEET ONLY		
No.	Bearing	Length
L1	N80°31'07"E	23.60'
L2	N9°28'53"W	10.00'
L3	N80°31'07"E	24.00'

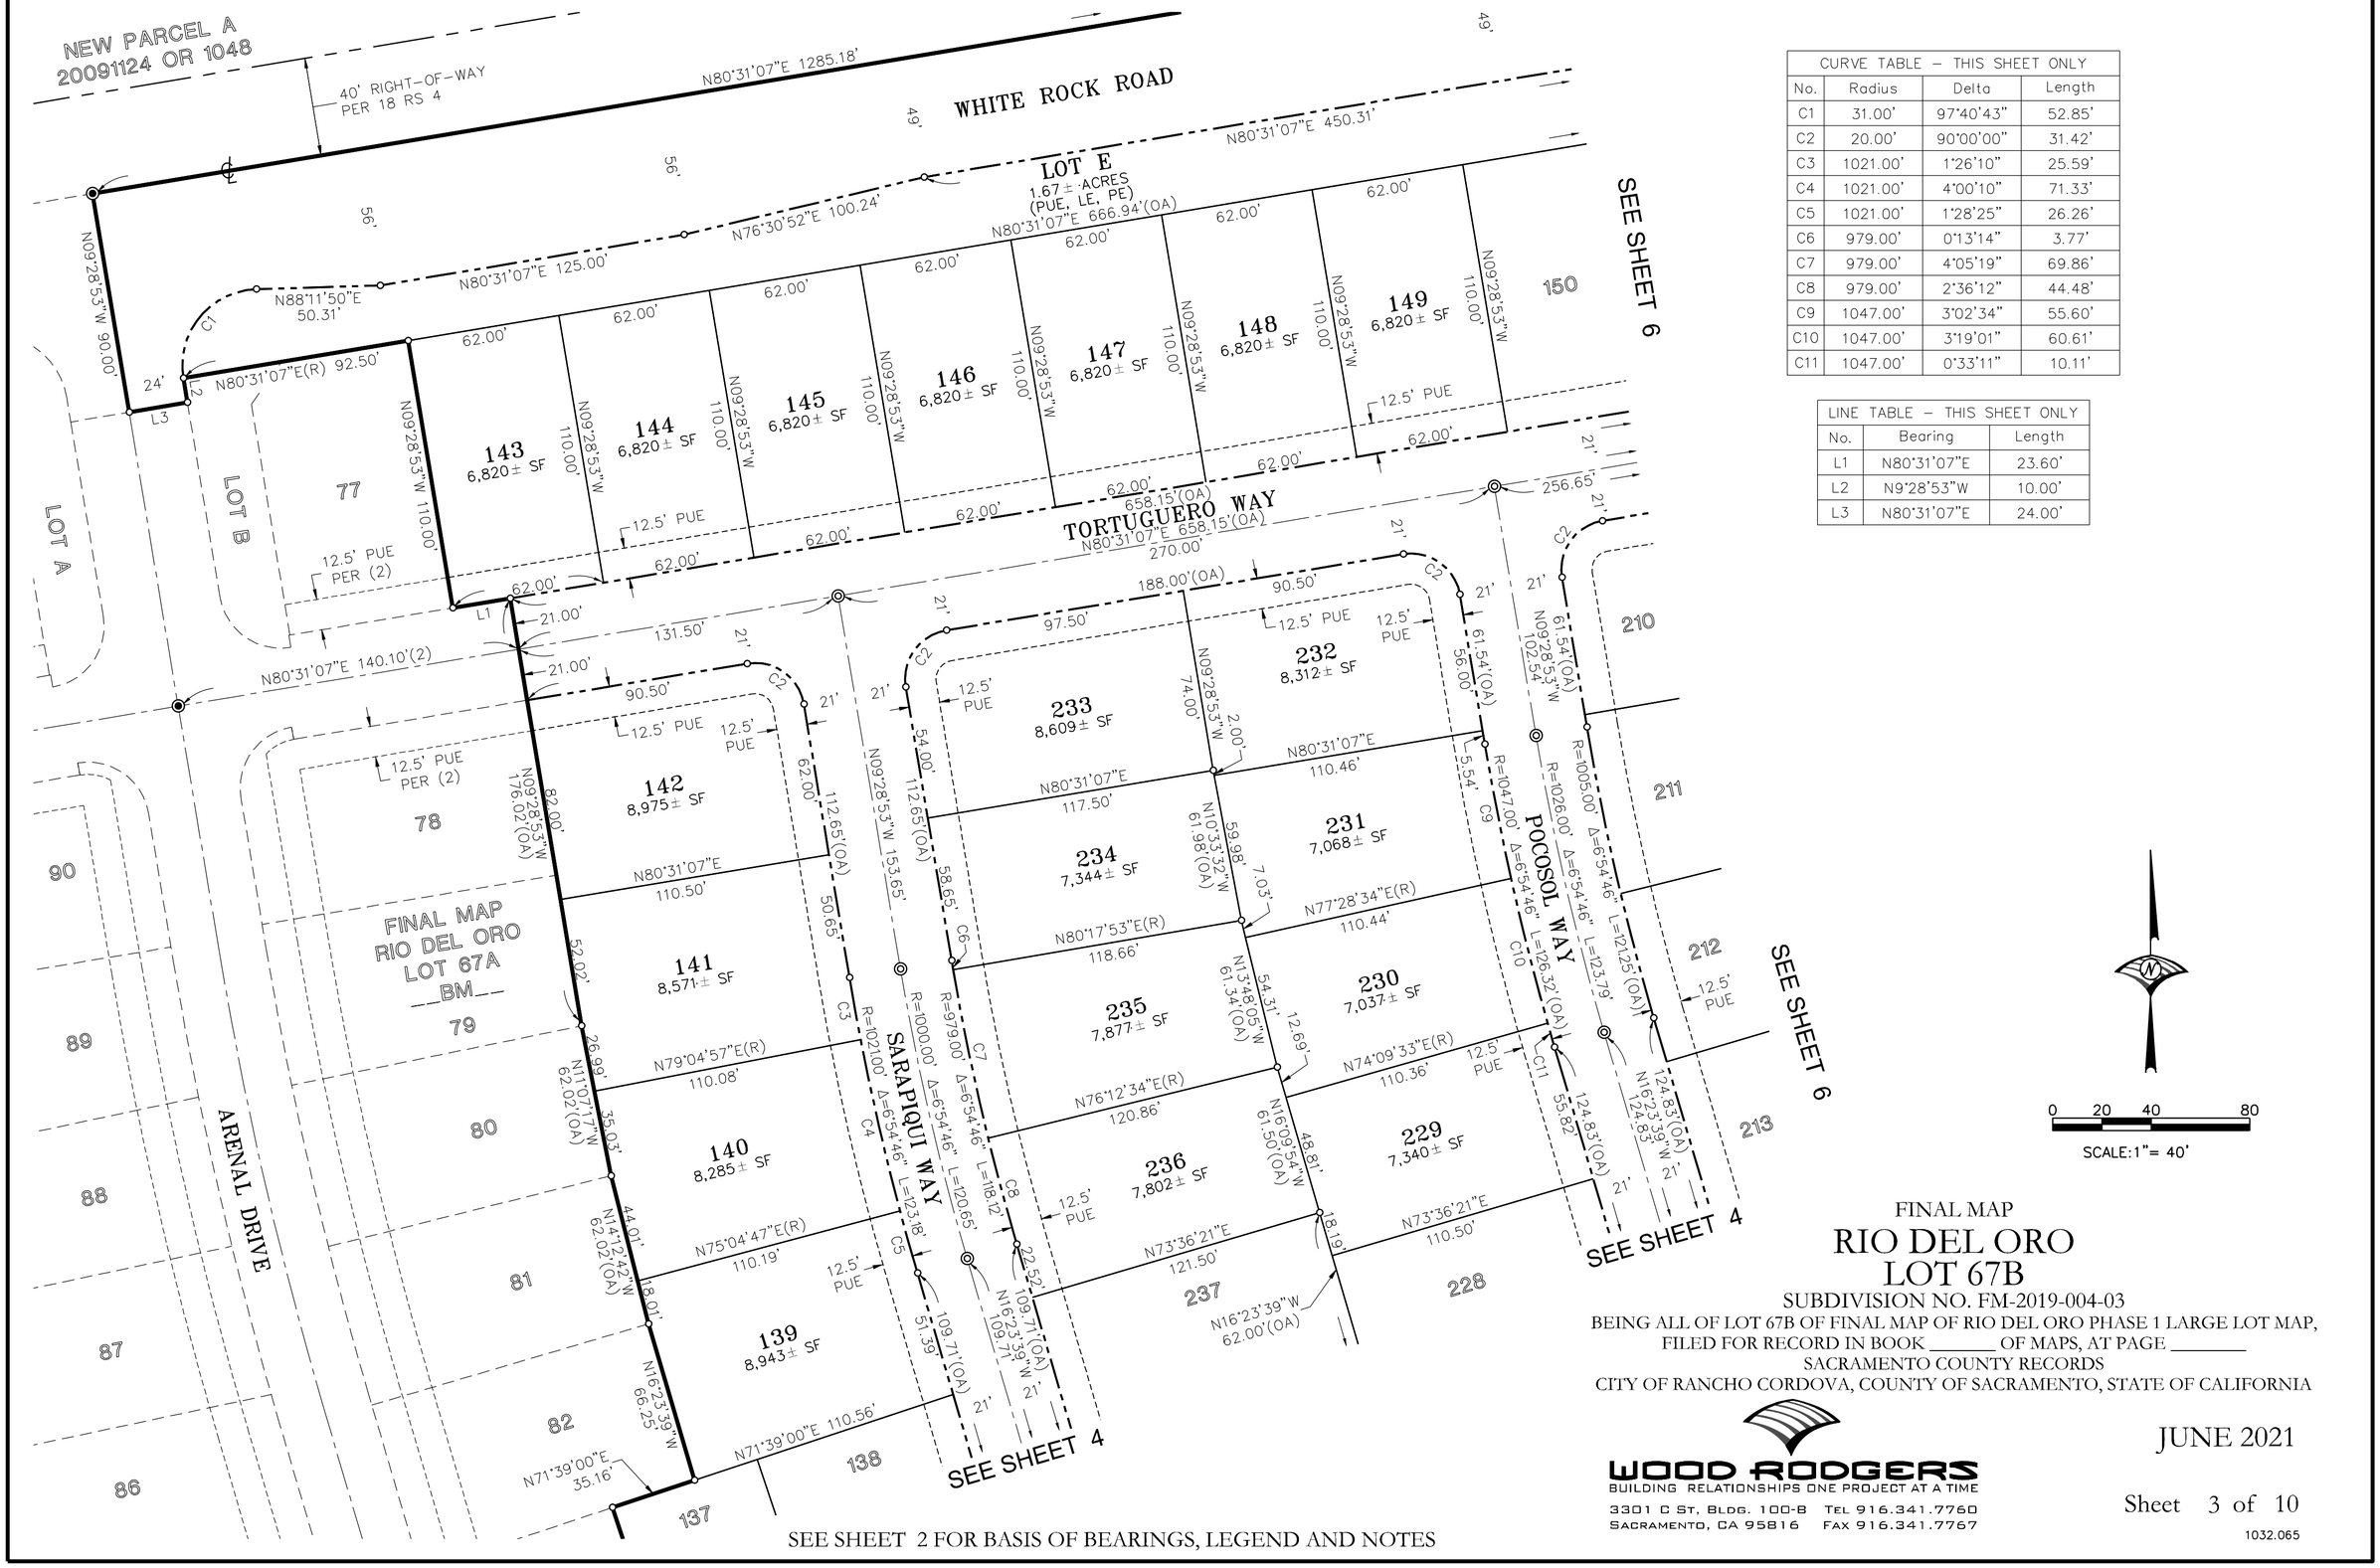

FINAL MAP

RIO DEL ORO
LOT 67B

SUBDIVISION NO. FM-2019-004-03

BEING ALL OF LOT 67B OF FINAL MAP OF RIO DEL ORO PHASE 1 LARGE LOT MAP, FILED FOR RECORD IN BOOK _____ OF MAPS, AT PAGE _____
SACRAMENTO COUNTY RECORDS
CITY OF RANCHO CORDOVA, COUNTY OF SACRAMENTO, STATE OF CALIFORNIA

WOOD RODGERS
BUILDING RELATIONSHIPS ONE PROJECT AT A TIME
3301 C St, Bldg. 100-B Tel 916.341.7760
Sacramento, CA 95816 Fax 916.341.7767

JUNE 2021

Sheet 3 of 10

1032.065

SEE SHEET 2 FOR BASIS OF BEARINGS, LEGEND AND NOTES

CURVE TABLE – THIS SHEET ONLY			
No.	Radius	Delta	Length
C1	25.00'	88°56'15"	38.81'
C2	25.00'	88°59'40"	38.83'
C3	2482.00'	0°57'01"	41.16'
C4	2461.00'	1°57'21"	84.01'
C5	2440.00'	1°44'56"	74.48'
C6	2440.00'	0°54'19"	38.55'
C7	2440.00'	0°50'37"	35.93'
C8	2442.00'	0°40'52"	29.03'
C9	2442.00'	1°31'29"	64.98'
C10	2429.00'	0°13'36"	9.61'
C11	2427.50'	0°50'37"	35.74'
C12	2416.50'	0°40'52"	28.72'
C13	2208.00'	1°36'23"	61.90'
C14	2208.00'	1°39'21"	63.81'
C15	2166.00'	0°42'54"	27.03'
C16	2166.00'	1°50'24"	69.56'
C17	2166.00'	1°50'23"	69.55'

LINE TABLE – THIS SHEET ONLY		
No.	Bearing	Length
L1	N16°23'39"W	18.19'
L2	N71°52'38"E(R)	2.00'
L3	N48°02'35"W	22.22'
L4	N71°51'26"E(R)	11.00'
L5	N71°39'00"E	35.16'

SEE SHEET 3

SEE SHEET 8

SEE SHEET 9

SEE SHEET 5

ARENAL DRIVE

SARAPIQUI WAY

POCOSOL WAY

LAGARTO WAY

FINAL MAP
RIO DEL ORO
LOT 67A
__BM__
82

LOT A
__BM__

SCALE: 1"= 40'

FINAL MAP

RIO DEL ORO
LOT 67B

SUBDIVISION NO. FM-2019-004-03

BEING ALL OF LOT 67B OF FINAL MAP OF RIO DEL ORO PHASE 1 LARGE LOT MAP, FILED FOR RECORD IN BOOK _____ OF MAPS, AT PAGE _____ SACRAMENTO COUNTY RECORDS

CITY OF RANCHO CORDOVA, COUNTY OF SACRAMENTO, STATE OF CALIFORNIA

JUNE 2021

WOOD RODGERS
BUILDING RELATIONSHIPS ONE PROJECT AT A TIME
3301 C St, Bldg. 100-B Tel 916.341.7760
Sacramento, CA 95816 Fax 916.341.7767

SEE SHEET 2 FOR BASIS OF BEARINGS, LEGEND AND NOTES

CURVE TABLE – THIS SHEET ONLY			
No.	Radius	Delta	Length
C1	25.00'	85°50'47"	37.46'
C2	25.00'	88°56'15"	38.81'
C3	25.00'	91°05'26"	39.75'
C4	25.00'	88°59'37"	38.83'
C5	1034.00'	3°47'55"	68.55'
C6	1034.00'	4°11'05"	75.52'
C7	1034.00'	4°15'35"	76.88'
C8	1034.00'	3°43'47"	67.31'
C9	2461.00'	14°06'18"	605.85'
C10	2442.00'	7°59'00"	340.26'
C11	2442.00'	1°12'13"	51.30'
C12	2480.00'	2°16'34"	98.51'
C13	2442.00'	2°11'31"	93.42'
C14	2442.00'	1°53'41"	80.76'

FINAL MAP
RIO DEL ORO
PHASE 1
LARGE LOT MAP
LOT A
__BM__

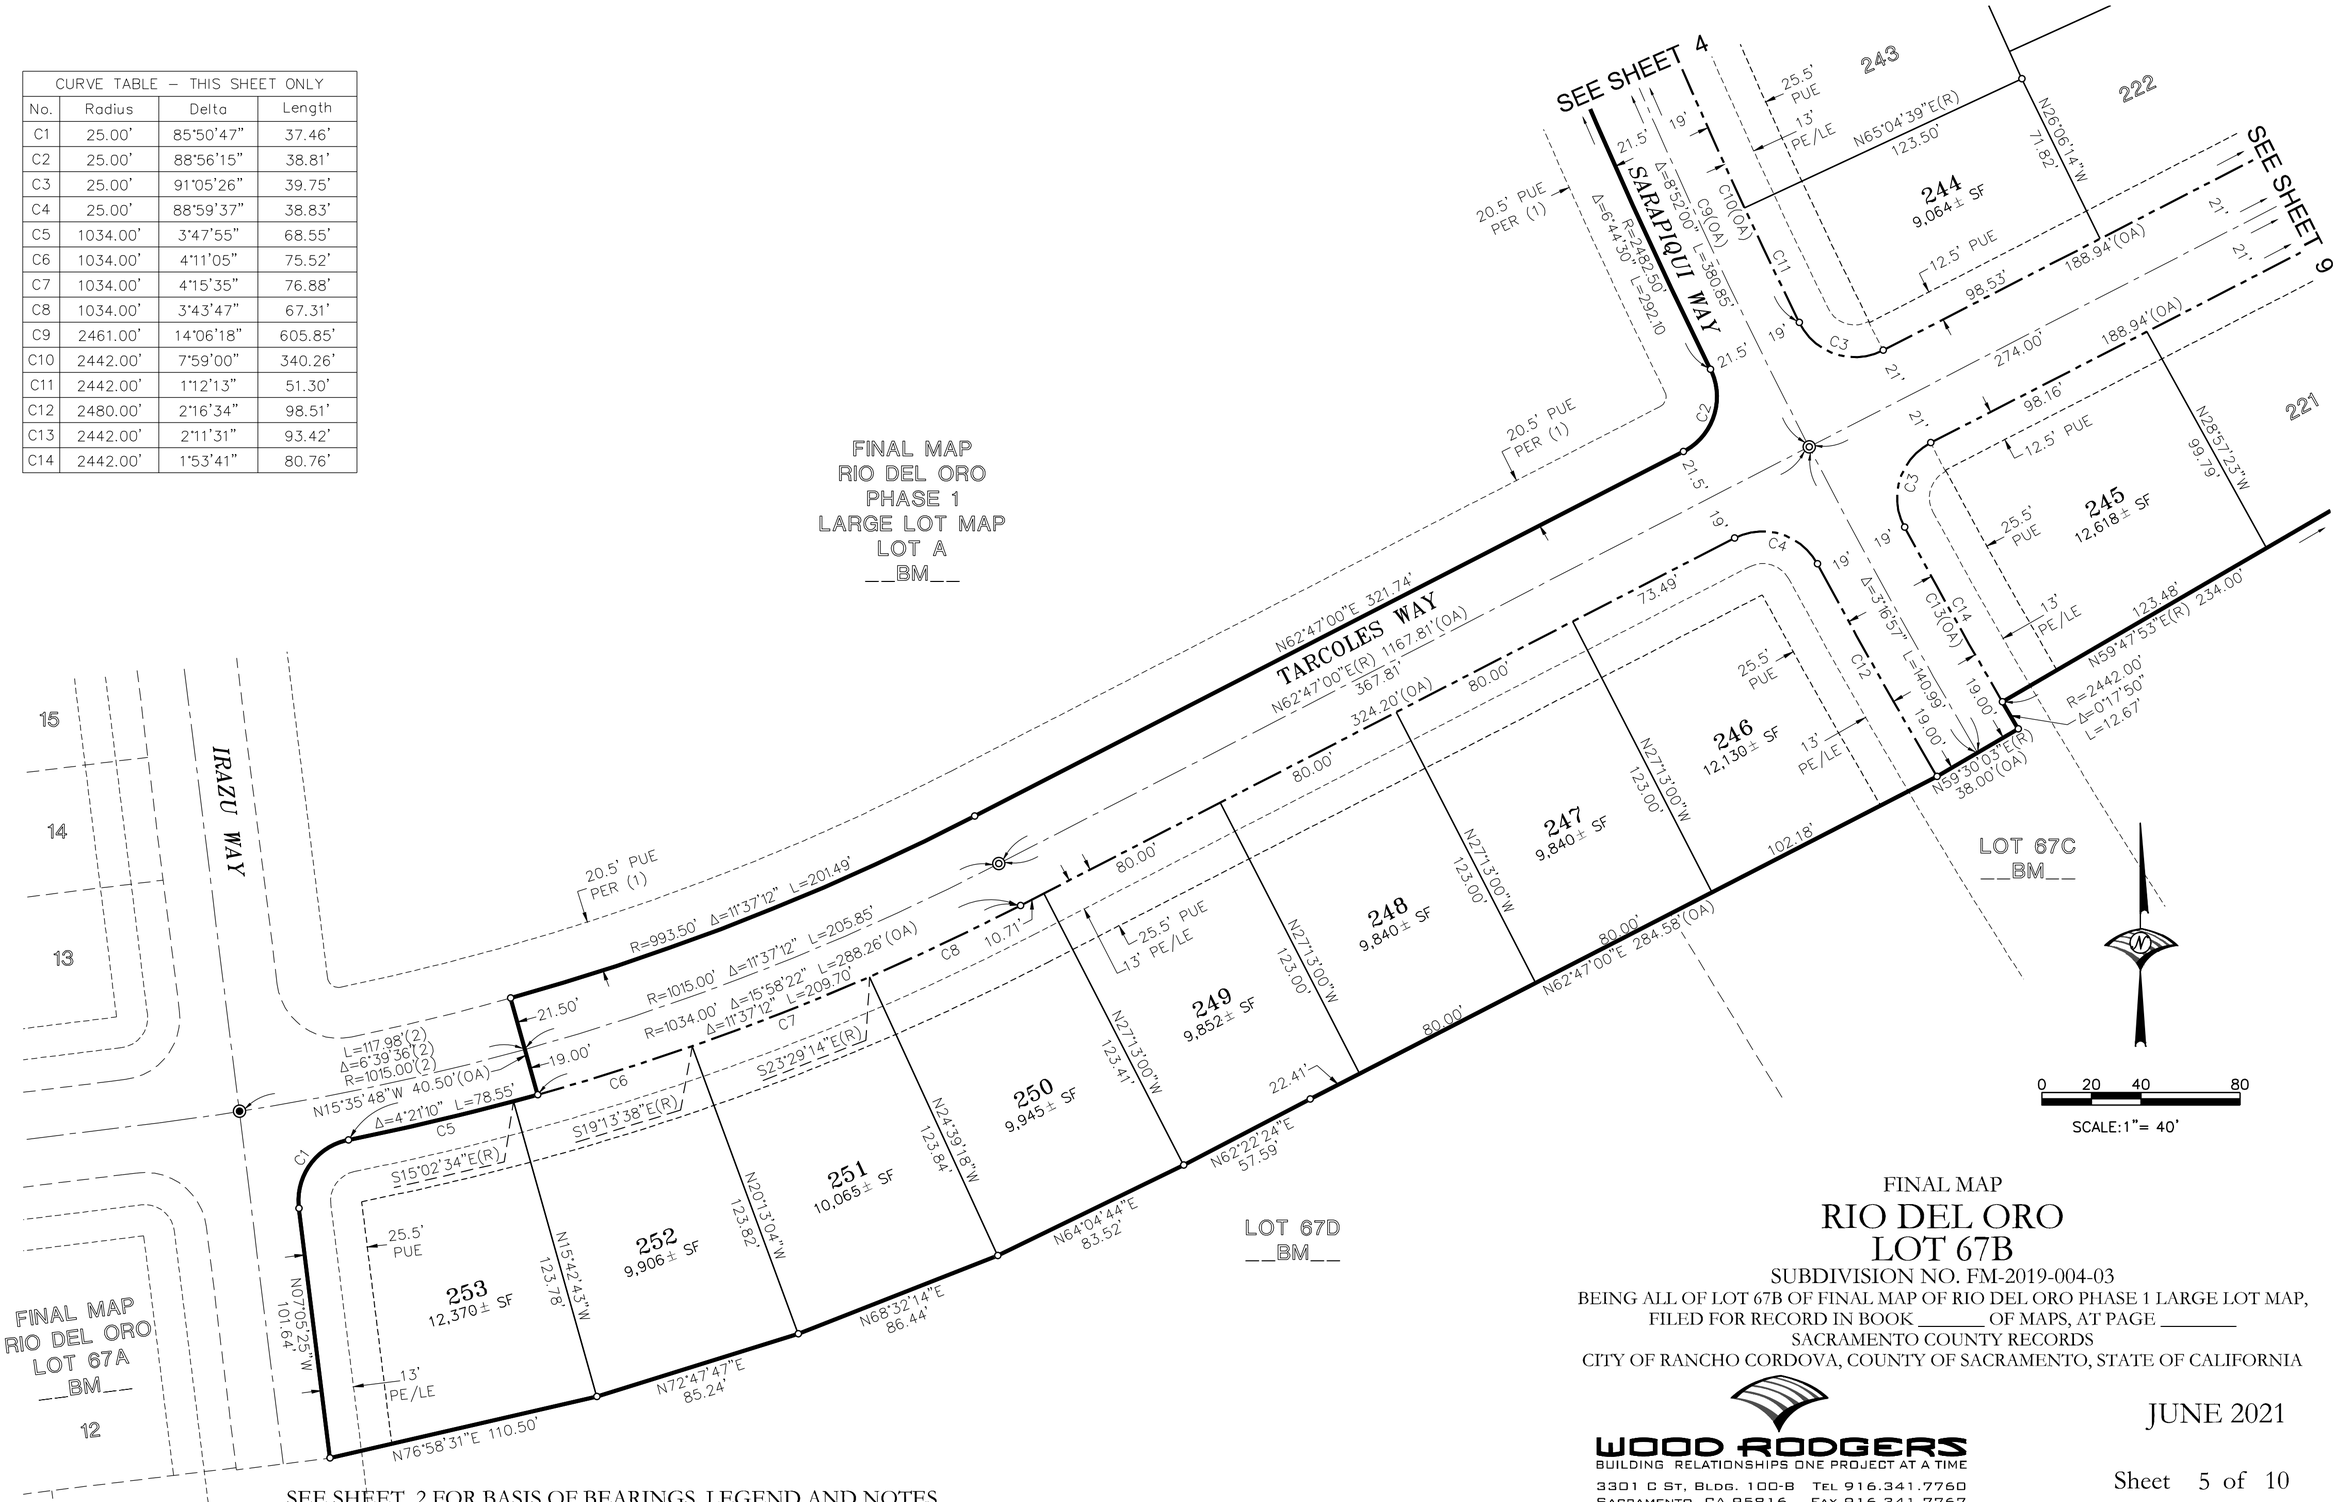

SEE SHEET 2 FOR BASIS OF BEARINGS, LEGEND AND NOTES

FINAL MAP

RIO DEL ORO
LOT 67B

SUBDIVISION NO. FM-2019-004-03

BEING ALL OF LOT 67B OF FINAL MAP OF RIO DEL ORO PHASE 1 LARGE LOT MAP, FILED FOR RECORD IN BOOK _____ OF MAPS, AT PAGE _____
SACRAMENTO COUNTY RECORDS
CITY OF RANCHO CORDOVA, COUNTY OF SACRAMENTO, STATE OF CALIFORNIA

JUNE 2021

WOOD RODGERS
BUILDING RELATIONSHIPS ONE PROJECT AT A TIME
3301 C St, Bldg. 100-B Tel 916.341.7760
Sacramento, CA 95816 Fax 916.341.7767

Sheet 5 of 10

1032.065

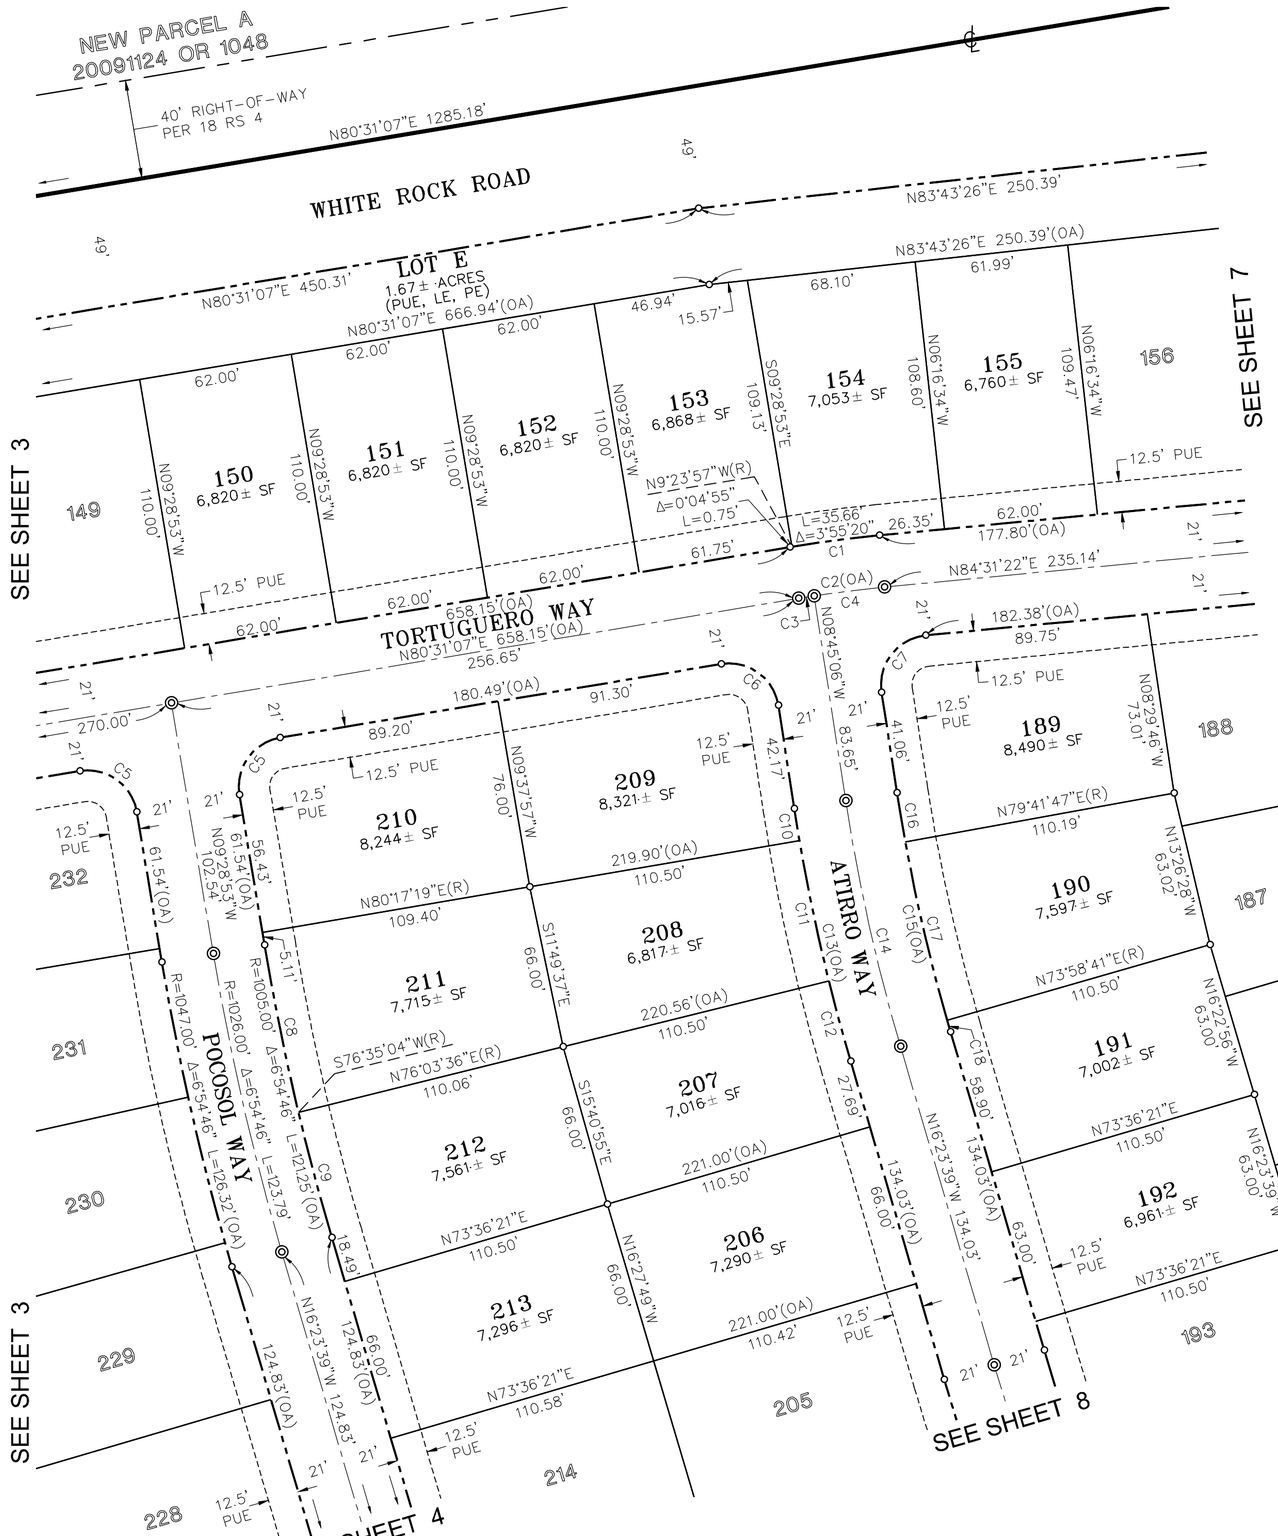

CURVE TABLE – THIS SHEET ONLY			
No.	Radius	Delta	Length
C1	521.00'	4°00'15"	36.41'
C2	500.00'	4°00'15"	34.94'
C3	500.00'	0°43'47"	6.37'
C4	500.00'	3°16'28"	28.58'
C5	20.00'	90°00'00"	31.42'
C6	20.00'	90°43'47"	31.67'
C7	20.00'	93°16'28"	32.56'
C8	1005.00'	3°56'04"	69.01'
C9	1005.00'	2°58'43"	52.24'
C10	784.00'	0°57'35"	13.13'
C11	784.00'	4°13'43"	57.86'
C12	784.00'	2°27'15"	33.58'
C13	784.00'	7°38'33"	104.57'
C14	763.00'	7°38'33"	101.77'
C15	742.00'	7°38'33"	98.97'
C16	742.00'	1°33'07"	20.10'
C17	742.00'	5°43'06"	74.05'
C18	742.00'	0°22'20"	4.82'

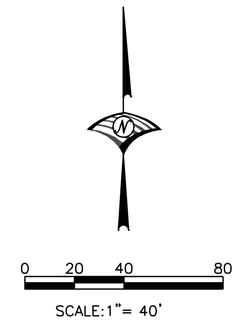

FINAL MAP

RIO DEL ORO
LOT 67B

SUBDIVISION NO. FM-2019-004-03

BEING ALL OF LOT 67B OF FINAL MAP OF RIO DEL ORO PHASE 1 LARGE LOT MAP, FILED FOR RECORD IN BOOK _____ OF MAPS, AT PAGE _____
SACRAMENTO COUNTY RECORDS
CITY OF RANCHO CORDOVA, COUNTY OF SACRAMENTO, STATE OF CALIFORNIA

WOOD RODGERS
BUILDING RELATIONSHIPS ONE PROJECT AT A TIME
3301 C St, Bldg. 100-B Tel 916.341.7760
Sacramento, CA 95816 Fax 916.341.7767

JUNE 2021

Sheet 6 of 10

1032.065

SEE SHEET 2 FOR BASIS OF BEARINGS, LEGEND AND NOTES

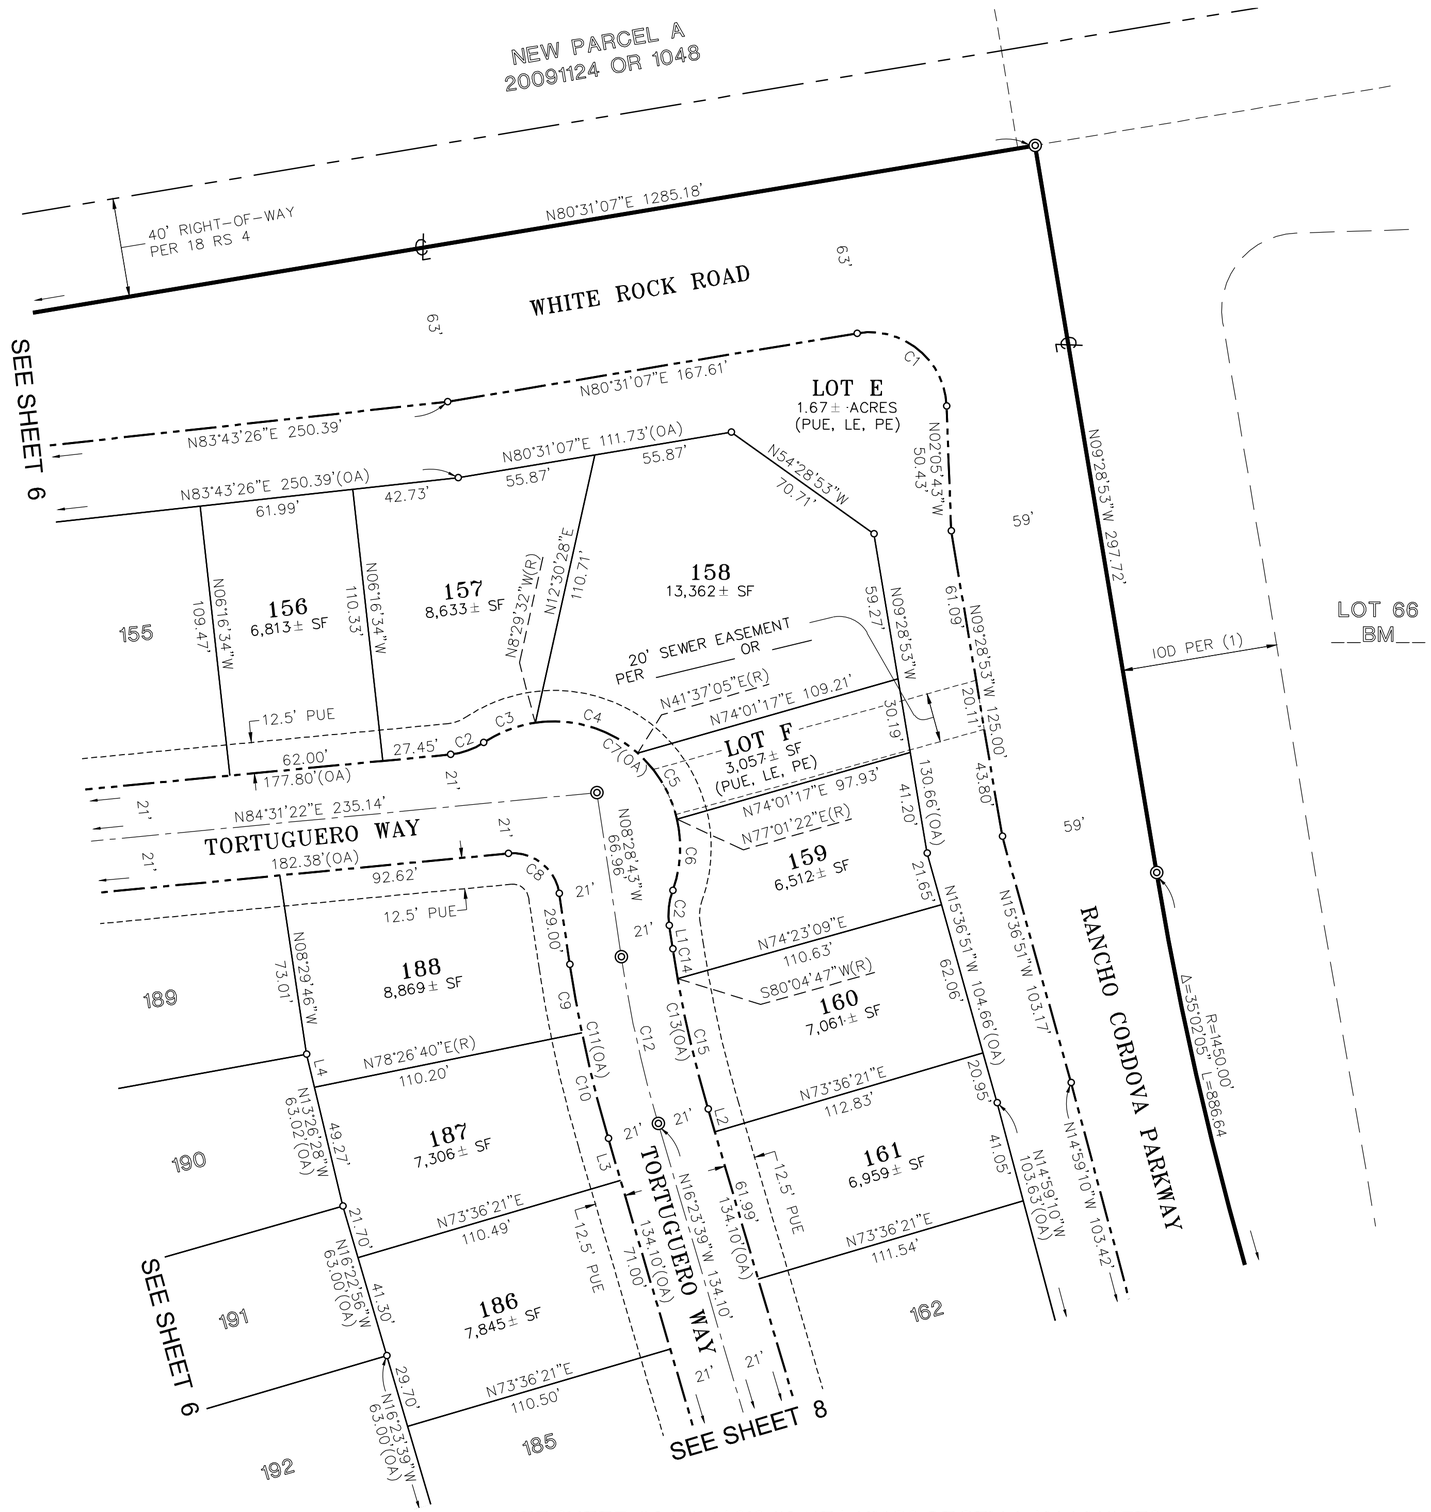

CURVE TABLE – THIS SHEET ONLY			
No.	Radius	Delta	Length
C1	31.00'	97°23'10"	52.69'
C2	29.00'	28°20'08"	14.34'
C3	51.00'	25°19'13"	22.54'
C4	51.00'	50°06'37"	44.60'
C5	51.00'	35°24'17"	31.51'
C6	51.00'	32°50'03"	29.23'
C7	51.00'	143°40'11"	127.88'
C8	19.00'	86°59'55"	28.85'
C9	521.00'	3°04'37"	27.98'
C10	521.00'	4°50'18"	44.00'
C11	521.00'	7°54'56"	71.98'
C12	500.00'	7°54'56"	69.08'
C13	479.00'	7°54'56"	66.18'
C14	479.00'	1°26'30"	12.05'
C15	479.00'	6°28'26"	54.12'

LINE TABLE – THIS SHEET ONLY		
No.	Bearing	Length
L1	N8°28'43"W	9.61'
L2	N16°23'39"W	9.55'
L3	N16°23'39"W	17.66'

0 20 40 80
SCALE:1"= 40'

SEE SHEET 2 FOR BASIS OF BEARINGS, LEGEND AND NOTES

FINAL MAP

RIO DEL ORO
LOT 67B

SUBDIVISION NO. FM-2019-004-03

BEING ALL OF LOT 67B OF FINAL MAP OF RIO DEL ORO PHASE 1 LARGE LOT MAP, FILED FOR RECORD IN BOOK _____ OF MAPS, AT PAGE _____
SACRAMENTO COUNTY RECORDS
CITY OF RANCHO CORDOVA, COUNTY OF SACRAMENTO, STATE OF CALIFORNIA

WOOD RODGERS
BUILDING RELATIONSHIPS ONE PROJECT AT A TIME
3301 C St, Bldg. 100-B Tel 916.341.7760
Sacramento, CA 95816 Fax 916.341.7767

JUNE 2021

Sheet 7 of 10

1032.065

CURVE TABLE – THIS SHEET ONLY			
No.	Radius	Delta	Length
C1	2166.00'	0°42'54"	27.03'
C2	2166.00'	1°50'24"	69.56'
C3	2166.00'	1°50'23"	69.55'
C4	1945.00'	0°42'54"	24.28'
C5	1945.00'	1°50'24"	62.46'
C6	1945.00'	1°50'23"	62.45'
C7	1903.00'	1°37'33"	54.00'

CURVE TABLE – THIS SHEET ONLY			
No.	Radius	Delta	Length
C8	1903.00'	2°00'50"	66.89'
C9	1682.00'	0°49'02"	23.99'
C10	1682.00'	2°16'11"	66.63'
C11	1640.00'	2°16'43"	65.22'
C12	1640.00'	2°19'19"	66.46'
C13	1530.00'	2°16'43"	60.85'
C14	1530.00'	2°19'19"	62.00'

LINE TABLE – THIS SHEET ONLY		
No.	Bearing	Length
L1	N16°23'39"W	12.14'
L2	N16°23'39"W	0.56'

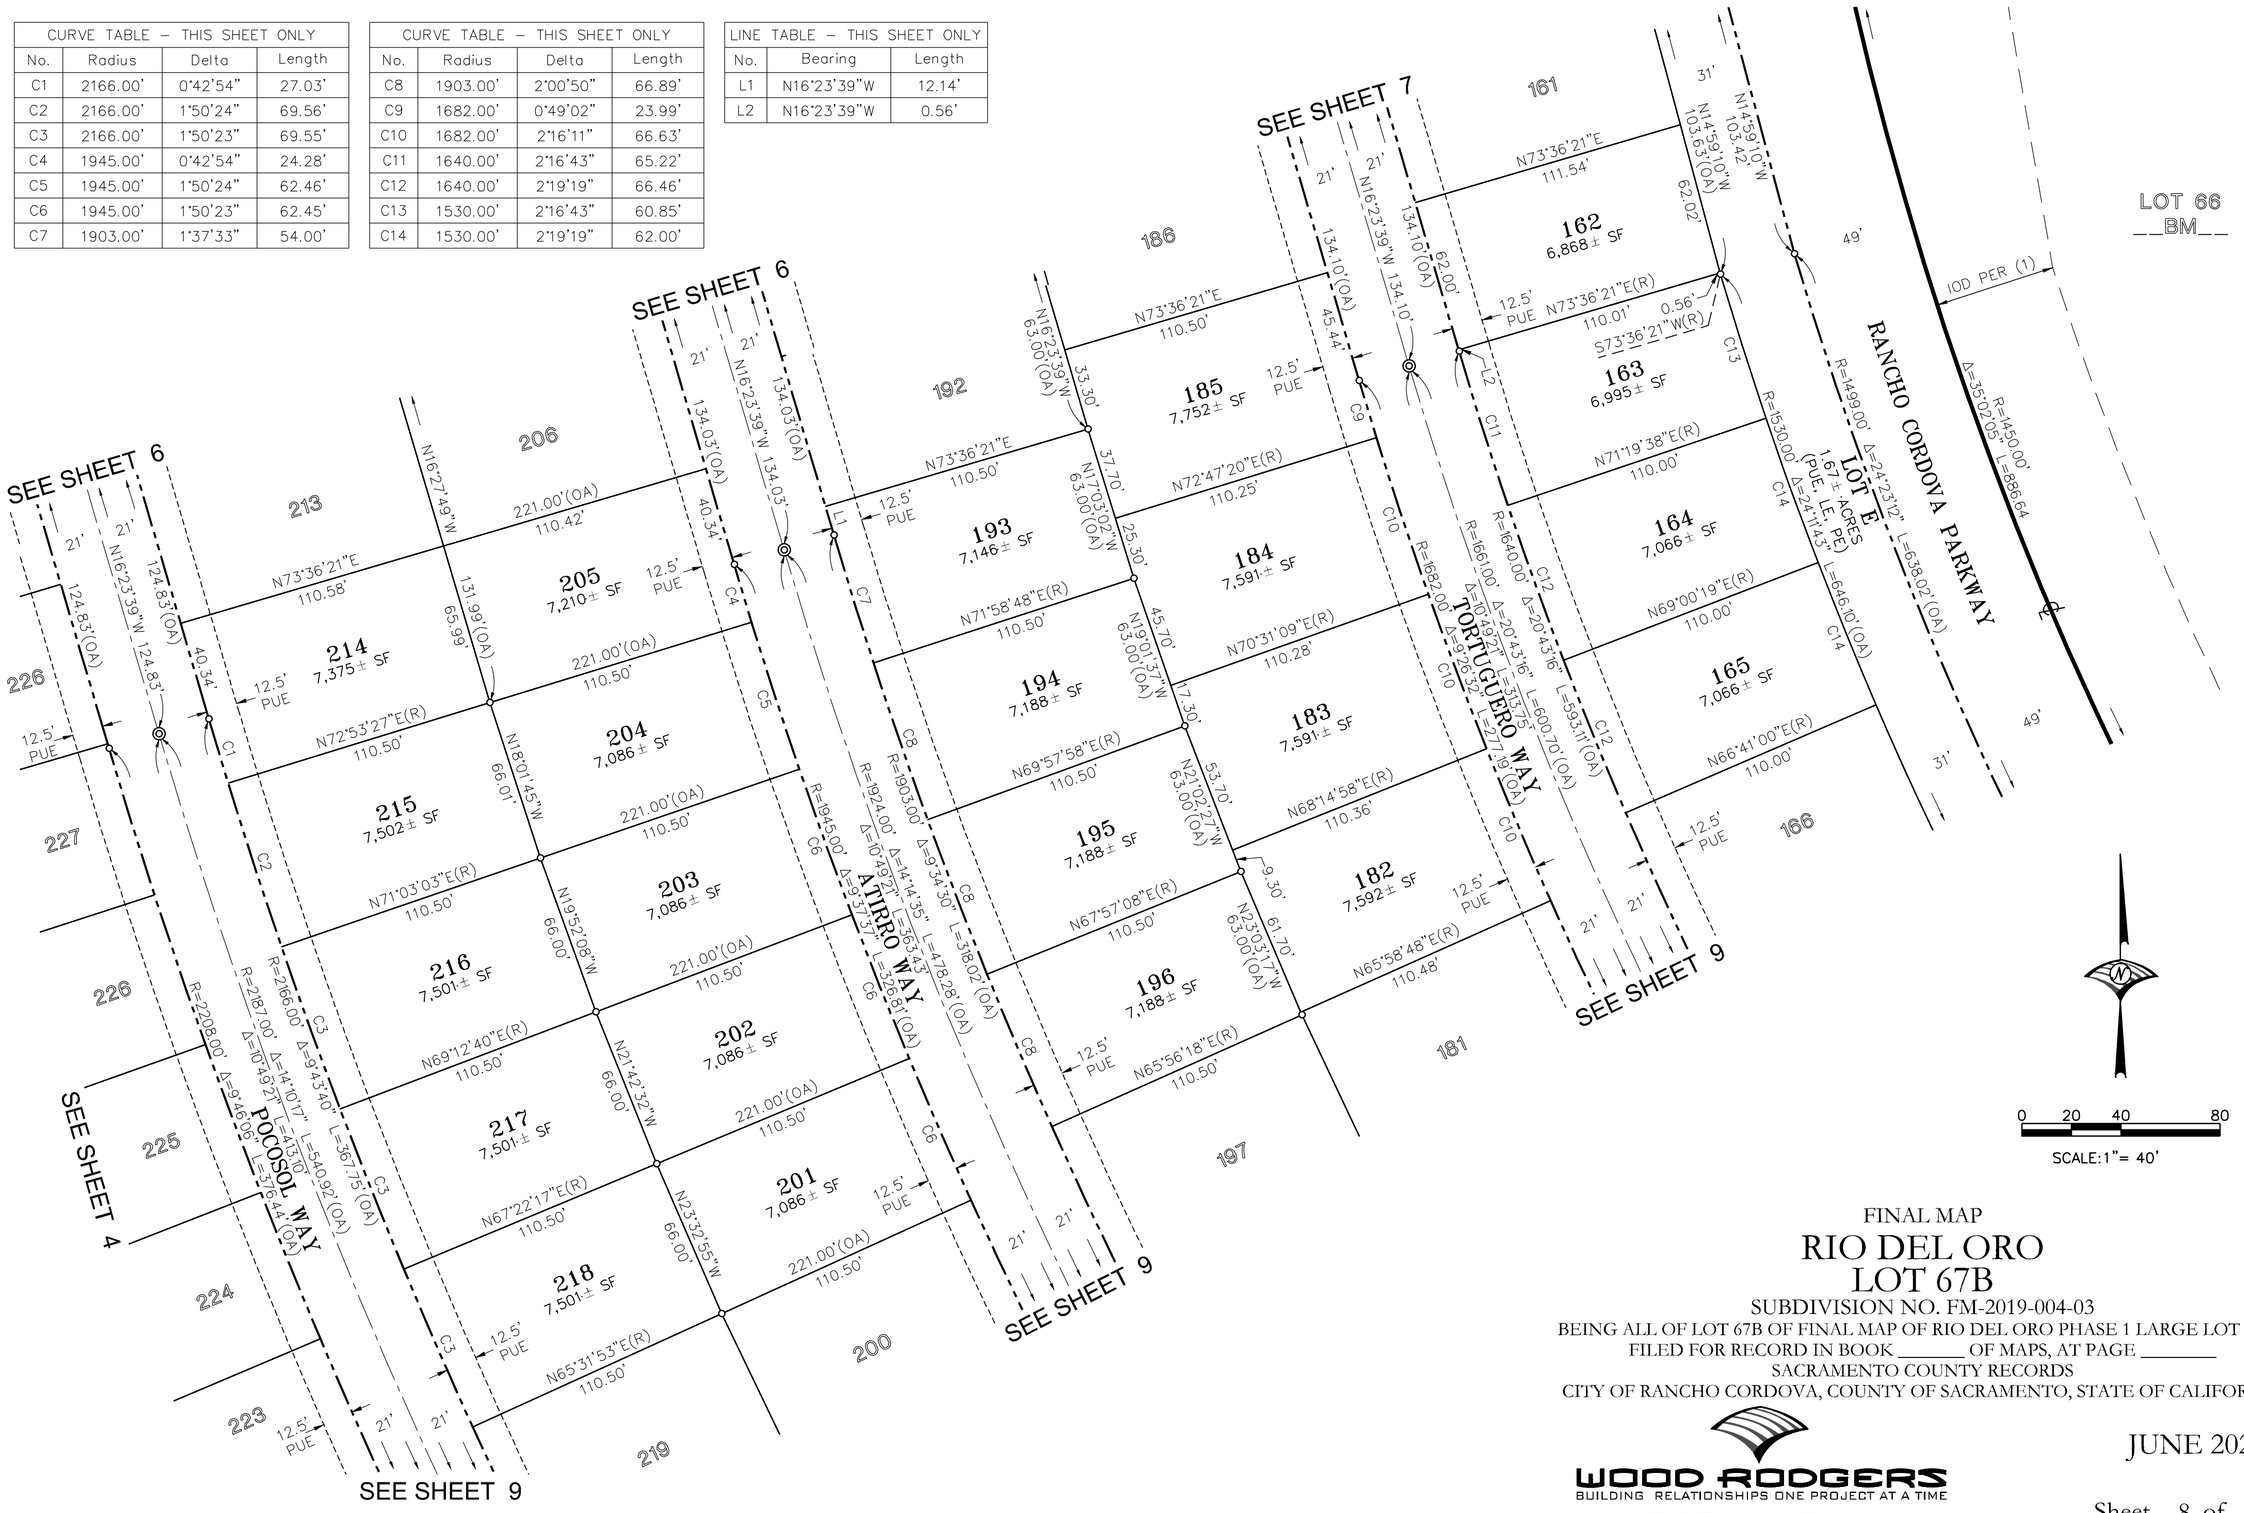

SEE SHEET 2 FOR BASIS OF BEARINGS, LEGEND AND NOTES

FINAL MAP

RIO DEL ORO
LOT 67B

SUBDIVISION NO. FM-2019-004-03

BEING ALL OF LOT 67B OF FINAL MAP OF RIO DEL ORO PHASE 1 LARGE LOT MAP, FILED FOR RECORD IN BOOK _____ OF MAPS, AT PAGE _____
SACRAMENTO COUNTY RECORDS
CITY OF RANCHO CORDOVA, COUNTY OF SACRAMENTO, STATE OF CALIFORNIA

JUNE 2021

WOOD RODGERS
BUILDING RELATIONSHIPS ONE PROJECT AT A TIME
3301 C St, Bldg. 100-B Tel 916.341.7760
Sacramento, CA 95816 Fax 916.341.7767

CURVE TABLE – THIS SHEET ONLY			
No.	Radius	Delta	Length
C1	2208.00'	1°32'19"	59.30'
C2	2208.00'	9°46'06"	376.44'
C3	2187.00'	10°49'21"	413.10'
C4	2187.00'	14°10'17"	540.92'
C5	2166.00'	9°43'40"	367.75'
C6	2166.00'	1°39'13"	62.51'
C7	1945.00'	1°33'09"	52.71'
C8	1945.00'	9°37'37"	326.81'
C9	1924.00'	10°49'21"	363.43'
C10	1924.00'	14°14'35"	478.28'
C11	1903.00'	9°34'30"	318.02'
C12	1903.00'	1°54'27"	63.36'
C13	1682.00'	1°48'59"	53.32'

CURVE TABLE – THIS SHEET ONLY			
No.	Radius	Delta	Length
C14	1682.00'	9°26'32"	277.19'
C15	1661.00'	10°49'21"	313.75'
C16	1661.00'	20°43'16"	600.70'
C17	1640.00'	20°43'16"	593.11'
C18	1640.00'	2°19'19"	66.46'
C19	1640.00'	3°14'58"	93.01'
C20	1530.00'	2°19'19"	62.00'
C21	1530.00'	3°14'58"	86.77'
C22	20.00'	88°56'44"	31.05'
C23	20.00'	91°05'41"	31.80'
C24	20.00'	88°48'16"	31.00'
C25	20.00'	91°14'52"	31.85'
C26	20.00'	88°37'11"	30.93'

CURVE TABLE – THIS SHEET ONLY			
No.	Radius	Delta	Length
C27	2208.00'	1°55'51"	74.41'
C28	2208.00'	0°21'48"	14.00'
C29	2208.00'	2°17'39"	88.41'
C30	2187.00'	3°20'55"	127.82'
C31	2166.00'	2°15'14"	85.21'
C32	1945.00'	2°09'11"	73.09'
C33	1945.00'	0°04'18"	2.44'
C34	1945.00'	2°13'30"	75.53'
C35	1924.00'	3°25'14"	114.86'
C36	1903.00'	2°10'22"	72.17'
C37	1682.00'	2°15'50"	66.46'
C38	1682.00'	8°31'05"	250.06'
C39	1661.00'	9°53'54"	286.95'

SEE SHEET 2 FOR BASIS OF BEARINGS, LEGEND AND NOTES

FINAL MAP

RIO DEL ORO
LOT 67B

SUBDIVISION NO. FM-2019-004-03

BEING ALL OF LOT 67B OF FINAL MAP OF RIO DEL ORO PHASE 1 LARGE LOT MAP, FILED FOR RECORD IN BOOK _____ OF MAPS, AT PAGE _____
SACRAMENTO COUNTY RECORDS
CITY OF RANCHO CORDOVA, COUNTY OF SACRAMENTO, STATE OF CALIFORNIA

WOOD RODGERS
BUILDING RELATIONSHIPS ONE PROJECT AT A TIME
3301 C St, Bldg. 100-B Tel 916.341.7760
Sacramento, CA 95816 Fax 916.341.7767

JUNE 2021

CURVE TABLE – THIS SHEET ONLY			
No.	Radius	Delta	Length
C1	1682.00'	2°41'07"	78.83'
C2	1682.00'	0°53'01"	25.94'
C3	1640.00'	3°14'58"	93.01'
C4	1640.00'	2°39'20"	76.01'
C5	1530.00'	3°14'58"	86.77'
C6	1530.00'	2°52'49"	76.92'
C7	31.00'	87°56'24"	47.58'
C8	25.00'	95°44'25"	41.77'
C9	25.00'	88°00'21"	38.40'
C10	31.00'	88°20'21"	47.80'
C11	25.00'	83°59'57"	36.65'
C12	40.00'	41°08'30"	28.72'
C13	1181.00'	0°50'04"	17.20'
C14	369.00'	6°20'43"	40.87'
C15	369.00'	5°10'09"	33.29'
C16	369.00'	11°30'52"	74.16'
C17	41.00'	8°46'37"	6.28'
C18	41.00'	100°26'52"	71.88'

CURVE TABLE – THIS SHEET ONLY			
No.	Radius	Delta	Length
C19	41.00'	41°25'21"	29.64'
C20	41.00'	101°42'10"	72.78'
C21	41.00'	9°55'59"	7.11'
C22	41.00'	262°16'59"	187.69'
C23	40.00'	41°08'30"	28.72'
C24	25.00'	92°19'17"	40.28'
C25	1219.00'	0°54'05"	19.18'
C26	331.00'	11°30'52"	66.52'
C27	350.00'	11°30'52"	70.34'
C28	250.00'	3°59'33"	17.42'
C29	350.00'	4°15'11"	25.98'
C30	1200.00'	4°34'50"	95.94'
C31	1200.00'	2°49'58"	59.33'
C32	1200.00'	1°44'52"	36.61'
C33	1450.00'	1°39'39"	42.03'
C34	25.00'	91°08'46"	39.77'
C35	25.00'	4°35'39"	2.00'

Line Table – This Sheet Only		
No.	Bearing	Length
L1	N41°06'27"W(R)	43.98'
L2	N41°06'27"W(R)	24.66'
L3	N41°06'27"W(R)	19.32'
L4	N51°43'31"E	32.69'
L5	N3°10'29"E	15.83'
L6	N52°53'06"E(R)	5.00'
L7	N53°08'44"E(R)	5.00'
L8	N36°51'16"W	2.61'
L9	N88°41'09"W	15.78'
L10	N58°46'17"W(R)	16.57'
L11	N17°20'56"W(R)	15.92'

DETAIL 'A'
1"=5'

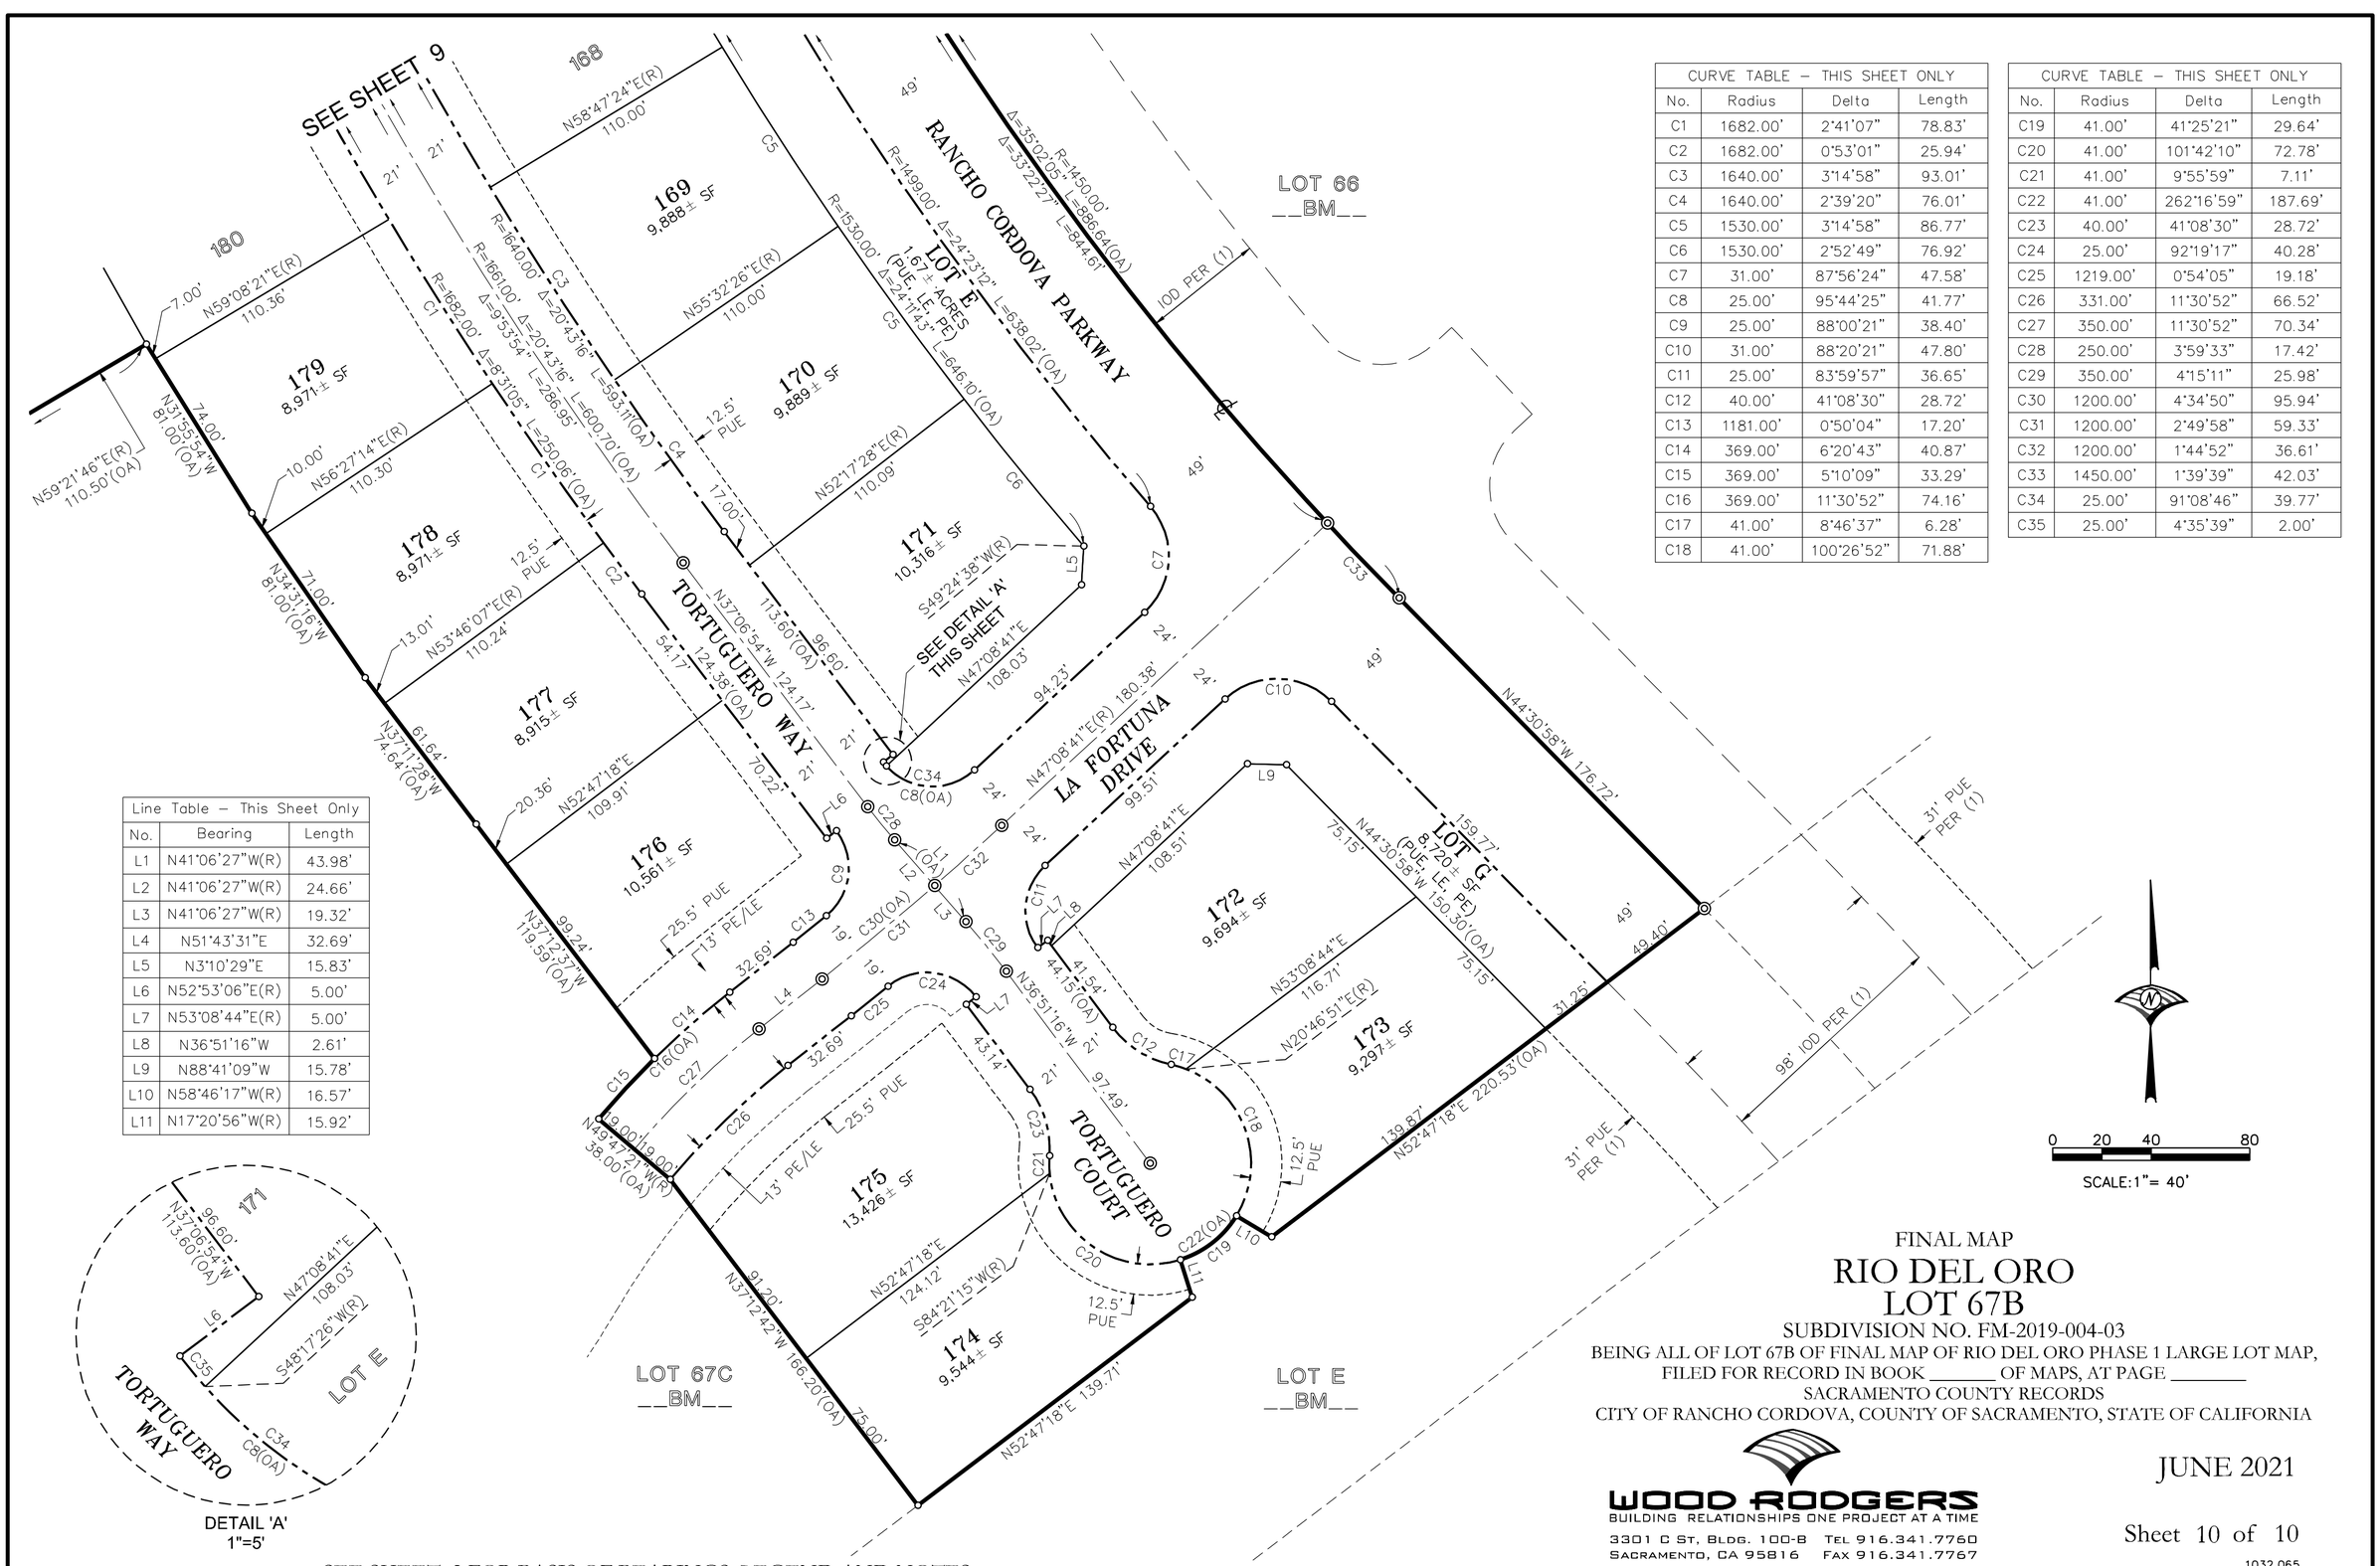

SEE SHEET 2 FOR BASIS OF BEARINGS, LEGEND AND NOTES

FINAL MAP

RIO DEL ORO
LOT 67B

SUBDIVISION NO. FM-2019-004-03

BEING ALL OF LOT 67B OF FINAL MAP OF RIO DEL ORO PHASE 1 LARGE LOT MAP, FILED FOR RECORD IN BOOK _____ OF MAPS, AT PAGE _____
SACRAMENTO COUNTY RECORDS
CITY OF RANCHO CORDOVA, COUNTY OF SACRAMENTO, STATE OF CALIFORNIA

JUNE 2021

WOOD RODGERS
BUILDING RELATIONSHIPS ONE PROJECT AT A TIME
3301 C St, Bldg. 100-B Tel 916.341.7760
Sacramento, CA 95816 Fax 916.341.7767

Sheet 10 of 10

1032.065

FINAL MAP OF
RIO DEL ORO LOT 67B
SUBDIVISION NO. FM-2019-004-03

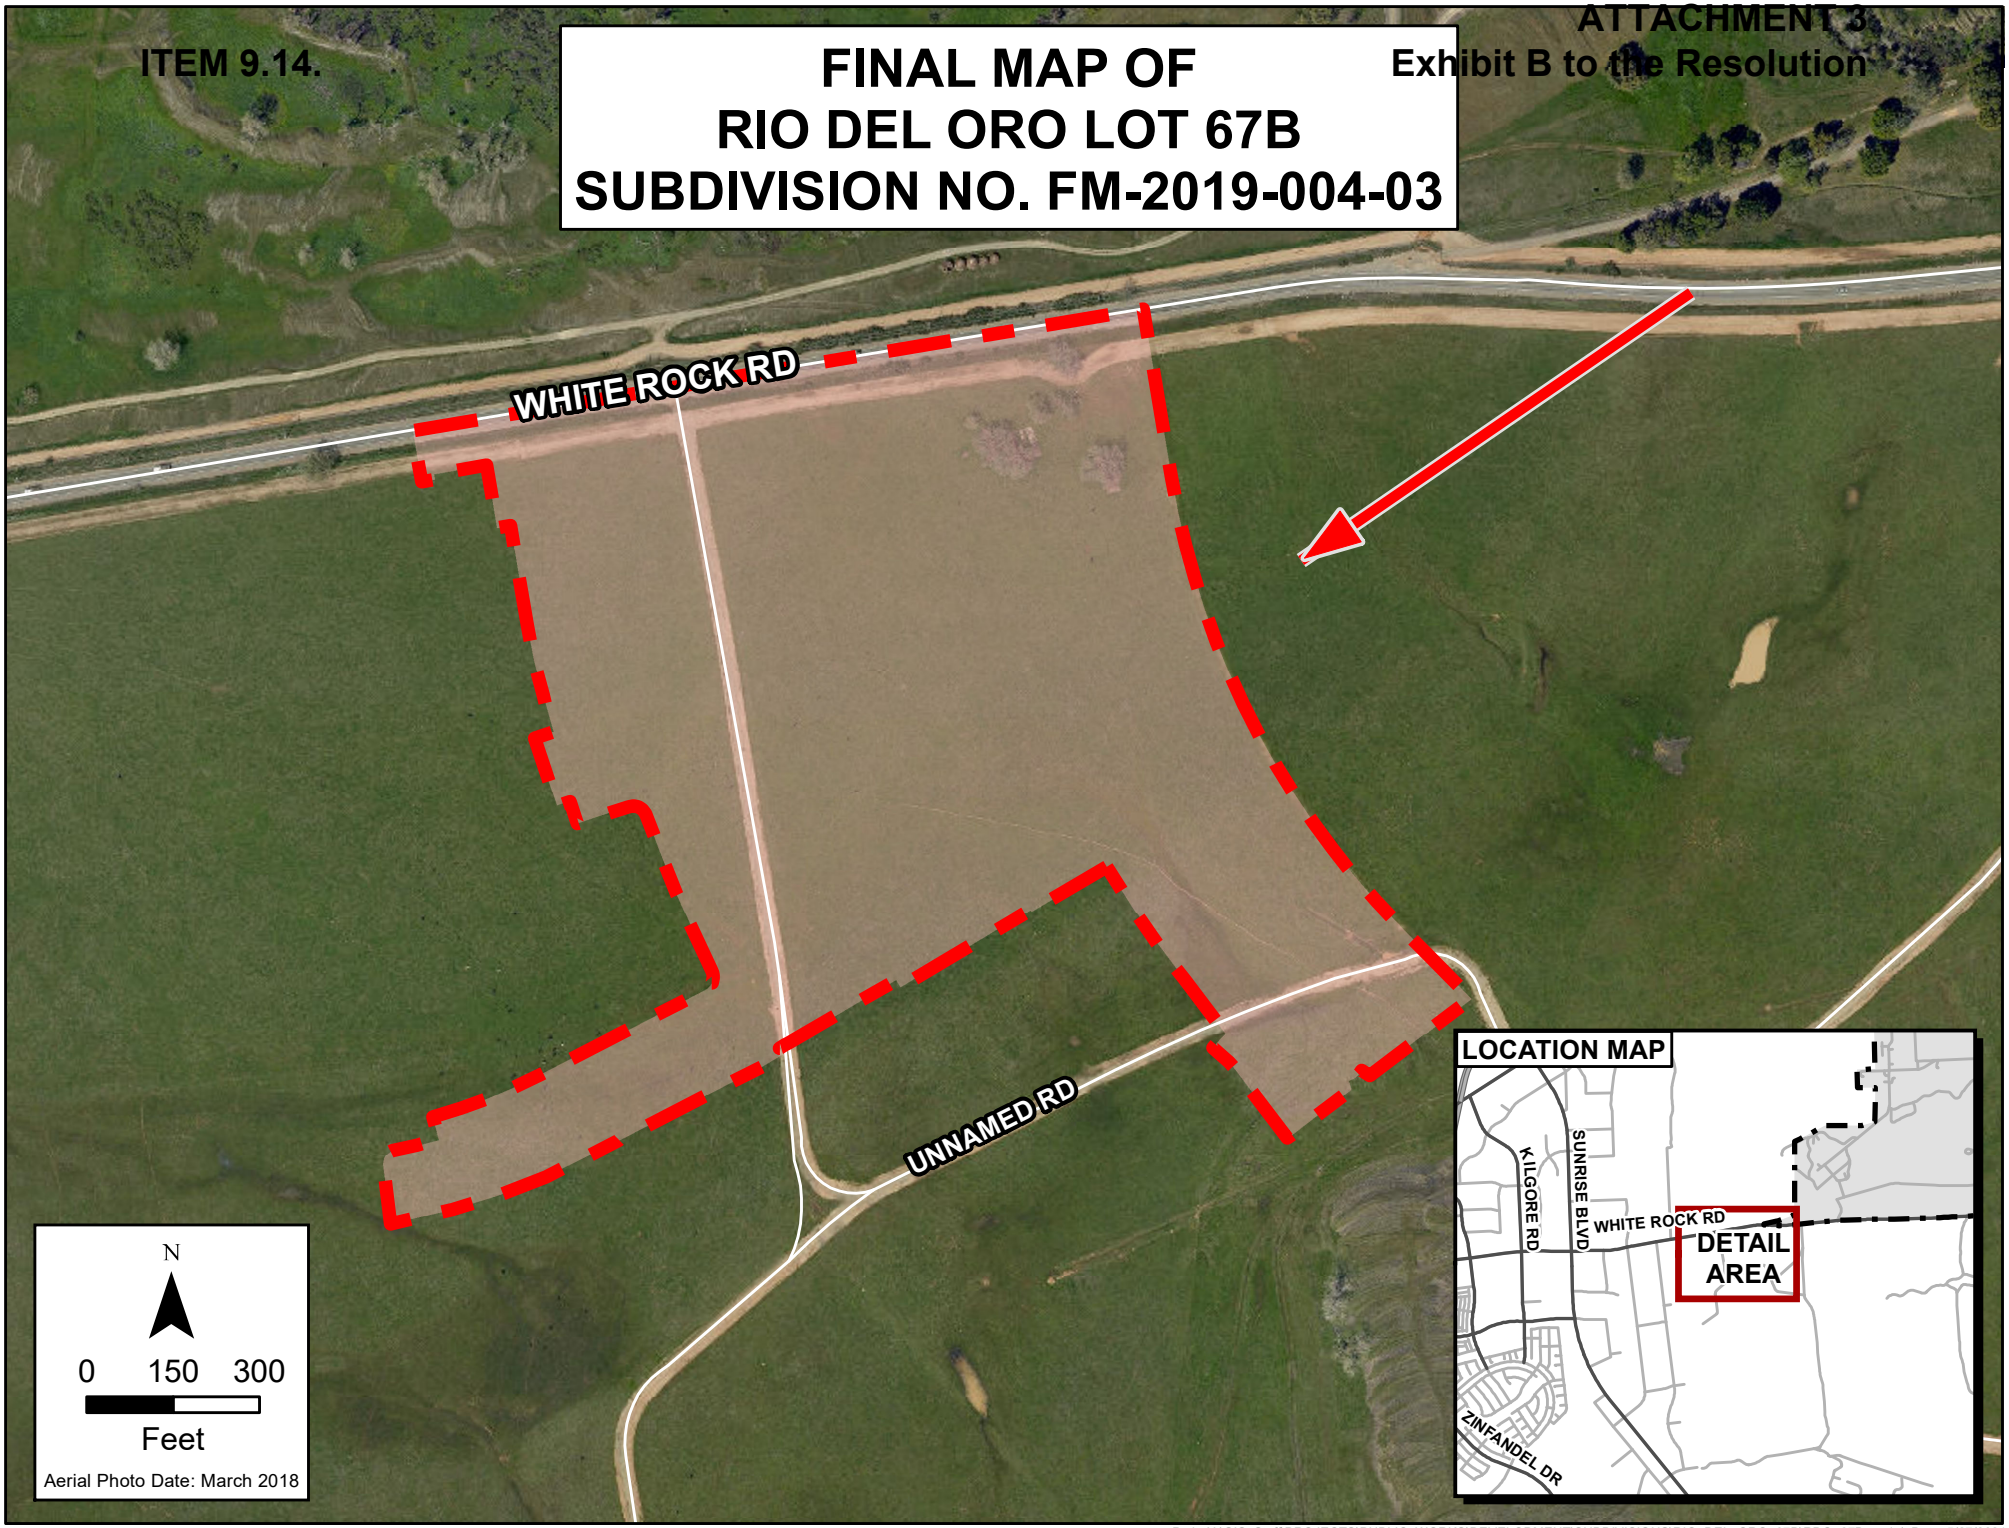

Path: X:\GIS_Staff\PROJECTS\PUBLIC_WORKS\DEVELOPMENT\SUBDIVISIONS\RIO_DEL_ORO_67B\RDO_67B_v1.0 Date: 5/5/2020

SUBDIVISION IMPROVEMENT AGREEMENT

RIO DEL ORO LOT 67B SUBDIVISION NO. FM 2019-004-03

THIS SUBDIVISION IMPROVEMENT AGREEMENT (hereinafter, “Agreement”) entered into this _____ day of _____, 20__, by and between the City of Rancho Cordova, (hereinafter “City"), a California municipal corporation, and **Alta Vista, LLC**, an Arizona limited liability company (hereinafter "Principal").

RECITALS

WHEREAS, Section 66462 of the Government Code provides that if the work of improvement required therein is not completed prior to the acceptance of a final subdivision map, the owner of the subdivision may enter into an agreement with the City to perform the work of improvement as required by said sections in consideration of the acceptance of said final subdivision map by the City; and

WHEREAS, Section 66499 of the Government Code requires that said agreement be secured by a surety bond or by an instrument of credit issued by a financial institution subject to regulation by the State or federal governments or by a cash deposit; and

WHEREAS, Section 66499.3 establishes the types and amount of security to guarantee the performance of any such improvement agreement; and

WHEREAS, City and Principal desire to enter into an improvement agreement as authorized by the Subdivision Map Act under the terms and conditions hereinafter set forth.

NOW, THEREFORE, in consideration of the mutual promises, conditions and covenants hereinafter set forth, City and Principal agree as follows:

1. Incorporation of Recitals. The foregoing recitals are hereby incorporated by reference.

2. Findings and Conditions of Subdivision Map. Principal recognizes that approval of its subdivision was subject to the findings and conditions attached to such approval and hereby acknowledges and agrees to be bound by such findings and conditions.

3. City Approval of Subdivision Map. City agrees to approve the final map of the subdivision presented to it by Principal and designated **Rio Del Oro Lot 67B** and to accept on behalf of the public all lands, rights of way and easements therein offered in dedication, in accordance with the conditions hereinafter set forth.

4. Completion of Improvements. In consideration of such approval, Principal

agrees to complete the work of improvement required for said subdivision in accordance with the requirements of the Rancho Cordova Municipal Code and such standard specifications created by applicable City ordinances or resolutions which are in effect at the time of the installation of said improvements. The work required may lie within or outside the subdivision and must be completed within **24** months of the date of this Agreement.

5. Payment For Services. Principal further agrees to promptly pay, when due, all costs for plan checking, inspection services and material testing performed by City pursuant to the requirements of Sections 12.03.210 et. seq. of the Rancho Cordova Municipal Code.

6. Acceptance of Improvements. Upon satisfactory completion of all public improvements in accordance with standard specifications created by City ordinances or resolutions which are in effect at the time of the installation of said improvements, City agrees to accept for maintenance the work of improvement within the dedicated parcels shown on said final subdivision map, and any off site easements granted, subject to the provisions of paragraph 9 hereof. Acceptance will be postponed until such time the City determines a public purpose exists. Public Purpose is defined as existence of habitable structures within the subdivision.

7. Notice of Commencement of Work. Principal shall notify the City Engineer in writing of the commencement of the work of improvements.

8. Correction of Defects. Principal agrees to remedy any defects in the improvement arising from faulty or defective construction of said improvements occurring within twelve months after acceptance thereof by City.

9. Indemnity. Principal shall indemnify and hold harmless City from any and all loss, damage or liability arising out of or resulting from Principal's performance or non-performance of his duties and obligations under this Agreement, or from the negligent act or omission of himself, his agents, servants and employees. Principal shall, at his own cost and expense, defend any and all actions, suits, or legal proceedings arising out of or resulting from the performance or nonperformance of this Agreement, that may be brought or instituted against the City, its officers and employees, on any such claim or demand, and pay or satisfy any judgment that may be rendered against the City in any such action, suit or legal proceedings, or result thereof, regardless whether caused in part by a party indemnified hereunder.

10. Extension of Completion Date. If the construction of the work or improvement should be delayed without fault of Principal, the time for completion thereof may be extended by City for such period of time as City may deem reasonable.

11. Improvement Security. (a) Principal shall obtain and furnish to City an

improvement security consisting of a surety bond in favor of City, issued by a corporate surety authorized to do business in the State of California, and in form approved by City, securing the faithful performance by Principal of the work of improvement required, and also securing the payment of the costs and interest, if any, due under Sections 12.030.210 et seq. of the Rancho Cordova Municipal Code, as provided in Paragraph 5 herein and an additional bond issued by a corporate surety authorized to do business in the State of California, in the amount of not less than 50 percent of the total estimated cost of the improvement, securing payment to contractor, his subcontractors, and to persons renting equipment or furnishing labor or materials for the improvement.

(b) In lieu of said corporate surety bonds, Principal may furnish an improvement security consisting of a letter of credit, certificate of deposit, or similar instrument of credit, in form satisfactory to City, issued by a financial institution subject to regulation by the State or Federal government, pledging that the funds necessary to meet the performance required herein are on deposit, and guaranteed for payment on demand. Said letter of credit, certificate of deposit, or similar instrument of credit shall provide that the funds designated therein shall become trust funds for the purposes set forth in said instrument.

(c) The failure of Principal to commence the required work of improvements, or to complete the same within the time required after commencement thereof, shall entitle City to the full payment of the security, or so much thereof as may be necessary to complete the required work of improvement. The amount of the surety bond for faithful performance shall be in the sum of **$6,200,296.00.** The amount of the surety bond for the payment of the claims of the contractor, his subcontractors, and to persons renting equipment or furnishing labor or materials for the improvement shall be at least 50 percent of the above amount. The letter of credit, certificate of deposit or similar instrument of credit, or cash deposit for faithful performance, shall be in the above amount plus an additional 50 percent for the purposes set forth herein.

12. Improvement Security As Condition Precedent. The furnishing of the improvement security by Principal as required by paragraph 11 hereof shall be a condition precedent to acceptance by City of the above described real property and the performance by the City of the covenants herein on its part to be performed.

13. Inspection of Work In Progress. (a) Principal may request The City Engineer to inspect the work as it progresses. If the work performed is found to be in accordance with the requirements of City, it may be accepted as it progresses and a partial refund of the cash deposit, or a release pro tanto of the faithful performance bond, letter of credit, certificate of deposit or similar instrument of credit shall be made in a sum in the same ratio to the total

deposit as the work accepted bears to the total work to be done. No refund in excess of 85 percent of the total amount of the improvement security for faithful performance shall be made until all the work has been completed and accepted.

(b) The determination of the Administrator of Public Works of City as to the amount of work done, and the amount of refund or partial release pro tanto, shall be final and conclusive. When the work of improvement is accepted, 10 percent of the improvement security shall be retained to guarantee faithful performance of the provisions of paragraph 9 of this Agreement.

(c) Improvement security given to secure payment to contractor, his subcontractors and to persons renting equipment or furnishing labor or materials for the work of improvement may, six months after completion and acceptance of the work, be reduced to an amount not less than the total of all claims on which an action has been filed, and notice thereof given in writing to City, and if there are no actions filed, such improvement security may be released in full.

14. Execution By Real Party In Interest. Where title to the subdivision property is held by the record owner thereof under a holding Agreement, this Agreement and the bond given pursuant thereto must be executed by the real party or parties in interest.

15. Waiver of Civil Code Section 2819. Any extension of time hereunder shall not operate to release the surety on the bond filed pursuant to this Agreement. In this connection the surety waives the provisions of Section 2819 of the Civil Code of the State of California.

16. City Construction of Improvements. In the event that all or any portion of the works of improvement contemplated herein are proposed to be constructed by street improvement proceedings under the control of City, the undertaking of such proceedings shall in no way relieve Principal of any duties under this Agreement, except where all of the works of improvement that are required under this Agreement have in fact been constructed and accepted by City.

17. Interest. Interest shall accrue at the highest rate permitted by law on all sums from the date payment is due under the terms of this Agreement and the sum due is certain or reasonably capable of being made certain.

18. Attorneys' Fees. In the event that it is necessary for the City to enforce the obligations secured by the improvement security furnished pursuant to Paragraph 12 hereof, the City shall be entitled to recover its costs and reasonable expenses and fees, including reasonable attorneys' fees, as provided for in Government Code Section 66499.4.

19. Amendments. This Agreement may be modified or amended, or any of its provisions waived, only by a subsequent written agreement executed by the parties hereto.

20. Entire Agreement. This Agreement and any attachments hereto constitute the sole, final, complete, exclusive and integrated expression and statement of the terms and conditions of this Agreement among the parties hereto concerning the subject matter addressed herein, and supercedes all prior negotiations, representations or agreements, oral or written, that may be related to the subject matter of this Agreement.

21. Construction and Interpretation. It is agreed and acknowledged by the Principal that the provisions of this Agreement have been arrived at through negotiation, and that the Principal has had a full and fair opportunity to revise the provisions of this Agreement and to have such provisions reviewed by legal counsel. Therefore, the normal rule of construction that any ambiguities are to be resolved against the drafting party shall not apply in construing or interpreting this Agreement.

22. Successors and Assigns. This Agreement shall bind and inure to the benefit of the respective successors and assigns of the parties hereto.

23. Time. Time is of the essence in the performance of each and every term of this Agreement.

SIGNATURE PAGE FOLLOWING

IN WITNESS WHEREOF, the parties hereto have executed this Agreement as of the day and year first set forth above, which date shall be considered by the Parties to be the effective date of this Agreement.

CITY OF RANCHO CORDOVA,
California Municipal Corporation

_____
Cyrus Abhar, City Manager

Date: _____

ALTA VISTA, LLC
Arizona Limited Liability Company

_____

Date: _____

ATTEST:

_____
Stacy Leitner, CMC, City Clerk

APPROVED AS TO FORM:

_____
Adam U. Lindgren, City Attorney

Date: _____

MEMORANDUM

ITEM 9.15.

DATE: June 7, 2021

TO: Honorable Mayor and Council Members

FROM: Cyrus Abhar, City Manager

SUBJECT: **A RESOLUTION OF THE CITY COUNCIL OF THE CITY OF RANCHO CORDOVA APPROVING THE THIRD AMENDMENT TO THE FIRST RESTATED AGREEMENT FOR LEGAL SERVICES BETWEEN THE CITY AND MEYERS, NAVE, RIBACK, SILVER & WILSON**

RECOMMENDATION

Adopt the Resolution.

RESULT OF RECOMMENDED ACTION

Adoption of the resolution will approve the Third Amendment to the First Restated Agreement for Legal Services ("Amended Agreement") with Meyers, Nave, Riback, Silver & Wilson ("Meyers Nave"). The Amended Agreement includes a 5% increase to account for inflation since the last rate increase.

BACKGROUND

Meyers Nave has served as the City Attorney for Rancho Cordova since the City's incorporation in 2003. In late 2020, the City Council completed its performance evaluation of the City Attorney and reported out of closed session that "overall the City Attorney's service to the City of Rancho Cordova has been exemplary."

Meyers Nave's compensation was last adjusted for inflation in 2019. Since 2019, the Consumer Price Index (CPI) has increased by 5%. This Third Amendment would increase the City Attorney's current rates by 5%, rounded to the nearest $5 for each rate category.

The compensation adjustments apply only to the hourly rate for legal services. The total amount that the City pays for Meyers Nave's legal services is based upon budgets annually adopted by the City Council in collaboration with the City Manager. Meyers Nave's services to the City have consistently been within those established budgets.

FISCAL IMPACT AND FUNDING SOURCE

Various.

ATTACHMENT(S)

1. Resolution City Attorney Agreement
2. Exhibit A to the Resolution - Third Amendment for Legal Services

CITY OF RANCHO CORDOVA

RESOLUTION NO. XX-2021

A RESOLUTION OF THE CITY COUNCIL OF THE CITY OF RANCHO CORDOVA AUTHORIZING THE MAYOR TO APPROVE THE THIRD AMENDMENT TO THE FIRST RESTATED AGREEMENT FOR LEGAL SERVICES WITH MEYERS, NAVE, RIBACK, SILVER & WILSON

WHEREAS, Meyers, Nave, Riback, Silver & Wilson ("Meyers Nave") was hired by the City to provide legal services as described in the Agreement for Legal Services dated February 24, 2003 ("Agreement"); and

WHEREAS, the City and Meyers Nave amended the Agreement on July 1, 2006, November 6, 2006, February 16, 2010, September 4, 2012 (by way of the First Restated Agreement), August 17, 2015, and August 5, 2019; and

WHEREAS, the City Council recently conducted a performance review of the City Attorney and found the performance under the contract to be exemplary; and

WHEREAS, the City and Meyers Nave desire to update the Agreement, as set forth in this Amendment to the Second Restated Agreement for Legal Services, to adjust compensation to reflect changes in inflation.

NOW, THEREFORE, the City Council of the City of Rancho Cordova hereby approves the Third Amendment to the First Restated Agreement for Legal Services and resolves that the Mayor is authorized to execute the Third Amendment to the First Restated Agreement for Legal Services between the City of Rancho Cordova and Meyers, Nave, Riback, Silver & Wilson, attached hereto as Exhibit A**.** The Third Amendment to the First Restated Agreement for Legal Services shall be effective, beginning with the June 2021 billing period.

PASSED AND ADOPTED by the City Council of the City of Rancho Cordova this 7th day of June, 2021 by the following vote:

AYES:

NOES:

ABSENT:

ABSTAIN:

_____
Garrett Gatewood, Mayor

ATTEST:

_____

Stacy Leitner, CMC
City Clerk

THIRD AMENDMENT TO FIRST RESTATED AGREEMENT FOR LEGAL SERVICES

This Third Amendment to the First Restated Agreement for Legal Services ("Third Amendment") is made and entered into as of June 7, 2021by and between the City of Rancho Cordova, a municipal corporation, in the State of California, acting by and through its City Council, (hereinafter "City") and Meyers, Nave, Riback, Silver & Wilson, a professional corporation (hereinafter "Meyers Nave").

RECITALS

WHEREAS, Meyers Nave was hired by the City to provide legal services as described in the initial Agreement for Legal Services dated February 24, 2003 ("Initial Agreement").

WHEREAS, the City and Meyers Nave amended the Agreement for Legal Services on July 1, 2006, November 6, 2006, February 16, 2010, September 4, 2012 (by way of the First Restated Agreement for Legal Services, or "Agreement"), August 17, 2015 to amend the appointments and compensation provided under the Agreement, and August 5, 2019 to amend compensation; and

WHEREAS, adjustments for inflation (CPI) have not been made since 2019; and

WHEREAS, City and Meyers Nave now desire to amend the Agreement as set forth in this Third Amendment; and

WHEREAS, the City Council on June 7, 2021 authorized the Mayor to execute this Third Amendment on behalf of the City.

NOW, THEREFORE, IT IS MUTUALLY AGREED as follows:

1. Section 4 of the Agreement, "Compensation," is hereby amended to read as follows:

Compensation:

City shall compensate Meyers Nave on an hourly basis in accordance with the terms and conditions of this Agreement in the following amounts:

a. For general City Attorney services, a rate of $280 per hour for all attorneys except for Principals, who shall receive $290 per hour. Paralegal services at a rate of $145 per hour.

b. For all special counsel services, a rate of $315 per hour for attorneys. Paralegal services at a rate of $150 per hour. Special counsel services include economic development, labor and employment and telecommunications.

c. For litigation services, a rate of $385 per hour for Senior Principals and Senior

Of-Counsel Attorneys; $350 for Junior Principals; $315 for Senior Associates; and, $280 for Junior Associates. Paralegal services at a rate of $165 per hour.

d. For cost-recovery services (all legal work chargeable to third party applicants of the City), a rate of $360 per hour for Principals and Of Counsel; $330 for Senior Associates; and $310 for Junior Associates. Paralegal services at a rate of $180 per hour.

The foregoing hourly rates shall be billed in tenths of an hour and shall include all necessary administrative support services such as secretarial, clerical and word processing costs. Other costs customarily advanced by an attorney on behalf of a client such as document duplication, facsimile charges, postage, and mileage shall not be separately billed, but shall be billed as a surcharge of 3% of each invoice. Costs such as expert fees, filing fees, deposition fees, court reporter fees, electronic research and similar costs shall be billed at cost without mark up or administrative charges. There shall be no charge for travel to regular City Council or regular City Staff meetings. Any travel costs charged shall be billed at one-half the applicable hourly rate.

Meyers Nave shall establish separate accounts and billing numbers for specific subject matters, municipal departments, distinct services and litigation in order to permit accurate accounting of legal costs associated with such separate matters. Billing narrative shall adequately describe the nature of the work performed, the billing attorney and the amount of time expended.

City shall establish by appropriate fee schedule, permit and processing fees adequate to reimburse City for legal costs incurred but reimbursable by third parties seeking entitlements, permits or licenses.

2. All other terms of the Agreement shall remain in full force and effect.

IN WITNESS WHEREOF, the parties have executed this Third Amendment to the First Restated Agreement for Legal Services the day and year set below.

DATED: _____ _____
Garrett Gatewood, Mayor
City of Rancho Cordova

DATED: _____ _____
Adam U. Lindgren, Principal
Meyers, Nave, Riback, Silver, & Wilson

3771859.1

MEMORANDUM

ITEM 10.1.

DATE: June 7, 2021

TO: Honorable Mayor and Council Members

FROM: Darcy Goulart, Planning Manager

SUBJECT: **RIO DEL ORO DELIVERY STATION – MAJOR DESIGN REVIEW - PROJECT NO. DD10030- LOCATED WITHIN RIO DEL ORO SPECIFIC PLAN PARCEL 63 A & B**

PROPERTY OWNERS:	**APPLICANT/DEVELOPER:**
Alta Vista LLC 340 Palladio Parkway, Suite 521 Folsom, CA 95630	Panattoni Development Company, Inc. 8775 Folsom Boulevard, Suite 200 Sacramento, CA 95826

PROJECT:	The Applicant is requesting a Major Design Review for a new 181,500 square foot single story delivery station with landscaping, parking, staging and loading areas and site improvements.
FILE:	DD10030
LOCATION:	Located within Rio Del Oro Specific Plan Parcel 63 A & B. Northeast corner of future extensions of Rancho Cordova Parkway and International Drive
APN:	072-0370-071-0000
ZONING:	MP Industrial Office Park (RDOSP)

RECOMMENDATION

Determine the project Exempt from CEQA per Section 15183, consistent with the Community Plan, General Plan or Zoning for which an EIR was certified; and adopt the Resolution for Rio Del Oro Delivery Station Major Design Review.

RESULT OF RECOMMENDED ACTION

Adoption of the Resolution would approve the Major Design Review for the construction of a new 181,500 sq. ft industrial building for use as a delivery station. Approval would allow the applicant to pursue necessary building permits for new construction.

BACKGROUND

On May 3, 2021, the City Council approved the project and requested that staff work with the applicant to provide denser landscape screening and better overall pedestrian connectivity from the building to the street. The applicant submitted a revised landscape plan that includes three (3) additional sidewalk connection to International Parkway, an additional row of trees on the west side of the van queue and provided staff with additional information regarding the proposed landscape material to provide clarity on the types of shrubs and trees being used. Upon review of the new plan and additional information, staff has determined that these modifications meet the intent of what Council was looking for. Therefore, staff is requesting that the City Council review the revised landscape plan and if sufficient, re-approve the Rio Del Oro Delivery Station project. The previous staff report and approval documents have been attached for reference.

Figure 1 – Revised Landscape Plan

RECOMMENDED MOTIONS

1) Determine the project Exempt from CEQA per Section 15183, consistent with the Community Plan, General Plan or Zoning for which an EIR was certified; and
2) Adopt the Resolution for Rio Del Oro Delivery Station Major Design Review.

ATTACHMENT(S)

1. 5-3-21 RDO Deliver Station Staff Report
2. Resolution
3. Exhibit A to the Resolution – Project Plans
4. Exhibit B to the Resolution – Conditions of Approval
5. Exhibit C to the Resolution – RDO MMRP

MEMORANDUM

DATE: May 3, 2021

TO: Honorable Mayor and Council Members

FROM: Darcy Goulart, Planning Manager

SUBJECT: **RIO DEL ORO DELIVERY STATION – MAJOR DESIGN REVIEW - PROJECT NO. DD10030- LOCATED WITHIN RIO DEL ORO SPECIFIC PLAN PARCEL 63 A & B.**

PROPERTY OWNERS:	**APPLICANT/DEVELOPER:**
Alta Vista LLC 340 Palladio Parkway, Suite 521 Folsom, CA 95630	Panattoni Development Company, Inc. 8775 Folsom Boulevard, Suite 200 Sacramento, CA 95826

PROJECT:	The Applicant is requesting a Major Design Review for a new 181,500 square foot single story delivery station with landscaping, parking, staging and loading areas and site improvements.
FILE:	DD10030
LOCATION:	Located within Rio Del Oro Specific Plan Parcel 63 A & B. Northeast corner of future extensions of Rancho Cordova Parkway and International Drive
APN:	072-0370-071-0000
ZONING:	MP Industrial Office Park (RDOSP)

RECOMMENDATION

1) Determine the project Exempt from CEQA per Section 15183, consistent with the Community Plan, General Plan or Zoning for which an EIR was certified; and
2) Adopt the Resolution for Rio Del Oro Delivery Station Major Design Review.

RESULT OF RECOMMENDED ACTION

Adoption of the Resolution would approve the Major Design Review for the construction of a new 181,500 sq. ft industrial building for use as a delivery station. Approval would allow the applicant to pursue necessary building permits for new construction.

BACKGROUND

On September 20, 2010, the City Council approved the Rio Del Oro (RDO) Specific Plan by adoption of Ordinance 14-2010. The City Council adopted Resolution 92-2010 certifying a Final Environmental Impact Report/Environment Impact Statement (State Clearinghouse #2003122057) for the RDO Specific Plan, pursuant to the California Environmental Quality Act (CEQA).

EXISTING SITE CONDITIONS

The project site is vacant and zoned MP Industrial Office Park within the Rio Del Oro Specific Plan. The project is referred to as Parcel 63 A and B and is on the northeast corner of future extensions of Rancho Cordova Parkway and International Drive (**See Figure 1).**

Figure 1: Site Location

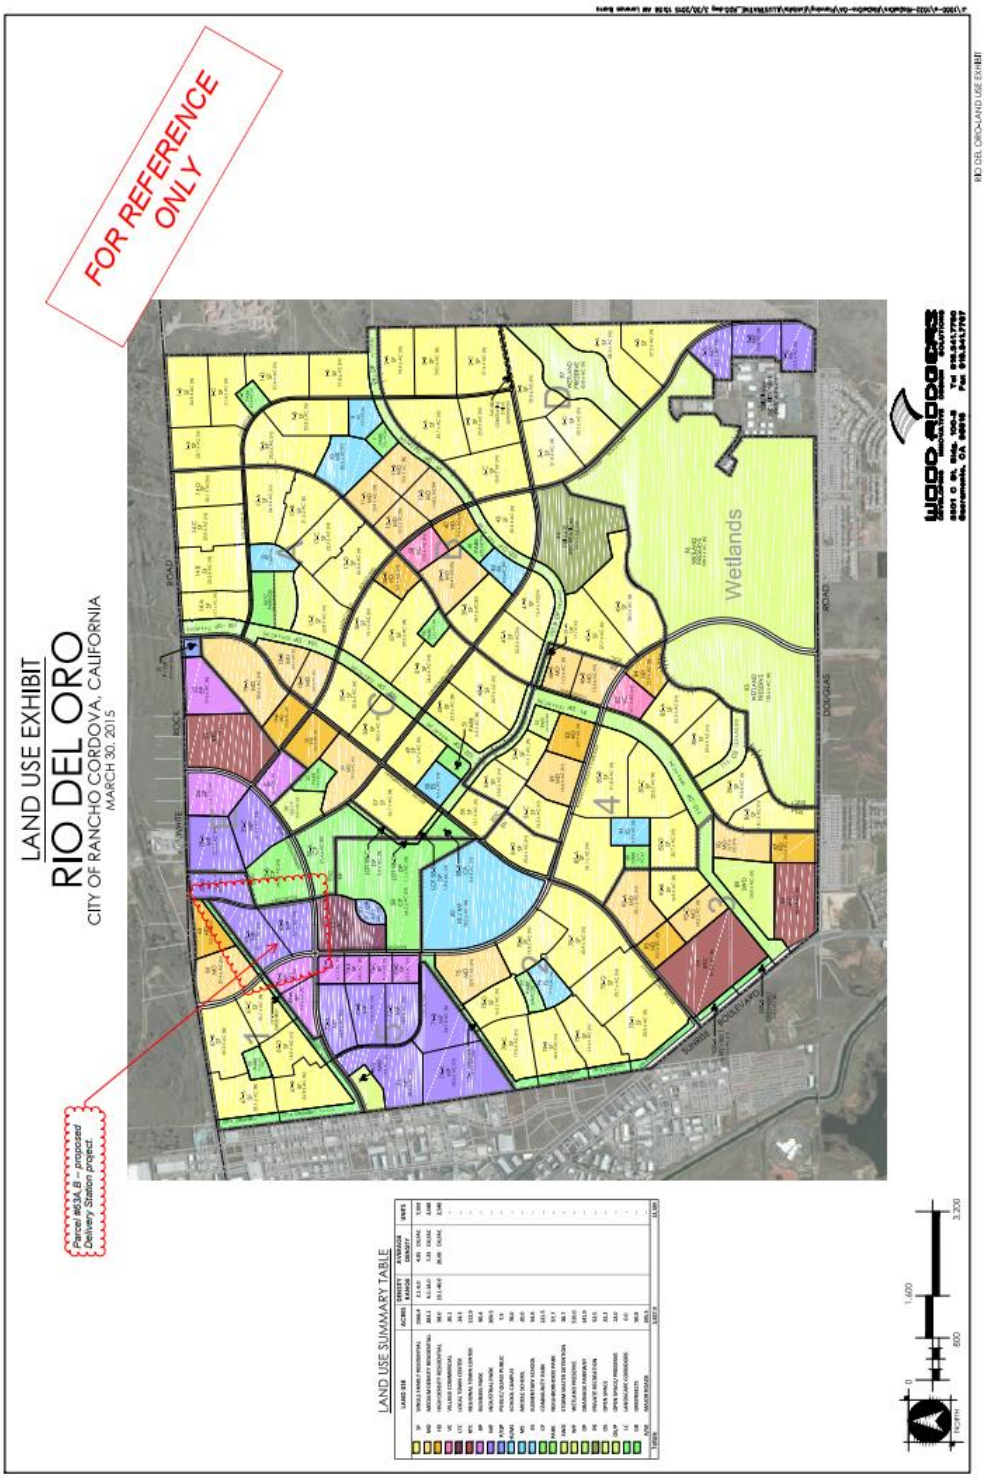

Surrounding Land Use:
The following Table provides the current use, General Plan/Community Plan, and zoning of the adjacent properties (**Table 1**).

Table 1: Surrounding Designations and Existing Uses

Location	Existing Use	General Plan Designation	Zoning Designation
North	Vacant	RDO SP	Green Belt
East	Vacant	RDO SP	MP & Community Park
South	Vacant	RDO SP	Local Town Center
West	Vacant	RDO SP	Business Park

ANALYSIS

The Applicant is requesting a Major Design Review for a new 181,500 square foot single story delivery station with landscaping, parking, staging, and loading areas and site improvements. Pursuant to Section 2.4.5.2 of the RDO Specific Plan Development Standards and Design Guidelines, a warehouse and/or local and regional distribution facility with multiple-bay shipping and receiving truck loading docks is a permitted use.

Site Plan Layout

The overall project site is approximately 39.37 acres in size. The proposed delivery station is a one-story 181,500 SF concrete tilt-up warehouse building which includes approximately 15,563 SF is office. The site includes truck loading docks, delivery van loading and staging areas, paved parking for associates and fleet delivery vans, utilities, stormwater management basins and landscaping. The initial project description indicated that the delivery vans that operate from this facility may eventually be converted to electric vehicles with future on-site charging infrastructure. That is not part of this initial application.

Traffic and Circulation

Efficient and clearly marked on-site traffic circulation is a critical part of a project of this size and nature. With various fleet vehicles being staged and loaded at once, all vans in the loading area face south and all vans waiting in the staging areas face north, regardless of what side of the building they are located on. This allows for a one-way flow of traffic in these critical areas, which is enforced by various on-site directional signage.

Ingress and egress to the site will be from various points along Rancho Cordova Parkway, International Drive and Collector A. Some of these access points will accommodate one-way traffic, while others will have an in and out lane. Additionally, these access points may only be a right-in-right-out. Again, there will be adequate signage throughout the site to avoid any circulation conflicts.

Additional traffic review was done by NV5, a consultant, that took into consideration the efforts done with the EIR for the RDO Specific Plan. Based upon their analysis, the following conclusions were made:

- The use of the site as a delivery station is consistent with the Rio del Oro Specific Plan, in terms of traffic and transportation.

- Line-haul truck traffic generated by the delivery station is typically limited to 50 trips/day. The site engineering team can use this data to evaluate the pavement design standards and the routing information to confirm the planned roadway system and site truck driveway can accommodate these trucks without encroaching on curbs or vehicles in other lanes.
- The proposed parking shown on the current site plan will accommodate all site traffic. No site traffic shall park on Rancho Cordova Parkway, International Drive or Collector Road A.

Figure 2: Project Site Plan

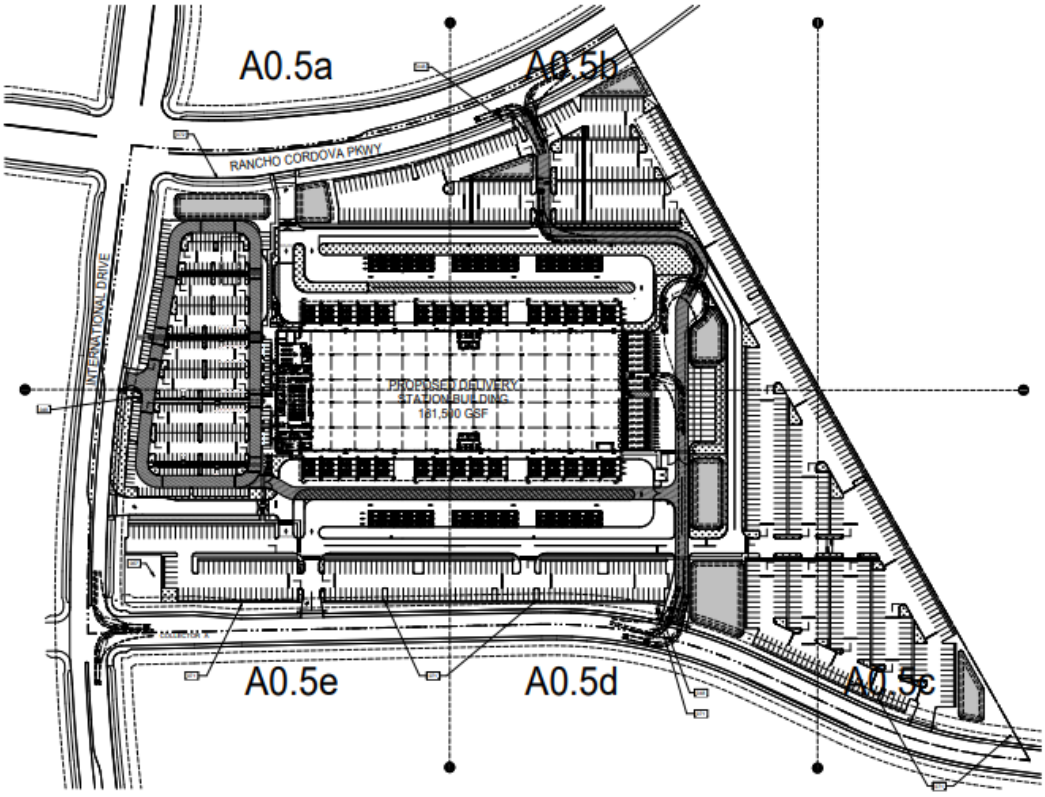

Parking

Rancho Cordova Municipal Code Table 23.719-1 requires the following parking for a use of this nature:

Warehouse/Distribution	0.5/1,000 SF
Company Vehicles	1 each vehicle
Office	3/1,000 SF

Based upon the type of distribution facility and what is necessary to operate an efficient facility, the operator of the distribution facility has provided a detailed parking breakdown for the project is as follows:

TENANT PARKING SUMMARY

PARKING BREAKDOWN - GEN3.0 L 2W4F DS

PARKING	REQUIRED	PROVIDED	GAP
AUTO PARKING STALLS (19' X 9')			
ASSOCIATE PARKING SPACES	200	186	0
SUPPORT SPACES	21	21	0
DSP MANAGER SPACES	38	38	0
VAN DRIVER PERSONAL SPACES	90	87	0
TOTAL AUTO PARKING STALLS	349	332	0
ACCESSIBLE PARKING STALLS			
ACCESSIBLE AUTO	8	8	0
ACCESSIBLE VAN	2	2	0
TOTAL ACCESSIBLE PARKING STALLS	8	8	0
VAN PARKING STALLS (27' X 11')			
VAN PERSONAL SPACES	180	180	0
VAN PARKING SPACES	583	557	26
VAN MAINTENANCE STALLS	30	30	0
TOTAL VAN PARKING STALLS	793	767	26
LOADING & STAGING AREA			
VAN LOADING SPACES	90	90	0
VAN STAGING SPACES	90	90	0
TRUCK YARD			
TRAILER / BOX TRUCK LOADING	16	17	+1
TRAILER PARKING SPACES	13	13	0
BICYCLE PARKING			
CLASS I AND CLASS II	15	16	+1

The project is adequately parked to accommodate all necessary parking of employee and company vehicles on the site and meets the Zoning Code requirements for warehouse/distribution. This is an important aspect of a project of this nature adjacent to major roadways, where on street parking will not be allowed or is not desirable. When vans are being loaded, they will be parked adjacent to the loading areas near the building. There is also a staging area for the vans that are awaiting to be moved to the loading area. At the end of the day, the vans will be parked in the van parking spaces provided on the site. Bicycle parking racks are also proposed for the facility to accommodate employees that may opt to ride a bike to work.

Elevations

The proposed elevations are typical of a tilt-up concrete industrial building. Various colors and elevation relief have been incorporated into the design to try and break up the long expansive walls. Additional materials include high performance glazing windows, metal and bronzed aluminum. Steps up and down in the roofline and pop out features help to break up the massing of the buildings. Additionally, the covered areas where vans are parked for loading, helps to break up the long eastern and western elevations. **(See Figures 3-5).**

Figure 3: Corner of Rancho Cordova Parkway & International Drive

CORNER PERSPECTIVE

Figure 4: East and South Elevations

Figure 5: North and West Elevations

Lighting:
The project has proposed adequate lighting throughout the property that meets the requirements for Chapter 23.725: Outdoor Lighting as well as the requirements and standards of Chapter 23.719.090: Design standards for surface parking lots, of the Rancho Cordova Zoning Code.

Landscaping:
The project proposes significant landscaping improvements along the boundary of the site and internal to it. Lines of screen trees have been planted internal to the site, as well as along the roadway to help with screening of the site. The project has been reviewed for compliance with applicable shade canopy requirements and the project plans show that the site plan is meeting the minimum 50% shade coverage for required parking areas.

Figure 10 – Proposed Landscape Plan

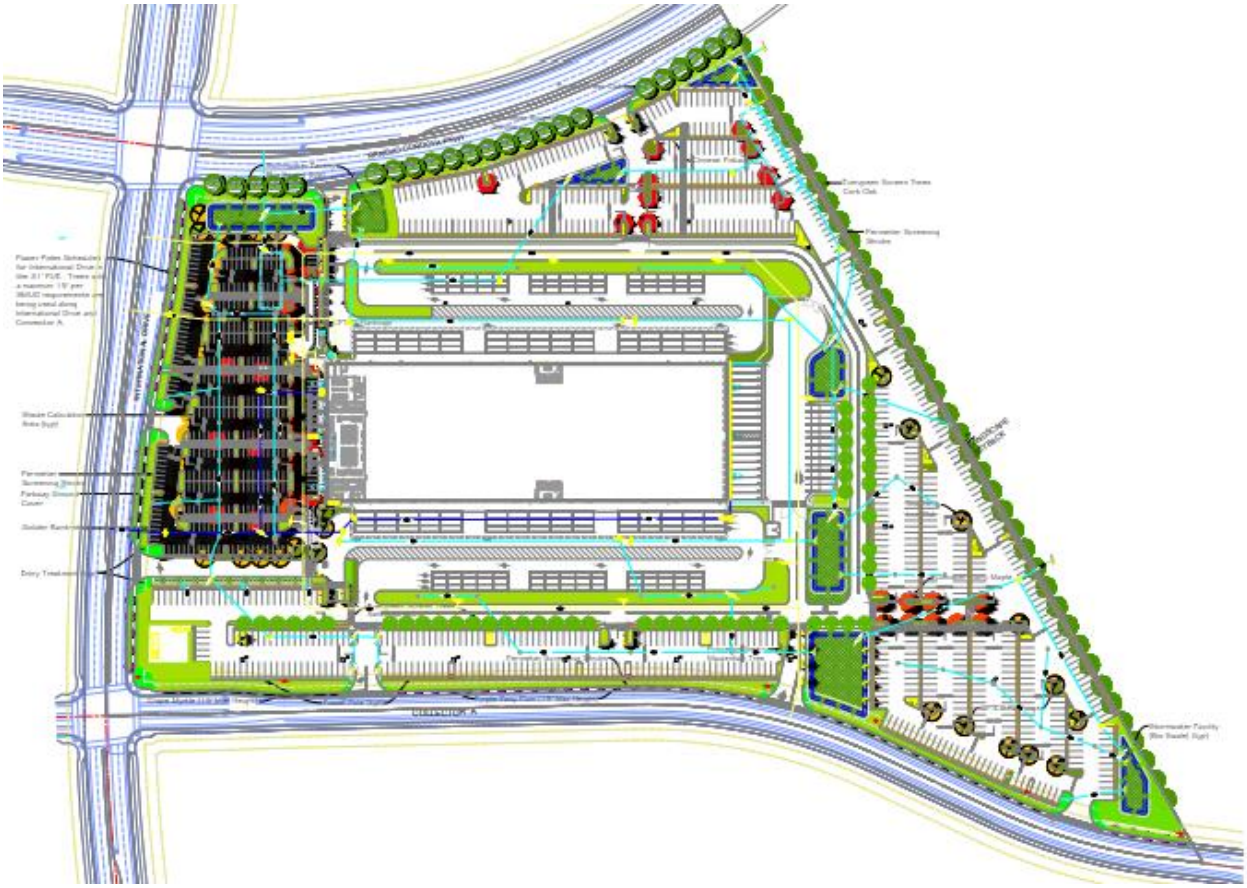

MAJOR DESIGN REVIEW FINDINGS:
The Minor Design Review Permit, as conditioned, adheres to the approval findings defined by Zoning Code section 23.140.070, as follows:

A. Finding: The proposed project is consistent with the objectives of the General Plan, complies with applicable zoning regulations, Specific Plan provisions, and special planning area provisions, and is consistent with the applicable Rancho Cordova design guidelines.

   Evidence: The proposed project is consistent with the purpose and intent of adopted policies and regulations, including the RDO Specific Plan. The use is listed as a permitted used within the plan and was analyzed against the RDO Specific Plan Development Standards and Design Guidelines. The proposed building is consistent in height, setbacks, and architectural requirements of the plan. The project meets the applicable parking, lighting, and landscape requirements of the Zoning Code. The use is not requesting any deviations, exemptions, or variances from standards that apply to the site.

B. Finding: The proposed architecture, site design, and landscape are suitable for the purposes of the building and the site and will enhance the character of the neighborhood and community.

Evidence: The site design, building architecture, and landscape plan are consistent with the RDO Specific Plan Development Standards and Design Guidelines and Zoning Code. The proposed building is located in the most suitable location on the site that provides adequate emergency safety access to the buildings, on-site circulation needs and overall suitability of the site. The proposed project material and colors are consistent with the area design guidelines and incorporate additional architectural character into a future developing area.

C. Finding: The architecture, including the character, scale, and quality of the design, relationship with the site and other buildings, building materials, screening of exterior appurtenances, exterior lighting and signing, and similar elements, establishes a clear design concept and is compatible with the character of existing or anticipated buildings on adjoining and nearby properties.

Evidence: The proposed project design is consistent with the RDO Specific Plan Development Standards and Design Guidelines. The design, color, and materials have been designed to integrate and compliment the future developed surrounding area, but also provide additional architectural character to the area. Lighting plans have been provided showing minimum light spill out to the property line.

D. Finding: The proposed project will not create conflicts with vehicular, bicycle, or pedestrian transportation modes of circulation.

Evidence: The proposed project will not substantially affect current traffic flows or existing modes of transportation circulation. Ingress and egress to the site will be from various points along Rancho Cordova Parkway, International Drive and Collector A. Some of these access points will accommodate one-way traffic, while others will have an in and out lane. Additionally, these access points may only be a right-in-right-out. There will be adequate signage throughout the site to avoid any circulation conflicts. Bike racks have been included in the site plan.

ENVIRONMENTAL

The project exempt from CEQA per Section 15183, consistent with the Community Plan, General Plan or Zoning for which an EIR was certified. The City Council adopted Resolution 92-2010 certifying a Final Environmental Impact Report/Environment Impact Statement (State Clearinghouse #2003122057) for the RDO Specific Plan, pursuant to the California Environmental Quality Act (CEQA).

The proposed project is a permitted use within the RDO Specific Plan and was contemplated in the previously certified EIR/EIS. Additional traffic analysis was conducted for the delivery station against the previous EIR/EIS and was found to be consistent in terms of traffic and transportation. A Mitigation Monitoring and Reporting Program was prepared as part of the original RDO Specific Plan approval and all projects are subject to those applicable mitigation measures. A condition of approval has been placed on the proejct that requires compliance with applciable mitigation measures such as pre construction surveys. The Sacramento Air Quality Management District has reviewed the project and found it to be consistent with the RDO Specici Plan Air Quality Management Plan. No additional studies were required of the proposed project, as it will adhere to the previously certified EIR/EIS.

RECOMMENDED MOTIONS

1) Determine the project Exempt from CEQA per Section 15183, consistent with the Community Plan, General Plan or Zoning for which an EIR was certified; and
2) Adopt the Resolution for Rio Del Oro Delivery Station Major Design Review.

ATTACHMENT(S)

1. Resolution
2. Exhibit A to the Resolution – Project Plans
3. Exhibit B to the Resolution – Conditions of Approval
4. Exhibit C to the Resolution – RDO MMRP

CITY OF RANCHO CORDOVA

CITY COUNCIL RESOLUTION NO. XX-2021

A RESOLUTION OF THE CITY COUNCIL OF THE CITY OF RANCHO CORDOVA, STATE OF CALIFORNIA, APPROVING A MAJOR DESIGN REVIEW FOR THE RIO DEL ORDO DELIVERY STATION PROJECT NO. DD10030

WHEREAS, Panattoni Development Company, Inc. (hereinafter referred to as Applicant) filed an application with the City of Rancho Cordova for a Major Design Review approval for the Rio Del Oro Delivery Station project; and

WHEREAS, the City Council is the appropriate authority to hear and take action on this project; and

WHEREAS, the project site is located within the Rio Del Oro Specific Plan Parcel 63 A & B; northeast corner of future extensions of Rancho Cordova Parkway and International Drive APN 072-0370-071-0000; and

WHEREAS, the project was analyzed as part of the Rio Del Oro Specific Plan Environmental Impact Report/Environmental Impact Statement (EIR/EIS) which was adopted by Resolution 92-2010 certifying the Final EIR/EIS (State Clearinghouse #2003122057); and

WHEREAS, the City Council of the City of Rancho Cordova has conducted a properly noticed public hearing pursuant to Government Code section 65090 and has duly considered all written and verbal testimony presented during the June 7, 2021 hearing.

NOW, THEREFORE, THE CITY COUNCIL OF THE CITY OF RANCHO CORDOVA HEREBY RESOLVES AS FOLLOWS:

1. The proposed project is exempt from CEQA under Guidelines Section 15183, Projects Consistent with a Community Plan, General Plan, and Zoning Code. The following evidence supports the CEQA exemption.

   Finding: The project has been analyzed and is exempt per California Environmental Quality Act Guidelines Section 15183 15183, Projects Consistent with a Community Plan, General Plan, and Zoning Code. The following evidence supports the CEQA exemption.

   Evidence: The project exempt from CEQA per Section 15183, consistent with the Community Plan, General Plan or Zoning for which an EIR was certified. The City Council adopted Resolution 92-2010 certifying a Final Environmental Impact Report/Environment Impact Statement (State Clearinghouse #2003122057) for the RDO Specific Plan, pursuant to the California Environmental Quality Act (CEQA).

   The proposed project is a permitted use within the RDO Specific Plan and was contemplated in the previously certified EIR/EIS. Additional traffic analysis was conducted for the delivery station against the previous EIR/EIS and was found to be consistent in terms of traffic and transportation. A Mitigation Monitoring and Reporting Program was prepared as part of the original RDO Specific Plan approval and all projects are subject to those applicable mitigation measures. A condition of approval has been placed on the proejct that requires compliance with applciable mitigation measures such as pre construction surveys. The Sacramento Air Quality Management District has reviewed the project and found it to be

consistent with the RDO Specici Plan Air Quality Management Plan. No additional studies were required of the proposed project, as it will adhere to the previously certified EIR/EIS.

2. Approve the Major Design Review, subject to the Major Design Review Package (Exhibit A) and the Conditions of Approval (Exhibit B) as modified; supported by the following Findings and Evidence, as required by Zoning Code Section 23.140.070:

   A. Finding: The proposed project is consistent with the objectives of the General Plan, complies with applicable zoning regulations, Specific Plan provisions, and special planning area provisions, and is consistent with the applicable Rancho Cordova design guidelines.

      Evidence: The proposed project is consistent with the purpose and intent of adopted policies and regulations, including the RDO Specific Plan. The use is listed as a permitted used within the plan and was analyzed against the RDO Specific Plan Development Standards and Design Guidelines. The proposed building is consistent in height, setbacks, and architectural requirements of the plan. The project meets the applicable parking, lighting, and landscape requirements of the Zoning Code. The use is not requesting any deviations, exemptions, or variances from standards that apply to the site.

   B. Finding: The proposed architecture, site design, and landscape are suitable for the purposes of the building and the site and will enhance the character of the neighborhood and community.

      Evidence: The site design, building architecture, and landscape plan are consistent with the RDO Specific Plan Development Standards and Design Guidelines and Zoning Code. The proposed building is located in the most suitable location on the site that provides adequate emergency safety access to the buildings, on-site circulation needs and overall suitability of the site. The proposed project material and colors are consistent with the area design guidelines and incorporate additional architectural character into a future developing area.

   C. Finding: The architecture, including the character, scale, and quality of the design, relationship with the site and other buildings, building materials, screening of exterior appurtenances, exterior lighting and signing, and similar elements, establishes a clear design concept and is compatible with the character of existing or anticipated buildings on adjoining and nearby properties.

      Evidence: The proposed project design is consistent with the RDO Specific Plan Development Standards and Design Guidelines. The design, color, and materials have been designed to integrate and compliment the future developed surrounding area, but also provide additional architectural character to the area. Lighting plans have been provided showing minimum light spill out to the property line.

   D. Finding: The proposed project will not create conflicts with vehicular, bicycle, or pedestrian transportation modes of circulation.

      Evidence: The proposed project will not substantially affect current traffic flows or existing modes of transportation circulation. Ingress and egress to the site will be from various points along Rancho Cordova Parkway, International Drive and Collector A.

Some of these access points will accommodate one-way traffic, while others will have an in and out lane. Additionally, these access points may only be a right-in-right-out. There will be adequate signage throughout the site to avoid any circulation conflicts. Bike racks have been included in the site plan.

PASSED AND ADOPTED by the City Council of the City of Rancho Cordova on the 7th day of June 2021 by the following vote:

AYES:

NOES:

ABSENT:

ABSTAIN:

_____
Garrett Gatewood, Mayor

ATTEST:

_____
Stacy Leitner, CMC
City Clerk

ATTACHMENT 3
CAUTION: IF THIS SHEET IS NOT 30"x42" THIS IS A REDUCED PRINT
Exhibit A to the Resolution

DCK3 RIO DEL ORO DELIVERY STATION

PARCEL 63 - RIO DEL ORO COMMUNITY
RANCHO CORDOVA, CALIFORNIA 95742

VICINITY MAP

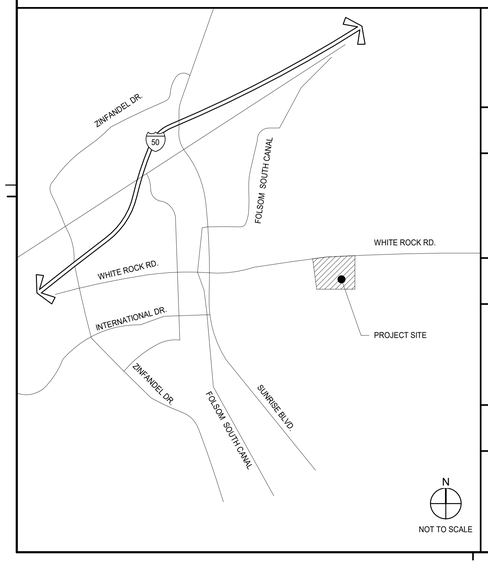

OWNER / DEVELOPER

PANATTONI DEVELOPMENT COMPANY, INC.
8775 FOLSOM BLVD, SUITE 200
SACRAMENTO, CALIFORNIA 95826
PH: (916) 379 - 1109
CELL: (916) 926 - 2984

GENERAL CONTRACTOR

T.B.D.

ARCHITECT

WARE MALCOMB
3015 112TH AVE NE #205
BELLEVUE, WASHINGTON 98004
NONY RIVERA
P (425) 670 - 6706
EMAIL: nrivera@waremalcomb.com

OWNER'S CONSULTANTS

T.B.D.

OWNER'S CONSULTANTS

STRUCTURAL ENGINEER
KPFF
2250 DOUGLAS BLVD., SUITE 200
ROSEVILLE, CALIFORNIA 95661
DAN ALLWARDT
PH: (916) 772-7688
Dan.Allwardt@kpff.com
EMILY BROWN
PH: (916) 772-7688
Emily.Brown@kpff.com
ERIC MOLDVAY
PH: (916) 772-7688
Eric.moldvay@kpff.com

CIVIL ENGINEER
KPFF CONSULTING ENGINEERS
2250 DOUGLAS BLVD., SUITE 200
ROSEVILLE, CALIFORNIA 95661
RYAN CARTER
PH: (916) 772-7688
EMAIL: Ryan.Carter@kpff.com

LANDSCAPE ARCHITECT
VISTA PARKS
8264 BARRYMAN COURT
SACRAMENTO, CA 95829
ERIC DEARING
PH: (916) 618-2229
Eric@vistaparks.com

GEOTECHNICAL ENGINEER
TERRA ASSOCIATES
12220 113TH AVENUE NE, SUITE 130
KIRKLAND, WA 98024
TED SCHEPPER
PH: (206) 396-5783
Tschepper@terra-associates.com

ARCHITECT'S CONSULTANTS

MECHANICAL ENGINEER
JORDAN AND SKALA ENGINEERS
17855 NORTH DALLAS PARKWAY, SUITE 320
DALLAS, TEXAS 75287
BO BRYANT
PH: (469) 385-1616 x 13183
EMAIL: bobryant@JordanSkala.com

PLUMBING ENGINEER
JORDAN AND SKALA
17855 NORTH DALLAS PARKWAY, SUITE 320
DALLAS, TEXAS 75287
BO BRYANT
PH: (469) 385-1616 x 13183
EMAIL: bobryant@JordanSkala.com

ELECTRICAL ENGINEER
JORDAN AND SKALA
17855 NORTH DALLAS PARKWAY, SUITE 320
DALLAS, TEXAS 75287
SHANE WARREN, PE
PH: (469) 385-1616
PH: (404) 973-7226
EMAIL: SWARREN@JordanSkala.com

FIRE PROTECTION
GHD
320 GODDARD WAY, SUITE 200
IRVINE, CALIFORNIA 92618
YOGESH KALANTRE
PH: (949) 648-5200
EMAIL- Yogesh.Kalantre@GHD.com

TELECOM
IES
2801 SOUTH FAIR LANE
TEMPE, ARIZONA 85282
SHARI MEMBERG
PH: (724) 875-0870
PH: (480) 379-6200
PH: (480) 379-6205
EMAIL- Shari.Memberg@IESComm.com
www.iescomm.com

DEFERRED SUBMITTALS

DEFERRED SUBMITTAL ITEMS SHALL BE SUBMITTED TO THE ARCHITECT AND ENGINEERS OF RECORD WHO SHALL REVIEW AND PROVIDE NOTATION INDICATING DOCUMENTS HAVE BEEN REVIEWED AND FOUND TO BE IN GENERAL CONFORMANCE WITH THE BUILDING DESIGN. SUBMITTAL MATERIALS SHALL INCLUDE PLANS, DETAILS AND CALCULATIONS PREPARED AND SIGNED BY A STATE REGISTERED ENGINEER.
CONTRACTOR SHALL SUBMIT ARCHITECT AND ENGINEER REVIEWED SUBMITTAL MATERIALS TO THE BUILDING OFFICIAL FOR REVIEW AND PERMIT APPROVAL. DEFERRED SUBMITTAL ITEMS SHALL NOT BE INSTALLED PRIOR TO OBTAINING THE BUILDING OFFICIAL'S APPROVAL OF THE SUBMITTAL.

1. AUTOMATIC FIRE SPRINKLER SYSTEM.
2. FIRE ALARM SYSTEM.
3. PRE-FABRICATED, OPEN WEB STEEL JOISTS & GIRDERS (THE CONTRACTOR SHALL HAVE CITY APPROVED TRUSS PLANS ON THE JOB PRIOR TO FOUNDATION INSPECTION).
4. NOT USED
5. STOREFRONT SYSTEMS AND ANCHORAGE DESIGN FOR STOREFRONT
6. CONCRETE TILT-UP WALL ERECTION/BRACING PLAN.
7. PREMANUFACTURED MTL BLDG CANOPY.

INCORP. DESIGN BULLETIN LOG:

DESIGN BULLETIN:	ISSUE DATE:	REMARKS:

REVISION LOG:

	DATE	REMARKS
	03/16/2021	PERMIT SET

DESIGN STANDARDS

NAME	VERSION	DATE
BUILDING:		
DESIGN CRITERIA AND OUTLINE SPECIFICATIONS FOR AMZL DELIVERY STATIONS	V3.0	
APPENDIX DESIGN CANOPY	V1.55	
GEN 3 OFFICE BLOCK REVISIONS FOR SOCIAL DISTANCING	V2.0	09.30.2020

WARE MALCOMB
Leading Design for Commercial Real Estate
architecture
planning
interiors
graphics
civil engineering
3015 112th Ave NE F205
Bellevue, WA 98004
P 425.670.0196
F 425.774.8219

THESE DRAWINGS AND SPECIFICATIONS ARE THE PROPERTY AND COPYRIGHT OF WARE MALCOMB AND SHALL NOT BE USED ON ANY OTHER WORK EXCEPT BY AGREEMENT WITH WARE MALCOMB. PRIOR TO THE COMMENCEMENT OF ANY WORK, THE CONTRACTOR SHALL VERIFY AND BE RESPONSIBLE FOR ALL DIMENSIONS AND CONDITIONS ON THE JOB SITE. ANY DISCREPANCY SHALL BE BROUGHT TO THE NOTICE OF WARE MALCOMB PRIOR TO THE COMMENCEMENT OF ANY WORK. WRITTEN DIMENSIONS SHALL TAKE PRECEDENCE OVER SCALED DIMENSIONS.

DCK3 RIO DEL ORO DELIVERY STATION
PARCEL 63 - RIO DEL ORO COMMUNITY
RANCHO CORDOVA, CALIFORNIA 95742

TITLE SHEET

	DATE	REMARKS
1	03/16/2021	PERMIT SET

PA/PM:	NONY RIVERA
DRAWN BY.:	G.M. / S.V.
JOB NO.:	SEA20-5002-00

SHEET
A0.0

4/15/2021 1:48:40 PM

CAUTION: IF THIS SHEET IS NOT 30"x42" IT IS A REVIEWED PRINT

ABBREVIATIONS

∠	ANGLE
℄	CENTERLINE
#	POUND or NUMBER
&	AND
(E)	EXISTING
@	AT
~	DIAMETER or ROUND
ø	DIAMETER
A.D.	AREA DRAIN
ACOUS.	ACOUSTICAL
ADJ.	ADJUST, ADJUSTABLE or ADJACENT
AGGR.	AGGREGATE
AL.	ALUMINUM
APPROX.	APPROXIMATE(LY)
ARCH.	ARCHITECTURAL
ASB.	ASBESTOS
ASPH.	ASPHALT
B.O.C.	BOTTOM OF CONCRETE
B.O.M.	BOTTOM OF MULLION
B.O.P.	BOTTOM OF PANEL
B.O.R.	BOTTOM OF REVEAL
BD.	BOARD
BITUM.	BITUMINOUS
BLDG.	BUILDING
BLK.	BLOCK
BLKG.	BLOCKING
BM.	BEAM
BOT.	BOTTOM
C.B.	CATCH BASIN
C.G.	CORNER GUARD
C.I.	CAST IRON
C.O.	CASED OPENING
C.O.M.	CENTER OF MULLION
C.O.R.	CENTER OF REVEAL
CAB.	CABINET
CEM.	CEMENT(ITIOUS)
CER.	CERAMIC
CLG.	CEILING
CLKG.	CAULKING
CLO.	CLOSET
CLR.	CLEAR
CNTR.	COUNTER
COL.	COLUMN
CONC.	CONCRETE
CONN.	CONNECTION
CONSTR.	CONSTRUCTION
CONT.	CONTINUOUS
CORR.	CORRIDOR
CTR.	CENTER
CTSK.	COUNTER-SUNK
D.F.	DRINKING FOUNTAIN
D.O.	DOOR OPENING
D.S.	DOWNSPOUT
D.S.P.	DRY STANDPIPE
DBL.	DOUBLE
DEPT.	DEPARTMENT
DET.	DETAIL
DIA.	DIAMETER
DIM.	DIMENSION
DISP.	DISPENSER
DN.	DOWN
DR.	DOOR
DWG.	DRAWING
DWR.	DRAWER
E.	EAST
E.J.	EXPANSION JOINT
E.P.	ELECTRIC PANELBOARD
E.W.C.	ELECTRIC WATER COOLER
EA.	EACH
EL.	ELEVATION
ELEC.	ELECTRIC(AL)
ELEV.	ELEVATOR
EMER.	EMERGENCY
ENCL.	ENCLOSED or ENCLOSURE
EQ.	EQUAL
EQPT.	EQUIPMENT
EXP.	EXPANSION
EXPO.	EXPOSED
EXST.	EXISTING
EXT.	EXTERIOR
F.A.	FIRE ALARM
F.A.R.	FLOOR AREA RATIO
F.B.	FLAT BAR
F.D.	FLOOR DRAIN
F.E.	FIRE EXTINGUISHER
F.E.C.	FIRE EXTINGUISHER CABINET
F.H.C.	FIRE HOSE CABINET
F.O.C.	FACE OF CONCRETE
F.O.F.	FACE OF FINISH
F.O.M.	FACE OF MULLION
F.O.SH.	FACE OF SHEATHING
F.P.	FIREPROOF
F.S.	FULL SIZE
FDN.	FOUNDATION
FIN.	FINISH(ED)
FL.	FLOOR
FLASH.	FLASHING
FLUOR.	FLUORESCENT
FT.	FOOT or FEET
FTG.	FOOTING
FURR.	FURRING
FUT.	FUTURE
G.B.	GRAB BAR
G.C.	GENERAL CONTRACTOR
G.F.I.	GROUND FAULT INTERRUPT
GA.	GAUGE
GALV.	GALVANIZED
GL.	GLASS
GND.	GROUND
GR.	GRADE
GYP.	GYPSUM
H.B.	HOSE BIBB
H.C.	HOLLOW CORE
H.M.	HOLLOW METAL
H.P.	HIGH POINT
H.V.	HIGH VOLTAGE
HDWD.	HARDWOOD
HDWE.	HARDWARE
HORIZ.	HORIZONTAL
HR.	HOUR
HT.	HEIGHT
I.D.	INSIDE DIMENSION
I.H.P.	INTERMEDIATE HIGH POINT
INSUL.	INSULATION or INSULATED
INT.	INTERIOR
J.B.	JUNCTION BOX
JAN.	JANITOR
JST.	JOIST
JT.	JOINT
K.O.	KNOCK-OUT
K.P.	KICK PLATE
K.W.H.	KILOWATT HOUR
KIT.	KITCHEN
L.P.	LOW POINT
L.S.	LIMESTONE
L.V.	LOW VOLTAGE
L.W.C.	LIGHT WEIGHT CONCRETE
LAB.	LABORATORY
LAM.	LAMINATE(D)
LAV.	LAVATORY
LIN.	LINEAR
LIQ.	LIQUID
LKR.	LOCKER
LT.	LIGHT
LTL.	LINTEL
LVR.	LOUVER
M.B.	MOP BASIN
M.C.	MEDICINE CABINET
M.O.	MASONRY OPENING
MAINT.	MAINTENANCE
MAN.	MANUAL
MAS.	MASONRY
MAX.	MAXIMUM
MECH.	MECHANICAL
MEMB.	MEMBRANE
MET.	METAL
MEZZ.	MEZZANINE
MFR.	MANUFACTURER
MH.	MANHOLE
MIN.	MINIMUM
MIR.	MIRROR
MISC.	MISCELLANEOUS
MTD.	MOUNTED
MUL.	MULLION
N.	NORTH
N.I.C.	NOT IN CONTRACT
N.R.C.	NOISE REDUCTION COEFFICIENT
N.T.S.	NOT TO SCALE
NO.	NUMBER
NOM.	NOMINAL
O.A.	OVERALL
O.C.	ON CENTER
O.D.	OUTSIDE DIAMETER
O.F.	OUTSIDE FACE
O.H.	OVERHEAD or OPPOSITE HAND
OBS.	OBSCURE
OFF.	OFFICE
OPNG.	OPENING
OPP.	OPPOSITE
P.C.	PRECAST
P.J.	PANEL JOINT
P.LAM.	PLASTIC LAMINATE
P.S.F.	POUNDS PER SQUARE FOOT
P.T.D.	PAPER TOWEL DISPENSER
P.T.R.	PAPER TOWER RECEPTACLE
PL.	PLATE
PLAS.	PLASTER
PLYWD.	PLYWOOD
POL.	POLISH(ED)
PR.	PAIR
PT.	POINT
Q.T.	QUARRY TILE
QUAL.	QUALITY
QUAN.	QUANTITY
R.	RISER
R.B.	RUBBER / RESILIENT BASE
R.C.P.	REFLECTED CEILING PLAN
R.D.	ROOF DRAIN
R.O.	ROUGH OPENING
R.O.W.	RIGHT OF WAY
R.T.U.	ROOF TOP UNIT
R.W.L.	RAIN WATER LEADER
RAD.	RADIUS
REF.	REFERENCE
REFR.	REFRIGERATOR
REINF.	REINFORCE(D)
REQ.	REQUIRED
RESIL.	RESILIENT
RGTR.	REGISTER
RM.	ROOM
RWD.	REDWOOD
S.	SOUTH
S.A.F.	SELF-ADHERED FLASHING
S.C.	SOLID CORE
S.C.D.	SEAT COVER DISPENSER
S.D.	SOAP DISPENSER
S.F.	SQUARE FOOT
S.I.	SQUARE INCH
S.N.D.	SANITARY NAPKIN DISPENSER
S.N.R.	SANITARY NAPKIN RECEPTACLE
S.S.	STAINLESS STEEL
S.SK.	SERVICE SINK
S.T.C.	SOUND TRANSMISSION COEFFICIENT
SCHED.	SCHEDULE
SCWD.	SOLID CORE WOOD
SECT.	SECTION
SH.	SHELF
SHR.	SHOWER
SHT.	SHEET
SIM.	SIMILAR
SPEC.	SPECIFIED or SPECIFICATION
SQ.	SQUARE
STA.	STATION
STD.	STANDARD
STL.	STEEL
STOR.	STORAGE
STRL.	STRUCTURE or STRUCTURAL
SUPP.	SUPPLEMENT or SUPPLEMENTARY
SUSP.	SUSPENDED
SYMM.	SYMMETRICAL
T&G	TONGUE AND GROOVE
T.	TREAD
T.B.	TOWEL BAR
T.C.	TOP OF CURB
T.D.	TRENCH DRAIN
T.O.C.	TOP OF CONCRETE
T.O.M.	TOP OF MULLION
T.O.P.	TOP OF PARAPET
T.O.R.	TOP OF REVEAL
T.O.REC.	TOP OF DEEP RECESS
T.O.S.	TOP OF STEEL
T.O.W.	TOP OF WALL
T.P.	TOP OF PAVEMENT
T.P.D.	TOILET PAPER DISPENSER
T.V.	TELEVISION
TEL.	TELEPHONE
TER.	TERRAZZO
THK.	THICK
TOL.	TOLERANCE
TYP.	TYPICAL
U.C.	UNDERCUT
U.H.	UNIT HEATER
U.L.	UNDERWRITERS' LABORATORIES
U.O.N.	UNLESS OTHERWISE NOTED
UNF.	UNFINISHED
UR.	URINAL
V.C.T.	VINYL COMPOSITE TILE
V.I.F.	VERIFY IN FIELD
V.P.	VISION PANEL
V.R.	VAPOR RETARDER
VAC.	VACUUM
VERT.	VERTICAL
VEST.	VESTIBULE
VIT.	VITREOUS
W.	WEST
W.C.	WATER CLOSET
W.I.	WROUGHT IRON
W.P.	WORKING POINT
W.S.	WEATHER STOP or STRIPPING
W.W.F.	WELDED WIRE FABRIC
W/	WITH
W/O	WITHOUT
WD.	WOOD
WPM	WATERPROOFING MEMBRANE
WRB	WEATHER / WATER RESISTIVE BARRIER
WSCT.	WAINSCOT
WT.	WEIGHT

SYMBOLS

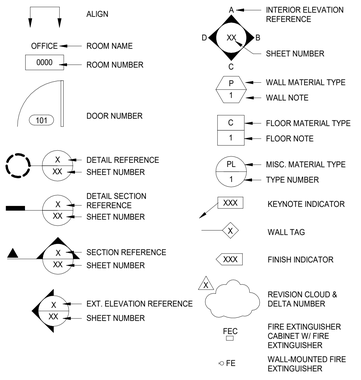

BUILDING ENVELOPE DATA

FOR BUILDING SHELL:

ROOF INSULATION — **R-30**

WALL INSULATION — **R-16.9**

STOREFRONT SYSTEM

SHGC — **0.25**

U-FACTOR — **0.29**

1" INSULATED, LOW-E ON 3RD SURFACE, GRAY TINTED, FLOAT GLASS

HOLLOW METAL DOORS

U-FACTOR — **0.31**

OVERHEAD VERTICAL LIFT DOORS

R-VALUE — **14.6**

ENERGY CODE BASIS OF DESIGN

LOCATION:		REFER TO CRITERIA BASIS OF DESIGN
ROOF:		R-30
PERIMETER SLAB EDGE INSULATION:		NONE*
OPAQUE WALL:	(CONDITIONED)	R 13 + 13 ci
	(SEMI-HEATED)	R-21
GLAZING:		SHGC= .38, U-VALUE= .38
SOLID DOOR:		U= .370
GLAZED DOOR:		U= .77

*MAY REQUIRE TRADEOFF COMPLIANCE METHOD, CONFIRM WITH AHJ ENERGY CODE REQUIREMENTS

PROJECT SCOPE

SCOPE OF WORK UNDER THIS PERMIT:

1. NEW 181,500 SF TYPE III-B, TILT UP SINGLE STORY WAREHOUSE BUILDING (S-1 OCC.) WITH SUPPORTING OFFICE AREA (B OCC.) AND BREAK ROOM (A-3 OCC). (SEE BUILDING AREA TABULATIONS BELOW)

2. THE PROPOSED FACILITY IS BEING DESIGNED FOR A PACKAGE DELIVERY SERVICE. IT IS ANTICIPATED THAT THE FACILITY WILL HAVE TWO SHIFTS WORKING DAYS AND EVENINGS. THERE MAY BE A THIRD SHIFT ADDED AT PEAK SEASON. PACKAGES ARRIVING AT THIS FACILITY ARE PREPACKAGED IN CARDBOARD BOXES AND LABELED FOR SHIPPING WHITIN LOCAL NEIGHBORHOODS AND AREAS SURROUNDING THE FACILITY. THE PACKAGES ARE BROUGHT INTO THE FACILITY VIA TRACTOR TRAILER TRUCKS, WHO USE DESIGNATED LOADING DOCK POSITIONS. ONCE UNLOADED INTO THE FACILITY, THE PACKAGES ARE SORTED INTO MORE SPECIFIC LOCATIONS, PUT INTO BINS AND ONTO SMALL MOBILE CARTS (SEE PHOTOS ABOVE). THESE CARTS ARE ROLLED OUT TO THE LOADING AREA, FROM WHICH THE PACKAGES ARE LOADED INTO VANS FOR FINAL DELIVERY. THE CARTS ARE APPROXIMATELY 42" LONG, 36" WIDE AND 79" TALL. THE LOCATION OF THE CARTS CAN BE SEEN ON THE PLAN. THERE IS NO HIGH BAY RACKING/ HIGH PILED STORAGE IN THE FACILITY. NO HAZARDOUS MATERIALS WILL BE HANDLED OR STORED AT THE FACILITY. THE COMMODITY CLASSIFICATION IS CLASS I-IV, CARTONED, UNEXPANDED GROUP A PLASTICS.

LEGAL DESCRIPTION

TITLE REPORT LEGAL DESCRIPTION:

INFORMATION PER ALTA COMMITMENT FOR TITLE INSURANCE ISSUED BY FIRST AMERICAN TITLE INSURANCE COMPANY, FILE NO. NCS-1043038-ONT1, DATED DECEMBER 03, 2020:
LOT 63 AS SHOWN ON THAT CERTAIN MAP ENTITLED "RIO DEL ORO, PHASE 1 LARGE LOT MAP, SUBDIVISION NO. FM-2019-0047-001", FILED FOR RECORD IN THE OFFICE OF THE RECORDER OF SCARMENTO COUNTY, CALIFORNIA, ON _____, 2021, IN BOOK _____ OF MAPS, AT PAGE_____, RECORDS OF SACRAMENTO COUNTY, CALIFORNIA.

FOR CONVEYANCING PURPOSES ONLY: APN 072-0370-071-0000

DEFERRED SUBMITTALS

DEFERRED SUBMITTAL ITEMS SHALL BE SUBMITTED TO THE ARCHITECT AND ENGINEERS OF RECORD WHO SHALL REVIEW AND PROVIDE NOTATION INDICATING DOCUMENTS HAVE BEEN REVIEWED AND FOUND TO BE IN GENERAL CONFORMANCE WITH THE BUILDING DESIGN. SUBMITTAL MATERIALS SHALL INCLUDE PLANS, DETAILS AND CALCULATIONS PREPARED AND SIGNED BY A STATE REGISTERED ENGINEER.
CONTRACTOR SHALL SUBMIT ARCHITECT AND ENGINEER REVIEWED SUBMITTAL MATERIALS TO THE BUILDING OFFICIAL FOR REVIEW AND PERMIT APPROVAL. DEFERRED SUBMITTAL ITEMS SHALL NOT BE INSTALLED PRIOR TO OBTAINING THE BUILDING OFFICIAL'S APPROVAL OF THE SUBMITTAL.

1. AUTOMATIC FIRE SPRINKLER SYSTEM.
2. FIRE ALARM SYSTEM.
3. STEEL JOISTS, TRUSSES AND GIRDERS CONFORMING TO SJI STANDARDS SPECIFICATIONS.
4. ANCHORAGE DESIGN FOR ALL ELECTRICAL EQUIPMENT REQUIRED.
5. STOREFRONT SYSTEMS AND ANCHORAGE DESIGN FOR STOREFRONT.

SPECIAL INSPECTION

IN ADDITION TO THE SPECIAL INSPECTION REQUIREMENTS NOTED ON THE STRUCTURAL DRAWINGS IN THESE DOCUMENTS, PERIODIC SPECIAL INSPECTION IS REQUIRED PER CBC 1707 FOR THE FOLLOWING BUILDING COMPONENTS:

- IN SEISMIC DESIGN CATEGORIES C, D, E, AND F: ANCHORAGE OF ELECTRICAL EQUIPMENT USED FOR EMERGENCY OR STANDBY POWER SYSTEMS.
- IN SEISMIC DESIGN CATEGORIES D, E, AND F: SUSPENDED CEILING SYSTEMS AND THEIR ANCHORAGE.
- IN SEISMIC DESIGN CATEGORIES E, AND F: ALL ELECTRICAL EQUIPMENT.

SEE STRUCTURAL DRAWINGS FOR DESIGNATION OF SEISMIC DESIGN CATEGORY.

PROJECT DATA

APPLICABLE CODES

CITY OF:	RANCHO CORDOVA, CALIFORNIA
BUILDING:	2019 CALIFORNIA BUILDING CODE
MECHANICAL:	2019 CALIFORNIA MECHANICAL CODE
PLUMBING:	2019 CALIFORNIA PLUMBING CODE
ELECTRICAL:	2019 CALIFORNIA ELECTRIC CODE
FIRE / LIFE SAFETY:	2019 CALIFORNIA FIRE CODE
ENERGY:	2019 CALIFORNIA ENERGY CODE
FUEL/GAS:	2019 CALIFORNIA FUEL/GAS CODE
ACCESSIBILITY:	AMERICANS WITH DISABILITIES ACT

CHAPTER 3 - USE & OCCUPANCY CLASSIFICATION

OCCUPANCY	SECTION	USE	PROPOSED AREA (SF)
S-1 / STORAGE	**(311)**	**WAREHOUSE**	165,754.35 SF
B / BUSINESS	**(304)**	**OFFICE**	11,879.53 SF
A-3 / ASSEMBLY	**(303)**	**ASSEMBLY (BREAK ROOM)**	2,753.59 SF

MAIN OCCUPANCY:	(IBC SECTION 311)		S-1
ACCESSORY OCCUPANCIES:	(IBC SECTION 508.2)	YES	A-3, - B
NONSEPARATED OCCUPANCIES:	(IBC SECTION 508.3)	NO	

CHAPTER 5 - GENERAL BUILDING HEIGHTS AND AREAS

ALLOWABLE BUILDING HEIGHT:

MOST RESTRICTIVE OCCUPANCY GROUP	(TABLE 503) TABULAR BUILDING ALLOWABLE HEIGHT	(504.2) SPRINKLER INCREASE	ALLOWED BUILDING HEIGHT	PROPOSED BUILDING HEIGHT
BUILDING HEIGHT	**55'**	**+ 20'**	**75'**	**44'**
NUMBER OF STORIES	**2 STORY**	**1 STORY**	**3 STORY**	**1 STORY**

ALLOWABLE BUILDING AREA:

UNLIMITED AREA ALLOWED PER **507.4**

W/ AUTOMATIC SPRINKLER AND OPEN YARDS GREATER THAN 60 FEET ON ALL SIDES

PROPOSED TOTAL BUILDING AREA — **181,500** S.F.

CHAPTER 6 - TYPES OF CONSTRUCTION

TYPE OF CONSTRUCTION (602) — **TYPE:** III-B

BUILDING ELEMENTS	**(TABLE 601)**	
STRUCTURAL FRAME	**0**	HR.
EXTERIOR BEARING WALLS	**2**	HR.
INTERIOR BEARING WALLS	**0**	HR.
EXTERIOR NON-BEARING WALLS	**SEE BELOW**	
INTERIOR NON-BEARING WALLS	**0**	HR.
FLOORS	**0**	HR.
ROOF	**0**	HR.

EXTERIOR WALLS BASED ON FIRE SEPARATION	**(TABLE 602)**	
NORTH EXTERIOR WALL (X >30')	**0**	HR.
EAST EXTERIOR WALL (X >30')	**0**	HR.
SOUTH EXTERIOR WALL (X >30')	**0**	HR.
WEST EXTERIOR WALL (X > 30')	**0**	HR.

CHAPTER 7 - FIRE AND SMOKE PROTECTION FEATURES

ALLOWABLE AREA OF OPENINGS (TABLE 705.8) (FULLY SPRINKLERED THROUGHOUT)

EXTERIOR WALLS		FIRE SEPARATION DISTANCE (FT)	ALLOWABLE AREA (%)	EXTERIOR WALL RESP. (SF)	ACTUAL AREA OF PROTECTED OPENINGS (As)	ALLWBL. AREA OF PROTECTED OPENINGS (Aa)	ACTUAL AREA OF UNPRTCTD OPENINGS (au)	ALLWBL. AREA OF UNPRTCTD OPENINGS (aa)	(As/as)+(Au/au)
FLOOR 1	NORTH	> 20		UNLIMITED UNPROTECTED OPENINGS ARE PERMITTED					
	EAST								
	SOUTH								
	WEST								

CHAPTER 9 - FIRE PROTECTION SYSTEMS

(903.3.1.1) AUTOMATIC SPRINKLER SYSTEM WILL BE PROVIDED AND INSTALLED WITH ACCORDANCE WITH NFPA 13.

(903.4) AUTOMATIC SPRINKLER SYSTEM MONITORING AND ALARMS WILL BE PROVIDED.

E.S.F.R. (EARLY SUPPRESSION FAST-RESPONSE) AUTOMATIC FIRE PREVENTION SPRINKLER SYSTEM PROVIDED THROUGHOUT. SPRINKLER DESIGN AND CALCULATIONS TO BE SUBMITTED UNDER SEPARATE PERMIT.

(910.2) EXCEPTION 2: SMOKE AND HEAT VENTS NOT REQUIRED WHERE E.S.F.R. SPRINKLER SYSTEM IS PROVIDED

SITE DATA

LOT	**1,714, 742 S.F.**	(39.37 ACRES)
BUILDING 1 AREA	**181, 500**	S.F.
BUILDING COVERAGE	**11**	%
LANDSCAPE AREA	**257,000**	S.F.
LANDSCAPE COVERAGE	**15**	%
PARKING REQUIRED	**1/300**	OFFICE
OFFICE	**73**	REQUIRED
STANDARD PARKING PROVIDED	**332**	STALLS
ACCESSIBLE PARKING PROVIDED	**8**	STALLS
TOTAL PARKING PROVIDED (INC. VAN PARKS)	**1,107**	STALLS

ACCESSOR'S PARCEL NO: — **072-0370-071-0000**

SHEET INDEX

SHEET ISSUED ON DATE INDICATED, WITH MODIFICATIONS ●

SHEET ISSUED ON DATE INDICATED, NO MODIFICATIONS ○

PLANNING

		ISSUE 01/27/2021
A0.0	TITLE SHEET	●
A0.1	PROJECT DATA	●
A0.5	OVERALL SITE PLAN	●
A0.5a	PARTIAL SITE PLAN	●
A0.5b	PARTIAL SITE PLAN	●
A0.5c	PARTIAL SITE PLAN	●
A0.5d	PARTIAL SITE PLAN	●
A0.5e	PARTIAL SITE PLAN	●
A0.6	ENLARGED SITE PLANS	●
A0.7.	FIRE DEPARTMENT SITE ACCESS PLAN	●
A1.11.	OVERALL FLOOR PLAN	●
A1.11a.	PARTIAL FLOOR PLAN	●
A1.11b.	PARTIAL FLOOR PLAN	●
A1.12.	ENLARGED FLOOR PLAN MAIN OFFICE	●
A1.13.	OVERALL ROOF PLAN	●
A2.11.	EXTERIOR ELEVATIONS	●
A2.12.	EXTERIOR ELEVATIONS	●
A2.13.	CANOPY ELEVATIONS	●
A2.14	WEST CANOPY PLANS	●
A2.15.	EAST CANOPY PLANS	●
A3.10.	PARTIAL BUILDING SECTIONS	●
A3.11.	WALL SECTIONS	●
A3.12.	WALL SECTIONS	●
A3.13.	WALL SECTIONS	●
A3.14.	WALL SECTIONS	●
A5.11	SITE DETAILS	●

PLANNING SHEET COUNT: 26

WARE MALCOMB
Leading Design for Commercial Real Estate

architecture
planning
interiors
graphics
civil engineering

3015 112th Ave NE #205
Bellevue, WA 98004
T 425.709.9296
F 425.776.4329

DCK3 RIO DEL ORO
DELIVERY STATION
PARCEL 63 - RIO DEL ORO COMMUNITY
RANCHO CORDOVA, CALIFORNIA 95742

PROJECT DATA

DATE	REMARKS

PA/PM:	NONY RIVERA
DRAWN BY.:	G.M. / S.V.
JOB NO.:	SEA20-5002-00

SHEET
A0.1

4/15/2021 1:51:31 PM

THESE DRAWINGS AND SPECIFICATIONS ARE THE PROPERTY AND COPYRIGHT OF WARE MALCOMB AND SHALL NOT BE USED ON ANY OTHER WORK EXCEPT BY AGREEMENT WITH WARE MALCOMB. WRITTEN DIMENSIONS SHALL TAKE PRECEDENCE OVER SCALED DIMENSIONS AND SHALL BE VERIFIED ON THE JOB SITE. ANY DISCREPANCY SHALL BE BROUGHT TO THE NOTICE OF WARE MALCOMB PRIOR TO THE COMMENCEMENT OF ANY WORK.

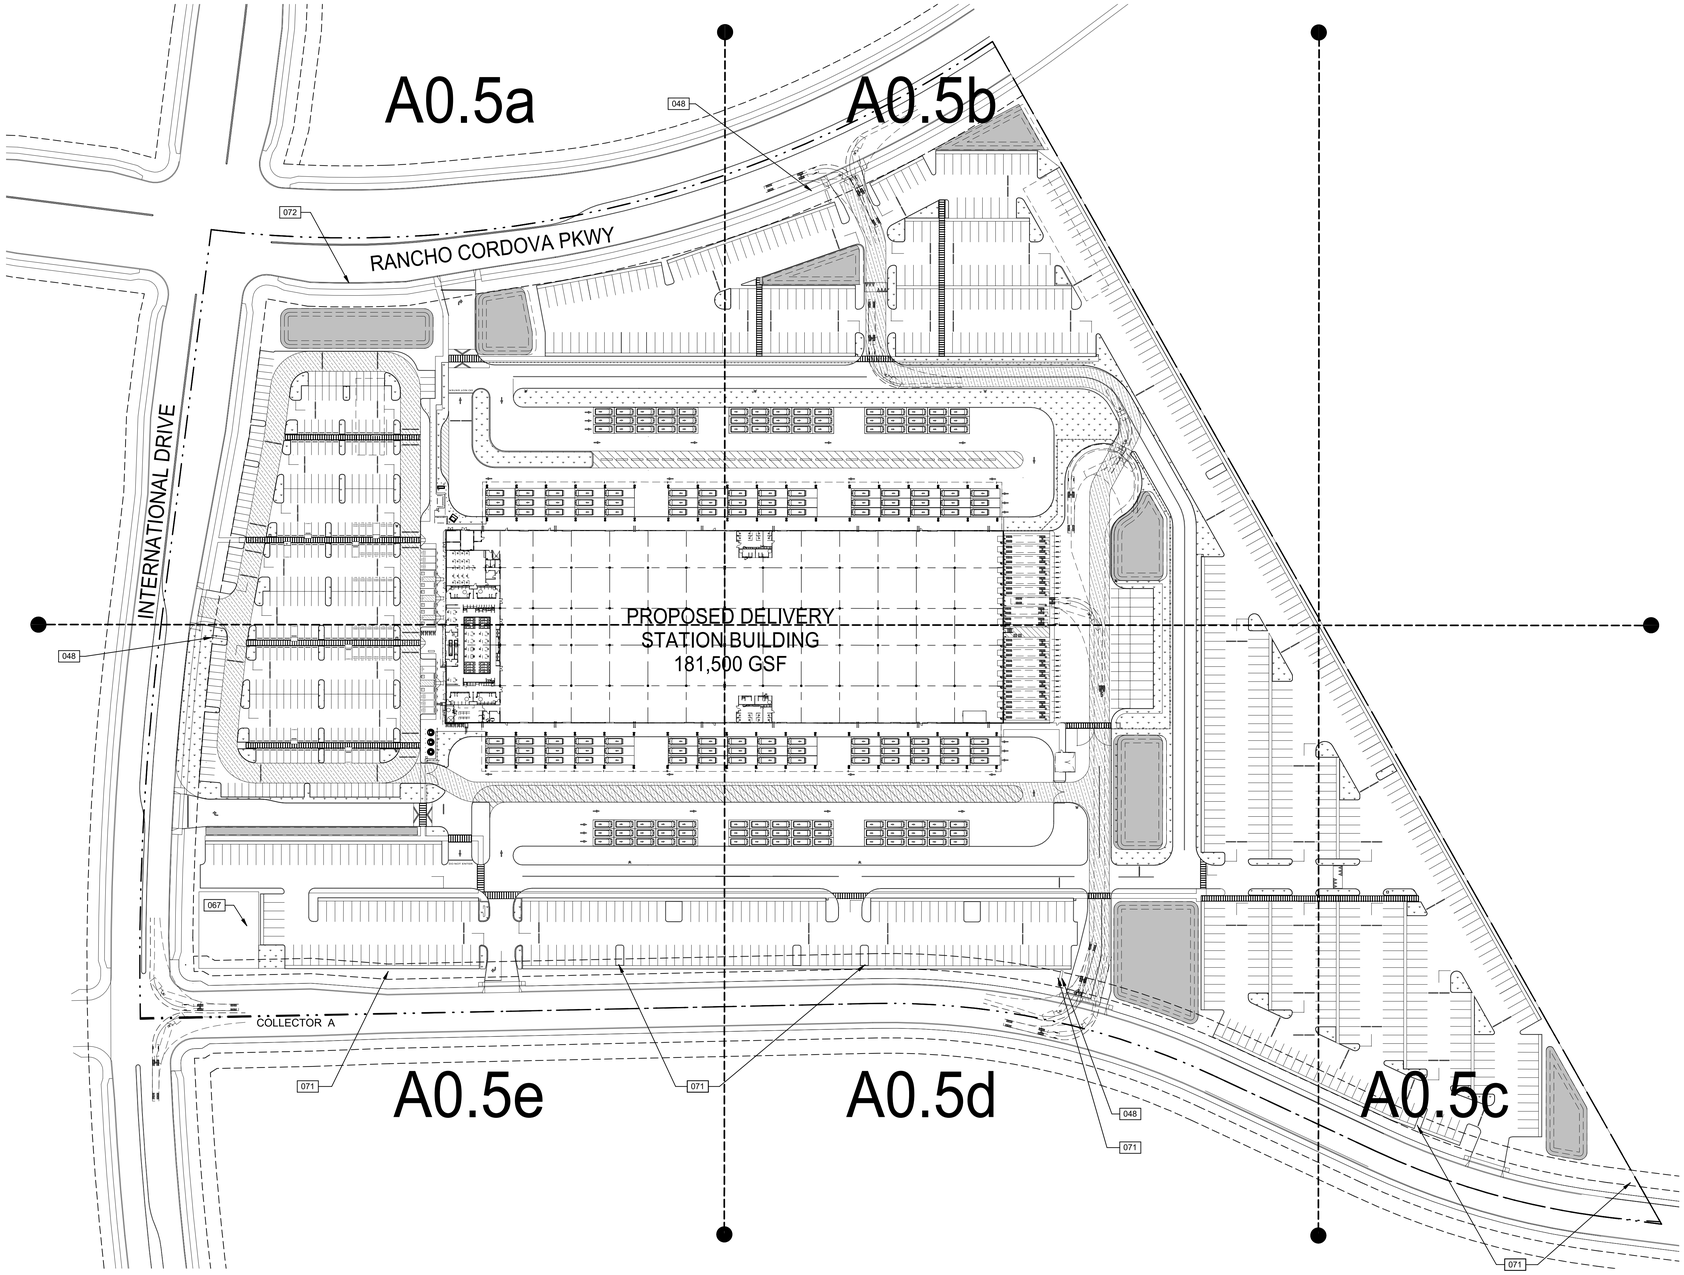

1"=80'
0 40' 80' 160' 400'

OVERALL SITE PLAN

SCALE: 1" = 80'-0"

PROJECT NORTH TRUE NORTH

PROJECT DATA

SITE AREA:		39.37 AC
GROSS:		1,714,742 SF
DELIVERY STATION BLDG:		181,500 SF
BUILDING USE:		
WAREHOUSE		165,937 SF
OFFICE	@9%	15,563 SF
COVERAGE:		
GROSS:		11%
PARKING REQUIRED BY CODE (TABLE 23.719-1 RANCHO CORDOVA MUNICIPAL CODE):		
WAREHOUSE/DISTRIBUTION:	0.5/1000 SF	83 STALLS
COMPANY VEHICLE	1 EA	1 STALLS
OFFICE	3/1000 SF	47 STALLS
TOTAL		131 STALLS
PARKING PROVIDED:		
ASSOCIATE STALLS		253 STALLS @ 1.39 / 1000 SF
REQ. ACCESSIBLE (2010 ADA STANDARDS (208.2))		8 STALLS
VAN PARKING SPACES:		595 STALLS
VAN PERSONAL SPACES:		180 STALLS
UTR/VAN LOADING:		90 STALLS
UTR/VAN STAGING:		90 STALLS
TRAILER SPACES:		13 STALLS
TRUCK DOCKS:		
△ DOCK-HIGH DOORS		17
◎ GRADE-LEVEL DOORS		16

TENANT PARKING SUMMARY

PARKING BREAKDOWN - GEN3.0 L ZW4F DS

PARKING	REQUIRED	PROVIDED	GAP
AUTO PARKING STALLS (19' X 9')			
ASSOCIATE PARKING SPACES	200	186	0
SUPPORT SPACES	21	21	0
DSP MANAGER SPACES	38	38	0
VAN DRIVER PERSONAL SPACES	90	87	0
TOTAL AUTO PARKING STALLS	349	332	0
ACCESSIBLE PARKING STALLS			
ACCESSIBLE AUTO	8	8	0
ACCESSIBLE VAN	2	2	0
TOTAL ACCESSIBLE PARKING STALLS	8	8	0
VAN PARKING STALLS (27' X 11')			
VAN PERSONAL SPACES	180	180	0
VAN PARKING SPACES	583	557	26
VAN MAINTENANCE STALLS	30	30	0
TOTAL VAN PARKING STALLS	793	767	26
LOADING & STAGING AREA			
VAN LOADING SPACES	90	90	0
VAN STAGING SPACES	90	90	0
TRUCK YARD			
TRAILER / BOX TRUCK LOADING	16	17	+1
TRAILER PARKING SPACES	13	13	0
BICYCLE PARKING			
CLASS I AND CLASS II	15	16	+1

KEYNOTES: ⬭

048 MONUMENT SIGN, SEPARATE SUBMITTAL.
067 FUTURE ELEC.EQUIPMENT.
071 FUTURE SACRAMENTO MUNICIPAL UTILITY DISTRICT POWER POLES. COORD. WITH UTILITY PROVIDER AND CIVIL PLANS.
072 TRANSIT STOP.

SIGNAGE NOTES:

1. REFER TO SIGNAGE AND STRIPING PLAN FOR LOCATIONS OF SIGNS AND PAVEMENT MARKINGS.
2. ALL SIGNAGE, STRIPING, AND OTHER TRAFFIC CONTROL DEVICES SHALL BE INSTALLED IN CONFORMANCE WITH THE LATEST EDITION OF THE MANUAL ON UNIFORM TRAFFIC CONTROL DEVICES (MUTCD).
3. ALL STRIPING SHALL BE LONG LIFE EPOXY RESIN AND 4" WIDE UNLESS OTHERWISE NOTED. ALL PAVEMENT GRAPHICS SHALL BE HOT-APPLIED THERMOPLASTIC (REFLECTIVE).
4. COLOR SHALL BE WHITE ON ASPHALT AND YELLOW ON CONCRETE, UNLESS OTHERWISE NOTED.
5. ASPHALT SPEED HUMPS AND SPEED BUMPS SHALL BE USED IN COLDER CLIMATES WHERE SNOW REMOVAL EQUIPMENT IS INTENDED TO BE USED. RUBBER SPEED HUMPS AND SPEED BUMPS MAY BE USED IN WARMER CLIMATES OR REGIONS WHERE CONCRETE PAVEMENT IS PREVALENT.
6. ALL PROPOSED SIGNAGE AND STRIPING SHALL BE INSTALLED IN ACCORDANCE WITH THE TENANT FULFILMENT WORLDWIDE REAL ESTATE SIGNAGE STANDARDS REVISION 16 DATED QUARTER 2, 2019.
7. FINAL QUANTITIES SHALL BE COORDINATED AND VERIFIED IN FIELD.
8. ADDITIONAL SIGNAGE NOT SHOWN ON GRAPHICS PLAN (E.G. FIRE LANES) MAY BE REQUIRED PER LOCAL CODE AND/OR AHJ. SUB-CONTRACTOR SHALL COORDINATE WITH LOCAL AHJ AND PROVIDE AS REQUIRED.
9. MOUNT SIGNAGE ACCORDING TO LOCAL CODES.
10. TYPICAL SIGN FONT IS SET IN ARIAL.

SITE LEGEND

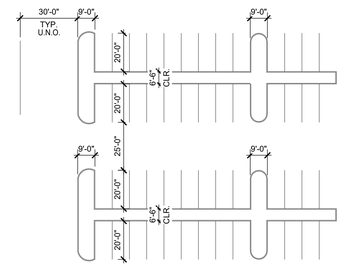

THIS DETAIL APPLIES FOR ENLARGED SITE PLANS

WARE MALCOMB
Leading Design for Commercial Real Estate

architecture
planning
interiors
graphics
civil engineering

3015 112th Ave NE F205
Bellevue, WA 98004
T 425.709.9196
F 425.374.8219

DCK3 RIO DEL ORO
DELIVERY STATION
PARCEL 63 - RIO DEL ORO COMMUNITY
RANCHO CORDOVA, CALIFORNIA 95742

OVERALL SITE PLAN

1		
	DATE	REMARKS
	03/16/2021	PERMIT SET

PA/PM:	NONY RIVERA
DRAWN BY.:	G.M. / S.V.
JOB NO.:	SEA20-5002-00

SHEET
A0.5

THESE DRAWINGS AND SPECIFICATIONS ARE THE PROPERTY AND COPYRIGHT OF WARE MALCOMB AND SHALL NOT BE USED ON ANY OTHER WORK EXCEPT BY AGREEMENT WITH WARE MALCOMB. WRITTEN DIMENSIONS SHALL TAKE PRECEDENCE OVER SCALED DIMENSIONS AND SHALL BE VERIFIED ON THE JOB SITE. ANY DISCREPANCY SHALL BE BROUGHT TO THE NOTICE OF WARE MALCOMB PRIOR TO THE COMMENCEMENT OF ANY WORK.

4/15/2021 1:48:09 PM

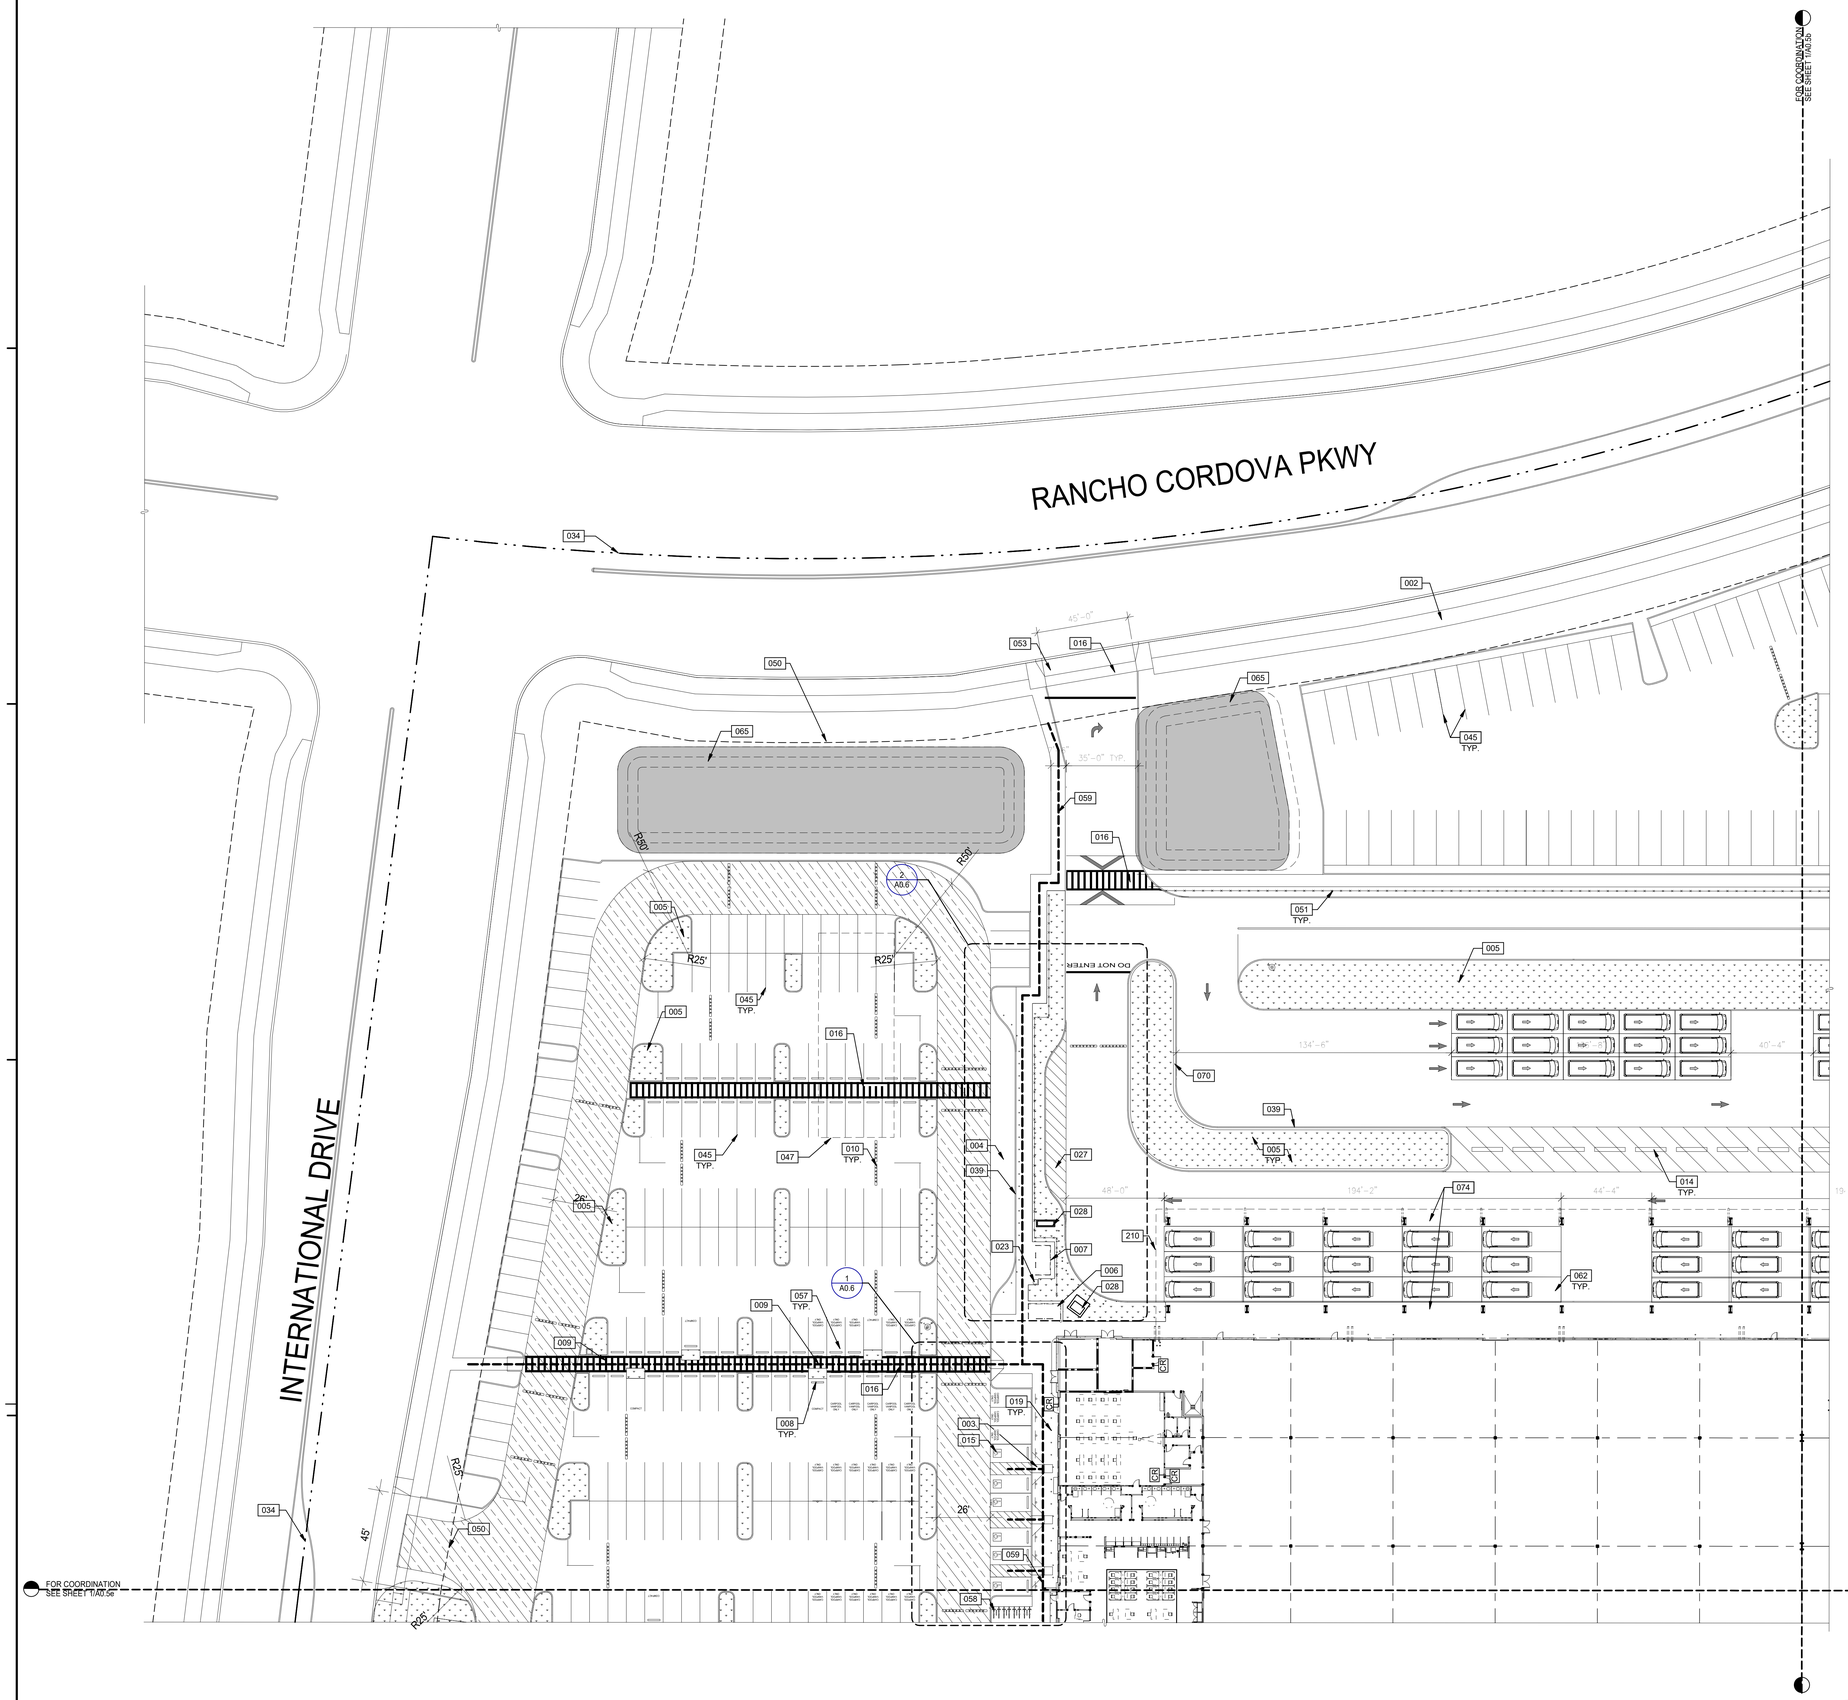

PARTIAL SITE PLAN
SCALE: 1" = 30'-0"

PROJECT NORTH / TRUE NORTH

KEYNOTES:

002	CONCRETE SIDEWALK.
003	ACCESSIBLE CURB RAMP.
004	RIDE SHARE DROP-OFF.
005	LANDSCAPE AREA.
006	SMOKING SHELTER.
007	RIDE-SHARE SHELTER.
008	CONCRETE WHEEL STOP.
009	SPEED TABLE/PEDESTRIAN WALKWAY.
010	SPEED BUMP.
014	STRIPED TRAFFIC SEPARATION WITH JERSEY BARRIERS (OR EQUAL).
015	ACCESSIBLE PARKING STALL SYMBOL.
016	STRIPED PEDESTRIAN ACCESS.
019	BOLLARDS.
023	TRASH CAN BY TENANT.
027	EMERGENCY MOBILE GENERATOR PARKING.
028	ELECTRICAL EQUIPMENT WITH BOLLARD PROTECTION PER ELECTRICAL PLANS.
034	PROPERTY LINE.
039	CONCRETE CURB.
045	PARKING STRIPE.
047	BELOW GRADE DETENTION.
050	EASEMENT LINE.
051	5' HIGH CHAIN LINK FENCE.
053	FIRE TRUCK ENTRY.
057	CARPOOL/VANPOOL SPACES.
058	(8) BICYCLE PARKING SPACES.
059	ACCESIBLE PATHWAY TO TRANSIT FACILITY.
062	PAINTED TRAFFIC MARKINGS.
065	STORM DETENTION BASIN.
070	MOW STRIP.
074	REFER TO STRUCT. FOR CANOPY BRACING LOCATIONS.
210	OUTLINE OF CANOPY ABOVE.

PARKING SPACES

PARKING SPACES

TOTAL NUMBER OF PARKING SPACES PROVIDED IN PARKING FACILITY	MINIMUM NUMBER OF REQUIRED ACCESSIBLE PARKING SPACES
1 TO 25	1
26 TO 50	2
51 TO 75	3
76 TO 100	4
101 TO 150	5
151 TO 200	6
201 TO 300	7
301 TO 400	8
401 TO 500	9
501 TO 1000	2 PERCENT OF TOTAL
1001 AND OVER	20, PLUS 1 FOR EACH 100, OR FRACTION THEREOF, OVER 1000

SITE LEGEND

- ACCESSIBLE PATH OF TRAVEL. 1:20 MAX. SLOPE, 2% MAX. CROSS SLOPE.
- PROPERTY LINE.
- 5' HIGH CHAIN LINK FENCE.
- FIRE LANE. DASHED LINE INDICATES EXTENT OF CURB TO BE PAINTED RED OR FIRE LANE STRIPING WHERE NO CURB PRESENT PER DETAIL 20/A12.1.
- POLE MOUNTED LIGHT FIXTURE
- WALLPACK LIGHT FIXTURE.
- T — TRANSFORMER WITH CONCRETE PAD. (PROVIDE PROTECTION BOLLARDS PER LOCAL UTILITY OR PUBLIC WORK STANDARDS)
- FIRE LANE (HATCHED)
- 1 — PARKING STALL COUNT TOTAL
- DOCK HIGH TRUCK DOOR
- GRADE LEVEL TRUCK DOOR
- F.H. — FIRE HYDRANT
- P.I.V. WITH TAMPER
- SPEED BUMP
- POLE MOUNTED LIGHT FIXTURE, SEE ELECTRICAL DRAWINGS.
- FE — PROVIDE WALL-MOUNTED FIRE EXTINGUISHER, "MP10" BY LARSEN'S MANUFACTURING CO. 4A:80B:C, WITH WALL HANGING BRACKET & SIGN.
- FEH — PROVIDE 15.5 LB HALOTRON WALL-MOUNTED FIRE EXTINGUISHER 2A":10B:C WITH BRACKET & SIGN.
- INDICATES LIGHT DUTY ASPHALT PAVEMENT
- INDICATES HEAVY DUTY ASPHALT PAVEMENT & CAST-IN-PLACE CURB
- INDICATES FIRE LANE
- INDICATES LIGHT DUTY CONCRETE PADS AND WALK AREAS
- INDICATES STANDARD DUTY CONCRETE AT VAN LOADING AREAS
- INDICATES HEAVY DUTY CONCRETE
- INDICATES CONCRETE PAD, EV CHARGER & BOLLARDS
- INDICATES LANDSCAPE AREA
- INDICATES STORM DETENTION BASIN

KEY PLAN:

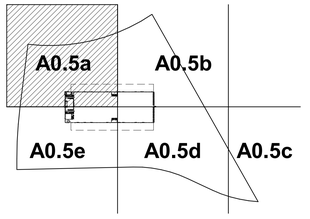

NOT TO SCALE

WARE MALCOMB
Leading Design for Commercial Real Estate

architecture
planning
interiors
graphics
civil engineering

3015 112th Ave NE F2015
Bellevue, WA 98004
T 425.577.0576
F 425.374.8429

DCK3 RIO DEL ORO
DELIVERY STATION
PARCEL 63 - RIO DEL ORO COMMUNITY
RANCHO CORDOVA, CALIFORNIA 95742

PARTIAL SITE PLAN

	DATE	REMARKS
1	03/16/2021	PERMIT SET

PA/PM:	NONY RIVERA
DRAWN BY.:	G.M. / S.V.
JOB NO.:	SEA20-5002-00

SHEET
A0.5a

4/15/2021 1:48:56 PM

THESE DRAWINGS AND SPECIFICATIONS ARE THE PROPERTY AND COPYRIGHT OF WARE MALCOMB AND SHALL NOT BE USED ON ANY OTHER WORK EXCEPT BY AGREEMENT WITH WARE MALCOMB. WRITTEN DIMENSIONS SHALL TAKE PRECEDENCE OVER SCALED DIMENSIONS AND SHALL BE VERIFIED ON THE JOB SITE. ANY DISCREPANCY SHALL BE BROUGHT TO THE NOTICE OF WARE MALCOMB PRIOR TO THE COMMENCEMENT OF ANY WORK.

CAUTION: IF THIS SHEET IS NOT 30"x42" THIS IS A REDUCED PRINT

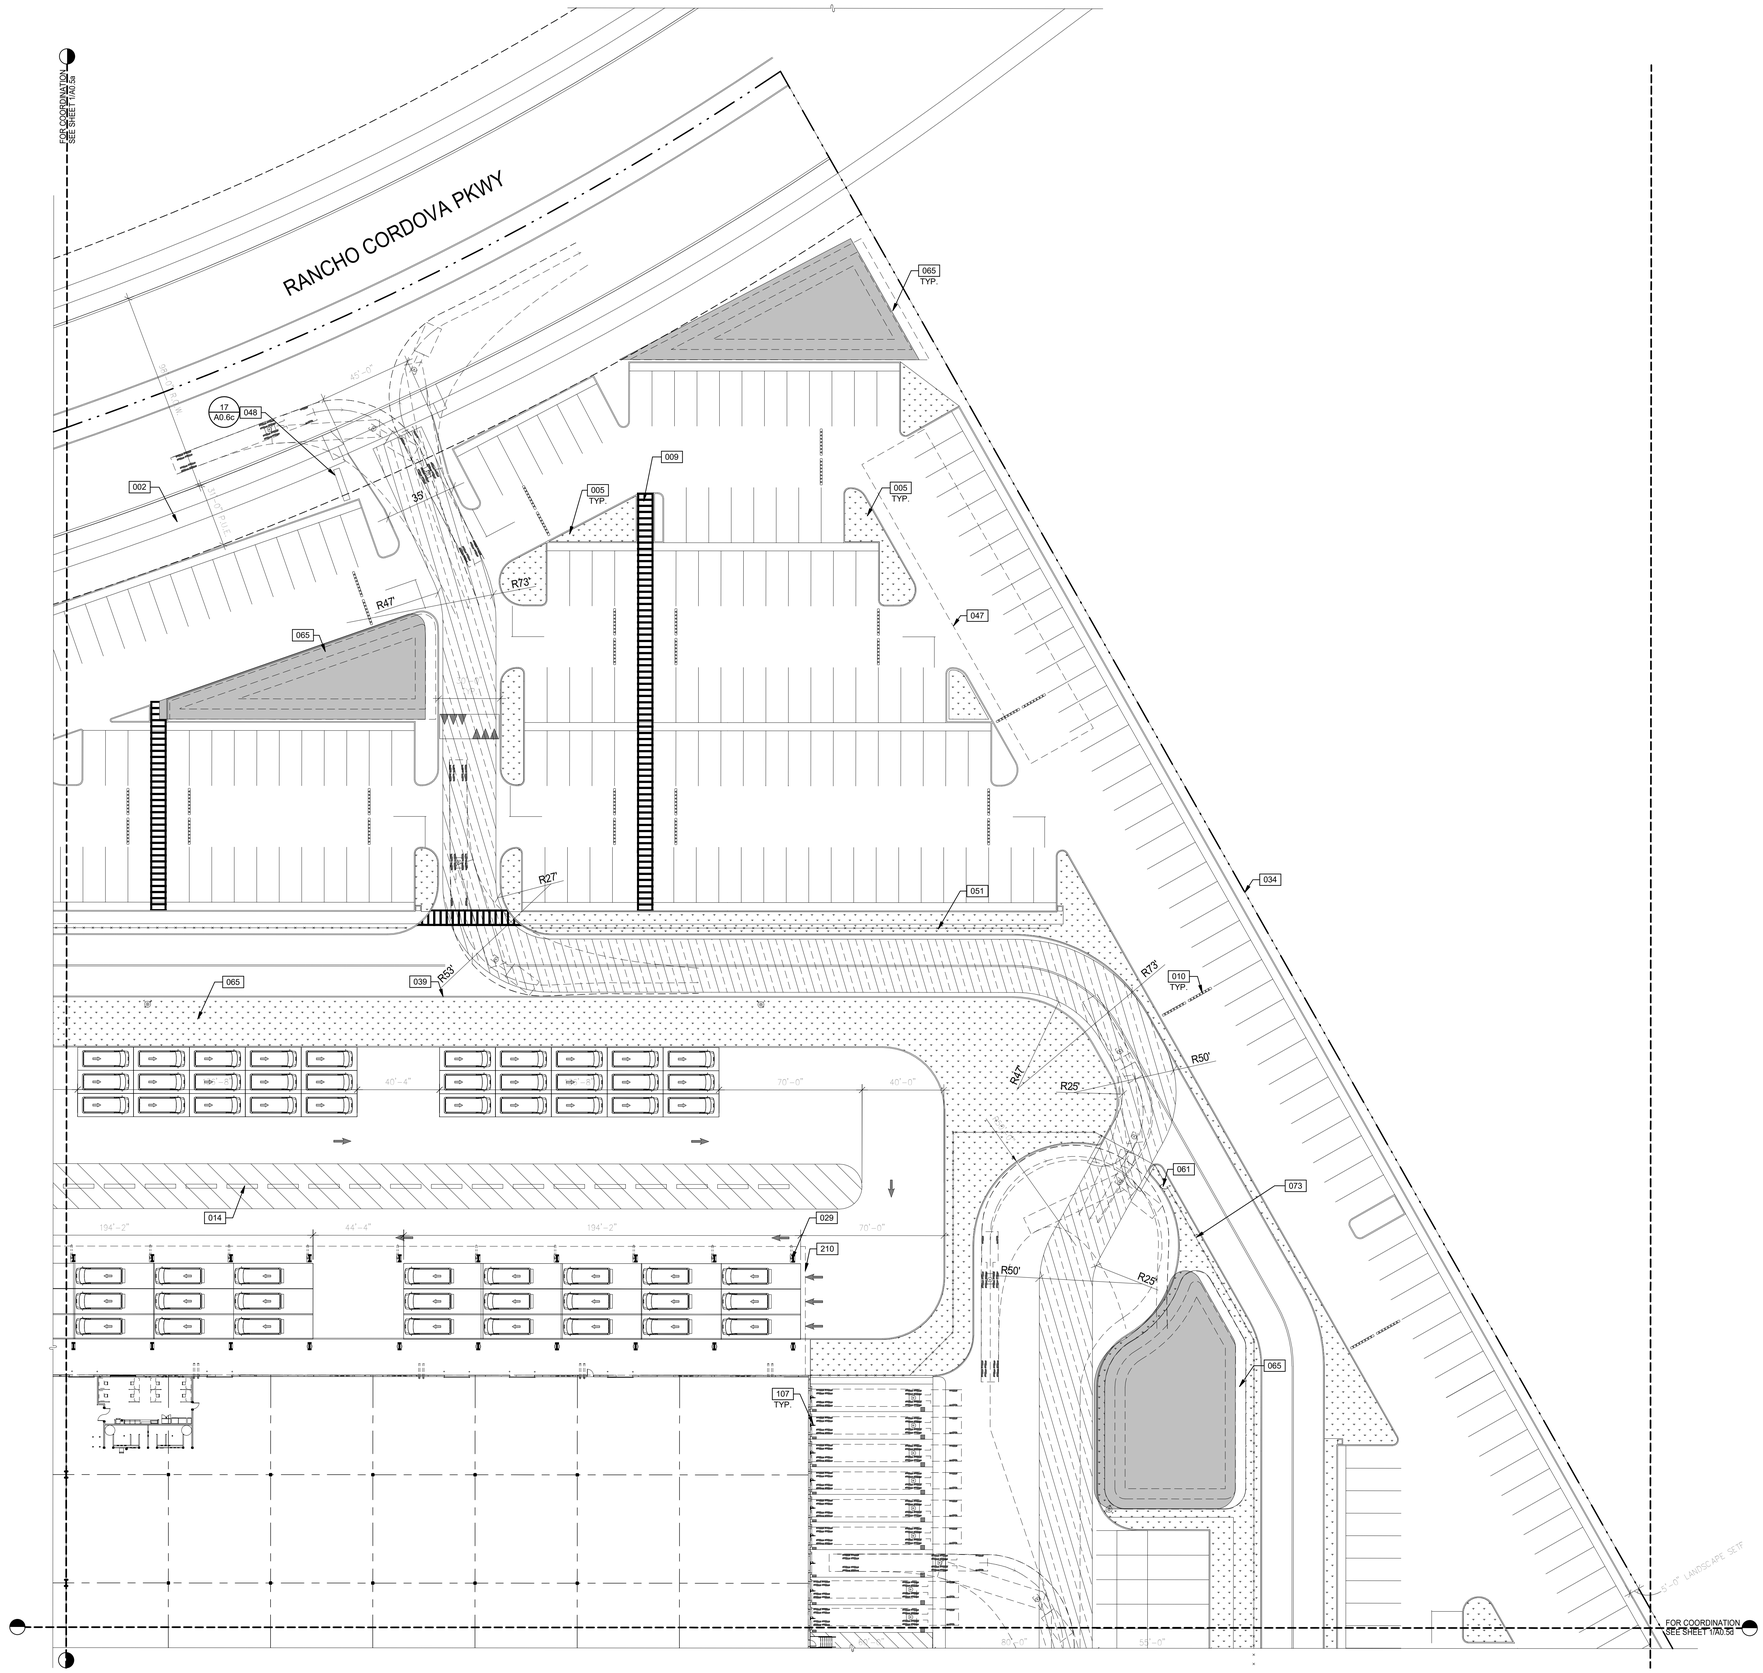

1"=30'
0 15' 30' 60' 150'

PARTIAL SITE PLAN
SCALE: 1" = 30'-0"

PROJECT NORTH TRUE NORTH

NOT TO SCALE

KEYNOTES:

002	CONCRETE SIDEWALK.
005	LANDSCAPE AREA.
009	SPEED TABLE/PEDESTRIAN WALKWAY.
010	SPEED BUMP.
014	STRIPED TRAFFIC SEPARATION WITH JERSEY BARRIERS (OR EQUAL).
029	BUILDING CANOPY AND COLUMNS PER ARCHITECTURAL PLANS.
034	PROPERTY LINE.
039	CONCRETE CURB.
047	BELOW GRADE DETENTION.
048	MONUMENT SIGN. SEPARATE SUBMITTAL.
051	5' HIGH CHAIN LINK FENCE.
061	PEDESTRIAN GATE.
065	STORM DETENTION BASIN.
073	8' HIGH EXTERIOR GALVANIZED CHAIN LINK PERIMETER SECURITY FENCING AROUND TRUCK COURT.
107	HYDRAULIC PIT STYLE DOCK LEVELER, NOMINAL 7' WIDE X 8' LONG, 40,000 LBS CAPACITY, WITH WEATHER-STRIPPING AND SAFETY GUARDS.
210	OUTLINE OF CANOPY ABOVE.

PARKING SPACES

PARKING SPACES

TOTAL NUMBER OF PARKING SPACES PROVIDED IN PARKING FACILITY	MINIMUM NUMBER OF REQUIRED ACCESSIBLE PARKING SPACES
1 TO 25	1
26 TO 50	2
51 TO 75	3
76 TO 100	4
101 TO 150	5
151 TO 200	6
201 TO 300	7
301 TO 400	8
401 TO 500	9
501 TO 1000	2 PERCENT OF TOTAL
1001 AND OVER	20, PLUS 1 FOR EACH 100, OR FRACTION THEREOF, OVER 1000

SITE LEGEND

- ACCESSIBLE PATH OF TRAVEL. 1:20 MAX. SLOPE, 2% MAX. CROSS SLOPE.
- PROPERTY LINE.
- 5' HIGH CHAIN LINK FENCE.
- FIRE LANE, DASHED LINE INDICATES EXTENT OF CURB TO BE PAINTED RED OR FIRE LANE STRIPING WHERE NO CURB PRESENT PER DETAIL 20/A12.1.
- POLE MOUNTED LIGHT FIXTURE
- WALLPACK LIGHT FIXTURE.
- T — TRANSFORMER WITH CONCRETE PAD. (PROVIDE PROTECTION BOLLARDS PER LOCAL UTILITY OR PUBLIC WORK STANDARDS)
- FIRE LANE (HATCHED)
- 1 — PARKING STALL COUNT TOTAL
- DOCK HIGH TRUCK DOOR
- GRADE LEVEL TRUCK DOOR
- F.H. — FIRE HYDRANT
- P.I.V. WITH TAMPER
- SPEED BUMP
- POLE MOUNTED LIGHT FIXTURE, SEE ELECTRICAL DRAWINGS.
- FE — PROVIDE WALL-MOUNTED FIRE EXTINGUISHER, "MP10" BY LARSEN'S MANUFACTURING CO. 4A:80B:C, WITH WALL HANGING BRACKET & SIGN.
- FEH — PROVIDE 15.5 LB HALOTRON WALL-MOUNTED FIRE EXTINGUISHER 2A":10B:C WITH BRACKET & SIGN.
- INDICATES LIGHT DUTY ASPHALT PAVEMENT
- INDICATES HEAVY DUTY ASPHALT PAVEMENT & CAST-IN-PLACE CURB
- INDICATES FIRE LANE
- INDICATES LIGHT DUTY CONCRETE PADS AND WALK AREAS
- INDICATES STANDARD DUTY CONCRETE AT VAN LOADING AREAS
- INDICATES HEAVY DUTY CONCRETE
- INDICATES CONCRETE PAD, EV CHARGER & BOLLARDS
- INDICATES LANDSCAPE AREA
- INDICATES STORM DETENTION BASIN

KEY PLAN:

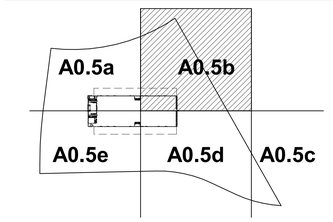

WARE MALCOMB
Leading Design for Commercial Real Estate

architecture
planning
interiors
graphics
civil engineering

3015 112th Ave NE F205
Bellevue, WA 98004
T 425.709.9196
F 425.374.8219

DCK3 RIO DEL ORO
DELIVERY STATION
PARCEL 63 - RIO DEL ORO COMMUNITY
RANCHO CORDOVA, CALIFORNIA 95742

PARTIAL SITE PLAN

#	REMARKS	DATE
1	PERMIT SET	03/16/2021

PA/PM:	NONY RIVERA
DRAWN BY.:	G.M. / S.V.
JOB NO.:	SEA20-5002-00

SHEET
A0.5b

THESE DRAWINGS AND SPECIFICATIONS ARE THE PROPERTY AND COPYRIGHT OF WARE MALCOMB AND SHALL NOT BE USED ON ANY OTHER WORK EXCEPT BY AGREEMENT WITH WARE MALCOMB. WRITTEN DIMENSIONS SHALL TAKE PRECEDENCE OVER SCALED DIMENSIONS AND SHALL BE VERIFIED ON THE JOB SITE. ANY DISCREPANCY SHALL BE BROUGHT TO THE NOTICE OF WARE MALCOMB PRIOR TO THE COMMENCEMENT OF ANY WORK.

4/15/2021 1:49:02 PM

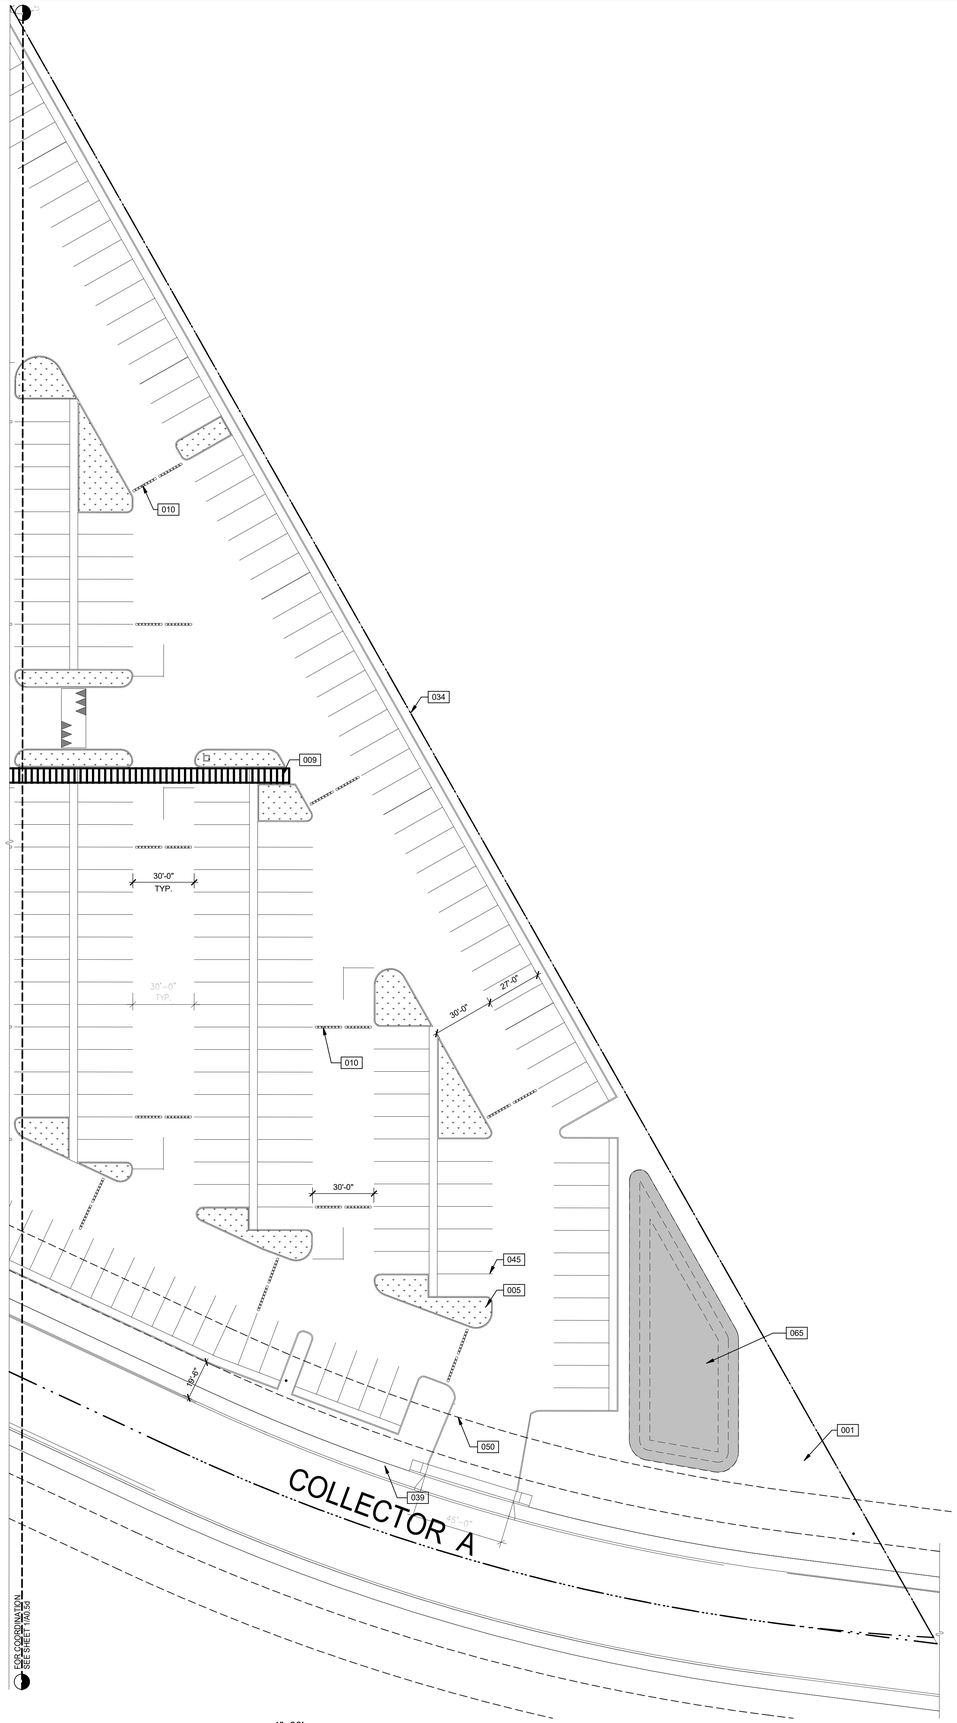

PARTIAL SITE PLAN

SCALE: 1" = 30'-0"

PROJECT NORTH / TRUE NORTH

N

NOT TO SCALE

KEYNOTES:

001	STORMWATER MANAGEMENT BASIN.
005	LANDSCAPE AREA.
009	SPEED TABLE/PEDESTRIAN WALKWAY.
010	SPEED BUMP.
034	PROPERTY LINE.
039	CONCRETE CURB.
045	PARKING STRIPE.
050	EASEMENT LINE.
065	STORM DETENTION BASIN.

PARKING SPACES

PARKING SPACES

TOTAL NUMBER OF PARKING SPACES PROVIDED IN PARKING FACILITY	MINIMUM NUMBER OF REQUIRED ACCESSIBLE PARKING SPACES
1 TO 25	1
26 TO 50	2
51 TO 75	3
76 TO 100	4
101 TO 150	5
151 TO 200	6
201 TO 300	7
301 TO 400	8
401 TO 500	9
501 TO 1000	2 PERCENT OF TOTAL
1001 AND OVER	20, PLUS 1 FOR EACH 100, OR FRACTION THEREOF, OVER 1000

LEGEND

- ACCESSIBLE PATH OF TRAVEL. 1:20 MAX. SLOPE, 2% MAX. CROSS SLOPE.
- PROPERTY LINE.
- 5' HIGH CHAIN LINK FENCE.
- FIRE LANE, DASHED LINE INDICATES EXTENT OF CURB TO BE PAINTED RED OR FIRE LANE STRIPING WHERE NO CURB PRESENT PER DETAIL 20/A12.1.
- POLE MOUNTED LIGHT FIXTURE
- WALLPACK LIGHT FIXTURE.
- T — TRANSFORMER WITH CONCRETE PAD. (PROVIDE PROTECTION BOLLARDS PER LOCAL UTILITY OR PUBLIC WORK STANDARDS)
- FIRE LANE (HATCHED)
- 1 — PARKING STALL COUNT TOTAL
- DOCK HIGH TRUCK DOOR
- GRADE LEVEL TRUCK DOOR
- F.H. — FIRE HYDRANT
- P.I.V. WITH TAMPER
- SPEED BUMP
- POLE MOUNTED LIGHT FIXTURE, SEE ELECTRICAL DRAWINGS.
- FE — PROVIDE WALL-MOUNTED FIRE EXTINGUISHER, "MP10" BY LARSEN'S MANUFACTURING CO. 4A:80B:C, WITH WALL HANGING BRACKET & SIGN.
- FEH — PROVIDE 15.5 LB HALOTRON WALL-MOUNTED FIRE EXTINGUISHER 2A":10B:C WITH BRACKET & SIGN.
- INDICATES LIGHT DUTY ASPHALT PAVEMENT
- INDICATES HEAVY DUTY ASPHALT PAVEMENT & CAST-IN-PLACE CURB
- INDICATES FIRE LANE
- INDICATES LIGHT DUTY CONCRETE PADS AND WALK AREAS
- INDICATES STANDARD DUTY CONCRETE AT VAN LOADING AREAS
- INDICATES HEAVY DUTY CONCRETE
- INDICATES CONCRETE PAD, EV CHARGER & BOLLARDS
- INDICATES LANDSCAPE AREA
- INDICATES STORM DETENTION BASIN

KEY PLAN:

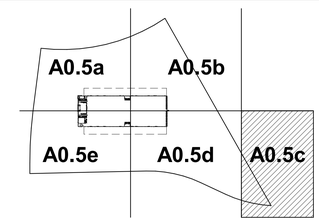

THESE DRAWINGS AND SPECIFICATIONS ARE THE PROPERTY AND COPYRIGHT OF WARE MALCOMB AND SHALL NOT BE USED ON ANY OTHER WORK EXCEPT BY AGREEMENT WITH WARE MALCOMB. WRITTEN DIMENSIONS SHALL TAKE PRECEDENCE OVER SCALED DIMENSIONS AND SHALL BE VERIFIED ON THE JOB SITE. ANY DISCREPANCY SHALL BE BROUGHT TO THE NOTICE OF WARE MALCOMB PRIOR TO THE COMMENCEMENT OF ANY WORK.

WARE MALCOMB
Leading Design for Commercial Real Estate

architecture
planning
interiors
graphics
civil engineering

3015 112th Ave NE F205
Bellevue, WA 98004
T 425.709.9296
F 425.374.8219

DCK3 RIO DEL ORO
DELIVERY STATION
PARCEL 63 - RIO DEL ORO COMMUNITY
RANCHO CORDOVA, CALIFORNIA 95742

PARTIAL SITE PLAN

	DATE	REMARKS
1	03/16/2021	PERMIT SET

PA/PM:	NONY RIVERA
DRAWN BY.:	G.M. / S.V.
JOB NO.:	SEA20-5002-00

SHEET
A0.5c

4/15/2021 1:49:06 PM

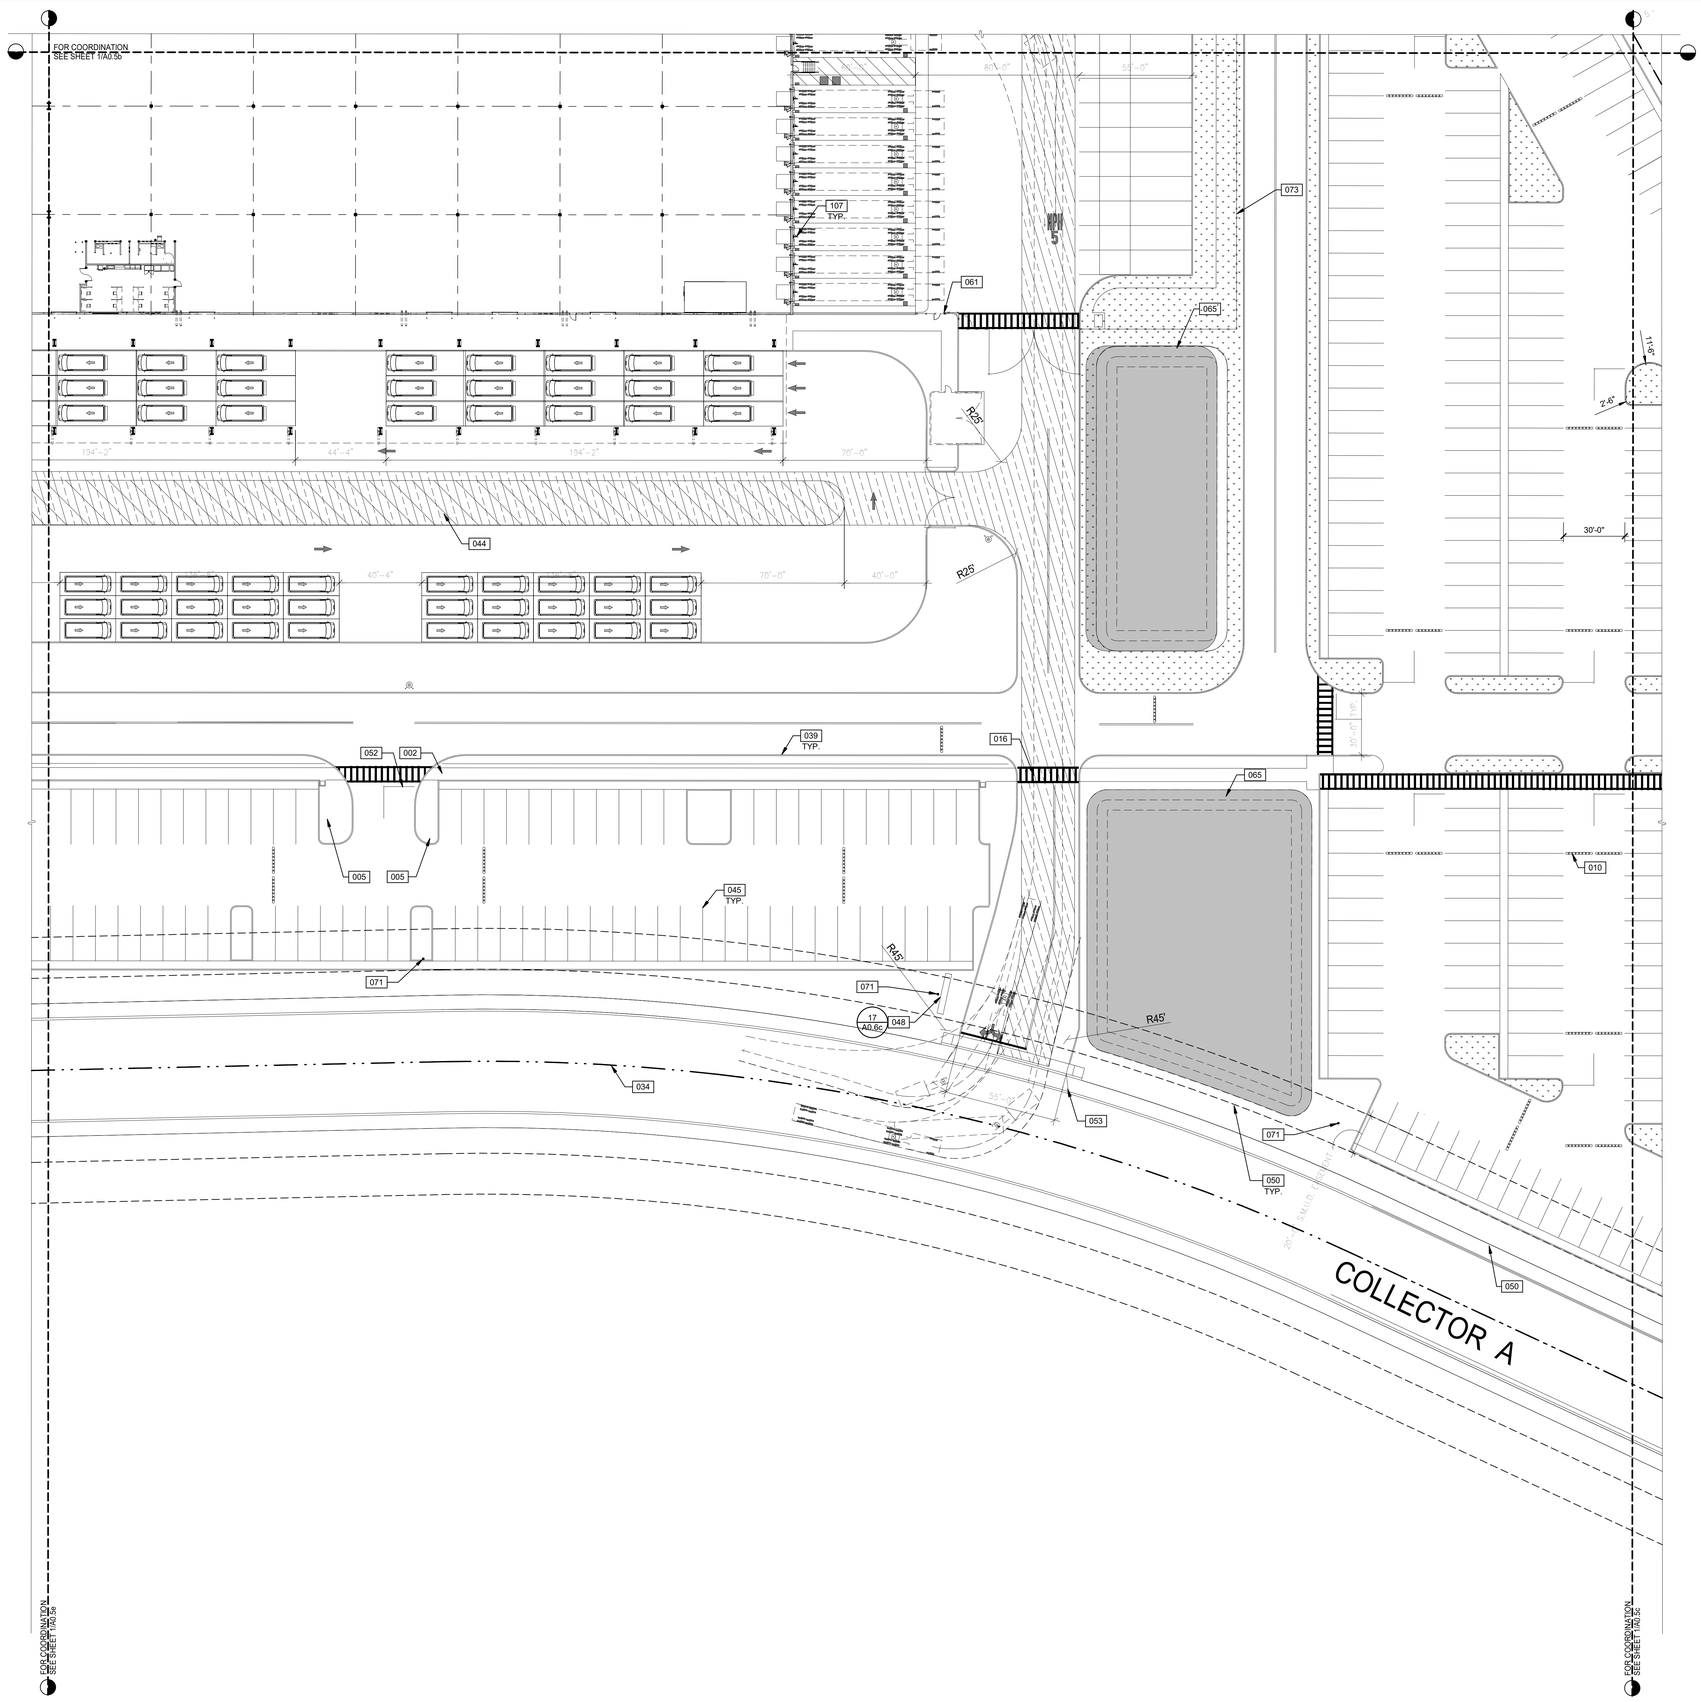

1"=30'
0 15' 30' 60' 150'

PARTIAL SITE PLAN
SCALE: 1" = 30'-0"

PROJECT NORTH TRUE NORTH

NOT TO SCALE

KEYNOTES:

002	CONCRETE SIDEWALK.
005	LANDSCAPE AREA.
010	SPEED BUMP.
016	STRIPED PEDESTRIAN ACCESS.
034	PROPERTY LINE.
039	CONCRETE CURB.
044	STRIPING PAINTED PER CITY STANDARDS.
045	PARKING STRIPE.
048	MONUMENT SIGN, SEPARATE SUBMITTAL.
050	EASEMENT LINE.
052	PAINTED STOP BAR, SEE CIVIL, TYP.
053	FIRE TRUCK ENTRY.
061	PEDESTRIAN GATE.
065	STORM DETENTION BASIN.
071	FUTURE SACRAMENTO MUNICIPAL UTILITY DISTRICT POWER POLES. COORD. WITH UTILITY PROVIDER AND CIVIL PLANS.
073	8' HIGH EXTERIOR GALVANIZED CHAIN LINK PERIMETER SECURITY FENCING AROUND TRUCK COURT.
107	HYDRAULIC PIT STYLE DOCK LEVELER, NOMINAL 7' WIDE X 8' LONG, 40,000 LBS CAPACITY, WITH WEATHER-STRIPPING AND SAFETY GUARDS.

PARKING SPACES

PARKING SPACES

TOTAL NUMBER OF PARKING SPACES PROVIDED IN PARKING FACILITY	MINIMUM NUMBER OF REQUIRED ACCESSIBLE PARKING SPACES
1 TO 25	1
26 TO 50	2
51 TO 75	3
76 TO 100	4
101 TO 150	5
151 TO 200	6
201 TO 300	7
301 TO 400	8
401 TO 500	9
501 TO 1000	2 PERCENT OF TOTAL
1001 AND OVER	20, PLUS 1 FOR EACH 100, OR FRACTION THEREOF, OVER 1000

SITE LEGEND

- ACCESSIBLE PATH OF TRAVEL. 1:20 MAX. SLOPE, 2% MAX. CROSS SLOPE.
- PROPERTY LINE.
- 5' HIGH CHAIN LINK FENCE.
- FIRE LANE, DASHED LINE INDICATES EXTENT OF CURB TO BE PAINTED RED OR FIRE LANE STRIPING WHERE NO CURB PRESENT PER DETAIL 20/A12.1.
- POLE MOUNTED LIGHT FIXTURE
- WALLPACK LIGHT FIXTURE.
- T — TRANSFORMER WITH CONCRETE PAD. (PROVIDE PROTECTION BOLLARDS PER LOCAL UTILITY OR PUBLIC WORK STANDARDS)
- FIRE LANE (HATCHED)
- 1 — PARKING STALL COUNT TOTAL
- DOCK HIGH TRUCK DOOR
- GRADE LEVEL TRUCK DOOR
- F.H. — FIRE HYDRANT
- P.I.V. WITH TAMPER
- SPEED BUMP
- POLE MOUNTED LIGHT FIXTURE, SEE ELECTRICAL DRAWINGS.
- XFE — PROVIDE WALL-MOUNTED FIRE EXTINGUISHER, "MP10" BY LARSEN'S MANUFACTURING CO. 4A:80B:C, WITH WALL HANGING BRACKET & SIGN.
- FEH — PROVIDE 15.5 LB HALOTRON WALL-MOUNTED FIRE EXTINGUISHER 2A":10B:C WITH BRACKET & SIGN.
- INDICATES LIGHT DUTY ASPHALT PAVEMENT
- INDICATES HEAVY DUTY ASPHALT PAVEMENT & CAST-IN-PLACE CURB
- INDICATES FIRE LANE
- INDICATES LIGHT DUTY CONCRETE PADS AND WALK AREAS
- INDICATES STANDARD DUTY CONCRETE AT VAN LOADING AREAS
- INDICATES HEAVY DUTY CONCRETE
- INDICATES CONCRETE PAD, EV CHARGER & BOLLARDS
- INDICATES LANDSCAPE AREA
- INDICATES STORM DETENTION BASIN

KEY PLAN:

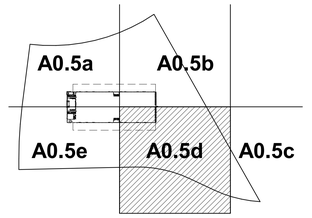

WARE MALCOMB
Leading Design for Commercial Real Estate

architecture
planning
interiors
graphics
civil engineering

3015 112th Ave NE #205
Bellevue, WA 98004
P 425.709.9196
F 425.374.8429

DCK3 RIO DEL ORO
DELIVERY STATION
PARCEL 63 - RIO DEL ORO COMMUNITY
RANCHO CORDOVA, CALIFORNIA 95742

PARTIAL SITE PLAN

	DATE	REMARKS
1	03/16/2021	PERMIT SET

PA/PM:	NONY RIVERA
DRAWN BY.:	G.M. / S.V.
JOB NO.:	SEA20-5002-00

SHEET
A0.5d

4/15/2021 1:49:12 PM

THESE DRAWINGS AND SPECIFICATIONS ARE THE PROPERTY AND COPYRIGHT OF WARE MALCOMB AND SHALL NOT BE USED ON ANY OTHER WORK EXCEPT BY AGREEMENT WITH WARE MALCOMB. WRITTEN DIMENSIONS SHALL TAKE PRECEDENCE OVER SCALED DIMENSIONS AND SHALL BE VERIFIED ON THE JOB SITE. ANY DISCREPANCY SHALL BE BROUGHT TO THE NOTICE OF WARE MALCOMB PRIOR TO THE COMMENCEMENT OF ANY WORK.

ATTACHMENT 3
CAUTION: IF THIS SHEET IS NOT 30"x42" THIS IS A REVISED PRINT
Exhibit A to the Resolution

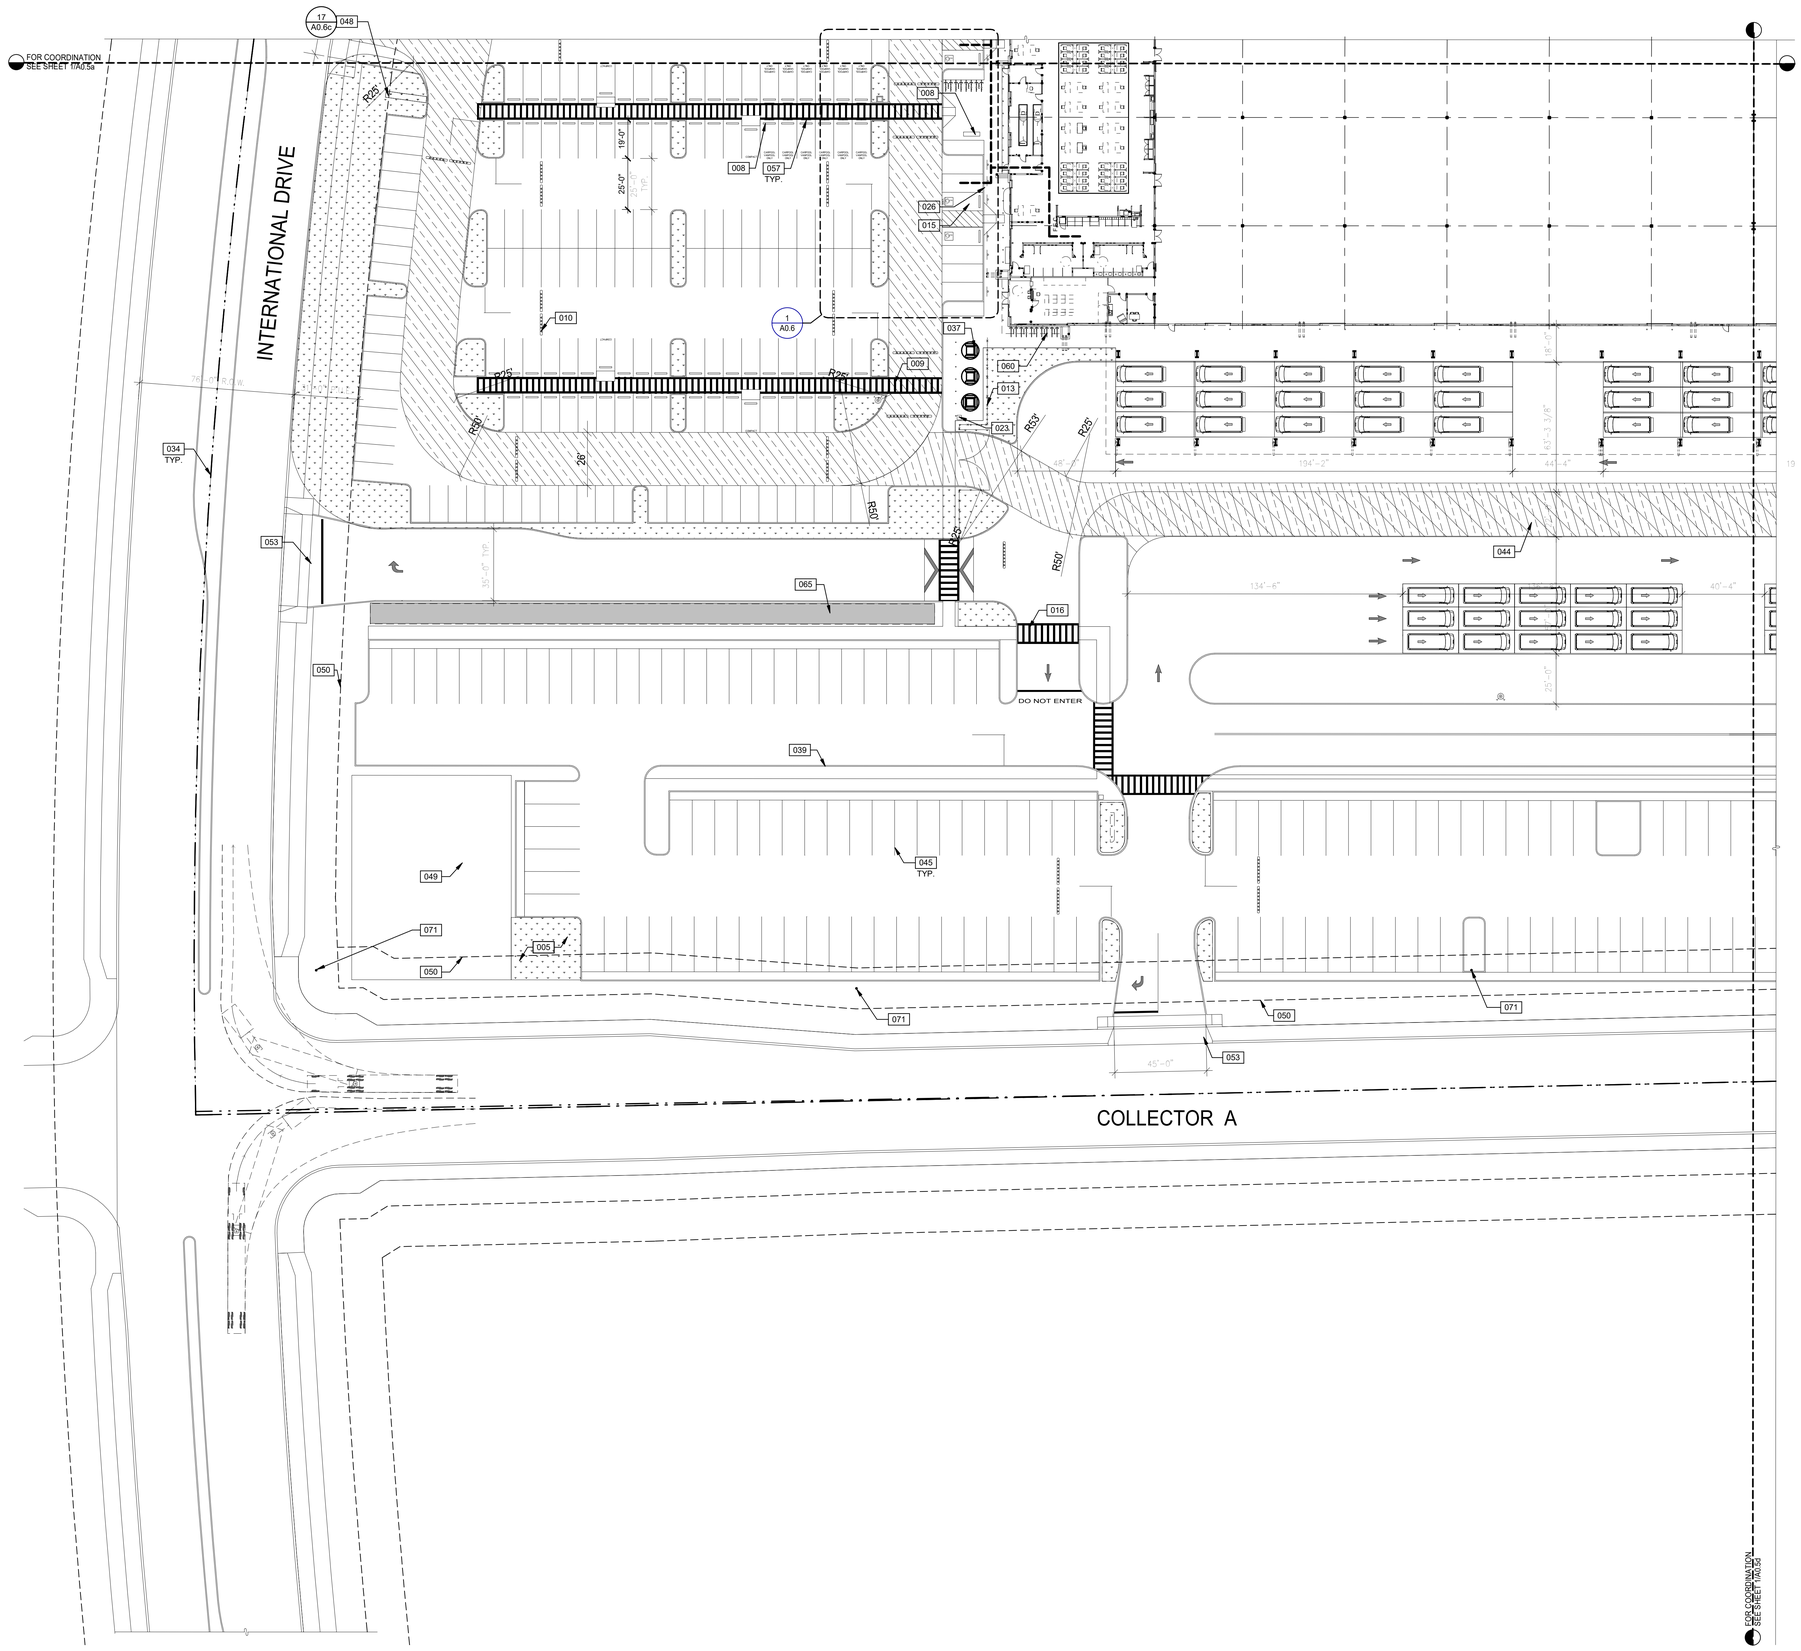

1"=30'
0 15' 30' 60' 150'

PARTIAL SITE PLAN

SCALE: 1" = 30'-0"

PROJECT NORTH TRUE NORTH

KEYNOTES:

005	LANDSCAPE AREA.
008	CONCRETE WHEEL STOP.
009	SPEED TABLE/PEDESTRIAN WALKWAY.
010	SPEED BUMP.
013	PEDESTRIAN BARRIER FENCE.
015	ACCESSIBLE PARKING STALL SYMBOL.
016	STRIPED PEDESTRIAN ACCESS.
023	TRASH CAN BY TENANT.
026	45' WIDE SWING GATE.
034	PROPERTY LINE.
037	ACCESSIBLE PICNIC TABLE WITH UMBRELLA.
039	CONCRETE CURB.
044	STRIPING PAINTED PER CITY STANDARDS.
045	PARKING STRIPE.
048	MONUMENT SIGN, SEPARATE SUBMITTAL.
049	FUTURE ELECTRICAL EQUIPMENT.
050	EASEMENT LINE.
053	FIRE TRUCK ENTRY.
057	CARPOOL/VANPOOL SPACES.
060	(8) COVERED BICYCLE PARKING SPACES.
065	STORM DETENTION BASIN.
071	FUTURE SACRAMENTO MUNICIPAL UTILITY DISTRICT POWER POLES. COORD. WITH UTILITY PROVIDER AND CIVIL PLANS.

PARKING SPACES

PARKING SPACES

TOTAL NUMBER OF PARKING SPACES PROVIDED IN PARKING FACILITY	MINIMUM NUMBER OF REQUIRED ACCESSIBLE PARKING SPACES
1 TO 25	1
26 TO 50	2
51 TO 75	3
76 TO 100	4
101 TO 150	5
151 TO 200	6
201 TO 300	7
301 TO 400	8
401 TO 500	9
501 TO 1000	2 PERCENT OF TOTAL
1001 AND OVER	20, PLUS 1 FOR EACH 100, OR FRACTION THEREOF, OVER 1000

SITE LEGEND

- ACCESSIBLE PATH OF TRAVEL. 1:20 MAX. SLOPE, 2% MAX. CROSS SLOPE.
- PROPERTY LINE.
- 5' HIGH CHAIN LINK FENCE.
- FIRE LANE, DASHED LINE INDICATES EXTENT OF CURB TO BE PAINTED RED OR FIRE LANE STRIPING WHERE NO CURB PRESENT PER DETAIL 20/A12.1.
- POLE MOUNTED LIGHT FIXTURE
- WALLPACK LIGHT FIXTURE.
- T — TRANSFORMER WITH CONCRETE PAD. (PROVIDE PROTECTION BOLLARDS PER LOCAL UTILITY OR PUBLIC WORK STANDARDS)
- FIRE LANE (HATCHED)
- 1 — PARKING STALL COUNT TOTAL
- DOCK HIGH TRUCK DOOR
- GRADE LEVEL TRUCK DOOR
- F.H. — FIRE HYDRANT
- P.I.V. WITH TAMPER
- SPEED BUMP
- POLE MOUNTED LIGHT FIXTURE, SEE ELECTRICAL DRAWINGS.
- FE — PROVIDE WALL-MOUNTED FIRE EXTINGUISHER, "MP10" BY LARSEN'S MANUFACTURING CO. 4A:80B:C, WITH WALL HANGING BRACKET & SIGN.
- FEH — PROVIDE 15.5 LB HALOTRON WALL-MOUNTED FIRE EXTINGUISHER 2A":10B:C WITH BRACKET & SIGN.
- INDICATES LIGHT DUTY ASPHALT PAVEMENT
- INDICATES HEAVY DUTY ASPHALT PAVEMENT & CAST-IN-PLACE CURB
- INDICATES FIRE LANE
- INDICATES LIGHT DUTY CONCRETE PADS AND WALK AREAS
- INDICATES STANDARD DUTY CONCRETE AT VAN LOADING AREAS
- INDICATES HEAVY DUTY CONCRETE
- INDICATES CONCRETE PAD, EV CHARGER & BOLLARDS
- INDICATES LANDSCAPE AREA
- INDICATES STORM DETENTION BASIN

KEY PLAN:

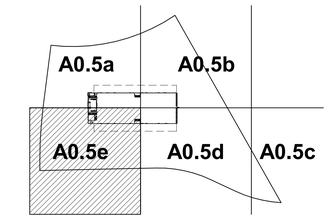

NOT TO SCALE

WARE MALCOMB
Leading Design for Commercial Real Estate

architecture
planning
interiors
graphics
civil engineering

3015 112th Ave NE F205
Bellevue, WA 98004
P 425.709.9196
F 425.374.8439

DCK3 RIO DEL ORO
DELIVERY STATION
PARCEL 63 - RIO DEL ORO COMMUNITY
RANCHO CORDOVA, CALIFORNIA 95742

PARTIAL SITE PLAN

	DATE	REMARKS
1	03/16/2021	PERMIT SET

PA/PM:	NONY RIVERA
DRAWN BY.:	G.M. / S.V.
JOB NO.:	SEA20-5002-00

SHEET
A0.5e

4/15/2021 1:49:19 PM

THESE DRAWINGS AND SPECIFICATIONS ARE THE PROPERTY AND COPYRIGHT OF WARE MALCOMB AND SHALL NOT BE USED ON ANY OTHER WORK EXCEPT BY AGREEMENT WITH WARE MALCOMB. WRITTEN DIMENSIONS SHALL TAKE PRECEDENCE OVER SCALED DIMENSIONS AND SHALL BE VERIFIED ON THE JOB SITE. ANY DISCREPANCY SHALL BE BROUGHT TO THE NOTICE OF WARE MALCOMB PRIOR TO THE COMMENCEMENT OF ANY WORK.

CAUTION: IF THIS SHEET IS NOT 30"x42" THIS IS A REDUCED PRINT

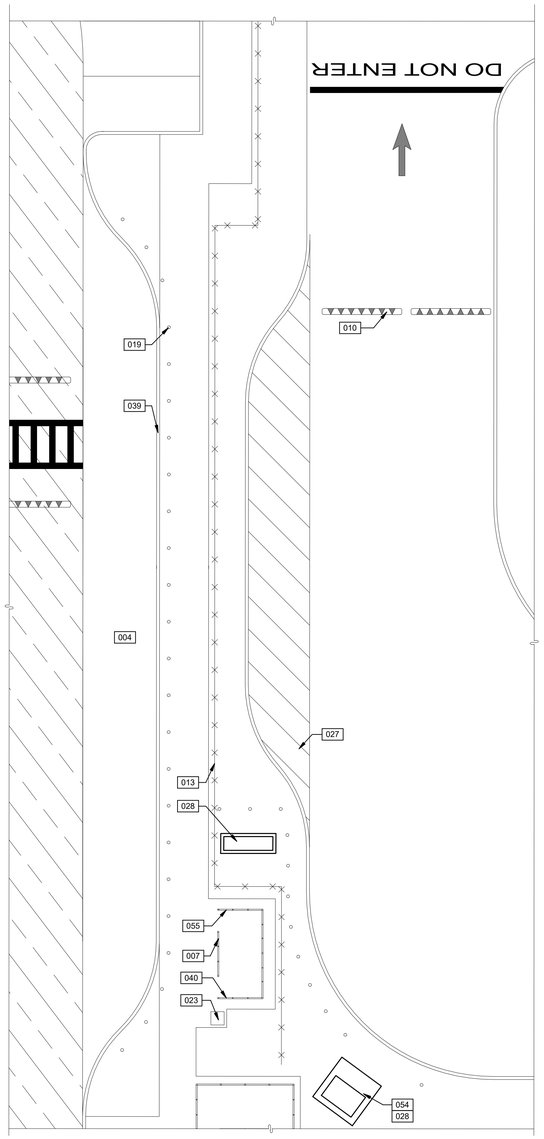

ENLARGED SITE PLAN (2)
SCALE: 1" = 10'-0"

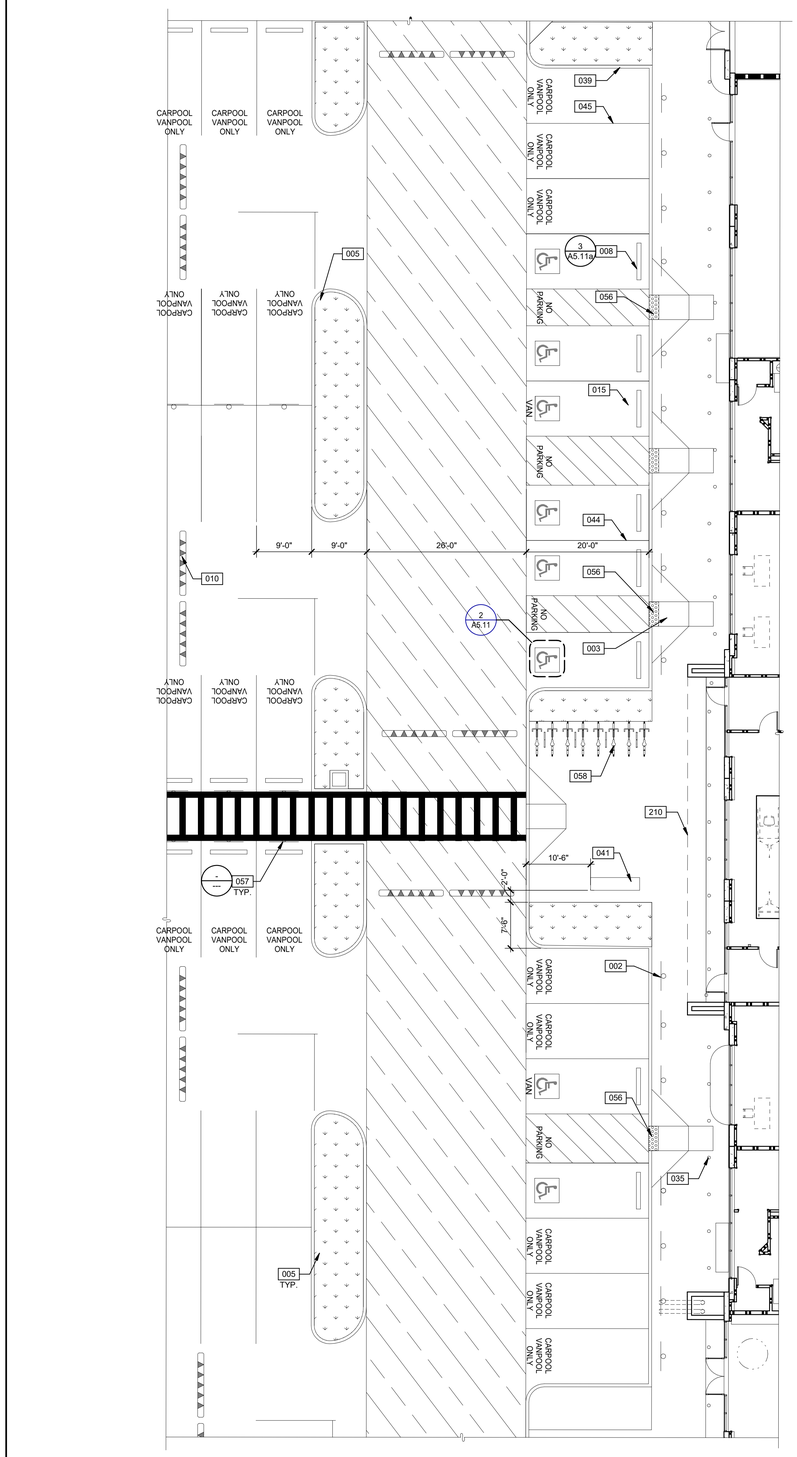

1"=10'
0 5' 10' 20' 50'

ENLARGED SITE PLAN (1)
SCALE: 1" = 10'-0"

GENERAL NOTES

- REFER TO CIVIL SIGNAGE AND STRIPING DRAWINGS FOR LOCATIONS OF SIGNS AND PAVEMENT MARKINGS THROUGHOUT SITE.

KEYNOTES:

002 CONCRETE SIDEWALK.
003 ACCESSIBLE CURB RAMP.
004 RIDE SHARE DROP-OFF.
005 LANDSCAPE AREA.
007 RIDE-SHARE SHELTER.
008 CONCRETE WHEEL STOP.
010 SPEED BUMP.
013 PEDESTRIAN BARRIER FENCE.
015 ACCESSIBLE PARKING STALL SYMBOL.
019 BOLLARDS.
023 TRASH CAN BY TENANT.
027 EMERGENCY MOBILE GENERATOR PARKING.
028 ELECTRICAL EQUIPMENT WITH BOLLARD PROTECTION PER ELECTRICAL PLANS.
035 SETBACK LINE.
039 CONCRETE CURB.
040 ASH CAN BY TENANT.
041 BENCH.
044 STRIPING PAINTED PER CITY STANDARDS.
045 PARKING STRIPE.
054 TRANSFORMER.
055 PREFABRICATED SMOKERS SHELTER BY G.C. SEE CIVIL DWGS FOR DETAILS.
056 TRUNCATED DOMES.
057 CARPOOL/VANPOOL SPACES.
058 (8) BICYCLE PARKING SPACES.
210 OUTLINE OF CANOPY ABOVE.

PARKING SPACES

2010 ADA STANDARDS (208.2)

PARKING SPACES

TOTAL NUMBER OF PARKING SPACES PROVIDED IN PARKING FACILITY	MINIMUM NUMBER OF REQUIRED ACCESSIBLE PARKING SPACES
1 TO 25	1
26 TO 50	2
51 TO 75	3
76 TO 100	4
101 TO 150	5
151 TO 200	6
201 TO 300	7
301 TO 400	8
401 TO 500	9
501 TO 1000	2 PERCENT OF TOTAL
1001 AND OVER	20, PLUS 1 FOR EACH 100, OR FRACTION THEREOF, OVER 1000

SITE LEGEND

- ACCESSIBLE PATH OF TRAVEL. 1:20 MAX. SLOPE, 2% MAX. CROSS SLOPE.
- PROPERTY LINE.
- 5' HIGH CHAIN LINK FENCE.
- FIRE LANE, DASHED LINE INDICATES EXTENT OF CURB TO BE PAINTED RED OR FIRE LANE STRIPING WHERE NO CURB PRESENT PER DETAIL 20/A12.1.
- POLE MOUNTED LIGHT FIXTURE
- WALLPACK LIGHT FIXTURE.
- T — TRANSFORMER WITH CONCRETE PAD. (PROVIDE PROTECTION BOLLARDS PER LOCAL UTILITY OR PUBLIC WORK STANDARDS)
- FIRE LANE (HATCHED)
- 1 — PARKING STALL COUNT TOTAL
- DOCK HIGH TRUCK DOOR
- GRADE LEVEL TRUCK DOOR
- F.H. — FIRE HYDRANT
- P.I.V. WITH TAMPER
- SPEED BUMP
- POLE MOUNTED LIGHT FIXTURE, SEE ELECTRICAL DRAWINGS.
- FE — PROVIDE WALL-MOUNTED FIRE EXTINGUISHER, "MP10" BY LARSEN'S MANUFACTURING CO. 4A:80B:C, WITH WALL HANGING BRACKET & SIGN.
- FEH — PROVIDE 15.5 LB HALOTRON WALL-MOUNTED FIRE EXTINGUISHER 2A":10B:C WITH BRACKET & SIGN.
- INDICATES LIGHT DUTY ASPHALT PAVEMENT
- INDICATES HEAVY DUTY ASPHALT PAVEMENT & CAST-IN-PLACE CURB
- INDICATES FIRE LANE
- INDICATES LIGHT DUTY CONCRETE PADS AND WALK AREAS
- INDICATES STANDARD DUTY CONCRETE AT VAN LOADING AREAS
- INDICATES HEAVY DUTY CONCRETE
- INDICATES CONCRETE PAD, EV CHARGER & BOLLARDS
- INDICATES LANDSCAPE AREA
- INDICATES STORM DETENTION BASIN

KEY PLAN:

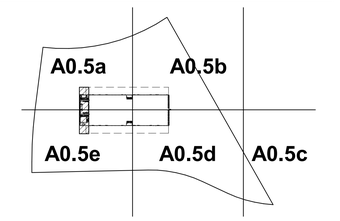

N
NOT TO SCALE

WARE MALCOMB
Leading Design for Commercial Real Estate

architecture
planning
interiors
graphics
civil engineering

3015 112th Ave NE #205
Bellevue, WA 98004
P 425.709.9296
F 425.374.8439

DCK3 RIO DEL ORO
DELIVERY STATION
PARCEL 63 - RIO DEL ORO COMMUNITY
RANCHO CORDOVA, CALIFORNIA 95742

ENLARGED SITE PLANS

#	DATE	REMARKS
1	03/16/2021	PERMIT SET

PA/PM:	NONY RIVERA
DRAWN BY.:	G.M. / S.V.
JOB NO.:	SEA20-5002-00

SHEET
A0.6

4/15/2021 1:49:24 PM

THESE DRAWINGS AND SPECIFICATIONS ARE THE PROPERTY AND COPYRIGHT OF WARE MALCOMB AND SHALL NOT BE USED IN ANY OTHER WORK EXCEPT BY AGREEMENT WITH WARE MALCOMB. WRITTEN DIMENSIONS SHALL TAKE PRECEDENCE OVER SCALED DIMENSIONS AND SHALL BE VERIFIED ON THE JOB SITE. ANY DISCREPANCY SHALL BE BROUGHT TO THE NOTICE OF WARE MALCOMB PRIOR TO THE COMMENCEMENT OF ANY WORK.

ATTACHMENT 3
CAUTION: IF THIS SHEET IS NOT 30"x42" THIS A REVISED PRINT
Exhibit A to the Resolution

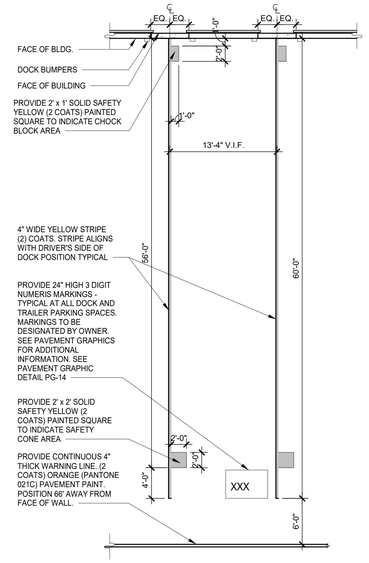

TYP. TRAILER PARKING AT DOCK 7

SCALE: 1/8" = 1'-0"

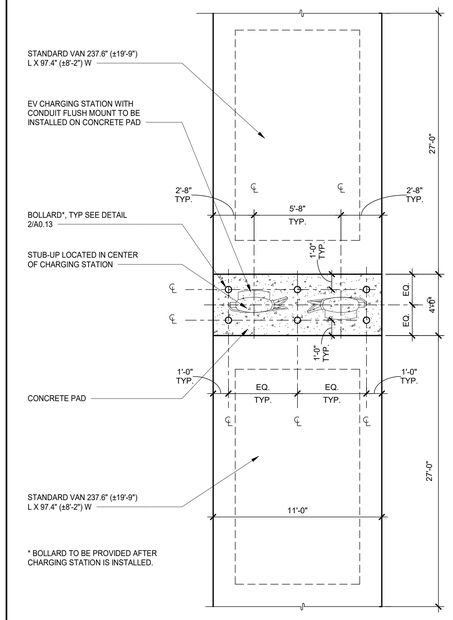

VAN HEAD TO HEAD PARKING 2

SCALE: 1/4" = 1'-0"

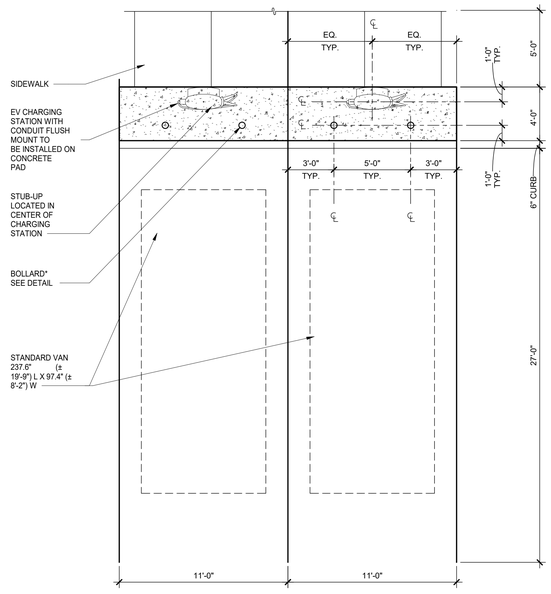

* BOLLARD TO BE PROVIDED AFTER CHARGING STATION IS INSTALLED.

VAN CURB PARKING 14

SCALE: 1/4" = 1'-0"

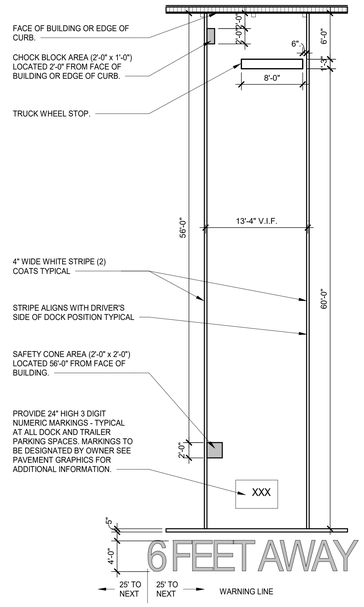

4" WIDE ORANGE WARNING LINE PLACED 66' AWAY FROM BUILDING WALL.
4' TALL ORANGE TEXT PLACED AT 25' INTERVALS ALONG WARNING LINE.

TRAILER PARKING 9

SCALE: 1/8" = 1'-0"

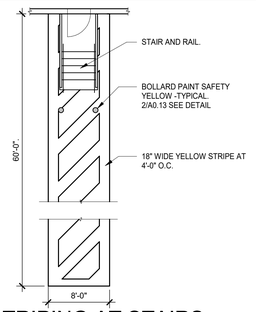

TYPICAL STRIPING AT STAIRS 10

SCALE: 1/8" = 1'-0"

WARE MALCOMB
Leading Design for Commercial Real Estate

architecture
planning
interiors
graphics
civil engineering

3015 112th Ave NE F2015
Bellevue, WA 98004
P 425.709.9196
F 425.577.0429

DCK3 RIO DEL ORO
DELIVERY STATION
PARCEL 63 - RIO DEL ORO COMMUNITY
RANCHO CORDOVA, CALIFORNIA 95742

ENLARGED SITE PLANS

	DATE	REMARKS
1	03/16/2021	PERMIT SET

PA/PM:	NONY RIVERA
DRAWN BY.:	G.M. / S.V.
JOB NO.:	SEA20-5002-00

SHEET
A0.6a

4/15/2021 1:49:27 PM

THESE DRAWINGS AND SPECIFICATIONS ARE THE PROPERTY AND COPYRIGHT OF WARE MALCOMB AND SHALL NOT BE USED ON ANY OTHER WORK EXCEPT BY AGREEMENT WITH WARE MALCOMB. WRITTEN DIMENSIONS SHALL TAKE PRECEDENCE OVER SCALED DIMENSIONS AND SHALL BE VERIFIED ON THE JOB SITE. ANY DISCREPANCY SHALL BE BROUGHT TO THE NOTICE OF WARE MALCOMB PRIOR TO THE COMMENCEMENT OF ANY WORK.

ATTACHMENT 3
CAUTION: IF THIS SHEET IS NOT 30"x42" THIS IS A REDUCED PRINT
Exhibit A to the Resolution

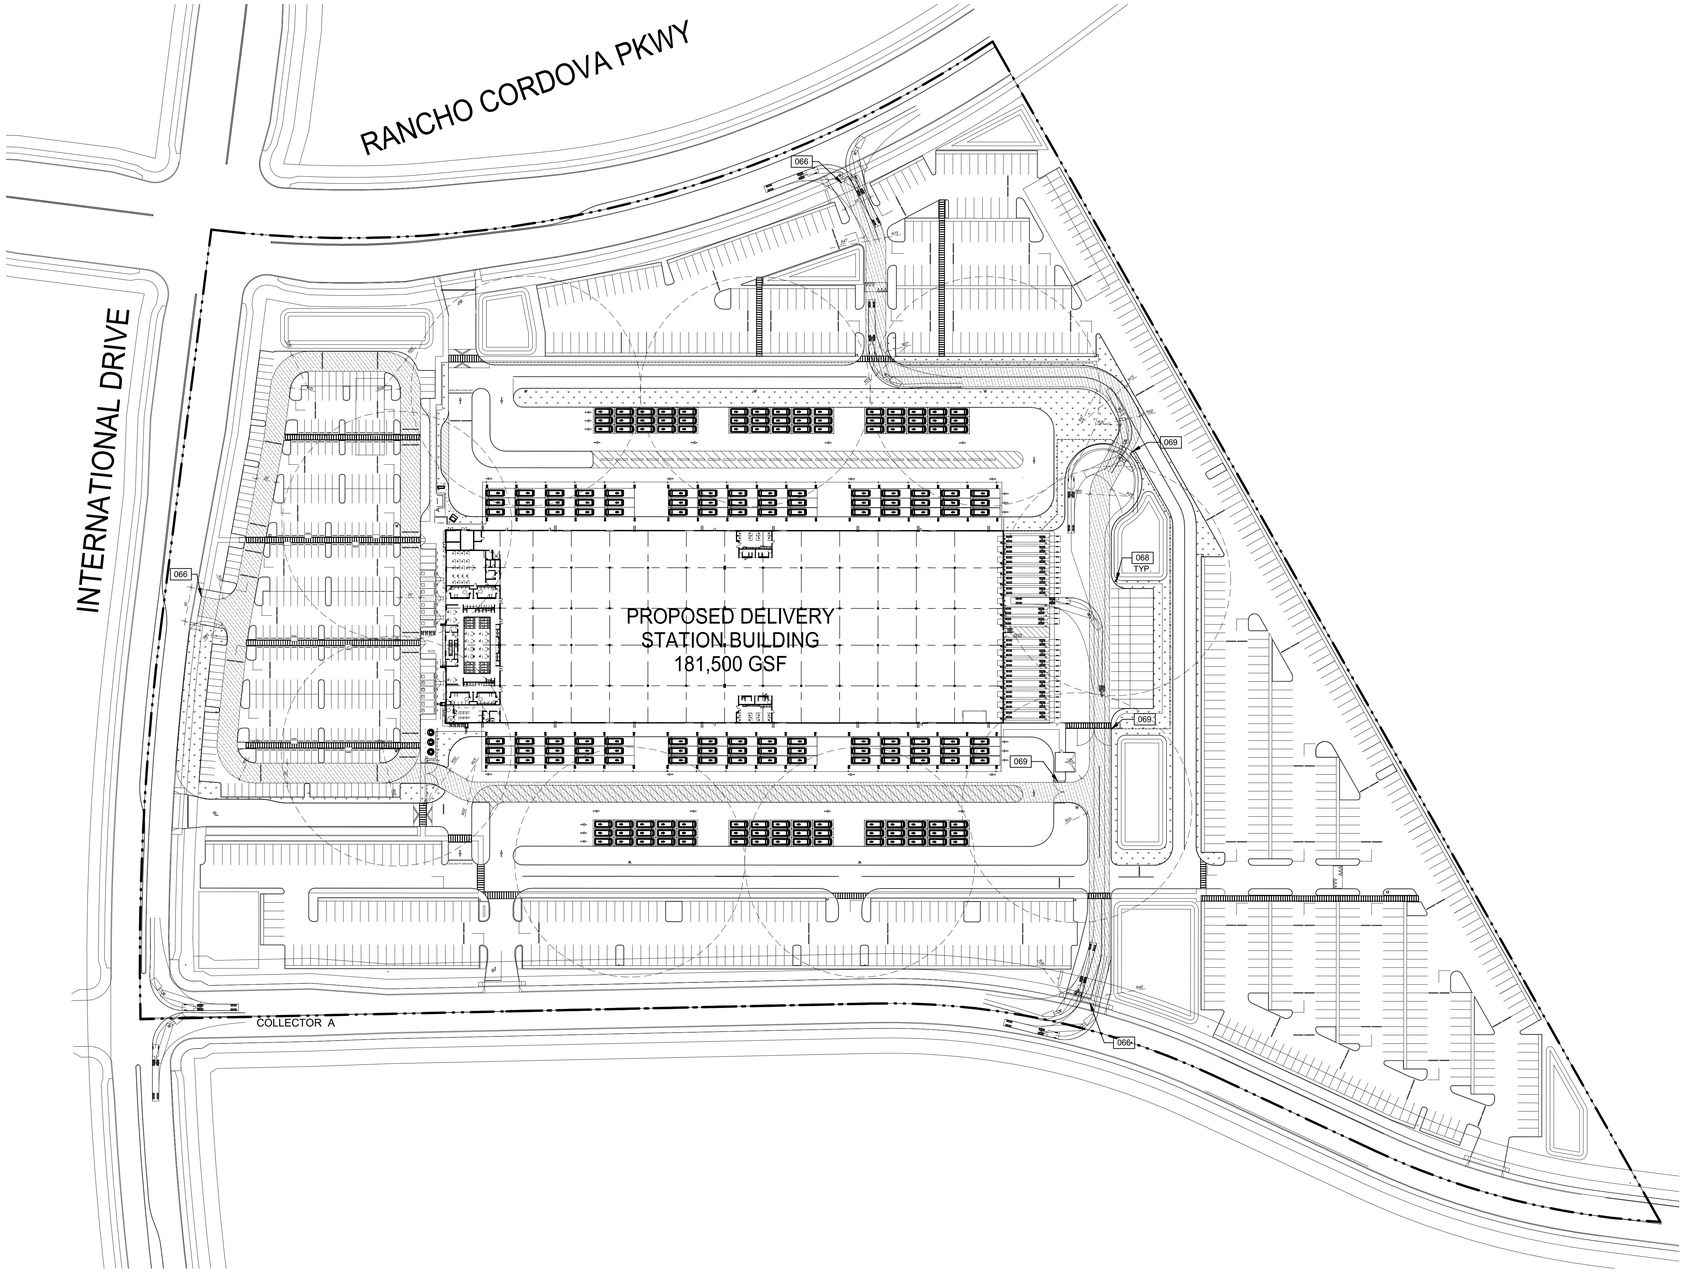

1"=80'

0 40' 80' 160' 400'

FIRE DEPARTMENT SITE ACCESS PLAN

SCALE: 1" = 80'-0"

PROJECT NORTH / TRUE NORTH

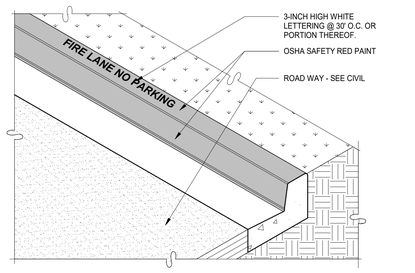

FIRE LANE CURB

SCALE: 3/4" = 1'-0"

NOTES:

066 FIRE APPARATUS SITE ACCESS.
068 FIRE HYDRANT AND SPACING CIRCLE (300' DIAMETER CENTER-TO-CENTER).
069 FIRE ACCESS GATE.

LEGEND

INDICATES 26' WIDE FIRE LANE

FIRE ACCESS NOTES:

1. 1. PROVIDE FIRE ACCESS ROADWAY OF NOT LESS THAN 20-FEET OF UNOBSTRUCTED WIDTH, 13-FEET, 6-INCHES OF VERTICAL CLEARANCE, AND TURNING RADII OF 25 FEET INSIDE AND 50 FEET OUTSIDE DIMENSION. THE ACCESS ROADWAY SHALL EXTEND TO WITHIN 150 FEET OF ALL PORTIONS OF THE EXTERIOR WALLS OF THE FIRST STORY OF ANY PROPOSED BUILDING. THE USE OF TURF-BLOCK OR GRASS-CRETE OR SIMILAR ALTERNATE ROAD SURFACES IS NOT APPROVED FOR INSTALLATION IN FIRE APPARATUS ACCESS ROADWAYS.
2. 2. PROVIDE A MINIMUM OF 2 REMOTE FIRE ACCESS ROADWAYS. REMOTE FIRE ACCESS ROADWAYS SHALL BE SPACED A DISTANCE APART THAT IS NO LESS THAN ½ THE DIAGONAL MEASUREMENT OF THE OVERALL PROJECT SITE.
3. 3. AERIAL APPARATUS ACCESS SHALL CONFORM TO SACRAMENTO METRO FIRE DISTRICTS, FIRE PREVENTION STANDARD #3.
4. 4. THE FIRE APPARATUS TURNAROUND SHALL CONFORM TO SACRAMENTO METRO FIRE DISTRICTS, FIRE PREVENTION STANDARD #3. THE FIRE ACCESS TURN-AROUND SHALL BE LOCATED WITHIN 50 FEET OF THE END OF THE ACCESS ROADWAY.
5. 5. FIRE LANE IDENTIFICATION SHALL BE PROVIDED ALONG THE REQUIRED FIRE ACCESS ROADWAY. FIRE LANE IDENTIFICATION SHALL BE IN ACCORDANCE WITH THE SACRAMENTO METRO FIRE DISTRICTS FIRE PREVENTION STANDARD #3 AND THE CALIFORNIA VEHICLE CODE. VEHICLE PARKING IS PROHIBITED ON ANY STREET LESS THAN 28 FEET IN WIDTH. VEHICLE PARKING IS PERMITTED ON BOTH SIDES OF STREETS 36 FEET OR MORE IN WIDTH. ROADWAY WIDTHS SHALL BE MEASURED BETWEEN THE GUTTER-LINE OR EDGE OF PAVEMENT ON OPPOSITE SIDES OF THE ROAD. IDENTIFICATION OF FIRE APPARATUS ACCESS ROADWAYS MAY BE REQUIRED ON PRIVATE ROADS.
6. FIRE APPARATUS ACCESS ROADS SHALL BE DESIGNED AND MAINTAINED TO SUPPORT THE IMPOSED LIVE LOAD OF 80,000 POUNDS, WITH A MAXIMUM AXLE LOAD OF 31,000 POUNDS, AND MEET PUBLIC WORKS STANDARDS FOR ROADWAYS. A REPORT, PREPARED BY A REGISTERED GEOTECHNICAL ENGINEER, VERIFYING THE ABILITY OF THE ROAD TO BEAR THE REQUIRED MINIMUM WEIGHT, SHALL BE SUBMITTED WITH ANY PLAN INDICATING CONSTRUCTION OF ROADWAY. VERIFICATION OF CONSTRUCTED ROADWAY SHALL BE PROVIDED BY A REGISTERED GEOTECHNICAL ENGINEER PRIOR TO FINAL OF THE PROJECT."
7. APPROVED FIRE HYDRANTS CAPABLE OF PROVIDING THE REQUIRED FIRE FLOW FOR THE PROTECTION OF ANY AND ALL STRUCTURES SHALL BE LOCATED ALONG THE FIRE APPARATUS ACCESS ROADWAY. THE REQUIRED FIRE HYDRANTS SHALL BE INSTALLED AND OPERATIONAL PRIOR TO ANY CONSTRUCTION OR ON-SITE STORAGE OF COMBUSTIBLE MATERIALS. THE MINIMUM REQUIRED FIRE FLOW FOR THE PROTECTION OF COMMERCIAL DEVELOPMENTS IS 1,500 GALLONS PER MINUTE (GPM) AT A PRESSURE OF 20 POUNDS PER SQUARE INCH (PSI) FOR A TWO-HOUR DURATION.

WARE MALCOMB
Leading Design for Commercial Real Estate

architecture
planning
interiors
graphics
civil engineering

3015 112th Ave NE F205
Bellevue, WA 98004
T 425.709.0196
F 425.374.8219

DCK3 RIO DEL ORO
DELIVERY STATION
PARCEL 63 - RIO DEL ORO COMMUNITY
RANCHO CORDOVA, CALIFORNIA 95742

FIRE DEPARTMENT SITE ACCESS PLAN

DATE	REMARKS

PA/PM:	NONY RIVERA
DRAWN BY.:	G.M. / S.V.
JOB NO.:	SEA20-5002-00

SHEET
A0.7

THESE DRAWINGS AND SPECIFICATIONS ARE THE PROPERTY AND COPYRIGHT OF WARE MALCOMB AND SHALL NOT BE USED ON ANY OTHER WORK EXCEPT BY AGREEMENT WITH WARE MALCOMB. WRITTEN DIMENSIONS SHALL TAKE PRECEDENCE OVER SCALED DIMENSIONS AND SHALL BE VERIFIED ON THE JOB SITE. ANY DISCREPANCY SHALL BE BROUGHT TO THE NOTICE OF WARE MALCOMB PRIOR TO THE COMMENCEMENT OF ANY WORK.

4/15/2021 1:49:34 PM

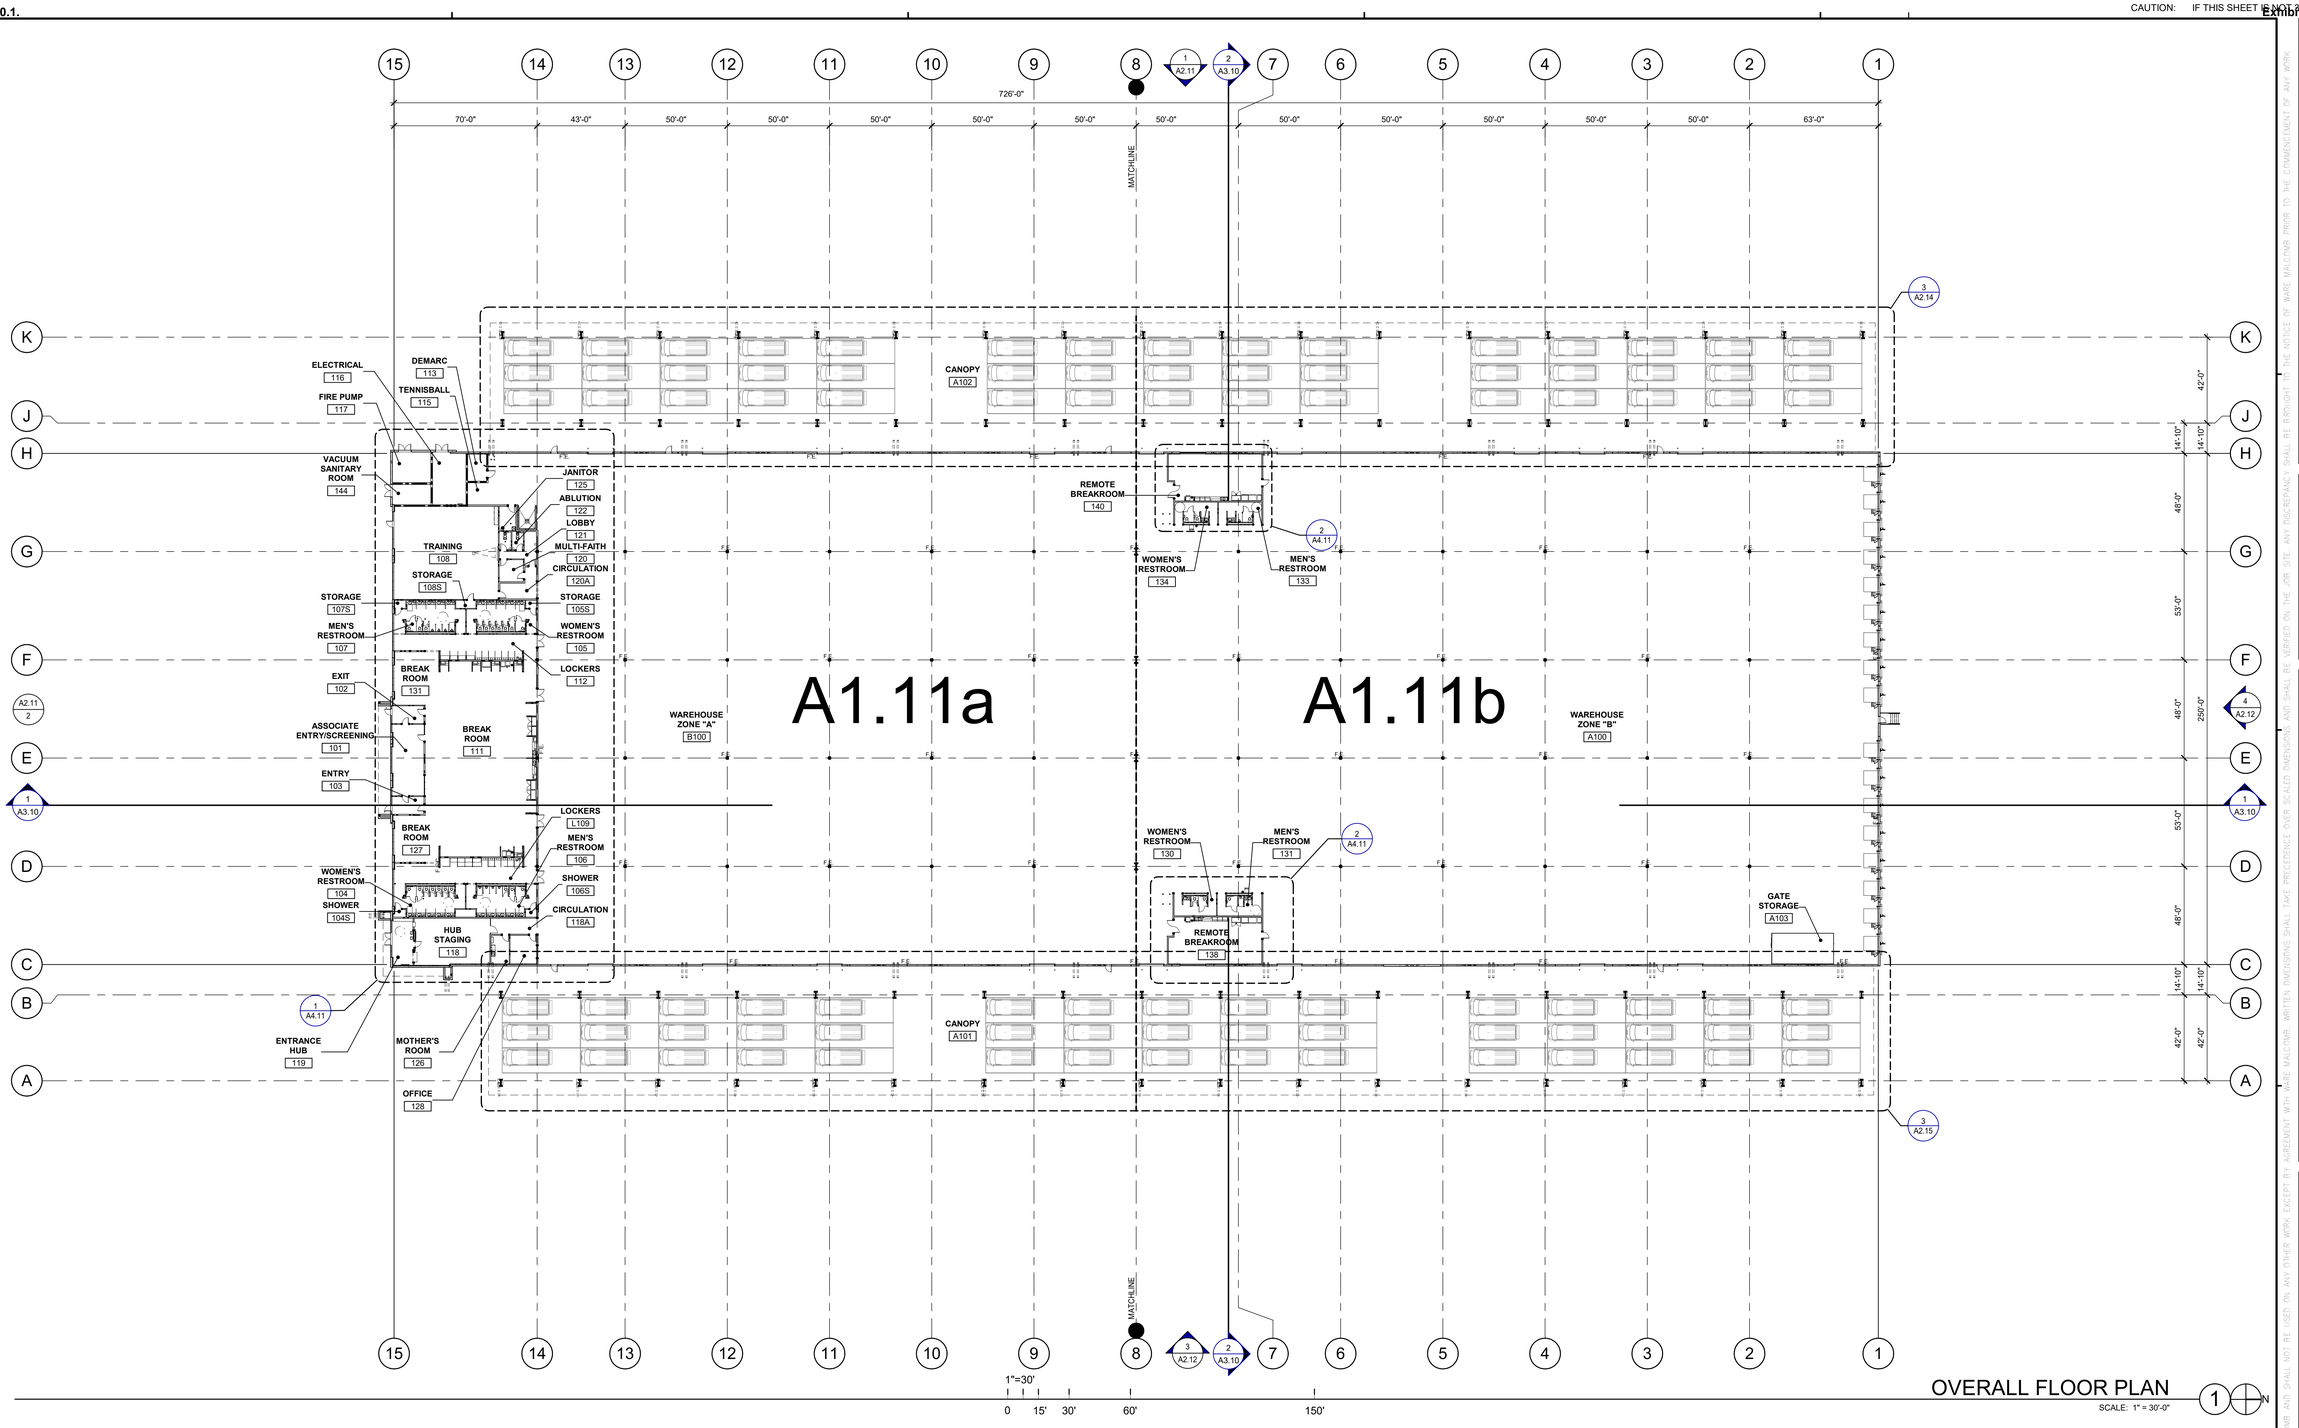

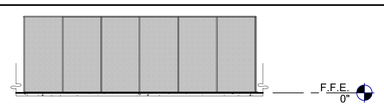

GATE STORAGE ELEVATION 3
SCALE: 1/8" = 1'-0"

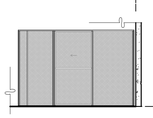

GATE STORAGE ELEVATION 4
SCALE: 1/8" = 1'-0"

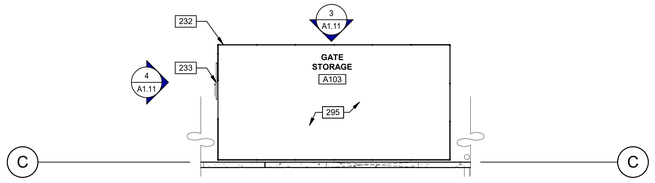

1/8"=1'-0"
0 4' 8' 16' 32'
ENLARGED CHAIN LINK PLAN 2
SCALE: 1/8" = 1'-0"

KEYNOTES: -

232 PROVIDE 8'-0" HIGH GALVANIZED CHAIN LINK FENCING.
233 PROVIDE ALL GATE HARDWARE INCLUDING LATCHES, PANIC HARDWARE WITH ASSOCIATED MOUNTS AND CARD READERS.
295 PROVIDE A 15-MIL VAPOR RETARDER EQUAL TO STREGO WRAP CLASS A UNDER SLABS-ON-GRADE BELOW OFFICE AREAS ONLY UNLESS DIRECTED OTHERWISE BY THE GEOTECHNICAL ENGINEER, SEAMS SHALL BE LAPPED AND TAPED USING MANUFACTURER APPROVED TAPE. VAPOR RETARDER SHALL EXTEND A MINIMUM OF 4'-0" FROM EDGE OF OFFICE AREA AND ASSOCIATED SPACES (I.E., BREAK ROOM, RESTROOMS, TRAINING ROOM,ETC.)

GENERAL NOTES

A. ALL EXTERIOR WALLS TO BE TILT-UP CONC PANEL, UNLESS NOTED OTHERWISE
B. DETAIL REFERENCES SHOULD BE APPLIED TO ALL INSTANCES WHERE THE SAME CONDITIONS OCCUR, UNLESS NOTED OTHERWISE
C. DIMENSIONS ARE GIVEN TO THE COLUMN GRID, FACE OF STUD, CENTERLINE OF OPENING, OR ROUGH OPENING UNLESS NOTED OTHERWISE, ALIGN FINISHES WHERE INDICATED
D. GENERAL CONTRACTOR TO VERIFY AND CONFIRM ALL DIMENSIONS AND CONDITIONS. NOTIFY ARCHITECT OF ANY DISCREPANCIES PRIOR TO COMMENCEMENT OF CONSTRUCTION.

KEY PLAN:

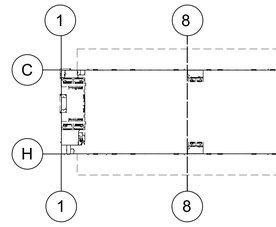

NOT TO SCALE

WARE MALCOMB
Leading Design for Commercial Real Estate

architecture
planning
interiors
graphics
civil engineering

3015 112th Ave NE F205
Bellevue, WA 98004
T 425.709.9196
F 425.577.6219

DCK3 RIO DEL ORO
DELIVERY STATION
PARCEL 63 - RIO DEL ORO COMMUNITY
RANCHO CORDOVA, CALIFORNIA 95742

OVERALL FLOOR PLAN

1	DATE	REMARKS
	03/16/2021	PERMIT SET

PA/PM:	NONY RIVERA
DRAWN BY.:	G.M. / S.V.
JOB NO.:	SEA20-5002-00

SHEET
A1.11

4/15/2021 1:49:42 PM

THESE DRAWINGS AND SPECIFICATIONS ARE THE PROPERTY AND COPYRIGHT OF WARE MALCOMB AND SHALL NOT BE USED ON ANY OTHER WORK EXCEPT BY AGREEMENT WITH WARE MALCOMB. WRITTEN DIMENSIONS SHALL TAKE PRECEDENCE OVER SCALED DIMENSIONS AND SHALL BE VERIFIED ON THE JOB SITE. ANY DISCREPANCY SHALL BE BROUGHT TO THE NOTICE OF WARE MALCOMB PRIOR TO THE COMMENCEMENT OF ANY WORK.

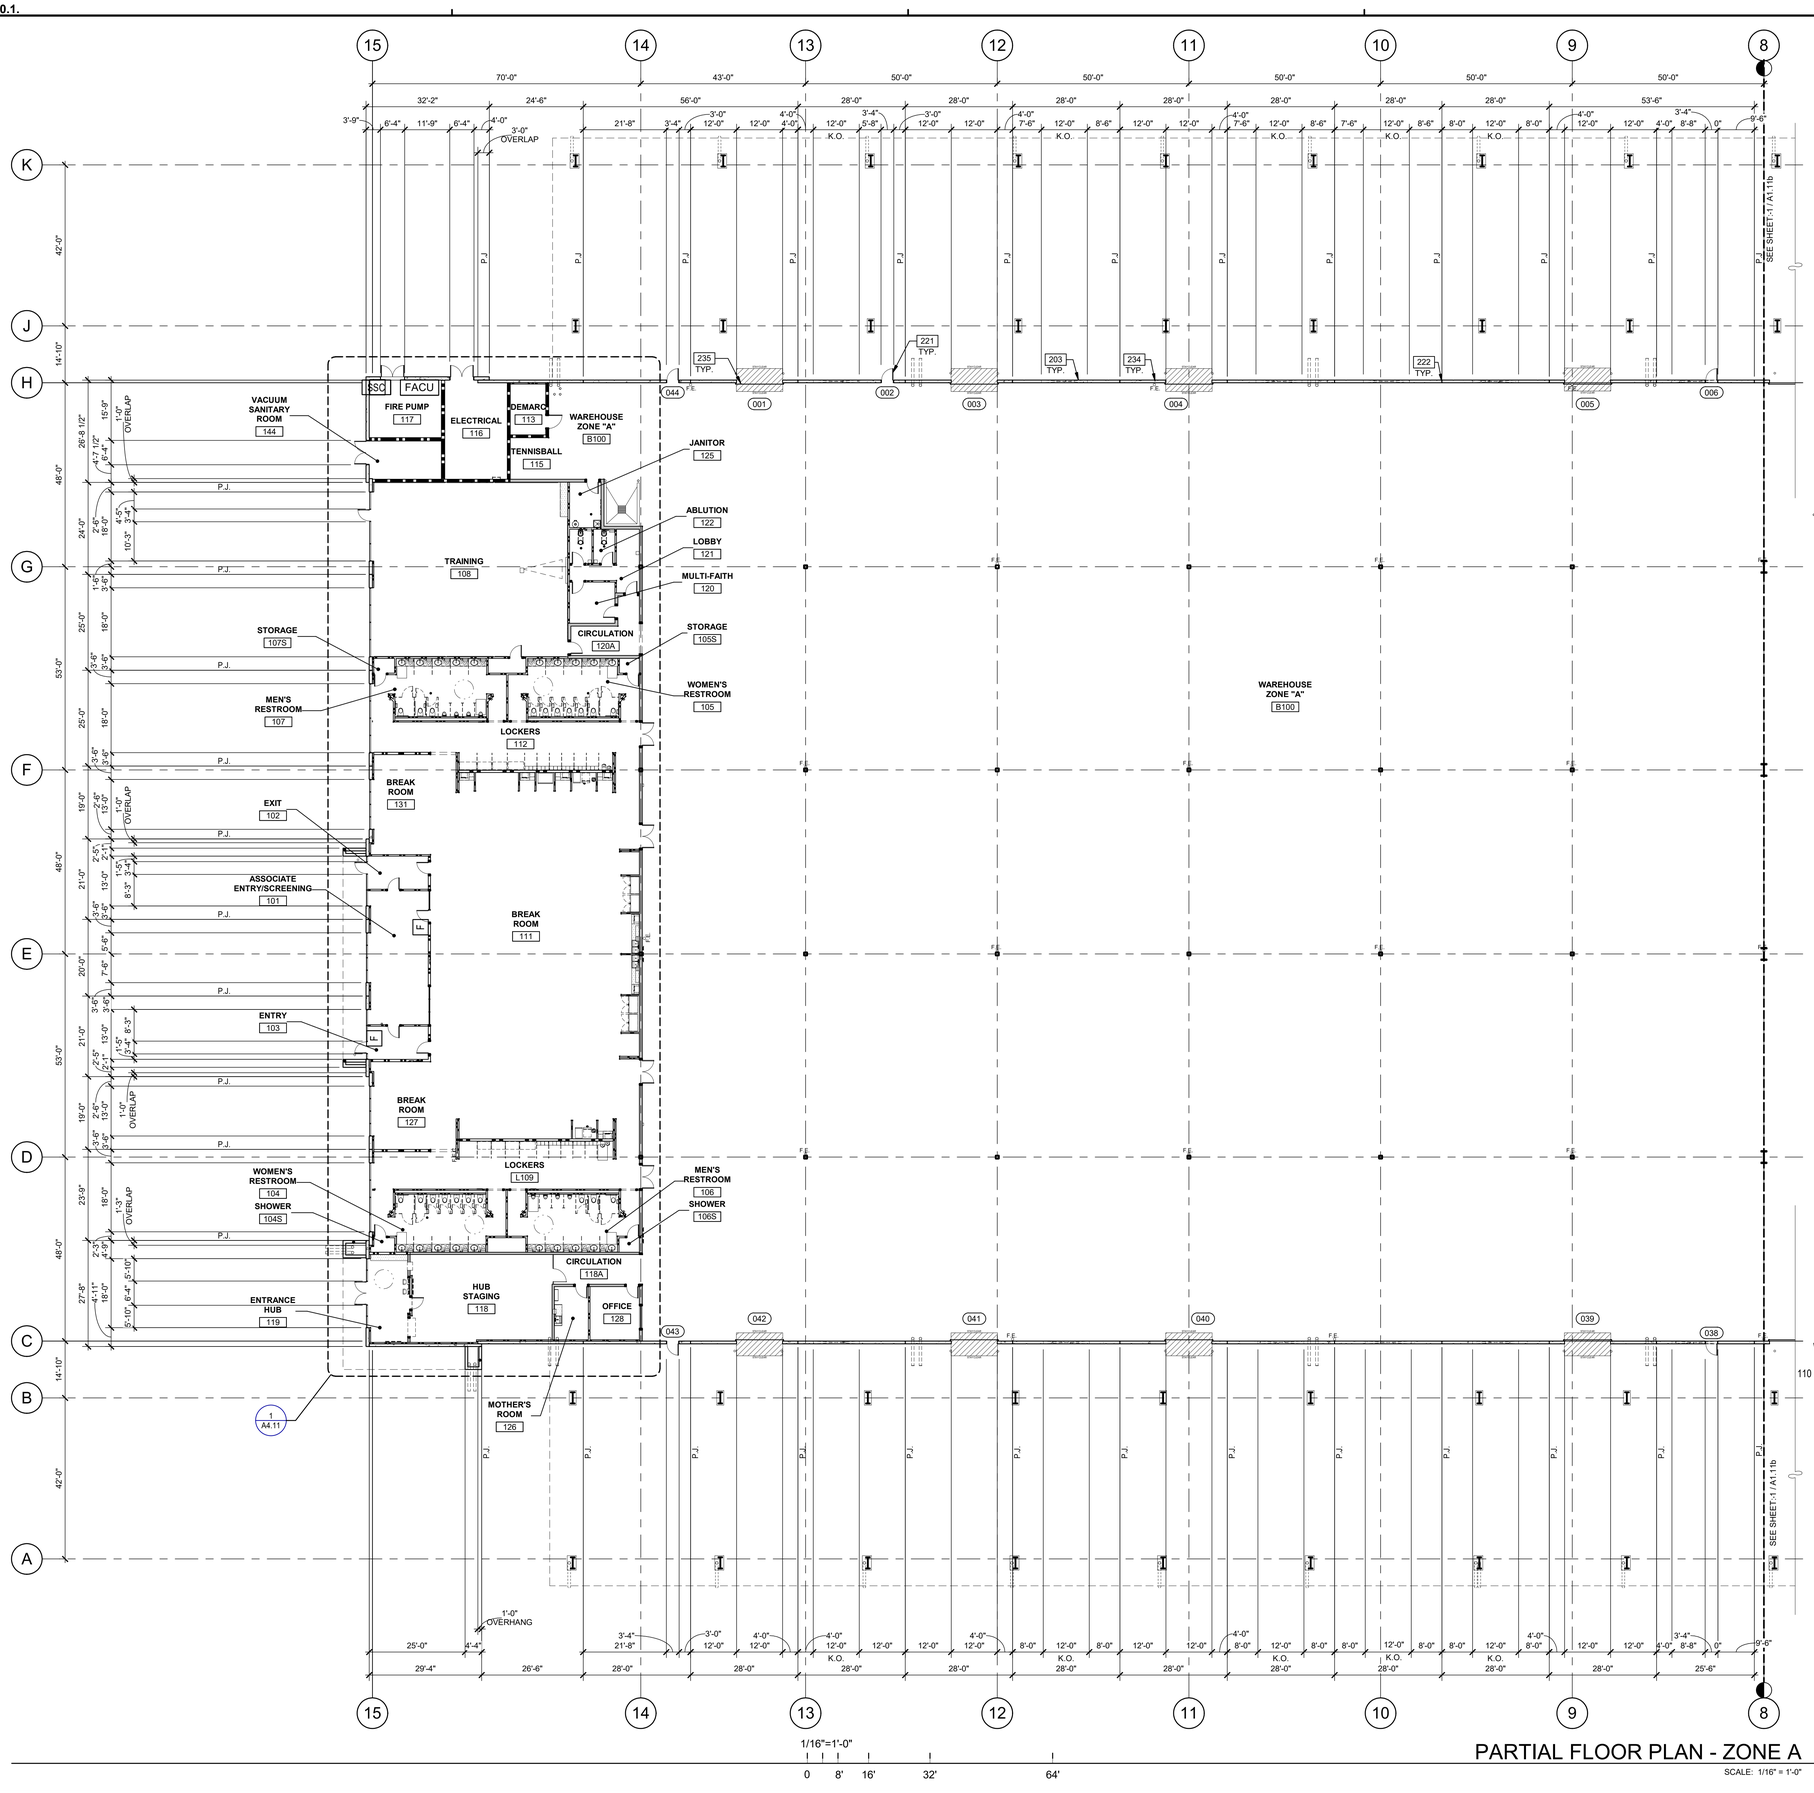

PARTIAL FLOOR PLAN - ZONE A

SCALE: 1/16" = 1'-0"

GENERAL NOTES

A. ALL EXTERIOR WALLS TO BE TILT-UP CONC PANEL, UNLESS NOTED OTHERWISE
B. REFER TO ARCHITECTURAL GENERAL NOTES ON A0.01 FOR ADDITIONAL INFORMATION
C. REFER TO SHEET I5.15 FOR WALL TYPES
D. REFER TO SHEET A6.1 FOR DOOR SCHEDULE
E. DETAIL REFERENCES SHOULD BE APPLIED TO ALL INSTANCES WHERE THE SAME CONDITIONS OCCUR, UNLESS NOTED OTHERWISE
F. DIMENSIONS ARE GIVEN TO THE COLUMN GRID, FACE OF STUD, CENTERLINE OF OPENING, OR ROUGH OPENING UNLESS NOTED OTHERWISE, ALIGN FINISHES WHERE INDICATED
G. GENERAL CONTRACTOR TO VERIFY AND CONFIRM ALL DIMENSIONS AND CONDITIONS. NOTIFY ARCHITECT OF ANY DISCREPANCIES PRIOR TO COMMENCEMENT OF CONSTRUCTION.
H. REFER TO SHEET C1.21 FOR SIGNAGE AND GRAPHICS.

KEYNOTES:

203	KNOCK-OUT PANEL FOR FUTURE WINDOWS OR DOORS.
221	PAINTED HOLLOW METAL DOOR AND FRAME.
222	PANEL JOINT, TYPICAL U.O.N.
234	PAINTED TILT-UP CONCRETE PANEL.
235	AREA OF FUTURE TENANT SIGNAGE. "STAY CLEAR" NO-STAND ZONE.
401	CONCRETE WALL, SUBGRADE AND FOUNDATION PER GEOTECHNICAL AND STRUCTURAL.

WALL LEGEND

NOTE: PROVIDE VERTICAL DRYWALL EXPANSION JOINT AT 30' O.C. MAXIMUM

- CON — TILT-UP CONCRETE WALL
- 8 / A5.17 — TILT-UP CONCRETE WALL WITH FURRING
- 17 / A5.17 — TILT-UP CONCRETE WALL WITH FURRING
- 2 / A5.17a, 23 / A5.17 — 1HR RATED CONSTRUCTION
- 10 / A5.17, 9 / A5.17 — FULL HEIGHT NON-RATED PARTITION TO STRUCTURE
- 7 / A5.17, 6 / A5.17, 5 / A5.17 — PARTITION TO 6" ABOVE CEILING
- 14 / A5.17 — PLUMBING CHASE WALL TO 6" ABOVE CEILING
- 1 / A5.17a, 25 / A5.17, 24 / A5.17 — PARTITION TO UNDERSIDE OF CEILING

LEGEND

NOTE: SEE STRUCTURAL DRAWINGS FOR METAL WALL STUD TABLE TO SELECT APPROPRIATE WALL STUD SIZE GAUGE & SPACING FOR WALL HEIGHT.

FEC — PROVIDE SEMI-RECESSED FIRE EXTINGUISHER CABINET AND FIRE EXTINGUISHER BY LARSEN'S MANUFACTURING CO. CABINET TO BE ARCHITECTURAL SERIES VERTICAL DUO, STEEL WITH BAKED WHITE FINISH. EXTINGUISHER TO BE "MP10" 4A:80B:C. U.N.O. SEE

FE — PROVIDE WALL-MOUNTED FIRE EXTINGUISHER, "MP10" BY LARSEN'S MANUFACTURING CO. 4A:80B:C, WITH WALL HANGING BRACKET & SIGN.

FEH — PROVIDE 15.5LB HALOTRON WALL-MOUNTED FIRE EXTINGUISHER 2A:10B:C WITH BRACKET & SIGN.

CR — CARD READER LOCATED-BY SECURITY VENDOR. G.C. TO PROVIDE POWER TO ALL LOCATIONS AND CONDUIT PULL STRING AT HARD WALL LOCATIONS FOR SECURITY VENDOR DATA LINES. SEE SPECIFICATIONS AND SECURITY DRAWINGS FOR MORE INFO.

W — NEW CHILLED WATER COOLER FOR WAREHOUSE. PROVIDE POWER, AND PLUMBING LINE WITH VALVE AS REQUIRED. SEE PLUMBING AND ELECTRICAL DRAWINGS. FINAL NUMBER AND LOCATION TBD.

EWH — ELECTRIC WATER HEATER - SEE PLUMBING DRAWINGS.

(#) — EQUIPMENT TAG - SEE EQUIPMENT SCHEDULE ON THIS SHEET

— DOOR TAG - SEE DOOR SCHEDULE ON SHEETS A11 SERIES

7 — WINDOW TAG - SEE WINDOW ELEVATIONS ON SHEET A11.2

X — WALL TAG - SEE PARTITION TYPE LEGEND ON DETAIL 5/A12.5

KEY PLAN:

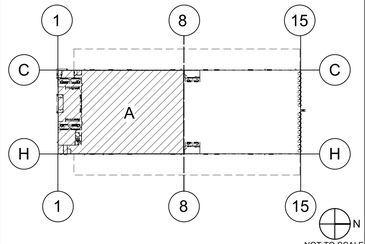

NOT TO SCALE

WARE MALCOMB
Leading Design for Commercial Real Estate

architecture
planning
interiors
graphics
civil engineering

3015 112th Ave NE F205
Bellevue, WA 98004
P 425.709.0196
F 425.374.8429

DCK3 RIO DEL ORO
DELIVERY STATION
PARCEL 63 - RIO DEL ORO COMMUNITY
RANCHO CORDOVA, CALIFORNIA 95742

PARTIAL FLOOR PLAN - ZONE A

#	DATE	REMARKS
1	03/16/2021	PERMIT SET

PA/PM:	NONY RIVERA
DRAWN BY.:	G.M. / S.V.
JOB NO.:	SEA20-5002-00

SHEET
A1.11a

4/15/2021 1:49:48 PM

THESE DRAWINGS AND SPECIFICATIONS ARE THE PROPERTY AND COPYRIGHT OF WARE MALCOMB AND SHALL NOT BE USED ON ANY OTHER WORK EXCEPT BY AGREEMENT WITH WARE MALCOMB. WRITTEN DIMENSIONS SHALL TAKE PRECEDENCE OVER SCALED DIMENSIONS AND SHALL BE VERIFIED ON THE JOB SITE. ANY DISCREPANCY SHALL BE BROUGHT TO THE NOTICE OF WARE MALCOMB PRIOR TO THE COMMENCEMENT OF ANY WORK.

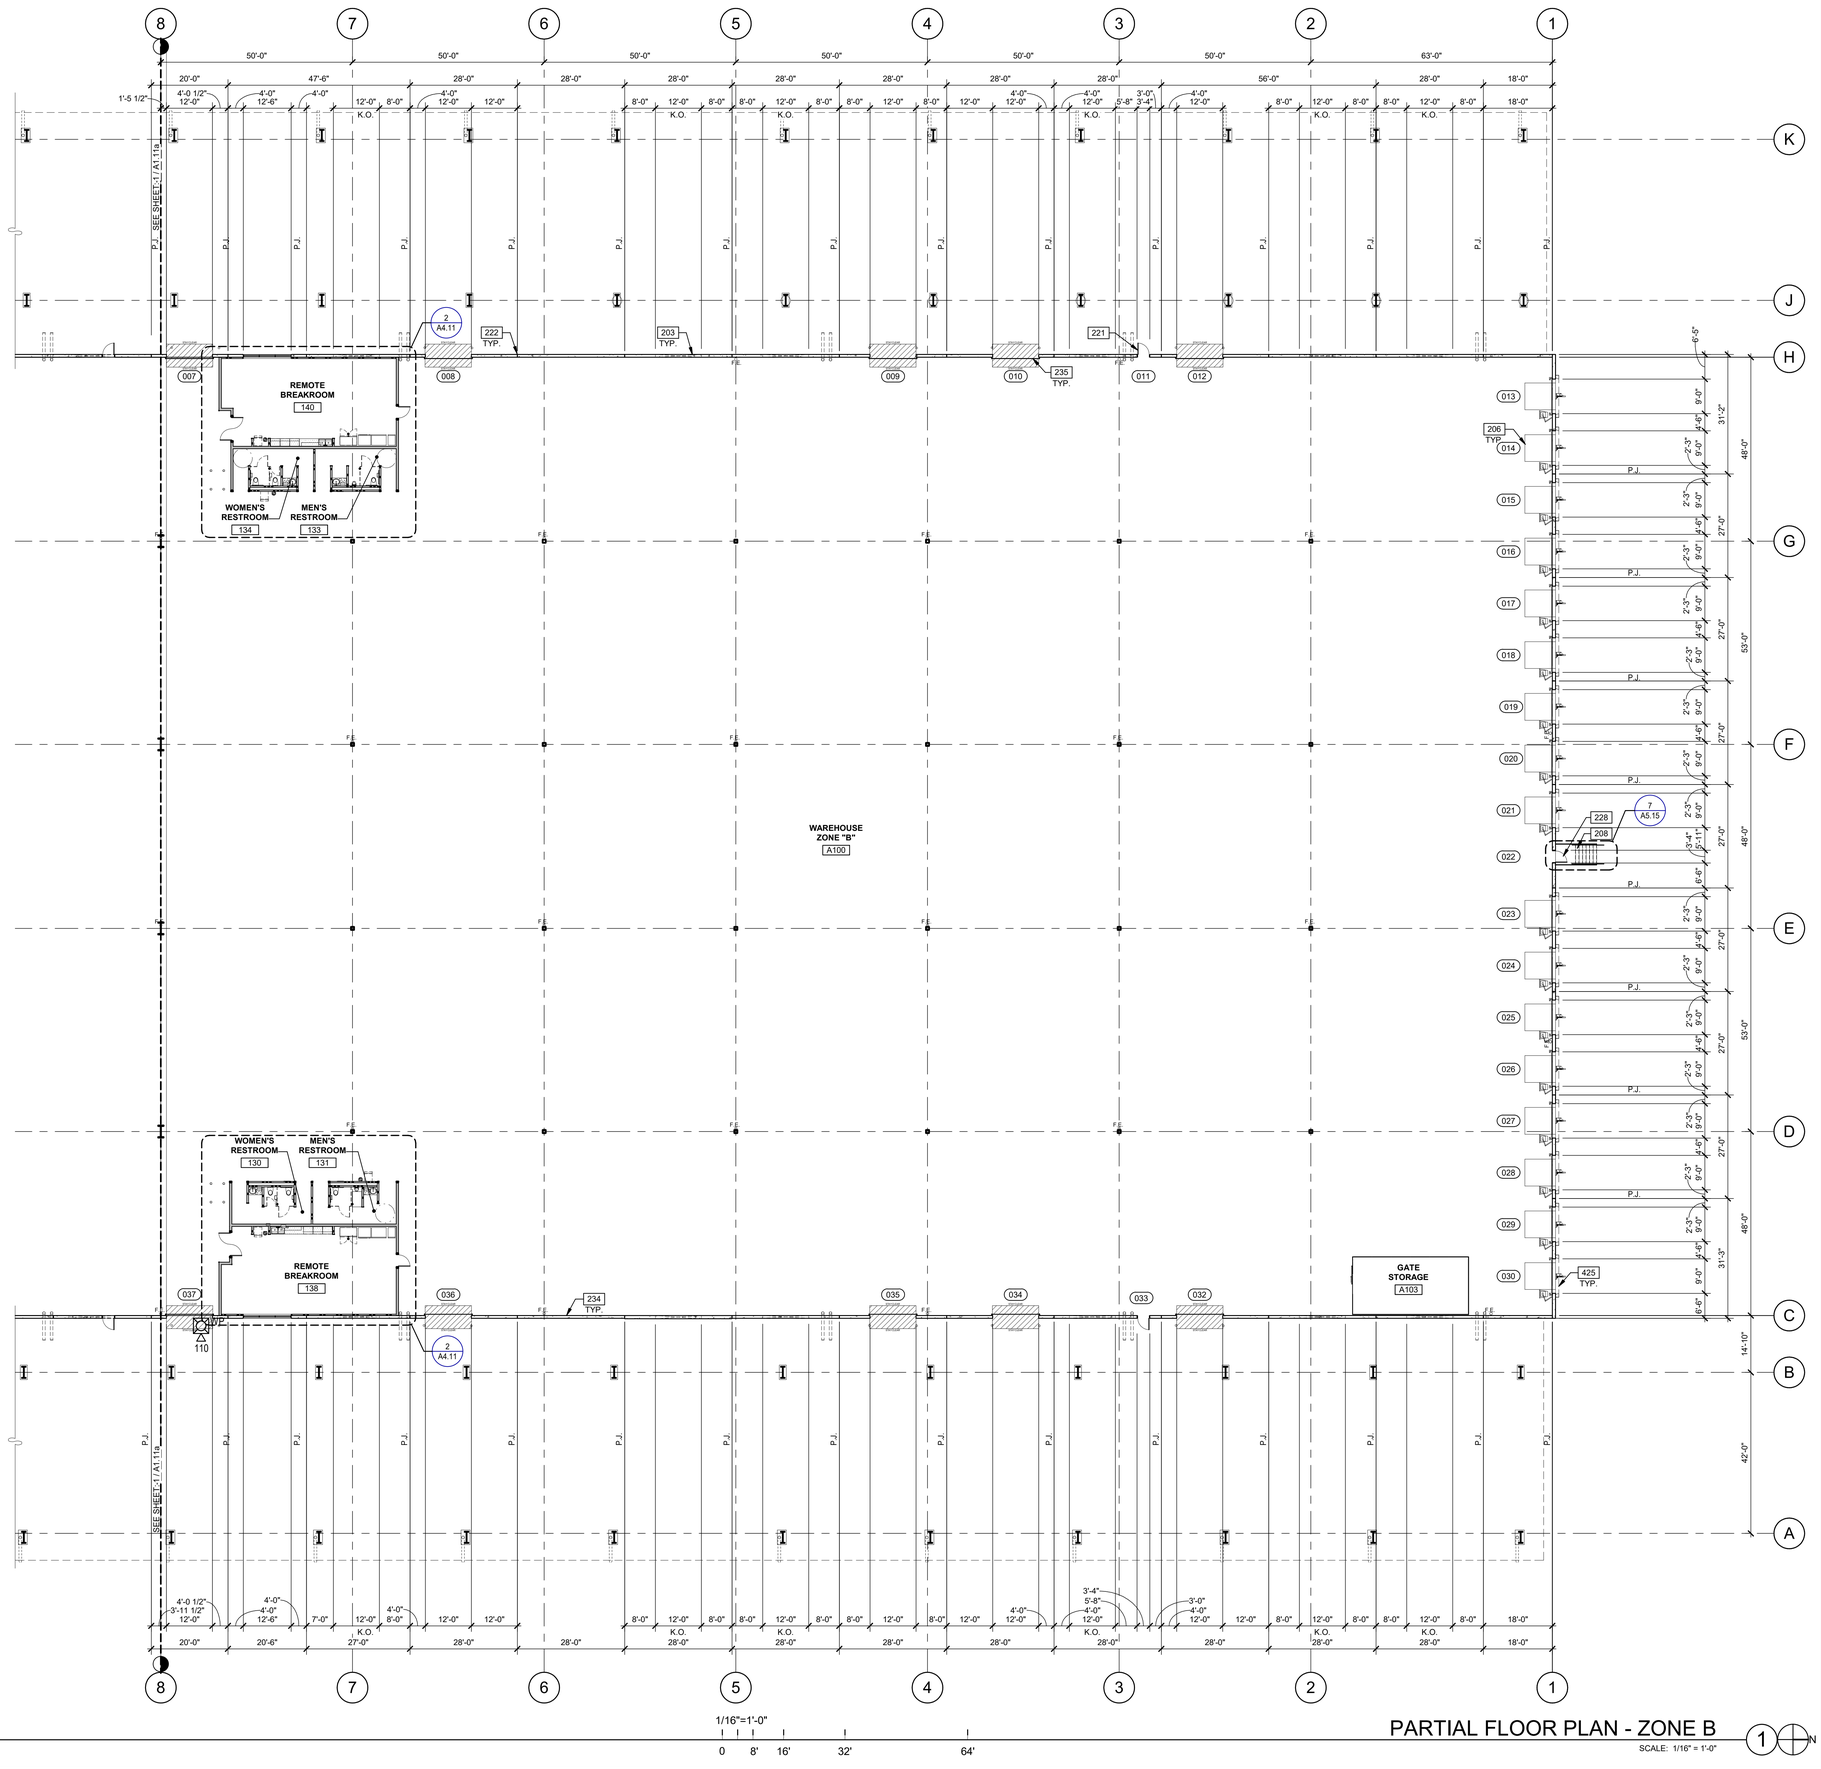

GENERAL NOTES

A. ALL EXTERIOR WALLS TO BE TILT-UP CONC PANEL, UNLESS NOTED OTHERWISE
B. REFER TO ARCHITECTURAL GENERAL NOTES ON A0.01 FOR ADDITIONAL INFORMATION
C. REFER TO SHEET I5.15 FOR WALL TYPES
D. REFER TO SHEET A6.1 FOR DOOR SCHEDULE
E. DETAIL REFERENCES SHOULD BE APPLIED TO ALL INSTANCES WHERE THE SAME CONDITIONS OCCUR, UNLESS NOTED OTHERWISE
F. DIMENSIONS ARE GIVEN TO THE COLUMN GRID, FACE OF STUD, CENTERLINE OF OPENING, OR ROUGH OPENING UNLESS NOTED OTHERWISE, ALIGN FINISHES WHERE INDICATED
G. GENERAL CONTRACTOR TO VERIFY AND CONFIRM ALL DIMENSIONS AND CONDITIONS. NOTIFY ARCHITECT OF ANY DISCREPANCIES PRIOR TO COMMENCEMENT OF CONSTRUCTION.

KEYNOTES: -

203	KNOCK-OUT PANEL FOR FUTURE WINDOWS OR DOORS.
206	6'X8' HYDRAULIC DOCK LEVELER.
208	EXTERIOR STEEL STAIR, ALL COMPONENTS GALVANIZED AND PAINTED.
221	PAINTED HOLLOW METAL DOOR AND FRAME.
222	PANEL JOINT, TYPICAL U.O.N.
228	TDR DOOR.
234	PAINTED TILT-UP CONCRETE PANEL.
235	AREA OF FUTURE TENANT SIGNAGE. "STAY CLEAR" NO-STAND ZONE.
425	SECTIONAL OVERHEAD TRUCK DOCK DOOR (INSULATED) WITH BUMPERS AND DOCK SEAL, PRE-PRIMED, PAINT PER LEGEND, TYP.

WALL LEGEND

NOTE: PROVIDE VERTICAL DRYWALL EXPANSION JOINT AT 30' O.C. MAXIMUM

- CON — TILT-UP CONCRETE WALL
- 8 / A5.17 — TILT-UP CONCRETE WALL WITH FURRING
- 17 / A5.17 — TILT-UP CONCRETE WALL WITH FURRING
- 2 / A5.17a, 23 / A5.17 — 1HR RATED CONSTRUCTION
- 10 / A5.17, 9 / A5.17 — FULL HEIGHT NON-RATED PARTITION TO STRUCTURE
- 7 / A5.17, 6 / A5.17, 5 / A5.17 — PARTITION TO 6" ABOVE CEILING
- 14 / A5.17 — PLUMBING CHASE WALL TO 6" ABOVE CEILING
- 1 / A5.17a, 25 / A5.17, 24 / A5.17 — PARTITION TO UNDERSIDE OF CEILING

LEGEND

NOTE: SEE STRUCTURAL DRAWINGS FOR METAL WALL STUD TABLE TO SELECT APPROPRIATE WALL STUD SIZE GAUGE & SPACING FOR WALL HEIGHT.

- FEC — PROVIDE SEMI-RECESSED FIRE EXTINGUISHER CABINET AND FIRE EXTINGUISHER BY LARSEN'S MANUFACTURING CO. CABINET TO BE ARCHITECTURAL SERIES VERTICAL DUO, STEEL WITH BAKED WHITE FINISH. EXTINGUISHER TO BE "MP10" 4A:80B:C. U.N.O. SEE
- FE — PROVIDE WALL-MOUNTED FIRE EXTINGUISHER, "MP10" BY LARSEN'S MANUFACTURING CO. 4A:80B:C, WITH WALL HANGING BRACKET & SIGN.
- FEH — PROVIDE 15.5LB HALOTRON WALL-MOUNTED FIRE EXTINGUISHER 2A:10B:C WITH BRACKET & SIGN.
- CR — CARD READER LOCATED-BY SECURITY VENDOR. G.C. TO PROVIDE POWER TO ALL LOCATIONS AND CONDUIT PULL STRING AT HARD WALL LOCATIONS FOR SECURITY VENDOR DATA LINES. SEE SPECIFICATIONS AND SECURITY DRAWINGS FOR MORE INFO.
- W — NEW CHILLED WATER COOLER FOR WAREHOUSE. PROVIDE POWER, AND PLUMBING LINE WITH VALVE AS REQUIRED. SEE PLUMBING AND ELECTRICAL DRAWINGS. FINAL NUMBER AND LOCATION TBD.
- EWH — ELECTRIC WATER HEATER - SEE PLUMBING DRAWINGS.
- # — EQUIPMENT TAG - SEE EQUIPMENT SCHEDULE ON THIS SHEET
- ### — DOOR TAG - SEE DOOR SCHEDULE ON SHEETS A11 SERIES
- 7 — WINDOW TAG - SEE WINDOW ELEVATIONS ON SHEET A11.2
- X — WALL TAG - SEE PARTITION TYPE LEGEND ON DETAIL 5/A12.5

KEY PLAN:

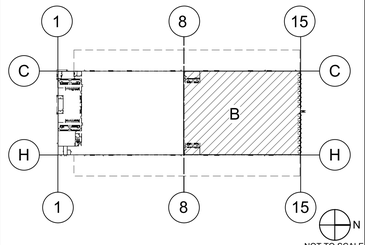

WARE MALCOMB
Leading Design for Commercial Real Estate

architecture
planning
interiors
graphics
civil engineering

3015 112th Ave NE #205
Bellevue, WA 98004
T 425.709.9696
F 425.774.6219

DCK3 RIO DEL ORO
DELIVERY STATION
PARCEL 63 - RIO DEL ORO COMMUNITY
RANCHO CORDOVA, CALIFORNIA 95742

PARTIAL FLOOR PLAN - ZONE B

DATE	REMARKS
03/16/2021	PERMIT SET
1	

PA/PM:	NONY RIVERA
DRAWN BY.:	G.M. / S.V.
JOB NO.:	SEA20-5002-00

SHEET
A1.11b

4/15/2021 1:49:53 PM

THESE DRAWINGS AND SPECIFICATIONS ARE THE PROPERTY AND COPYRIGHT OF WARE MALCOMB AND SHALL NOT BE USED ON ANY OTHER WORK EXCEPT BY AGREEMENT WITH WARE MALCOMB. WRITTEN DIMENSIONS SHALL TAKE PRECEDENCE OVER SCALED DIMENSIONS AND SHALL BE VERIFIED ON THE JOB SITE. ANY DISCREPANCY SHALL BE BROUGHT TO THE NOTICE OF WARE MALCOMB PRIOR TO THE COMMENCEMENT OF ANY WORK.

ATTACHMENT 3
CAUTION: IF THIS SHEET IS NOT 30"x42" THIS IS A REDUCED PRINT
Exhibit A to the Resolution

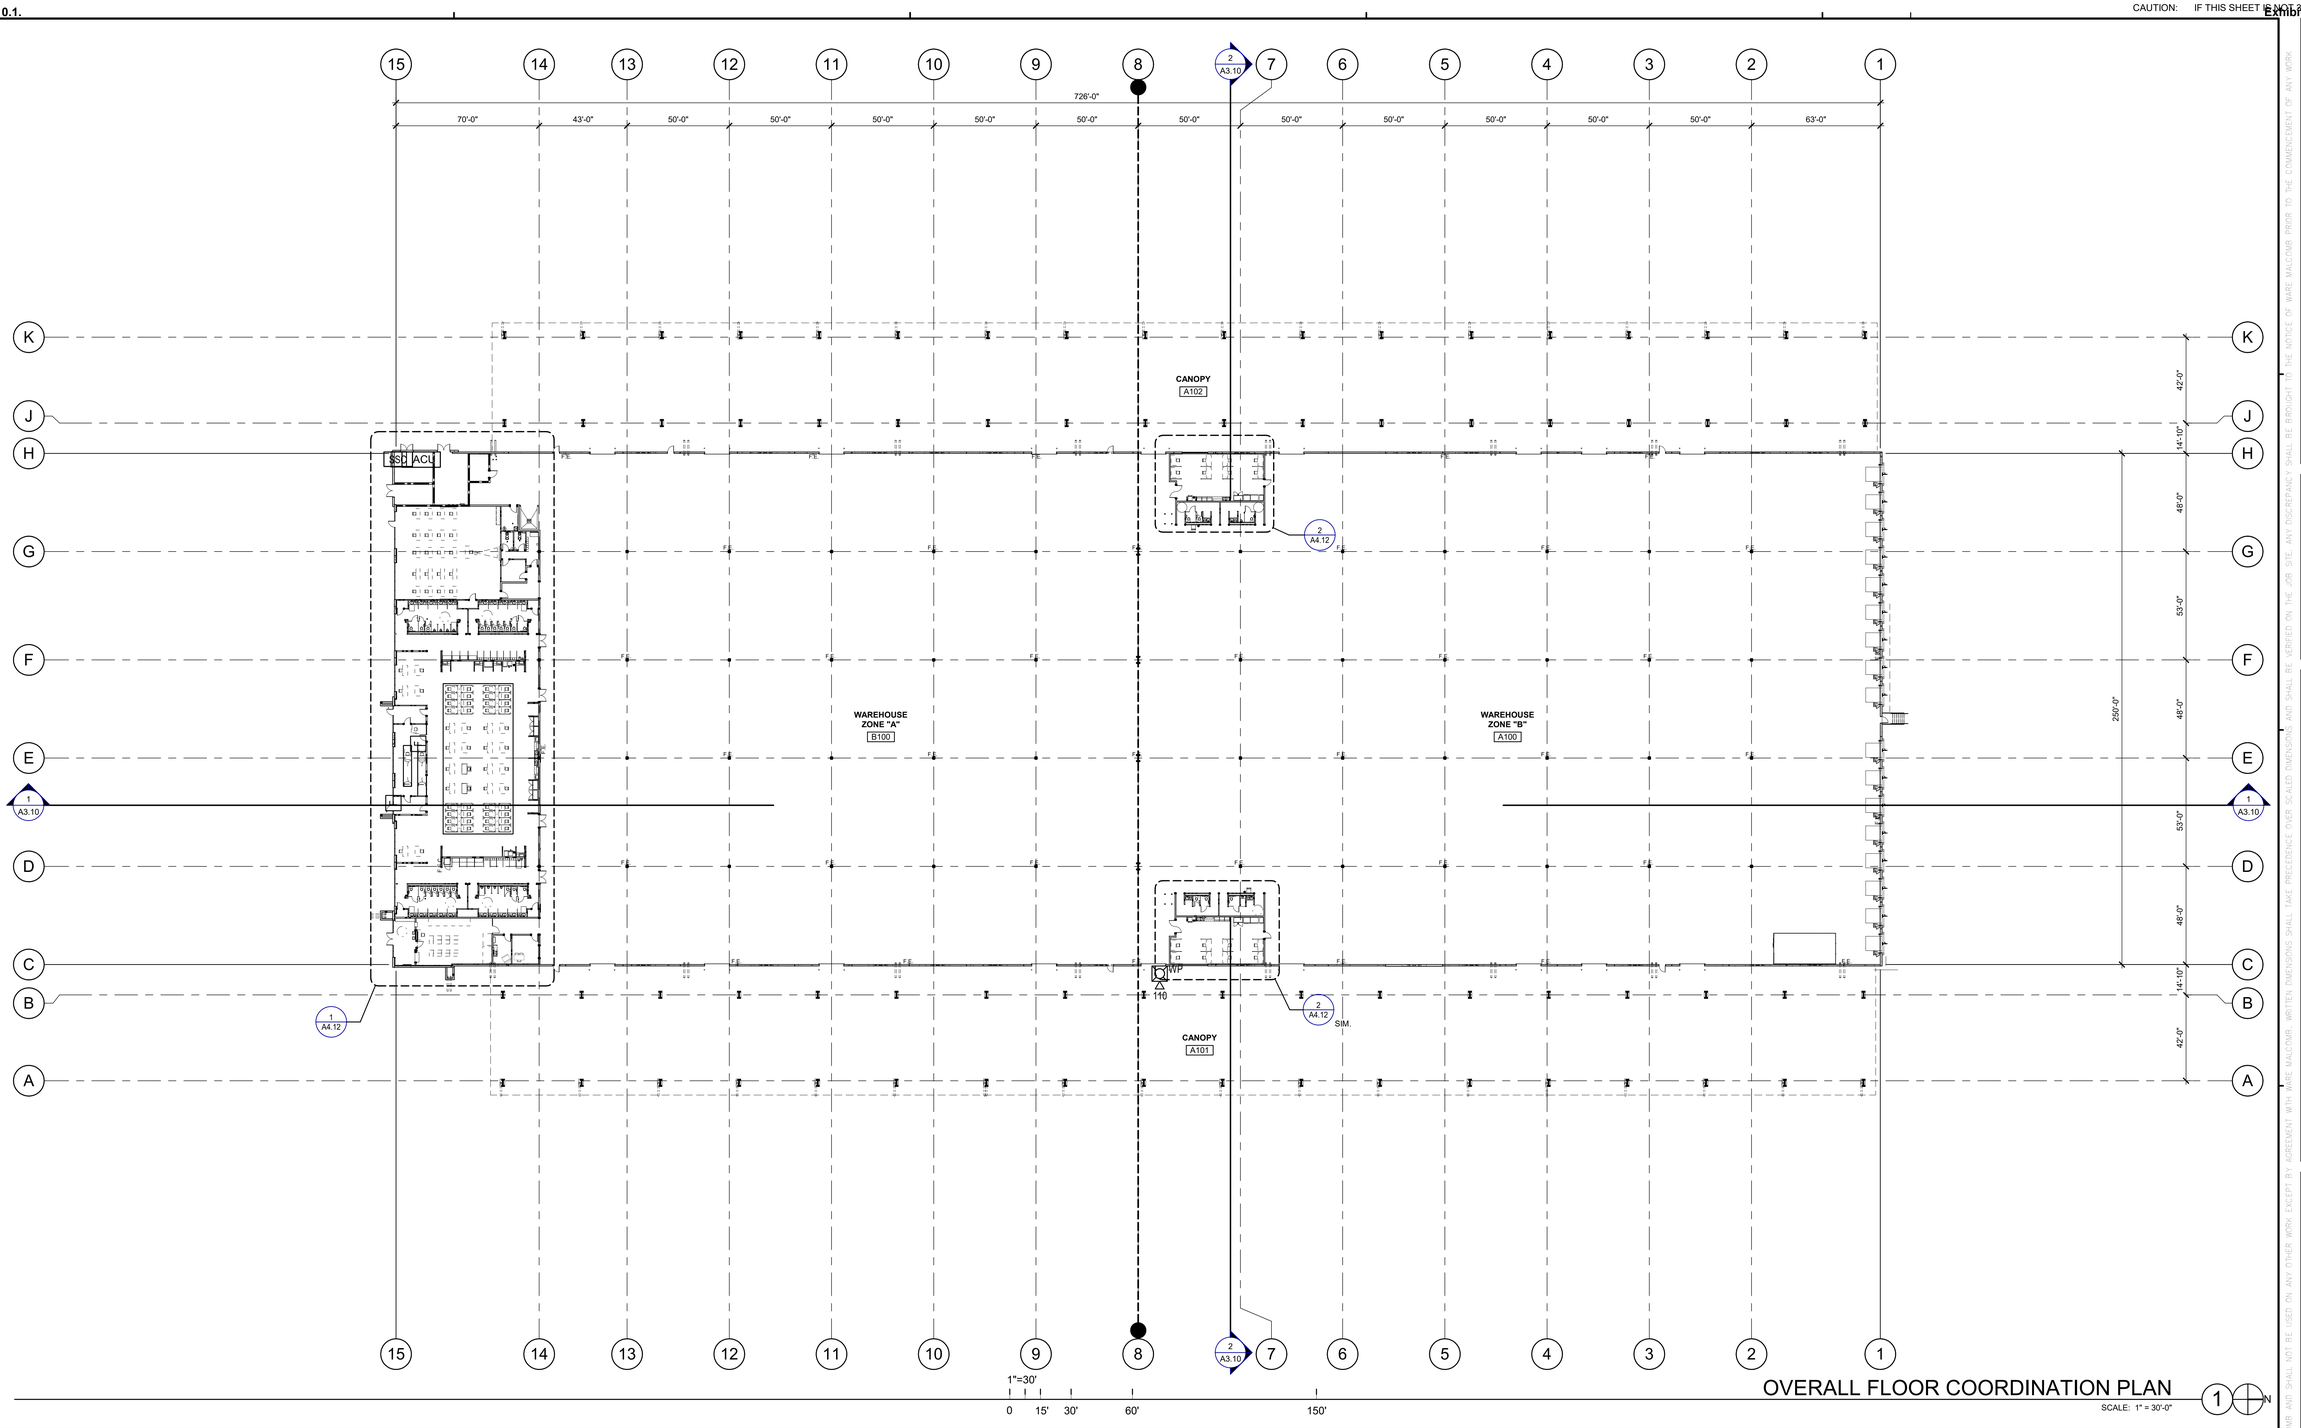

OVERALL FLOOR COORDINATION PLAN

SCALE: 1" = 30'-0"

EQUIPMENT SCHEDULE

	ITEM:	SUPPLIED BY:		INSTALLED BY:	
		TENANT	GC	TENANT	GC
2	LUNCH STORAGE COOLER . MANUFACTURER: IMBERA, MODEL: VRD43, SIZE 4'-6"	YES		YES	
3	MICROWAVE ELEC. BY G.C.	YES		YES	
4	ICE MACHINE W FLOOR DRAIN ELEC. & WATER LINE BY G.C.	YES		YES	
5	VENDING MACHINE SNACK ELEC. BY G.C.	YES		YES	
7	COFFE VENDING MACHINE (FOIO/FTIT). G.C. TO PROVIDE ALL REQUIRED PROWER AND WATER LINE W/SHUT OFF VALVE. COORD. W/ MANUFACTURER.	YES		YES	
8	WATER COOLER ELEC. & WATERLINE BY G.C.	YES		YES	
11	SOAP DISPENSER				
12	TV-WALL MOUNTED ELEC. & DATA BY G.C.	YES		YES	
13	TV-RECESSED IN NICHE ELEC. & DATA BY G.C.	YES		YES	
14	PROJECTOR - CEILING MOUNTED ELEC. & DATA BY G.C.	YES		YES	
15	PROJECTOR SCREEN	YES			YES
16	TRASH BIN	YES		YES	
18	METAL LOCKERS: 12"W X 18"D X 78"H 6 TIER 12"W X 18"d X 45"H ADAAC, ADA COMPLIANT LOCKERS WHERE INDICATED. PROVIDE 5% MIN. ACCESSIBLE LOCKERS. PER CBC SECTION 11B-225.2.1	YES		YES	
19	FREESTANDING METAL COAT RACK	YES			YES

	ITEM:	SUPPLIED BY:		INSTALLED BY:	
		TENANT	GC	TENANT	GC
23	TIME CLOCK. G.C. TO PROVIDE DATA WIRING FOR EACH CLOCK. COORDINATE FINAL LOCATION W/ OWNER/TENANT	YES		YES	
26	PAPER TOWEL DISPENSER - SURFACE MOUNTED		YES		YES
27	MOP AND BROOM HOLDER		YES		YES
29	LOCKER BENCH: FREESTANDING, ACCESSIBLE 42"W X 20"D X 17 1/4" H GLOBAL INDUSTRIAL. MODER #19F269885				
30	UNDER COUNTER REFRIGERATOR	YES		YES	
34	TEMPERED GLASS WHITE BOARD 8'-0" WIDE S.S. (FOIO/FIT) WITH 12'-0" WIDE MARKER				
35	FREESTANDING CASEWORK PHONE BOOTH UNIT				
36	SURFACE MOUNTED BULLETIN BOARD				
37	REFER TO DESIGN DETAILS ON A4.0 FOR ADDITIONAL INFORMATION. COORDINATE WITH OWNER FOR DIGITAL CONTENT. CLIENT TO CONFIRM & PROVIDE SPECIFICATION.				
41	FREESTANDING COAT RACK	YES		YES	
42	HAND SANITIZER				
43	TV-POLE-CEILING MOUNTED ELEC. & DATA BY G.C.				
44	STANDARD METAL LOCKER				
46	STORAGE CUBBIES				

GENERAL NOTES

SEE SHEETS A0.2 & A0.2a FOR GENERAL NOTES

A. THIS PLAN IS PROVIDED FOR COORDINATION PURPOSES OF FURNITURE, EQUIPMENT, APPLIANCES, SIGNAGE, ACCESS CONTROL, AND SECURITY. IF CONFLICTS ARE IDENTIFIED, PLEASE NOTIFY AMZL PROJECT LEAD AND/OR ARCHITECT IMMEDIATELY.
B. ALL VENDING AND EQUIPMENT INDICATED AS HALFTONE AND DASHED TO BE PROVIDED BY AMZL, UNLESS NOTED OTHERWISE.
C. REFER TO I4.15 FOR WALL TYPES.
D. DETAIL REFERENCES SHOULD BE APPLIED TO ALL INSTANCES WHERE THE SAME CONDITIONS OCCUR, UNLESS NOTED OTHERWISE.

FURNITURE LEGEND

FURNITURE SHOWN FOR REFERENCE ONLY

CG — CORNER GUARD

DIRECTION OF TRAVEL

THESE DRAWINGS AND SPECIFICATIONS ARE THE PROPERTY AND COPYRIGHT OF WARE MALCOMB AND SHALL NOT BE USED ON ANY OTHER WORK EXCEPT BY AGREEMENT WITH WARE MALCOMB. WRITTEN DIMENSIONS SHALL TAKE PRECEDENCE OVER SCALED DIMENSIONS AND SHALL BE VERIFIED ON THE JOB SITE. ANY DISCREPANCY SHALL BE BROUGHT TO THE NOTICE OF WARE MALCOMB PRIOR TO THE COMMENCEMENT OF ANY WORK.

WARE MALCOMB
Leading Design for Commercial Real Estate

architecture
planning
interiors
graphics
civil engineering

3015 112th Ave NE F205
Bellevue, WA 98004
T 425.709.0196
F 425.374.8429

DCK3 RIO DEL ORO
DELIVERY STATION
PARCEL 63 - RIO DEL ORO COMMUNITY
RANCHO CORDOVA, CALIFORNIA 95742

OVERALL FLOOR COORDINATION PLAN

	DATE	REMARKS
1	03/16/2021	PERMIT SET

PA/PM:	NONY RIVERA
DRAWN BY.:	G.M. / S.V.
JOB NO.:	SEA20-5002-00

SHEET
A1.12

4/15/2021 1:49:59 PM

CAUTION: IF THIS SHEET IS NOT 30"x42" THIS A REDUCED PRINT

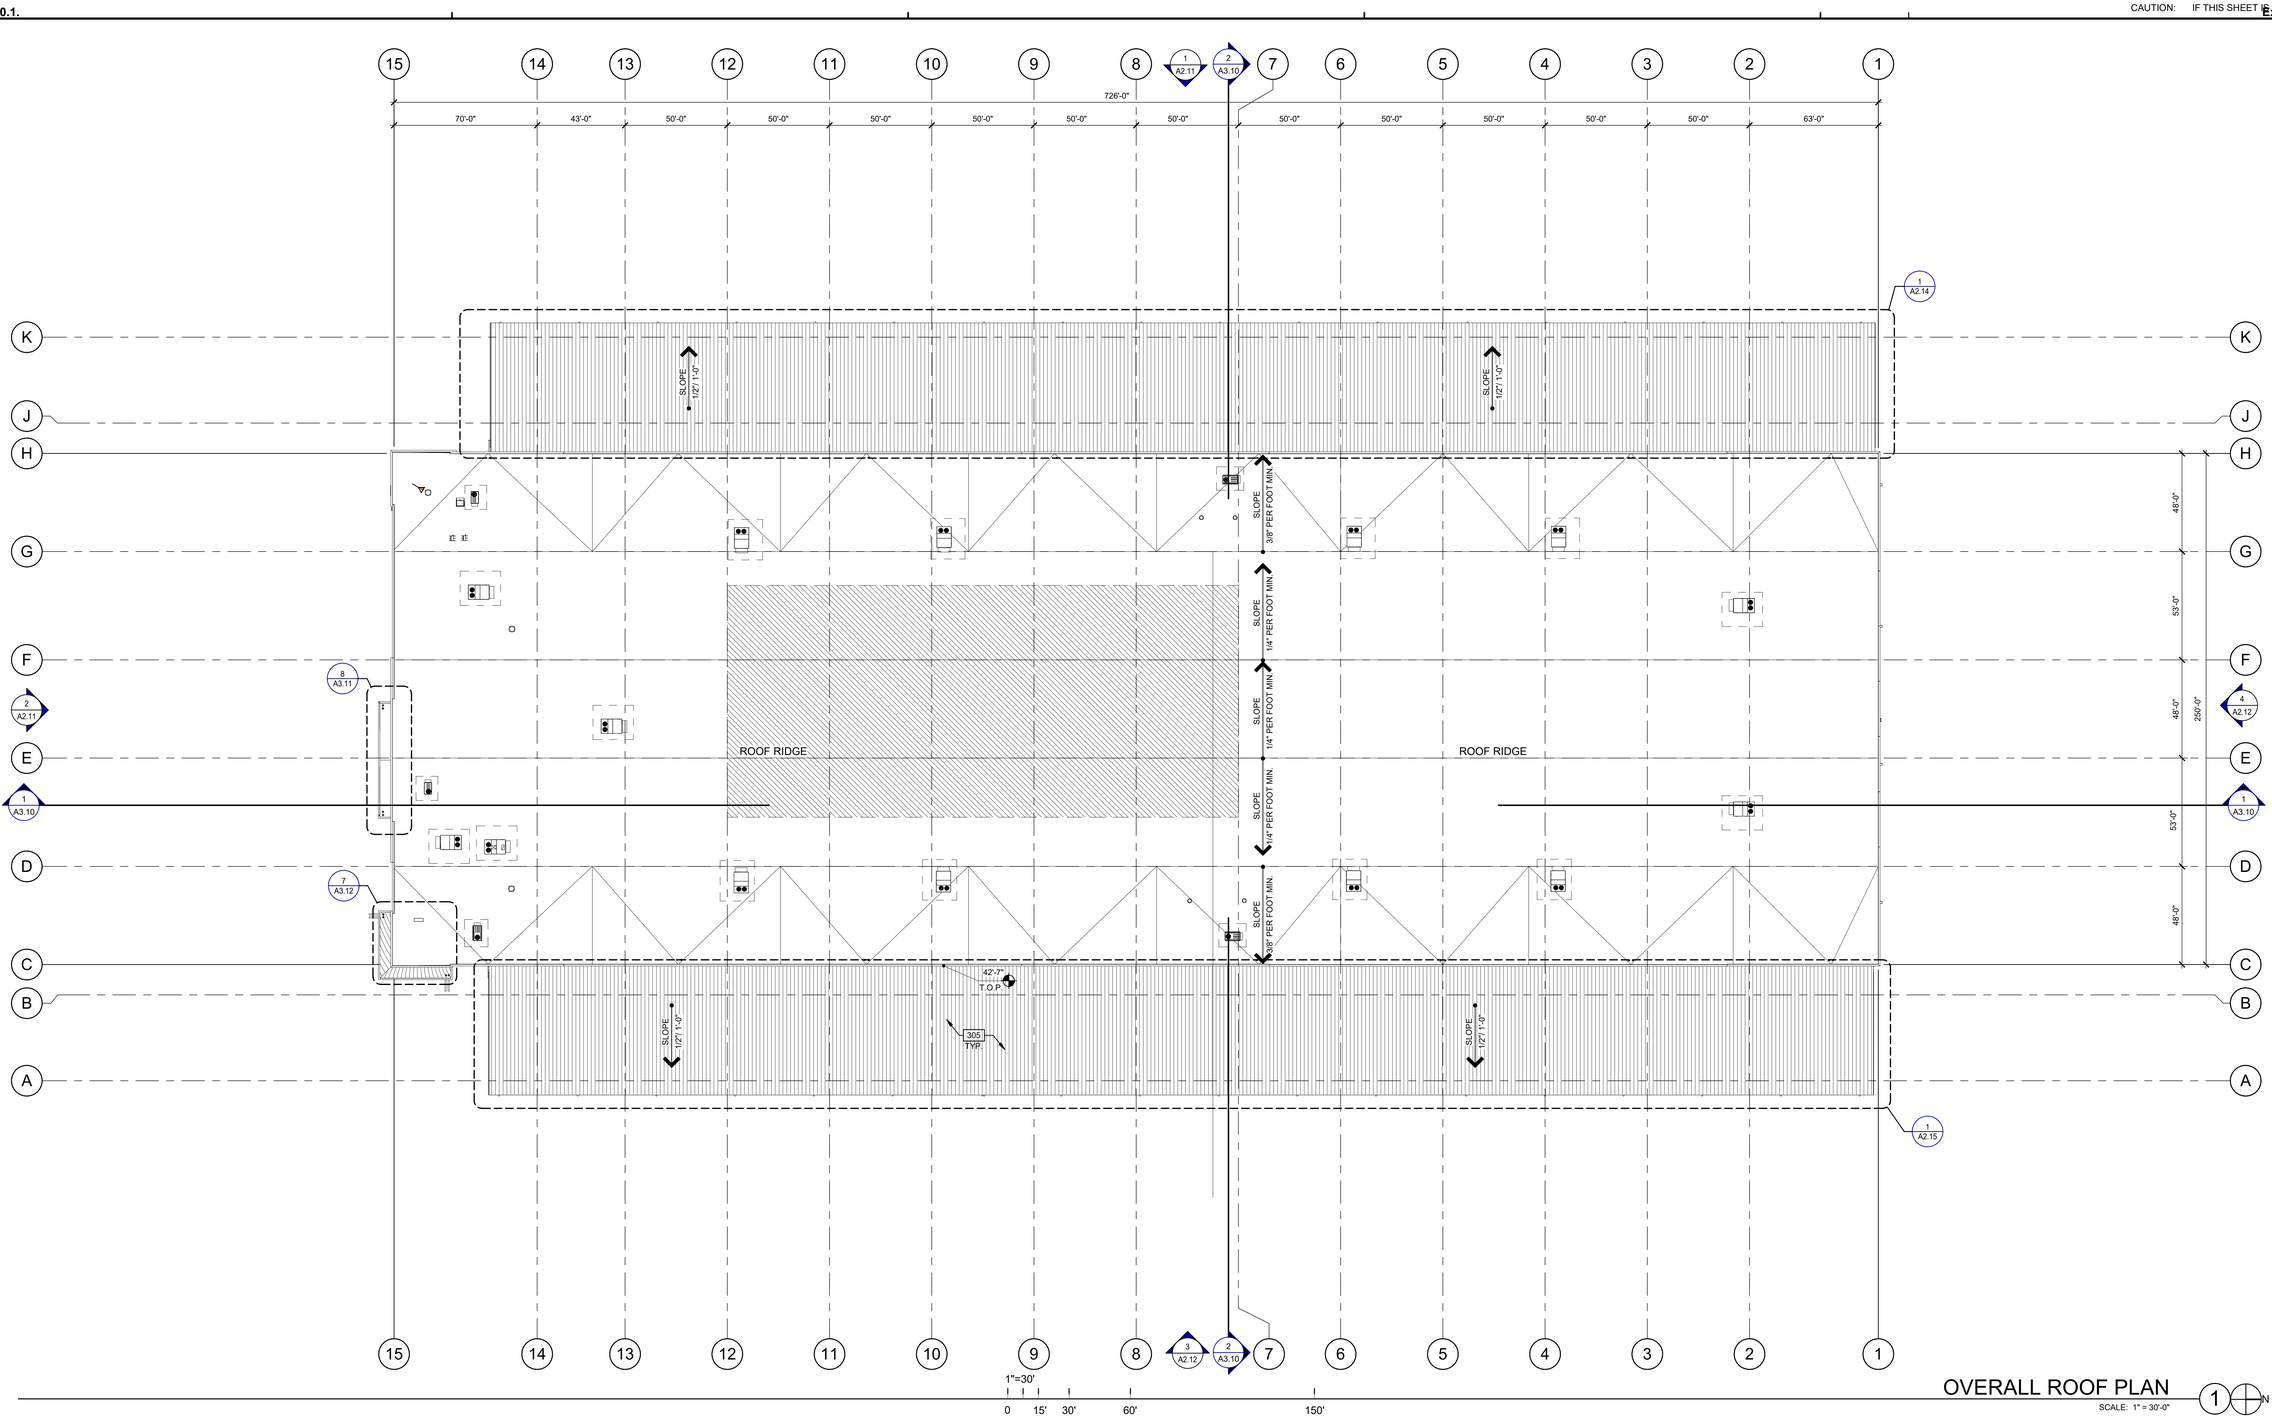

LEGEND

- FLOW LINE TO DRAIN. SLOPE 1/4" PER FOOT MIN.
- STRUCTURAL FRAMINGS BELOW ROOF DECK. SEE STRUCTURAL DRAWINGS
- FULL HEIGHT WALL UNDER ROOF PROJECTION
- SOLAR ZONE

ABBREVIATIONS

B.O.D. = BOTTOM OF DECK

KEYNOTES:

305 LAUNCH PAD CANOPY.

GENERAL NOTES

SEE SHEET A0.2 & A0.2a FOR GENERAL NOTES

A. MAINTAIN 1/4" PER FOOT MINIMUM SLOPE THROUGHOUT ROOF.
B. WALKWAY PADS TO BE PROVIDED AT AREAS SHOWN AND TO INCLUDE ALL EQUIPMENT INSTALLATIONS, DOORWAYS, STAIR/LADDER LANDINGS, AND OTHER AREAS REQUIRING REGULAR MAINTENANCE.
C. CONTRACTOR TO PROVIDE COVERS, ENCLOSURES, AND/OR SEALANTS AT ALL ROOF PENETRATIONS, PIPES, CURBS, DUCTS, AND CONNECTIONS. COORDINATE AND REFER TO MECHANICAL/ELECTRICAL DISCIPLINES FOR ADDITIONAL INFORMATION.
D. PROVIDE TAPERED INSULATION ROOF CRICKETS AT MECHANICAL UNITS AS REQUIRED. MIN SLOPE TO BE 1/4" / 1'-0". PROVIDE VALLEY SLOPES AS REQUIRED BY AHJ AND WARRANTY REQUIREMENTS.
E. ALL DIMENSIONS ARE FOR GENERAL ARRANGEMENT AND LOCATION ONLY. ACTUAL REQUIREMENTS AND DIMENSIONS SHALL BE VERIFIED AND COORDINATED WITH EQUIPMENT, SHOP DRAWINGS, AND STRUCTURAL FRAMING.
F. SEE STRUCTURAL FRAMING PLAN FOR ROOF DECK HEIGHTS TO ESTABLISH ROOF SLOPES AND ROOF MEMBER LOCATIONS.
G. NO CONDUIT ON ROOF.
H. ALL COMPONENTS FOR THE ROOF DRAINAGE SYSTEM SHALL BE SIZED BASED ON A STORM OF 60 MINUTES DURATION AND 100 YEAR RETURN PERIOD PER LOCAL BUILDING CODE.
I. ALL ROOF MATERIALS SHALL COMPLY W/ THE STANDARDS AS SPECIFIED BY LOCAL CODE AND SHALL HAVE A FIRE CLASSIFICATION AS REQUIRED
J. ALL ROOF DRAINS SHALL COMPLY WITH LOCAL BUILDING CODE. ALL STORM DRAINS SHALL PROVIDE CLEAN OUTS AND OVERFLOWS AS REQUIRED BY CODE.
K. ALL ROOF TOP EQUIPMENT AND DEVICES REQUIRING MAINTENANCE SHALL BE NO CLOSER THAN 20 FEET FROM THE PARAPET WALL COORDINATE WITH HVAC PLAN.

WARE MALCOMB
Leading Design for Commercial Real Estate

architecture
planning
interiors
graphics
civil engineering

3015 112th Ave NE F205
Bellevue, WA 98004
T 425.709.9296
F 425.374.8219

DCK3 RIO DEL ORO DELIVERY STATION
PARCEL 63 - RIO DEL ORO COMMUNITY
RANCHO CORDOVA, CALIFORNIA 95742

OVERALL ROOF PLAN

	DATE	REMARKS
1	03/16/2021	PERMIT SET

PA/PM:	NONY RIVERA
DRAWN BY.:	G.M. / S.V.
JOB NO.:	SEA20-5002-00

SHEET
A1.13

THESE DRAWINGS AND SPECIFICATIONS ARE THE PROPERTY AND COPYRIGHT OF WARE MALCOMB AND SHALL NOT BE USED ON ANY OTHER WORK EXCEPT BY AGREEMENT WITH WARE MALCOMB. WRITTEN DIMENSIONS SHALL TAKE PRECEDENCE OVER SCALED DIMENSIONS AND SHALL BE VERIFIED ON THE JOB SITE. ANY DISCREPANCY SHALL BE BROUGHT TO THE NOTICE OF WARE MALCOMB PRIOR TO THE COMMENCEMENT OF ANY WORK.

4/15/2021 1:50:07 PM

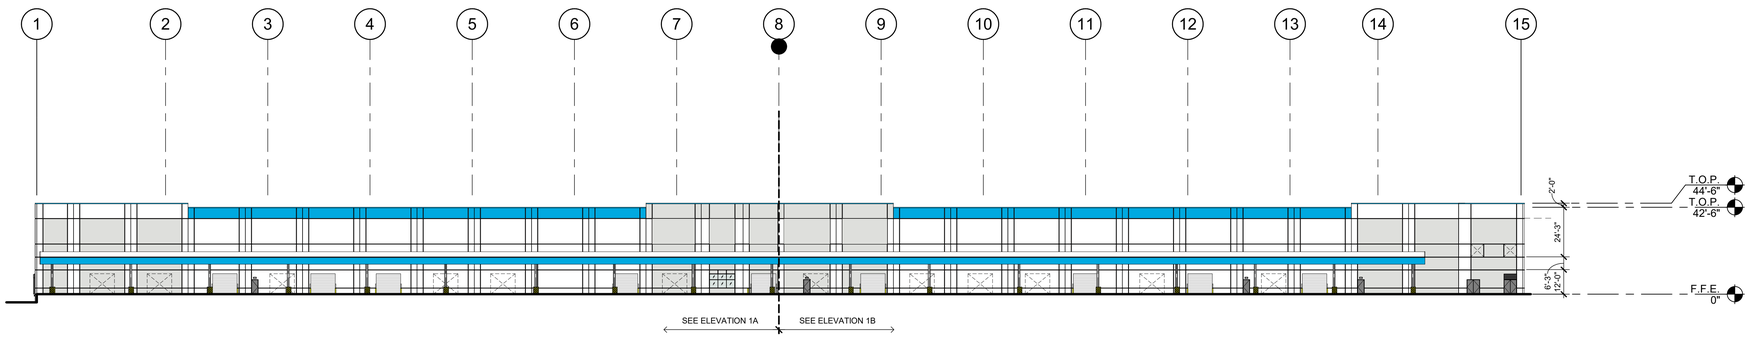

1"=30'

0 15' 30' 60' 150'

OVERALL WEST ELEVATION (1)

SCALE: 1" = 30'-0"

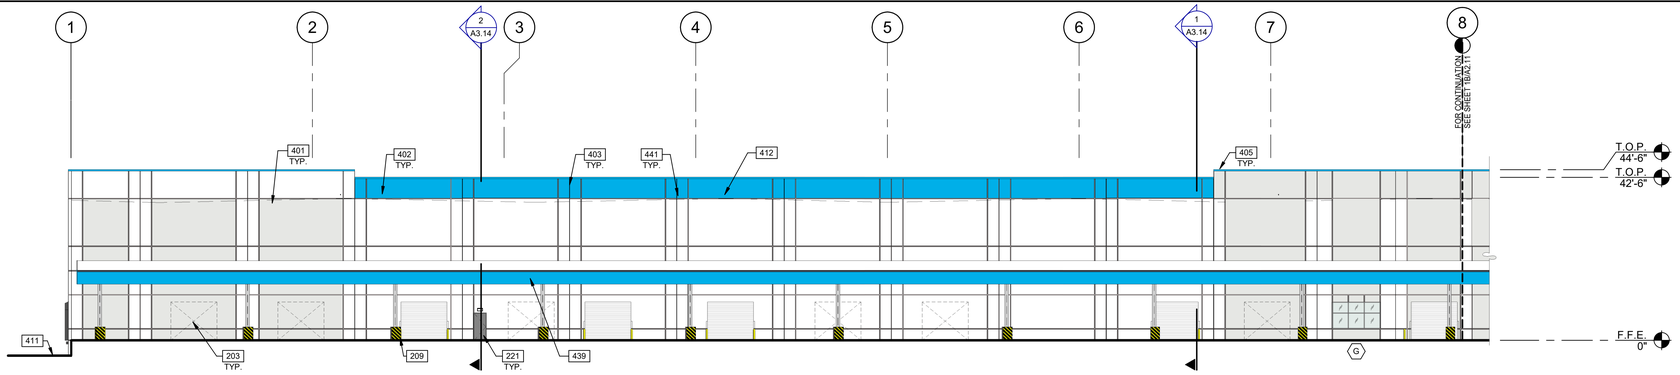

1/16"=1'-0"

0 8' 16' 32' 64'

PARTIAL WEST ELEVATION (1A)

SCALE: 1/16" = 1'-0"

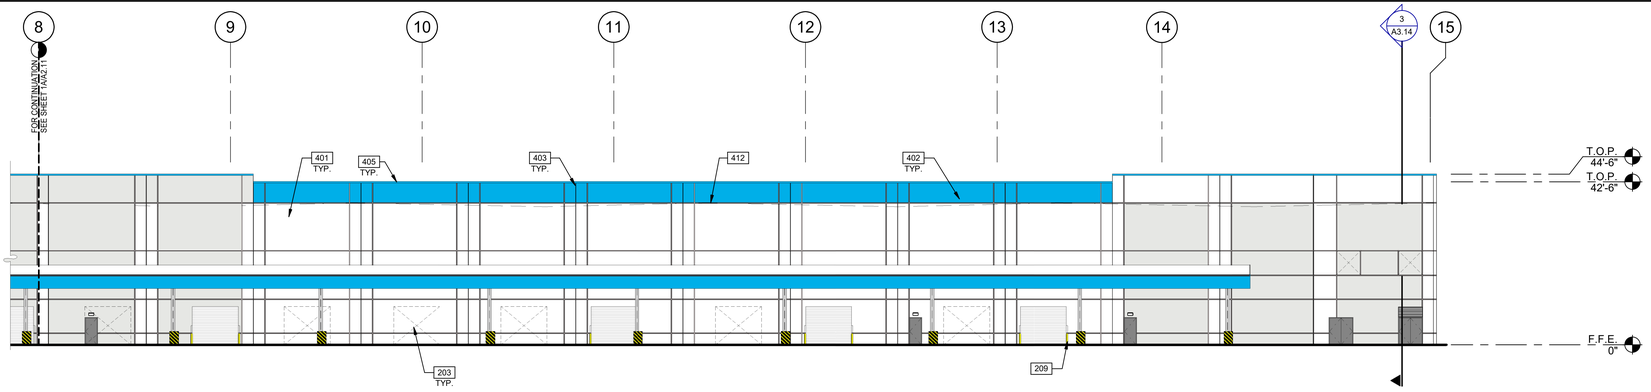

PARTIAL WEST ELEVATION (1B)

SCALE: 1/16" = 1'-0"

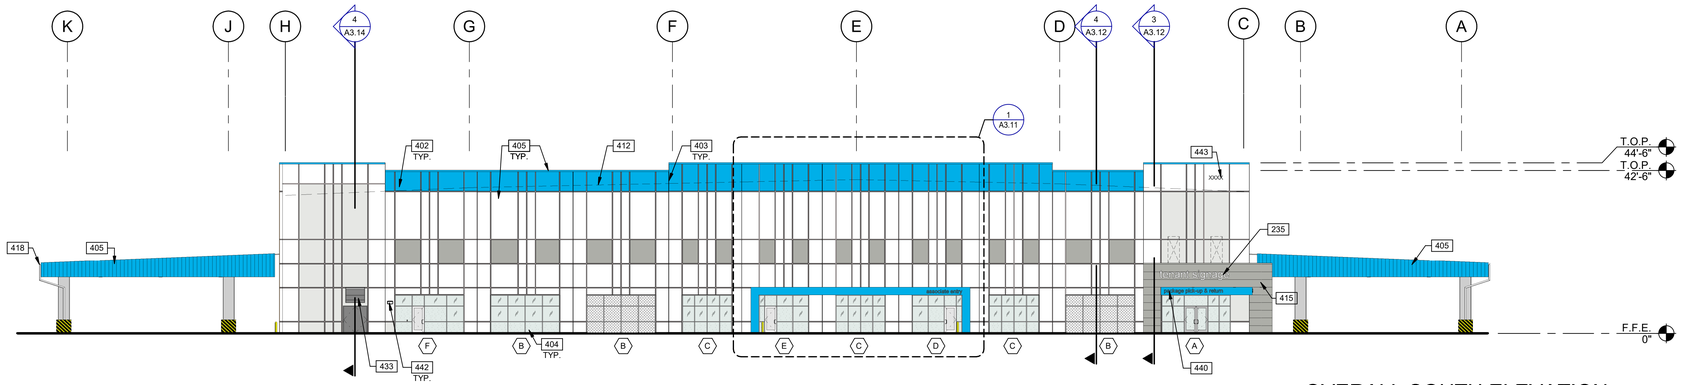

OVERALL SOUTH ELEVATION (2)

SCALE: 1/16" = 1'-0"

GENERAL NOTES

SEE SHEET A0.2 & A0.2a FOR GENERAL NOTES

1. ALL FIXED INSULATED GLAZING SHALL BE CERTIFIED & LABELED WITH ITS MAX. U-FACTOR OF & SOLAR HEAT GAIN COEFFICIENT BY AN INDEPENDENT AGENCY LICENSED BY THE NFRC, IN COMPLIANCE WITH THE VALUES LISTED ON SHEET CS.
2. PROVIDE AND COORDINATE "KNOXBOX: LOCATION WITH FIRE DEPARTMENT AND ARCHITECT PRIOR TO INSTALL.

KEYNOTES:

203	KNOCK-OUT PANEL FOR FUTURE WINDOWS OR DOORS.
209	STEEL BOLLARD, CONCRETE-FILLED PAINTED SAFETY YELLOW.
221	PAINTED HOLLOW METAL DOOR AND FRAME.
235	AREA OF FUTURE TENANT SIGNAGE. "STAY CLEAR" NO-STAND ZONE.
401	CONCRETE WALL, SUBGRADE AND FOUNDATION PER GEOTECHNICAL AND STRUCTURAL.
402	3" CHAMFER REVEAL.
403	CONCRETE WALL JOINT.
404	ANODIZED ALUMINUM STOREFRONT SYSTEM WITH 1" INSULATED GLASS.
405	METAL COPING, PAINTED.
411	FINISH GRADE, VARIES.
412	LINE OF ROOF BEYOND.
415	PRE-FINISHED ALUMINUM COMPOSITE METAL PANEL OVER METAL STUD FRAMING.
418	PANEL REVEAL.
433	ALUMINUM LOUVER, PRIMED, FIELD FINIHS TO MATCH PANEL.
439	METAL CANOPY, PER DESIGN CRITERIA.
440	FUTURE TENANT SIGNAGE, UNDER SEPARATE PERMIT.
441	PRE-FINISHED METAL SCUPPER: COLOR:PAINTED PVC DOWNSPOUT TO MATCH ADJACENT WALL. TIGHT-LINE DOWNSPOUT TO STORM LINE.
442	EXTERIOR "WALL PACK" WALL MOUNTED LIGHT FIXTURE.
443	LIGHTED 12" TALL BUILDING ADDRESS.

LEGEND

MATERIALS:

- METAL CANOPY, PAINTED

GLASS:

- VISION GLASS
- TEMPERED GLASS
- OBSCURE GLAZING

COLORS:

PROVIDE 6'-0" WIDE PAINT COLOR MOCK-UP FULL HEIGHT OF BUILDING FOR OWNER/ARCHITECT REVIEW.

- ANODIZED ALUMINUM STOREFRONT SYSTEM
- PT-1: SECONDARY COLOR - PT-1 MANUFACTURER: SHERWIN WILLIAMS COLOR/NO: NEBULOUS WHITE / SW 7063
- PT-2: ACCENT COLOR - PT-2 MANUFACTURER: SHERWIN WILLIAMS COLOR/NO: GRAY MATTERS / SW7066
- PT-3: ACCENT COLOR - PT-3 MANUFACTURED: SHERWIN WILLIAMS COLOR/NO: TENANT BLUE. PANTONE /2995 C
- PT-4: BASE COLOR PT-4 MANUFACTURER: STANDARD COLOR/NO: BRIGHT WHITE
- PT-5: OSHA CAUTION YELLOW/ COLUMN BASE AND BLACK DIAGONAL STRIPES COLUMN PROTECTION

NOTE: SEPARATE EXTERIOR PAINT SCHEDULE AND AN INTERIOR PAINT SCHEDULE IS PROVIDED. REFER TO A2.10 AND A4.12 FOR EACH SCHEDULE. REFER TO CRITERIA FOR MORE INFORMATION.

EXTERIOR PAINT COLOR BASIS OF DESIGN IS SHERWIN WILLIAMS. ACCEPTABLE MANUFACTURERS ARE SHERWIN WILLIAMS, BENJAMIN MOORE, OR PPG.

WARE MALCOMB
Leading Design for Commercial Real Estate

architecture
planning
interiors
graphics
civil engineering

3015 112th Ave NE F205
Bellevue, WA 98004
T 425.709.0196
F 425.709.0579
F 415.374.1829

DCK3 RIO DEL ORO
DELIVERY STATION
PARCEL 63 - RIO DEL ORO COMMUNITY
RANCHO CORDOVA, CALIFORNIA 95742

EXTERIOR ELEVATIONS

#	DATE	REMARKS
1	03/16/2021	PERMIT SET

PA/PM:	NONY RIVERA
DRAWN BY.:	G.M. / S.V.
JOB NO.:	SEA20-5002-00

SHEET
A2.11

THESE DRAWINGS AND SPECIFICATIONS ARE THE PROPERTY AND COPYRIGHT OF WARE MALCOMB AND SHALL NOT BE USED ON ANY OTHER WORK EXCEPT BY AGREEMENT WITH WARE MALCOMB PRIOR TO THE COMMENCEMENT OF ANY WORK. SHALL TAKE PRECEDENCE OVER SCALED DIMENSIONS AND SHALL BE VERIFIED ON THE JOB SITE. ANY DISCREPANCY SHALL BE BROUGHT TO THE NOTICE OF WARE MALCOMB

4/15/2021 1:50:17 PM

CAUTION: IF THIS SHEET IS NOT 30"x42" THIS IS A REVISED PRINT

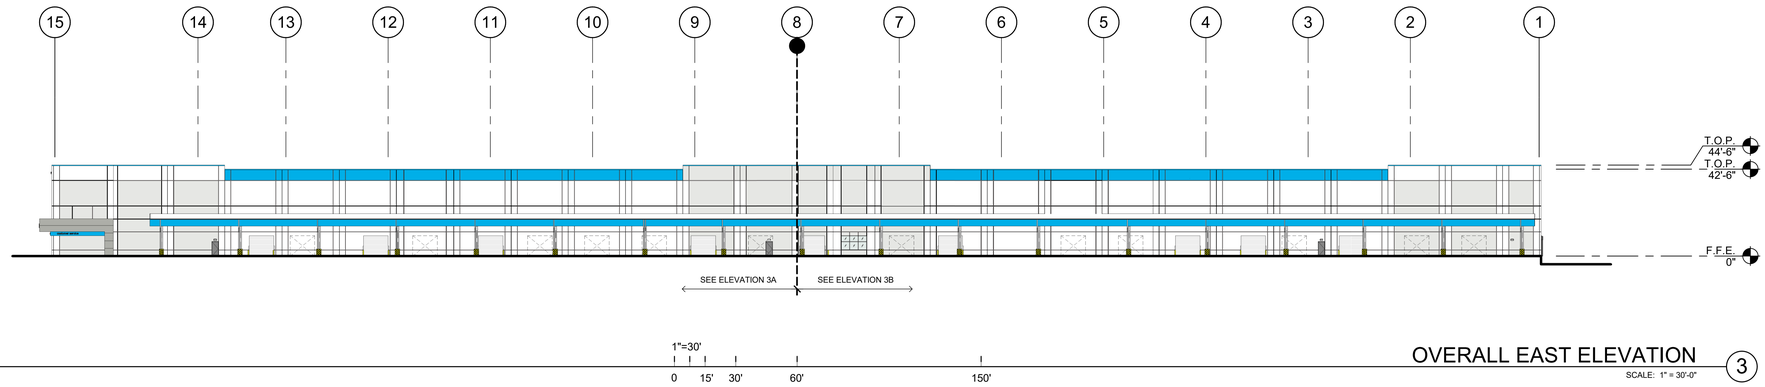

OVERALL EAST ELEVATION 3

SCALE: 1" = 30'-0"

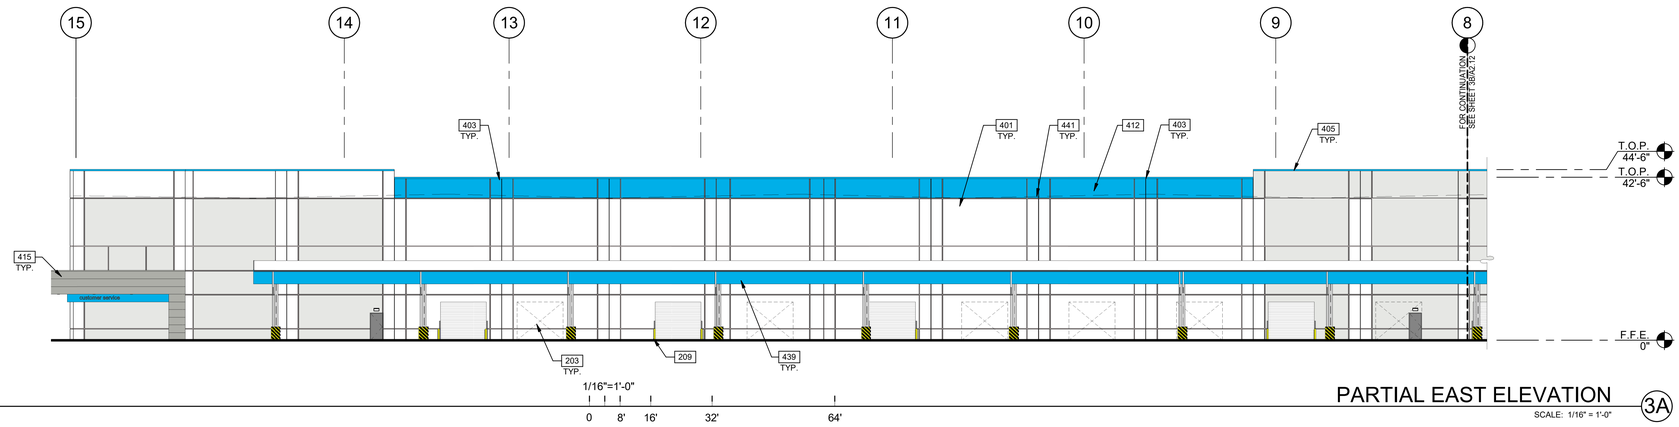

PARTIAL EAST ELEVATION 3A

SCALE: 1/16" = 1'-0"

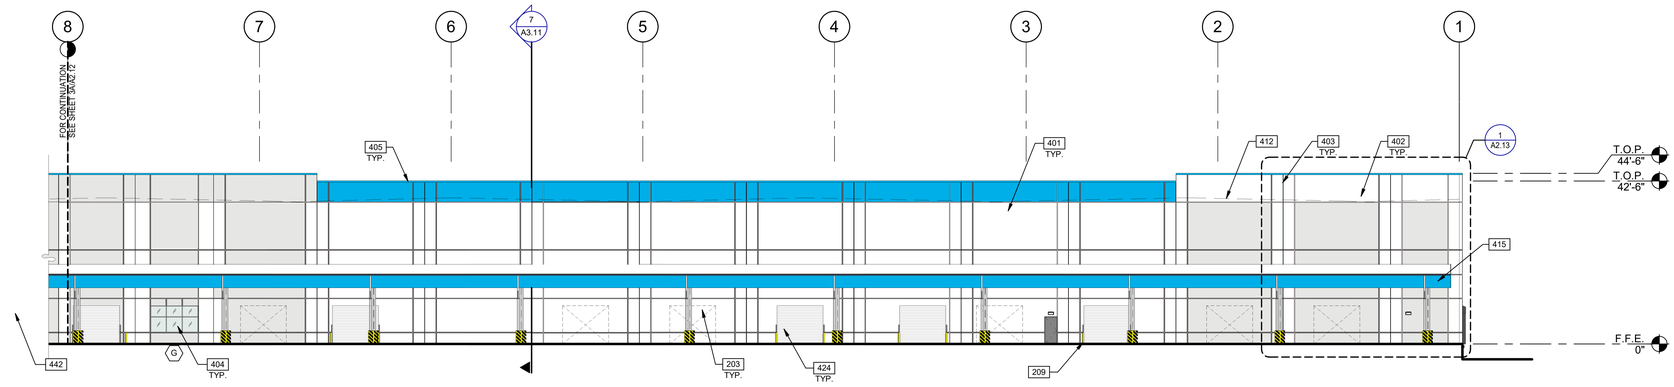

PARTIAL EAST ELEVATION 3B

SCALE: 1/16" = 1'-0"

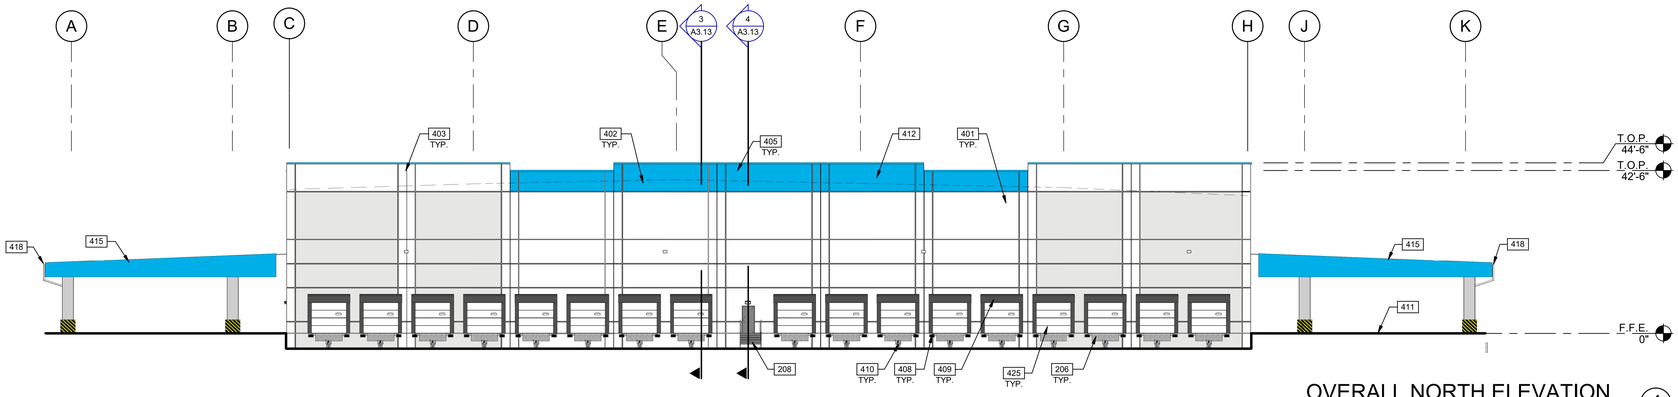

OVERALL NORTH ELEVATION 4

SCALE: 1/16" = 1'-0"

GENERAL NOTES

SEE SHEET A0.2 & A0.2a FOR GENERAL NOTES

1. ALL FIXED INSULATED GLAZING SHALL BE CERTIFIED & LABELED WITH ITS MAX. U-FACTOR OF & SOLAR HEAT GAIN COEFFICIENT BY AN INDEPENDENT AGENCY LICENSED BY THE NFRC, IN COMPLIANCE WITH THE VALUES LISTED ON SHEET CS.
2. PROVIDE AND COORDINATE "KNOXBOX: LOCATION WITH FIRE DEPARTMENT AND ARCHITECT PRIOR TO INSTALL.

KEYNOTES:

203	KNOCK-OUT PANEL FOR FUTURE WINDOWS OR DOORS.
206	6'X8' HYDRAULIC DOCK LEVELER.
208	EXTERIOR STEEL STAIR, ALL COMPONENTS GALVANIZED AND PAINTED.
209	STEEL BOLLARD, CONCRETE-FILLED PAINTED SAFETY YELLOW.
401	CONCRETE WALL, SUBGRADE AND FOUNDATION PER GEOTECHNICAL AND STRUCTURAL.
402	3" CHAMFER REVEAL.
403	CONCRETE WALL JOINT.
404	ANODIZED ALUMINUM STOREFRONT SYSTEM WITH 1" INSULATED GLASS.
405	METAL COPING, PAINTED.
408	DOCK BUMPER.
409	DOCK SHELTER.
410	TRAILER RESTRAINT.
411	FINISH GRADE, VARIES.
412	LINE OF ROOF BEYOND.
415	PRE-FINISHED ALUMINUM COMPOSITE METAL PANEL OVER METAL STUD FRAMING.
418	PANEL REVEAL.
424	COILING OVERHEAD LOAD OUT DOOR (INSULATED), PRIMED AND FIELD PAINTED.
425	SECTIONAL OVERHEAD TRUCK DOCK DOOR (INSULATED) WITH BUMPERS AND DOCK SEAL, PRE-PRIMED, PAINT PER LEGEND, TYP.
439	METAL CANOPY, PER DESIGN CRITERIA.
441	PRE-FINISHED METAL SCUPPER; COLOR:PAINTED PVC DOWNSPOUT TO MATCH ADJACENT WALL. TIGHT-LINE DOWNSPOUT TO STORM LINE.
442	EXTERIOR "WALL PACK" WALL MOUNTED LIGHT FIXTURE.

LEGEND

MATERIALS:

- METAL CANOPY, PAINTED

GLASS:

- VISION GLASS
- TEMPERED GLASS
- OBSCURE GLAZING

COLORS:

PROVIDE 6'-0" WIDE PAINT COLOR MOCK-UP FULL HEIGHT OF BUILDING FOR OWNER/ARCHITECT REVIEW.

- ANODIZED ALUMINUM STOREFRONT SYSTEM
- PT-1 SECONDARY COLOR - PT-1 MANUFACTURER: SHERWIN WILLIAMS COLOR/NO: NEBULOUS WHITE / SW 7063
- PT-2 ACCENT COLOR - PT-2 MANUFACTURER: SHERWIN WILLIAMS COLOR/NO: GRAY MATTERS / SW7066
- PT-3 ACCENT COLOR - PT-3 MANUFACTURED: SHERWIN WILLIAMS COLOR/NO: TENANT BLUE. PANTONE /2995 C
- PT-4 BASE COLOR PT-4 MANUFACTURER: STANDARD COLOR/NO: BRIGHT WHITE
- PT-5 OSHA CAUTION YELLOW/ COLUMN BASE AND BLACK DIAGONAL STRIPES COLUMN PROTECTION

NOTE: SEPARATE EXTERIOR PAINT SCHEDULE AND AN INTERIOR PAINT SCHEDULE IS PROVIDED. REFER TO A2.10 AND A4.12 FOR EACH SCHEDULE. REFER TO CRITERIA FOR MORE INFORMATION.

EXTERIOR PAINT COLOR BASIS OF DESIGN IS SHERWIN WILLIAMS. ACCEPTABLE MANUFACTURERS ARE SHERWIN WILLIAMS, BENJAMIN MOORE, OR PPG.

WARE MALCOMB
Leading Design for Commercial Real Estate

architecture
planning
interiors
graphics
civil engineering

3015 112th Ave NE F205
Bellevue, WA 98004
T 425.709.9696
F 425.774.8219

DCK3 RIO DEL ORO DELIVERY STATION
PARCEL 63 - RIO DEL ORO COMMUNITY
RANCHO CORDOVA, CALIFORNIA 95742

EXTERIOR ELEVATIONS

	DATE	REMARKS
1	03/16/2021	PERMIT SET

PA/PM:	NONY RIVERA
DRAWN BY.:	G.M. / S.V.
JOB NO.:	SEA20-5002-00

SHEET
A2.12

4/15/2021 1:50:24 PM

THESE DRAWINGS AND SPECIFICATIONS ARE THE PROPERTY AND COPYRIGHT OF WARE MALCOMB AND SHALL NOT BE USED ON ANY OTHER WORK EXCEPT BY AGREEMENT WITH WARE MALCOMB. WRITTEN DIMENSIONS SHALL TAKE PRECEDENCE OVER SCALED DIMENSIONS AND SHALL BE VERIFIED ON THE JOB SITE. ANY DISCREPANCY SHALL BE BROUGHT TO THE NOTICE OF WARE MALCOMB PRIOR TO THE COMMENCEMENT OF ANY WORK.

CAUTION: IF THIS SHEET IS NOT 30"x42" THIS IS A REDUCED PRINT

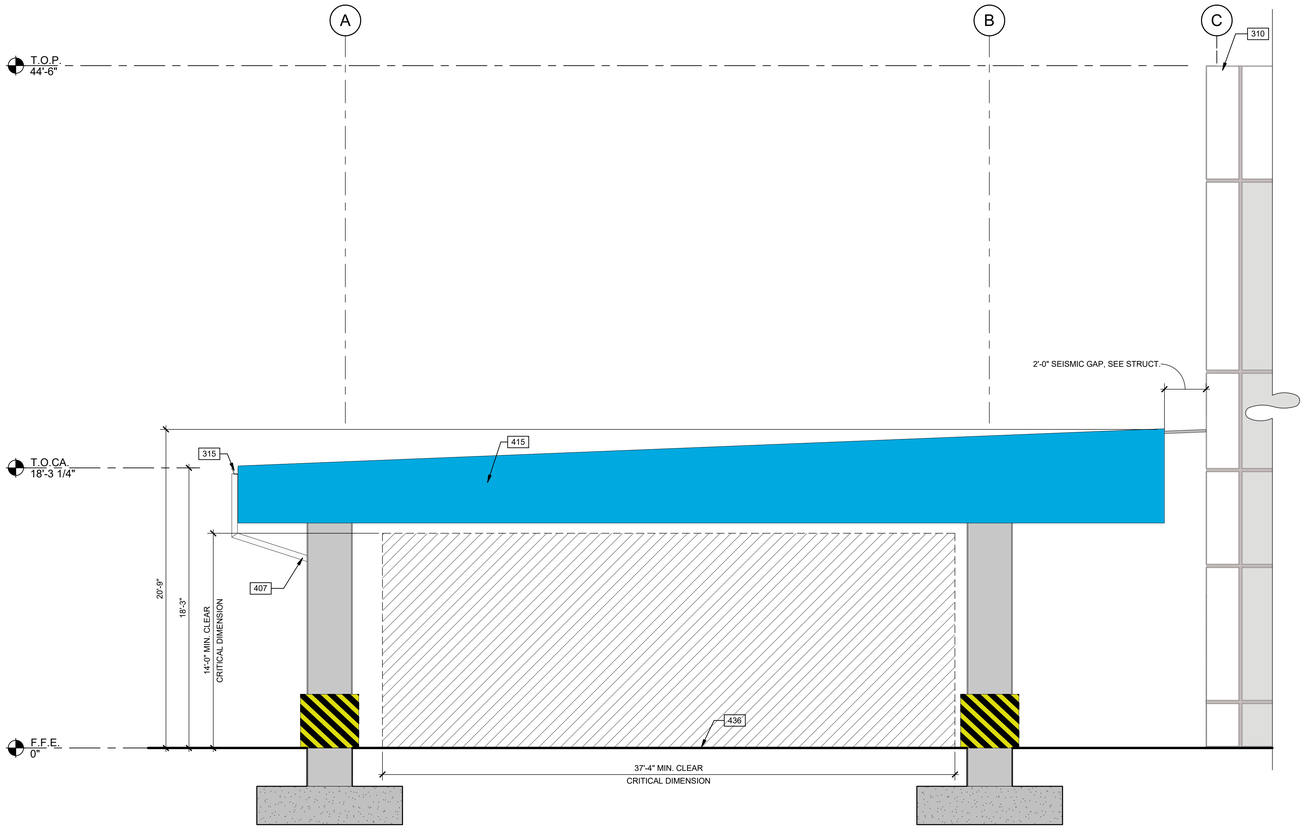

TYPICAL - CANOPY ELEVATION 2

SCALE: 1/4" = 1'-0"

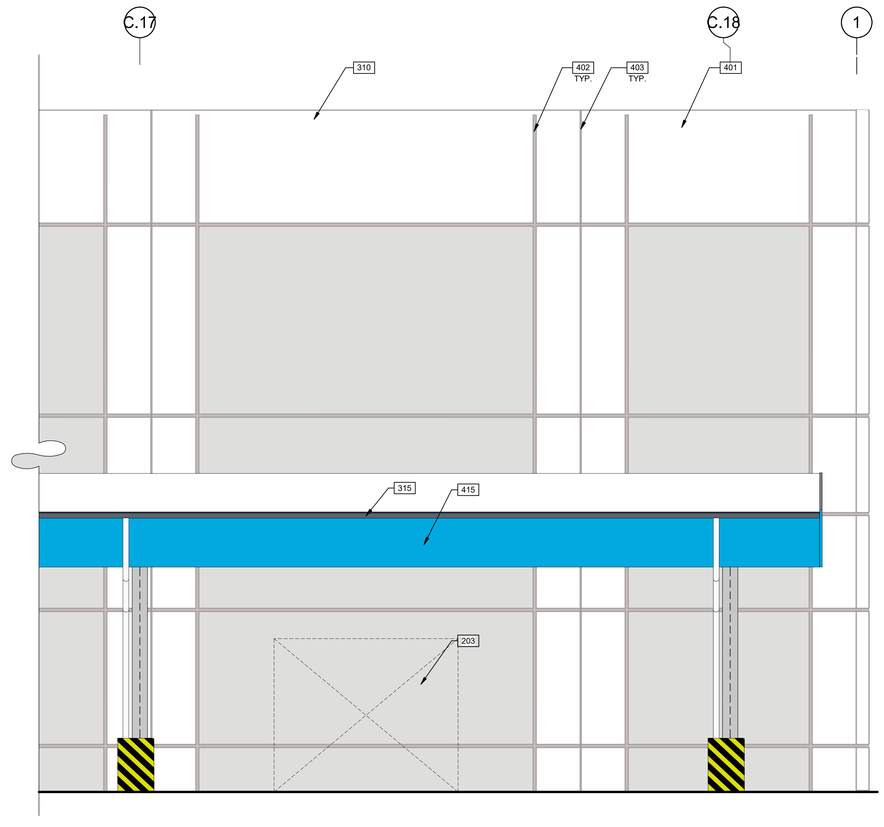

1/4"=1'-0"
0 2' 4' 8' 16'

TYPICAL - LAUNCH PAD CANOPY ELEVATION 1

SCALE: 1/4" = 1'-0"

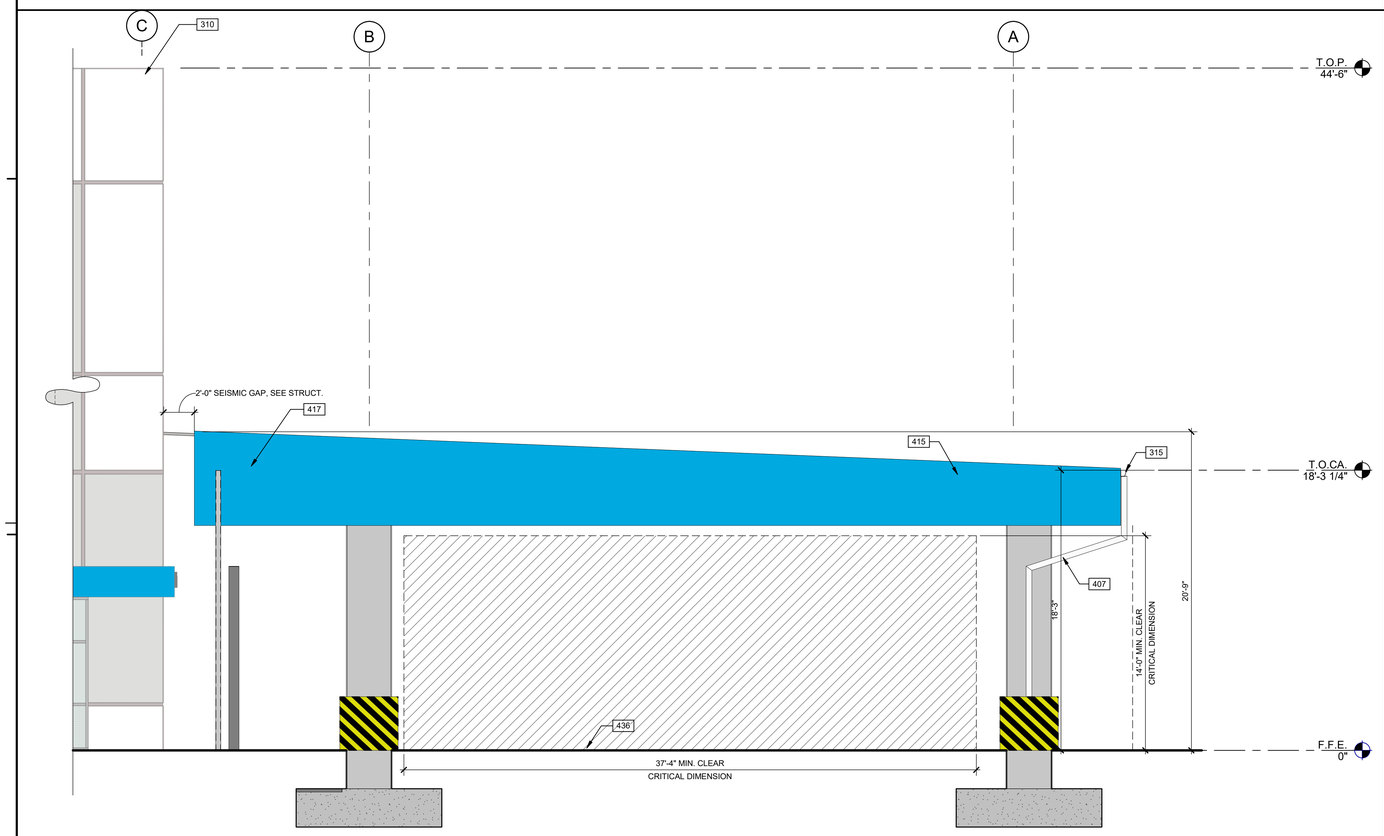

TYPICAL - CANOPY ELEVATION 3

SCALE: 1/4" = 1'-0"

GENERAL NOTES

SEE SHEET A0.2 & A0.2a FOR GENERAL NOTES

1. ALL FIXED INSULATED GLAZING SHALL BE CERTIFIED & LABELED WITH ITS MAX. U-FACTOR OF & SOLAR HEAT GAIN COEFFICIENT BY AN INDEPENDENT AGENCY LICENSED BY THE NFRC, IN COMPLIANCE WITH THE VALUES LISTED ON SHEET CS.
2. PROVIDE AND COORDINATE "KNOXBOX: LOCATION WITH FIRE DEPARTMENT AND ARCHITECT PRIOR TO INSTALL.

KEYNOTES:

203	KNOCK-OUT PANEL FOR FUTURE WINDOWS OR DOORS.
310	BUILDING.
315	PREFINISHED METAL GUTTER.
401	CONCRETE WALL, SUBGRADE AND FOUNDATION PER GEOTECHNICAL AND STRUCTURAL.
402	3" CHAMFER REVEAL.
403	CONCRETE WALL JOINT.
407	DRAIN LEADER. PAINTED TO MATCH ADJACENT WALL.
415	PRE-FINISHED ALUMINUM COMPOSITE METAL PANEL OVER METAL STUD FRAMING.
417	PROVIDE MOVEMENT JOINT AT CANOPY AND FASCIA TO BUILDING INTERFACE.
436	FINISH GRADE VARIES. SEE CIVIL DRAWINGS.

LEGEND

COLORS:

PROVIDE 6'-0" WIDE PAINT COLOR MOCK-UP FULL HEIGHT OF BUILDING FOR OWNER/ARCHITECT REVIEW.

	ANODIZED ALUMINUM STOREFRONT SYSTEM
PT-1	SECONDARY COLOR - PT-1 MANUFACTURER: SHERWIN WILLIAMS COLOR/NO: NEBULOUS WHITE / SW 7063
PT-2	ACCENT COLOR - PT-2 MANUFACTURER: SHERWIN WILLIAMS COLOR/NO: GRAY MATTERS / SW7066
PT-3	ACCENT COLOR - PT-3 MANUFACTURED: SHERWIN WILLIAMS COLOR/NO: TENANT BLUE. PANTONE /2995 C
PT-4	BASE COLOR PT-4 MANUFACTURER: STANDARD COLOR/NO: BRIGHT WHITE
PT-5	OSHA CAUTION YELLOW/ COLUMN BASE AND BLACK DIAGONAL STRIPES COLUMN PROTECTION

NOTE: SEPARATE EXTERIOR PAINT SCHEDULE AND AN INTERIOR PAINT SCHEDULE IS PROVIDED. REFER TO A2.10 AND A4.12 FOR EACH SCHEDULE. REFER TO CRITERIA FOR MORE INFORMATION.

EXTERIOR PAINT COLOR BASIS OF DESIGN IS SHERWIN WILLIAMS. ACCEPTABLE MANUFACTURERS ARE SHERWIN WILLIAMS, BENJAMIN MOORE, OR PPG.

WARE MALCOMB
Leading Design for Commercial Real Estate

architecture
planning
interiors
graphics
civil engineering

3015 112th Ave NE F205
Bellevue, WA 98004
T 425.709.9196
F 425.374.8219

DCK3 RIO DEL ORO
DELIVERY STATION
PARCEL 63 - RIO DEL ORO COMMUNITY
RANCHO CORDOVA, CALIFORNIA 95742

CANOPY ELEVATIONS

	DATE	REMARKS
1	03/16/2021	PERMIT SET

PA/PM:	NONY RIVERA
DRAWN BY.:	G.M. / S.V.
JOB NO.:	SEA20-5002-00

SHEET
A2.13

THESE DRAWINGS AND SPECIFICATIONS ARE THE PROPERTY AND COPYRIGHT OF WARE MALCOMB AND SHALL NOT BE USED ON ANY OTHER WORK EXCEPT BY AGREEMENT WITH WARE MALCOMB. WRITTEN DIMENSIONS SHALL TAKE PRECEDENCE OVER SCALED DIMENSIONS AND SHALL BE VERIFIED ON THE JOB SITE. ANY DISCREPANCY SHALL BE BROUGHT TO THE NOTICE OF WARE MALCOMB PRIOR TO THE COMMENCEMENT OF ANY WORK.

4/15/2021 1:50:29 PM

ATTACHMENT 3
CAUTION: IF THIS SHEET IS NOT 30"x42" THIS IS A REDUCED PRINT
Exhibit A to the Resolution

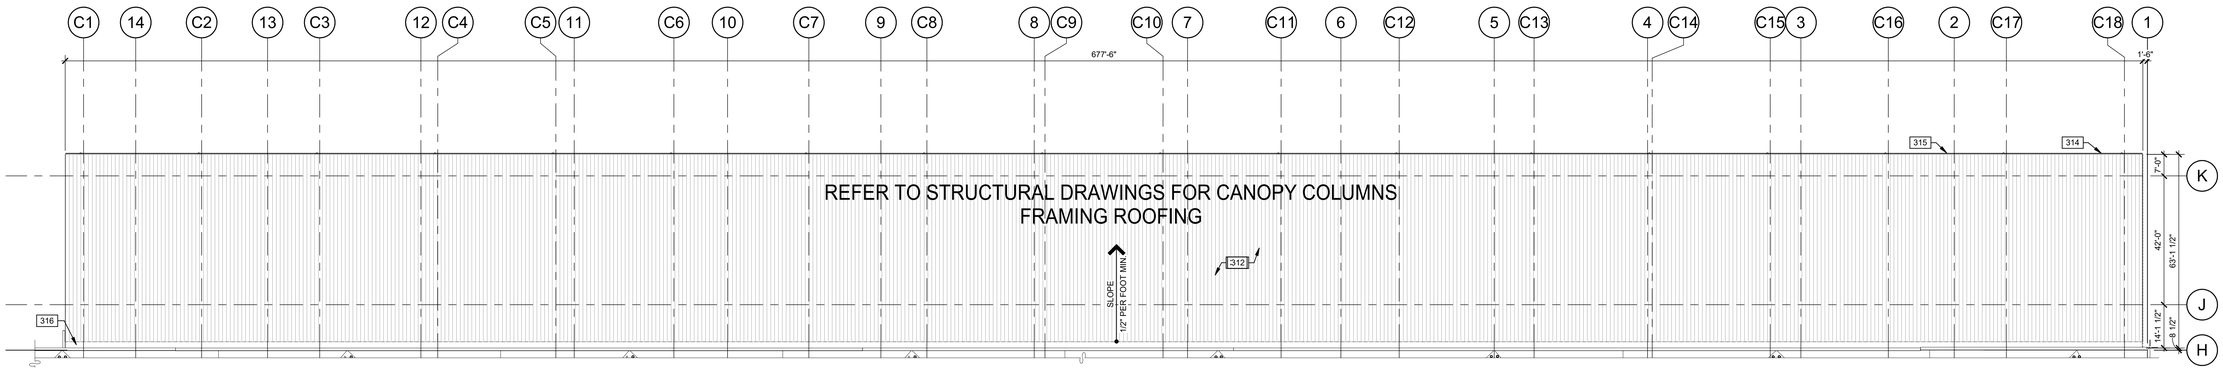

CANOPY ROOF PLAN 1

SCALE: 1" = 20'-0"

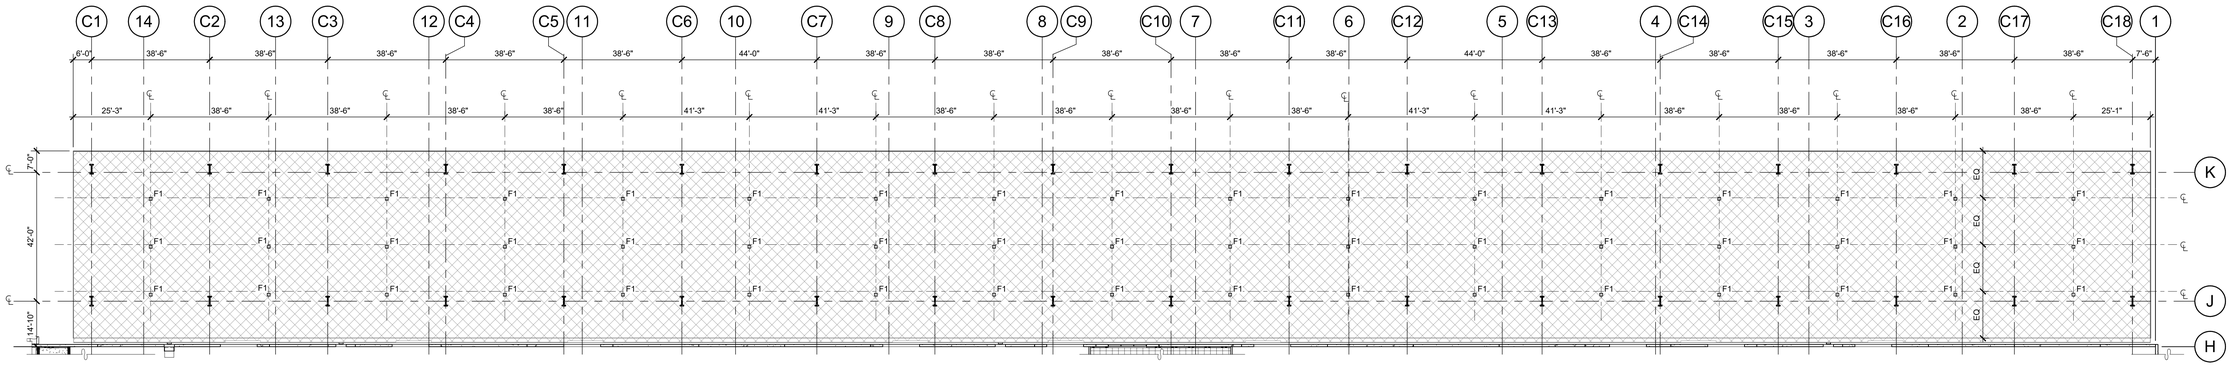

CANOPY REFLECTED CEILING PLAN 2

SCALE: 1" = 20'-0"

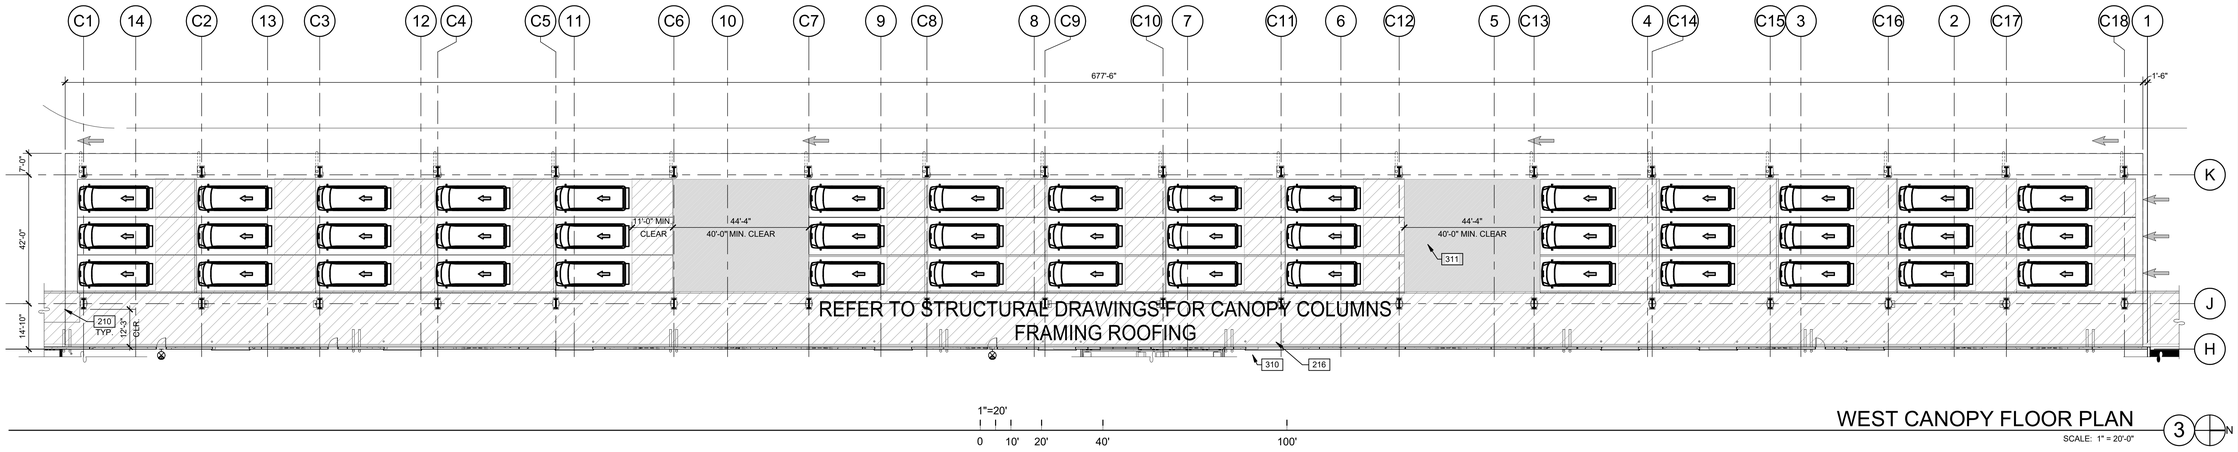

1"=20'
0 10' 20' 40' 100'

WEST CANOPY FLOOR PLAN 3

SCALE: 1" = 20'-0"

WALL LEGEND

NOTE: PROVIDE VERTICAL DRYWALL EXPANSION JOINT AT 30' O.C. MAXIMUM

- CON — TILT-UP CONCRETE WALL
- 8 / A5.17 — TILT-UP CONCRETE WALL WITH FURRING
- 2 / A5.17a, 23 / A5.17 — 1HR RATED CONSTRUCTION
- 10 / A5.17, 9 / A5.17 — FULL HEIGHT NON-RATED PARTITION TO STRUCTURE
- 7 / A5.17, 6 / A5.17, 5 / A5.17 — PARTITION TO 6" ABOVE CEILING
- 14 / A5.17 — PLUMBING CHASE WALL TO 6" ABOVE CEILING
- 1 / A5.17a, 25 / A5.17, 24 / A5.17 — PARTITION TO UNDERSIDE OF CEILING

LEGEND

- MANEUVERING CLEAR AREAS
- LOAD OUT CLEAR ZONE
- BIRD NETTING

VAN LOADING CANOPY ROOF MATERIAL BASIS OF DESIGN

A. METAL DECK.
B. FASCIA PANEL COLOR TO BE PANTONE 2995C.

ROOF MATERIAL BASIS OF DESING

A. SINGLE COMPONENT RAISED SEAM METAL PANEL ROOF CLADDING SYSTEM. FORMED WITH INTEGRAL RIBS AT PANEL EDGES AND A FLAT PAN BETWEEN RIBS. DESIGNED FOR SEQUENTIAL INSTALLATION BY MECHANICALLY ATTACHING PANELS TO SUPPORTS USING SCREW FASTENERS LOCATED UNDER CONCEALED SIDE OF PANELS AND LAPPING AND INTERCONNECTING SIDE EDGES OF ADJACENT PANELS. BASIS OF DESIGN AEPSPAN SPAN-LOK OR SIMILIAR. COLOR TO BE PT-4, PROVIDE FINISH ON BOTH SIDES.
B. ALTERNATE, PROVIDE INSULATED METAL PANEL, KINGSPAN KINGSEAM. PANELS TO BE DESIGNED FOR SEQUENTIAL INSTALLATION BY MECHANICALLY ATTACHING PANELS TO SUPPORTS USING SCREW FASTENERS LOCATED UNDER CONCEALED SIDE OF PANELS AND LAPPING AND INTERCONNECTING SIDE EDGES OF ADJACENT PANELS. COLOR TO BE PT-4. PROVIDED FINISH ON BOTH SIDES. THIS ALTERNATE SELECTION WILL RESULT IN A DIFFERENT JOIST LAYOUT REFER STRUCTURAL
C. FASCIA PANEL COLOR TO BE PT-3 OR AS REQUIRED BY SPECIFIC PROJECT'S SIGNAGE AND BRANDING REQUIREMENTS

KEYNOTES:

210 OUTLINE OF CANOPY ABOVE.
216 CLEAR ZONE DEMARCATED BY PAINTED RED STRIPING ON THE GROUND WITH DIAGONAL STRIPING IN CENTER AREA. CLEAR ZONE TO BE THE WIDTH OF THE OPENING AND 4'-0" DEEP. OFFSET 2'-0" TO BOTH THE INTERIOR AND EXTERIOR OF THE DOOR. PROVIDE STENCILED TEXT "STAY CLEAR" AT INTERIOR AND EXTERIOR EDGES OF EACH ZONE. TYPICAL AT ALL HIGH-SPEED ROLL UP DOOR LOCATIONS.
310 BUILDING.
311 VAN MANEUVERING MAINTAIN REQUIRED 40'-0" CLEARANCE.
312 METAL DECK.
314 CANOPY STRUCTURE BELOW.
315 PREFINISHED METAL GUTTER.
316 PROVIDE MOVEMENT JOINT AT CANOPY AND FASCIA TO BUILDING INTERFACE, SEE STRUCT.

GENERAL NOTES

SEE SHEETS A0.2 & A0.2a FOR GENERAL NOTES

1. THIS REFLECTED CEILING PLAN IS PROVIDED TO DOCUMENT CEILING DESIGN INTENT. SEE ALSO MECHANICAL AND ELECTRICAL DOCUMENTATION FOR COMPLETE INFORMATION INCLUDING SWITCH LOCATION, CIRCUITING AND WIRING LAYOUT. ALL MEP-FP DEVICE LOCATIONS NOT SHOWN ON DRAWINGS, OR IN CONFLICT WITH MEP/FP DRAWINGS, ARE TO BE COORDINATED WITH ARCHITECT PRIOR TO INSTALLATION. IN THE EVENT OF DISCREPANCIES BETWEEN THE ARCHITECT'S REFLECTED CEILING PLAN AND THE ENGINEERS' PLANS, IMMEDIATELY NOTIFY THE ARCHITECT IN WRITING BEFORE ORDERING MATERIALS OR PROCEEDING WITH THE WORK.
2. AT AREAS OPEN TO STRUCTURE, PAINT METAL DECK, STRUCTURE, EXPOSED CONDUIT, MECHANICAL DUCT WORK, AND FIRE SPRINKLER COMPONENTS (EXCEPT HEADS) PT-2, UNLESS OTHERWISE NOTED.
3. SEE STRUCTURAL FOR FRAMING INFORMATION.
4. COORDINATE PERIMETER CONDITIONS WITH ARCHITECTURAL DRAWINGS AND SITE ELEMENTS LIGHTING, SPRINKLERS, SIGNAGES AND OTHER MEPF ELEMENTS ARE NOT SHOWN. COORDINATE AS REQUIRED WITH EACH DISCIPLINE.
5. CRITICAL DIMENSIONS ARE DELINEATED AS "CLEAR".
6. REGIONAL WEATHER CONDITION CONSIDERATIONS - REGIONAL DESIGN TEAM TO VERIFY WITH CODES AND ADJUST DESIGN ACCORDINGLY TO ACCOUNT FOR REGIONAL WEATHER REQUIREMENTS INCLUDING BUT NOT LIMITED TO STORMWATER, WIND SPEED, UV EXPOSURE, HOT/COLD TEMPERATURE, HUMIDITY, SNOW LOAD, SNOW DRIFT, AND ICE BUILDUP. CANOPY OVERHANG AS REQUIRED BY SITE SPECIFIC CLIMATIC REQUIREMENTS, TO KEEP LAUNCH AREA CLEAR OF EXCESSIVE RAIN, SNOW AND SUN EXPOSURE.
7. SEE PARKING LEGEND FOR REQUIRED SIZE OF STAGING AND LOADING STALLS. THE CIVIL, ARCHITECTURAL AND STRUCTURAL REVIT/AUTOCAD MODELS MAY NOT REFLECT THE DIMENSIONS INDICATED. SITE SPECIFIC PROJECTS SHALL ADHERE TO REQUIRED DIMENSIONS INDICATED IN PARKING LEGEND.

KEY PLAN

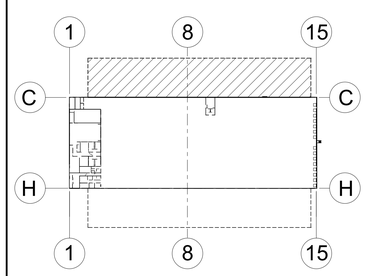

WARE MALCOMB
Leading Design for Commercial Real Estate

architecture
planning
interiors
graphics
civil engineering

3015 112th Ave NE F205
Bellevue, WA 98004
T 425.709.9296
F 425.637.6429

DCK3 RIO DEL ORO
DELIVERY STATION
PARCEL 63 - RIO DEL ORO COMMUNITY
RANCHO CORDOVA, CALIFORNIA 95742

WEST CANOPY PLANS

	DATE	REMARKS
1	03/16/2021	PERMIT SET

PA/PM:	NONY RIVERA
DRAWN BY.:	G.M. / S.V.
JOB NO.:	SEA20-5002-00

SHEET
A2.14

THESE DRAWINGS AND SPECIFICATIONS ARE THE PROPERTY AND COPYRIGHT OF WARE MALCOMB AND SHALL NOT BE USED ON ANY OTHER WORK EXCEPT BY AGREEMENT WITH WARE MALCOMB. WRITTEN DIMENSIONS SHALL TAKE PRECEDENCE OVER SCALED DIMENSIONS AND SHALL BE VERIFIED ON THE JOB SITE. ANY DISCREPANCY SHALL BE BROUGHT TO THE NOTICE OF WARE MALCOMB PRIOR TO THE COMMENCEMENT OF ANY WORK.

4/15/2021 1:50:35 PM

ATTACHMENT 3
CAUTION: IF THIS SHEET IS NOT 30"x42" THIS IS A REDUCED PRINT
Exhibit A to the Resolution

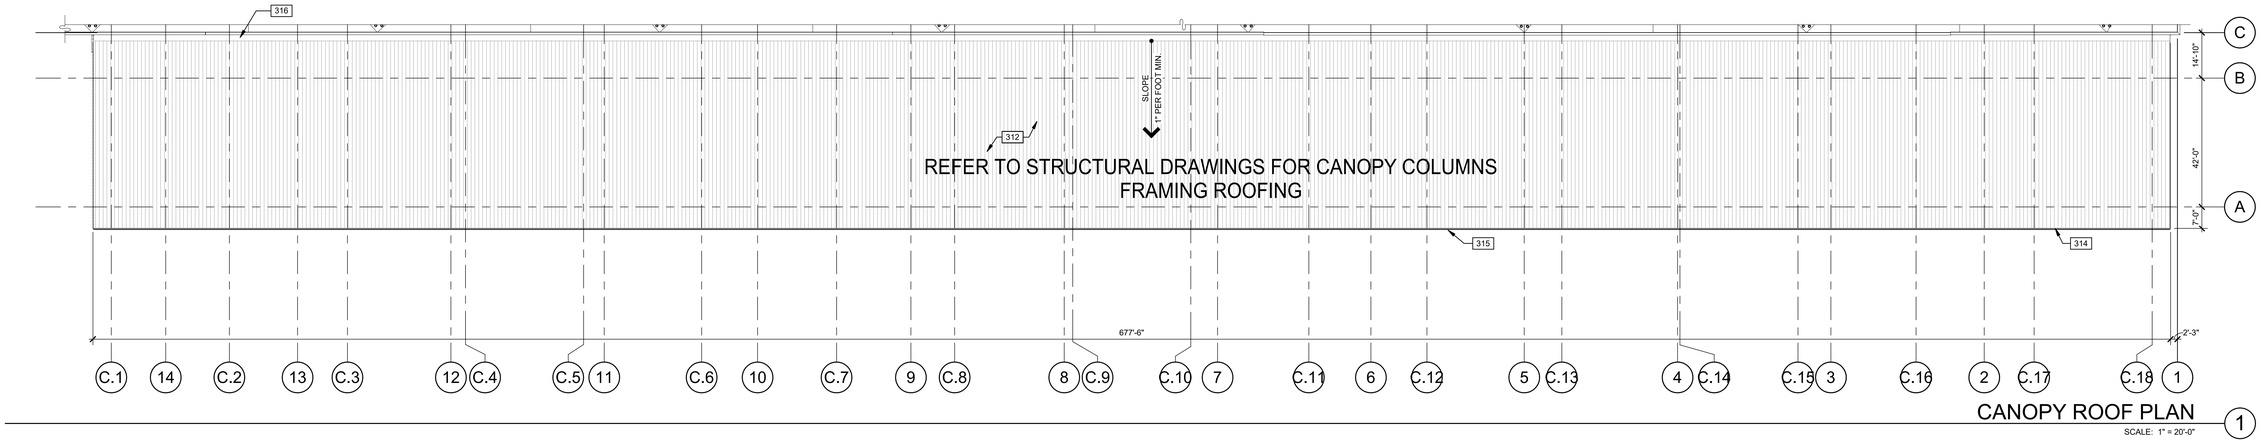

CANOPY ROOF PLAN 1
SCALE: 1" = 20'-0"

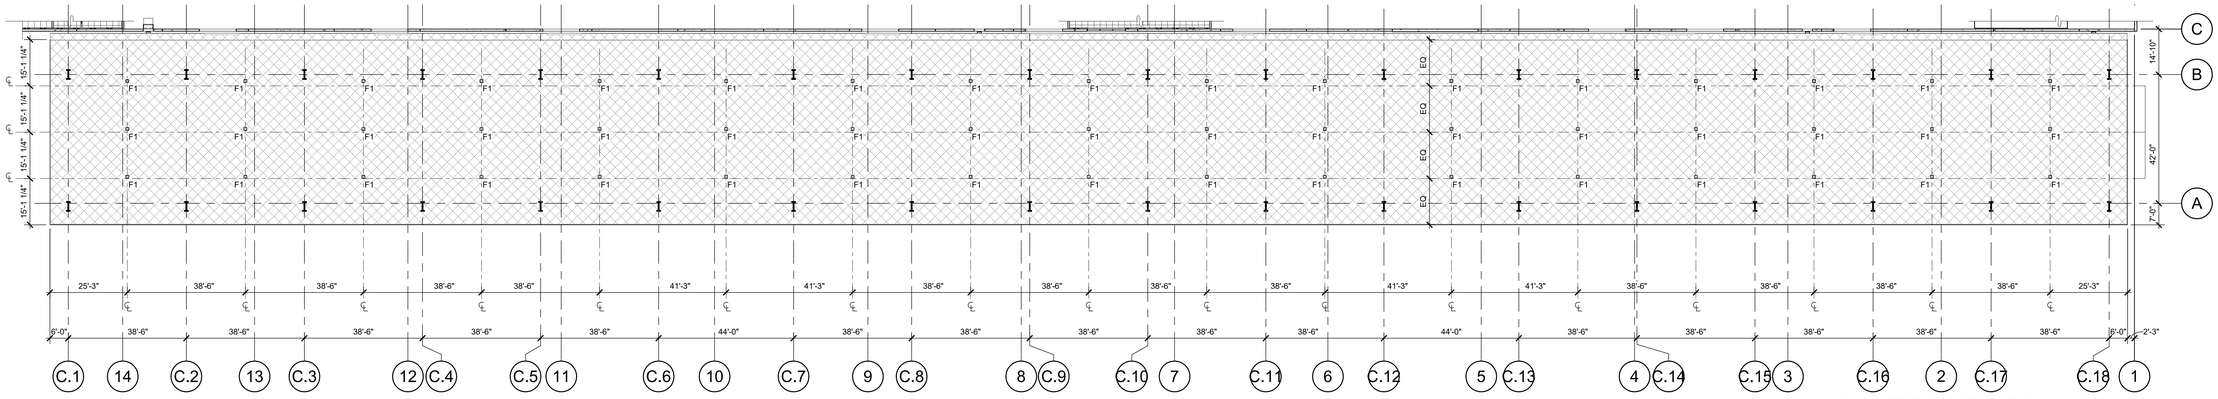

CANOPY REFLECTED CEILING PLAN 2
SCALE: 1" = 20'-0"

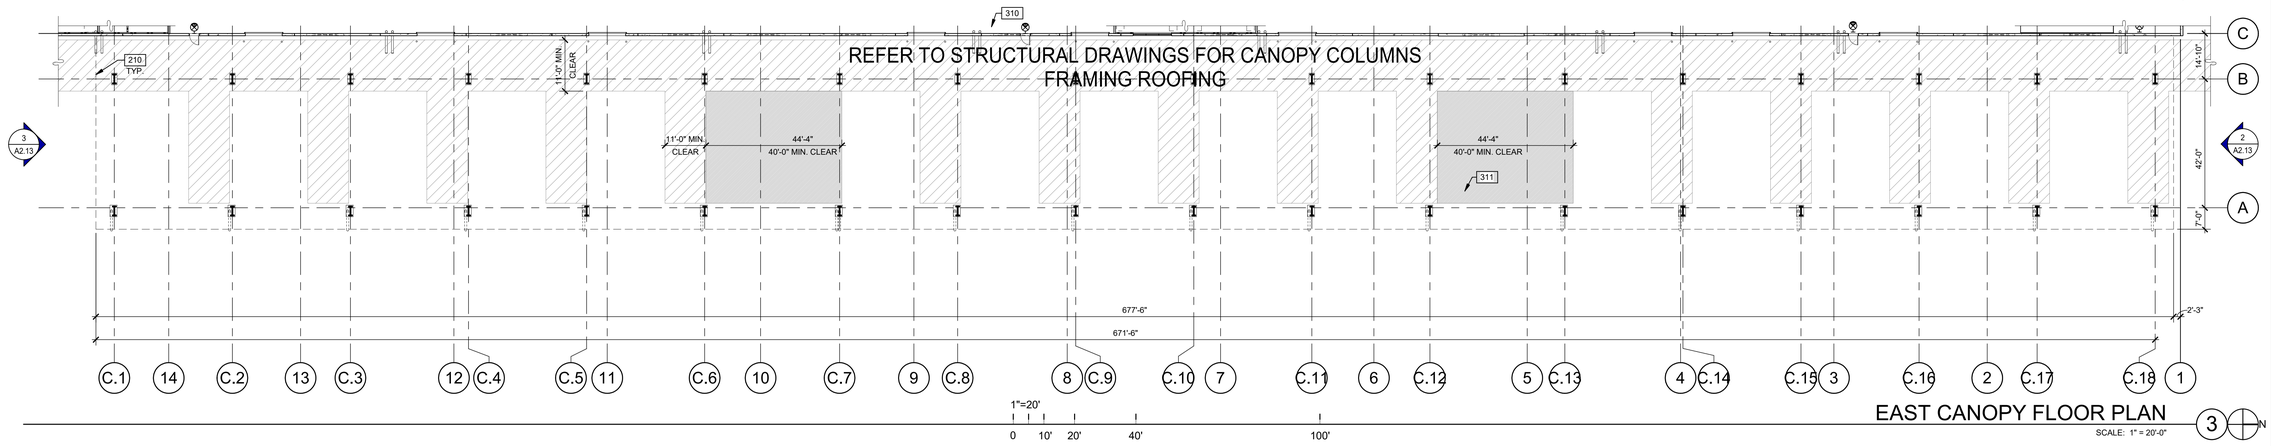

EAST CANOPY FLOOR PLAN 3
SCALE: 1" = 20'-0"

WALL LEGEND

NOTE: PROVIDE VERTICAL DRYWALL EXPANSION JOINT AT 30' O.C. MAXIMUM

- CON. — TILT-UP CONCRETE WALL
- 8 / A5.17 — TILT-UP CONCRETE WALL WITH FURRING
- 2 / A5.17a, 23 / A5.17 — 1HR RATED CONSTRUCTION
- 10 / A5.17, 9 / A5.17 — FULL HEIGHT NON-RATED PARTITION TO STRUCTURE
- 7 / A5.17, 6 / A5.17, 5 / A5.17 — PARTITION TO 6" ABOVE CEILING
- 14 / A5.17 — PLUMBING CHASE WALL TO 6" ABOVE CEILING
- 1 / A5.17a, 25 / A5.17, 24 / A5.17 — PARTITION TO UNDERSIDE OF CEILING

LEGEND

- MANEUVERING CLEAR AREAS
- LOAD OUT CLEAR ZONE
- BIRD NETTING

VAN LOADING CANOPY ROOF MATERIAL BASIS OF DESIGN

A. METAL DECK.
B. FASCIA PANEL COLOR TO BE PANTONE 2995C.

ROOF MATERIAL BASIS OF DESING

A. SINGLE COMPONENT RAISED SEAM METAL PANEL ROOF CLADDING SYSTEM. FORMED WITH INTEGRAL RIBS AT PANEL EDGES AND A FLAT PAN BETWEEN RIBS. DESIGNED FOR SEQUENTIAL INSTALLATION BY MECHANICALLY ATTACHING PANELS TO SUPPORTS USING SCREW FASTENERS LOCATED UNDER CONCEALED SIDE OF PANELS AND LAPPING AND INTERCONNECTING SIDE EDGES OF ADJACENT PANELS. BASIS OF DESIGN AEPSPAN SPAN-LOK OR SIMILIAR. COLOR TO BE PT-4, PROVIDE FINISH ON BOTH SIDES.
B. ALTERNATE, PROVIDE INSULATED METAL PANEL, KINGSPAN KINGSEAM. PANELS TO BE DESIGNED FOR SEQUENTIAL INSTALLATION BY MECHANICALLY ATTACHING PANELS TO SUPPORTS USING SCREW FASTENERS LOCATED UNDER CONCEALED SIDE OF PANELS AND LAPPING AND INTERCONNECTING SIDE EDGES OF ADJACENT PANELS. COLOR TO BE PT-4. PROVIDED FINISH ON BOTH SIDES. THIS ALTERNATE SELECTION WILL RESULT IN A DIFFERENT JOIST LAYOUT REFER STRUCTURAL
C. FASCIA PANEL COLOR TO BE PT-3 OR AS REQUIRED BY SPECIFIC PROJECT'S SIGNAGE AND BRANDING REQUIREMENTS

KEYNOTES:

210 OUTLINE OF CANOPY ABOVE.
310 BUILDING.
311 VAN MANEUVERING MAINTAIN REQUIRED 40'-0" CLEARANCE.
312 METAL DECK.
314 CANOPY STRUCTURE BELOW.
315 PREFINISHED METAL GUTTER.
316 PROVIDE MOVEMENT JOINT AT CANOPY AND FASCIA TO BUILDING INTERFACE, SEE STRUCT.

GENERAL NOTES

SEE SHEETS A0.2 & A0.2a FOR GENERAL NOTES

1. THIS REFLECTED CEILING PLAN IS PROVIDED TO DOCUMENT CEILING DESIGN INTENT. SEE ALSO MECHANICAL AND ELECTRICAL DOCUMENTATION FOR COMPLETE INFORMATION INCLUDING SWITCH LOCATION, CIRCUITING AND WIRING LAYOUT. ALL MEP-FP DEVICE LOCATIONS NOT SHOWN ON DRAWINGS, OR IN CONFLICT WITH MEP/FP DRAWINGS, ARE TO BE COORDINATED WITH ARCHITECT PRIOR TO INSTALLATION. IN THE EVENT OF DISCREPANCIES BETWEEN THE ARCHITECT'S REFLECTED CEILING PLAN AND THE ENGINEERS' PLANS, IMMEDIATELY NOTIFY THE ARCHITECT IN WRITING BEFORE ORDERING MATERIALS OR PROCEEDING WITH THE WORK.
2. AT AREAS OPEN TO STRUCTURE, PAINT METAL DECK, STRUCTURE, EXPOSED CONDUIT, MECHANICAL DUCT WORK, AND FIRE SPRINKLER COMPONENTS (EXCEPT HEADS) PT-2, UNLESS OTHERWISE NOTED.
3. SEE STRUCTURAL FOR FRAMING INFORMATION.
4. COORDINATE PERIMETER CONDITIONS WITH ARCHITECTURAL DRAWINGS AND SITE ELEMENTS LIGHTING, SPRINKLERS, SIGNAGES AND OTHER MEPF ELEMENTS ARE NOT SHOWN. COORDINATE AS REQUIRED WITH EACH DISCIPLINE.
5. CRITICAL DIMENSIONS ARE DELINEATED AS 'CLEAR'.
6. REGIONAL WEATHER CONDITION CONSIDERATIONS - REGIONAL DESIGN TEAM TO VERIFY WITH CODES AND ADJUST DESIGN ACCORDINGLY TO ACCOUNT FOR REGIONAL WEATHER REQUIREMENTS INCLUDING BUT NOT LIMITED TO STORMWATER, WIND SPEED, UV EXPOSURE, HOT/COLD TEMPERATURE, HUMIDITY, SNOW LOAD, SNOW DRIFT, AND ICE BUILDUP. CANOPY OVERHANG AS REQUIRED BY SITE SPECIFIC CLIMATIC REQUIREMENTS, TO KEEP LAUNCH AREA CLEAR OF EXCESSIVE RAIN, SNOW AND SUN EXPOSURE.
7. SEE PARKING LEGEND FOR REQUIRED SIZE OF STAGING AND LOADING STALLS. THE CIVIL, ARCHITECTURAL AND STRUCTURAL REVIT/AUTOCAD MODELS MAY NOT REFLECT THE DIMENSIONS INDICATED. SITE SPECIFIC PROJECTS SHALL ADHERE TO REQUIRED DIMENSIONS INDICATED IN PARKING LEGEND.

KEY PLAN

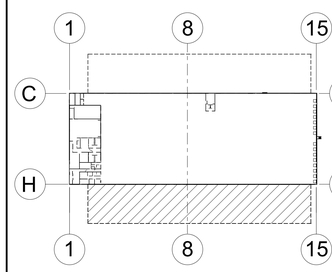

WARE MALCOMB
Leading Design for Commercial Real Estate

architecture
planning
interiors
graphics
civil engineering

3015 112th Ave NE F205
Bellevue, WA 98004
T 425.709.9196
F 425.374.8439

DCK3 RIO DEL ORO
DELIVERY STATION
PARCEL 63 - RIO DEL ORO COMMUNITY
RANCHO CORDOVA, CALIFORNIA 95742

EAST CANOPY PLANS

	DATE	REMARKS
1	03/16/2021	PERMIT SET

PA/PM:	NONY RIVERA
DRAWN BY.:	G.M. / S.V.
JOB NO.:	SEA20-5002-00

SHEET
A2.15

THESE DRAWINGS AND SPECIFICATIONS ARE THE PROPERTY AND COPYRIGHT OF WARE MALCOMB AND SHALL NOT BE USED ON ANY OTHER WORK EXCEPT BY AGREEMENT WITH WARE MALCOMB. WRITTEN DIMENSIONS SHALL TAKE PRECEDENCE OVER SCALED DIMENSIONS AND SHALL BE VERIFIED ON THE JOB SITE. ANY DISCREPANCY SHALL BE BROUGHT TO THE NOTICE OF WARE MALCOMB PRIOR TO THE COMMENCEMENT OF ANY WORK.

4/15/2021 1:50:41 PM

ATTACHMENT 3
CAUTION: IF THIS SHEET IS NOT 30"x42" THIS IS A REVISED PRINT
Exhibit A to the Resolution

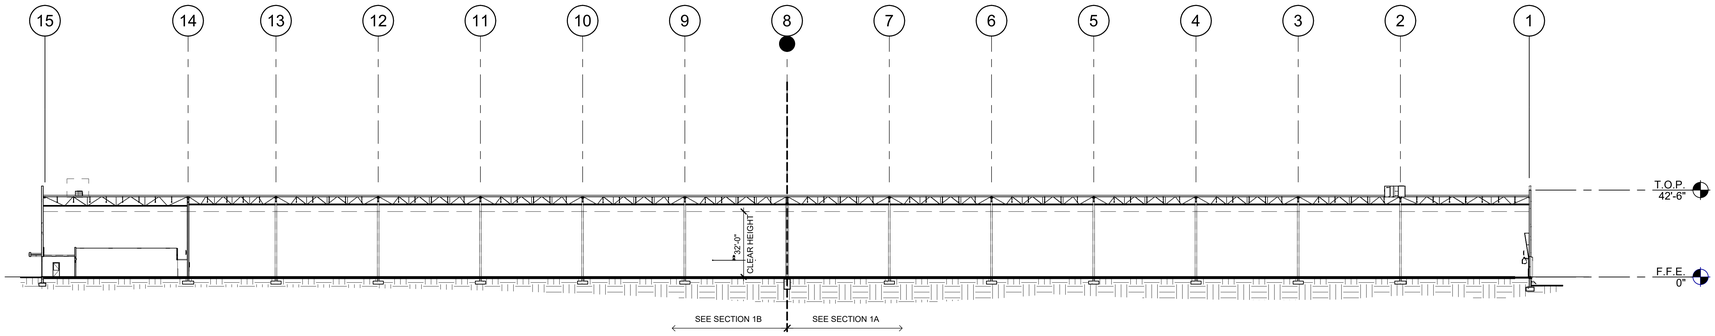

BUILDING SECTION - SOUTH-NORTH (1)
SCALE: 1" = 30'-0"

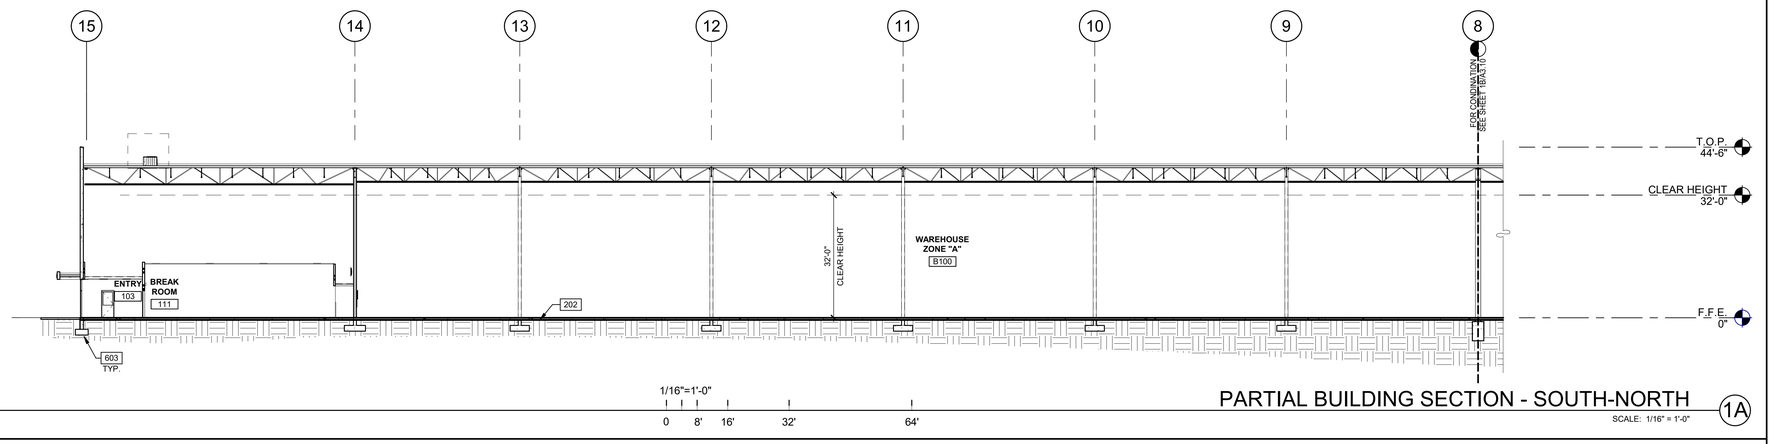

PARTIAL BUILDING SECTION - SOUTH-NORTH (1A)
SCALE: 1/16" = 1'-0"

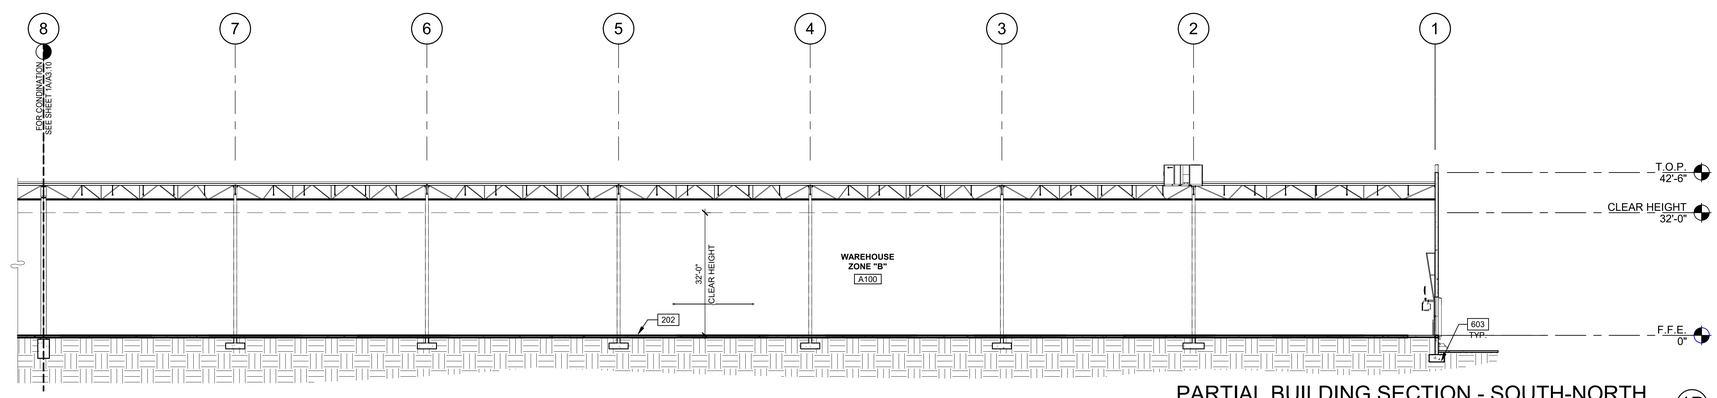

PARTIAL BUILDING SECTION - SOUTH-NORTH (1B)
SCALE: 1/16" = 1'-0"

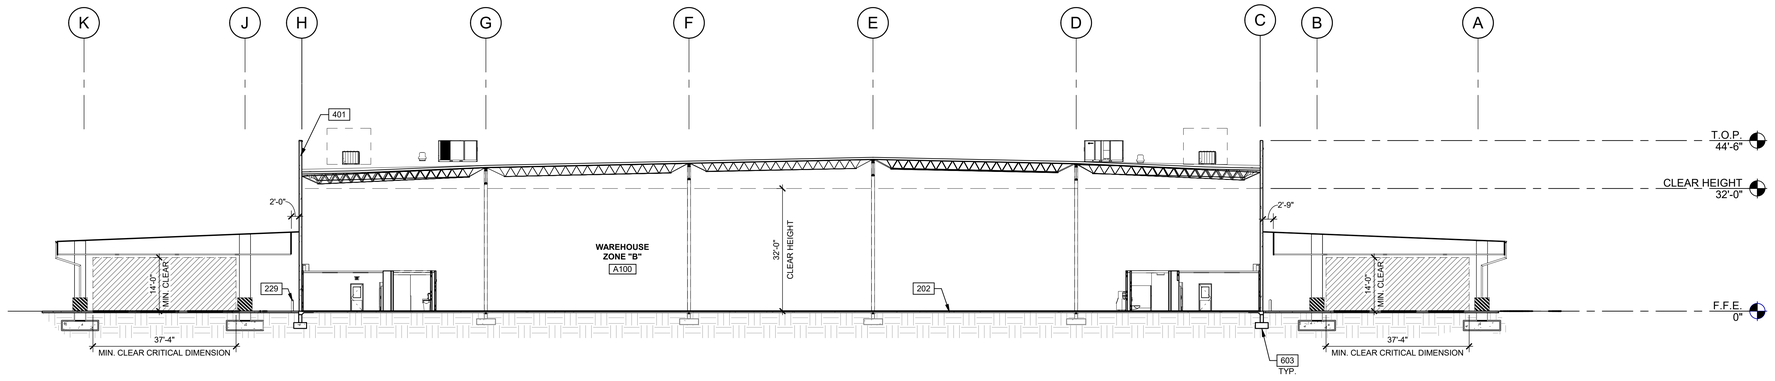

BUILDING SECTION - EAST-WEST (2)
SCALE: 1/16" = 1'-0"

GENERAL NOTES

SEE SHEET A0.2 & A0.2a FOR GENERAL NOTES

A. ELEVATION 0'-0" = FINISH FLOOR ELEVATION INDICATED IN CIVIL DRAWINGS
B. DO NOT SCALE DRAWINGS
C. REFER TO ENLARGED PLANS AND ELEVATIONS WHERE INDICATED FOR ADDITIONAL INFORMATION. ENLARGED PLANS TAKE PRECEDENCE OVER PLANS OF SMALLER SCALE

KEYNOTES:

202 CONCRETE SLAB. PROVIDE VAPOR RETARDER OVER SAND BASE AT OFFICE AREA PER SOILS REPORT. PROVIDE SEALER FOR CONCRETE FLOOR AREA IN WAREHOUSE.
229 STEEL PIPE BOLLARD, PAINTED CAUTION YELLOW.
401 CONCRETE WALL, SUBGRADE AND FOUNDATION PER GEOTECHNICAL AND STRUCTURAL.
603 CONCRETE FOOTING. SEE STRUCTURAL DWGS.

KEY PLAN

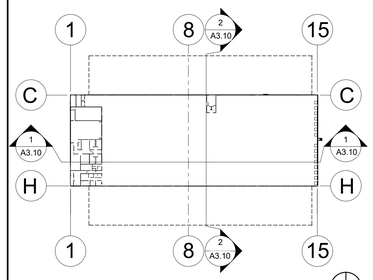

WARE MALCOMB
Leading Design for Commercial Real Estate

architecture
planning
interiors
graphics
civil engineering

3015 112th Ave NE F205
Bellevue, WA 98004
T 425.709.0196
F 425.774.8219

DCK3 RIO DEL ORO
DELIVERY STATION
PARCEL 63 - RIO DEL ORO COMMUNITY
RANCHO CORDOVA, CALIFORNIA 95742

BUILDING SECTIONS

	DATE	REMARKS
1	03/16/2021	PERMIT SET

PA/PM:	NONY RIVERA
DRAWN BY.:	G.M. / S.V.
JOB NO.:	SEA20-5002-00

SHEET
A3.10

4/15/2021 1:50:50 PM

THESE DRAWINGS AND SPECIFICATIONS ARE THE PROPERTY AND COPYRIGHT OF WARE MALCOMB AND SHALL NOT BE USED ON ANY OTHER WORK EXCEPT BY AGREEMENT WITH WARE MALCOMB. WRITTEN DIMENSIONS SHALL TAKE PRECEDENCE OVER SCALED DIMENSIONS AND SHALL BE VERIFIED ON THE JOB SITE. ANY DISCREPANCY SHALL BE BROUGHT TO THE NOTICE OF WARE MALCOMB PRIOR TO THE COMMENCEMENT OF ANY WORK.

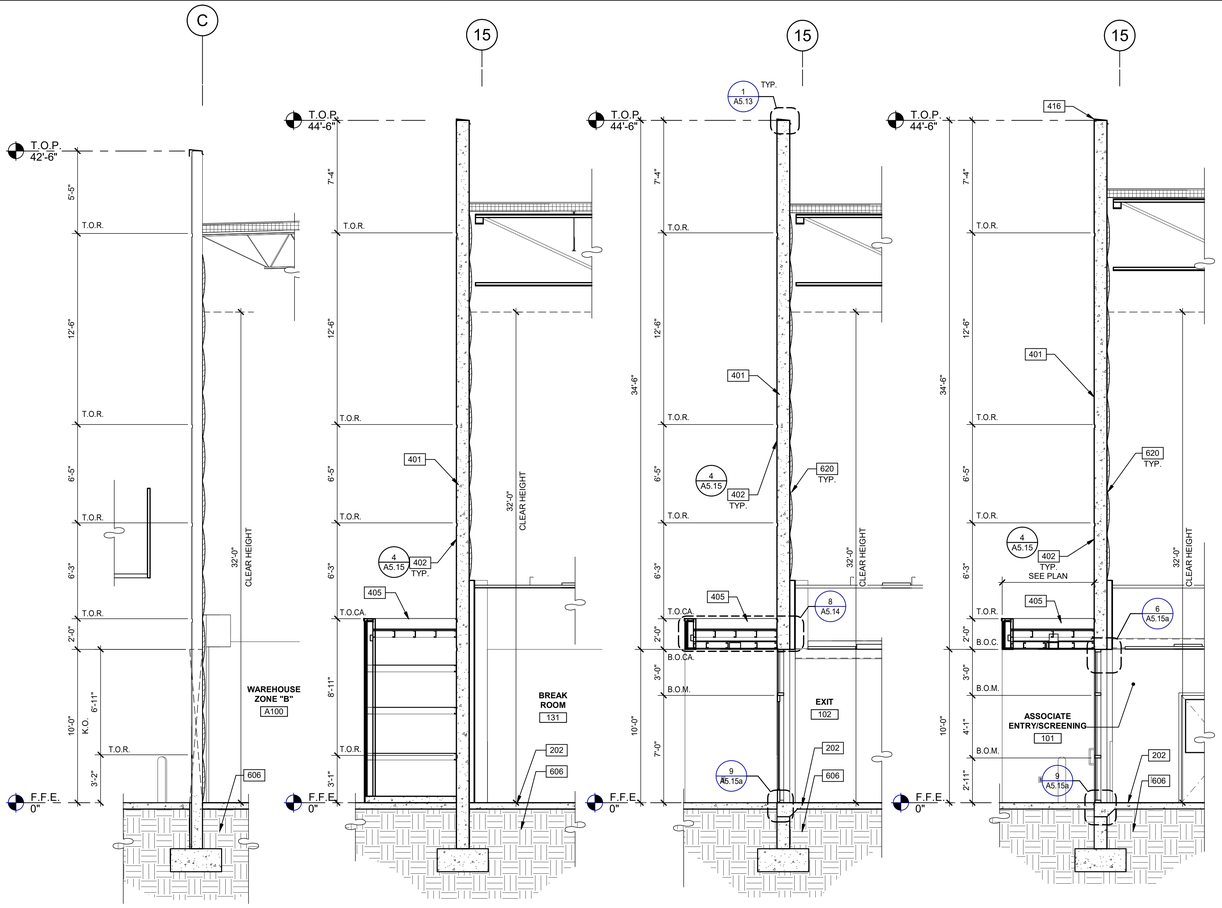

WALL SECTION 7
SCALE: 1/4" = 1'-0"

WALL SECTION 6
SCALE: 1/4" = 1'-0"

WALL SECTION 5
SCALE: 1/4" = 1'-0"

WALL SECTION 4
SCALE: 1/4" = 1'-0"

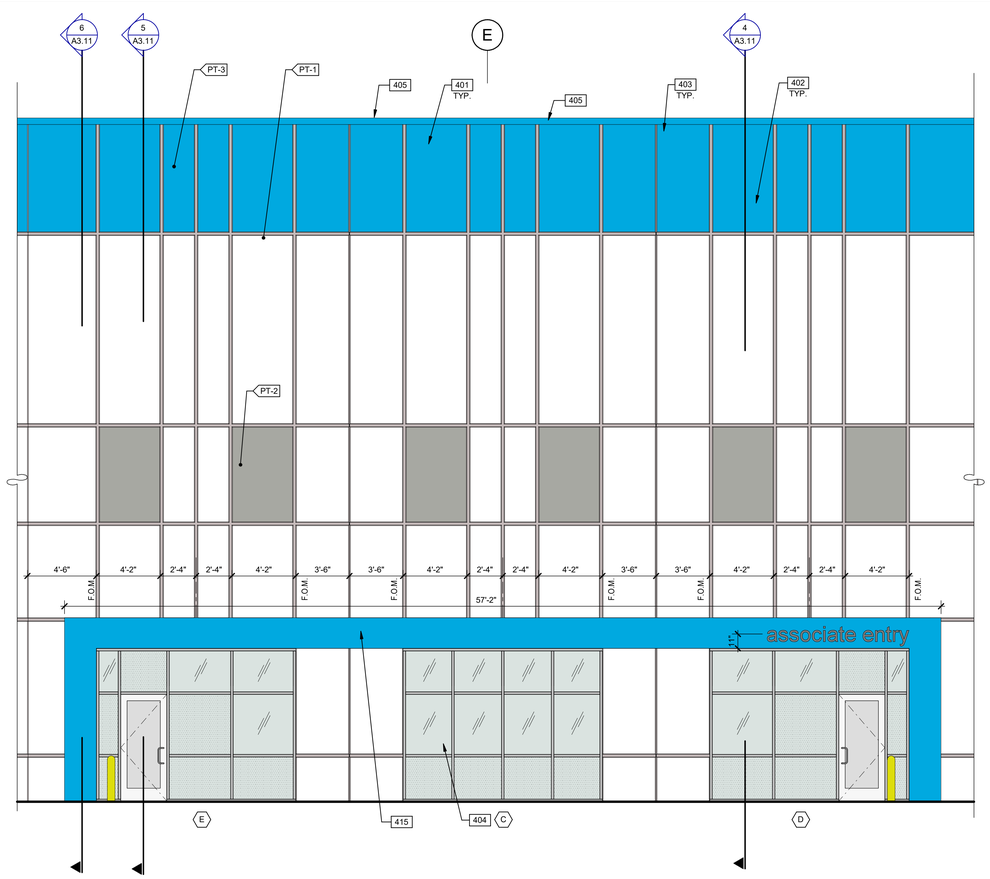

ENLARGED EXTERIOR SOUTH ELEVATION 1
SCALE: 1/4" = 1'-0"

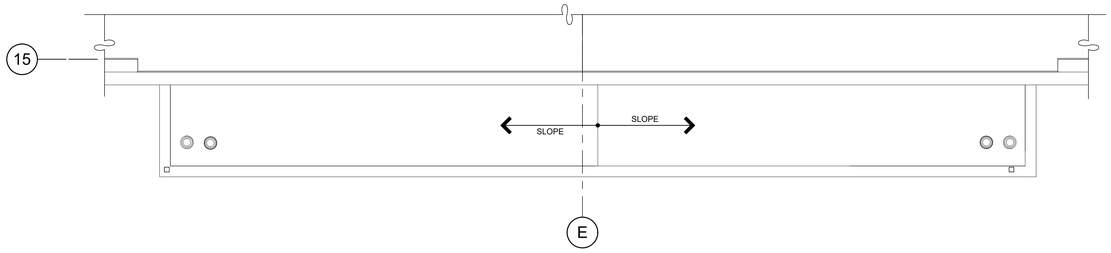

ENLARGED ROOF PLAN - ENTRANCE CANOPY 8
SCALE: 1/4" = 1'-0"

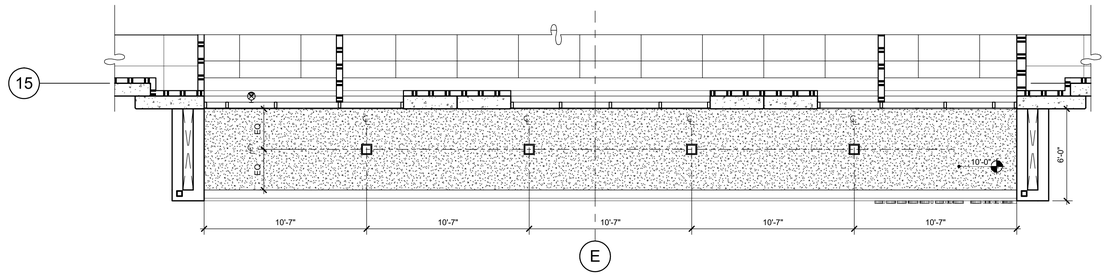

ENLARGED REFLECTED CEILING PLAN - ENTRANCE CANOPY 2
SCALE: 1/4" = 1'-0"

LEGENDS

GLASS:

VISION GLASS
TEMPERED GLASS
SPANDREL GLASS
OBSCURE GLAZING

COLORS:

PROVIDE 6'-0" WIDE PAINT COLOR MOCK-UP FULL HEIGHT OF BUILDING FOR OWNER/ARCHITECT REVIEW.

ANODIZED ALUMINUM STOREFRONT SYSTEM

PT-1 SECONDARY COLOR - PT-1
MANUFACTURER: SHERWIN WILLIAMS
COLOR/NO: NEBULOUS WHITE / SW 7063

PT-2 ACCENT COLOR - PT-2
MANUFACTURER: SHERWIN WILLIAMS
COLOR/NO: GRAY MATTERS / SW7066

PT-3 ACCENT COLOR - PT-3
MANUFACTURED: SHERWIN WILLIAMS
COLOR/NO: TENANT BLUE. PANTONE /2995 C

PT-4 BASE COLOR PT-4
MANUFACTURER: STANDARD
COLOR/NO: BRIGHT WHITE

PT-5 OSHA CAUTION YELLOW/ COLUMN BASE AND BLACK DIAGONAL STRIPES COLUMN PROTECTION

NOTE: SEPARATE EXTERIOR PAINT SCHEDULE AND AN INTERIOR PAINT SCHEDULE IS PROVIDED. REFER TO A2.10 AND A4.12 FOR EACH SCHEDULE. REFER TO CRITERIA FOR MORE INFORMATION.

EXTERIOR PAINT COLOR BASIS OF DESIGN IS SHERWIN WILLIAMS. ACCEPTABLE MANUFACTURERS ARE SHERWIN WILLIAMS, BENJAMIN MOORE, OR PPG.

WALL LEGEND

NOTE: PROVIDE VERTICAL DRYWALL EXPANSION JOINT AT 30' O.C. MAXIMUM

CON TILT-UP CONCRETE WALL
8 A5.17 TILT-UP CONCRETE WALL WITH FURRING
17 A5.17 TILT-UP CONCRETE WALL WITH FURRING
2 A5.17a 23 A5.17 1HR RATED CONSTRUCTION
10 A5.17 9 A5.17 FULL HEIGHT NON-RATED PARTITION TO STRUCTURE
7 A5.17 6 A5.17 5 A5.17 PARTITION TO 6" ABOVE CEILING
14 A5.17 PLUMBING CHASE WALL TO 6" ABOVE CEILING
1 A5.17a 25 A5.17 24 A5.17 PARTITION TO UNDERSIDE OF CEILING

GENERAL NOTES

SEE SHEET A0.2 & A0.2a FOR GENERAL NOTES

1. ELEVATION 0" = FINISH FLOOR ELEVATION INDICATED IN CIVIL DRAWINGS
2. DO NOT SCALE DRAWINGS
3. REFER TO ENLARGED PLANS AND ELEVATIONS WHERE INDICATED FOR ADDITIONAL INFORMATION. ENLARGED PLANS TAKE PRECEDENCE OVER PLANS OF SMALLER SCALE
4. SEE SHEET A0.02 FOR WALL TYPES
5. REFER TO SHEETS A5.13 AND A5.14 FOR ADDITIONAL WINDOW INFORMATION

KEYNOTES: -

202 CONCRETE SLAB. PROVIDE VAPOR RETARDER OVER SAND BASE AT OFFICE AREA PER SOILS REPORT. PROVIDE SEALER FOR CONCRETE FLOOR AREA IN WAREHOUSE.
203 KNOCK-OUT PANEL FOR FUTURE WINDOWS OR DOORS.
210 OUTLINE OF CANOPY ABOVE.
230 VOID, TYP.
401 CONCRETE WALL, SUBGRADE AND FOUNDATION PER GEOTECHNICAL AND STRUCTURAL.
402 3" CHAMFER REVEAL.
403 CONCRETE WALL JOINT.
404 ANODIZED ALUMINUM STOREFRONT SYSTEM WITH 1" INSULATED GLASS.
405 METAL COPING, PAINTED.
415 PRE-FINISHED ALUMINUM COMPOSITE METAL PANEL OVER METAL STUD FRAMING.
416 CONTINUOUS PRE-FINISHED METAL CAP, PAINTED TO MATCH ADJACENT WALL.
606 STRUCTURAL FILL PER GEOTECHNICAL REPORT AND STRUCTURAL DRAWINGS.
620 STICK PIN INSULATION TO BE DETERMINED BY LOCAL JURISDICTIONS ENERGY CODE.

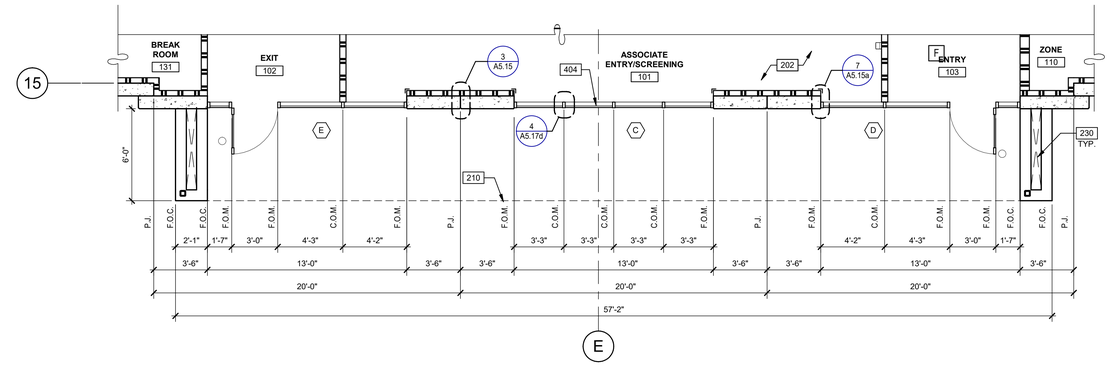

ENLARGED FLOOR PLAN - ENTRANCE CANOPY 3
SCALE: 1/4" = 1'-0"

1/4"=1'-0"
0 2' 4' 8' 16'

N

DCK3 RIO DEL ORO
DELIVERY STATION
PARCEL 63 - RIO DEL ORO COMMUNITY
RANCHO CORDOVA, CALIFORNIA 95742

WARE MALCOMB
Leading Design for Commercial Real Estate

architecture
planning
interiors
graphics
civil engineering

3015 112th Ave NE F205
Bellevue, WA 98004
P 425.709.9696
F 425.374.8219

WALL SECTIONS

	DATE	REMARKS
1	03/16/2021	PERMIT SET

PA/PM:	NONY RIVERA
DRAWN BY.:	G.M. / S.V.
JOB NO.:	SEA20-5002-00

SHEET
A3.11

THESE DRAWINGS AND SPECIFICATIONS ARE THE PROPERTY AND COPYRIGHT OF WARE MALCOMB AND SHALL NOT BE USED ON ANY OTHER WORK EXCEPT BY AGREEMENT WITH WARE MALCOMB. WRITTEN DIMENSIONS SHALL TAKE PRECEDENCE OVER SCALED DIMENSIONS AND SHALL BE VERIFIED ON THE JOB SITE. ANY DISCREPANCY SHALL BE BROUGHT TO THE NOTICE OF WARE MALCOMB PRIOR TO THE COMMENCEMENT OF ANY WORK.

4/15/2021 1:50:58 PM

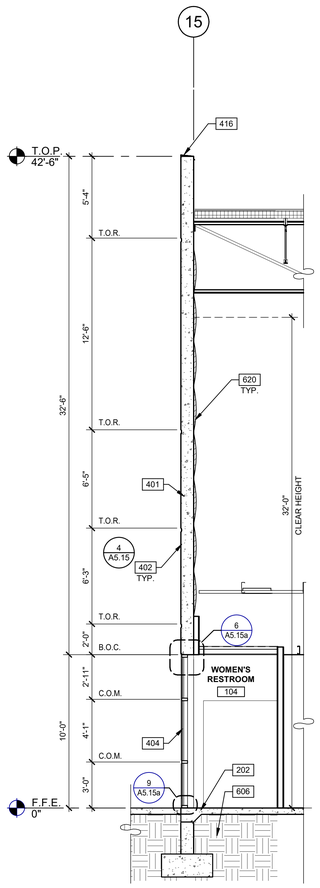

WALL SECTION 4
SCALE: 1/4" = 1'-0"

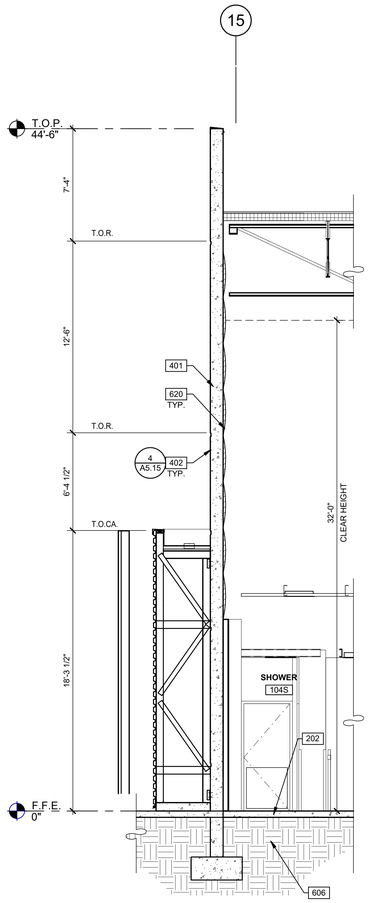

WALL SECTION 3
SCALE: 1/4" = 1'-0"

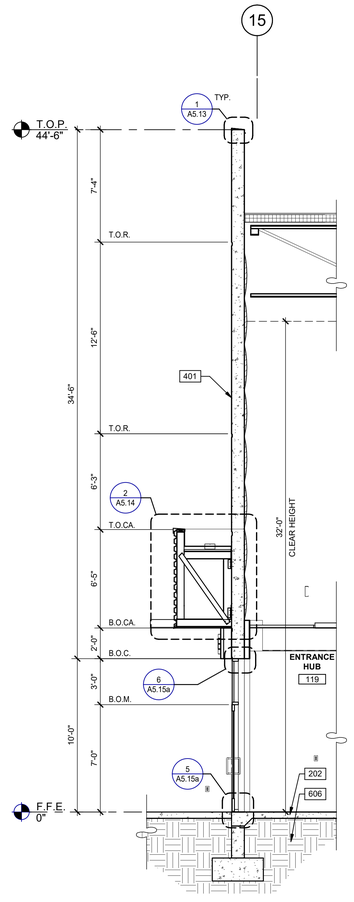

WALL SECTION 2
SCALE: 1/4" = 1'-0"

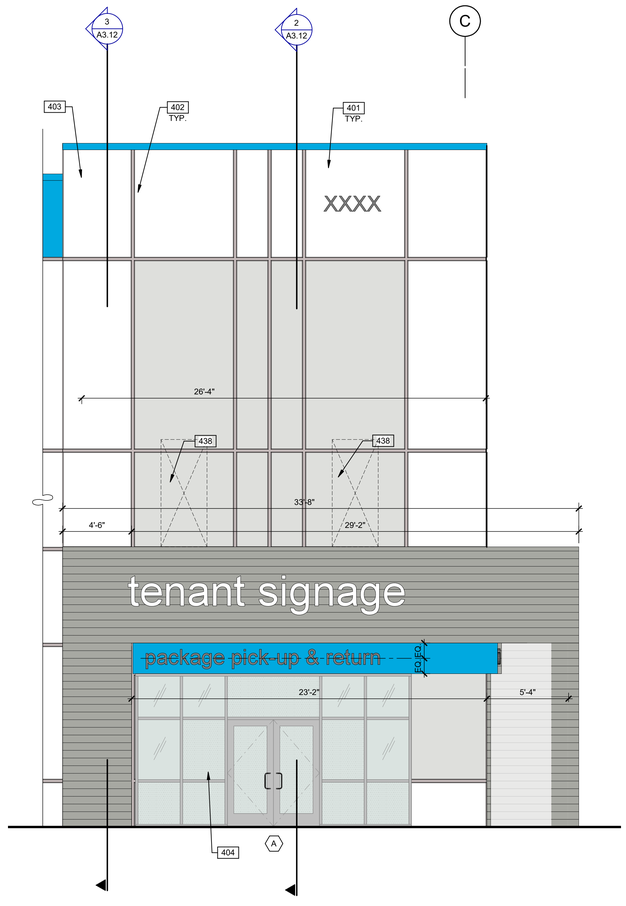

1/4"=1'-0"
0 2' 4' 8' 16'

ENLARGED EXTERIOR SOUTH ELEVATION 1
SCALE: 1/4" = 1'-0"

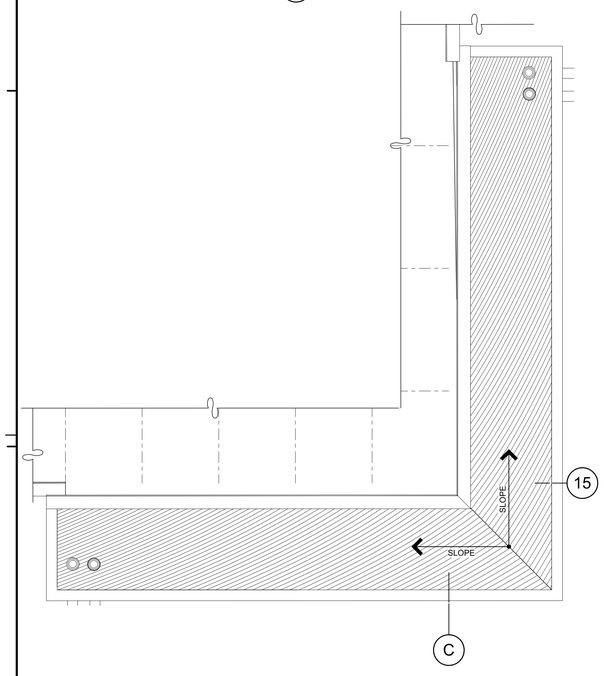

ENLARGED ROOF PLAN - ENTRANCE CANOPY 7
SCALE: 1/4" = 1'-0"

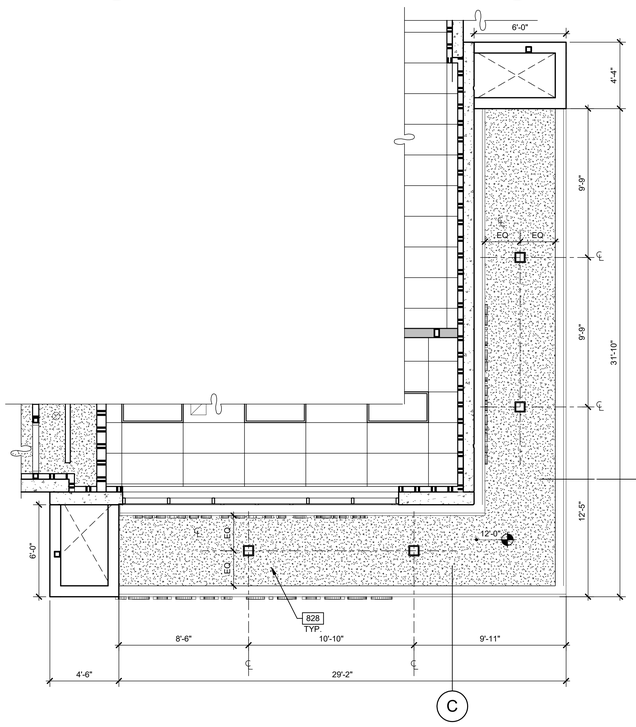

ENLARGED CEILING PLAN - ENTRANCE CANOPY 6
SCALE: 1/4" = 1'-0"

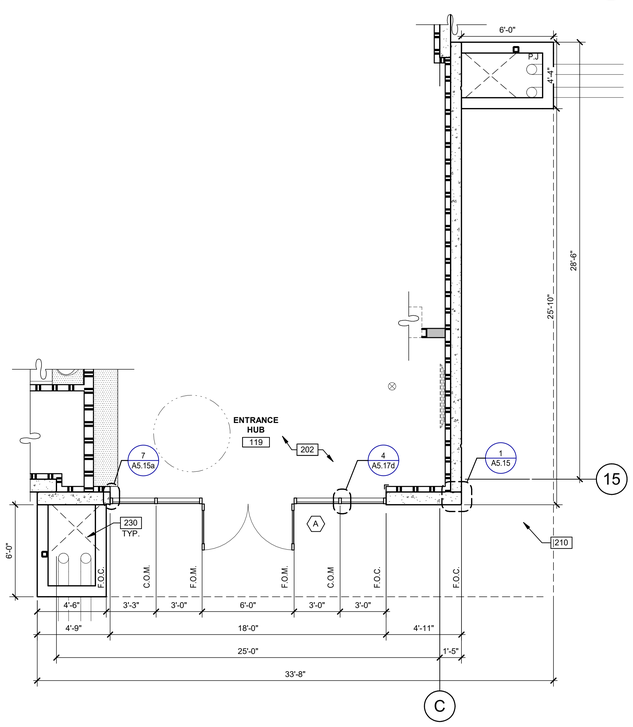

ENLARGED FLOOR PLAN - ENTRANCE CANOPY 5
SCALE: 1/4" = 1'-0"

N

GENERAL NOTES

SEE SHEET A0.2 & A0.2a FOR GENERAL NOTES

1. ELEVATION 0" = FINISH FLOOR ELEVATION INDICATED IN CIVIL DRAWINGS
2. DO NOT SCALE DRAWINGS
3. REFER TO ENLARGED PLANS AND ELEVATIONS WHERE INDICATED FOR ADDITIONAL INFORMATION. ENLARGED PLANS TAKE PRECEDENCE OVER PLANS OF SMALLER SCALE
4. SEE SHEET A0.02 FOR WALL TYPES
5. REFER TO SHEETS A5.13 AND A5.14 FOR ADDITIONAL WINDOW INFORMATION

KEYNOTES: -

202	CONCRETE SLAB. PROVIDE VAPOR RETARDER OVER SAND BASE AT OFFICE AREA PER SOILS REPORT. PROVIDE SEALER FOR CONCRETE FLOOR AREA IN WAREHOUSE.
210	OUTLINE OF CANOPY ABOVE.
230	VOID, TYP.
401	CONCRETE WALL, SUBGRADE AND FOUNDATION PER GEOTECHNICAL AND STRUCTURAL.
402	3" CHAMFER REVEAL.
403	CONCRETE WALL JOINT.
404	ANODIZED ALUMINUM STOREFRONT SYSTEM WITH 1" INSULATED GLASS.
416	CONTINUOUS PRE-FINISHED METAL CAP, PAINTED TO MATCH ADJACENT WALL.
438	KNOCK OUT WINDOW LOCATIONS AT SECOND LEVEL NOT A PART OF BASE SCOPE BUT INDICATE TENANTS PREFERRED LOCATION AS REQUIRED BY AHJ.
606	STRUCTURAL FILL PER GEOTECHNICAL REPORT AND STRUCTURAL DRAWINGS.
620	STICK PIN INSULATION TO BE DETERMINED BY LOCAL JURISDICTIONS ENERGY CODE.
828	RECESSED LED LIGHT. SEE ELECTRICAL DRAWINGS.

WALL LEGEND

NOTE: PROVIDE VERTICAL DRYWALL EXPANSION JOINT AT 30' O.C. MAXIMUM

- CON — TILT-UP CONCRETE WALL
- 8 A5.17 — TILT-UP CONCRETE WALL WITH FURRING
- 17 A5.17 — TILT-UP CONCRETE WALL WITH FURRING
- 2 A5.17a / 23 A5.17 — 1HR RATED CONSTRUCTION
- 10 A5.17 / 9 A5.17 — FULL HEIGHT NON-RATED PARTITION TO STRUCTURE
- 7 A5.17 / 6 A5.17 / 5 A5.17 — PARTITION TO 6" ABOVE CEILING
- 14 A5.17 — PLUMBING CHASE WALL TO 6" ABOVE CEILING
- 1 A5.17a / 25 A5.17 / 24 A5.17 — PARTITION TO UNDERSIDE OF CEILING

LEGENDS

GLASS:

- VISION GLASS
- SPANDREL GLASS
- TEMPERED GLASS
- OBSCURE GLAZING

COLORS:

PROVIDE 6'-0" WIDE PAINT COLOR MOCK-UP FULL HEIGHT OF BUILDING FOR OWNER/ARCHITECT REVIEW.

- ANODIZED ALUMINUM STOREFRONT SYSTEM
- PT-1 — SECONDARY COLOR - PT-1 MANUFACTURER: SHERWIN WILLIAMS COLOR/NO: NEBULOUS WHITE / SW 7063
- PT-2 — ACCENT COLOR - PT-2 MANUFACTURER: SHERWIN WILLIAMS COLOR/NO: GRAY MATTERS / SW7066
- PT-3 — ACCENT COLOR - PT-3 MANUFACTURED: SHERWIN WILLIAMS COLOR/NO: TENANT BLUE. PANTONE /2995 C
- PT-4 — BASE COLOR PT-4 MANUFACTURER: STANDARD COLOR/NO: BRIGHT WHITE
- PT-5 — OSHA CAUTION YELLOW/ COLUMN BASE AND BLACK DIAGONAL STRIPES COLUMN PROTECTION

NOTE: SEPARATE EXTERIOR PAINT SCHEDULE AND AN INTERIOR PAINT SCHEDULE IS PROVIDED. REFER TO A2.10 AND A4.12 FOR EACH SCHEDULE. REFER TO CRITERIA FOR MORE INFORMATION.

EXTERIOR PAINT COLOR BASIS OF DESIGN IS SHERWIN WILLIAMS. ACCEPTABLE MANUFACTURERS ARE SHERWIN WILLIAMS, BENJAMIN MOORE, OR PPG.

WARE MALCOMB
Leading Design for Commercial Real Estate

architecture
planning
interiors
graphics
civil engineering

3015 112th Ave NE #205
Bellevue, WA 98004
T 425.709.0196
F 425.377.8429

DCK3 RIO DEL ORO DELIVERY STATION
PARCEL 63 - RIO DEL ORO COMMUNITY
RANCHO CORDOVA, CALIFORNIA 95742

WALL SECTIONS

	DATE	REMARKS
1	03/16/2021	PERMIT SET

PA/PM:	NONY RIVERA
DRAWN BY.:	G.M. / S.V.
JOB NO.:	SEA20-5002-00

SHEET
A3.12

4/15/2021 1:51:05 PM

THESE DRAWINGS AND SPECIFICATIONS ARE THE PROPERTY AND COPYRIGHT OF WARE MALCOMB AND SHALL NOT BE USED ON ANY OTHER WORK EXCEPT BY AGREEMENT WITH WARE MALCOMB. WRITTEN DIMENSIONS SHALL TAKE PRECEDENCE OVER SCALED DIMENSIONS AND SHALL BE VERIFIED ON THE JOB SITE. ANY DISCREPANCY SHALL BE BROUGHT TO THE NOTICE OF WARE MALCOMB PRIOR TO THE COMMENCEMENT OF ANY WORK.

CAUTION: IF THIS SHEET IS NOT 30"x42" THIS IS A REVISED PRINT

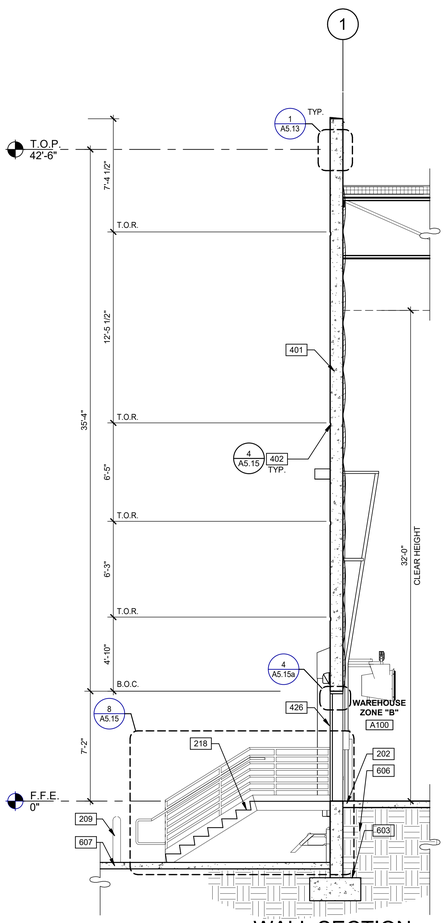

WALL SECTION 4
SCALE: 1/4" = 1'-0"

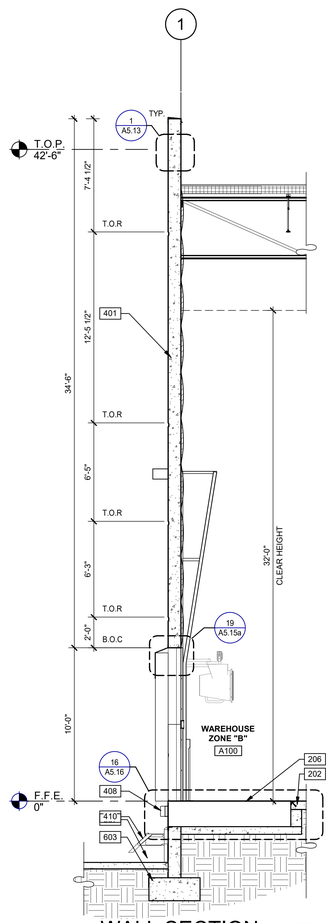

WALL SECTION 3
SCALE: 1/4" = 1'-0"

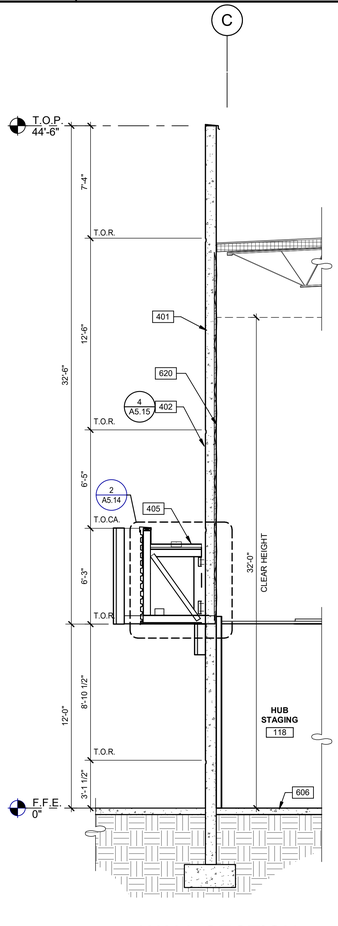

WALL SECTION 2
SCALE: 1/4" = 1'-0"

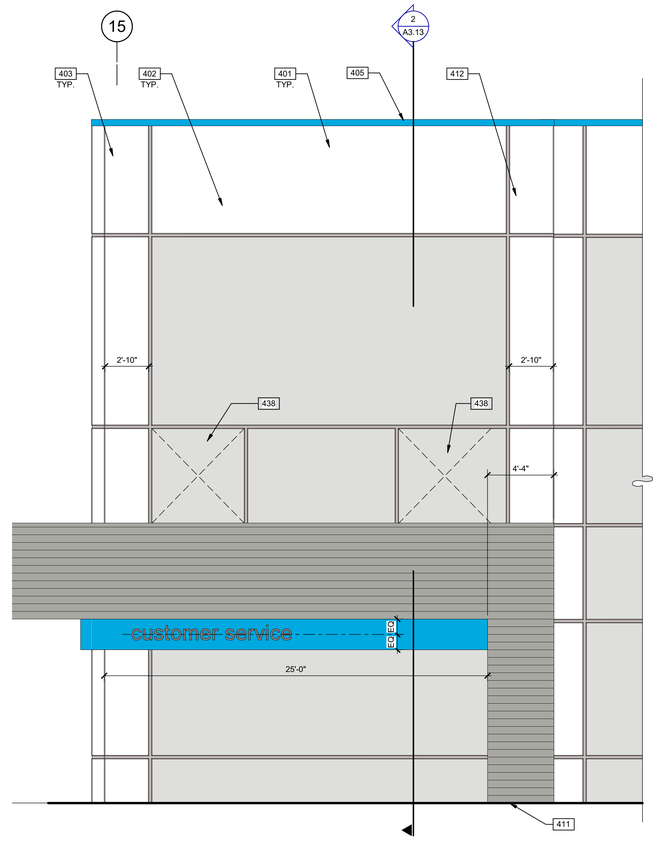

ENLARGED EAST EXTERIOR ELEVATION 1
SCALE: 1/4" = 1'-0"

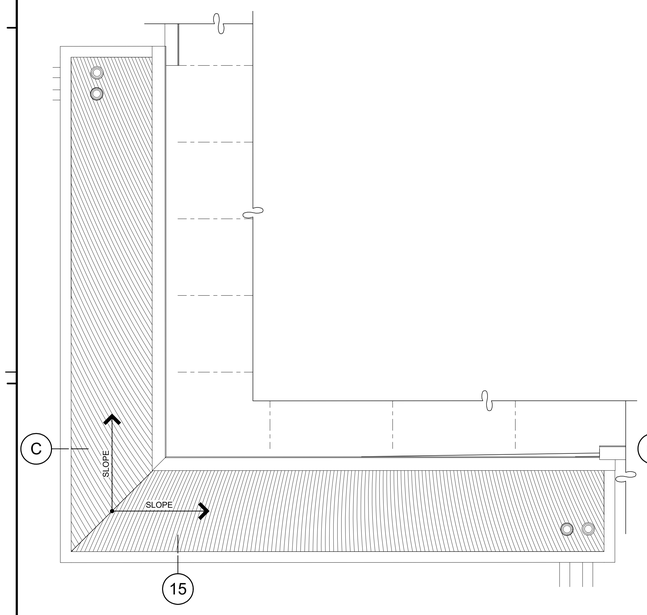

ENLARGED ROOF PLAN 7
SCALE: 1/4" = 1'-0"

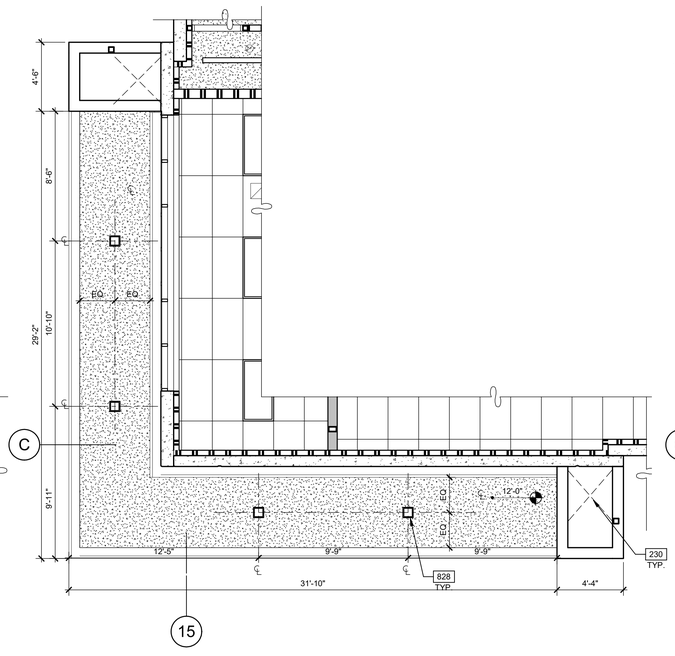

ENLARGED
REFLECTED CEILING PLAN 6
SCALE: 1/4" = 1'-0"

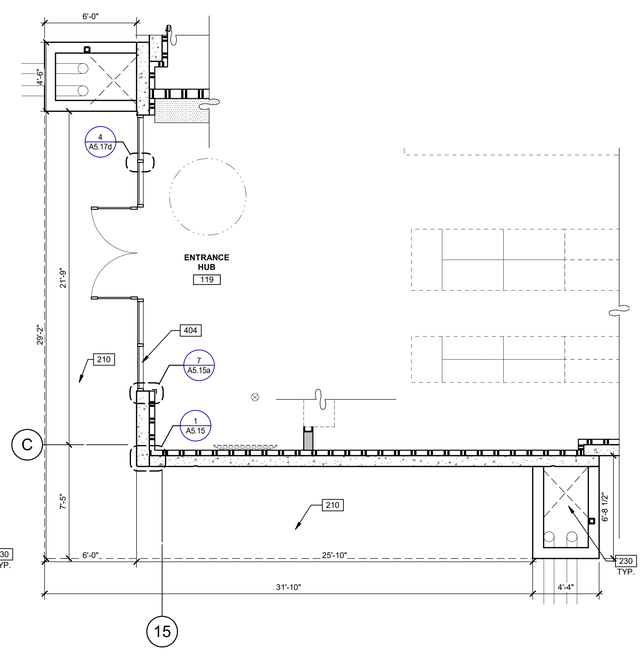

ENLARGED FLOOR PLAN 5
SCALE: 1/4" = 1'-0"

1/4"=1'-0"
0 2' 4' 8' 16'

N

GENERAL NOTES

SEE SHEET A0.2 & A0.2a FOR GENERAL NOTES

1. ELEVATION 0" = FINISH FLOOR ELEVATION INDICATED IN CIVIL DRAWINGS
2. DO NOT SCALE DRAWINGS
3. REFER TO ENLARGED PLANS AND ELEVATIONS WHERE INDICATED FOR ADDITIONAL INFORMATION. ENLARGED PLANS TAKE PRECEDENCE OVER PLANS OF SMALLER SCALE
4. SEE SHEET A0.02 FOR WALL TYPES
5. REFER TO SHEETS A5.13 AND A5.14 FOR ADDITIONAL WINDOW INFORMATION

KEYNOTES:

202	CONCRETE SLAB. PROVIDE VAPOR RETARDER OVER SAND BASE AT OFFICE AREA PER SOILS REPORT. PROVIDE SEALER FOR CONCRETE FLOOR AREA IN WAREHOUSE.
206	6'X8' HYDRAULIC DOCK LEVELER.
209	STEEL BOLLARD, CONCRETE-FILLED PAINTED SAFETY YELLOW.
210	OUTLINE OF CANOPY ABOVE.
218	PRE-FAB METAL STAIR AT TRUCK COURT, GALVANIZED (NO PAINT). SEE A5.10.
230	VOID, TYP.
401	CONCRETE WALL, SUBGRADE AND FOUNDATION PER GEOTECHNICAL AND STRUCTURAL.
402	3" CHAMFER REVEAL.
403	CONCRETE WALL JOINT.
404	ANODIZED ALUMINUM STOREFRONT SYSTEM WITH 1" INSULATED GLASS.
405	METAL COPING, PAINTED.
408	DOCK BUMPER.
410	TRAILER RESTRAINT.
411	FINISH GRADE, VARIES.
412	LINE OF ROOF BEYOND.
426	HM DOOR AND FRAME, PAINT.
438	KNOCK OUT WINDOW LOCATIONS AT SECOND LEVEL NOT A PART OF BASE SCOPE BUT INDICATE TENANTS PREFERRED LOCATION AS REQUIRED BY AHJ.
603	CONCRETE FOOTING. SEE STRUCTURAL DWGS.
606	STRUCTURAL FILL PER GEOTECHNICAL REPORT AND STRUCTURAL DRAWINGS.
607	CONCRETE WALK, SLOPE AWAY FROM BUILDING AT 1:48 AT LANDINGS.
620	STICK PIN INSULATION TO BE DETERMINED BY LOCAL JURISDICTIONS ENERGY CODE.
828	RECESSED LED LIGHT. SEE ELECTRICAL DRAWINGS.

LEGENDS

COLORS:

PROVIDE 6'-0" WIDE PAINT COLOR MOCK-UP FULL HEIGHT OF BUILDING FOR OWNER/ARCHITECT REVIEW.

- ANODIZED ALUMINUM STOREFRONT SYSTEM
- PT-1: SECONDARY COLOR - PT-1 MANUFACTURER: SHERWIN WILLIAMS COLOR/NO: NEBULOUS WHITE / SW 7063
- PT-2: ACCENT COLOR - PT-2 MANUFACTURER: SHERWIN WILLIAMS COLOR/NO: GRAY MATTERS / SW7066
- PT-3: ACCENT COLOR - PT-3 MANUFACTURER: SHERWIN WILLIAMS COLOR/NO: TENANT BLUE, PANTONE 2995 C
- PT-4: BASE COLOR PT-4 MANUFACTURER: STANDARD COLOR/NO: BRIGHT WHITE
- PT-5: OSHA CAUTION YELLOW/ COLUMN BASE AND BLACK DIAGONAL STRIPES COLUMN PROTECTION

NOTE: SEPARATE EXTERIOR PAINT SCHEDULE AND AN INTERIOR PAINT SCHEDULE IS PROVIDED. REFER TO A2.10 AND A4.12 FOR EACH SCHEDULE. REFER TO CRITERIA FOR MORE INFORMATION.

EXTERIOR PAINT COLOR BASIS OF DESIGN IS SHERWIN WILLIAMS. ACCEPTABLE MANUFACTURERS ARE SHERWIN WILLIAMS, BENJAMIN MOORE, OR PPG.

WALL LEGEND

NOTE: PROVIDE VERTICAL DRYWALL EXPANSION JOINT AT 30' O.C. MAXIMUM

- CON: TILT-UP CONCRETE WALL
- 8 / A5.17: TILT-UP CONCRETE WALL WITH FURRING
- 17 / A5.17: TILT-UP CONCRETE WALL WITH FURRING
- 2 / A5.17a, 23 / A5.17: 1HR RATED CONSTRUCTION
- 10 / A5.17, 9 / A5.17: FULL HEIGHT NON-RATED PARTITION TO STRUCTURE
- 7 / A5.17, 6 / A5.17, 5 / A5.17: PARTITION TO 6" ABOVE CEILING
- 14 / A5.17: PLUMBING CHASE WALL TO 6" ABOVE CEILING
- 1 / A5.17a, 25 / A5.17, 24 / A5.17: PARTITION TO UNDERSIDE OF CEILING

WARE MALCOMB
Leading Design for Commercial Real Estate

architecture
planning
interiors
graphics
civil engineering

3015 112th Ave NE F205
Bellevue, WA 98004
T 425.709.9539
F 425.774.6429

DCK3 RIO DEL ORO
DELIVERY STATION
PARCEL 63 - RIO DEL ORO COMMUNITY
RANCHO CORDOVA, CALIFORNIA 95742

WALL SECTIONS

1	DATE	REMARKS
	03/16/2021	PERMIT SET

PA/PM:	NONY RIVERA
DRAWN BY.:	G.M. / S.V.
JOB NO.:	SEA20-5002-00

SHEET
A3.13

4/15/2021 1:51:12 PM

THESE DRAWINGS AND SPECIFICATIONS ARE THE PROPERTY AND COPYRIGHT OF WARE MALCOMB AND SHALL NOT BE USED ON ANY OTHER WORK EXCEPT BY AGREEMENT WITH WARE MALCOMB. WRITTEN DIMENSIONS SHALL TAKE PRECEDENCE OVER SCALED DIMENSIONS AND SHALL BE VERIFIED ON THE JOB SITE. ANY DISCREPANCY SHALL BE BROUGHT TO THE NOTICE OF WARE MALCOMB PRIOR TO THE COMMENCEMENT OF ANY WORK.

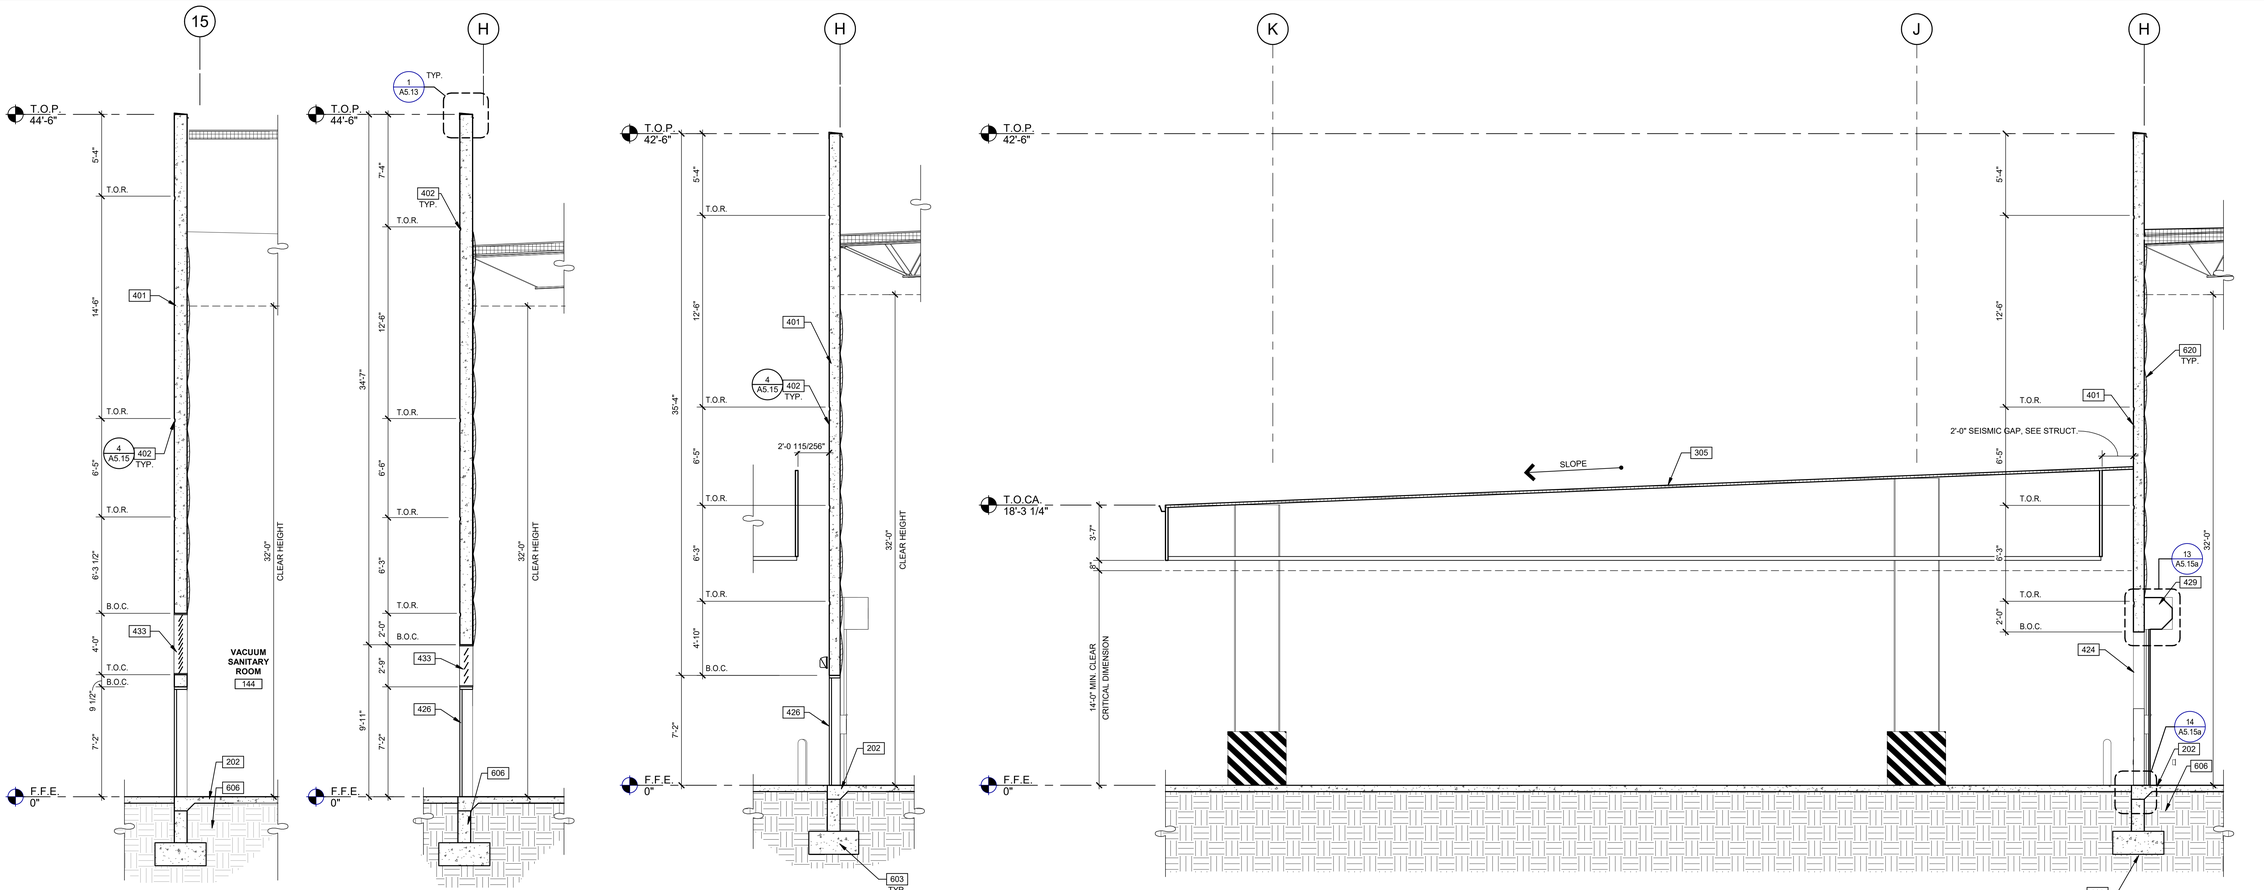

WALL SECTION 4
SCALE: 1/4" = 1'-0"

WALL SECTION 3
SCALE: 1/4" = 1'-0"

WALL SECTION 2
SCALE: 1/4" = 1'-0"

1/4"=1'-0"
0 2' 4' 8' 16'

WALL SECTION 1
SCALE: 1/4" = 1'-0"

GENERAL NOTES

SEE SHEET A0.2 & A0.2a FOR GENERAL NOTES

1. ELEVATION 0" = FINISH FLOOR ELEVATION INDICATED IN CIVIL DRAWINGS
2. DO NOT SCALE DRAWINGS
3. REFER TO ENLARGED PLANS AND ELEVATIONS WHERE INDICATED FOR ADDITIONAL INFORMATION. ENLARGED PLANS TAKE PRECEDENCE OVER PLANS OF SMALLER SCALE
4. SEE SHEET A0.02 FOR WALL TYPES
5. REFER TO SHEETS A5.13 AND A5.14 FOR ADDITIONAL WINDOW INFORMATION

KEYNOTES: [-]

202	CONCRETE SLAB. PROVIDE VAPOR RETARDER OVER SAND BASE AT OFFICE AREA PER SOILS REPORT. PROVIDE SEALER FOR CONCRETE FLOOR AREA IN WAREHOUSE.
305	LAUNCH PAD CANOPY.
401	CONCRETE WALL, SUBGRADE AND FOUNDATION PER GEOTECHNICAL AND STRUCTURAL.
402	3" CHAMFER REVEAL.
424	COILING OVERHEAD LOAD OUT DOOR (INSULATED), PRIMED AND FIELD PAINTED.
426	HM DOOR AND FRAME, PAINT.
429	HIGH SPEED FABRIC ROLL UP DOOR (INTERIOR MOUNT).
433	ALUMINUM LOUVER, PRIMED, FIELD FINIHS TO MATCH PANEL.
603	CONCRETE FOOTING. SEE STRUCTURAL DWGS.
606	STRUCTURAL FILL PER GEOTECHNICAL REPORT AND STRUCTURAL DRAWINGS.
620	STICK PIN INSULATION TO BE DETERMINED BY LOCAL JURISDICTIONS ENERGY CODE.

WALL LEGEND

NOTE: PROVIDE VERTICAL DRYWALL EXPANSION JOINT AT 30' O.C. MAXIMUM

CON	TILT-UP CONCRETE WALL
8 / A5.17	TILT-UP CONCRETE WALL WITH FURRING
17 / A5.17	TILT-UP CONCRETE WALL WITH FURRING
2 / A5.17a, 23 / A5.17	1HR RATED CONSTRUCTION
10 / A5.17, 9 / A5.17	FULL HEIGHT NON-RATED PARTITION TO STRUCTURE
7 / A5.17, 6 / A5.17, 5 / A5.17	PARTITION TO 6" ABOVE CEILING
14 / A5.17	PLUMBING CHASE WALL TO 6" ABOVE CEILING
1 / A5.17a, 25 / A5.17, 24 / A5.17	PARTITION TO UNDERSIDE OF CEILING

WARE MALCOMB
Leading Design for Commercial Real Estate

architecture
planning
interiors
graphics
civil engineering

3015 112th Ave NE F205
Bellevue, WA 98004
T 425.709.9296
F 425.377.6429

DCK3 RIO DEL ORO
DELIVERY STATION
PARCEL 63 - RIO DEL ORO COMMUNITY
RANCHO CORDOVA, CALIFORNIA 95742

WALL SECTIONS

	DATE	REMARKS
1	03/16/2021	PERMIT SET

PA/PM:	NONY RIVERA
DRAWN BY.:	G.M. / S.V.
JOB NO.:	SEA20-5002-00

SHEET
A3.14

4/15/2021 1:51:17 PM

THESE DRAWINGS AND SPECIFICATIONS ARE THE PROPERTY AND COPYRIGHT OF WARE MALCOMB AND SHALL NOT BE USED ON ANY OTHER WORK EXCEPT BY AGREEMENT WITH WARE MALCOMB. WRITTEN DIMENSIONS SHALL TAKE PRECEDENCE OVER SCALED DIMENSIONS AND SHALL BE VERIFIED ON THE JOB SITE. ANY DISCREPANCY SHALL BE BROUGHT TO THE NOTICE OF WARE MALCOMB PRIOR TO THE COMMENCEMENT OF ANY WORK.

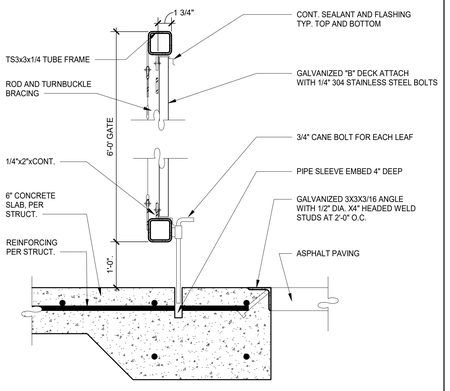

NOTE: GALVANIZE ENTIRE GATE ASSEMBLY

TRASH GATE SECTION 22

SCALE: 1 1/2" = 1'-0"

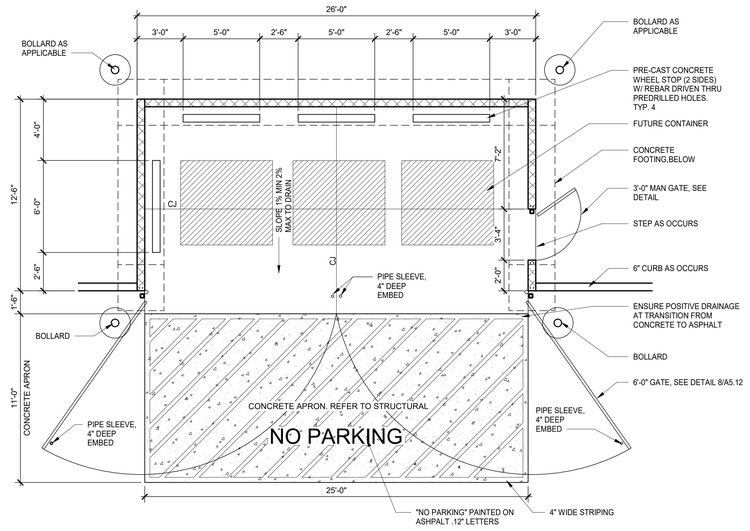

TRASH ENCLOSURE PLAN 12

SCALE: 1/4" = 1'-0"

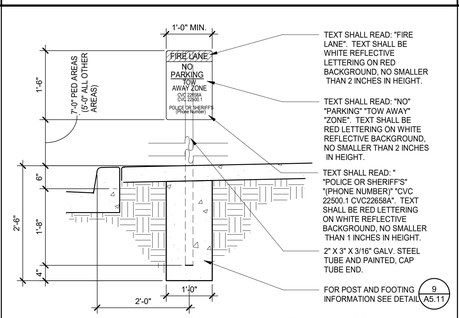

FIRE LANE SIGNAGE 6

SCALE: 3/4" = 1'-0"

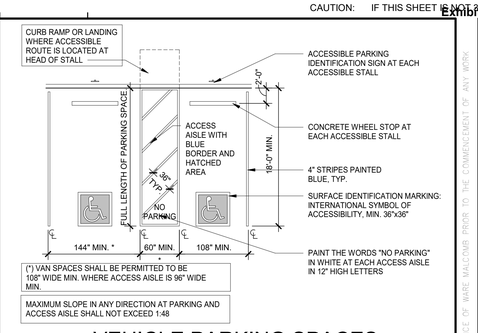

VEHICLE PARKING SPACES 1

SCALE: 1/8" = 1'-0"

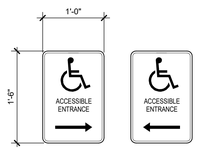

NOTE:
1. ARROW TO POINT IN DIRECTION OF ACCESSIBLE ENTRANCE BASED ON LOCATION OF SIGN.

2. MOUNTING SURFACE VARIES SEE PLANS FOR SIGN LOCATIONS

ACCESSIBLE DIRECTION SIGN 7

SCALE: 1" = 1'-0"

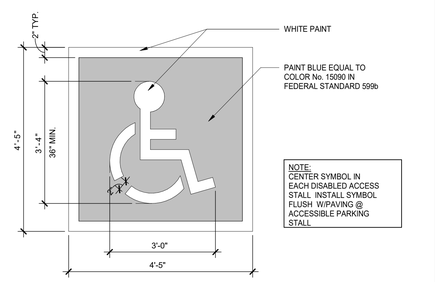

NOTE:
CENTER SYMBOL IN EACH DISABLED ACCESS STALL. INSTALL SYMBOL FLUSH W/PAVING @ ACCESSIBLE PARKING STALL

ACCESSIBLE STALL SYMBOL 2

SCALE: 1" = 1'-0"

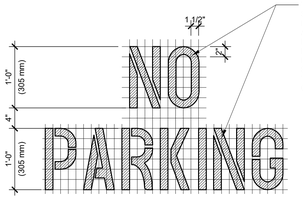

"NO PARKING" PAVEMENT MARKING 23

SCALE: 1" = 1'-0"

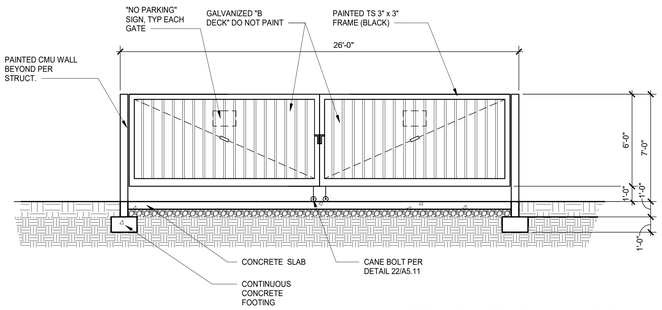

TRASH ENCLOSURE SOUTH EE 13

SCALE: 1/4" = 1'-0"

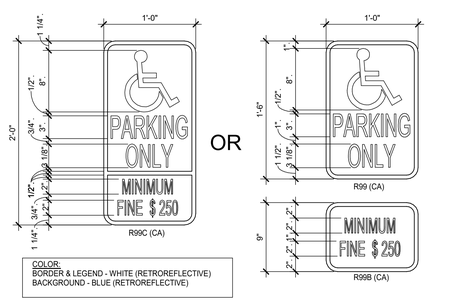

COLOR:
BORDER & LEGEND - WHITE (RETROREFLECTIVE)
BACKGROUND - BLUE (RETROREFLECTIVE)

ACCESSIBLE SIGNS 8

SCALE: 1 1/2" = 1'-0"

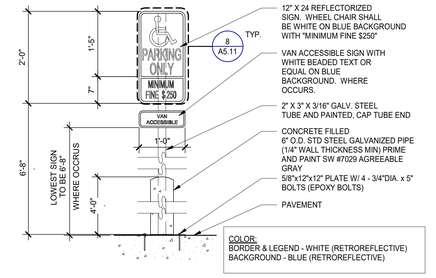

COLOR:
BORDER & LEGEND - WHITE (RETROREFLECTIVE)
BACKGROUND - BLUE (RETROREFLECTIVE)

VAN ACCESSIBLE SIGNAGE 3

SCALE: 3/4" = 1'-0"

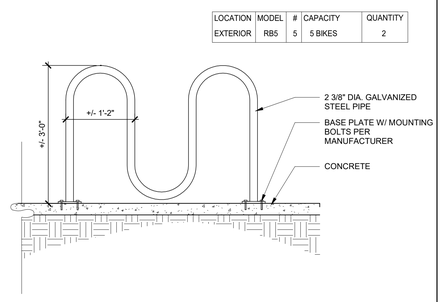

RIBBON BIKE RACK 24

SCALE: 3/4" = 1'-0"

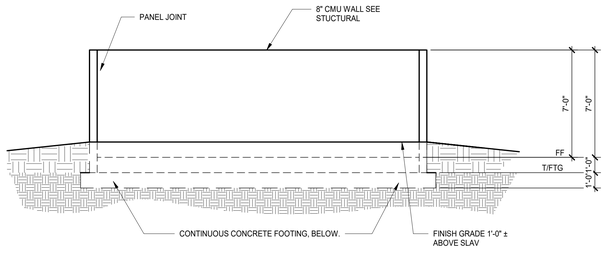

TRASH ENCLOSURE NORTH EE 14

SCALE: 1/4" = 1'-0"

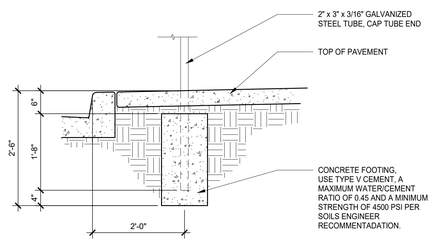

TYPICAL SIGN FOUNDATION 9

SCALE: 3/4" = 1'-0"

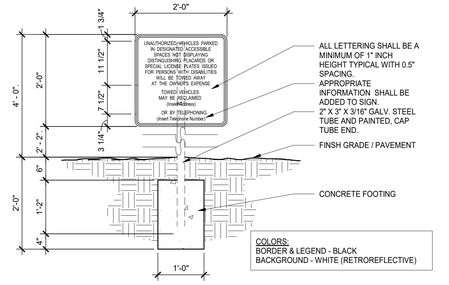

COLORS:
BORDER & LEGEND - BLACK
BACKGROUND - WHITE (RETROREFLECTIVE)

ACCESSIBLE ENTRY SIGNAGE 4

SCALE: 3/4" = 1'-0"

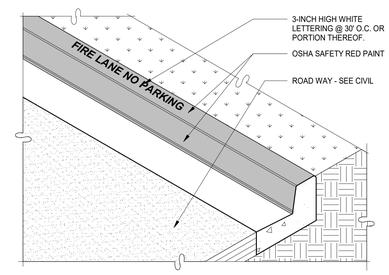

FIRE LANE CURB 25

SCALE: 3/4" = 1'-0"

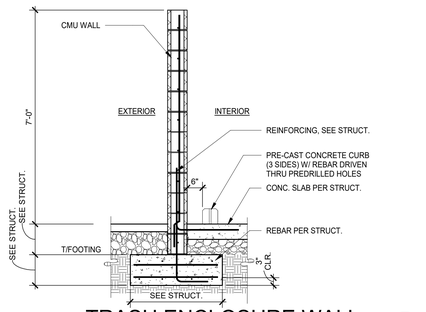

TRASH ENCLOSURE WALL 20

SCALE: 1/2" = 1'-0"

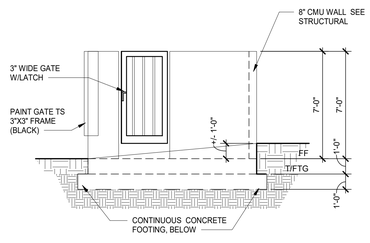

TRASH ENCLOSURE WEST EE 15

SCALE: 1/4" = 1'-0"

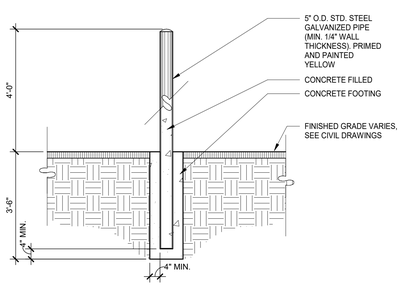

BOLLARD 10

SCALE: 1/2" = 1'-0"

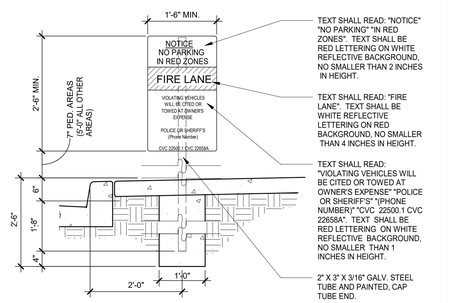

FIRE LANE ENTRY SIGNAGE 5

SCALE: 3/4" = 1'-0"

WARE MALCOMB
Leading Design for Commercial Real Estate
architecture
planning
interiors
graphics
civil engineering
3015 112th Ave NE #203
Bellevue, WA 98004
T 425.709.9196
F 425.377.6419

DCK3 RIO DEL ORO
DELIVERY STATION
PARCEL 63 - RIO DEL ORO COMMUNITY
RANCHO CORDOVA, CALIFORNIA 95742

SITE DETAILS

	DATE	REMARKS
1	03/16/2021	PERMIT SET

PA/PM:	NONY RIVERA
DRAWN BY.:	G.M. / S.V.
JOB NO.:	SEA20-5002-00

SHEET
A5.11

4/15/2021 1:51:21 PM

THESE DRAWINGS AND SPECIFICATIONS ARE THE PROPERTY AND COPYRIGHT OF WARE MALCOMB AND SHALL NOT BE USED ON ANY OTHER WORK EXCEPT BY AGREEMENT WITH WARE MALCOMB. WRITTEN DIMENSIONS SHALL TAKE PRECEDENCE OVER SCALED DIMENSIONS AND SHALL BE VERIFIED ON THE JOB SITE. ANY DISCREPANCY SHALL BE BROUGHT TO THE NOTICE OF WARE MALCOMB PRIOR TO THE COMMENCEMENT OF ANY WORK.

1 HIGH PERFORMANCE GLAZING
VITRO
SOLARBLUE

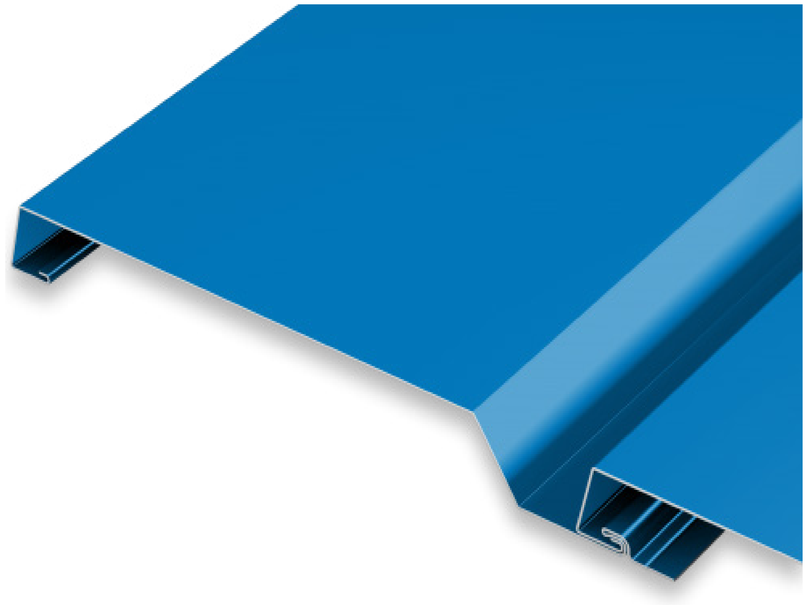

2 PAC-CLAD
HIGHLINE S2

3 BRIGHT WHITE
STANDARD

4 NEBULOUS WHITE
SW 7063

5 GRAY MATTERS
SW 7066

6 PANTONE 2995 C
TENANT PRIME BLUE
SW TO MATCH

CORNER PERSPECTIVE

7 DARK BRONZE ANODIZED
ALUMINUM MULLIONS

MATERIAL BOARD

DCK3 - AMZL RIO DEL ORO

RANCHO CORDOVA, CA - DAL20-5002-00

WARE MALCOMB 04.15.2021 PAGE 1

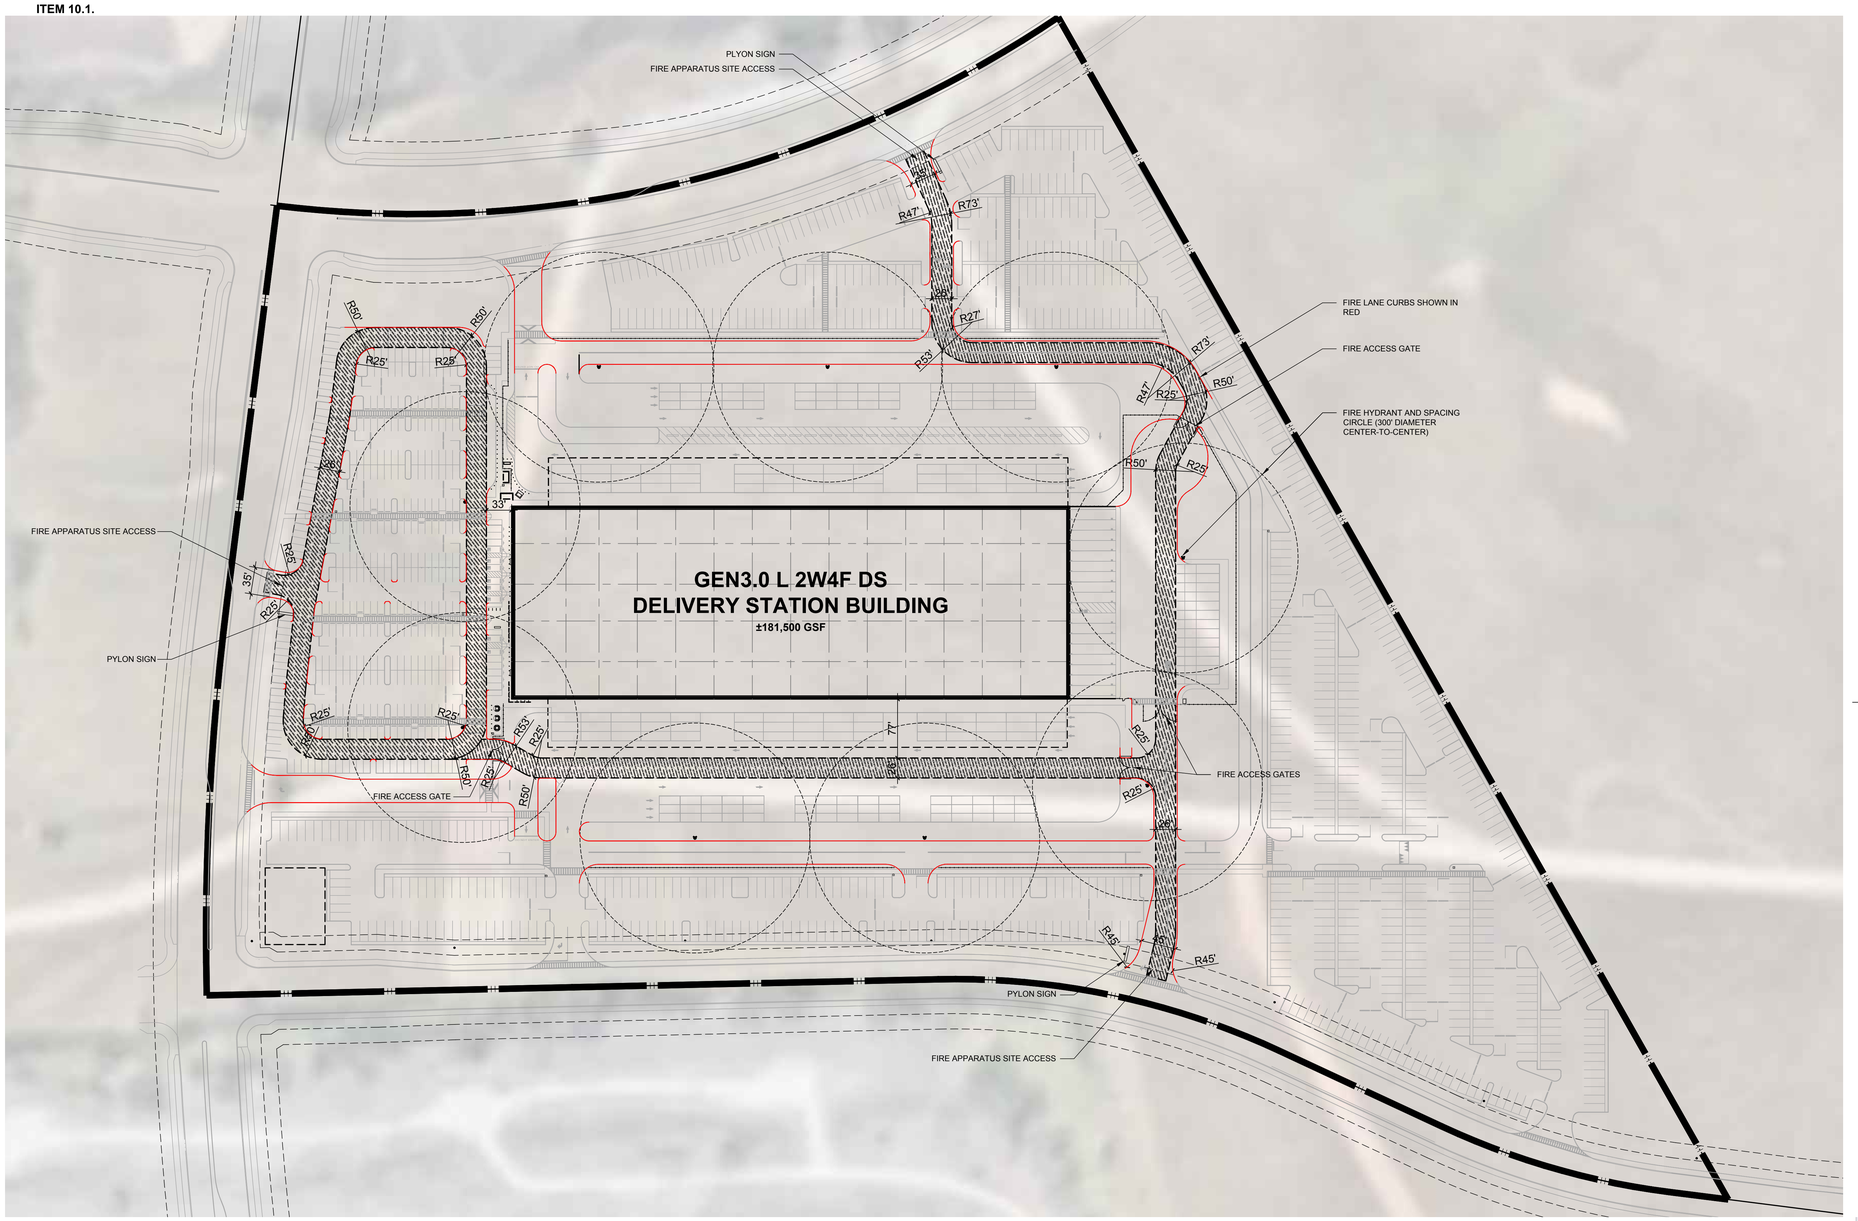

FIRE ACCESS PLAN
SCALE: 1" = 80' 1

FIRE ACCESS PLAN NOTES:

1. PROVIDE FIRE ACCESS ROADWAY OF NOT LESS THAN 20-FEET OF UNOBSTRUCTED WIDTH, 13-FEET, 6-INCHES OF VERTICAL CLEARANCE, AND TURNING RADII OF 25 FEET INSIDE AND 50 FEET OUTSIDE DIMENSION. THE ACCESS ROADWAY SHALL EXTEND TO WITHIN 150 FEET OF ALL PORTIONS OF THE EXTERIOR WALLS OF THE FIRST STORY OF ANY PROPOSED BUILDING. THE USE OF TURF-BLOCK OR GRASS-CRETE OR SIMILAR ALTERNATE ROAD SURFACES IS NOT APPROVED FOR INSTALLATION IN FIRE APPARATUS ACCESS ROADWAYS.

2. PROVIDE A MINIMUM OF 2 REMOTE FIRE ACCESS ROADWAYS. REMOTE FIRE ACCESS ROADWAYS SHALL BE SPACED A DISTANCE APART THAT IS NO LESS THAN ½ THE DIAGONAL MEASUREMENT OF THE OVERALL PROJECT SITE.

3. AERIAL APPARATUS ACCESS SHALL CONFORM TO SACRAMENTO METRO FIRE DISTRICTS, FIRE PREVENTION STANDARD #3.

4. THE FIRE APPARATUS TURNAROUND SHALL CONFORM TO SACRAMENTO METRO FIRE DISTRICTS, FIRE PREVENTION STANDARD #3. THE FIRE ACCESS TURN-AROUND SHALL BE LOCATED WITHIN 50 FEET OF THE END OF THE ACCESS ROADWAY.

5. FIRE LANE IDENTIFICATION SHALL BE PROVIDED ALONG THE REQUIRED FIRE ACCESS ROADWAY. FIRE LANE IDENTIFICATION SHALL BE IN ACCORDANCE WITH THE SACRAMENTO METRO FIRE DISTRICTS FIRE PREVENTION STANDARD #3 AND THE CALIFORNIA VEHICLE CODE. VEHICLE PARKING IS PROHIBITED ON ANY STREET LESS THAN 28 FEET IN WIDTH. VEHICLE PARKING IS PERMITTED ON BOTH SIDES OF STREETS 36 FEET OR MORE IN WIDTH. ROADWAY WIDTHS SHALL BE MEASURED BETWEEN THE GUTTER-LINE OR EDGE OF PAVEMENT ON OPPOSITE SIDES OF THE ROAD. IDENTIFICATION OF FIRE APPARATUS ACCESS ROADWAYS MAY BE REQUIRED ON PRIVATE ROADS.

6. FIRE APPARATUS ACCESS ROADS SHALL BE DESIGNED AND MAINTAINED TO SUPPORT THE IMPOSED LIVE LOAD OF 80,000 POUNDS, WITH A MAXIMUM AXLE LOAD OF 31,000 POUNDS, AND MEET PUBLIC WORKS STANDARDS FOR ROADWAYS. A REPORT, PREPARED BY A REGISTERED GEOTECHNICAL ENGINEER, VERIFYING THE ABILITY OF THE ROAD TO BEAR THE REQUIRED MINIMUM WEIGHT, SHALL BE SUBMITTED WITH ANY PLAN INDICATING CONSTRUCTION OF ROADWAY. VERIFICATION OF CONSTRUCTED ROADWAY SHALL BE PROVIDED BY A REGISTERED GEOTECHNICAL ENGINEER PRIOR TO FINAL OF THE PROJECT."

7. APPROVED FIRE HYDRANTS CAPABLE OF PROVIDING THE REQUIRED FIRE FLOW FOR THE PROTECTION OF ANY AND ALL STRUCTURES SHALL BE LOCATED ALONG THE FIRE APPARATUS ACCESS ROADWAY. THE REQUIRED FIRE HYDRANTS SHALL BE INSTALLED AND OPERATIONAL PRIOR TO ANY CONSTRUCTION OR ON-SITE STORAGE OF COMBUSTIBLE MATERIALS. THE MINIMUM REQUIRED FIRE FLOW FOR THE PROTECTION OF COMMERCIAL DEVELOPMENTS IS 1,500 GALLONS PER MINUTE (GPM) AT A PRESSURE OF 20 POUNDS PER SQUARE INCH (PSI) FOR A TWO-HOUR DURATION.

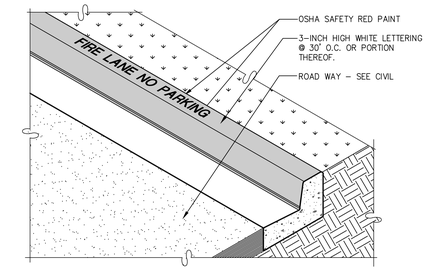

FIRE LANE CURB
SCALE: N.T.S. ESICU-Fire_lane_curb-01 2

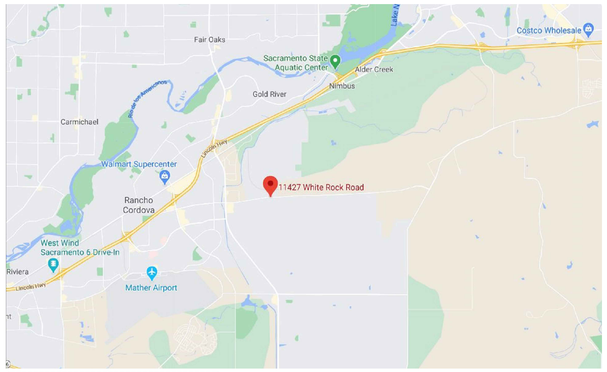

This conceptual design is based upon a preliminary review of entitlement requirements and on unverified and possibly incomplete site and/or building information, and is intended merely to assist in exploring how the project might be developed.

1" = 80'
0 40 80 160 400
NORTH

scheme: Fire Access Plan

11427 White Rock Road (Rio del Oro)
Rancho Cordova, CA 95742

WARE MALCOMB

SEA20-5002-00
2021.03.08

SHEET 1

Screen shrubs underlined are being used to screen the site from the streets. See pictures of these plants that are included with this plan. All are a minimum of 6' high

PLANT LEGEND

PLANT LEGEND

TREES (E) = Evergreen Tree

Acer 'October Glory'	October Glory Maple	Med	15 Gallon	32	50' x 45'		
Lagerstroemia 'Catawba'	Crape Myrtle	Low	24" Box	32	15' x 15'		
Lagerstroemia 'Dynamite'	Crape Myrtle	Low	24" Box	4	20' x 15'		
Laurus n. 'Saratoga'	Saratoga Laurel	Low	15 Gallon	51	40' x 30'	(E)	
Koelreutana paniculata	Golden Raintree	Med	15 Gallon	16	35' x 35'		
Pistacia c. 'Keith Davy'	Chinese Pistache	Low	24" Box	46	35' x 35'		
Prunus c. 'Purple Pony'	Purple Pony Plum	Med	24" Box	44	12' x 12'		
Ginkgo 'Princeton Sentry'	Maidenhair Tree	Med	24" Box	38	50' x 20'		
Quercus f. 'Forest Green'	Hunganan Oak	Low	24" Box	23	50' x 50'		
Quercus shumardii	Shumard Oak	Low	15 Gallon	32	60' x 40'		
Quercus suber	Cork Oak	Low	15 Gallon	40	60' x 60'	(E)	

PERIMETER SCREEN/FOUNDATION SHRUBS

Arctostaphylos 'Sunset'	Manzanita	Low	5 Gallon	5' OC	5' x 5'
Cistus purpureus	Purple Rockrose	Low	5 Gallon	6' OC	4' x 6'
Euryops p. 'Viridis'	Shrub Daisy	Low	5 Gallon	5' OC	5' x 5'
Grevillea canberra gem	Canberra Grevillea	Low	5 Gallon	6' OC	6' X 6'
Heteromeles arbutifolia	Toyon	Low	5 Gallon	10' OC	8' X 10'
Loropetalum 'Ever Red'	Fringe Flower	Med	5 Gallon	6' OC	6' X 6'
'Olea 'Petite Olive'	Petite Olive	Low	5 Gallon	6' OC	5' X 6'
Rhamnus 'Mound San Bruno'	Coffeeberry	Low	5 Gallon	6' OC	4' X 6'
Rhamnus 'Eve Case'	Coffeeberry	Low	5 Gallon	6' OC	6' X 6'
Rosemarinus 'Tuscan Blue'	Tuscan Rosemary	Low	5 Gallon	5' OC	6' X 5'
Westringia wynyabbie gem	Coast Rosemary	Low	5 Gallon	8' OC	6' X 8'
Xylosma c. compacta	Compact Xylosma	Low	5 Gallon	6' OC	6' X 6'

GRASSES & ACCENTS

Achillea 'Moonshine'	Yarrow	Low	1 Gallon	2' OC	2' X 2'
Calamagrostis 'Karl Foerster'	Feather Reed Grass	Low	1 Gallon	3' OC	4' X 3'
Muhlenbergia capillaris	Pink Muhly Grass	Low	1 Gallon	4' OC	4' X 5'
Pennisetum s. 'Cupreum'	Red Fountain Grass	Low	1 Gallon	4' OC	4' X 4'
Tulbaghia violacea	Society Garlic	Low	1 Gallon	2' OC	2' X 2'

GROUNDCOVER

Cistus 'Sunset'	Sunset Rockrose	Low	1 Gallon	5' OC	2' X 6'
Coprosma p. 'Verde Vista'	NCN	Low	1 Gallon	4' OC	2' X 4'
Cotoneaster d. 'Coral Beauty'	Bearberry	Low	1 Gallon	5' OC	1' X 6'
Myoporum 'Pink'	NCN	Low	1 Gallon	5' OC	1' X 8'

CPTED PALETTE

Achillea 'Moonshine'	Moonshine Yarrow	Low	1 Gallon	3' OC	1' x 4'
Dietes bicolor	Fortnight Lily	Low	1 Gallon	4' OC	3' x 4'
Callistemon 'Little John'	Dwarf Bottlebrush	Low	5 Gallon	5' OC	3' x 5'
Cistus 'Sunset'	Sunset Rockrose	Low	1 Gallon	5' OC	2' X 6'
Lavendula 'Hidcote'	Lavender	Low	1 Gallon	3' OC	2' x 3'
Nandina varieties	Heavenly Bamboo	Low	5 Gallon	VARIES	VARIES
Olea Petite Olive	Petite Olive	Low	5 Gallon	6' OC	5' X 6'
Raphiolepis 'Indian Princess'	Indian Hawthorne	Low	5 Gallon	5' OC	3' X 5'
Rhamnus 'Mound San Bruno'	Coffeeberry	Low	5 Gallon	6' OC	4' X 6'
Tulbaghia violacea	Society Garlic	Low	1 Gallon	2' OC	2' X 2'
Teucrium chamaedrys	Germander	Low	1 Gallon	3' OC	1' X 3'

ENTRY TREATMENT

Achillea m. 'Paprika'	Paprika Yarrow	Low	1 Gallon	3' OC	1' X 3'
Festuca 'Siskiyou Blue'	Blue Fescue	Low	1 Gallon	2' OC	1' X 1'
Lantana Gold Mound	Gold Mound Lantana	Low	1 Gallon	4' OC	2' X 4'
Nandina 'Gulfstream'	Heavenly Bamboo	Low	5 Gallon	5' OC	4' x 3'
Tulbaghia violacea	Society Garlic	Low	1 Gallon	2' OC	2' X 2'

STORMWATER FACILITIES PLANTINGS

Chondropetalum tectorum	Small Cape Rush	Med	1 Gallon	3' OC	3' X 3'
Juncus patens	Gray Rush	Med	1 Gallon	3' OC	3' X 3'
Muhlenbergia rigins	Deer Grass	Low	1 Gallon	4' OC	4' X 4'

COVER

3" Layer of Recycled Wood mulch in all landscape planters except in DG locations

PRELIMINARY LANDSCAPING NOTES

1. NO TURF IS DESIGNED INTO THIS PROJECT.
2. PRIMARILY LOW WATER-USE TREES, SHRUBS AND GROUND COVER ARE BEING USED IN THE LANDSCAPE DESIGN.
3. LOW VOLUME IRRIGATION SYSTEM IS DESIGNED FOR THIS PROJECT.
4. USE OF SEPARATE VALVES FOR SEPARATE PLANT USES AND WATER REQUIREMENTS.
5. ALL PLANTER AREAS SHALL RECEIVE A 3" LAYER OF RECYCLED MULCH.
6. SHADE REQUIREMENT OF 75% SHADE IN 15 YEARS OF AUTO PARKING AND SIDEWALK.
7. CPTED: LOW GROWING SHRUBS, GC AND ACCENTS IN PARKING LOTS AND PEDESTRIAN WAYS TO LIMIT HIDING PLACES AND LOITERING AREAS.
8. 25% OF TREES ARE EVERGREEN. 52% OF TREES ARE 24" BOX SIZE.

PRELIMINARY IRRIGATION NOTES

1. IRRIGATION DESIGN SHALL FOLLOW THE CURRENT STATE MODEL WATER EFFICIENT LANDSCAPE ORDINANCE.
2. A FULLY AUTOMATIC IRRIGATION SYSTEM THAT MEETS CURRENT WATER EFFICIENT LANDSCAPE ORDINANCE REQUIREMENTS SHALL BE INSTALLED INCLUDING THE FOLLOWING:
   AN ET (SMART) CONTROLLER AND ET SENSOR SHALL BE USED FOR WEATHER BASED IRRIGATION CONTROL.
   A MASTER VALVE AND FLOW SENSOR SHALL BE CONNECTED TO THE CONTROLLER.
   ALL PLANTER AREAS SHALL BE IRRIGATED WITH LOW VOLUME SPOT-DRIP IRRIGATION.
   TREES SHALL RECEIVE DEEP WATER/FERTILIZATION TUBES AND DEEP WATER BUBBLERS ON THEIR OWN CONTROL VALVES.
3. ALL WELO DOCUMENTATION SHALL BE SUBMITTED WITH LANDSCAPE IMPROVEMENT PLANS (CONSTRUCTION DOCUMENTS).

IRRIGATION SYSTEM SHALL BE DESIGNED TO MEET OR EXCEED .45 ETAF EFFICIENCY PER WELO REQUIREMENTS.

ASSOCIATE/VAN PERSONAL PARKING

SHADE CALCULATIONS

Tree Variety	Full Value	Full	¾	Half	¼	Total Sq.'
35' Trees	962 sq.'					
Acer October Glory		7	6	9		15392
Koelreuteria paniculata		11	3	2		13708
Pistacia Keith Davy		22		6		24050
Quercus shumardii				9		4329
Total Shade Area Provided						57479
Parking Area						110504
Shade required	50%					55252
Shade Provided	52%					57479

WARE MALCOMB
Leading Design for Commercial Real Estate

architecture
planning
interiors
graphics
civil engineering

1919 McKinney Avenue, Suite 100
Dallas, TX 75201
P 281.661.4788

VISTA PARKS
design /build /construction
8264 Berryman Court Sacramento, CA 95829
PH. (916) 681-2227 FAX (916) 681-2228

RIO DEL ORO
DELIVERY STATION
11427 WHITE ROCK ROAD (RIO DEL ORO)
RANCHO CORDOVA, CALIFORNIA 95742

Preliminary Landscape Plan
03-09-2021 PLANNING RESUBMITTAL

PA/PM:	JN
DRAWN BY.:	EJD
JOB NO.:	SEA20-5002-00

SHEET
LP

2/17/2021 17:50:56

IF THIS SHEET IS NOT 30"x42" IT IS A REDUCED PRINT

ASSOCIATE/VAN PERSONAL PARKING

SHADE CALCULATIONS

Tree Variety	Full Value	Full	¾	Half	¼	Total Sq.'
35' Trees	962 sq.'					
Acer October Glory		7	6	8		14911
Koelreuteria paniculata		11	3	2		13708
Pistacia Keith Davy		22		6		24050
Quercus shumardii				8	1	4188
Total Shade Area Provided						56857
Parking Area						110706
Shade required	50%					55353
Shade Provided	51%					56857

Scale 1" = 30'

WARE MALCOMB
Leading Design for Commercial Real Estate
architecture
planning
interiors
graphics
civil engineering
1919 McKinney Avenue, Suite 100
Dallas, TX 75201
P 281.661.4788

VISTA PARKS
design /build /construction
8264 Berryman Court Sacramento, CA 95829
Ph. (916) 681-2227 FAX (916) 681-2228

RIO DEL ORO
DELIVERY STATION
11427 WHITE ROCK ROAD (RIO DEL ORO)
RANCHO CORDOVA, CALIFORNIA 95742

Shade Calculations

03-09-2021	PLANNING RESUBMITTAL

PA/PM:	JN
DRAWN BY.:	EJD
JOB NO.:	SEA20-5002-00

SHEET
LSC

21/1/2021 17:50:56

CAUTION: IF THIS SHEET IS NOT 30"x42" IT IS A REDUCED PRINT

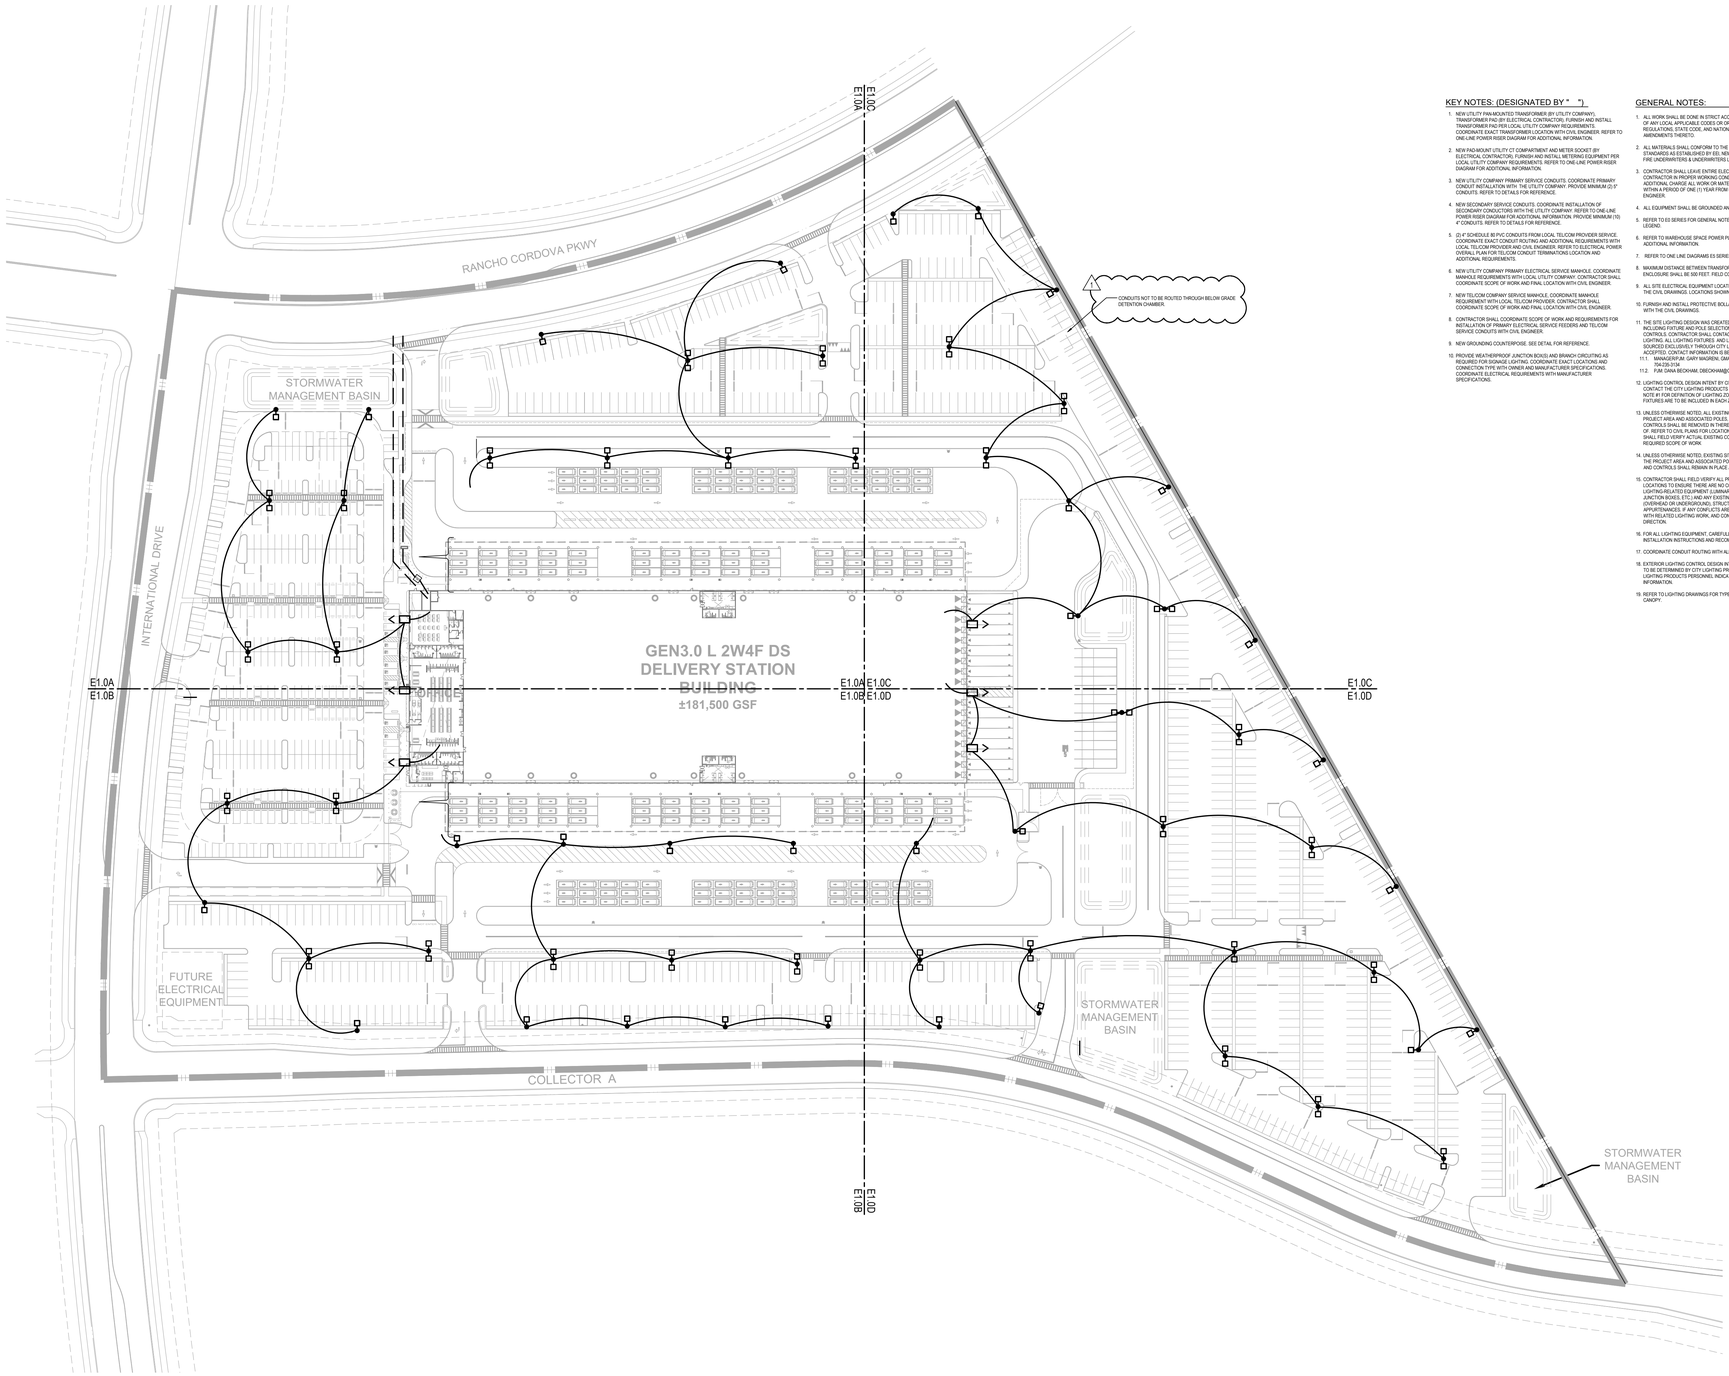

NORTH

1 SITE PLAN
SCALE: 1" = 80'-0"

KEY NOTES: (DESIGNATED BY " ")

1. NEW UTILITY PAD-MOUNTED TRANSFORMER (BY UTILITY COMPANY). TRANSFORMER PAD (BY ELECTRICAL CONTRACTOR). FURNISH AND INSTALL TRANSFORMER PAD PER LOCAL UTILITY COMPANY REQUIREMENTS. COORDINATE EXACT TRANSFORMER LOCATION WITH CIVIL ENGINEER. REFER TO ONE-LINE POWER RISER DIAGRAM FOR ADDITIONAL INFORMATION.
2. NEW PAD-MOUNT UTILITY CT COMPARTMENT AND METER SOCKET (BY ELECTRICAL CONTRACTOR). FURNISH AND INSTALL METERING EQUIPMENT PER LOCAL UTILITY COMPANY REQUIREMENTS. REFER TO ONE-LINE POWER RISER DIAGRAM FOR ADDITIONAL INFORMATION.
3. NEW UTILITY COMPANY PRIMARY SERVICE CONDUITS. COORDINATE PRIMARY CONDUIT INSTALLATION WITH THE UTILITY COMPANY. PROVIDE MINIMUM (2) 5" CONDUITS. REFER TO DETAILS FOR REFERENCE.
4. NEW SECONDARY SERVICE CONDUITS. COORDINATE INSTALLATION OF SECONDARY CONDUCTORS WITH THE UTILITY COMPANY. REFER TO ONE-LINE POWER RISER DIAGRAM FOR ADDITIONAL INFORMATION. PROVIDE MINIMUM (10) 4" CONDUITS. REFER TO DETAILS FOR REFERENCE.
5. (2) 4" SCHEDULE 80 PVC CONDUITS FROM LOCAL TELCOM PROVIDER SERVICE. COORDINATE EXACT CONDUIT ROUTING AND ADDITIONAL REQUIREMENTS WITH LOCAL TELCOM PROVIDER AND CIVIL ENGINEER. REFER TO ELECTRICAL POWER RISER DIAGRAM FOR ADDITIONAL CONDUIT TERMINATIONS LOCATION AND ADDITIONAL REQUIREMENTS.
6. NEW UTILITY COMPANY PRIMARY ELECTRICAL SERVICE MANHOLE. COORDINATE MANHOLE REQUIREMENTS WITH LOCAL UTILITY COMPANY. CONTRACTOR SHALL COORDINATE SCOPE OF WORK AND FINAL LOCATION WITH CIVIL ENGINEER.
7. NEW TELCOM COMPANY SERVICE MANHOLE. COORDINATE MANHOLE REQUIREMENT WITH LOCAL TELCOM PROVIDER. CONTRACTOR SHALL COORDINATE SCOPE OF WORK AND FINAL LOCATION WITH CIVIL ENGINEER.
8. CONTRACTOR SHALL COORDINATE SCOPE OF WORK AND REQUIREMENTS FOR INSTALLATION OF PRIMARY ELECTRICAL SERVICE FEEDERS AND TELCOM SERVICE CONDUITS WITH CIVIL ENGINEER.
9. NEW GROUNDING COUNTERPOISE. SEE DETAIL FOR REFERENCE.
10. PROVIDE WEATHERPROOF JUNCTION BOXES AND BRANCH CIRCUITING AS REQUIRED FOR SIGNAGE LIGHTING. COORDINATE EXACT LOCATIONS AND CONNECTION TYPE WITH OWNER AND MANUFACTURER SPECIFICATIONS. COORDINATE ELECTRICAL REQUIREMENTS WITH MANUFACTURER SPECIFICATIONS.

GENERAL NOTES:

1. ALL WORK SHALL BE DONE IN STRICT ACCORDANCE WITH ALL REQUIREMENTS OF ANY LOCAL APPLICABLE CODES OR ORDINANCES, PUBLIC UTILITY COMPANY REGULATIONS, STATE CODE, AND NATIONAL ELECTRICAL CODE WITH INTERIM AMENDMENTS THERETO.
2. ALL MATERIALS SHALL CONFORM TO THE LATEST ISSUE OF ALL APPLICABLE STANDARDS AS ESTABLISHED BY EEI, NEMA, AST, IPCEA, NATIONAL BOARD OF FIRE UNDERWRITERS & UNDERWRITERS LABORTORIES.
3. CONTRACTOR SHALL LEAVE ENTIRE ELECTRICAL SYSTEM INSTALLED BY THE CONTRACTOR IN PROPER WORKING CONDITION AND REPLACE WITHOUT ADDITIONAL CHARGE ALL WORK OR MATERIALS WHICH MAY DEVELOP DEFECTS WITHIN A PERIOD OF ONE (1) YEAR FROM DATE OF FINAL ACCEPTANCE BY THE ENGINEER.
4. ALL EQUIPMENT SHALL BE GROUNDED AND BONDED IN ACCORDANCE TO NEC.
5. REFER TO E0 SERIES FOR GENERAL NOTES, ABBREVIATIONS, AND SYMBOL LEGEND.
6. REFER TO WAREHOUSE SPACE POWER PLANS FOR PANEL LOCATIONS AND ADDITIONAL INFORMATION.
7. REFER TO ONE LINE DIAGRAMS E5 SERIES FOR ADDITIONAL INFORMATION.
8. MAXIMUM DISTANCE BETWEEN TRANSFORMERS VAULT AND/OR PRIMARY ENCLOSURE SHALL BE 500 FEET. FIELD COORDINATE EXACT LOCATION.
9. ALL SITE ELECTRICAL EQUIPMENT LOCATIONS SHALL BE COORDINATED WITH THE CIVIL DRAWINGS. LOCATIONS SHOWN HERE ARE FOR REFERENCE.
10. FURNISH AND INSTALL PROTECTIVE BOLLARDS AS REQUIRED. COORDINATED WITH THE CIVIL DRAWINGS.
11. THE SITE LIGHTING DESIGN WAS CREATED BY CITY LIGHTING PRODUCTS, INCLUDING FIXTURE AND POLE SELECTION AND LAYOUT, AND LIGHTING CONTROLS. CONTRACTOR SHALL CONTACT CITY LIGHTING PRODUCTS FOR ALL LIGHTING. ALL LIGHTING FIXTURES AND LIGHTING CONTROL PANELS SHALL BE SOURCED EXCLUSIVELY THROUGH CITY LIGHTING. NO SUBSTITUTIONS ACCEPTED. CONTACT INFORMATION IS BELOW:
    11.1. MANAGER:(M. GARY MAGRENI, GMAGRENI@CITYLIGHTING.COM, 714-235-3136
    11.2. PAM DANA BECHAM, DBECHAM@CITYLIGHTING.COM, 704-256-3156
12. LIGHTING CONTROL DESIGN INTENT BY CITY LIGHTING PRODUCTS. PLEASE CONTACT THE CITY LIGHTING PRODUCTS PERSONNAL INDICATED IN GENERAL NOTE #11 FOR DEFINITION OF LIGHTING ZONES AND ASSIGNMENT OF WHICH FIXTURES ARE TO BE INCLUDED IN EACH ZONE.
13. UNLESS OTHERWISE NOTED, ALL EXISTING SITE LIGHTING FIXTURES WITHIN THE PROJECT AREA AND ASSOCIATED POLES, FOUNDATIONS, WIRING, CONDUIT, AND CONTROLS SHALL BE REMOVED IN THERE ENTIRETY AND PROPERLY DISPOSED OF. REFER TO CIVIL PLANS FOR LOCATIONS OF EXISTING LIGHTS. CONTRACTOR SHALL FIELD VERIFY ACTUAL EXISTING CONDITIONS AS RELATED TO THE REQUIRED SCOPE OF WORK.
14. UNLESS OTHERWISE NOTED, EXISTING SITE LIGHTING FIXTURES OUTSIDE OF THE PROJECT AREA AND ASSOCIATED POLES, FOUNDATIONS, WIRING, CONDUIT, AND CONTROLS SHALL REMAIN IN PLACE AND OPERATIONAL.
15. CONTRACTOR SHALL FIELD VERIFY ALL PROPOSED LIGHT FIXTURE AND POLE LOCATIONS TO ENSURE THERE ARE NO CONFLICTS BETWEEN LUMINAIRES, POLES, FOUNDATIONS, WIRING, CONDUIT, JUNCTION BOXES, ETC.) AND ANY EXISTING OR NEW UTILITY EQUIPMENT (OVERHEAD OR UNDERGROUND), STRUCTURES, LANDSCAPING, OR OTHER SITE APPURTENANCES. IF ANY CONFLICTS ARE ENCOUNTERED, DO NOT PROCEED WITH RELATED LIGHTING WORK, AND CONTACT THE DESIGN TEAM FOR FURTHER DIRECTION.
16. FOR ALL LIGHTING EQUIPMENT, CAREFULLY FOLLOW ALL THE MANUFACTURES' INSTALLATION INSTRUCTIONS AND RECOMMENDATIONS.
17. COORDINATE CONDUIT ROUTING WITH ALL UNDERGROUND UTILITIES.
18. EXTERIOR LIGHTING CONTROL DESIGN INTENT AND EQUIPMENT SPECIFICATION TO BE DETERMINED BY CITY LIGHTING PRODUCTS. PLEASE CONTACT THE CITY LIGHTING PRODUCTS PERSONNEL INDICATED IN GENERAL NOTE #11 FOR THIS INFORMATION.
19. REFER TO LIGHTING DRAWINGS FOR TYPE "F" FIXTURE CIRCUITING UNDER CANOPY.

THESE DRAWINGS AND SPECIFICATIONS ARE THE PROPERTY AND COPYRIGHT OF WARE MALCOMB AND SHALL NOT BE USED ON ANY OTHER WORK EXCEPT BY AGREEMENT WITH WARE MALCOMB. WRITTEN DIMENSIONS SHALL TAKE PRECEDENCE OVER SCALED DIMENSIONS AND SHALL BE VERIFIED ON THE JOB SITE. ANY DISCREPANCY SHALL BE BROUGHT TO THE NOTICE OF WARE MALCOMB PRIOR TO THE COMMENCEMENT OF ANY WORK.

WARE MALCOMB
Leading Design for Commercial Real Estate

architecture
planning
interiors
graphics
civil engineering

3015 112th Ave NE #205
Bellevue, WA 98004
T 425.709.2700
F 425.774.8219

REGISTERED PROFESSIONAL ENGINEER
MARK N. BIGGIE
E 18307
ELECTRICAL
STATE OF CALIFORNIA
4/14/21

DCK3 RIO DEL ORO DELIVERY STATION
PARCEL 63 - RIO DEL ORO COMMUNITY
RANCHO CORDOVA, CALIFORNIA 95742

SITE PLAN - ELECTRICAL

	DATE	REMARKS
1.	05/16/2020	PERMIT SET
1.	04/14/2021	CITY RESUBMITTAL

PA / PM:	NONY RIVERA
DRAWN BY:	G.M. / S.V.
JOB NO.:	SEA20-5002-00

SHEET
E1.0

Wed, 14 Apr 2021

Jordan & Skala Engineers
17855 North Dallas Parkway, Suite 320 ♦ Dallas, TX, 75287
p. 469.385.1414 ♦ f. 469.385.1415
Texas Registered Engineering Firm F-4990
Project Number: 2036029 Drawn By:SW Checked By:MHB

C:\Users\Blake$\appdata\local\temp\AcPublish_29748\E1.0 - SITE.dwg

CAUTION: IF THIS SHEET IS NOT 30"x42" IT IS A REDUCED PRINT

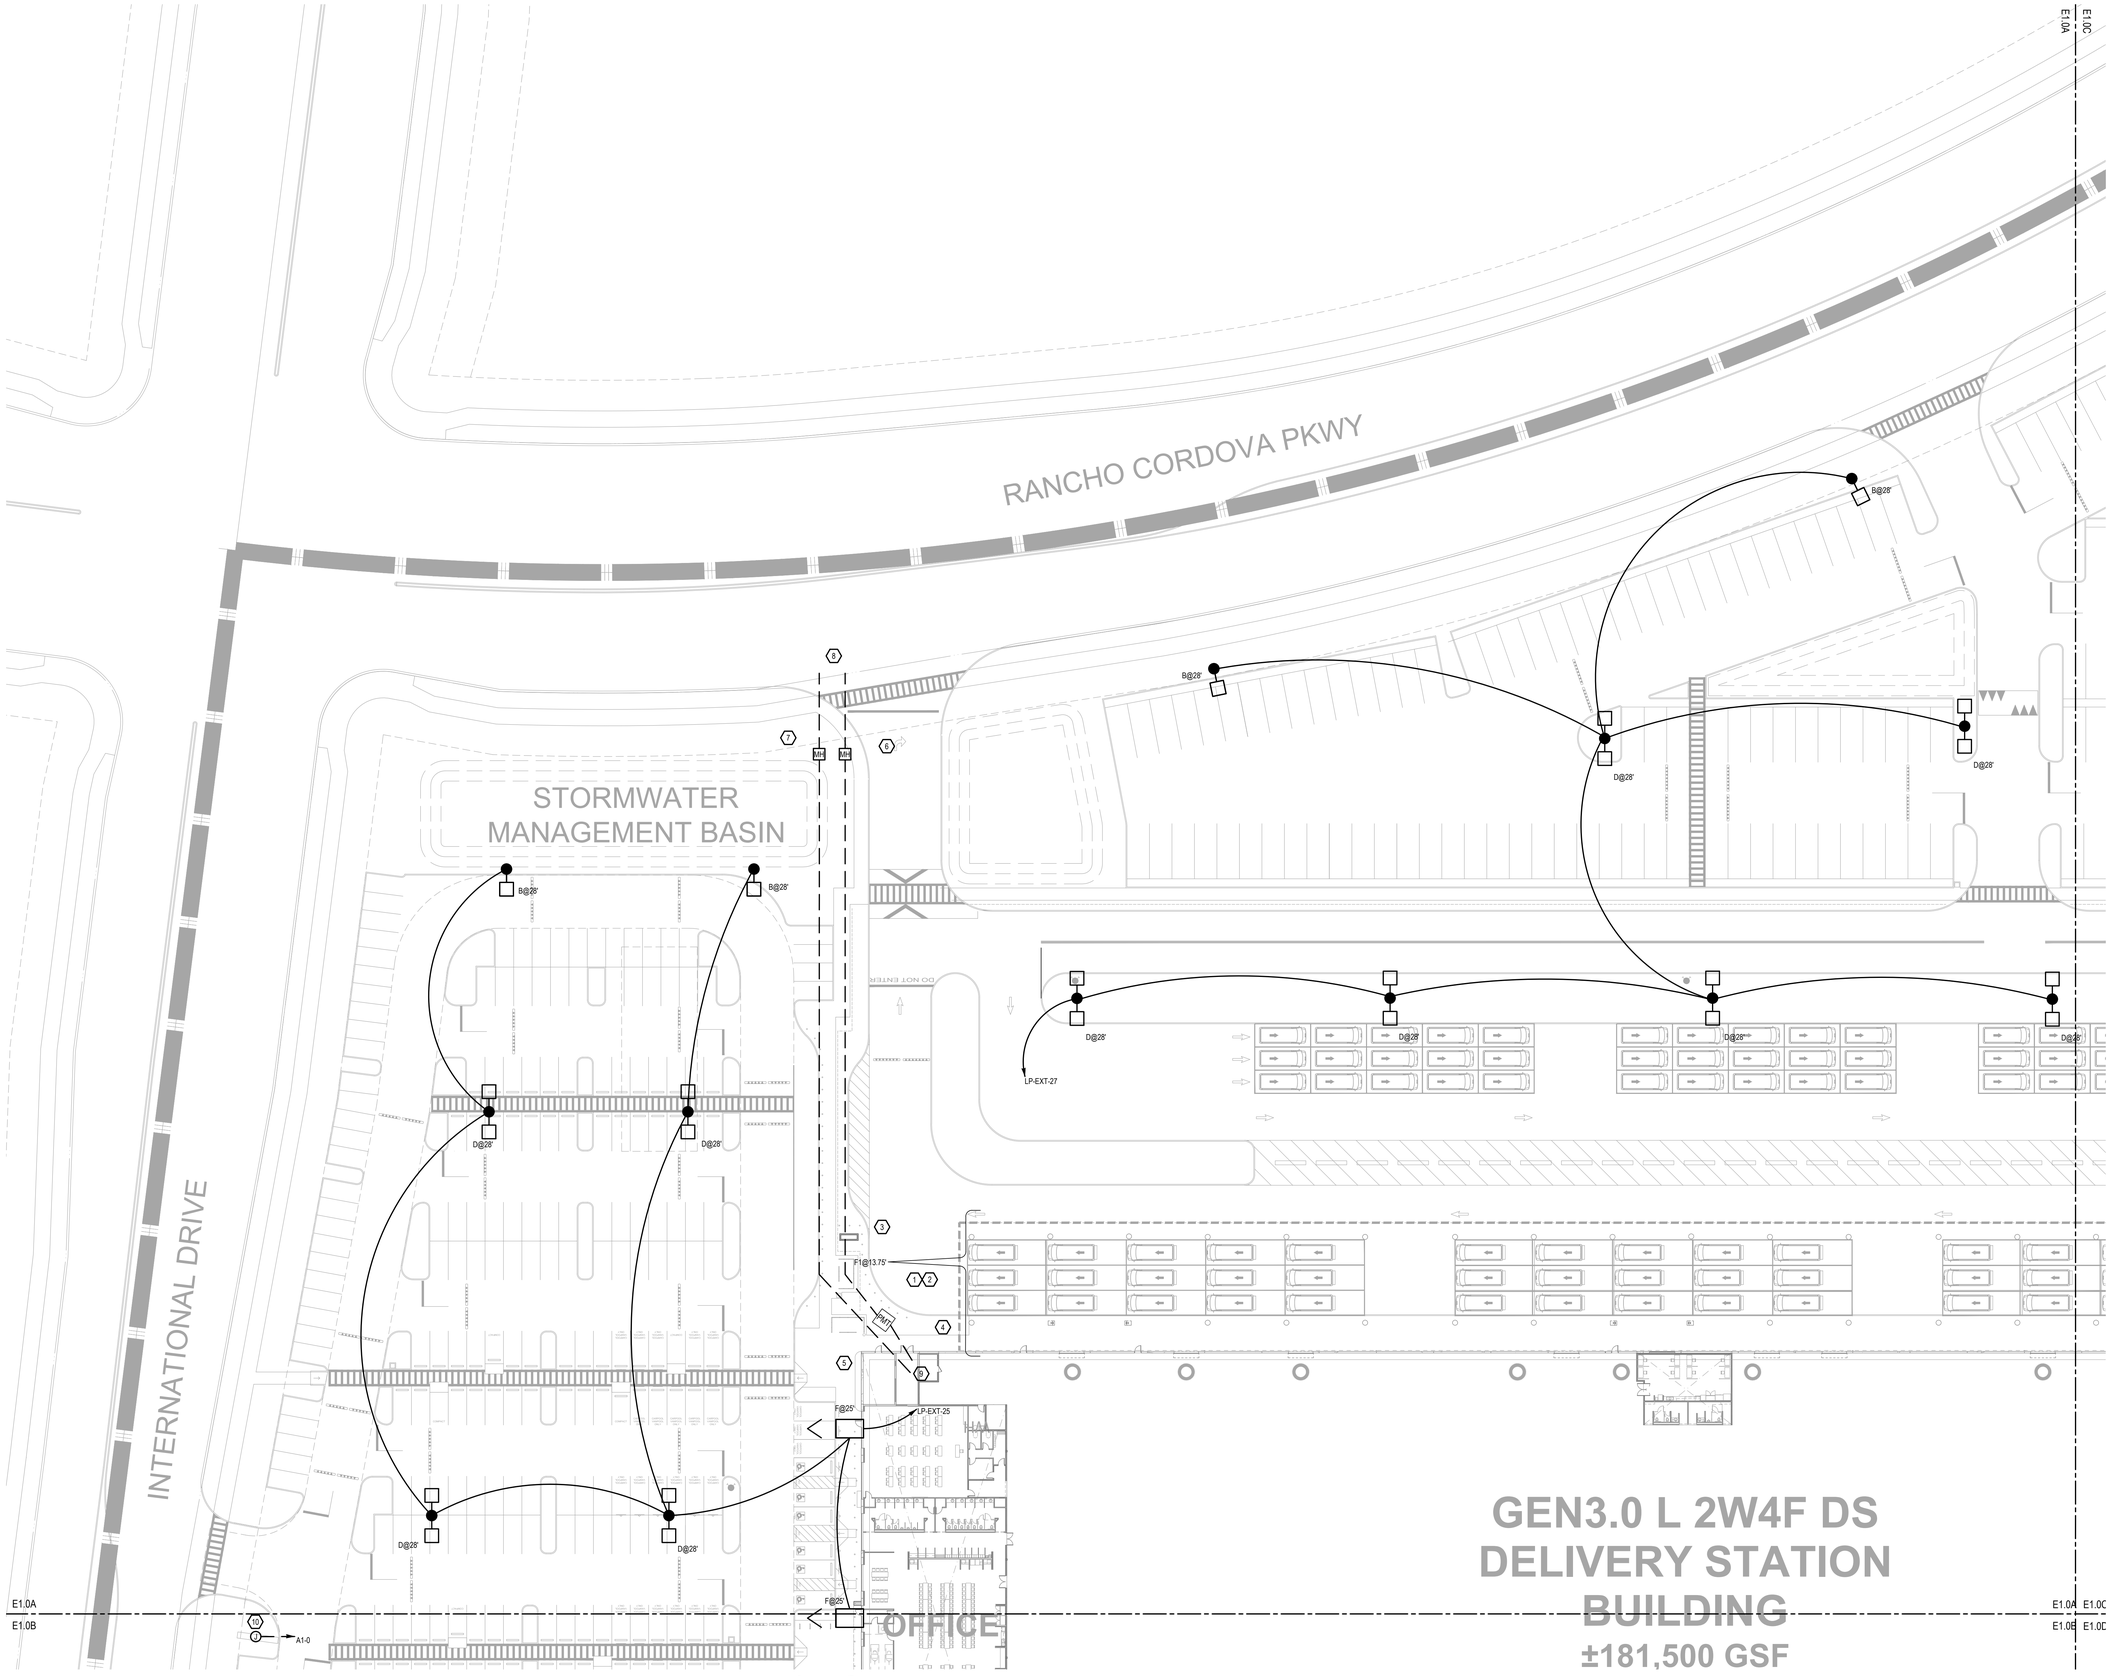

GEN3.0 L 2W4F DS DELIVERY STATION BUILDING

±181,500 GSF

1 ENLARGED SITE PLAN - A - ELECTRICAL

SCALE: 1" = 30'-0"

NORTH

THESE DRAWINGS AND SPECIFICATIONS ARE THE PROPERTY AND COPYRIGHT OF WARE MALCOMB AND SHALL NOT BE USED ON ANY OTHER WORK EXCEPT BY AGREEMENT WITH WARE MALCOMB. WRITTEN DIMENSIONS SHALL TAKE PRECEDENCE OVER SCALED DIMENSIONS AND SHALL BE VERIFIED ON THE JOB SITE. ANY DISCREPANCY SHALL BE BROUGHT TO THE NOTICE OF WARE MALCOMB PRIOR TO THE COMMENCEMENT OF ANY WORK.

WARE MALCOMB
Leading Design for Commercial Real Estate

architecture
planning
interiors
graphics
civil engineering

3015 112th Ave NE #205
Bellevue, WA 98004
P 425.709.4700
F 425.774.8219

REGISTERED PROFESSIONAL ENGINEER
MARK N. BIGGIE
E 18307
ELECTRICAL
STATE OF CALIFORNIA
4/14/21

DCK3 RIO DEL ORO DELIVERY STATION
PARCEL 63 - RIO DEL ORO COMMUNITY
RANCHO CORDOVA, CALIFORNIA 95742

ENLARGED SITE PLAN - A - ELECTRICAL

DATE	REMARKS
03/16/2021	PERMIT SET
04/14/2021	CITY RESUBMITTAL

PA / PM:	NONY RIVERA
DRAWN BY:	G.M. / S.V.
JOB NO.:	SEA20-5002-00

SHEET
E1.0A

Wed, 14 Apr 2021

JSE Jordan & Skala Engineers
17855 North Dallas Parkway, Suite 320 ♦ Dallas, TX, 75287
p. 469.385.1616 ♦ f. 469.385.1615
Texas Registered Engineering Firm F-14990
Project Number: 2030629 Drawn By:SW Checked By:MNB

C:\Users\BlakeS\appdata\local\temp\AcPublish_29748\E1.0 - SITE.dwg

CAUTION: IF THIS SHEET IS NOT 30"x42" IT IS A REDUCED PRINT

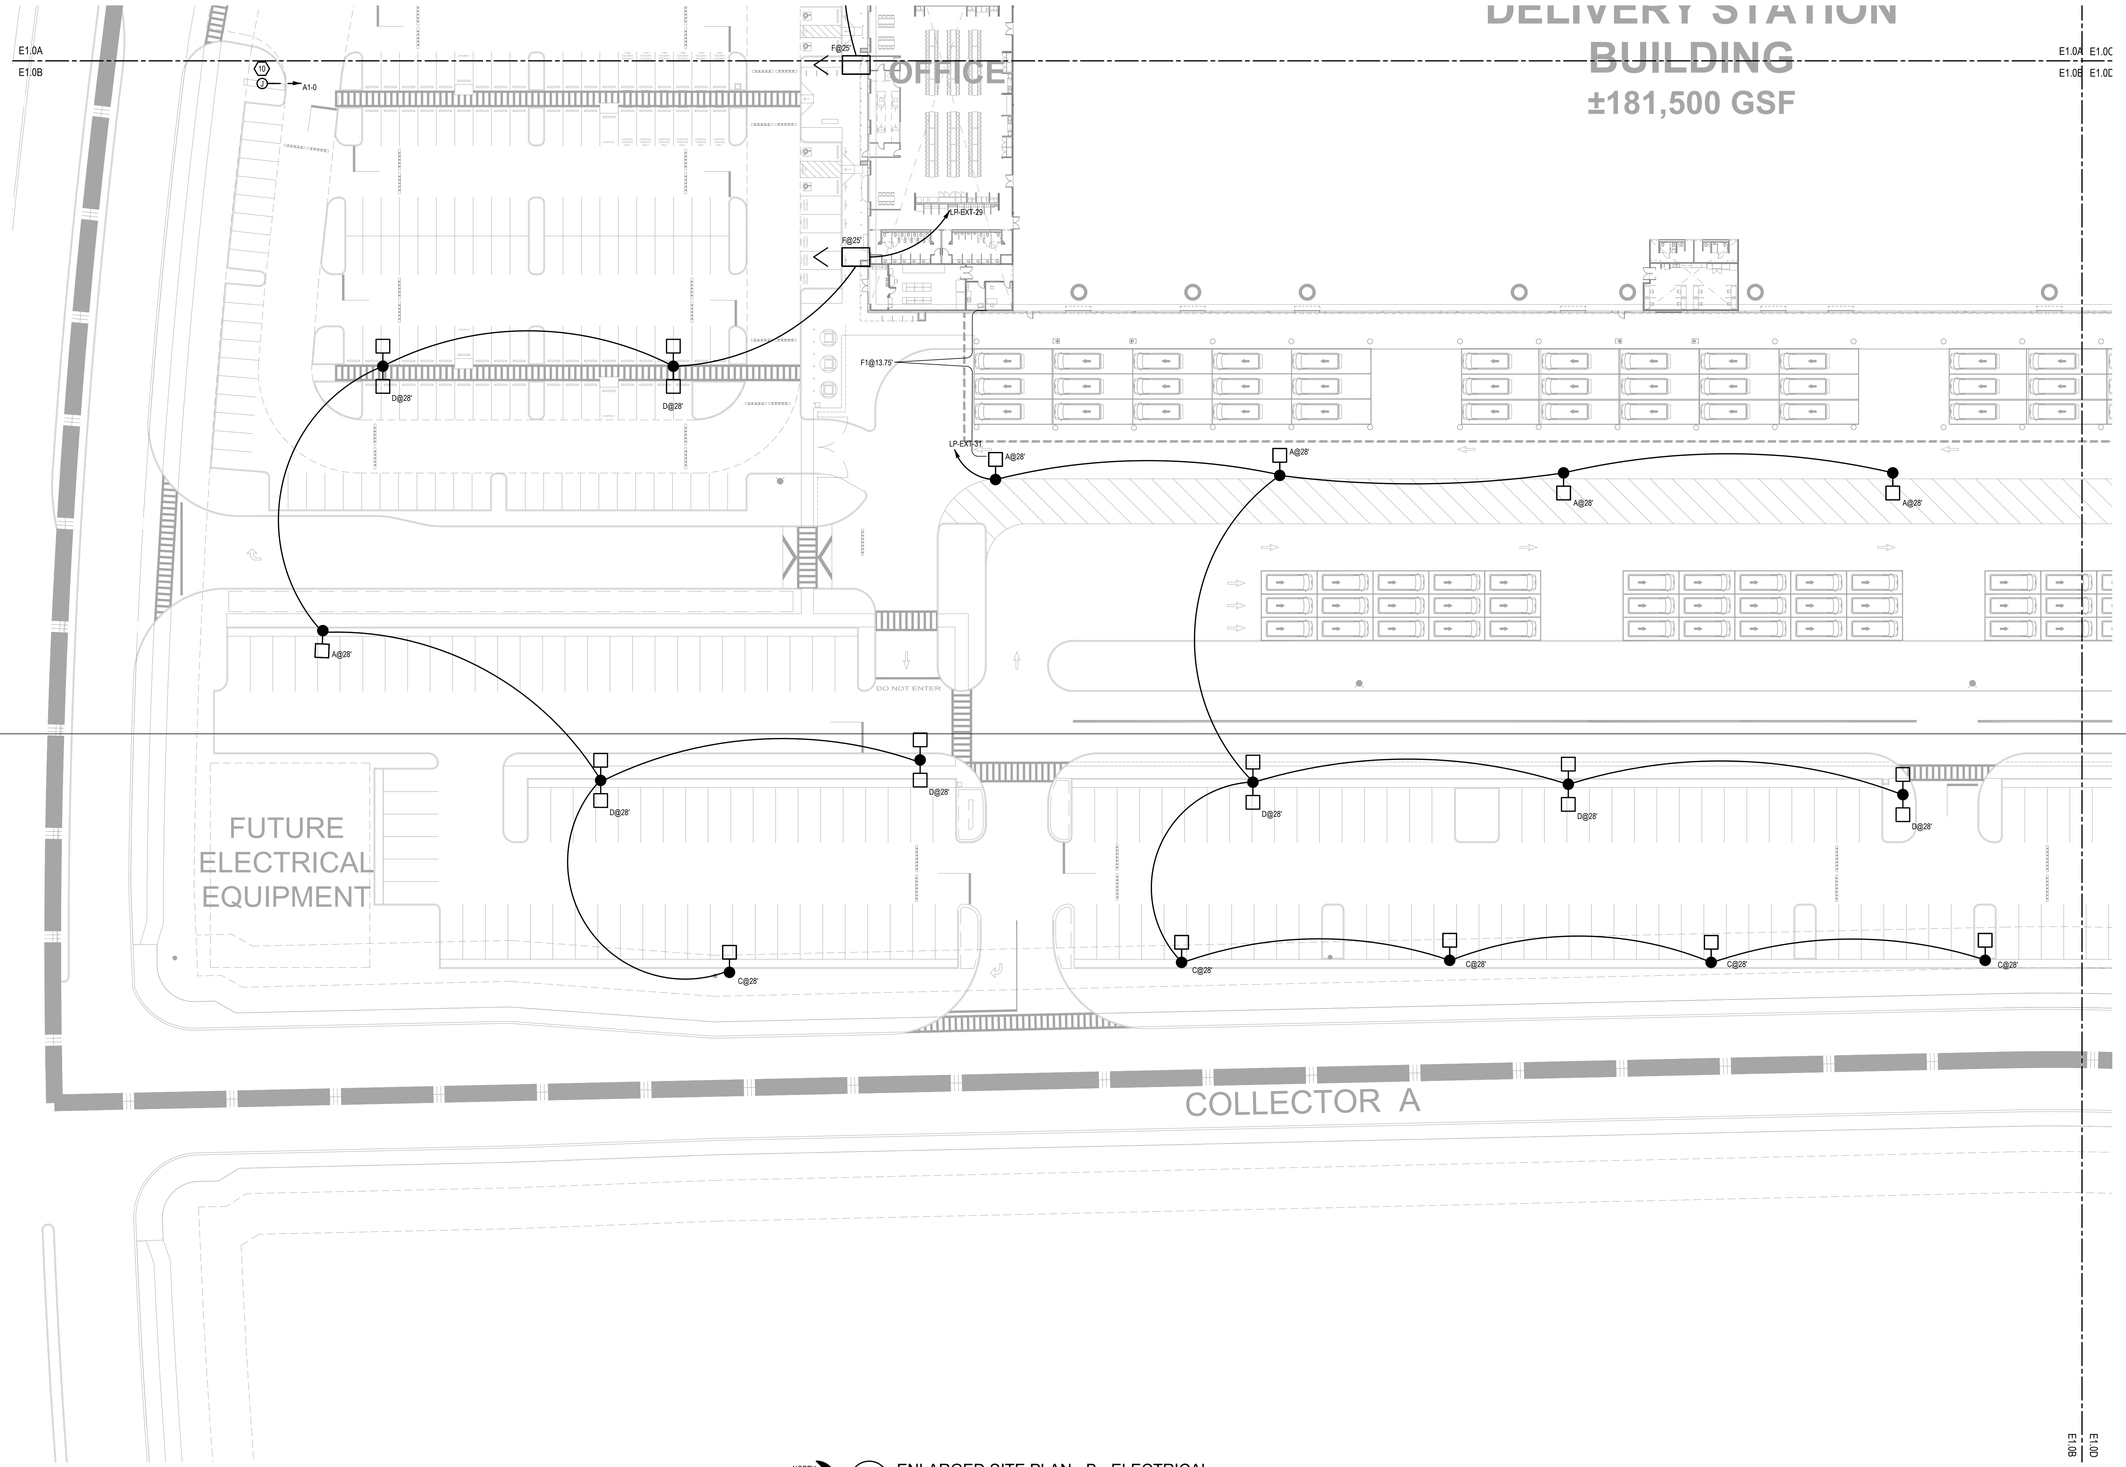

NORTH

1 ENLARGED SITE PLAN - B - ELECTRICAL

SCALE: 1" = 30'-0"

THESE DRAWINGS AND SPECIFICATIONS ARE THE PROPERTY AND COPYRIGHT OF WARE MALCOMB AND SHALL NOT BE USED ON ANY OTHER WORK EXCEPT BY AGREEMENT WITH WARE MALCOMB. WRITTEN DIMENSIONS SHALL TAKE PRECEDENCE OVER SCALED DIMENSIONS AND SHALL BE VERIFIED ON THE JOB SITE. ANY DISCREPANCY SHALL BE BROUGHT TO THE NOTICE OF WARE MALCOMB PRIOR TO THE COMMENCEMENT OF ANY WORK.

WARE MALCOMB
Leading Design for Commercial Real Estate

architecture
planning
interiors
graphics
civil engineering

3015 112th Ave NE #205
Bellevue, WA 98004
T 425.709.2900
F 425.774.8219

REGISTERED PROFESSIONAL ENGINEER
MARK N. BIGGIE
E 18307
ELECTRICAL
STATE OF WASHINGTON
4/14/21

DCK3 RIO DEL ORO DELIVERY STATION

PARCEL 63 - RIO DEL ORO COMMUNITY
RANCHO CORDOVA, CALIFORNIA 95742

ENLARGED SITE PLAN - B - ELECTRICAL

	DATE	REMARKS
1	05/15/2021	PERMIT SET
1	04/14/2021	CITY RESUBMITTAL

PA / PM:	NONY RIVERA
DRAWN BY:	G.M. / S.V.
JOB NO.:	SEA20-5002-00

SHEET
E1.0B
1

Jordan & Skala Engineers
17855 North Dallas Parkway, Suite 300 ● Dallas, TX, 75287
p. 469.385.1414 ● f. 469.385.1415
Texas Registered Engineering Firm F-4990
Project Number: 2030629 Drawn By:SW Checked By:MB

Wed, 14 Apr 2021

C:\Users\Blake\appdata\local\temp\AcPublish_29748\E1.0 - SITE.dwg

ITEM 10.1.

CAUTION: IF THIS SHEET IS NOT 30"x42" IT IS A REDUCED PRINT
ATTACHMENT 3
Exhibit A to the Resolution

THESE DRAWINGS AND SPECIFICATIONS ARE THE PROPERTY AND COPYRIGHT OF WARE MALCOMB AND SHALL NOT BE USED ON ANY OTHER WORK EXCEPT BY AGREEMENT WITH WARE MALCOMB. WRITTEN DIMENSIONS SHALL TAKE PRECEDENCE OVER SCALED DIMENSIONS AND SHALL BE VERIFIED ON THE JOB SITE. ANY DISCREPANCY SHALL BE BROUGHT TO THE NOTICE OF WARE MALCOMB PRIOR TO THE COMMENCEMENT OF ANY WORK.

WARE MALCOMB
Leading Design for Commercial Real Estate
architecture
planning
interiors
graphics
civil engineering
3015 112th Ave NE #203
Bellevue, WA 98004
P 425.670.6706
F 425.774.8219

REGISTERED PROFESSIONAL ENGINEER
MARK N. SKOGEN
E 18307
ELECTRICAL
STATE OF WASHINGTON
4/14/21

DCK3 RIO DEL ORO DELIVERY STATION

PARCEL 63 - RIO DEL ORO COMMUNITY
RANCHO CORDOVA, CALIFORNIA 95742

ENLARGED SITE PLAN - C - ELECTRICAL

	DATE	REMARKS
1	04/14/2021	CITY RESUBMITTAL
	03/16/2021	PERMIT SET
	DATE	REMARKS

PA / PM:	NONY RIVERA
DRAWN BY:	G.M. / S.V.
JOB NO.:	SEA20-5002-00

SHEET
E1.0C

JSE
Jordan & Skala Engineers
11363 North Dobbin Parkway, Suite 300 ● Dobbin, TX 75287
(281) 453-5400 ● Fax (281) 453-5401
Texas Registered Engineering Firm F-14950
Project No. 20-5002-00 ● Drawing Name: C:\Revit\Building

1 ENLARGED SITE PLAN - C - ELECTRICAL
SCALE: 1" = 30'-0"

C:\Users\BlakeS\appdata\local\temp\AcPublish_2948\E1.0 - SITE.dwg

CAUTION: IF THIS SHEET IS NOT 30"x42" IT IS A REDUCED PRINT

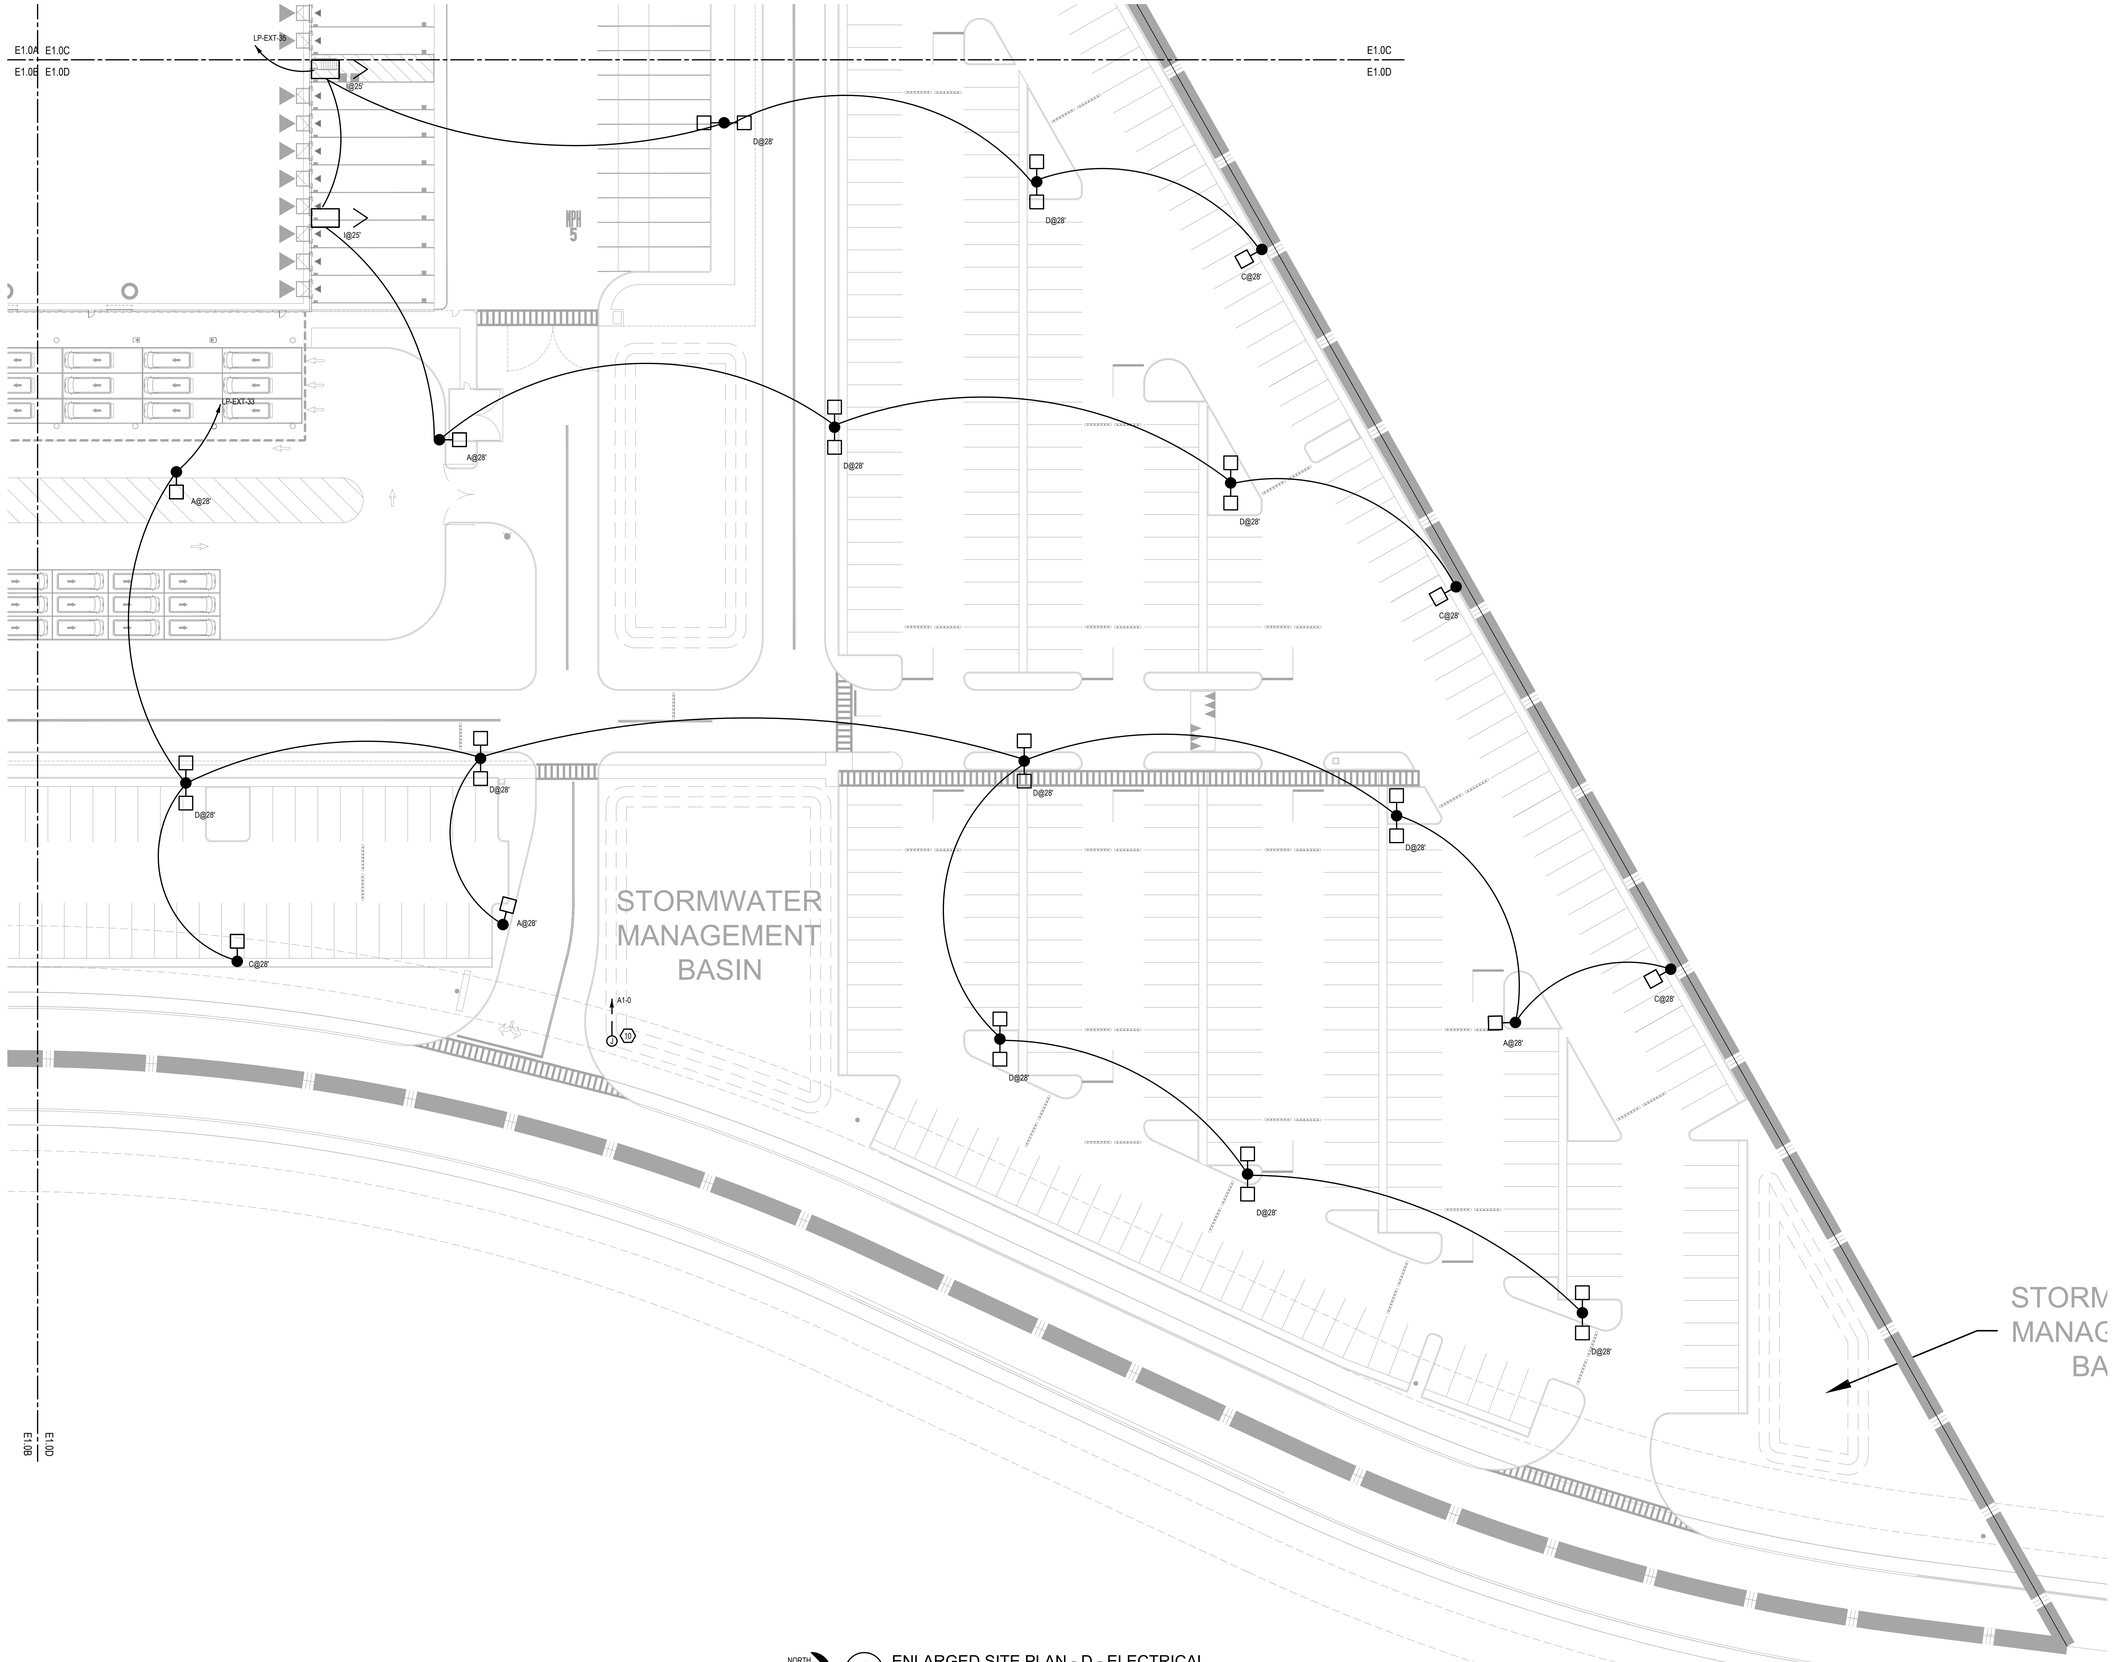

NORTH

1 ENLARGED SITE PLAN - D - ELECTRICAL
SCALE: 1" = 30'-0"

Jordan & Skala Engineers
17855 North Dallas Parkway, Suite 320 ♦ Dallas, TX, 75287
p. 469.385.1616 ♦ f. 469.385.1615
Texas Registered Engineering Firm F-14990
Project Number: 2030629 Drawn By:SW Checked By:MNB

THESE DRAWINGS AND SPECIFICATIONS ARE THE PROPERTY AND COPYRIGHT OF WARE MALCOMB AND SHALL NOT BE USED ON ANY OTHER WORK EXCEPT BY AGREEMENT WITH WARE MALCOMB. WRITTEN DIMENSIONS SHALL TAKE PRECEDENCE OVER SCALED DIMENSIONS AND SHALL BE VERIFIED ON THE JOB SITE. ANY DISCREPANCY SHALL BE BROUGHT TO THE NOTICE OF WARE MALCOMB PRIOR TO THE COMMENCEMENT OF ANY WORK.

WARE MALCOMB
Leading Design for Commercial Real Estate

architecture
planning
interiors
graphics
civil engineering

3015 112th Ave NE #205
Bellevue, WA 98004
T 425.577.7620
F 425.774.8219

REGISTERED PROFESSIONAL ENGINEER
MARK N. BIGGIE
E 18307
ELECTRICAL
STATE OF CALIFORNIA
4/14/21

DCK3 RIO DEL ORO DELIVERY STATION
PARCEL 63 - RIO DEL ORO COMMUNITY
RANCHO CORDOVA, CALIFORNIA 95742

ENLARGED SITE PLAN - D - ELECTRICAL

DATE	REMARKS
03/16/2021	PERMIT SET
1 04/14/2021	CITY RESUBMITTAL

PA / PM:	NONY RIVERA
DRAWN BY:	G.M. / S.V.
JOB NO.:	SEA20-5002-00

SHEET
E1.0D

Wed, 14 Apr 2021

C:\Users\BlakeS\appdata\local\temp\AcPublish_29748\E1.0 - SITE.dwg

Schedule

Symbol	Label	QTY	Manufacturer	Catalog Number	Description	Lamp	Number Lamps	Lumens per Lamp	Lumen Multiplier	LLF	Wattage	Efficiency
	A	9	Lithonia Lighting	DSX2 LED P3 40K T5W	DSX2 LED P3 40K T5W MVOLT	LED	1	29142	1	0.9	217	100%
	B	8	Lithonia Lighting	DSX2 LED P4 40K TFTM	DSX2 LED P4 40K TFTM MVOLT	LED	1	33388	1	0.9	270	100%
	C	12	Lithonia Lighting	DSX2 LED P2 40K TFTM HS	DSX2 LED P2 40K TFTM MVOLT with houseside shield	LED	1	18779	1	0.9	185	100%
	D	32	Lithonia Lighting	DSX2 LED P2 40K T5W	DSX2 LED P2 40K T5W MVOLT	LED	1	24808	1	0.9	370	100%
	F	3	Lithonia Lighting	DSXW2 LED 30C 700 40K T4M DSXW2BBW	DSXW2 LED WITH 3 LIGHT ENGINES, 30 LED's, 700mA DRIVER, 4000K LED, TYPE 4 MEDIUM OPTIC	LED	1	8089	1	0.9	71	100%
	F1	170	Lithonia Lighting	VCPG LED P5 40K T5R MVOLT PM NLTAIR2 PIR DNAXD	VCPG LED WITH P5 - PERFORMANCE PACKAGE, 4000K, T5R OPTIC TYPE	LED	1	10497	1	0.9	82.14	100%
	I	3	Lithonia Lighting	DSX1 LED P4 40K TFTM WBA DSXW2BBW	DSX1 LED P4 40K TFTM MVOLT	LED	1	14487	1	0.9	125	100%

Note
LIGHTING VENDOR INFORMATION:
GC TO CONTACT CITY LIGHTING PRODUCTS FOR ALL LIGHTING FIXTURE AND LIGHTING CONTROLS INQUIRIES.

MANAGER/PJM: GARY MAGRENI, GMAGRENI@CITYLIGHTING.COM, 704-235-3134

PJM: DANA BECKHAM, DBECKHAM@CITYLIGHTING.COM, 704-235-3136

Description	Symbol	Avg	Max	Min	Max/Min	Avg/Min
CANOPY	+	16.5 fc	20.5 fc	10.3 fc	2.0:1	1.6:1
CANOPY	+	16.4 fc	20.8 fc	9.8 fc	2.1:1	1.7:1
LOADING DOCK	X	1.8 fc	2.5 fc	1.2 fc	2.1:1	1.5:1
NORTHEAST LOT	X	1.8 fc	4.7 fc	0.5 fc	9.4:1	3.6:1
SITE	+	1.7 fc	6.5 fc	0.0 fc	N/A	N/A
SOUTH PARKING LOT	X	2.2 fc	4.1 fc	0.6 fc	6.8:1	3.7:1
WEST PARKING LOT	X	1.9 fc	4.4 fc	0.5 fc	8.8:1	3.8:1

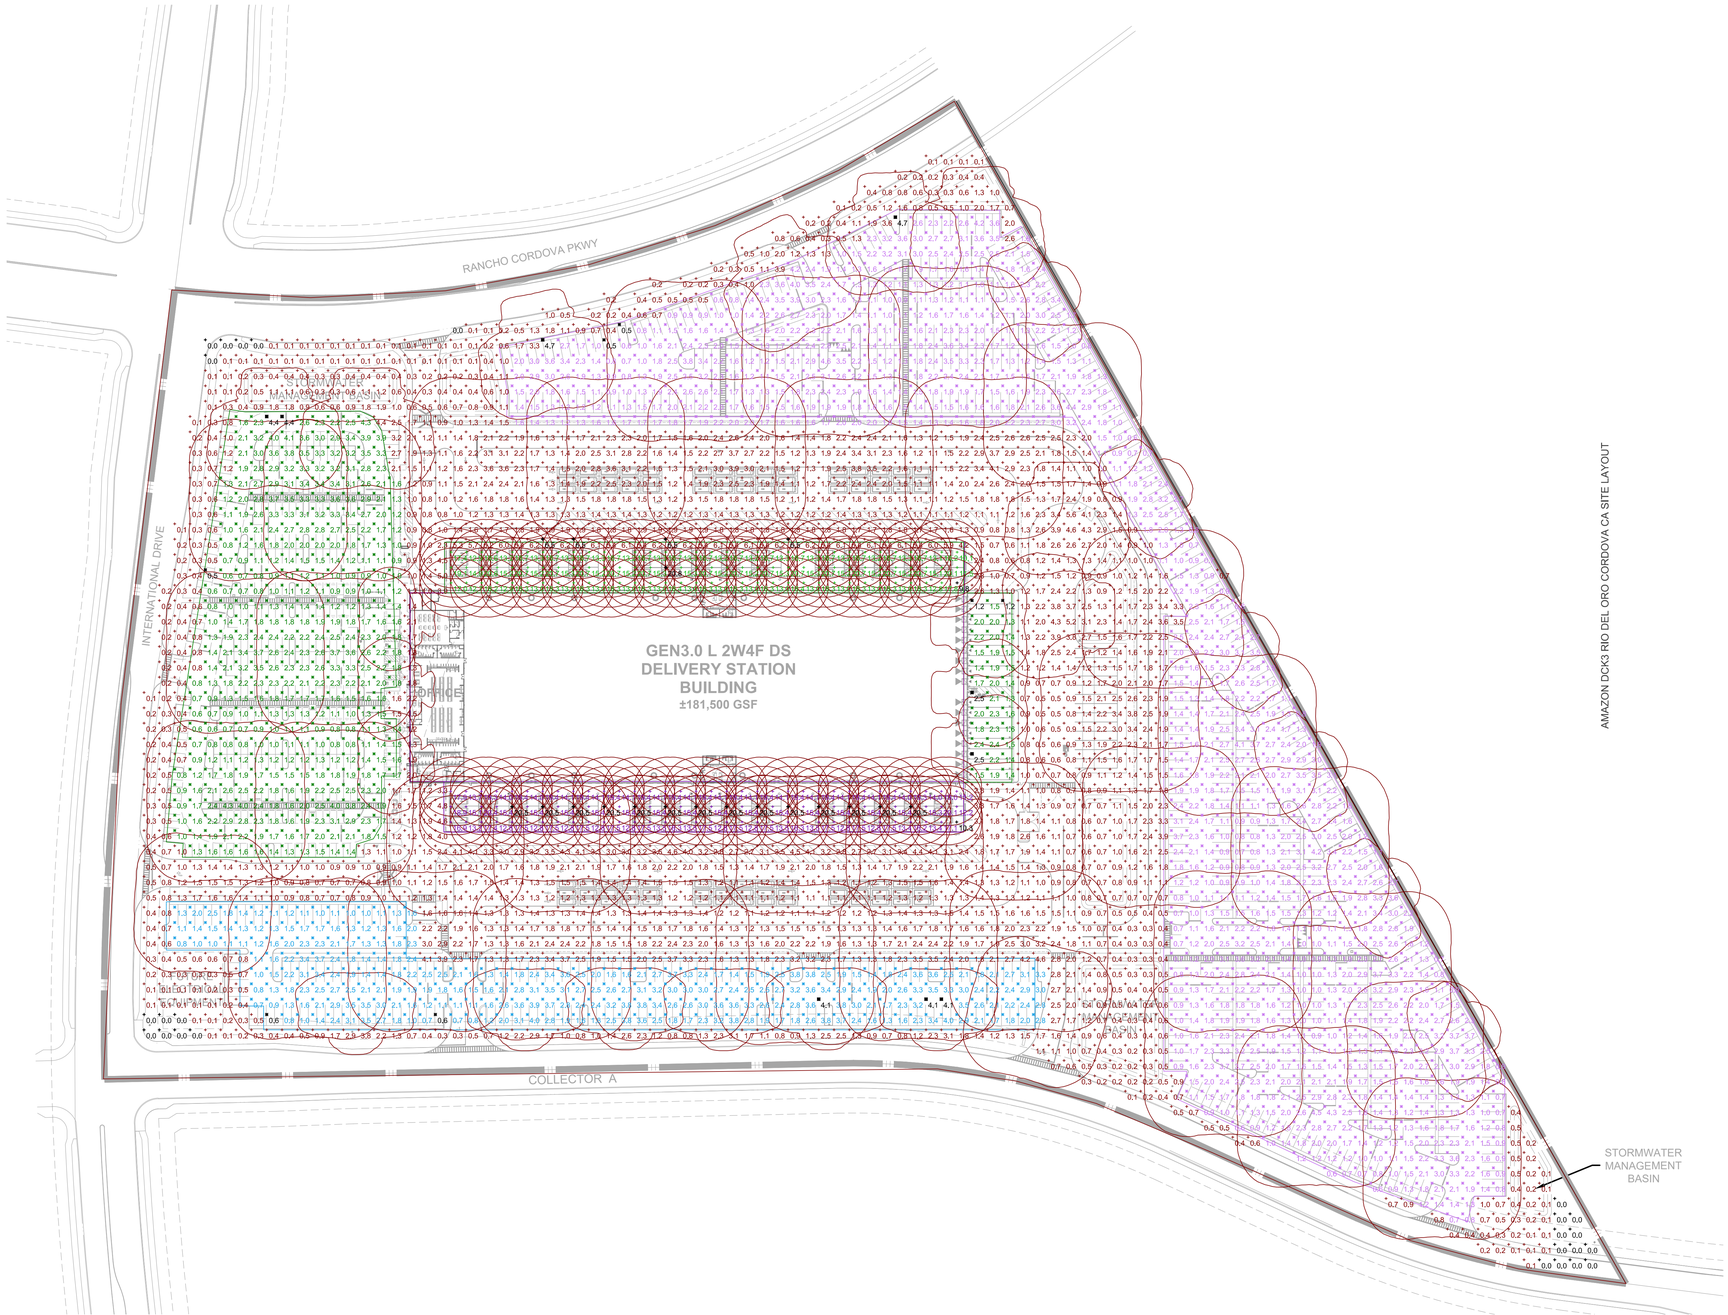

NORTH

1 SITE PLAN - PHOTOMETRIC
SCALE: 1" = 80'-0"

AMAZON DCK3 RIO DEL ORO CORDOVA CA SITE LAYOUT

THESE DRAWINGS AND SPECIFICATIONS ARE THE PROPERTY AND COPYRIGHT OF WARE MALCOMB AND SHALL NOT BE USED ON ANY OTHER WORK EXCEPT BY AGREEMENT WITH WARE MALCOMB. WRITTEN DIMENSIONS SHALL TAKE PRECEDENCE OVER SCALED DIMENSIONS AND SHALL BE VERIFIED ON THE JOB SITE. ANY DISCREPANCY SHALL BE BROUGHT TO THE NOTICE OF WARE MALCOMB PRIOR TO THE COMMENCEMENT OF ANY WORK.

WARE MALCOMB
Leading Design for Commercial Real Estate
architecture
planning
interiors
graphics
civil engineering
3015 112th Ave NE #205
Bellevue, WA 98004
p 425.822.2626
f 425.774.8239

REGISTERED PROFESSIONAL ENGINEER
MARK N. BIGGIE
E 18307
ELECTRICAL
STATE OF CALIFORNIA
4/14/21

DCK3 RIO DEL ORO
DELIVERY STATION
PARCEL 63 - RIO DEL ORO COMMUNITY
RANCHO CORDOVA, CALIFORNIA 95742

SITE PLAN - ELECTRICAL

DATE	REMARKS
03/16/2021	PERMIT SET
04/14/2021	CITY RESUBMITTAL

PA / PM:	NONY RIVERA
DRAWN BY:	G.M. / S.V.
JOB NO.:	SEA20-5002-00

SHEET
E1.1

JSE Jordan & Skala Engineers
17855 North Dallas Parkway, Suite 330 • Dallas, TX. 75287
p. 469.365.1414 • f. 469.365.1415
Texas Registered Engineering Firm F-4950
Project Number 2030629 Drawn By:DW Checked By:MNB

© Ware Malcomb

Q:\Project2020\2030629-AMZL Rio del Oro Gen3-L\Elec\E1.0 - SITE.dwg

Wed, 14 Apr 2021

CAUTION: IF THIS SHEET IS NOT 30"x42" IT IS A REDUCED PRINT

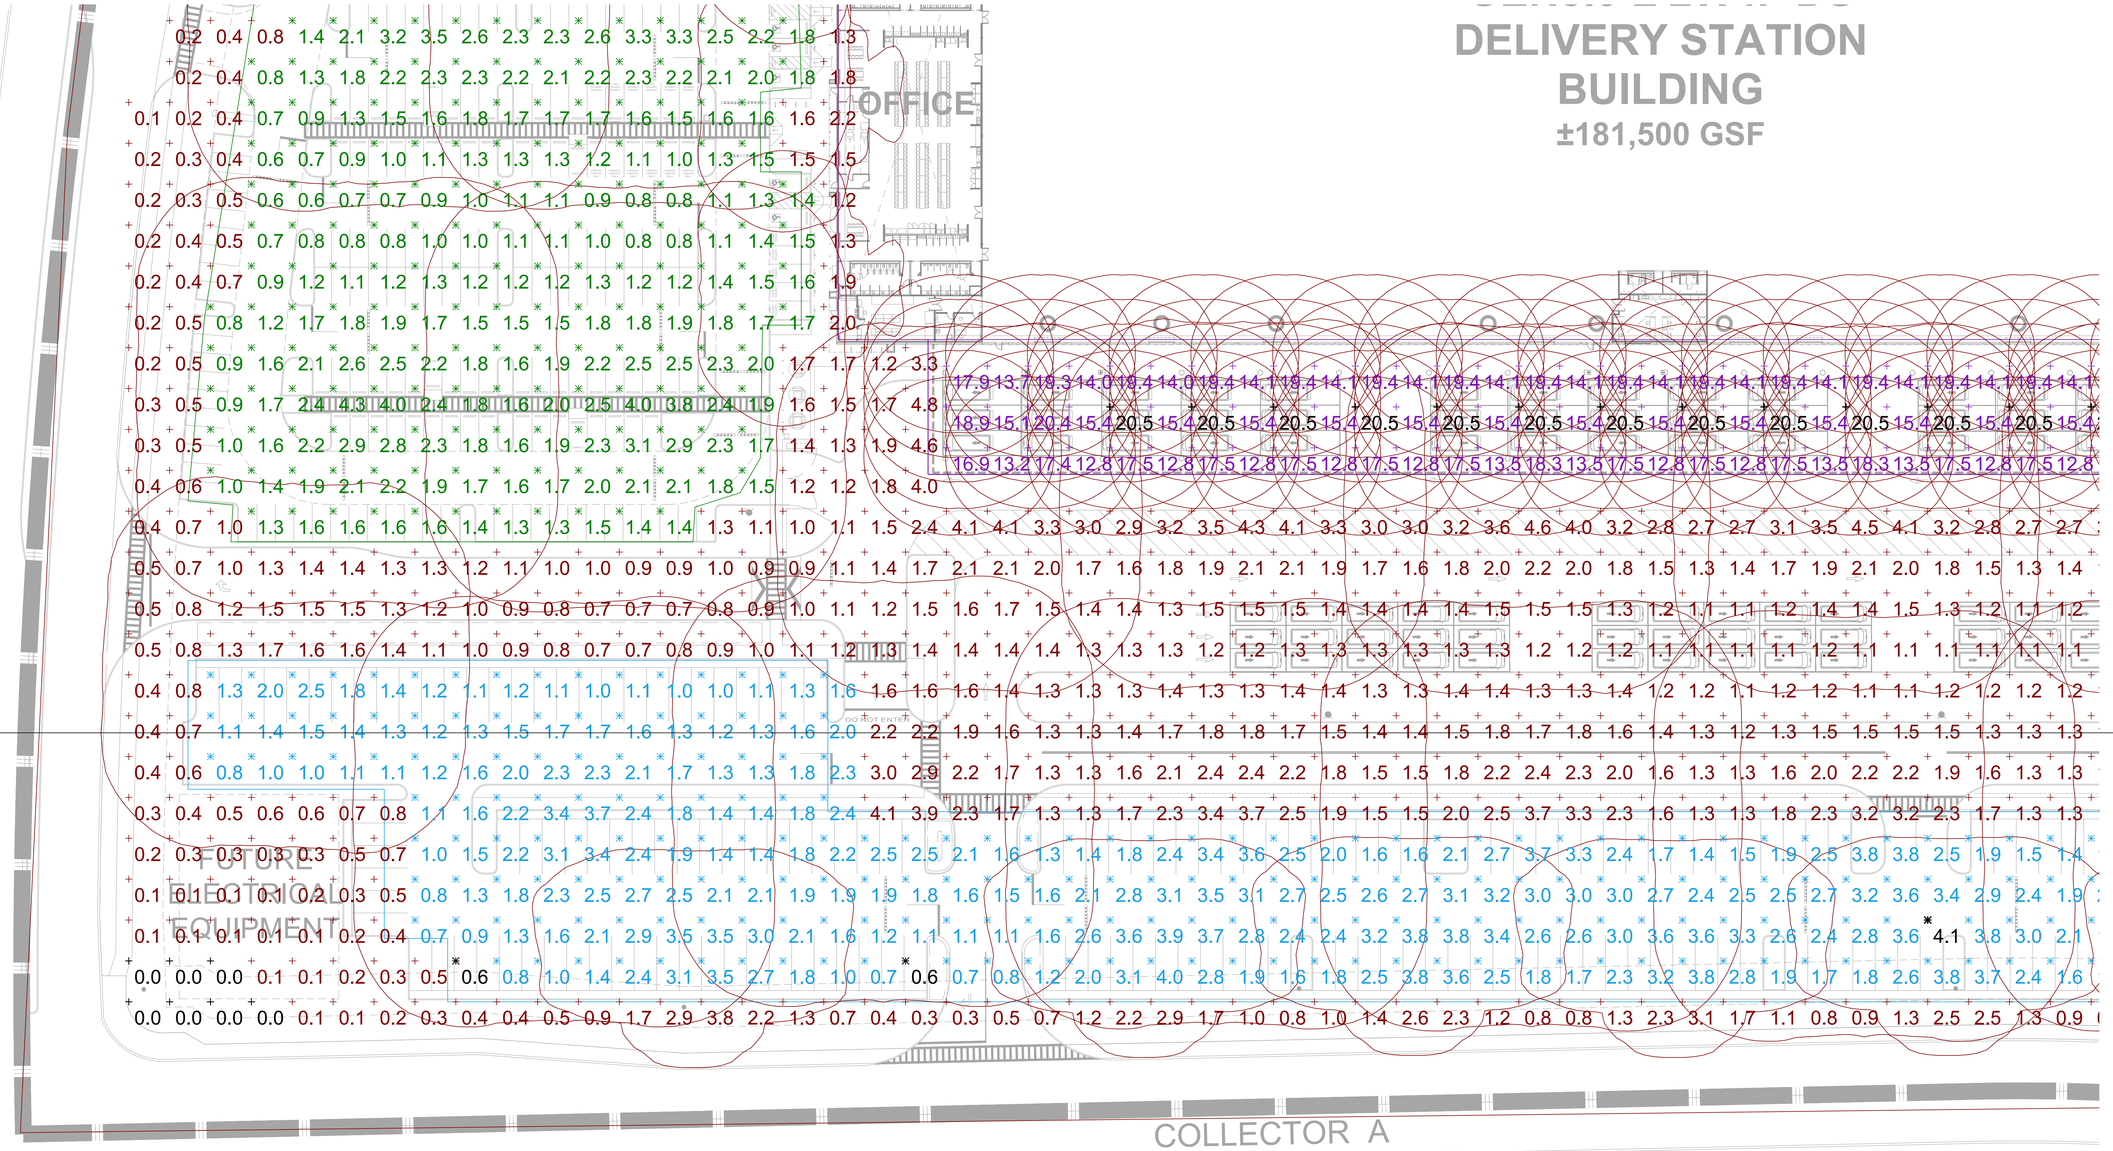

1 ENLARGED SITE PLAN PHOTOMETRIC- B - ELECTRICAL
SCALE: 1" = 30'-0"

WARE MALCOMB
Leading Design for Commercial Real Estate
architecture
planning
interiors
programming
civil engineering
3015 112th Ave NE #205
Bellevue, WA 98004
T 425.827.2980
F 425.774.8219

REGISTERED PROFESSIONAL ENGINEER
MARK N. BRODIE
E 18307
ELECTRICAL
STATE OF CALIFORNIA
4/14/21

DCK3 RIO DEL ORO
DELIVERY STATION
PARCEL 63 - RIO DEL ORO COMMUNITY
RANCHO CORDOVA, CALIFORNIA 95742

ENLARGED SITE PLAN - B - ELECTRICAL

	DATE	REMARKS
1	03/16/2021	PERMIT SET
2	04/14/2021	CITY RESUBMITTAL

PA / PM:	NONY RIVERA
DRAWN BY:	G.M. / S.V.
JOB NO.:	SEA20-5002-00

SHEET
E1.1B

THESE DRAWINGS AND SPECIFICATIONS ARE THE PROPERTY AND COPYRIGHT OF WARE MALCOMB AND SHALL NOT BE USED ON ANY OTHER WORK EXCEPT BY AGREEMENT WITH WARE MALCOMB. WRITTEN DIMENSIONS SHALL TAKE PRECEDENCE OVER SCALED DIMENSIONS AND SHALL BE VERIFIED ON THE JOB SITE. ANY DISCREPANCY SHALL BE BROUGHT TO THE NOTICE OF WARE MALCOMB PRIOR TO THE COMMENCEMENT OF ANY WORK.

Jordan & Skala Engineers
17855 North Dallas Parkway, Suite 320 ♦ Dallas, TX, 75287
p. 469.385.1616 ♦ f. 469.385.1415
Texas Registered Engineering Firm F-4990
Project Number: 2036629 Drawn By:SW Checked By:MHB

C:\Users\BrokeS\appdata\local\temp\AcPublish_29748\E1.0 – SITE.dwg

Wed, 14 Apr 2021

CAUTION: IF THIS SHEET IS NOT 30"x42" IT IS A REDUCED PRINT

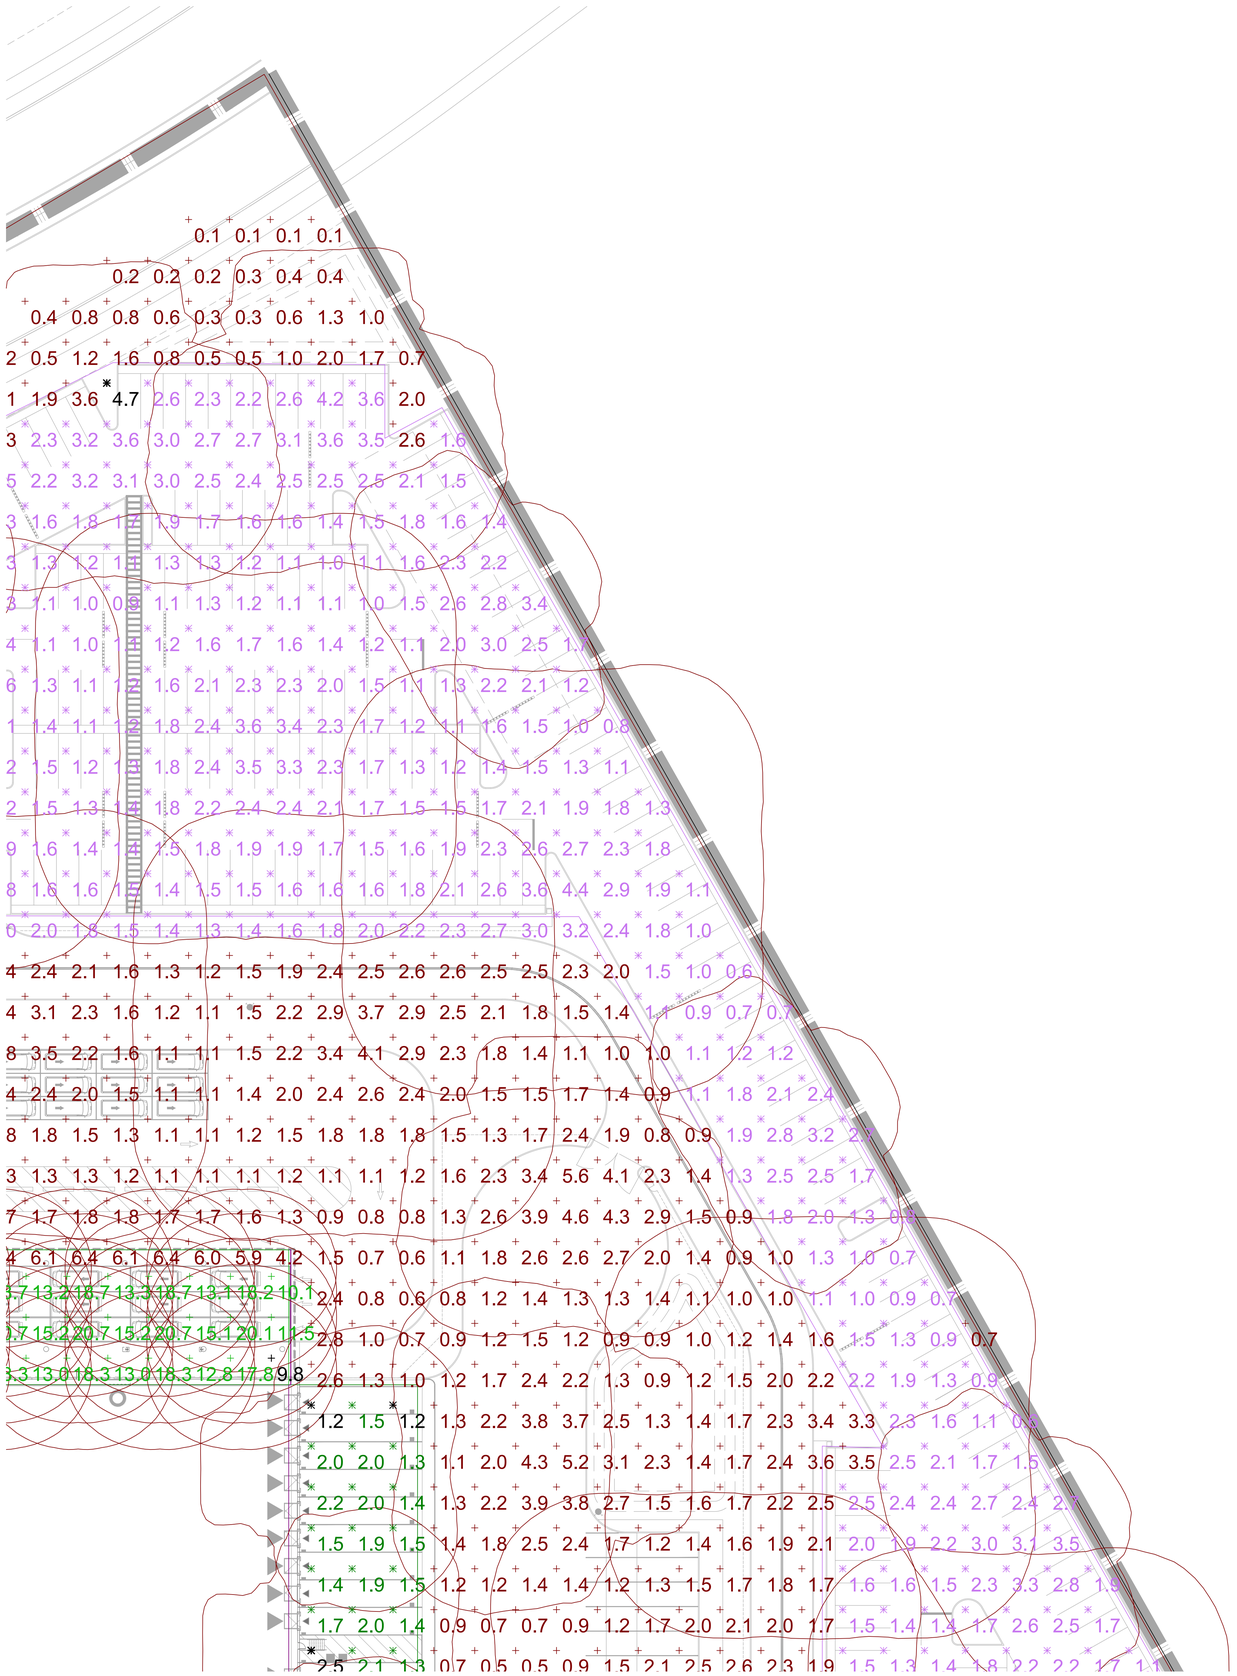

NORTH

1 ENLARGED SITE PLAN PHOTOMETRIC- C - ELECTRICAL

SCALE: 1" = 30'-0"

Jordan & Skala Engineers
17855 North Dallas Parkway, Suite 330 ♦ Dallas, TX. 75287
p. 469.365.1414 ♦ f. 469.365.1415
Texas Registered Engineering Firm F-4950
Project Number 2030609 Drawn By:DW Checked By:MRB

THESE DRAWINGS AND SPECIFICATIONS ARE THE PROPERTY AND COPYRIGHT OF WARE MALCOMB AND SHALL NOT BE USED ON ANY OTHER WORK EXCEPT BY AGREEMENT WITH WARE MALCOMB. WRITTEN DIMENSIONS SHALL TAKE PRECEDENCE OVER SCALED DIMENSIONS AND SHALL BE VERIFIED ON THE JOB SITE. ANY DISCREPANCY SHALL BE BROUGHT TO THE NOTICE OF WARE MALCOMB PRIOR TO THE COMMENCEMENT OF ANY WORK.

WARE MALCOMB
Leading Design for Commercial Real Estate

architecture
planning
interiors
graphics
civil engineering

3015 112th Ave NE #205
Bellevue, WA 98004
T 425.577.2870
F 425.774.8239

REGISTERED PROFESSIONAL ENGINEER
MARK N. BIGGIE
E 18307
ELECTRICAL
STATE OF CALIFORNIA
4/14/21

DCK3 RIO DEL ORO
DELIVERY STATION
PARCEL 63 - RIO DEL ORO COMMUNITY
RANCHO CORDOVA, CALIFORNIA 95742

ENLARGED SITE PLAN - C - ELECTRICAL

	DATE	REMARKS
1	03/16/2021	PERMIT SET
2	04/14/2021	CITY RESUBMITTAL

PA / PM:	NONY RIVERA
DRAWN BY:	G.M. / S.V.
JOB NO.:	SEA20-5002-00

SHEET
E1.1C

Wed, 14 Apr 2021

C:\Users\Blakes\appdata\local\temp\AcPublish_29748\E1.0 - SITE.dwg

CAUTION: IF THIS SHEET IS NOT 30"x42" IT IS A REDUCED PRINT

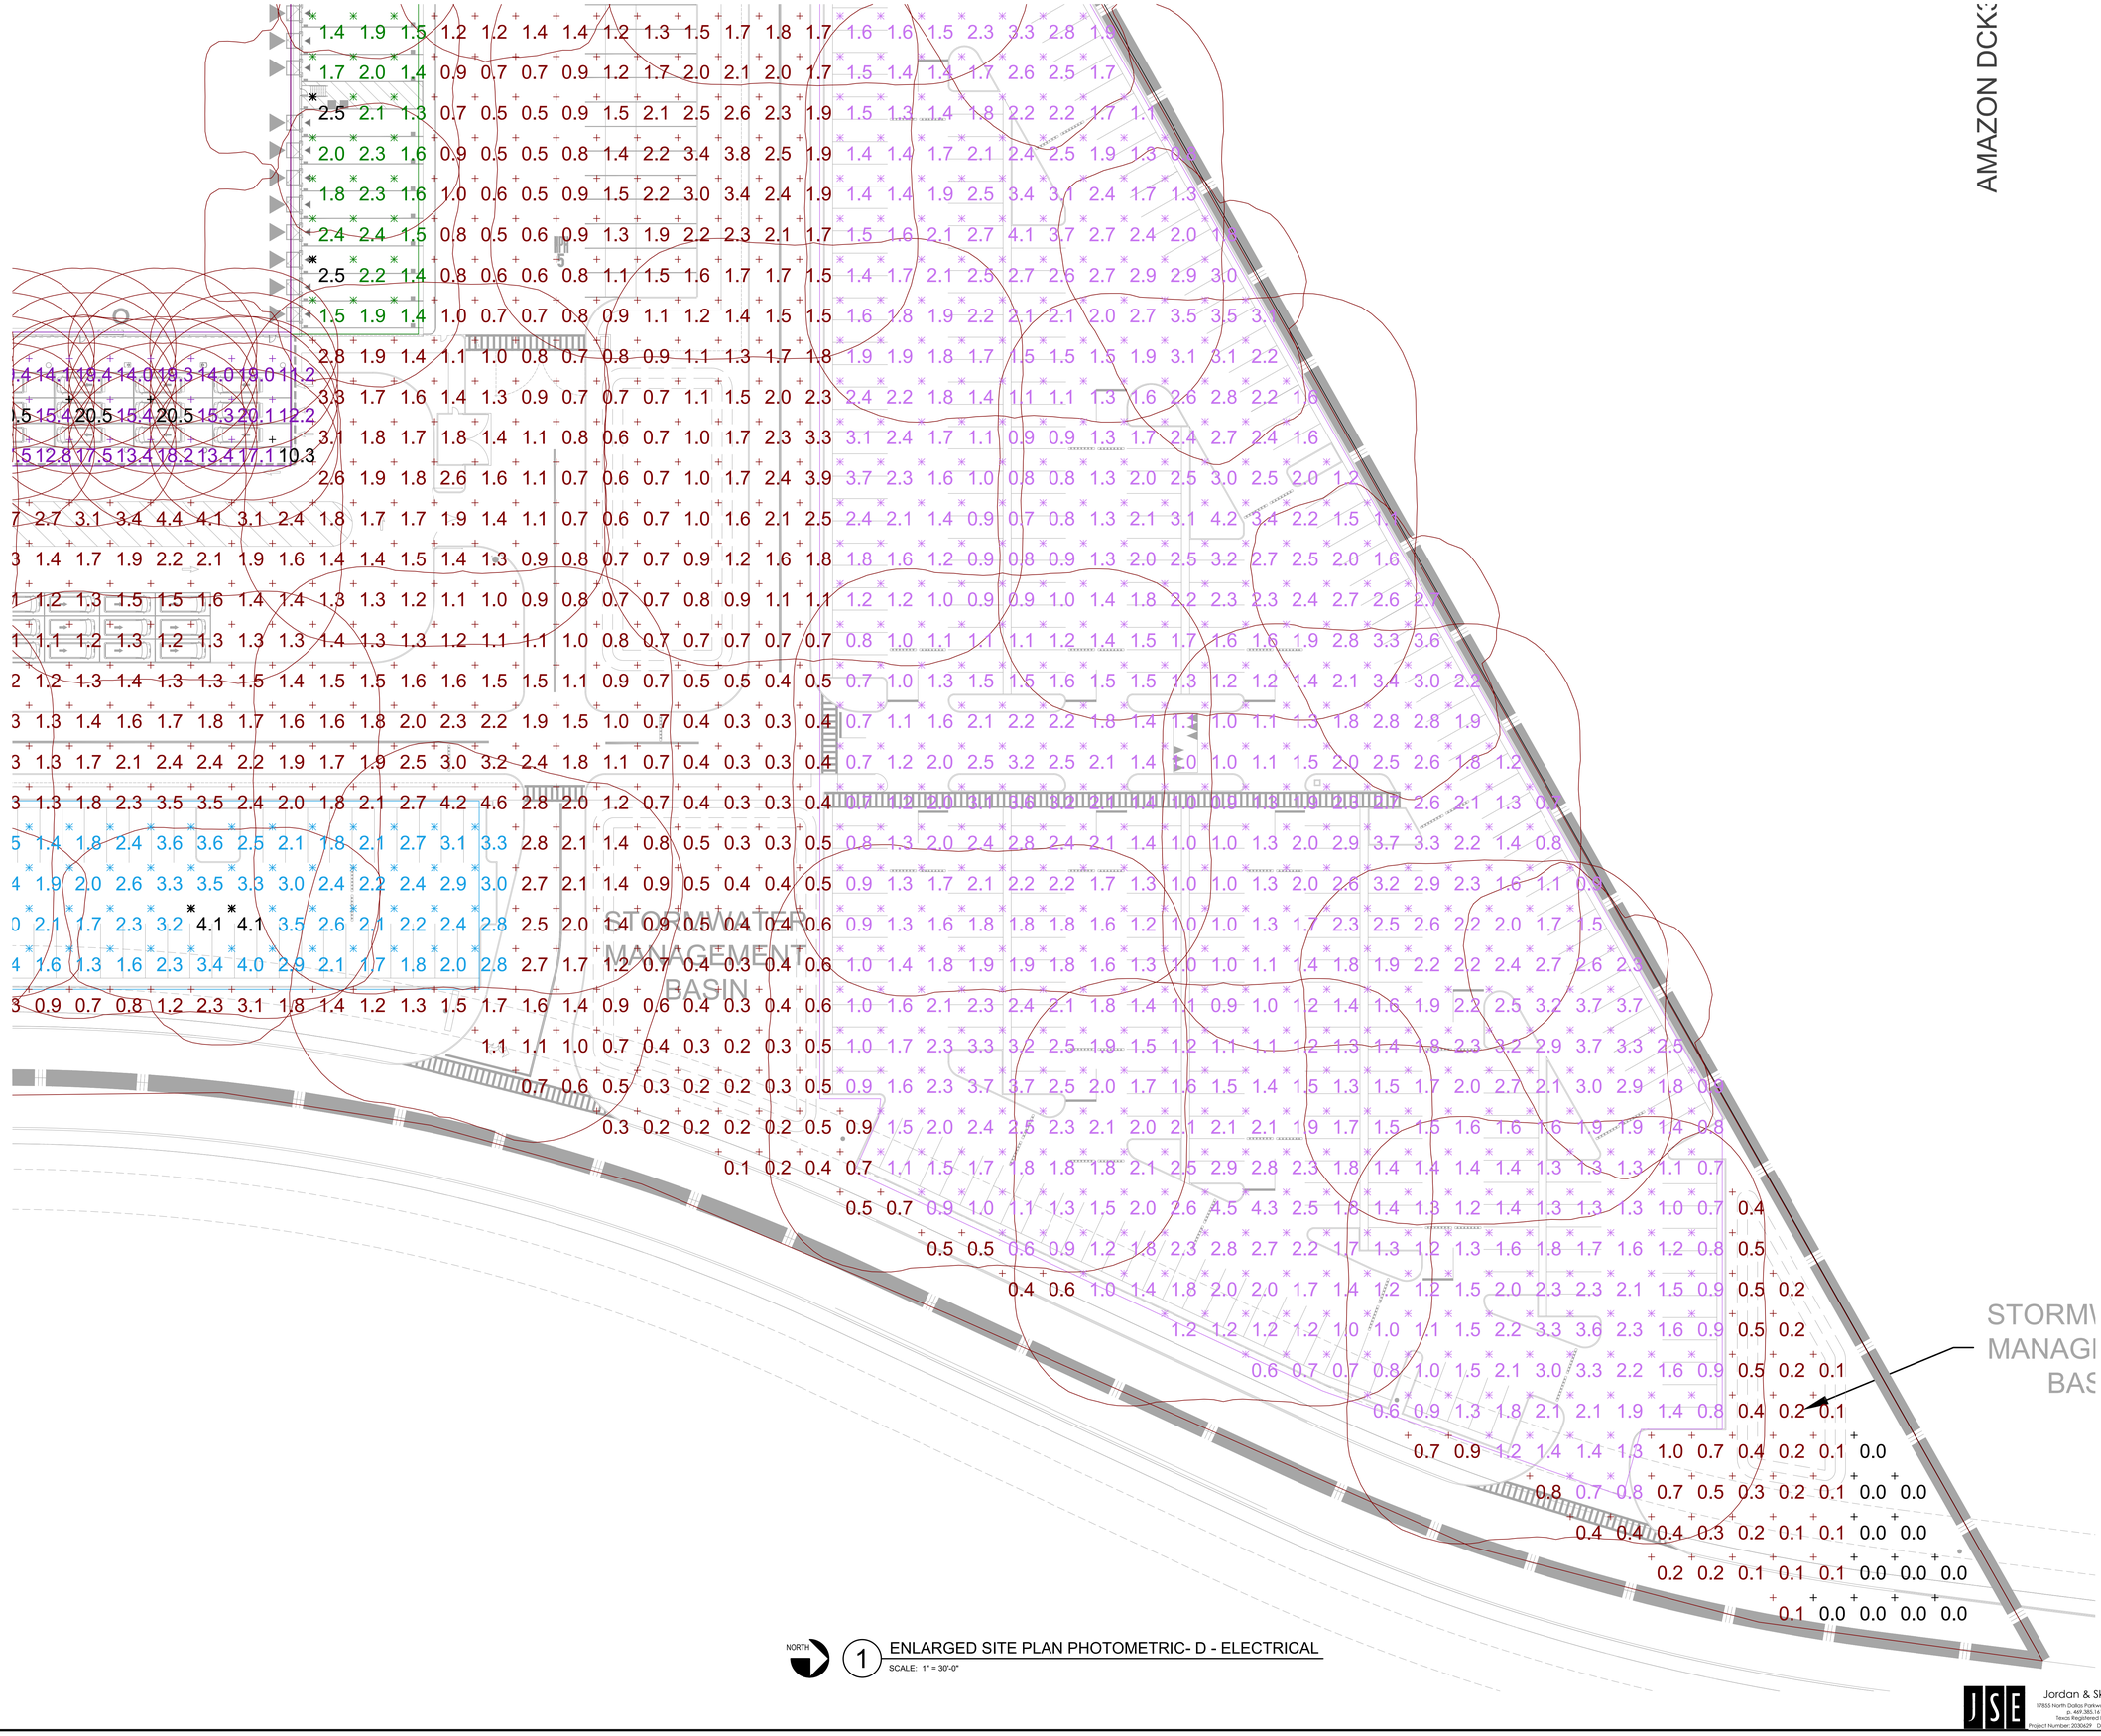

NORTH

1 ENLARGED SITE PLAN PHOTOMETRIC- D - ELECTRICAL

SCALE: 1" = 30'-0"

THESE DRAWINGS AND SPECIFICATIONS ARE THE PROPERTY AND COPYRIGHT OF WARE MALCOMB AND SHALL NOT BE USED ON ANY OTHER WORK EXCEPT BY AGREEMENT WITH WARE MALCOMB. WRITTEN DIMENSIONS SHALL TAKE PRECEDENCE OVER SCALED DIMENSIONS AND SHALL BE VERIFIED ON THE JOB SITE. ANY DISCREPANCY SHALL BE BROUGHT TO THE NOTICE OF WARE MALCOMB PRIOR TO THE COMMENCEMENT OF ANY WORK.

WARE MALCOMB
Leading Design for Commercial Real Estate

architecture
planning
interiors
graphics
civil engineering

3015 112th Ave NE #205
Bellevue, WA 98004
T 425.709.4700
F 425.774.8219

REGISTERED PROFESSIONAL ENGINEER
MARK N. BRODIE
E 18307
ELECTRICAL
STATE OF WASHINGTON
4/14/21

DCK3 RIO DEL ORO
DELIVERY STATION
PARCEL 63 - RIO DEL ORO COMMUNITY
RANCHO CORDOVA, CALIFORNIA 95742

ENLARGED SITE PLAN - D - ELECTRICAL

	DATE	REMARKS
1	04/14/2021	CITY RESUBMITTAL
	03/16/2021	PERMIT SET

PA / PM:	NONY RIVERA
DRAWN BY:	G.M. / S.V.
JOB NO.:	SEA20-5002-00

SHEET
E1.1D

Wed, 14 Apr 2021

Jordan & Skala Engineers
17855 North Dallas Parkway, Suite 320 ♦ Dallas, TX, 75287
p. 469.385.1616 ♦ f. 469.385.1615
Texas Registered Engineering Firm F-14990
Project Number: 2030629 Drawn By:SW Checked By:MNB

C:\Users\BlakeS\appdata\local\temp\AcPublish_29748\E1.0 - SITE.dwg

CAUTION: IF THIS SHEET IS NOT 30"x42" IT IS A REDUCED PRINT

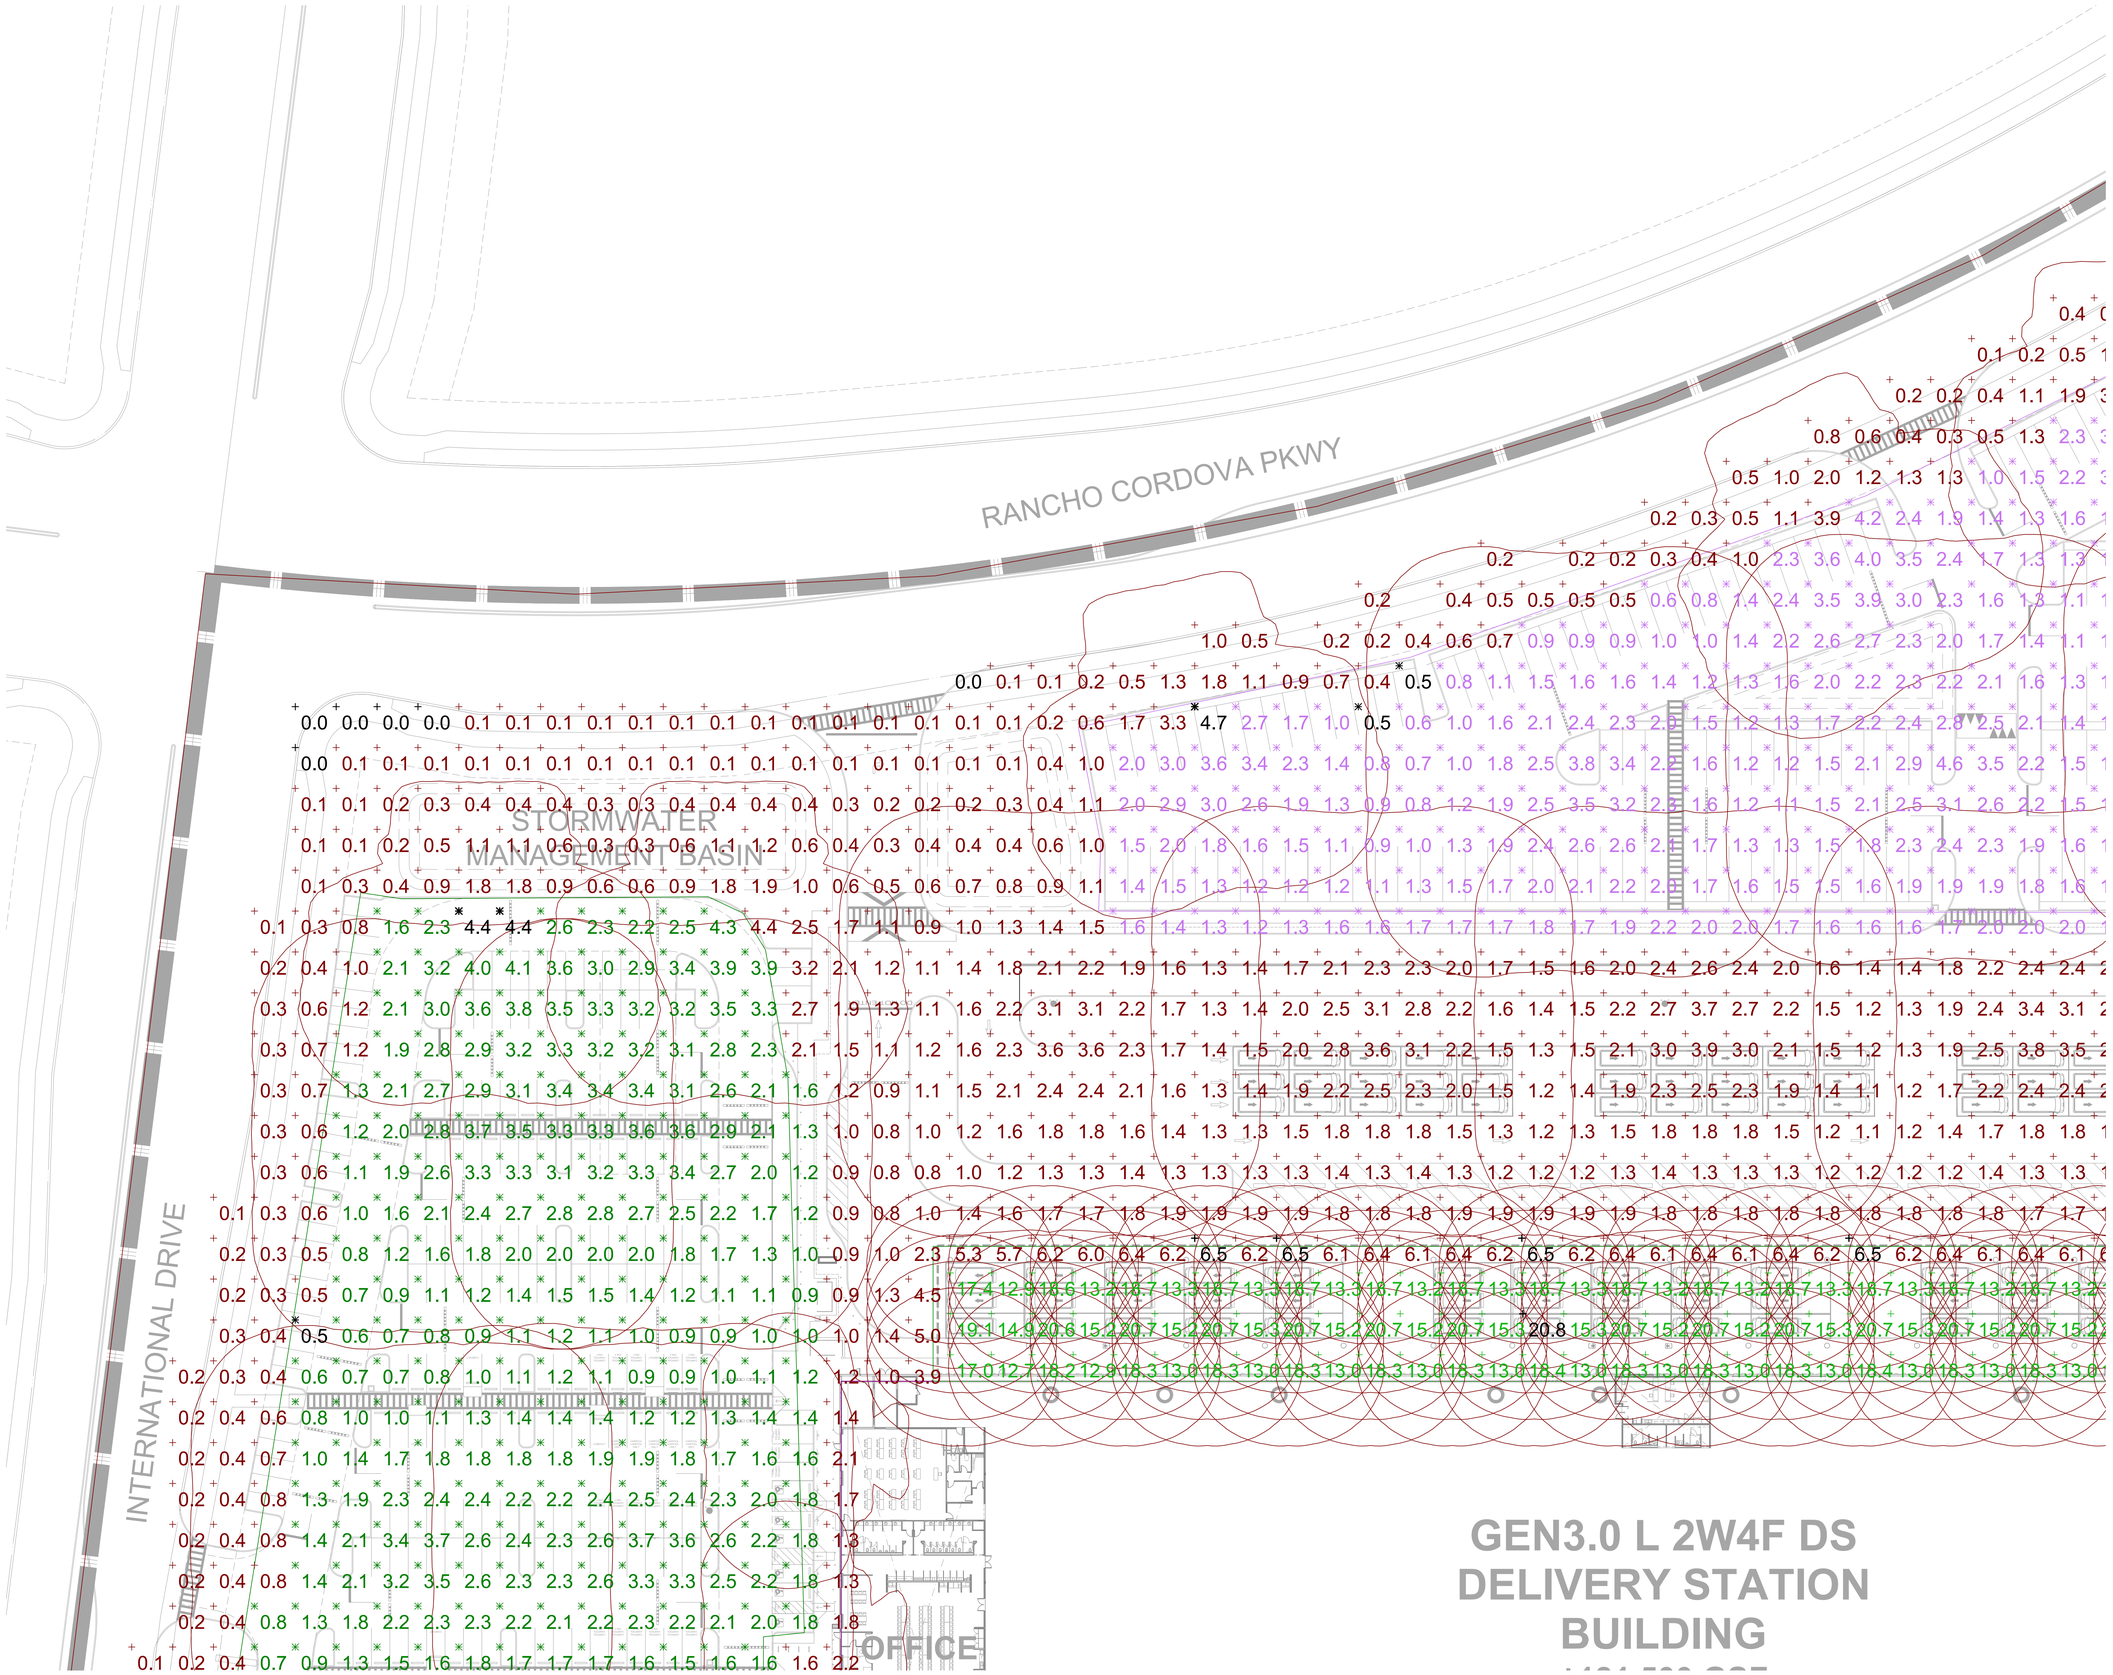

GEN3.0 L 2W4F DS DELIVERY STATION BUILDING

NORTH

1 ENLARGED SITE PLAN PHOTOMETRIC - A - ELECTRICAL
SCALE: 1" = 30'-0"

Jordan & Skala Engineers
17603 North Dallas Parkway, Suite 300 ● Dallas, TX. 75287
p. 469.385.1616 ● f. 469.385.1615
Texas Registered Engineering Firm F-4990
Project Number: 2030629 Drawn By:SW Checked By:MW

THESE DRAWINGS AND SPECIFICATIONS ARE THE PROPERTY AND COPYRIGHT OF WARE MALCOMB AND SHALL NOT BE USED ON ANY OTHER WORK EXCEPT BY AGREEMENT WITH WARE MALCOMB. WRITTEN DIMENSIONS SHALL TAKE PRECEDENCE OVER SCALED DIMENSIONS AND SHALL BE VERIFIED ON THE JOB SITE. ANY DISCREPANCY SHALL BE BROUGHT TO THE NOTICE OF WARE MALCOMB PRIOR TO THE COMMENCEMENT OF ANY WORK.

WARE MALCOMB
Leading Design for Commercial Real Estate

architecture
planning
interiors
graphics
civil engineering

3015 112th Ave NE #205
Bellevue, WA 98004
T 425.709.2700
F 425.774.8239

REGISTERED PROFESSIONAL ENGINEER
MARK N. BIGGIE
E 18307
ELECTRICAL
STATE OF CALIFORNIA
4/14/21

DCK3 RIO DEL ORO
DELIVERY STATION
PARCEL 63 - RIO DEL ORO COMMUNITY
RANCHO CORDOVA, CALIFORNIA 95742

ENLARGED SITE PLAN - A - ELECTRICAL

	DATE	REMARKS
1	03/16/2021	PERMIT SET
1	04/14/2021	CITY RESUBMITTAL

PA / PM:	NONY RIVERA
DRAWN BY:	G.M. / S.V.
JOB NO.:	SEA20-5002-00

SHEET
E.1.1A

Wed, 14 Apr 2021

C:\Users\BlakeS\appdata\local\temp\AcPublish_29748\E1.0 - SITE.dwg

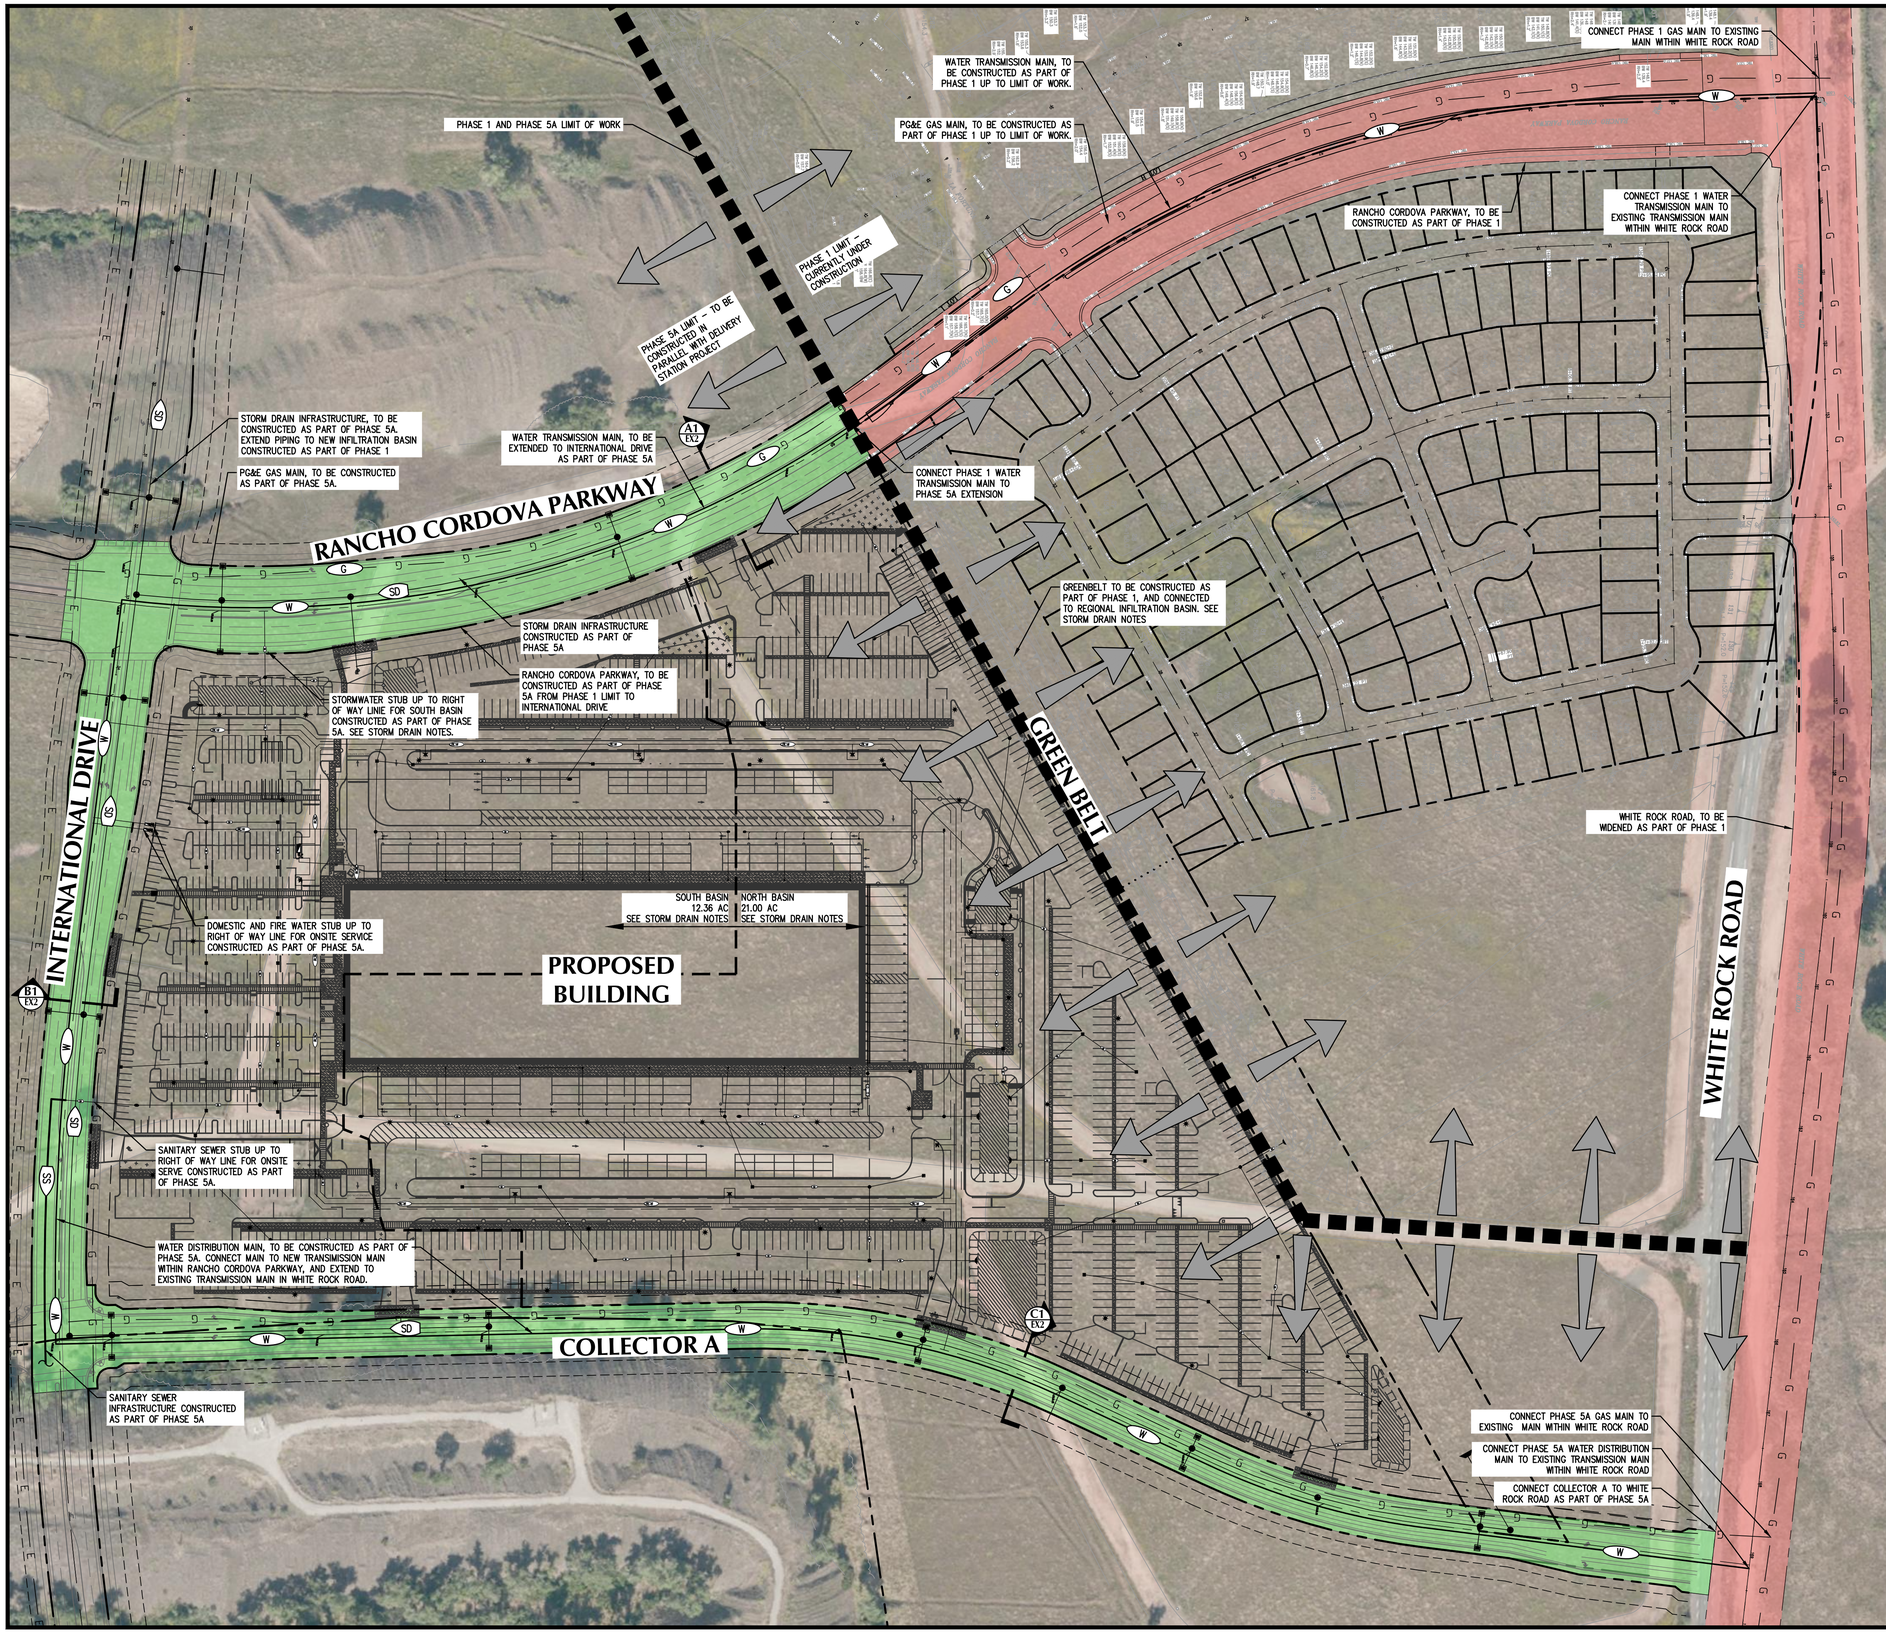

GENERAL NOTES

1. DOWNSTREAM DRAINAGE INFRASTRUCTURE TO BE COMPLETED PRIOR TO OCCUPANCY.
2. ALL OFFSITE/FRONTAGE INFRASTRUCTURE AND LANDSCAPING TO BE COMPLETED TO THE SATISFACTION OF THE PUBLIC WORKS DEPARTMENT PRIOR TO OCCUPANCY.

PHASING NOTES

GENERAL

1. OFFSITE CONSTRUCTION WILL OCCUR IN TWO DIFFERENCE PHASES, PHASE 1 AND PHASE 5A
2. PHASE 1 IS CURRENTLY UNDER CONSTRUCTION AS PART OF THE RIO DEL ORO MASTER PLAN DEVELOPMENT, AND PHASE 5A WILL BE CONSTRUCTED IN PARALLEL WITH THE ON-SITE DEVELOPMENT OF THE NEW DELIVERY STATION
3. PHASE 1 WILL INCLUDE CONSTRUCTION OF THE FOLLOWING:
   - 3.a. WHITE ROCK ROAD WIDENING
   - 3.b. GREEN BELT CONSTRUCTION
   - 3.c. REGIONAL INFILTRATION BASIN
   - 3.d. RANCHO CORDOVA BLVD FROM WHITE ROCK ROAD TO GREEN BELT
   - 3.e. WATER TRANSMISSION LINE WITHIN RANCHO CORDOVA BLVD PHASE 1 LIMITS
   - 3.f. PG&E GAS MAIN WITHIN RANCHO CORDOVA BLVD PHASE 1 LIMITS
4. PHASE 5A WILL INCLUDE CONSTRUCTION OF THE FOLLOWING:
   - 4.a. RANCHO CORDOVA PKWY FROM GREENBELT TO INTERNATIONAL DRIVE
   - 4.b. INTERNATIONAL DRIVE FROM RANCHO CORDOVA PKWY TO COLLECTOR A
   - 4.c. COLLECTOR A FROM INTERNATIONAL DRIVE TO WHITE ROCK ROAD
   - 4.d. WATER TRANSMISSION LINE WITHIN RANCHO CORDOVA PKWY PHASE 5A LIMIT
   - 4.e. WATER DISTRIBUTION LINE WITHIN COLLECTOR A AND INTERNATIONAL DRIVE
   - 4.f. SANITARY SEWER LINE WITHIN INTERNATIONAL DRIVE
   - 4.g. PG&E GAS MAIN WITHIN INTERNATIONAL DRIVE AND COLLECTOR A
   - 4.h. STORMWATER INFRASTRUCTURE ALONG PHASE 5A ROADWAY AND CONNECTED TO REGIONAL INFILTRATION BASIN
   - 4.i. UTILITY STUBS FOR WATER, STORM, AND SEWER

PUBLIC SIDEWALKS

5. PUBLIC SIDEWALKS AND LANDSCAPE FRONTAGE WILL BE PERMITTED WITH THE DELIVERY STATION PROJECT.

STORM DRAINAGE

6. OFF-SITE STORMWATER INFRASTRUCTURE HAS BEEN SIZED TO SPLIT THE EXISTING ON-SITE CONDITIONS INTO TWO SEPARATE WATERSHEDS, SOUTH BASIN AND NORTH BASIN.
7. ON-SITE DETENTION AND HYDROMODIFICATION IS REQUIRED AS THE PUBLIC INFRASTRUCTURE IS ONLY SIZE FOR PRE-EXISTING CONDITIONS.
8. THE SOUTH BASIN WILL BE COLLECTED BY UNDERGROUND STORM PIPES CONSTRUCTED AS PART OF PHASE 5A AND CONVEYED WEST TO THE NEW REGIONAL INFILTRATION BASIN CONSTRUCTED AS PART OF PHASE 1.
9. THE NORTH BASIN WILL BE COLLECTED BY THE GREENBELT AND CONVEYED NORTH TO THE NEW REGIONAL INFILTRATION BASIN CONSTRUCTED AS PART OF PHASE 1.

WATER

10. WATER WILL BE SERVICED BY SACRAMENTO COUNTY WATER AGENCY (SCWA)
11. A NEW 24" TRANSMISSION LINE WILL BE CONSTRUCTED ALONG RANCHO CORDOVA PARKWAY FROM THE EXISTING TRANSMISSION MAIN WITHIN WHITE ROCK ROAD, TO INTERNATIONAL DRIVE.
12. THE NEW TRANSMISSION LINE WILL BE CONSTRUCTED FROM WHITE ROCK ROAD TO THE GREEN BELT AS PART OF PHASE 1, AND FROM THE GREENBELT TO INTERNATIONAL DRIVE AS PART OF PHASE 5A.
13. A NEW 12" DISTRIBUTION MAIN WILL BE CONSTRUCTED IN PHASE 5A WITHIN INTERNATIONAL DRIVE AND COLLECTOR A, AND CONNECT TO THE EXISTING TRANSMISSION LINE WITHIN WHITE ROCK ROAD.

SEWER

14. A SEWER STUB FOR THE ONSITE DEVELOPMENT WILL BE CONSTRUCTED AS PART OF PHASE 5A WITHIN INTERNATIONAL DRIVE.

GAS

15. GAS WILL BE CONSTRUCTED IN CONJUNCTION WITH THE PHASE 1 AND PHASE 5A DEVELOPMENT BY PG&E FOLLOWING THE ROADWAY FINAL DESIGN AND PERMITTING FOR EACH PHASE.
16. THE STUB FOR ON-SITE SERVICE WILL BE CONSTRUCTED FROM EITHER INTERNATIONAL DRIVE OR RANCHO CORDOVA PARKWAY.

ELECTRICAL

17. ELECTRICAL WILL BE CONSTRUCTED IN CONJUNCTION WITH THE PHASE 1 AND PHASE 5A DEVELOPMENT BY SMUD FOLLOWING THE ROADWAY FINAL DESIGN AND PERMITTING FOR EACH PHASE.
18. THE STUB FOR ON-SITE SERVICE WILL BE CONSTRUCTED FROM EITHER INTERNATIONAL DRIVE OR RANCHO CORDOVA PARKWAY.

LEGEND

- PHASE 1 ROADWAY CONSTRUCTION
- PHASE 5A ROADWAY CONSTRUCTION

NORTH

SCALE 1 INCH = 100 FEET
100 0 100 200

NO.	DATE	REVISION DESCRIPTION	ENGR	APPROVED BY	DATE

DATE: 01/22/2021
SCALE: AS SHOWN
DRAWN BY: OB
DESIGNED BY: SM
CHECKED BY: RC

2250 Douglas Blvd, Suite 200
Roseville, CA 95661
O 916.772.7688
F 916.772.7699
www.kpff.com

PRELIMINARY PLANS FOR
DELIVERY STATION
RANCHO CORDOVA
PHASING PLAN
CITY OF RANCHO CORDOVA CALIFORNIA

PROJECT NO. (NUMBER) 2000-181

X:\2020-Civil Projects\2000-181 - Delivery Station - Rancho Cordova (Panattoni)\CIVIL\CAD\SHEETS\EXHIBITS\Working_SEM.dwg 4/15/21 9:08am smillett

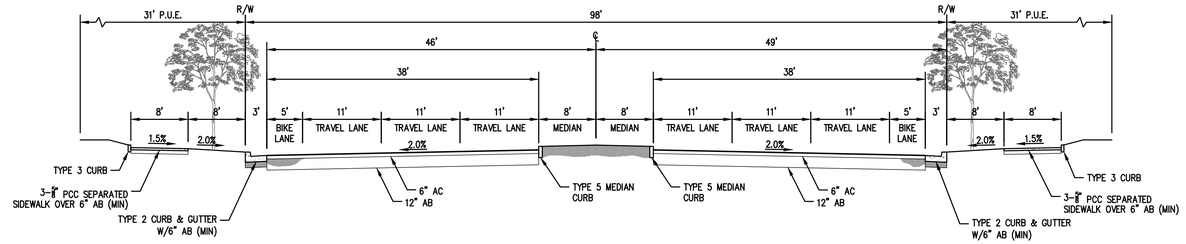

A1 TYPICAL RANCHO CORDOVA PARKWAY SECTION FROM WHITE ROCK ROAD TO INTERNATIONAL DRIVE

SCALE: NTS

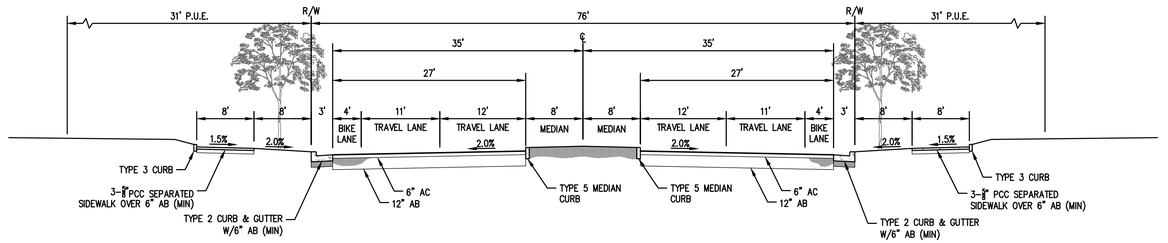

B1 TYPICAL INTERNATION DRIVE SECTION FROM RANCHO CORDOVA PARKWAY TO COLLECTOR A

SCALE: NTS

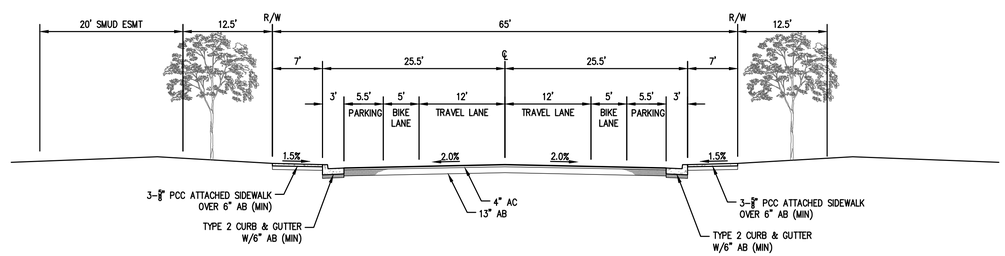

C1 TYPICAL COLLECTOR A SECTION FROM WHITE ROCK ROAD TO INTERNATIONAL DRIVE

SCALE: NTS

NO.	DATE	REVISION DESCRIPTION	ENGR	APPROVED BY	DATE

DATE: 01/22/2021
SCALE: AS SHOWN
DRAWN BY: OB
DESIGNED BY: SM
CHECKED BY: RC

kpff
2250 Douglas Blvd, Suite 200
Roseville, CA 95661
O 916.772.7668
F 916.772.7699
www.kpff.com

PRELIMINARY PLANS FOR
DELIVERY STATION
RANCHO CORDOVA
PHASING PLAN

CITY OF RANCHO CORDOVA CALIFORNIA

PROJECT NO. (NUMBER)
2000-181

X:\2020-Civil Projects\2000-181 - Delivery Station - Rancho Cordova (Frankteny)\CIVIL\CAD\SHEETS\EXHIBITS\Working_SEM.dwg 4/12/21 2:04pm smillett

	Conditions of Approval	Timing/ Implementation	Enforcement/ Monitoring	Verification (date and Signature)
General Conditions				
1.	The approved entitlement is for a Major Design Reivew for a 181,500 sq. ft. single story delivery station, (RDO Parcel 63A & B, APN: 072-0370-071), as described in the City Council Staff Report dated June 7, 2021 and Project Plans (Exhibit A) with the conditions herein, for project number DD10030.	On-Going	Planning	
2.	The term of the Major Design Review approval is the later of (i) the date of the Develoment Agreement (DA) expires or (ii) the date there years from the date of City Council approval of the Major Design Review (unless extended).	Three years, commencing with the date of approval or under the terms of the DA.	Planning	
3.	This project shall also comply with the Rio Del Oro Specific Plan standards, including the conditions of approval and all applicable reports from the Tier II approval DD8403 outlined in: • Resolution 106-2016 (Addendum references the MMRP), • Resolution 107-2006 (Affordable Housing and Financing Plans, Infrastructure Phasing, and Large Lot TSM) Ordinance 10-2016 (Development Agreements)	On-Going	Planning	
4.	The development approved by this action is subject to the Mitigation Monitoring and Reporting Program (MMRP) adopted by City Council per Resolution 106-2016 and shall comply with all applicable measures.	On-Going	Planning	
5.	The Applicant shall hold harmless the City, its Council Members, officers, agents, employees, and representatives from liability for any award, damages, costs and fees incurred by the City and/or awarded to any plaintiff in an action challenging the validity of this permit or any environmental or other documentation related to approval of this permit. Applicant further agrees to provide a defense for the City in any such	On-Going	Planning	

	Conditions of Approval	Timing/ Implementation	Enforcement/ Monitoring	Verification (date and Signature)
	action.			
6.	Any future alteration to the buildings, change in use, intensification of the site, or modification to the parking and landscaped area must be reviewed by the City to ensure compliance with all local, state, and federal regulations. Minor modifications that are found to be in substantial conformance with the approved plans such as colors, plant materials, or minor lot line adjustments, may be approved administratively. Major modifications shall be approved by the applicable decision making body.	On-Going	Planning/ Building /Public Works	
7.	Applicant/Developer shall not carry a negative account balance with the City for the processing of the project. If a negative account balance occurs, it will be the developer's responsibility to pay the balance due, in order to avoid delays in the processing of future permits or recordation of maps. Please email the Finance Department at billings@cityofranchocordova.org for the status of your account with the City.	On-Going	Finance	
8.	Applicant shall be responsible for all damage to City streets associated with construction of the project and shall repair any damage as soon as possible.	On-Going	Public Works	
9.	Noise sources associated with construction, repair, remodeling, demolition, paving and/or grading of any real property must adhere to the development standards outlined within the City's Noise Element and RCMC 6.68.	On-Going	Planning	
10.	Signage is not approved with this permit. All signage shall comply with the City of Rancho Cordova Zoning Code.	On-Going	Planning	
11.	Project shall comply with the Rio Del Ordo Air Quality Management Plan.	On-Going	Planning/SMAQMD	

	Conditions of Approval	Timing/ Implementation	Enforcement/ Monitoring	Verification (date and Signature)
12.	Graffiti resistant paint shall be provided on all exterior surfaces, to allow for efficient cleaning of any graffiti on the structure.	On-Going	Planning/RCPD	
13.	SMUD reserves the right to use any portion of its easements on or adjacent to the subject property that it reasonably needs and shall not be responsible for any damages to the developed property with said easement that unreasonably interferes with those needs.	On-Going	SMUD	
14.	The Applicant shall disclose existing or proposed 69 kV electrical facilities to future and/or potential owners.	On-Going	SMUD	
Prior to Approval of Improvement Plans				
15.	Number, size, and location of driveways are subject to approval by the Public Works Department	Prior to approval of improvement plans	Public Works	
16.	Applicant shall photo-document the condition of adjacent streets, sidewalks and infrastructure to the satisfaction of the Public Works Department.	Prior to approval of improvement plans	Public Works	
17.	All storm drain facilities within private lots shall be privately maintained and shall be clearly labeled as “private” in the improvement plans.	Prior to approval of improvement plans	Public Works	
18.	Enter into a frontage agreement and bond for construction of public improvements per the approved Public Works plans to the satisfaction of the Public Works Department.	Prior to approval of improvement plans	Public Works	
19.	A final landscape plan shall be submitted in conjunction with improvement plan and or building permit submittal and approved by the planning and public works departments prior to issuance of permits and/or any installation of landscape materials RCMC 23.716.020. The final landscape planting and irrigation plan shall be prepared by a registered licensed landscape architect nd include the following items per RCMC 22.180.060: • Planting plan to scale that indicate slope • Irrigation Plan	Prior to approval of improvement plans	Public Works	

	Conditions of Approval	Timing/ Implementation	Enforcement/ Monitoring	Verification (date and Signature)
	• Soils Test • Water Use Calculations • Irrigation Schedule			
20.	All landscape strips, medians, etc that contain trees shall be designed to include continuous root barriers. Tree species shall be pre-approved by the Public Works Department.	Prior to approval of improvement plans	Public Works	
21.	All onsite stormwater basins shall be designed with a natural, aesthetic appearance that blends into the surrounding landscape and development.	Prior to approval of improvement plans	Public Works	
22.	All landscape corridor walls shall be designed of masonry construction using graffiti resistant materials. Wall design and materials shall be subject to City's approval	Prior to approval of improvement plans	Public Works and Planning	
23.	Pay the drainage impact fees to the satisfaction of the City of Rancho Cordova's Public Works Department.	Prior to approval of improvement plans	Public Works	
24.	**Stormwater Quality- Post Construction** The improvement plans shall incorporate all applicable post construction stormwater quality measures; including source control (loading docks, waste management areas), treatment control, hydromodification management, low impact development (including but not limited to disconnected roof drains, amended soils, depressed landscaping, river friendly landscaping, etc), and full capture trash control measures into the site improvement plans in conformance with the most recent version of the *Stormwater Quality Design Manual for the Sacramento Region*. The applicant shall prepare and submit a Post-Construction Stormwater Quality Control Plan that includes details and sizing calculations of all the proposed post construction stormwater quality measures. In addition, a	Prior to approval of improvement plans	Public Works	

	Conditions of Approval	Timing/ Implementation	Enforcement/ Monitoring	Verification (date and Signature)
	maintenance covenant is required for all proposed post construction stormwater quality measures, as detailed in Appendix B of the *Stormwater Quality Design Manual for the Sacramento Region.*			
25.	The applicant shall obtain applicable California Department of Fish and Wildlife, U.S. Army Corps of Engineers, and other required state and federal permits. The conditions of such permits must be reviewed and considered acceptable by the City.	Prior to approval of improvement plans	Public Works	
26.	All development within the City must comply with the City of Rancho Cordova's Floodplain Management Ordinance. All new structures shall be protected from the 100-year (1 percent) flood event. Certified pad elevations (certified by a registered Civil Engineer or licensed Land Surveyor) shall be set at least one and two tenths foot (1.2') above all sources of 100-year flooding (see Section 9-1 of improvement standards). The overland release path must be shown on the improvement plans and the hydraulic computation must be provided to estimate the flow depths along the overland release paths. The calculations must be in conformance with Section 9-15 of the Improvement Standards.	Prior to approval of improvement plans	Public Works	
27.	**Stormwater Quality– During Construction:** SWPPP – the applicant shall prepare a Storm Water Pollution Prevention Plan (SWPPP) to be executed through all phases of grading and project construction. The SWPPP shall incorporate Best Management Practices (BMPs) to ensure that potential water quality impacts during construction phases are minimized. These measures shall be consistent with the City's Improvement Standards and Land Grading and Erosion Control Ordinance. During construction, the applicant shall implement BMPs in accordance with the SWPPP and the City's Improvement Standards.	Prior to approval of improvement plans	Public Works	

	Conditions of Approval	Timing/ Implementation	Enforcement/ Monitoring	Verification (date and Signature)
	Advisory Condition: Construction General Permit The project applicant shall file a Notice of Intent (NOI) to obtain coverage under the *National Pollutant Discharge Elimination System (NPDES) General Permit For Storm Water Discharges Associated With Construction And Land Disturbance Activities* (Construction General Permit). Permits are issued by the State Water Resources Control Board.			
28.	The SWPPP for the site shall include a contingency plan for the implementation of a process to remove fine clay sediments prior to discharge to the City of Rancho Cordova's storm drain system and/or Waters of the State (e.g., creeks, rivers) to the satisfaction of the City of Rancho Cordova. A polymer treatment system or comparable process shall be incorporated in the erosion and sediment control plan as part of the improvement plans submittal. This system shall be implemented by qualified professionals with training and proven experience in this field.	Prior to approval of improvement plans.	:Public Works	
29.	Provide a permanent concrete stamp, or other permanently applied message to the satisfaction of the City not including paint, which reads "No Dumping-Flows to Creek" or other approved message at each storm drain inlet.	Prior to approval of improvement plans.	Public Works	
30.	Show the design for a fire access roadway of not less than 20-feet of unobstructed width, 13-feet, 6-inches of vertical clearance, and turning radii of 25 feet inside and 50 feet outside dimension on the improvement plans. The access roadway shall extend to within 150 feet of all portions of the exterior walls of the first story of any proposed building. The use of turf-block or grass-crete or similar alternate road surfaces is not approved for installation in fire apparatus access roadways.	Prior to approval of improvement plans.	Sacramento Metro Fire District	
31.	Show the design for a minimum of 2 remote fire	Prior to approval of	Sacramento Metro Fire	

	Conditions of Approval	Timing/ Implementation	Enforcement/ Monitoring	Verification (date and Signature)
	access roadways. Remote fire access roadways shall be spaced a distance apart that is no less than ½ the diagonal measurement of the overall project site.	improvement plans.	District	
32.	Show the design for aerial apparatus access. Aerial apparatus access shall conform to Sacramento Metro Fire Districts, Fire Prevention Standard #3.	Prior to approval of improvement plans.	Sacramento Metro Fire District	
33.	Show the design for an approved fire apparatus turnaround. The fire apparatus turnaround shall conform to Sacramento Metro Fire Districts, Fire Prevention Standard #3. The fire access turn-around shall be located within 50 feet of the end of the access roadway.	Prior to approval of improvement plans.	Sacramento Metro Fire District	
34.	Show on the plan how Fire Lanes will be marked. Fire Lane identification shall be provided along the required fire access roadway. Fire Lane identification shall be in accordance with the Sacramento Metro Fire Districts Fire Prevention Standard #3 and the California Vehicle Code. Vehicle parking is prohibited on any street less than 28 feet in width. Vehicle parking is permitted on both sides of streets 36 feet or more in width. Roadway widths shall be measured between the gutter-line or edge of pavement on opposite sides of the road. Identification of fire apparatus access roadways may be required on private roads.	Prior to approval of improvement plans.	Sacramento Metro Fire District	
35.	Provide a note on the plan that reads, “Fire apparatus access roads shall be designed and maintained to support the imposed live load of 80,000 pounds, with a maximum axle load of 31,000 pounds, and meet Public Works Standards for roadways. A report, prepared by a registered geotechnical engineer, verifying the ability of the road to bear the required minimum weight, shall be submitted with any plan indicating construction of roadway. Verification of constructed roadway shall be provided by a registered	Prior to approval of improvement plans.	Sacramento Metro Fire District	

	Conditions of Approval	Timing/ Implementation	Enforcement/ Monitoring	Verification (date and Signature)
	geotechnical engineer prior to final of the project."			
36.	Show the location of the required fire hydrants for this project on the improvement plans. Approved fire hydrants capable of providing the required fire flow for the protection of any and all structures shall be located along the fire apparatus access roadway. The required fire hydrants shall be installed and operational prior to any construction or on-site storage of combustible materials. The minimum required fire flow for the protection of commercial developments is 1,500 gallons per minute (gpm) at a pressure of 20 pounds per square inch (psi) for a two-hour duration.	Prior to approval of improvement plans.	Sacramento Metro Fire District	
37.	The Applicant shall dedicate a 12.5-foot public utility easement for overhead and/or underground facilities and appurtenances adjacent to all public street rights-of ways	Prior to approval of improvement plans.	SMUD	
38.	The Applicant shall dedicate any private drive, ingress and egress easement, (and 10-feet adjacent thereto) as a public utility easement for (overhead and) underground facilities and appurtenances. All access roads shall meet minimum SMUD requirements for access roads.	Prior to approval of improvement plans.	SMUD	
39.	The Applicant shall dedicate and provide all-weather vehicular access for service vehicles that are up to 26,000 pounds. At a minimum: (a) the drivable surface shall be 20-feet wide; and (b) all SMUD underground equipment and appurtenances shall be within 15-feet from the drivable surface	Prior to approval of improvement plans.	SMUD	
40.	The Applicant shall dedicate a 20-foot easement for future 69 kV routes that will be required to connect the new substation into SMUD's Distribution System. Associated future overhead 69kV will be installed along Collector A Street and the north side of International Drive. If a 12.5-foot Public Utility Easement (PUE) is also required along these streets, the 12.5-foot PUE will be located directly adjacent to the street right-of-way, with the 20-foot 69 kV easement directly adjacent to the PUE.	Prior to approval of improvement plans.	SMUD	
Prior to Issuance of Building Permit				
41.	Provide arborists report that identifies species,	Prior to issuance of	Public Works	

	Conditions of Approval	Timing/ Implementation	Enforcement/ Monitoring	Verification (date and Signature)
	diameter, and height of all trees to be removed. Replacement or in-lieu payment associated with removal of any protected trees shall be per RCMC Section 19.12 at $165 per inch, less any mitigation per planting of onsite trees.	Building Permits		
42.	Applicant shall complete improvement plans to the satisfaction of the Public Works Department. Improvement plans shall include, but shall not be limited to: • All frontage, utility and arterial road improvements necessary for access to the site including Rancho Cordova Parkway, International and Road A, and as identified on the phasing plan. • All onsite civil improvements. • Frontage improvements including sidewalk, driveways and landscaping shall conform with the Rio Del Oro Specific Plan. Sidewalks on Rancho Cordova Parkway and International shall be minimum 8-feet wide separated minimum 6-feet from the back of curb. Sidewalks on Road A shall be attached minimum 7-feet wide. • Driveways shall be designed and constructed per Sacramento County Standard Drawing 4-35, Type A driveway. • Civil plan shall include an ADA access plan • The drainage system shall be designed in accordance with the approved Drainage Study to accommodate runoff from the ultimate development and shall meet the City of Rancho Cordova's Improvement Standards, construction standards, and Floodplain Management Ordinances in effect at the time of improvement plans approval. • Utility laterals • All improvements to be designed and constructed	Prior to issuance of Building Permits	Public Works	

	Conditions of Approval	Timing/ Implementation	Enforcement/ Monitoring	Verification (date and Signature)
	to the satisfaction of the Public Works Department. • Provide street lighting as required by the City of Rancho Cordova Code. Street Lighting shall conform to all City improvement standards, and necessary easements shall be granted to accommodate those standards.			
43.	Provide Fire Access Agreement between all parcels connected to and served by fire access. Fire Access Agreement shall be recorded with the Public Recorders Office having jurisdiction.	Prior to issuance of Building Permits	Sacramento Metro Fire District	
44.	Provide Fire Access Roadway Maintenance Agreement (RMA) between all parcels connected to and served by the fire access roadway. The Fire Access Roadway Maintenance Agreement shall be recorded with the Public Recorders Office having jurisdiction. The roadway maintenance agreement shall include the following: a) Provisions for the necessary repair and maintenance of the roadway surface b) Removal of vegetation overgrowing the roadway and infringing on the roadway clear vertical height of thirteen feet six inches (13' 6") or width of twenty feet (20') c) Provisions for the maintenance, repair, and/or replacement of NO PARKING FIRE LANE signage or striping d) Provisions for the necessary repair and maintenance of vehicle and pedestrian access gates and opening systems	Prior to issuance of Building Permits	Sacramento Metro Fire District	
45.	The applicant shall meet the following: Civil Site Plans and Architectural Plans shall be submitted and approved prior to Final Building Permit being issued. Fire Sprinkler and Fire Alarm plans shall be submitted prior to Final Building Permit being issued. Please	Prior to issuance of Building Permits	Sacramento Metro Fire District	

	Conditions of Approval	Timing/ Implementation	Enforcement/ Monitoring	Verification (date and Signature)
	note: The Sacramento Metro Fire District does not allow deferred submittals for Fire Sprinkler or Fire Alarm plans.			
46.	Where a bridge or elevated surface is part of a fire apparatus access road, the bridge shall be constructed and maintained in accordance with AASHTO HB-17.	Prior to issuance of Building Permits	Sacramento Metro Fire District	
47.	Structural setbacks less than 14-feet shall require the Applicant to conduct a pre-engineering meeting with all utilities to ensure property clearances are maintained.	Prior to Issuance of Building Permit	SMUD	
48.	In the event the Applicant requires the relocation or removal of existing SMUD facilities on or adjacent to the subject property, the Applicant shall coordinate with SMUD. The Applicant shall be responsible for the cost of relocation or removal.	Prior to Issuance of Building Permit	SMUD	
49.	The Applicant shall comply with SMUD siting requirements (e.g., panel size/location, clearances from SMUD equipment, transformer location, service conductors). Information regarding SMUD siting requirements can be found at: https://www.smud.org/en/Business-Solutions-and-Rebates/Design-and-Construction-Services	Prior to Issuance of Building Permit	SMUD	
50.	Prior to the issuance of any building permits for the project, the project developer/owner shall pay Zone 40 development fees applicable at the time of building permit issuance in accordance with Title 4 of the Sacramento County Water Agency (SCWA) Code.	Prior to Issuance of Building Permit	SCWA	
51.	52. Prior to the issuance of building permits require water intensive commercial and industrial building permit applicants to conduct a water use efficiency review and submit the findings in required environmental documentation for the project.	Prior to Issuance of Building Permit	SCWA	
Prior to Final Inspection				

	Conditions of Approval	Timing/ Implementation	Enforcement/ Monitoring	Verification (date and Signature)
53.	During and upon completion of the installation of the landscaping for the project, the project landscape architect/designer shall certify that the installed landscape complies with the approved plans. Certification shall be accomplished by completion of site visits at key installation milestones. Key milestones at a minimum shall include: rough grade, soil amendment verification, Plant material inspection, irrigation coverage test and final installation. Certification shall include signed site observation reports, photographs and documentation verifying implementation of soil report recommendations. Failure to submit complete and accurate documentation to the Planning Department will delay final approval/occupancy of the project.	Prior to final building inspection of the first unit	Public Works	
54.	Upon completion of the installation of the landscaping, the designer shall certify that the landscape complies with all city water conserving landscape requirements. Certification shall be accomplished by completion of a certificate of compliance on a form approved by the director of the city public works department. Failure to submit a complete and accurate certificate of compliance will delay final approval of the project and/or discontinue water service per RCMC 22.180.090. Upon receipt of the certificate of compliance and site inspection from City staff, the landscaping performance bond will be released.	Prior to final Building Inspection	Public Works	
55.	Install public and onsite improvements per the approved Public Works plans and to the satisfaction of the Public Works Department.	Prior to final building inspection of the first unit	Public Works	
56.	As-built reproducible grading and improvement plans (1 full size and 1 half size hard copy), as well as a compact disc containing said plans in AutoCAD and pdf format, and a GIS shape file, or equivalent to the satisfaction of the City Engineer shall be submitted	Prior to final building inspection	Public Works	

	Conditions of Approval	Timing/ Implementation	Enforcement/ Monitoring	Verification (date and Signature)
	and approved by the Public Works Department.			
57.	In addition to the conditions of approval, the mitigation monitoring and reporting program must be completed in accordance with their implementation timing prior to final inspection. This is to satisfy the requirements of the project's CEQA review.	Prior to Final Inspection/ Certificate of Occupancy	Planning	
58.	Approved numbers or addresses shall be placed on all new or existing buildings in such a position as to be easily read from the street or road fronting the property. The minimum size of the numbers shall not be less than six (6) inches and shall be mounted immediately adjacent to a light source and shall also contrast with their background.	Prior to Final Inspection/ Certificate of Occupancy	Sacramento Metro Fire District	

ADVISORY

Sacramento County Water Agency

- Water supply will be provided by the Sacramento County Water Agency.

- Provide public water service to each building.

- All water lines shall be located within a public right-of-way or within easements dedicated to SCWA. Easements shall be reviewed and approved by Sacramento County Water Agency prior to Improvement Plan approval or Final Map approval.

- Destroy all abandoned wells on the proposed project site in accordance with the requirements of the Sacramento County Environmental Health Division. Clearly show all abandoned/destroyed wells on the improvement plans for the project. Prior to abandoning any existing agricultural wells, applicant shall use water from agricultural wells for grading and construction.

- No water supply mains shall be located under structures such as box culverts and bridges. If the project will build box culverts and bridges to the ultimate width, water mains shall cross above ground attached to the side of the structure. Structures shall be designed accordingly. If the ultimate width is not being built, water mains shall cross underground routed outside of and around the ultimate structure footprint. 15-foot wide water main easements shall be dedicated for the portion outside of ROW. The crossing shall be be approved by the Agency Engineer. Underground crossings and attachments to structures shall be included in the environmental impact analysis. Additional environmental permitting and other associated costs will be at applicant's expense.

SASD

- ONGOING: The delivery station is planned to sewer to the south to a future trunk line that will eventually discharge to a future interceptor. An SASD approved shed shift will be required to route the flows from the delivery station through Rio Del Oro Phase 1A.

- ONGOING: SASD Design Standards and Specifications require minimum 6-inch lower laterals for commercial and industrial buildings.

- ONGOING: Construction of a grease trap or a sand oil separator may be required. The applicant must verify with the applicable jurisdiction's building department.

- ONGOING: If the proposed garbage enclosure will contain a drain to the sewer, it must be covered.

MITIGATION MONITORING AND REPORTING PROGRAM

RIO DEL ORO SPECIFIC PLAN PROJECT

This page intentionally left blank.

Mitigation Monitoring and Reporting Program		
Mitigation Measure	**Timing**	**Enforcement**
3.4 DRAINAGE, HYDROLOGY, AND WATER QUALITY		
3.4-1: Prepare and Submit Final Drainage Plans and Implement Requirements. Before the approval of grading plans and building permits, the project applicant(s) for all project phases shall submit final drainage plans to the City demonstrating that off-site upstream runoff would be appropriately conveyed through the project site, and that project-related on-site runoff would be appropriately contained in detention basins to reduce flooding impacts. Furthermore, the project applicant(s) for all project phases may be required to participate in drainage improvements along Sunrise Boulevard; this will be determined through continuing consultation with the Sacramento County Department of Water Resources.	Before approval of grading plans and building permits for all project phases.	City of Rancho Cordova Public Works Department.
3.4-3: Implement Measures or Best Management Practices to Reduce Water Quality Effects of Temporary Construction Activities. Before the approval of grading permits and improvement plans project applicant(s) for all project phases shall consult with the City, the SWRCB, and the Central Valley RWQCB to acquire the appropriate regulatory approvals that may be necessary to obtain Section 401 water quality certification, an SWRCB statewide NPDES stormwater permit for general construction activity, and any other necessary site-specific WDRs or waivers under the Porter-Cologne Act. The project applicant(s) shall prepare and submit the appropriate NOIs and prepare the SWPPP and any other necessary engineering plans and specifications for pollution prevention and control. The SWPPP and other appropriate plans shall identify and specify: ► the use of erosion and sediment–control BMPs, including construction techniques that will reduce the potential for runoff and other measures to be implemented during construction; ► the means of waste disposal; ► the implementation of approved local plans, nonstormwater-management controls, permanent postconstruction BMPs, and inspection and maintenance responsibilities; ► the pollutants that are likely to be used during construction that could be present in stormwater drainage and nonstormwater discharges, and other types of materials used for equipment operation; ► spill prevention and contingency measures, including measures to prevent or clean up spills of hazardous waste and of hazardous materials used for equipment operation, and emergency procedures for responding to spills;	Before approval of grading permits and improvement plans and throughout all site work and construction for all project phases.	City of Rancho Cordova Public Works Department, SWRCB, and Central Valley RWQCB.

Note: PP = Proposed Project Alternative; HD = High Density Alternative; IM = Impact Minimization Alternative; NF = No Federal Action Alternative; NP = No Project Alternative.

Mitigation Monitoring and Reporting Program		
Mitigation Measure	**Timing**	**Enforcement**
► personnel training requirements and procedures that will be used to ensure that workers are aware of permit requirements and proper installation methods for BMPs specified in the SWPPP; and ► the appropriate personnel responsible for supervisory duties related to implementation of the SWPPP. Where applicable BMPs identified in the SWPPP shall be in place throughout all site work and construction and shall be used in all subsequent site development activities. BMPs may include such measures as the following: ► Implementing temporary erosion-control measures in disturbed areas to minimize discharge of sediment into nearby drainage conveyances. These measures may include silt fences, staked straw bales or wattles, sediment/silt basins and traps, geofabric, sandbag dikes, and temporary vegetation. ► Establishing permanent vegetative cover to reduce erosion in areas disturbed by construction by slowing runoff velocities, trapping sediment, and enhancing filtration and transpiration. ► Using drainage swales, ditches, and earth dikes to control erosion and runoff by conveying surface runoff down sloping land, intercepting and diverting runoff to a watercourse or channel, preventing sheet flow over sloped surfaces, preventing runoff accumulation at the base of a grade, and avoiding flood damage along roadways and facility infrastructure. All construction contractors shall retain a copy of the approved SWPPP on the construction site.		
3.5 UTILITIES AND SERVICE SYSTEMS		
3.5-2 (2008 RDEIR/SDEIS): Submit Proof of Water Supply Availability. The following shall be required for all legislative-level development projects, including community plans, general plan amendments, specific plans, rezonings, and other plan-level discretionary entitlements, but excluding tentative subdivision maps, parcel maps, use permits, and other project-specific	Before the approval of project-specific discretionary land-use entitlements and approvals (subsequent to the approval of the specific plan),	City of Rancho Cordova Planning Department.

Note: PP = Proposed Project Alternative; HD = High Density Alternative; IM = Impact Minimization Alternative; NF = No Federal Action Alternative; NP = No Project Alternative.

Mitigation Monitoring and Reporting Program		
Mitigation Measure	**Timing**	**Enforcement**
discretionary land-use entitlements or approvals: ► Proposed water supplies and delivery systems shall be identified at the time of development project approval to the satisfaction of the City. The water agency or company proposing to provide service (collectively referred to as "water provider") to the project may provide several alternative methods of supply and/or delivery, provided that each is capable individually of providing water to the project. The project applicant or water provider shall make a factual showing prior to project approval that the water provider or providers proposing to serve the development project has or have legal entitlements to the identified water supplies or that such entitlements are reasonably foreseeable by the time of subsequent, project-specific discretionary land-use entitlements or approvals. This factual showing shall also demonstrate that the water provider's identified water supply is reasonably reliable over the long term (at least 20 years) under normal, single-dry and multiple-dry years. The following shall be required for project-specific discretionary land-use entitlements and approvals including, but not limited to, all tentative subdivision maps, parcel maps, or use permits: ► An assured water supply and delivery system shall be available or reasonably foreseeable at the time of project approval. The water agency providing service to the project may provide several alternative methods of supply and/or delivery, provided that each is capable individually of providing water to the project. ► The project applicant, water agency (or agencies), or water company (or companies) providing water service to the project site shall make a factual showing consistent with, or the City shall impose conditions similar to, those required by Government Code Section 66473.7 in order to ensure an adequate water supply for development authorized by the project. Prior to recordation of any final subdivision map, or prior to City approval of any similar project-specific discretionary land use approval or entitlement required for nonresidential uses, the project applicant or water provider shall demonstrate the availability of a long-term, reliable water supply for the amount of development that would be authorized by the final subdivision map or project-specific discretionary nonresidential approval or entitlement. This assurance of water supply shall identify that the water provider has legal entitlement to the water source and that the water source is reasonably reliable (at least 20 years) under normal, dry, and multiple dry years. Such demonstration shall consist of a written certification from the water provider that either existing sources are available or that needed improvements will be in	including all final small-lot maps; or for nonresidential projects, before issuance of use permits, building permits, or other entitlements.	

Note: PP = Proposed Project Alternative; HD = High Density Alternative; IM = Impact Minimization Alternative; NF = No Federal Action Alternative; NP = No Project Alternative.

Mitigation Monitoring and Reporting Program		
Mitigation Measure	**Timing**	**Enforcement**
place prior to occupancy.		
3.5-3 (2008 RDEIR/SDEIS): Submit Proof of an Off-Site and On-Site Infrastructure Delivery System or Assure that Adequate Financing is Secured. The following shall be required for all legislative-level development projects, including community plans, general plan amendments, specific plans, rezonings, and other plan-level discretionary entitlements, but excluding tentative subdivisions maps, parcel maps, use permits, and other project-specific discretionary land-use entitlements or approvals: ► All required water treatment and delivery infrastructure for the project shall be in place at the time of subsequent, project-specific discretionary land-use entitlements or approvals, or shall be assured prior to occupancy through the use of bonds or other sureties to the City's satisfaction. Water infrastructure may be phased to coincide with the phased development of large-scale projects. The following shall be required for project-specific discretionary land-use entitlements and approvals including, but not limited to, all tentative subdivision maps, parcel maps, or use permits: ► Off-site and on-site water infrastructure sufficient to provide adequate water to the subdivision shall be in place prior to the issuance of building permits or their financing shall be assured to the satisfaction of the City prior to the approval of the Final Map, consistent with the requirements of the Subdivision Map Act, or prior to the issuance of a similar, project-level entitlement for nonresidential land uses. ► Off-site and on-site water distribution systems required to serve the subdivision shall be in place and contain water at sufficient quantity and pressure prior to the issuance of any building permits. Model homes may be exempted from this policy as determined appropriate by the City, and subject to approval by the City.	Before the approval of project-specific, discretionary land-use entitlements and approvals (subsequent to the approval of the specific plan), including all final small-lot maps, or for nonresidential projects, before the issuance of use permits, building permits, or other entitlements.	City of Rancho Cordova Planning Department.
3.5-4 (2008 RDEIR/SDEIS): Implement the same mitigation measures called for in the 2006 DEIR/DEIS and in the Recirculated DEIR/Supplemental DEIS, as specifically set forth in Table ES-1.	Implement the same mitigation measures called for in the 2006 DEIR/DEIS and in the Recirculated DEIR/Supplemental DEIS, as specifically set forth in Table ES-1, and modified by	City of Rancho Cordova Building Department

Note: PP = Proposed Project Alternative; HD = High Density Alternative; IM = Impact Minimization Alternative; NF = No Federal Action Alternative; NP = No Project Alternative.

Mitigation Monitoring and Reporting Program		
Mitigation Measure	**Timing**	**Enforcement**
	the MMRP and Findings of Fact.	
3.5-4 (2006 DEIR/DEIS): Submit Proof of Adequate Wastewater and Implement On- and Off-Site Infrastructure Service or Assure that Adequate Financing is Secured. Before the approval of building permits for all project phases, the project applicant(s) shall submit proof to the City that an adequate wastewater conveyance system either has been constructed or is assured through the use of bonds or other sureties to the City's satisfaction. Both on- and off-site wastewater conveyance infrastructure sufficient to provide adequate service to Rio del Oro subdivisions shall be in place before the approval of the final map, or their financing shall be assured to the satisfaction of the City.	Before approval of small-lot final maps and building permits for all project phases.	City of Rancho Cordova Building Department
3.5-6: Demonstrate Adequate Wastewater Treatment Capacity. The project applicant(s) for all project phases shall demonstrate adequate capacity at the SRWTP for new wastewater flows generated by the project. This shall involve preparing a tentative map–level study and paying connection and capacity fees as identified by SRCSD and CSD-1. Approval of the final project map shall not be granted until the City verifies adequate SRWTP capacity.	Before approval of building permits for all project phases.	City of Rancho Cordova Building and Safety, and Public Works Departments.
3.6 PUBLIC SERVICES		
3.6-1: Prepare and Implement Traffic Control Plans. The project applicant(s) and/or project contractor(s) for all project phases shall prepare and implement traffic control plans for construction activities that may affect road rights-of-way. The traffic control plans must follow standards of the agency responsible for the affected roadway and must be signed by a professional engineer. Measures typically used in traffic control plans include advertising of planned lane closures, warning signage, a flagperson to direct traffic flows when needed, and methods to ensure continued access by emergency vehicles. During project construction, access to existing land uses shall be maintained at all times, with detours used as necessary during road closures. Traffic control plans shall be submitted to the City Public Works Department for review and approval before the approval of all project plans or permits for all project phases where implementation may cause impacts on traffic.	Before approval of grading, improvement, or construction plans and permits and during construction for all project phases.	City of Rancho Cordova Public Works Department.
3.6-2: Incorporate California Fire Code and SMFD Fire Prevention Standards into Project Design and Submit Project Design to SMFD for Review and Approval. The project	Before approval of improvement plans and	Sacramento Metropolitan Fire District and City of

Note: PP = Proposed Project Alternative; HD = High Density Alternative; IM = Impact Minimization Alternative; NF = No Federal Action Alternative; NP = No Project Alternative.

Mitigation Monitoring and Reporting Program		
Mitigation Measure	**Timing**	**Enforcement**
applicant(s) for all project phases shall incorporate into their project designs fire flow requirements based on the California Fire Code, SMFD Fire Prevention Standard 441.1051, and other applicable requirements based on SMFD fire prevention standards. Approved plans showing access design shall be provided to SMFD as described by Fire Prevention Standard 444.302 ("Fire Apparatus Access Roads"). These plans shall describe access-road length, dimensions, and finished surfaces for firefighting equipment. Improvement plans showing hydrant locations shall be submitted to the SMFD Fire Prevention Bureau for review and approval. Fire hydrant details and SMFD notes shall be shown on the plans or improvement drawings as detailed in Fire Prevention Standard 441.1051. A letter from the Sacramento County Water Agency shall be obtained verifying that adequate water is available for fire flow. In addition, as required by the City General Plan, new commercial and industrial development, as well as multi-family residential development with five or more units must incorporate on-site fire suppression systems into project designs. If security gates are installed at the project site, the project applicant(s) shall obtain a copy of the County Fire Code, Amendment VII, "Emergency Access Gates and Barriers." The design of the entry shall conform to this standard. The City shall not authorize the occupancy of any structures until the project applicant(s) has obtained a Certificate of Release (Standard 441.105, "Certificate of Release—Residential") from SMFD verifying that all fire prevention items have been addressed on-site to the satisfaction of SMFD.	issuance of occupancy permits or final inspections for all project phases.	Rancho Cordova Building and Safety Department.
3.7 GEOLOGY, SOILS, AND MINERAL RESOURCES		
3.7-1: Prepare and Implement a Grading and Erosion Control Plan. A grading and erosion control plan shall be prepared by a California Registered Civil Engineer retained by the project applicant(s) for all project phases. The grading and erosion control plan shall be submitted to the City Department of Public Works before the issuance of grading permits for all new development within the project site. The plan shall be consistent with the City's Land Grading and Erosion Control Ordinance as well as the City's National Pollutant Discharge Elimination System (NPDES) permit and shall include the site-specific grading associated with development for all project phases. The plan shall include the location, implementation schedule, and maintenance	Before the issuance of grading permits for all project phases, and throughout project construction.	City of Rancho Cordova Public Works, Building and Safety, and Planning Departments.

Note: PP = Proposed Project Alternative; HD = High Density Alternative; IM = Impact Minimization Alternative; NF = No Federal Action Alternative; NP = No Project Alternative.

Mitigation Monitoring and Reporting Program		
Mitigation Measure	**Timing**	**Enforcement**
schedule of all erosion and sediment control measures, a description of measures designed to control dust and stabilize the construction-site road and entrance, and a description of the location and methods of storage and disposal of construction materials. Erosion and sediment control measures could include the use of detention basins, berms, swales, wattles, and silt fencing. Stabilization of construction entrances to minimize trackout (control dust) is commonly achieved by installing filter fabric and crushed rock to a depth of approximately 1 foot. The project applicant(s) shall ensure that the construction contractor is responsible for securing a source of transportation and deposition of excavated materials. Implementation of Mitigation Measure 3.4-3 (discussed in Section 3.4, "Drainage, Hydrology, and Water Quality") will help reduce erosion-related impacts.		
3.7-3a: Prepare a Geotechnical Study and Implement All Applicable Recommendations. Before the approval of grading plans for all project phases, a final geotechnical subsurface investigation report shall be prepared by the project applicant(s) for the proposed development and shall be submitted to the City. The final geotechnical engineering report shall address and make recommendations on the following: ► site preparation; ► appropriate sources and types of fill; ► potential need for soil amendments; ► road, pavement, and parking areas; ► structural foundations, including retaining wall design; ► grading practices; ► erosion/winterization; ► special problems discovered on-site (e.g., groundwater and expansive/unstable soils); and ► slope stability. The geotechnical investigation shall include subsurface testing of soil and groundwater conditions and determine appropriate foundation designs that are consistent with the CBC. If the soils report indicates the presence of critically expansive soils or other soil problems that would lead to structural defect if not corrected, additional investigations may be required for subdivisions before building permits are issued. This shall be so noted on the project grading plans. Recommendations contained in the geotechnical engineering report shall be noted on the grading plans and implemented as appropriate before the issuance of building permits. Design and construction of all new development in all phases of the proposed project shall be in accordance with the CBC and	Before approval of grading plans for all project phases.	City of Rancho Cordova Public Works Department.

Note: PP = Proposed Project Alternative; HD = High Density Alternative; IM = Impact Minimization Alternative; NF = No Federal Action Alternative; NP = No Project Alternative.

Mitigation Monitoring and Reporting Program		
Mitigation Measure	**Timing**	**Enforcement**
the County Land Grading and Erosion Control Ordinance. It is the responsibility of the project applicant(s) to provide for engineering inspection and certification that earthwork has been performed in conformity with recommendations contained in the report.		
3.7-3b: Ensure On-Site Monitoring by a Geotechnical Engineer. All earthwork shall be monitored by a geotechnical engineer retained by the project applicant(s) for all project phases. The geotechnical engineer shall provide oversight during all excavation, placement of fill, and disposal of materials removed from and deposited on the subject site and other sites. Before export/import of any soil to/from an off-site location, the project applicant(s) shall obtain a grading permit from the City Department of Public Works.	Before issuance of grading permit and during construction activities for all project phases.	City of Rancho Cordova Public Works Department.
3.9 CULTURAL RESOURCES		
3.9-2: Record Eligible Historic Resources to Historic American Building Survey Standards and on Appropriate State Forms. If the Solid Propellant Assembly Area and the Sigma Test Area structures and their earthen berms must be demolished for project implementation, built elements of the eligible districts shall be documented by the project applicant(s) according to Historic American Building Survey (HABS) standards and recorded as cultural resources on California Department of Parks and Recreation (State Parks) Series 523 Primary and Archaeological Site records, and other appropriate forms from State Parks. The project applicant(s) shall have this documentation completed before approval of demolition permits for any of the historic structures or features.	Before approval of demolition permits for the historic structures.	City of Rancho Cordova Planning Department.
3.9-3: Provide Preconstruction Worker Education and Stop Potentially Damaging Work if Human Remains are Uncovered during Construction. Before initiation of construction or ground-disturbing activities associated with the project, the project applicant(s) for all project phases shall require all construction personnel to be alerted to the possibility of buried cultural resources. The general contractor and its supervisory staff shall be responsible for monitoring the construction project for disturbance of cultural resources. Should any cultural resources, such as structural features, unusual amounts of bone or shell, artifacts, human remains, or architectural remains be encountered during any development activities, work shall be suspended and the City shall be notified immediately. The project applicant(s) shall retain a City-approved qualified archaeologist who shall conduct a field investigation of the specific site and recommend mitigation deemed necessary for the protection or recovery of any cultural resource concluded by the	Before approval of grading plans and during all ground-disturbing activities for all project phases.	City of Rancho Cordova Planning Department.

Note: PP = Proposed Project Alternative; HD = High Density Alternative; IM = Impact Minimization Alternative; NF = No Federal Action Alternative; NP = No Project Alternative.

Mitigation Monitoring and Reporting Program		
Mitigation Measure	**Timing**	**Enforcement**
archaeologist to represent historical resources or unique archaeological resources. The City shall be responsible for approval of recommended mitigation if it is determined by the City to be feasible in light of approved land uses. The project applicant(s) shall implement the approved mitigation before the resumption of construction activities at the construction site. In accordance with the California Health and Safety Code, if human remains are uncovered during construction at the project site, work within 50 feet of the remains shall be suspended immediately, and the City and the County Coroner shall be notified immediately. If the remains are determined by the County Coroner to be Native American, the NAHC shall be notified within 24 hours of that determination (Health and Safety Code Section 7050[c]), and the guidelines of the NAHC shall be adhered to in the treatment and disposition of the remains. The NAHC will then assign a Most Likely Descendant (MLD) to serve as the main point of Native American contact and consultation. Following the coroner's findings, the MLD and the archaeologist shall determine the ultimate treatment and disposition of the remains and take appropriate steps to ensure that additional human interments are not disturbed. The project applicant(s) shall be required to implement any feasible, timely-formulated mitigation deemed necessary for the protection of the burial remains. Construction work in the vicinity of the burials shall not resume until the mitigation is completed. This measure shall be included in all grading and improvement plans for all project phases.		

Note: PP = Proposed Project Alternative; HD = High Density Alternative; IM = Impact Minimization Alternative; NF = No Federal Action Alternative; NP = No Project Alternative.

Mitigation Monitoring and Reporting Program		
Mitigation Measure	**Timing**	**Enforcement**
3.9-6: Monitor Construction in Culturally Sensitive Areas and Stop Potentially Damaging Work if Archaeological Sites or Human Remains are Uncovered during Construction. Because areas of increased cultural sensitivity have been identified as a result of Native American contacts, the project applicant(s) of Phase 1 shall retain a City-approved qualified professional archaeologist to provide on-site monitoring during construction activities in these sensitive areas, as depicted in Exhibit 3.9-1. If the archaeologist notes unusual amounts of bone, stone, shell, burned soils, or other possible indications of buried archaeological resources, construction in the vicinity shall be halted until the find can be assessed. The archaeologist shall conduct a field investigation of the specific site and shall recommend mitigation deemed necessary for the protection or recovery of any cultural resource concluded by the archaeologist to represent historical resources or unique archaeological resources. The City shall be responsible for approval of recommended mitigation if it is determined by the City to be feasible in light of approved land uses. The project applicant(s) shall implement the approved mitigation before the resumption of construction activities at the construction site. In accordance with the California Health and Safety Code, if human remains are uncovered during construction at the project site, work within 50 feet of the remains shall be suspended immediately, and the City and the County Coroner shall be notified immediately. If the remains are determined by the County Coroner to be Native American, the NAHC shall be notified within 24 hours of that determination (Health and Safety Code Section 7050[c]), and the guidelines of the NAHC shall be adhered to in the treatment and disposition of the remains. The NAHC will then assign an MLD to serve as the main point of Native American contact and consultation. Following the coroner's findings, the MLD and the archaeologist shall determine the ultimate treatment and disposition of the remains and shall take appropriate steps to ensure that additional human interments are not disturbed. The project applicant(s) of Phase 1 shall be required to implement any feasible, timely-formulated mitigation deemed necessary for the protection of the burial remains. Construction work in the vicinity of the burials shall not resume until the mitigation is completed. Implementation of Mitigation Measure 3.9-3 discussed above will help reduce potential impacts to cultural resources.	Before approval of grading and improvement plans and during all ground-disturbing activities in the sensitive areas of development Phase 1.	City of Rancho Cordova Planning Department.
3.10 BIOLOGICAL RESOURCES		
3.10-1a: Secure Clean Water Act Section 404 Permit and Implement All Permit Conditions, and Ensure No Net Loss of Wetlands, Other Waters of the United States, and Associated	Before the approval of grading or improvement	U.S. Army Corps of Engineers, Sacramento

Note: PP = Proposed Project Alternative; HD = High Density Alternative; IM = Impact Minimization Alternative; NF = No Federal Action Alternative; NP = No Project Alternative.

Mitigation Monitoring and Reporting Program		
Mitigation Measure	**Timing**	**Enforcement**
Functions and Values. Before the approval of grading and improvement plans and before any groundbreaking activity associated with each distinct project phase, the project applicant(s) for each project phase requiring the fill of wetlands or other waters of the United States or waters of the state shall obtain all necessary permits under Sections 401 and 404 of the CWA or the State's Porter-Cologne Act for the respective phase. The project applicant(s) shall commit to replace, restore, or enhance on a "no net loss" basis (in accordance with USACE, the Central Valley RWQCB, and the Natural Resources Element of the City General Plan) the acreage of all wetlands and other waters of the United States subject to USACE jurisdiction and waters of the state subject to RWQCB jurisdiction and the City General Plan that would be removed, lost, and/or degraded with implementation of project plans for that phase. Wetland habitat shall be restored, enhanced, and/or replaced at an acreage and location and by methods agreeable to USACE, the Central Valley RWQCB, and the City, as appropriate depending on agency jurisdiction, and as determined during the Section 401 and Section 404 permitting processes. To accomplish this mitigation, the project applicant(s) shall take the following steps: ► As part of the Section 404 permitting process, a draft wetland MMP has been developed for the project (Appendix Q) by ECORP Consulting on behalf of the project applicant(s) (ECORP 2009). Before any ground-disturbing activities that would adversely affect wetlands and before engaging in mitigation activities associated with each phase of development, the project applicant(s) shall submit the draft wetland MMP to USACE, the Central Valley RWQCB, and the City for review and approval of those portions of the plan over which they have jurisdiction. Once the MMP is approved and implemented, mitigation monitoring will continue for a minimum of 10 years from completion of mitigation, or human intervention (including recontouring and grading), or until the performance standards identified in the approved MMP have been met, whichever is longer. Monitoring reports shall include baseline CRAM scores and the CRAM scores from all previous years shall be plotted to show the "restoration trajectory." The plan shall be prepared to the satisfaction of the City, in accordance with the City's Grading and Erosion Control Ordinance, as well as to the satisfaction of those agencies with jurisdiction over all or portions of the plan. ► In conjunction with preparation and implementation of an approved wetland MMP, the project applicant(s) shall prepare and submit plans for the creation of jurisdictional waters of the United States, including wetlands, at an adequate mitigation ratio to offset the aquatic functions and values that would be lost at the project site, account for the temporal loss of habitat, and contain an adequate margin of safety to reflect anticipated success. The MMPs	plans or any ground-disturbing activities for any project development phase containing wetland features. The MMP must be approved before any impact on wetlands can occur. Mitigation shall be implemented on an ongoing basis throughout and after construction, as required.	District; Central Valley Regional Water Quality Control Board; and City of Rancho Cordova Planning Department, as appropriate depending on agency jurisdiction, and as determined during the Section 401 and Section 404 permitting processes and in compliance with the City's Grading and Erosion Control Ordinance.

Note: PP = Proposed Project Alternative; HD = High Density Alternative; IM = Impact Minimization Alternative; NF = No Federal Action Alternative; NP = No Project Alternative.

Mitigation Monitoring and Reporting Program		
Mitigation Measure	**Timing**	**Enforcement**
must demonstrate how the aquatic functions and values that would be lost through project implementation will be replaced. The habitat MMP for jurisdictional wetland features will need to be consistent with USACE's December 30, 2004, *Habitat Mitigation and Monitoring Proposal Guidelines*. The wetland MMP shall also mitigate impacts on vernal pool and seasonal wetland habitat, and shall describe specific method(s) to be implemented to avoid and/or mitigate any off-site project-related impacts. The wetland creation section of the habitat MMP shall include the following: • target areas for creation; • a complete biological assessment of the existing resources in the target areas, including a CRAM analysis conducted during the wet season to establish baseline conditions; • specific creation and restoration plans for each target area; • performance standards for success that will illustrate that the compensation ratios are met; and • a monitoring plan, including schedule and annual report. As requested by EPA, the monitoring plan shall incorporate CRAM analysis and the following elements: — intensive monitoring of hydrology early on (this can be phased out as created wetlands are achieving target standards); — CRAM analysis conducted annually for 5 years after any construction adjacent to assessment areas to determine whether these areas are retaining functions and values; — analysis of CRAM data, including assessment of potential stressors, to determine whether any remedial activities may be necessary; — corrective measures if performance standards are not met; — monitoring of vegetation communities and targeted special-status species as success criteria for hydrologic function have become established and the creation site "matures" over time; — reference locations for comparison to compensatory vernal pools to document success;		

Note: PP = Proposed Project Alternative; HD = High Density Alternative; IM = Impact Minimization Alternative; NF = No Federal Action Alternative; NP = No Project Alternative.

Mitigation Monitoring and Reporting Program		
Mitigation Measure	**Timing**	**Enforcement**
— adaptive management measures to be applied if performance standards are not being met; — responsible parties for monitoring and preparing reports; and — responsible parties for receiving and reviewing reports and for verifying success or prescribing implementation or corrective actions. • An operations and management plan for the Preserve shall be prepared and submitted to USACE and USFWS for review and approval. The plan shall include detailed information on the habitats present within the target area, the long-term management and monitoring of these habitats, legal protection for the target area (e.g., conservation easement, declaration of restrictions), and funding mechanism information (e.g., endowment). ► For each phase of development, including off-site project-related impacts, the project applicant(s) shall secure the permits and regulatory approvals described below and shall implement all permit conditions. For each respective phase, all permits, regulatory approvals, and permit conditions for effects on wetland habitats shall be secured before implementation of any grading activities within 250 feet of waters of the United States or wetland habitats, including waters of the state, that potentially support federally listed species. The setback may be reduced to a distance approved by the City and USFWS if a wetland avoidance plan is developed and implemented by a qualified biologist. The wetland avoidance plan must be approved by USFWS and the City and shall demonstrate that all direct and indirect impacts on wetlands will be avoided. Project phases in upland areas with no wetlands or waters of the United States within 250 feet, and no overland hydrologic flow patterns, the disturbance of which may affect such waters, may begin construction before these particular permits are obtained. Buffers around wetlands that do not support federally listed species shall be a minimum of 50 feet from the edge of these features in accordance with conditions of the National Pollutant Discharge Elimination System (NPDES) permit and associated best management practices (BMPs). See Section 3.4, "Drainage, Hydrology, and Water Quality," of the 2006 DEIR/DEIS for a further discussion of the NPDES. • Authorization to place dredged or fill material into waters of the United States shall be secured from USACE through the CWA Section 404 permitting process before any fill is placed in jurisdictional wetlands or other waters of the United States. USACE has determined that the project will require an individual permit. In its final stage and once		

Note: PP = Proposed Project Alternative; HD = High Density Alternative; IM = Impact Minimization Alternative; NF = No Federal Action Alternative; NP = No Project Alternative.

Mitigation Monitoring and Reporting Program		
Mitigation Measure	**Timing**	**Enforcement**
approved by USACE, the proposed MMP for the project is expected to detail proposed wetland restoration, enhancement, and/or replacement activities that would ensure no net loss of aquatic functions and values in the project vicinity. Approval and implementation of the wetland MMP shall fully mitigate all impacts on jurisdictional waters of the United States, including jurisdictional wetlands. In addition to USACE approval, approval by the City and the Central Valley RWQCB, as appropriate depending on agency jurisdiction, and as determined during the Section 401 and Section 404 permitting processes, will also be required. To satisfy the requirements of the City and the Central Valley RWQCB, mitigation of impacts on nonjurisdictional wetlands and waters of the state beyond the jurisdiction of USACE shall be included in the same mitigation and monitoring plan. Wetland mitigation must be approved before any impacts on waters of the United States or waters of the state commence. • Water quality certification pursuant to Section 401 of the CWA will be required before issuance of a Section 404 permit. Before construction in any areas containing wetland features, the project applicant(s) shall obtain water quality certification for the applicable phase of the project. Any measures required as part of the issuance of water quality certification shall be implemented. If Section 401 and 404 permit requirements ensure no net loss of all wetland features, including vernal pools, and these requirements are addressed before any ground-disturbing activities, no additional mitigation will be required by the City. Written approval from the City indicating that these requirements fulfill all no-net-loss obligations must be obtained before the approval of grading or improvement plans or any ground-disturbing activities in any project phase containing wetland features.		
3.10-1b: Include in Drainage Plans All Wetlands that Remain On-Site. A model-based watershed analysis was conducted by ECORP Consulting (Appendix Q) to determine hydrologic effects on wetlands within the 507-acre preserve. The long-term viability of the preserve was analyzed using all of the following factors: ► the size of the preserve, ► the amount of watershed area required to support the wetlands within the preserve,	Before approval of improvement and drainage plans, and on an ongoing basis throughout and after project construction, as required for all project phases.	U.S. Army Corps of Engineers, Sacramento District; and City of Rancho Cordova Public Works and Planning Departments.

Note: PP = Proposed Project Alternative; HD = High Density Alternative; IM = Impact Minimization Alternative; NF = No Federal Action Alternative; NP = No Project Alternative.

Mitigation Monitoring and Reporting Program		
Mitigation Measure	**Timing**	**Enforcement**
► the potential impacts from the construction of Rancho Cordova Parkway and Americanos Boulevard, ► the construction of the mitigation wetlands within the preserve, and ► the watershed area needed to support the hydrologic function of each mitigation wetland. The proposed construction design includes measures to reduce interference with the hydrology that sustains vernal pools on-site, including the use of con-span bridge systems (Exhibits 2-7 and 2-8 in the 2006 DEIR/DEIS) as natural substrate span crossings over Morrison Creek. Rancho Cordova Parkway and Americanos Boulevard would cross Morrison Creek with a clear span of the delineated wetlands within the channel bank, so no construction would occur within the channel and no fill or modification of the channel would be required. GIS analysis of a LiDAR-derived topographic model (Appendix Q) and wetland delineation data were used to determine the watershed-to-wetland ratio (WWR) for the wetlands within the preserve. It was found that the proposed configuration of the preserve conserves almost 100% of the original watershed area and would not negatively affect the hydrologic function of the vernal pools. GIS analysis calculated the mean watershed ratio of existing vernal pools in the preserve at 7.14:1. This WWR would be maintained for all existing vernal pools, except that the WWR of one small pool (0.053 acre) would be reduced to 6.62:1. The adverse effect on this vernal pool should not be considered significant because pools of this size class require a WWR of only 3.26:1 to maintain functionality. To minimize indirect effects on water quality and wetland hydrology, the project applicant(s) of each project phase shall include drainage plans in their improvement plans and shall submit the drainage plans to the City Public Works Department for review and approval. Before approval of these improvement plans, the project applicant(s) for all project phases shall commit to implement all measures in their drainage plans to avoid and minimize erosion and runoff into Morrison Creek and all wetlands that would remain on-site. Appropriate runoff controls such as berms, storm gates, detention basins, overflow collection areas, filtration systems, and sediment traps shall be implemented to control siltation and the potential discharge of pollutants. For runoff during construction, see Section 3.4, "Drainage, Hydrology, and Water Quality," of the 2006 DEIR/DEIS for a further discussion of the NPDES (Stormwater Pollution Prevention Plan). The project shall result in no net change to peak flows into Morrison Creek and associated tributaries off-site or within the preserve. The project applicant(s) shall establish a baseline of		

Note: PP = Proposed Project Alternative; HD = High Density Alternative; IM = Impact Minimization Alternative; NF = No Federal Action Alternative; NP = No Project Alternative.

Mitigation Monitoring and Reporting Program		
Mitigation Measure	**Timing**	**Enforcement**
conditions for drainage on-site. The baseline-flow conditions shall be established for 2-, 5-, 10-, and 20-year storm events. These baseline conditions shall be used to develop monitoring standards for the stormwater system on the project site. The baseline conditions, monitoring standards, and a monitoring program shall be submitted to USACE and the City for their approval. The engineered channel and detention basins shall be designed and constructed to ensure that the performance standards, which are described in Section 3.4, "Drainage, Hydrology, and Water Quality," of the 2006 DEIR/DEIS are met. The discharge site into Morrison Creek and associated tributaries shall be monitored to ensure that preproject conditions are being met. Stormwater runoff from Rancho Cordova Parkway would be discharged out of the wetland preserve to the north and south, and runoff from the central portion of the road would drain into a water quality treatment swale before being discharged into the wetland preserve (Exhibit 3.10-4). Runoff from Americanos Boulevard would be directed into a water quality treatment basin before being discharged into Morrison Creek (Exhibit 3.10-5). The water quality swale and treatment basins would be designed according to the *Stormwater and Water Quality Design Manual for the Sacramento and South Placer Regions* (Sacramento Stormwater Quality Partnership 2007) and shall meet the performance standards described in Section 3.4, "Drainage, Hydrology, and Water Quality," of the 2006 DEIR/DEIS. Corrective measures shall be implemented as necessary. The mitigation measures will be satisfied when the monitoring standards are met for 5 consecutive years without undertaking corrective measures to meet the performance standard.		
3.10-2a: Secure and Implement Section 1602 Streambed Alteration Agreement. A Section 1602 streambed alteration agreement from DFG will be required for construction affecting the bed and bank of Morrison Creek. As a condition of issuance of the streambed alteration agreement, the project applicant(s) for all project phases shall prepare a habitat MMP. The draft wetland MMP shall address impacts on the stream channel of Morrison Creek and shall include mitigation of impacts on riparian habitats to the satisfaction of DFG, subject to limitations on its authority set forth in Fish and Game Code Section 1600 et seq. The MMP shall include performance standards and success criteria to ensure that mitigation habitat would be successfully maintained. Any conditions of issuance of the streambed alteration agreement shall be implemented as part of project construction activities that adversely affect the bed and bank and current and historic riparian habitat associated with Morrison Creek that is within the area subject to DFG jurisdiction. The agreement shall be executed by the project applicant(s) and DFG before the approval of any grading or improvement plans or any construction activities in any project phase that could potentially affect the bed and bank of Morrison Creek and its associated current and historic	Before the approval of grading or improvement plans or any construction activities (including clearing and grubbing) that affect the bed and bank or current and historic riparian habitat associated with Morrison Creek.	California Department of Fish and Game.

Note: PP = Proposed Project Alternative; HD = High Density Alternative; IM = Impact Minimization Alternative; NF = No Federal Action Alternative; NP = No Project Alternative.

Mitigation Monitoring and Reporting Program		
Mitigation Measure	**Timing**	**Enforcement**
riparian habitat.		
3.10-2b: Preserve, Restore, or Create Riparian Habitat at Satisfactory Ratio to Fulfill Local Planning Framework Requirements. Goal NR.1, Policy NR 1.9 of the City General Plan calls for the protection and preservation of the diverse wildlife and plant habitats in Rancho Cordova and incorporation of "large interconnected wooded open space corridors in new development areas to provide movement corridors, and nesting sites for migratory songbirds and raptors." Portions of the on-site riparian habitat such as the 57 acres of cottonwood willow riparian woodland and 4 acres of willow scrub have been determined to provide important habitat for wildlife, both at present and in the long term, because of existing conditions that support the perpetuation of these habitats. To implement Goal NR.1, a habitat MMP shall be developed and implemented to replace the 57 acres of cottonwood willow riparian woodland and 4 acres of willow scrub at no-net-loss acreage to preserve the overall habitat functions and values. Elements of the habitat MMP may include habitat preservation on-site, enhancement of on-site riparian habitat types, or enhancement or protection of habitat off-site. The specific ratios of habitat lost to habitat created shall be determined by the City in consultation with DFG as a trustee agency protecting the wildlife resources of the state. The ratios shall be consistent with the City's policy and shall be adequate to protect and preserve the diverse resources in the City. Any conditions of issuance of the riparian MMP shall be implemented as part of project construction activities that adversely affect riparian habitat. The riparian habitat MMP shall be developed by the project applicant(s) and submitted to the City before the approval of any grading or improvement plans or any construction activities in any project phase that could potentially affect the cottonwood willow riparian woodland and willow scrub on-site. The cottonwood–willow riparian forest habitat and willow woodland shall be either preserved or replaced on- or off-site on a no-net-loss basis because it provides functioning riparian habitat that is self-sustaining at the present time. If preservation of this on-site habitat type is chosen, the hydrology that supports this habitat must also be preserved to ensure the long-term viability of this habitat type. The remainder of the riparian habitat on the project site consists mostly of old senescent trees and shrubs and does not appear to be regenerating. It is likely that portions of these communities would not persist at the site under the current environmental conditions even without project implementation. Because of the poor quality of the majority of the riparian habitat on the project site, the project mitigation for this riparian habitat shall be limited to the replacement and/or restoration of its current function and value (which consists of nesting and foraging habitat for	Before the approval of grading or improvement plans or any construction activities and before removal of any riparian vegetation as required for any project phase.	City of Rancho Cordova Planning Department in consultation with California Department of Fish and Game.

Note: PP = Proposed Project Alternative; HD = High Density Alternative; IM = Impact Minimization Alternative; NF = No Federal Action Alternative; NP = No Project Alternative.

Mitigation Monitoring and Reporting Program		
Mitigation Measure	**Timing**	**Enforcement**
raptors and other birds, as well as foraging habitat and shelter for numerous common wildlife species) as determined acceptable to the City in consultation with DFG as a trustee agency.		
3.10-3: Perform Tree Survey and Avoid or Replace Native Oak Trees and Other Native Trees Scattered Throughout the Project Site. Before the approval of any development in areas identified to contain trees, the City shall require that a determinate survey of tree species and size be performed. If any native oaks or other native trees of 6 inches or greater dbh, multitrunk native oaks or native trees of 10 inches or greater dbh, or nonnative trees of 18 inches or greater dbh that have been determined by a qualified professional to be in good health are found to exist in the development area, such trees shall be avoided if feasible. If such trees cannot feasibly be avoided, the project applicant(s) for all project phases containing trees shall implement one of the following measures: ► All such trees that will be removed or otherwise damaged by project implementation shall be replaced at an inch-for-inch ratio. A replacement tree planting plan shall be prepared by a qualified professional or licensed landscape architect and shall be submitted to the City for approval before removal of trees; OR ► The project applicant(s) shall submit a mitigation plan that provides for complete mitigation of the removal of such trees in coordination with the City by a method comparable to an inch-by-inch replacement. The mitigation plan shall be subject to City approval. ► The tree planting or mitigation plan shall include monitoring requirements and success criteria, as determined by a qualified professional, to ensure that replacement trees survive to maturity and can be reasonably expected to persist for the normal life span of the particular species being monitored. Monitoring of replacement trees shall continue for a period of five years following planting and trees that do not survive or meet the success criteria shall be replaced. Loss of trees mitigated through implementation of mitigation measures associated with riparian habitat impacts shall not be subject to this mitigation measure. If the City adopts a tree preservation ordinance at any time in the future, any future development activities shall be subject to that ordinance instead.	Before the approval of any development in any project phase that contains areas that have been identified to contain trees.	City of Rancho Cordova Planning Department.
3.10-4a: Secure Take Authorization for Federally Listed Vernal Pool Invertebrates and Implement Permit Conditions. No project construction shall proceed in areas supporting potential	Before the approval of any grading or improvement	U.S. Army Corps of Engineers, Sacramento

Note: PP = Proposed Project Alternative; HD = High Density Alternative; IM = Impact Minimization Alternative; NF = No Federal Action Alternative; NP = No Project Alternative.

Mitigation Monitoring and Reporting Program		
Mitigation Measure	**Timing**	**Enforcement**
habitat for federally listed vernal pool invertebrates, or within adequate buffer areas (250 feet or lesser distance deemed sufficiently protective by a qualified biologist with approval from USFWS), until a BO has been issued by USFWS and the project applicant(s) have abided by conditions in the BO (including conservation and minimization measures) intended to be completed before on-site construction. Conservation and minimization measures shall include preparation of supporting documentation describing methods to protect existing vernal pools during and after project construction, a detailed monitoring plan, and reporting requirements. A revised draft wetland MMP was developed by ECORP Consulting in June 2009 and is the applicant's proposed plan for addressing project impacts on habitats that potentially support federally listed vernal pool invertebrates. The draft MMP, included in Appendix Q to this document, is subject to review and approval by the appropriate regulatory agencies. Project implementation would result in the fill of 33.9 acres of habitat that could potentially support federally listed vernal pool invertebrates. This habitat consists of 17.5 acres of vernal pools, 4.2 acres of seasonal wetland swale, and 12.2 acres of seasonal wetlands. Indirect impacts on an additional 2.2 acres of vernal pools would also result from project implementation. Proposed mitigation in the draft MMP includes a combination of on-site preservation and compensatory mitigation (i.e., creation of vernal pools), as well as off-site mitigation through purchase of a 160-acre property, known as the Cook Property, and credit purchase in the Clay Station Mitigation Bank. The Cook Property mitigation proposal would preserve 21.7 acres of existing wetland habitat, including 2.7 acres of vernal pools, 2.6 acres of seasonal wetland swale, and 9.9 acres of seasonal wetland within the Mather Core Recovery Area that could potentially support federally listed branchiopods. Surveys in the vicinity of the Cook Property have identified vernal pool fairy shrimp and vernal pool tadpole shrimp, and the property is contiguous with other conservation properties that support vernal pool habitat. The Clay Station Mitigation Bank would provide compensatory mitigation in the form of 16.7 acres of created vernal pool habitat that has met success criteria and currently supports both vernal pool fairy shrimp and vernal pool tadpole shrimp. Proposed on-site mitigation consists of designation of a 507-acre wetland preserve in the southern portion of the project site. A total of 20.4 acres of existing vernal pools would be retained in the proposed preserve and an additional 13.4 acres would be restored and created in the preserve under the proposed MMP. The proposed preserve also contains 2.5 acres of seasonal wetland swale, 3.3 acres of seasonal wetland, 0.6 acre of pond, and 1.9 acres of ephemeral drainage. All of these features, as well as that portion of Morrison Creek that is within the 507-acre wetland preserve, would be preserved. In addition, the proposed draft MMP proposes creation of 16.9 acres of seasonal	plans, before any ground-disturbing activities within 250 feet of said habitat, and on an ongoing basis throughout construction as applicable for all project phases as required by the mitigation plan, BO, and/or BMPs.	District; U.S. Fish and Wildlife Service; and City of Rancho Cordova Planning Department.

Note: PP = Proposed Project Alternative; HD = High Density Alternative; IM = Impact Minimization Alternative; NF = No Federal Action Alternative; NP = No Project Alternative.

Mitigation Monitoring and Reporting Program		
Mitigation Measure	**Timing**	**Enforcement**
wetlands within the open space corridors that would be developed for the project. In summary, the project would directly or indirectly affect 36.1 acres of potential vernal pool branchiopod habitat; the proposed MMP would preserve 41.4 acres of potential habitat and would create 47.8 acres of potential habitat. This would result in a preservation ratio of 1.15:1 and a compensatory mitigation ratio of 1.32:1, which would result in no net loss of vernal pool or seasonal wetland habitat that could potentially support federally listed vernal pool invertebrates. The details of the MMP are still being developed and reviewed by USACE, and the June 2009 draft is not the final, approved version. The project applicant(s) shall complete and implement a habitat MMP that will result in no net loss of acreage, function, and value of affected vernal pool habitat. The final habitat MMP shall be consistent with the SSCHCP (if adopted) or shall provide an alternative approach that is acceptable to the City, USACE, and USFWS and accomplishes no net loss of habitat. The project applicant(s) for all project phases shall ensure that there is sufficient upland habitat within the target areas for creation and restoration of vernal pools and vernal pool complexes to provide ecosystem health. A watershed analysis of the hydrologic function of the wetland preserve was conducted by ECORP Consulting on behalf of the project applicant(s) (Appendix Q). GIS analysis of a hydrologic model created from LiDAR-derived topography and wetland delineation data was used to determine the minimum watershed area required to support hydrologic function of the wetlands within the preserve. It was found that the proposed configuration of the preserve would conserve almost 100% of the original watershed area and would not negatively affect the hydrologic function of existing vernal pools. The land used to satisfy this mitigation measure shall be protected through a conservation easement acceptable to USACE, the City, and USFWS. The project applicant(s) for all project phases shall identify the extent of indirectly affected vernal pool and seasonal wetland habitat, either by identifying all such habitat within 250 feet of project construction activities or by providing an alternative technical evaluation. If a lesser distance is pursued, this distance shall be approved by USFWS. The project applicant(s) shall preserve acreage of vernal pool habitat for each wetted acre of any indirectly affected vernal pool habitat at a ratio approved by USFWS at the conclusion of the Section 7 consultation. This mitigation shall occur before the approval of any grading or improvement plans for any project phase that would allow work within 250 feet of such habitat, and before any ground-disturbing activity within 250 feet of the habitat. The project applicant(s) will not be required to complete this mitigation measure for direct or indirect impacts that have already been mitigated to the satisfaction of		

Note: PP = Proposed Project Alternative; HD = High Density Alternative; IM = Impact Minimization Alternative; NF = No Federal Action Alternative; NP = No Project Alternative.

Mitigation Monitoring and Reporting Program		
Mitigation Measure	**Timing**	**Enforcement**
USFWS through another BO or mitigation plan. A standard set of BMPs shall be applied to construction occurring in areas within 250 feet of off-site vernal pool habitat, or within any lesser distance deemed adequate by a qualified biologist (with approval from USFWS) to constitute a sufficient buffer from such habitat. Refer to Section 3.4, "Drainage, Hydrology, and Water Quality," of the 2006 DEIR/DEIS for the details of BMPs to be implemented.		
3.10-4b: Obtain Incidental Take Permit for Impacts on Valley Elderberry Longhorn Beetle. No project construction shall proceed in areas containing VELB habitat (i.e., elderberry shrubs) until a BO has been issued by USFWS, and the project applicant(s) for all project phases have abided by all pertinent conditions in the BO relating to the proposed construction, including conservation and minimization measures, intended to be completed before on-site construction. Conservation and minimization measures are likely to include preparation of supporting documentation that describes methods for relocating and maintaining existing shrubs and associated vegetation. Relocation of existing elderberry shrubs and planting of new elderberry seedlings shall be implemented on a no-net-loss basis. Detailed information on monitoring success of relocated and planted shrubs and measures to compensate (should success criteria not be met) would also likely be required in the BO. Ratios for mitigation of VELB habitat will ultimately be determined through the ESA Section 7 consultation process with USFWS, but shall be a minimum of "no net loss." Section 7 consultation for the project is ongoing, and a VELB mitigation plan is being developed by ECORP Consulting. The final VELB mitigation plan may include transplanting all existing shrubs, as well as planting elderberry seedlings in the open space corridors, and purchase of credits in a USFWS-approved mitigation bank. Based on the current (dated) knowledge of the number of shrubs on-site and the latest VELB preservation guidelines, it is expected that approximately 3,088 seedlings would need to be planted over an area of approximately 25 acres to fulfill VELB mitigation requirements and no net loss of habitat. Implementation of the final approved plan would satisfy mitigation requirements for the removal of elderberry savanna, a sensitive habitat as identified by DFG, as well as single elderberry shrubs. A copy of the USFWS-approved mitigation plan shall be submitted to the City before the approval of any grading or improvement plans or any ground-disturbing activities within 100 feet of VELB habitat for all project phases. Should delisting of VELB occur, a mitigation plan that would compensate for the removal of	Before the approval of any grading or improvement plans or any ground-disturbing activity within 100 feet of VELB habitat as applicable for all project phases, and on an ongoing basis as required by the mitigation plan and/or BO.	U.S. Army Corps of Engineers, Sacramento District; U.S. Fish and Wildlife Service; California Department of Fish and Game (if VELB delisted); and City of Rancho Cordova Planning Department.

Note: PP = Proposed Project Alternative; HD = High Density Alternative; IM = Impact Minimization Alternative; NF = No Federal Action Alternative; NP = No Project Alternative.

Mitigation Monitoring and Reporting Program		
Mitigation Measure	**Timing**	**Enforcement**
elderberry savanna, a sensitive habitat as identified by DFG, would still be required. The mitigation plan shall be submitted to and approved by DFG and the City before the approval of any grading or improvement plans or any ground-disturbing activities that would affect elderberry savanna for all project phases.		
3.10-4c: Conduct Preconstruction Surveys for Nesting Raptors and, if Found, Establish Appropriate Buffers. To mitigate impacts on Swainson's hawk and other raptors (including burrowing owl) for all project phases, the project applicant(s) shall retain a qualified biologist to conduct preconstruction surveys and to identify active nests on and within 0.5 mile of the project site and active burrows on the project site. The surveys shall be conducted before the approval of grading and/or improvement plans (as applicable) and no less than 14 days and no more than 30 days before the beginning of construction for all project phases. To the extent feasible, guidelines provided in *Recommended Timing and Methodology for Swainson's Hawk Nesting Surveys in the Central Valley* (Swainson's Hawk Technical Advisory Committee 2000) shall be followed. If no nests are found, no further mitigation is required. If active nests are found, impacts on nesting Swainson's hawks and other raptors shall be avoided by establishment of appropriate buffers around the nests. No project activity shall commence within the buffer area until a qualified biologist confirms that any young have fledged and the nest is no longer active. DFG guidelines recommend implementation of 0.25- or 0.5-mile buffers, but the size of the buffer may be adjusted if a qualified biologist and the City, in consultation with DFG, determine that such an adjustment would not be likely to adversely affect the nest. Monitoring of the nest by a qualified biologist during and after construction activities will be required if the activity has potential to adversely affect the nest. If active burrows are found, a mitigation plan shall be submitted to the City for review and approval before any ground-disturbing activities. The City shall consult with DFG. The mitigation plan may consist of installation of one-way doors on all burrows to allow owls to exit, but not reenter, and construction of artificial burrows within the project vicinity, as needed. If active burrows contain eggs and/or young, no construction shall occur within 50 feet of the burrow until young have fledged. Once it is confirmed that there are no owls inside burrows, these burrows may be collapsed.	Before the approval of grading and improvement plans, before any ground-disturbing activities, and during project construction as applicable for all project phases.	City of Rancho Cordova Planning Department.
3.10-4d: Prepare and Implement a Swainson's Hawk Mitigation Plan. The project applicant(s) for all project phases shall implement one of the following measures:	Before the approval of grading, improvement, or	City of Rancho Cordova Planning Department.

Note: PP = Proposed Project Alternative; HD = High Density Alternative; IM = Impact Minimization Alternative; NF = No Federal Action Alternative; NP = No Project Alternative.

Mitigation Monitoring and Reporting Program		
Mitigation Measure	**Timing**	**Enforcement**
► Before the approval of grading and improvement plans or before any ground-disturbing activities, whichever occurs first, the project applicant(s) shall preserve, to the satisfaction of the City, suitable Swainson's hawk foraging habitat to ensure 1:1 mitigation of habitat value for Swainson's hawk foraging habitat lost as a result of the project, as determined by the City after consultation with DFG and a qualified biologist. The 1:1 habitat value shall be based on Swainson's hawk nesting distribution and an assessment of habitat quality, availability, and use within the City's planning area. If specific data for Rancho Cordova's Swainson's hawk habitat are not available at the time that this mitigation measure is being implemented, the mitigation ratio shall be consistent with the 1994 DFG Swainson's Hawk Guidelines included in the *Staff Report Regarding Mitigation for Impacts to Swainson's Hawks (*Buteo swainsoni*) in the Central Valley of California*. Such mitigation shall be accomplished through either the transfer of fee title or perpetual conservation easement. The mitigation land shall be located within the known foraging area and within Sacramento County. The City, after consultation with DFG, will determine the appropriateness of the mitigation land. Before approval of such proposed mitigation, the City shall consult with DFG regarding the appropriateness of the mitigation. If mitigation is accomplished through conservation easement, then such an easement shall ensure the continued management of the land to maintain Swainson's hawk foraging values, including but not limited to ongoing agricultural uses and the maintenance of all existing water rights associated with the land. The conservation easement shall be recordable and shall prohibit any activity that substantially impairs or diminishes the land's capacity as suitable Swainson's hawk habitat. The project applicant(s) shall transfer said Swainson's hawk mitigation land, through either conservation easement or fee title, to a third-party, nonprofit conservation organization (Conservation Operator), with the City and DFG named as third-party beneficiaries. The Conservation Operator shall be a qualified conservation easement land manager that manages land as its primary function. Additionally, the Conservation Operator shall be a tax-exempt nonprofit conservation organization that meets the criteria of Civil Code Section 815.3(a) and shall be selected or approved by the City, after consultation with DFG. The City, after consultation with DFG and the Conservation Operator, shall approve the content and form of the conservation easement. The City, DFG, and the Conservation Operator shall each have the power to enforce the terms of the conservation easement. The Conservation Operator shall	construction plans and before any ground-disturbing activity in any project development phase that would affect Swainson's hawk foraging habitat.	

Note: PP = Proposed Project Alternative; HD = High Density Alternative; IM = Impact Minimization Alternative; NF = No Federal Action Alternative; NP = No Project Alternative.

Mitigation Monitoring and Reporting Program		
Mitigation Measure	**Timing**	**Enforcement**
monitor the easement in perpetuity to assure compliance with the terms of the easement. The project applicant(s), after consultation with the City, DFG, and the Conservation Operator, shall establish an endowment or some other financial mechanism that is sufficient to fund in perpetuity the operation, maintenance, management, and enforcement of the conservation easement. If an endowment is used, either the endowment funds shall be submitted to the City to be distributed to an appropriate third-party nonprofit conservation agency, or they shall be submitted directly to the third-party nonprofit conservation agency in exchange for an agreement to manage and maintain the lands in perpetuity. The Conservation Operator shall not sell, lease, or transfer any interest of any conservation easement or mitigation land it acquires without prior written approval of the City and DFG. If the Conservation Operator ceases to exist, the duty to hold, administer, manage, maintain, and enforce the interest shall be transferred to another entity acceptable to the City and DFG. The City Planning Department shall ensure that mitigation habitat is properly established and is functioning as habitat by conducting regular monitoring of the mitigation site(s) for the first 10 years after establishment of the easement. OR ► The project applicant(s) may participate in a future City Swainson's Hawk Foraging Habitat Ordinance (once adopted) as an alternative to the measure above. OR ► The project applicant(s) may participate in a future habitat conservation plan (once adopted) as an alternative to the above measures.		
3.10-5: Incorporate Measures to Protect Greene's Legenere in the Mitigation Monitoring Plan. Direct impacts on the population of Greene's legenere located within the wetland preserve shall be avoided to the maximum extent feasible. An MMP for Greene's legenere is being developed on behalf of the project applicant(s) by ECORP Consulting. Before the approval of grading plans or any ground-breaking activity within 250 feet of any Greene's legenere population, the mitigation plan shall be submitted to the City for review and approval. The plan shall be submitted concurrently to DFG and USFWS for review and comment, and the City may consult with these entities before approval of the plan. The plan is required to maintain viable plant populations on-site and shall include avoidance measures for the existing population to be retained and mitigation measures for the populations to be directly affected. Possible avoidance measures include fencing of the population before construction and exclusion of project activities from the fenced-off areas, and construction monitoring by a	Before the approval of grading or improvement plans or any ground-breaking activity within 250 feet of any Greene's legenere population, including grubbing and clearing, for any project development phase. Ongoing monitoring shall occur for a minimum of 5 years following the	City of Rancho Cordova Planning Department.

Note: PP = Proposed Project Alternative; HD = High Density Alternative; IM = Impact Minimization Alternative; NF = No Federal Action Alternative; NP = No Project Alternative.

Mitigation Monitoring and Reporting Program		
Mitigation Measure	**Timing**	**Enforcement**
qualified botanist to keep construction crews away from the population. Indirect impacts (i.e., changes in hydrology) shall be minimized by placing culverts to the vernal pool where this population occurs, if necessary. Possible mitigation for the two populations of Greene's legenere that would be removed during construction of the drainage parkway includes the collection of seeds from the existing populations and inoculation of the collected seeds into existing or compensatory vernal pools within the wetland preserve. The mitigation plan proposes that the best option for the successful germination of seeds would be to inoculate existing pools that are similar in size and depth and hydration period, and with similar associated species as the pools that currently support Greene's legenere. Mitigation for the populations of legenere proposed to be directly affected shall commence before the approval of any plans for, or any ground-breaking activities near, the locations of such legenere populations. Monitoring of the existing population of Greene's legenere and the seeded populations shall be conducted in conjunction with monitoring of vernal pools and shall continue for a minimum period of 5 years.	completion of all construction activities.	
3.11 VISUAL RESOURCES		
3.11-3: Require Development to Conform to City General Plan Design Guidelines. The project applicant(s) for all project phases shall include design, architectural, development, and maintenance standards in the Rio del Oro Specific Plan that will ensure minimization of impacts to the existing visual character of the site. Through this process the project applicant(s) shall ensure that urban development at the project site is substantially consistent with the Design Guidelines adopted as part of the City General Plan. OR Before the approval of building permits, all structures and facilities shall adhere to the City's design review process.	Before approval of building permits for all structures within all project phases.	City of Rancho Cordova Planning Department.
3.11-4: Screen Construction Staging Areas. The project applicant(s) for all project phases shall locate staging and material storage areas as far away from sensitive land uses (i.e., residential areas, schools, parks) and/or nearby roadways as possible. Staging and material storage areas shall be approved by the City before the approval of grading plans and building permits for all project phases, and shall be screened from adjacent occupied land uses in earlier development phases to the maximum extent practicable. Screens may include berms or fences. The screen design shall be	Before approval of grading plans and building permits, and during all phases of construction for all project phases.	City of Rancho Cordova Public Works Department.

Note: PP = Proposed Project Alternative; HD = High Density Alternative; IM = Impact Minimization Alternative; NF = No Federal Action Alternative; NP = No Project Alternative.

Mitigation Monitoring and Reporting Program		
Mitigation Measure	**Timing**	**Enforcement**
approved by the City to reduce further visual effects to the extent possible.		
3.11-5: Screen Mining Areas. Before the issuance of certificates of occupancy and final inspections for facilities where mining activities will be visible, the project applicant(s) for all project phases shall visually screen project-related development from mining activities to the maximum extent practicable. If mining activities, including reclamation activities, are anticipated to occur for more than 1 year after project approval, a combination of fast-growing shrubs and trees shall be planted around mining project boundaries to provide screening.	Before the issuance of certificates of occupancy and final inspections for facilities where mining activities would be visible for all project phases.	City of Rancho Cordova Planning Department.
3.11-6: Establish and Require Conformance to Lighting Standards and Prepare and Implement a Lighting Plan. To reduce impacts associated with light and glare, the project applicant(s) for all project phases shall conform to the following guidelines: ► Meet the minimum City lighting standards for all project-related lighting. All lighting fixtures shall be designed to be consistent with the Design Guidelines contained in the City General Plan. ► Shield or screen lighting fixtures to direct the light downward and prevent light spill on adjacent properties. ► Place and direct flood or area lighting needed for construction activities or for nighttime sporting activities to not disturb adjacent residential areas and passing motorists. ► Prohibit the use of harsh mercury vapor, low-pressure sodium, or fluorescent bulbs for public lighting in residential neighborhoods. ► Use appropriate building materials, lighting, and signage in the office/commercial areas to prevent light and glare from adversely affecting motorists on nearby roadways. ► Design exterior lighting as an integral part of the building and landscape design in the Rio del Oro Specific Plan area. Lighting fixtures shall be architecturally consistent with the overall site design and character and shall be consistent with the City's Design Guidelines. ► Establish standards for outdoor lighting to reduce high-intensity nighttime lighting and glare as part of the Rio del Oro Specific Plan design guidelines/standards. Consideration shall be given to design features, namely directional shielding for street lighting, parking lot lighting, and other significant light sources, that will reduce effects of nighttime lighting. In addition, consideration shall be given to the use of automatic shutoffs or motion sensors for lighting	Before approval of building permits for all phases.	City of Rancho Cordova Planning and Public Works Departments.

Note: PP = Proposed Project Alternative; HD = High Density Alternative; IM = Impact Minimization Alternative; NF = No Federal Action Alternative; NP = No Project Alternative.

Mitigation Monitoring and Reporting Program		
Mitigation Measure	**Timing**	**Enforcement**
features to further reduce excess nighttime light. All nighttime lighting shall be shielded to prevent the light from shining off of the surface intended to be illuminated. A lighting plan shall be submitted to the City for review and approval which shall include the above elements. The lighting plan may be submitted concurrently with other improvement plans, and shall be submitted before the installation of any lighting or the approval of building permits for all phases. The project applicant(s) of all future phases shall implement the approved lighting plan.		
3.13 HAZARDS AND HAZARDOUS MATERIALS		
3.13-2a: Require the Project Applicant(s) to Cooperate with Aerojet and Regulatory Agencies to Preserve, Modify, or Close Existing Groundwater Monitoring Wells. The project applicant(s) shall work with Aerojet, DTSC, and the Central Valley RWQCB or any successor to establish the preservation, modification, or closure of existing groundwater monitoring wells. If groundwater wells are to be affected by proposed tentative maps, then the project applicant(s) or successors shall provide the City with evidence that the relocation, modification, or closure of the well(s) is approved by the appropriate agencies as part of the City's final map approval process and before development.	Before approval of small-lot tentative maps for any portions of the project site except the Phase 1 area as shown in Exhibit 3.13-1.	California Department of Toxic Substances Control, Central Valley Regional Water Quality Control Board, Aerojet General Corporation, and City of Rancho Cordova Planning Department.
3.13-2b: Coordinate Development Activities to Avoid Interference with Remediation Activities. The project applicant(s) for all project phases shall provide notice to Aerojet or any successor in interest and DTSC, the Central Valley RWQCB, and the City of the location, nature, and duration of construction activities within each phase of development at least 1 month before the construction activities begin in areas on or near property with current or planned remediation activities. Before the approval of grading plans for all project phases, the project applicant(s) shall work with Aerojet, DTSC, and the Central Valley RWQCB or any successor to schedule the timing of construction activities to prevent potential conflicts with remediation activities.	Before approval of grading plans and during construction activities for all project phases.	California Department of Toxic Substances Control, Central Valley Regional Water Quality Control Board, Aerojet General Corporation, and City of Rancho Cordova Planning Department.
3.13-2c: Notify the City in Writing that DTSC-Required Notification Obligations Regarding Deed Restrictions and/or Easements Have Been Fulfilled. Pursuant to its oversight over investigations of hazardous substances and determination of remedial action, DTSC establishes, as appropriate, deed restrictions (e.g., restrictions on future groundwater uses or future land uses) or easements (e.g., continued access to groundwater wells and pipelines) on property with associated notice requirements. The project applicant(s) for all such affected project phases shall provide notification in writing to the City that said required DTSC notification obligations have been	Before approval of small-lot final maps and/or issuance of permits for sales trailers and model homes for all project phases.	City of Rancho Cordova Planning Department.

Note: PP = Proposed Project Alternative; HD = High Density Alternative; IM = Impact Minimization Alternative; NF = No Federal Action Alternative; NP = No Project Alternative.

Mitigation Monitoring and Reporting Program		
Mitigation Measure	**Timing**	**Enforcement**
fulfilled. Evidence of the method of notification required by DTSC shall be submitted to the City before approval of final maps and/or the issuance of permits for sales trailers and model homes. The project applicant(s) for such affected project phases shall coordinate with the City to include this provision as part of tentative map approval.		
3.13-3: Conduct a Hazardous-Building-Materials Study and Implement all Applicable Regulations. Before the approval of demolition permits for any existing on-site buildings, the project applicant(s) for all project phases, except development Phase 1 shall hire a qualified consultant to investigate whether any of the existing on-site structures contain lead or ACMs that could become friable or mobile during demolition activities. If lead-containing materials or ACMs are found, the project applicant(s) shall coordinate with the County Environmental Management Department to ensure that such materials are properly removed (i.e., by an accredited inspector in accordance with EPA and Cal-OSHA standards). In addition, all activities (construction or demolition) in the vicinity of these materials shall comply with Cal-OSHA standards related to exposure of workers to asbestos and lead. The lead-containing materials and ACMs shall be handled properly and transported to an appropriate off-site disposal facility.	Before approval of demolition permits for existing on-site structures and during all demolition activities for all project phases, except development Phase1.	County of Sacramento Environmental Management Department and City of Rancho Cordova Planning Department.

Note: PP = Proposed Project Alternative; HD = High Density Alternative; IM = Impact Minimization Alternative; NF = No Federal Action Alternative; NP = No Project Alternative.

► Temporary fencing shall be installed around construction areas with signage indicating the presence of an active construction zone, and warning the public to keep out. ► Temporary fencing shall be installed around mining areas with signage indicating the presence of active mining operations, and warning the public to keep out. ► Mining equipment shall not be operated and mining activities shall not occur within 1,100 feet of any noise-sensitive receptor, or within 375 feet if a temporary barrier is constructed in accordance with the following specifications: • The barrier shall be located as close to the noise source or as close to the receptor as possible and shall break the line of sight between the source and receptor. • The barrier shall be constructed with three-quarter-inch Medium Density Overlay (MDO) plywood sheeting, or other acceptable material having a surface weight of 2 pounds per square foot (lb/sf) or greater, and a demonstrated Sound Transmission Class (STC) rating of 25 or greater as defined by American Society for Testing and Materials (ASTM) Test Method E90. • Weather- and abuse-resistant material shall be used for a temporary acoustical curtain. The material shall exhibit superior hanging and tear strength during construction with a surface weight of at least 1 lb/sf. The material shall have a minimum breaking strength of 120 pounds per inch (lb/in) per Federal Test Method Standard (FTMS) 191 A-M5102 and minimum tear strength of 30 lb/in per ASTM Test Method D117. Based on the same test procedures, the absorptive material facing shall have a minimum breaking strength of 100 lb/in and minimum tear strength of 7 lb/in. The material shall have an STC rating of 25 or greater, based on certified sound transmission loss data taken according to ASTM Test Method E90. It shall also have a Noise Reduction Coefficient (NRC) rating of 0.70 or greater, based on certified sound absorption coefficient data according to ASTM Test Method C423. • The mating surfaces of the barrier sides shall be installed flush with each other. Gaps between barrier units, and between the bottom edge of the barrier panels and the ground, shall be closed with material that will completely close the gaps, and be dense enough to	future mining permits, and during all project construction for all project phases and mining activities.	

Note: PP = Proposed Project Alternative; HD = High Density Alternative; IM = Impact Minimization Alternative; NF = No Federal Action Alternative; NP = No Project Alternative.

Mitigation Monitoring and Reporting Program		
Mitigation Measure	**Timing**	**Enforcement**
3.13-6: Develop and Implement Site-Specific Wetland Mosquito Management Guidelines. Before the start of construction activities for all project phases, the project applicant(s) shall develop a set of site-specific Wetland Mosquito Management Guidelines. The guidelines shall be submitted to the City for review and approval. The project applicant(s) shall implement the guidelines once they have been approved.	Before the start of construction activities and as specified in the guidelines for all project phases.	City of Rancho Cordova Public Works Department and Building and Safety Department.
3.14 TRAFFIC AND TRANSPORTATION		
3.14-1: Mitigation Measure Common to All Impacts under Impact 3.14-1 To avoid repetition, the information contained in the following mitigation measure applies to all other mitigation measures required under Impact 3.14-1. The project applicant(s) for all project phases shall participate in the necessary improvements identified in all of the following mitigation measures. The project's fair-share participation and the associated timing of the improvements shall be identified in Tier 2 entitlements for the project and before any Development Activity, as that term is defined in the Tier 1 Development Agreements, on the property.The mitigation monitoring and reporting program for the project will be amended to include these participation and timing details for traffic improvements. The timing and enforcement would be the same for all identified mitigation measures associated with Impact 3.14-1.	As part of Tier 2 entitlements and before any Development Activity, as that term is defined in the Tier 1 Development Agreements.	City of Rancho Cordova Public Works Department.

Note: PP = Proposed Project Alternative; HD = High Density Alternative; IM = Impact Minimization Alternative; NF = No Federal Action Alternative; NP = No Project Alternative.

Mitigation Monitoring and Reporting Program		
Mitigation Measure	**Timing**	**Enforcement**
3.14-1a: Participate in Improvements to the SR 16/Excelsior Road Intersection (Intersection 1). To ensure that the SR 16/Excelsior Road intersection operates at an acceptable LOS, all of the following improvements are required: ► The northbound approach must be reconfigured to consist of one left-turn lane, one through lane, and one shared through/right-turn lane. ► The southbound approach must be reconfigured to consist of two left-turn lanes, two through lanes, and one right-turn lane. ► The eastbound approach must be reconfigured to consist of one left-turn lane, one through lane, and one right-turn lane. ► The westbound approach must be reconfigured to consist of one left-turn lane, two through lanes, and one right-turn lane. These improvements would require widening of SR 16 east and west of the intersection to accommodate the additional lanes. Improvements to the SR 16/Excelsior Road intersection are contained within the *SunRidge Specific Plan Public Facilities Financing Plan* and zoning conditions. The CEQA Findings of Fact and Statement of Overriding Considerations for the Sunrise Douglas Community Plan/SunRidge Specific Plan Project state that physical improvement of this intersection is feasible. Implementation of the improvements described above would assist in reducing traffic impacts on this intersection by providing acceptable operations. If these improvements are completed concurrent with development of the SunRidge Specific Plan and implemented before development Phase 1 of the Rio del Oro project, then the project impact at this intersection would be reduced to a less-than-significant level. Improvements to this intersection must be coordinated with Caltrans, the County, and other potentially affected oversight agencies. The impact conclusion reached in the DEIR/DEIS is significant and unavoidable because the identified improvements fall under the jurisdiction of Caltrans and the County, and neither the City nor the project applicant(s) would have control over their timing or implementation.	See timing listed for 3.14-1.	See enforcement listed for 3.14-1.
3.14-1b: Participate in Improvements at the SR 16/Eagles Nest Road Intersection (Intersection 2). To ensure that the SR 16/Eagles Nest Road intersection operates at an acceptable	See timing listed for 3.14-1.	See enforcement listed for 3.14-1.

Note: PP = Proposed Project Alternative; HD = High Density Alternative; IM = Impact Minimization Alternative; NF = No Federal Action Alternative; NP = No Project Alternative.

Mitigation Monitoring and Reporting Program		
Mitigation Measure	**Timing**	**Enforcement**
LOS, a traffic signal must be installed at this intersection, and the eastbound and westbound approaches must be reconfigured to consist of one left-turn lane, one through lane, and one shared through/right-turn lane. These improvements would require widening of SR 16 for 1,000 feet on both sides of this intersection to accommodate the additional through lanes. Improvements to the SR 16/Eagles Nest Road intersection are contained within the *SunRidge Specific Plan Public Facilities Financing Plan* and zoning conditions. The CEQA Findings of Fact and Statement of Overriding Considerations for the Sunrise Douglas Community Plan/SunRidge Specific Plan Project state that physical improvement of this intersection is feasible. Implementation of the improvements described above, including the necessary widening of SR 16, would assist in reducing traffic impacts on this intersection. If these improvements are completed concurrent with development of the SunRidge Specific Plan and implemented before development Phase 1 of the Rio del Oro project, then the project impact at this intersection would be reduced to a less-than-significant level. Improvements to this intersection must be coordinated with Caltrans, the County, and other potentially affected oversight agencies.		
3.14-1c: Participate in Improvements to the SR 16/Sunrise Boulevard Intersection (Intersection 3). To ensure that the SR 16/Sunrise Boulevard intersection operates at an acceptable LOS, the northbound approach must be reconfigured to consist of one left-turn lane, one through lane, and one shared through/right-turn lane; and the southbound approach must be reconfigured to consist of one left-turn lane, two through lanes, and one right-turn lane. An additional through lane would be needed in the eastbound and westbound directions, which would require widening of SR 16 on both sides of the intersection for a minimum of 1,000 feet in both directions. With these improvements, this intersection would operate at an acceptable LOS. Improvements to the SR 16/Sunrise Boulevard intersection are contained within the County Development Fee Program, are scheduled for Measure A funding, and are within the *Mather Field Specific Plan Financing Plan*. Implementation of the improvements described above, including the necessary widening of SR 16, would assist in reducing traffic impacts on this intersection. If these improvements are completed concurrent with development of the Mather Field Specific Plan and	See timing listed for 3.14-1.	See enforcement listed for 3.14-1.

Note: PP = Proposed Project Alternative; HD = High Density Alternative; IM = Impact Minimization Alternative; NF = No Federal Action Alternative; NP = No Project Alternative.

Mitigation Monitoring and Reporting Program		
Mitigation Measure	**Timing**	**Enforcement**
implemented before development Phase 1 of the Rio del Oro project, then the project impact at this intersection would be reduced to a less-than-significant level. Improvements to this intersection must be coordinated with Caltrans, the County, and other potentially affected oversight agencies. The impact conclusion reached in the DEIR/DEIS is significant and unavoidable because the identified improvements fall under the jurisdiction of Caltrans and the County, and neither the City nor the project applicant(s) would have control over their timing or implementation.		
3.14-1d: Participate in Improvements to the SR 16/Grant Line Road Intersection (Intersection 4). To ensure that the SR 16/Grant Line Road intersection operates at an acceptable LOS, all of the following improvements are required: ► The northbound and southbound approaches must be reconfigured to consist of one left-turn lane and one shared through/right-turn lane. ► Protected left-turn signal phasing must be provided on the northbound and southbound approaches. ► The eastbound and westbound approaches must be reconfigured to consist of one left-turn lane, one through lane, and a shared through/right-turn lane. These improvements would require widening of SR 16 1,000 feet on both sides of the intersection. Improvements to the SR 16/Grant Line Road intersection are contained within the County Development Fee Program, are scheduled for Measure A funding, and are within the *Mather Field Specific Plan Financing Plan.* Implementation of the improvements described above, including the necessary widening of SR 16, would assist in reducing traffic impacts on this intersection; with them, this intersection would operate at an acceptable LOS. If these improvements are completed concurrent with development of the Mather Field Specific Plan and implemented before development Phase 1 of the Rio del Oro project, then the project impact at this intersection would be reduced to a less-than-significant level. Improvements to this intersection must be coordinated with Caltrans, the County, and other potentially affected oversight agencies.	See timing listed for 3.14-1.	See enforcement listed for 3.14-1.

Note: PP = Proposed Project Alternative; HD = High Density Alternative; IM = Impact Minimization Alternative; NF = No Federal Action Alternative; NP = No Project Alternative.

Mitigation Monitoring and Reporting Program		
Mitigation Measure	**Timing**	**Enforcement**
3.14-1e: Participate in Improvements to the Florin Road/Sunrise Boulevard Intersection (Intersection 5). To ensure that the Florin Road/Sunrise Boulevard intersection operates at an acceptable LOS, the southbound approach must be reconfigured to consist of one through lane and one dedicated right-turn lane. Improvements to this intersection must be coordinated with the County and other potentially affected oversight agencies.	See timing listed for 3.14-1.	See enforcement listed for 3.14-1.
3.14-1f: Participate in Improvements to the Grant Line Road/Sunrise Boulevard Intersection (Intersection 6). To ensure that the Grant Line Road/Sunrise Boulevard intersection operates at an acceptable LOS, all of the following improvements are required: ► A traffic signal must be installed at this intersection. ► The southbound approach must be reconfigured to consist of one left-turn lane, one through lane, and two dedicated right-turn lanes. ► The northbound approach must be reconfigured to consist of one left-turn lane, one through lane, and one right-turn lane. ► Protected left-turn phases must be provided on the northbound and southbound approaches. ► A second eastbound left-turn lane must be added. ► Adequate receiving lanes must be provided on Sunrise Boulevard and Grant Line Road to accommodate the identified intersection geometrics. Interim improvements to the Grant Line Road/Sunrise Boulevard intersection are contained within the Elk Grove West Vineyard Plan, with ultimate improvements within the *Vineyard Springs Comprehensive Plan Public Facilities Financing Plan*. Implementation of the improvements described above would assist in reducing traffic impacts on this intersection. If the improvements are completed concurrent with development of the West Vineyard Specific Plan and implemented before development Phase 1 of the Rio del Oro project, then the project impact at this intersection would be reduced to a less-than-significant level. Improvements to this intersection must be coordinated with the County.	See timing listed for 3.14-1.	See enforcement listed for 3.14-1.

Note: PP = Proposed Project Alternative; HD = High Density Alternative; IM = Impact Minimization Alternative; NF = No Federal Action Alternative; NP = No Project Alternative.

Mitigation Monitoring and Reporting Program		
Mitigation Measure	**Timing**	**Enforcement**
3.14-1g: Participate in Improvements to the Grant Line Road/Douglas Road Intersection (Intersection 8). To ensure that the Grant Line Road/Douglas Road intersection operates at an acceptable LOS, a traffic signal must be installed at this intersection. Improvements to the Grant Line Road/Douglas Road intersection are contained within the *SunRidge Specific Plan Public Facilities Financing Plan.* Implementation of the improvement described above would assist in reducing traffic impacts on this intersection. If this improvement is completed concurrent with development of the SunRidge Specific Plan and implemented before development Phase 1 of the Rio del Oro project, then the project impact at this intersection would be reduced to a less-than-significant level.	See timing listed for 3.14-1.	See enforcement listed for 3.14-1.
3.14-1h: Participate in Improvements to the Sunrise Boulevard/Douglas Road Intersection (Intersection 9). Improvements must be made to ensure that the Sunrise Boulevard/Douglas Road intersection operates at an acceptable LOS. Specifically, all approaches must be reconfigured to consist of two left-turn lanes, three through lanes, and one right-turn lane. However, with implementation of this improvement, the intersection would continue to operate at an unacceptable LOS E or LOS F. To further improve operations at the intersection, additional roadway connectivity is required. To achieve this connectivity, the Zinfandel Drive Extension must be implemented (to accommodate traffic generated within the SunRidge Specific Plan area), International Drive must be extended to Sunrise Boulevard and into and through the Rio del Oro project site, and Rancho Cordova Parkway (and its connection to U.S. 50) must be implemented. Improvements to this intersection are contained within the *SunRidge Specific Plan Public Facilities Financing Plan*. The extension of Zinfandel Drive is identified as part of the *Mather Field Specific Plan Public Facilities Financing Plan*. Funding has been identified for Rancho Cordova Parkway and the interchange and for the extension of International Drive to Sunrise Boulevard within the City's CIP program. Implementation of the improvements identified above would assist in reducing traffic impacts on this intersection. Improvements to this intersection must be coordinated with Caltrans, the County, and other potentially affected oversight agencies.	See timing listed for 3.14-1.	See enforcement listed for 3.14-1.

Note: PP = Proposed Project Alternative; HD = High Density Alternative; IM = Impact Minimization Alternative; NF = No Federal Action Alternative; NP = No Project Alternative.

Mitigation Monitoring and Reporting Program		
Mitigation Measure	**Timing**	**Enforcement**
3.14-1i: Participate in Improvements to the Mather Field Road/U.S. 50 Eastbound Ramps Intersection (Intersection 12). Improvements must be made to ensure that the Mather Field Road/U.S. 50 eastbound ramps intersection operates at an acceptable LOS. Specifically, the eastbound ramp needs modification to make the eastbound right turn a "free" movement. This would require a receiving lane on Mather Field Road, south of the intersection. To further improve operations at the intersection, additional roadway connectivity is required. To achieve this connectivity, the Zinfandel Drive Extension must be implemented (to accommodate traffic generated within the SunRidge Specific Plan area), International Drive must be extended to Sunrise Boulevard and into and through the Rio del Oro project site, and Rancho Cordova Parkway (and its connection to U.S. 50) must be implemented. The extension of Zinfandel Drive is identified as part of the *Mather Field Specific Plan Public Facilities Financing Plan*. Funding has been identified for Rancho Cordova Parkway and the interchange and for the extension of International Drive to Sunrise Boulevard within the City's CIP program. Implementation of the improvements identified above would assist in reducing traffic impacts on this intersection. Improvements to this intersection must be coordinated with Caltrans, the County, and other potentially affected oversight agencies.	See timing listed for 3.14-1.	See enforcement listed for 3.14-1.
3.14-1j: Participate in Improvements to the Zinfandel Drive/White Rock Road Intersection (Intersection 15). To offset project-related impacts at the Zinfandel Drive/White Rock Road intersection, all of the following improvements are required: ► The southbound approach must be reconfigured to consist of three left-turn lanes, two through lanes, and one right-turn lane. ► The eastbound approach must be reconfigured to consist of two left-turn lanes, two through lanes, and one shared through/right-turn lane. ► The westbound approach must be reconfigured to consist of two left-turn lanes, three through lanes, and one free right-turn lane. Although these improvements offset the impacts of the project, this intersection would still operate at an unacceptable LOS. Additional improvements must be made to satisfy the City's LOS D	See timing listed for 3.14-1.	See enforcement listed for 3.14-1.

Note: PP = Proposed Project Alternative; HD = High Density Alternative; IM = Impact Minimization Alternative; NF = No Federal Action Alternative; NP = No Project Alternative.

Mitigation Monitoring and Reporting Program		
Mitigation Measure	**Timing**	**Enforcement**
threshold, including additional roadway connectivity such as the extension of International Drive to Sunrise Boulevard, extension of Kiefer Boulevard, and implementation of Rancho Cordova Parkway (and its connection to U.S. 50). Improvements to this intersection are identified in the City's Circulation Element/Plan and included in the City's CIP. Implementation of the improvements identified above would assist in reducing traffic impacts on this intersection.		
3.14-1k: Participate in Improvements to the Zinfandel Drive/U.S. 50 Eastbound Ramps Intersection (Intersection 16). To ensure that the Zinfandel Drive/U.S. 50 eastbound ramps intersection operates at an acceptable LOS, all of the following improvements are required: ► The northbound approach must be reconfigured to consist of four through lanes and one shared through/right-turn lane. ► The eastbound approach must be reconfigured to consist of three left-turn lanes, one through lane, and one free right-turn lane. ► The westbound approach must be reconfigured to consist of three right-turn lanes. ► The southbound approach must be reconfigured to consist of three through lanes and a free right-turn lane. Improvements to this intersection are identified in the City's CIP. Implementation of the improvements identified above would assist in reducing traffic impacts on the intersection. These improvements must be coordinated with Caltrans and other potentially affected oversight agencies.	See timing listed for 3.14-1.	See enforcement listed for 3.14-1.
3.14-1l: Participate in Improvements to the Sunrise Boulevard/White Rock Road Intersection (Intersection 18). Implement parallel roadway improvements identified in Mitigation Measure 3.14-1m.	See timing listed for 3.14-1.	See enforcement listed for 3.14-1.
3.14-1m: Participate in Improvements to the Sunrise Boulevard/Folsom Boulevard Intersection (Intersection 19). Implement Rancho Cordova Parkway (and its connection to U.S. 50), Zinfandel Drive Extension, International Drive Extension into and through the Rio del Oro project site, and realign International Drive with Old Placerville Road (with associated roadway improvements). Implementing these improvements would improve operations at and assist in	See timing listed for 3.14-1.	See enforcement listed for 3.14-1.

Note: PP = Proposed Project Alternative; HD = High Density Alternative; IM = Impact Minimization Alternative; NF = No Federal Action Alternative; NP = No Project Alternative.

Mitigation Monitoring and Reporting Program		
Mitigation Measure	**Timing**	**Enforcement**
reducing traffic impacts on this intersection.		
3.14-1n: Participate in Improvements to the Sunrise Boulevard/U.S. 50 Westbound Ramps Intersection (Intersection 21). Improvements must be made to ensure that the Sunrise Boulevard/U.S. 50 westbound ramps intersection operates at an acceptable LOS. Specifically, the westbound approach would need to consist of three left-turn lanes and two right-turn lanes. Improvements to this interchange are identified in the City's CIP program. An alternative to these improvements is to implement parallel capacity improvements, such as implementation of Rancho Cordova Parkway (and its connection to U.S. 50), Zinfandel Drive Extension, International Drive Extension into and through the Rio del Oro project site, and realignment of International Drive with Old Placerville Road (with associated roadway improvements). Implementing these alternative improvements would improve operations at and assist in reducing traffic impacts on this intersection. (See Mitigation Measure MM 3.14-1m.)	See timing listed for 3.14-1.	See enforcement listed for 3.14-1.
3.14-1o: Participate in Improvements to the Sunrise Boulevard/Zinfandel Drive Intersection (Intersection 22 Implement grade separation at the intersection of Sunrise Boulevard/Zinfandel Drive consistent with the City's Circulation Element/Plan.	See timing listed for 3.14-1.	See enforcement listed for 3.14-1.
3.14-1p: Participate in Improvements to the Hazel Avenue/Folsom Boulevard Intersection (Intersection 23). To ensure that the Hazel Avenue/Folsom Boulevard intersection operates at an acceptable LOS, the westbound approach must be reconfigured to consist of one left-turn lane, one through lane, and two right-turn lanes. An alternative to this improvement that is consistent with the City's Circulation Element/Plan is to implement parallel capacity improvements, such as Easton Valley Parkway and upgrades to White Rock Road.	See timing listed for 3.14-1.	See enforcement listed for 3.14-1.
3.14-1q: Participate in Improvements to the Hazel Avenue/U.S. 50 Eastbound Ramps Intersection (Intersection 24). To ensure that the Hazel Avenue/U.S. 50 eastbound ramps intersection operates at an acceptable LOS, an additional eastbound left-turn lane must be installed, with an appropriate receiving lane. Improvements to this intersection must be	See timing listed for 3.14-1.	See enforcement listed for 3.14-1.

Note: PP = Proposed Project Alternative; HD = High Density Alternative; IM = Impact Minimization Alternative; NF = No Federal Action Alternative; NP = No Project Alternative.

Mitigation Monitoring and Reporting Program		
Mitigation Measure	**Timing**	**Enforcement**
coordinated with Caltrans and other potentially affected oversight agencies.		
3.14-1r: Participate in Improvements to the Hazel Avenue/U.S. 50 Westbound Ramps Intersection (Intersection 25). To ensure that the Hazel Avenue/U.S. 50 westbound ramps intersection operates at an acceptable LOS, an additional westbound right-turn lane must be installed on the off-ramp. Improvements to this intersection must be coordinated with Caltrans, the County, and other potentially affected oversight agencies.	See timing listed for 3.14-1.	See enforcement listed for 3.14-1.
3.14-1s: Participate in Improvements to the Grant Line Road/White Rock Road Intersection (Intersection 26). To ensure that the Grant Line Road/White Rock Road intersection operates at an acceptable LOS, all of the following improvements are required: ► A traffic signal must be installed at this intersection. ► One through lane and one dedicated right-turn lane must be added on the southbound approach. ► One left-turn lane and one shared left/through/right-turn lane must be added on the eastbound approach. ► One left-turn lane and one through lane must be added on the northbound approach. Improvements to this intersection must be coordinated with the County and other potentially affected oversight agencies.	See timing listed for 3.14-1.	See enforcement listed for 3.14-1.
3.14-1t: Participate in Improvements to the Kilgore Road/White Rock Road Intersection (Intersection 27). To ensure that the Kilgore Road/White Rock Road intersection operates at an acceptable LOS with implementation of development Phase 1, all of the following improvements are required: ► A free right-turn lane must be added on the northbound approach with an associated receiving lane (which would require widening of the White Rock Road crossing of the Folsom South Canal). ► One through lane must be added on the eastbound approach.	See timing listed for 3.14-1.	See enforcement listed for 3.14-1.

Note: PP = Proposed Project Alternative; HD = High Density Alternative; IM = Impact Minimization Alternative; NF = No Federal Action Alternative; NP = No Project Alternative.

Mitigation Monitoring and Reporting Program		
Mitigation Measure	**Timing**	**Enforcement**
► Two left-turn lanes must be provided on the westbound approach. For buildout of the specific plan under the three development alternatives, the improvements described above are required. In addition, one left-turn lane, two through lanes, and one right-turn lane must be added to the southbound approach. Alternatively, International Drive could be extended into and through the Rio del Oro project site if desired, to provide parallel capacity to White Rock Road. Although these required improvements would offset impacts associated with the project under buildout of the specific plan, this intersection would not operate acceptably. For this intersection to operate acceptably under buildout of all three development alternatives, International Drive would have to be extended into and through the project site in conjunction with the identified improvements. The crossing of the Folsom South Canal must be coordinated with the U.S. Bureau of Reclamation and appropriate oversight agencies.		
3.14-1u: Participate in Improvements to Mather Boulevard between Femoyer Street and Douglas Road (Roadway Segment 4). To ensure that Mather Boulevard operates at an acceptable LOS between Femoyer Street and Douglas Road, Femoyer Street must be widened to four lanes between Mather Boulevard and the proposed Zinfandel Drive extension, and the future Zinfandel Drive extension must be constructed as a four-lane facility from Femoyer Street to Douglas Road. Improvements to this roadway segment must be coordinated with the County.	See timing listed for 3.14-1.	See enforcement listed for 3.14-1.
3.14-1v: Participate in Improvements to Douglas Road between Mather Boulevard and Sunrise Boulevard (Roadway Segment 5). To ensure that Douglas Road operates at an acceptable LOS between Mather Boulevard and Sunrise Boulevard, Douglas Road must be widened to four lanes. Improvements to this roadway segment must be coordinated with the County.	See timing listed for 3.14-1.	See enforcement listed for 3.14-1.
3.14-1w: Participate in Improvements to White Rock Road between Sunrise Boulevard and	See timing listed for 3.14-1.	See enforcement listed for

Note: PP = Proposed Project Alternative; HD = High Density Alternative; IM = Impact Minimization Alternative; NF = No Federal Action Alternative; NP = No Project Alternative.

Mitigation Monitoring and Reporting Program		
Mitigation Measure	**Timing**	**Enforcement**
Grant Line Road (Roadway Segment 9). To ensure that White Rock Road operates at an acceptable LOS between Sunrise Boulevard and Grant Line Road, White Rock Road must be widened to four lanes. Improvements to this roadway segment must be coordinated with the County.		3.14-1.

Note: PP = Proposed Project Alternative; HD = High Density Alternative; IM = Impact Minimization Alternative; NF = No Federal Action Alternative; NP = No Project Alternative.

Mitigation Monitoring and Reporting Program		
Mitigation Measure	**Timing**	**Enforcement**
3.14-1x: Participate in Improvements to Zinfandel Drive between the U.S. 50 Eastbound Ramps and White Rock Road (Roadway Segment 15). Implement parallel capacity improvements, such as implementation of Rancho Cordova Parkway (and its connection to U.S. 50), extension of International Drive into and through the project site, and connectivity between International Drive and Old Placerville Road. Improvements to this roadway segment must be coordinated with the County.Improvements to this roadway segment must be coordinated with the County. The impact conclusion reached in the DEIR/DEIS is significant and unavoidable because widening this segment is inconsistent with the City's Circulation Element/Plan, and because the alternative improvements fall partially under the jurisdiction of the County, meaning that neither the City nor the project applicant(s) can ensure their implementation.	See timing listed for 3.14-1.	See enforcement listed for 3.14-1.
3.14-1aa: Participate in Improvements to Sunrise Boulevard between the U.S. 50 Eastbound Ramps and Folsom Boulevard (Roadway Segment 19). Implement parallel capacity improvements, such as implementation of Rancho Cordova Parkway (and its connection to U.S. 50), which could improve operations on this segment and reduce the project's impact. Improvements to this roadway segment must be coordinated with Caltrans, Sacramento RT, and other potentially affected oversight agencies.	See timing listed for 3.14-1.	See enforcement listed for 3.14-1.
3.14-1bb: Participate in Improvements to Sunrise Boulevard between Folsom Boulevard and White Rock Road (Roadway Segment 20). Implement parallel capacity improvements, such as implementation of Rancho Cordova Parkway (and its connection to U.S. 50), which could improve operations on this segment and reduce the project's impact. Improvements to this roadway segment must be coordinated with Caltrans and the County.	See timing listed for 3.14-1.	See enforcement listed for 3.14-1.
3.14-1cc: Participate in Improvements to Sunrise Boulevard between White Rock Road and Douglas Road (Roadway Segment 21). Implement parallel capacity improvements, such as implementation of Rancho Cordova Parkway (and its connection to U.S. 50), which could improve operations on this segment and reduce the project's impact. Improvements to this intersection must be coordinated with Caltrans and the County.	See timing listed for 3.14-1.	See enforcement listed for 3.14-1.

Note: PP = Proposed Project Alternative; HD = High Density Alternative; IM = Impact Minimization Alternative; NF = No Federal Action Alternative; NP = No Project Alternative.

Mitigation Monitoring and Reporting Program		
Mitigation Measure	**Timing**	**Enforcement**
3.14-1dd: Participate in Improvements to Sunrise Boulevard between SR 16 and Grant Line Road (Roadway Segment 22). To ensure that Sunrise Boulevard operates at an acceptable LOS between SR 16 and Grant Line Road, this roadway segment must be widened to four lanes. This improvement is included within the County's development fee program. If this improvement is implemented before development Phase 1 of the Rio del Oro project, then the project impact at this intersection would be reduced to a less-than-significant level. Improvements to this roadway segment must be coordinated with the County.	See timing listed for 3.14-1.	See enforcement listed for 3.14-1.
3.14-1ee: Participate in Improvements to Hazel Avenue between Winding Way and the U.S. 50 Westbound Ramps (Roadway Segment 23). To improve operations on Hazel Avenue between Winding Way and the U.S. 50 westbound ramps, this roadway segment must be widened to six lanes. This improvement is included within the County's development fee program and is expected to receive Measure A funding. With the identified improvement, this segment would still operate at an unacceptable LOS for the Baseline Plus Phase 1 and Baseline Plus Full Project Buildout scenarios under all three development alternatives, but the improvement would offset the amount of traffic the project adds to the segment and would reduce the project impact to a less-than-significant level. Improvements to this roadway segment must be coordinated with the County.	See timing listed for 3.14-1.	See enforcement listed for 3.14-1.

Note: PP = Proposed Project Alternative; HD = High Density Alternative; IM = Impact Minimization Alternative; NF = No Federal Action Alternative; NP = No Project Alternative.

Mitigation Monitoring and Reporting Program		
Mitigation Measure	**Timing**	**Enforcement**
3.14-1ff: Participate in Improvements to U.S. 50 between Mather Field Road and Zinfandel Drive (Freeway Segment 27) and U.S. 50 between Sunrise Boulevard and Hazel Avenue (Freeway Segment 29). To ensure that U.S. 50 operates at an acceptable LOS between Mather Field Road and Zinfandel Drive and between Sunrise Boulevard and Hazel Avenue, the following improvements to the U.S. 50 corridor are required: ► Ramp metering must be added on the Mather Field Road and Zinfandel Drive eastbound on-ramps. ► An auxiliary lane must be constructed from Mather Field Road and Sunrise Boulevard. ► Traffic-signal timing at freeway interchanges must be coordinated with adjacent City intersections to minimize impacts of vehicle queue spillback onto U.S. 50. ► Parallel facilities to U.S. 50 must be constructed, including improvements to SR 16, extension of International Drive into and through the project site, extension of Kiefer Boulevard, construction of Easton Valley Parkway, and connectivity of International Drive to Old Placerville Road. ► HOV lanes must be extended from Sunrise Boulevard to downtown Sacramento (or, as an interim project, to Watt Avenue). ► HOV enhancements to existing interchanges must be provided, such as bypass lanes at existing metered on-ramps. Improvements to these freeway segments must be coordinated with Caltrans and the County.	See timing listed for 3.14-1.	See enforcement listed for 3.14-1.
3.14-1hh: Participate in Improvements to Sunrise Boulevard between Douglas Road and Kiefer Boulevard (Roadway Segment 33). To ensure that Sunrise Boulevard operates at an acceptable LOS between Douglas Road and Kiefer Boulevard, this roadway segment must be widened to six lanes consistent with the City's Circulation Element/Plan and CIP.	See timing listed for 3.14-1.	See enforcement listed for 3.14-1.
3.14-1ii: Participate in Improvements to Sunrise Boulevard between Kiefer Boulevard and SR 16 (Roadway Segment 34). To ensure that Sunrise Boulevard operates at an acceptable LOS between Kiefer Boulevard and SR 16, this roadway segment must be widened to six lanes consistent with the City's Circulation Element/Plan and CIP.	See timing listed for 3.14-1.	See enforcement listed for 3.14-1.

Note: PP = Proposed Project Alternative; HD = High Density Alternative; IM = Impact Minimization Alternative; NF = No Federal Action Alternative; NP = No Project Alternative.

Mitigation Monitoring and Reporting Program		
Mitigation Measure	**Timing**	**Enforcement**
3.14-1jj: Participate in Improvements to Various Merge and Diverge Segments of U.S. 50. To ensure that the U.S. 50 merge and diverge areas operate at an acceptable LOS, the following improvements to the U.S. 50 corridor are required: ► Ramp metering must be added on the Mather Field Road and Zinfandel Drive eastbound on-ramps. ► An auxiliary lane must be constructed from Mather Field Road and Sunrise Boulevard. ► Traffic-signal timing at freeway interchanges must be coordinated with adjacent City intersections to minimize impacts of vehicle queue spillback onto U.S. 50. ► Parallel facilities to U.S. 50 must be constructed, including improvements to SR 16, extension of International Drive into and through the project site, extension of Kiefer Boulevard, construction of Easton Valley Parkway, and connectivity of International Drive to Old Placerville Road. ► HOV lanes must be extended from Sunrise Boulevard to downtown Sacramento (or, as an interim project, to Watt Avenue). ► HOV enhancements to existing interchanges must be provided, such as bypass lanes at existing metered on-ramps. Improvements to these merge and diverge segments of U.S. 50 must be coordinated with Caltrans and the County.	See timing listed for 3.14-1.	See enforcement listed for 3.14-1.
3.14-2: Develop Commercial Support Services and Mixed-use Development Concurrent with Housing Development, and Develop and Provide Options for Alternative Transportation Modes. The project applicant(s) for all project phases shall develop commercial and mixed-use development concurrent with housing development, to the extent feasible in light of market realities and other considerations, to internalize vehicle trips. Pedestrian and bicycle facilities shall be implemented to the satisfaction of the City Public Works Department. To further minimize impacts from the increased demand on area roadways and intersections, the project applicant(s) for all project phases shall develop and implement safe and secure bicycle parking at schools and commercial centers to promote alternative transportation uses and reduce the volume of single-occupancy vehicles using area roadways and intersections.	Before approval of improvement plans for all project phases.	City of Rancho Cordova Public Works Department.

Note: PP = Proposed Project Alternative; HD = High Density Alternative; IM = Impact Minimization Alternative; NF = No Federal Action Alternative; NP = No Project Alternative.

Mitigation Monitoring and Reporting Program		
Mitigation Measure	**Timing**	**Enforcement**
3.14-3a: Participate in Capital Improvements for Transit Service. The project applicant(s) for all project phases shall participate in providing transit-related services through annexation to the City's Transit-Related Services Special Tax Area and payment of the tax. Capital improvements for transit services will be part of the City's Transportation CIP and will include the construction and operation of the streetcar system, purchase of a shuttle fleet, and construction of a maintenance facility. The project's fair-share participation will be satisfied through payment of the transportation fee. Capital improvement costs for on-site ancillary facilities are not in the City Transportation CIP. To fulfill the need for on-site facilities, the project applicant(s) shall provide on-site transfer and connection facilities at appropriate locations as part of site development plans. Transfer facilities shall be provided at major arterial intersections. All transfer, fare collection, and information facilities shall be provided at land uses that are major transit transfer points or destinations. These sites include major commercial and recreational land uses.	As a condition of project approval and/or as a condition of the development agreement for all project phases.	City of Rancho Cordova Public Works Department.
3.14-3b: Coordinate with the 50 Corridor Transportation Management Association and Comply with the City of Rancho Cordova Transportation System Management Ordinance. The project applicant(s) for all project phases shall coordinate with the 50 Corridor Transportation Management Association and comply with the City of Rancho Cordova transportation system management ordinance.	Concurrent with construction for all project phases.	City of Rancho Cordova Public Works Department.
3.14-5: Require Individual Transportation Impact Studies for Alternative Land Uses in the Overflight Zone and Implement All Identified Transportation Improvements. As development occurs in the overflight zone, the project applicant(s) for any proposed alternative land use shall complete specific transportation impact studies to the satisfaction of the City's Public Works Department. Impacts shall be identified using methodologies adopted by the City or consistent with those identified in this DEIR/DEIS. Improvements identified as a result of the individual transportation impact studies shall be implemented by the project applicant(s) for all project phases.	As development applications come forth for all project phases.	City of Rancho Cordova Public Works Department.
3.14-6: Pay Fair-Share Cost of Identified Improvements that Are Not Fully Funded by the City's Fee Program. The project applicant(s) for all project phases shall provide fair-share contributions to the City's transportation impact fee program to aid in bridging the program's funding shortfall. However, ultimate funding of the improvements cannot be guaranteed (as it would require funding from other developments in the area). Project contributions to the City's transportation impact fee program shall be identified in the project's public facilities financing plan associated with Tier 2 entitlements.	As part of Tier 2 entitlements and before any physical development of the property (excluding on-site wetland fill and mitigation activities).	City of Rancho Cordova Public Works Department.

Note: PP = Proposed Project Alternative; HD = High Density Alternative; IM = Impact Minimization Alternative; NF = No Federal Action Alternative; NP = No Project Alternative.

Mitigation Monitoring and Reporting Program		
Mitigation Measure	**Timing**	**Enforcement**
3.14-7: Mitigation Measure Common to All Impacts under Impact 3.14-7 To avoid repetition, the information contained in the following mitigation measure applies to all other mitigation measures required under Impact 3.14-7. The project applicant(s) for all project phases shall participate in the necessary improvements identified in all of the following mitigation measures. The project's fair-share participation and the associated timing of the improvements shall be identified in Tier 2 entitlements for the project and before any Development Activity, as that term is defined in the Tier 1 Development Agreements, on the property.The mitigation monitoring and reporting program for the project will be amended to include these participation and timing details for traffic improvements. The timing and enforcement (described below) would be the same for all identified mitigation measures associated with Impact 3.14-7. Please note that the improvements described in each of the following mitigation measures have not been designed, and therefore, project-specific impacts as a result of these improvements cannot be precisely identified or quantified. If need be, site-specific impacts of the identified improvements would be assessed pursuant to CEQA requirements when specific intersection and roadway improvement plans are developed, separate from the Rio del Oro DEIR/DEIS. Any such necessary environmental review would be completed before final approval of the improvements identified in the mitigation measures. No such additional review may be necessary, however, if the effects of such improvements are consistent with what can generally be expected of such improvements.	As part of the Tier 2 entitlements and before any Development Activity, as that term is defined in the Tier 1 Development Agreements.	City of Rancho Cordova Public Works Department.
3.14-7b: Participate in Improvements to the Grant Line Road/Sunrise Boulevard Intersection (Intersection 6). To ensure that the Grant Line Road/Sunrise Boulevard intersection operates at an acceptable LOS D or better, all of the following improvements are required: ► The northbound approach must be reconfigured to consist of one left-turn lane and a shared through/right-turn lane. ► The southbound approach must be reconfigured to consist of one left-turn lane, one through lane, and two right-turn lanes with overlap right-turn signal phase. ► The eastbound approach must be reconfigured to consist of two left-turn lanes, two through lanes, and a shared through/right-turn lane.	See timing listed for 3.14-7.	See enforcement listed for 3.14-7.

Note: PP = Proposed Project Alternative; HD = High Density Alternative; IM = Impact Minimization Alternative; NF = No Federal Action Alternative; NP = No Project Alternative.

Mitigation Monitoring and Reporting Program		
Mitigation Measure	**Timing**	**Enforcement**
► The westbound approach must be reconfigured to consist of one left-turn lane, two through lanes, and a shared through/right-turn lane. Interim improvements to the Grant Line Road/Sunrise Boulevard intersection are contained within the Elk Grove West Vineyard Plan, with ultimate improvements contained within the *Vineyard Springs Comprehensive Plan Public Financing Plan*. These intersection improvements must be coordinated with the County.		
3.14-7c: Participate in Improvements to the Grant Line Road/Kiefer Boulevard Intersection (Intersection 7). To ensure that the Grant Line Road/Kiefer Boulevard intersection operates at an acceptable LOS D or better, all of the following improvements are required: ► A traffic signal must be installed at this intersection. The southbound approach must be reconfigured to consist of one left-turn lane, three through lanes, and one dedicated right-turn lane. ► The eastbound approach must be reconfigured to consist of one left-turn lane, one through lane, and one dedicated right-turn lane. ► The westbound approach must be reconfigured to consist of one left-turn lane, one through lane, and one right-turn lane. Improvements to this intersection must be coordinated with the County.	See timing listed for 3.14-7.	See enforcement listed for 3.14-7.
3.14-7d: Participate in Improvements to the Grant Line Road/Douglas Road Intersection (Intersection 8). To ensure that the Grant Line Road/Douglas Road intersection operates at an acceptable LOS D or better, a traffic signal must be installed at this intersection. Improvements to this intersection are contained within the *SunRidge Specific Plan Public Financing Plan*.	See timing listed for 3.14-7.	See enforcement listed for 3.14-7.
3.14-7e: Participate in Improvements to the Sunrise Boulevard/Douglas Road Intersection (Intersection 9). To improve LOS at the Sunrise Boulevard/Douglas Road intersection, all approaches must be reconfigured to consist of two left-turn lanes, three through lanes, and one right-turn lane.	See timing listed for 3.14-7.	See enforcement listed for 3.14-7.

Note: PP = Proposed Project Alternative; HD = High Density Alternative; IM = Impact Minimization Alternative; NF = No Federal Action Alternative; NP = No Project Alternative.

Mitigation Monitoring and Reporting Program		
Mitigation Measure	**Timing**	**Enforcement**
However, even with these improvements, this intersection would continue to operate at an unacceptable LOS. For this intersection to operate at an acceptable LOS, additional roadway connectivity is required. To achieve this connectivity, the Kiefer Boulevard Extension between Rancho Cordova and Sacramento must be implemented. Additional intersection improvements could be implemented consistent with the City's Circulation Element/Plan, including partial grade separation of the intersection and/or aggressive at-grade treatments such as triple left-turn lanes, enhanced-capacity right-turn treatments, or conversion into a continuous-flow intersection. Improvements to this intersection are contained within the *SunRidge Specific Plan Public Financing Plan*, but this Public Financing Plan would not be able to fund all of the improvements described above. These intersection improvements must be coordinated with the County.		
3.14-7f: Participate in Improvements to the Mather Field Road/U.S. 50 Eastbound Ramps Intersection (Intersection 12). To ensure that the Mather Field Road/U.S. 50 eastbound ramps intersection operates at an acceptable LOS D or better, the eastbound approach must be reconfigured to include an additional right-turn lane. Improvements to this intersection are identified in the City's Circulation Element/Plan and included in the City's CIP, and must be coordinated with Caltrans.	See timing listed for 3.14-7.	See enforcement listed for 3.14-7.
3.14-7g: Participate in Improvements at the Mather Field Road/International Drive Intersection (Intersection 13). Southbound left-turn and westbound right-turn volumes at the Mather Field Road/International Drive intersection are substantial enough that additional lanes at this intersection would not reduce impacts at the intersection; therefore, the intersection would continue to operate at an unacceptable LOS E or LOS F. However, additional roadway connectivity in the area, through measures such as implementation of the Kiefer Boulevard Extension to Sacramento, extension of Routier Road to the south, completion of the International Drive–Old Placerville Road connection, and construction of the potential tunnel under Mather Field, has the potential to shift traffic volumes to reduce traffic impacts at the intersection. These additional roadway connectivity measures are identified in the City's Circulation Element/Plan and included in the City's CIP. Implementation of these improvements would assist in reducing traffic impacts on this intersection by providing acceptable operations.	See timing listed for 3.14-7.	See enforcement listed for 3.14-7.

Note: PP = Proposed Project Alternative; HD = High Density Alternative; IM = Impact Minimization Alternative; NF = No Federal Action Alternative; NP = No Project Alternative.

Mitigation Monitoring and Reporting Program		
Mitigation Measure	**Timing**	**Enforcement**
Improvements to this intersection must be coordinated with the County and other regulatory agencies because of the proximity of some of these improvements to Mather Field.		
3.14-7h: Participate in Improvements to the Zinfandel Drive/International Drive Intersection (Intersection 14) Improvements must be made to improve LOS at the Zinfandel Drive/International Drive intersection. Specifically, this intersection should be reconfigured to provide three left-turn lanes, four through lanes, and one right-turn lane. Additionally, capacity enhancement is needed for the eastbound right-turn movement. These improvements would reduce the cumulative impact caused by the proposed project and alternatives under consideration by providing acceptable LOS. However, widening International Drive to four through lanes is inconsistent with the City's Circulation Element/Plan because City policy requires roadway cross sections of six lanes or fewer. To be consistent with the City's Circulation Element/Plan, aggressive at-grade improvements are required, such as partial grade separation, capacity-enhancing right-turn treatments on all approaches, or implementation of a continuous-flow intersection. Additionally, improved roadway connectivity, such as the extension of Kiefer Boulevard, International Drive–Old Placerville Road connection, and/or construction of the tunnel under Mather Field would shift traffic volumes and reduce traffic at the intersection. The additional roadway connections described above and aggressive at-grade intersection treatments are identified in the City's Circulation Element/Plan and included in the City's CIP. Implementation of these improvements would assist in reducing traffic impacts on this intersection by providing acceptable operations. Improvements to this intersection must be coordinated with the County and other regulatory agencies (such as FAA) because of the proximity of some of these improvements to Mather Field.	See timing listed for 3.14-7.	See enforcement listed for 3.14-7.
3.14-7i: Participate in Improvements to the Zinfandel Drive/White Rock Road Intersection (Intersection 15). Improvements required to provide acceptable LOS at the Zinfandel Drive/White Rock Road intersection consist of three left-turn lanes, four through lanes, and one right-turn lane on all approaches; and capacity enhancement treatments on the westbound right-turn movement.	See timing listed for 3.14-7.	See enforcement listed for 3.14-7.

Note: PP = Proposed Project Alternative; HD = High Density Alternative; IM = Impact Minimization Alternative; NF = No Federal Action Alternative; NP = No Project Alternative.

Mitigation Monitoring and Reporting Program		
Mitigation Measure	**Timing**	**Enforcement**
Improvements to this intersection are identified in the City's Circulation Element/Plan and included in the City's CIP. Implementation of the identified improvements would assist in reducing traffic impacts on this intersection by providing acceptable LOS. However, these improvements include widening the facility to more than six lanes, which is inconsistent with the City's General Element/Plan. Alternatively, partial grade separation could be implemented consistent with the City's Circulation Element/Plan and CIP; however, aggressive at-grade treatments such as partial grade separation have not been designed, and they could have geometric and/or environmental constraints that may make the treatments infeasible.		
3.14-7j: Participate in Improvements to the Zinfandel Drive/U.S. 50 Eastbound Ramps Intersection (Intersection 16). To ensure that the Zinfandel Drive/U.S. 50 eastbound ramps intersection operates at an acceptable LOS D or better, the following improvements are required: ► The northbound approach must be reconfigured to consist of four through lanes and a shared through/right-turn lane. ► The southbound approach must be reconfigured to consist of three through lanes and a free right-turn lane. ► The eastbound approach must be reconfigured to consist of three left-turn lanes, two through lanes, and a free right-turn lane. ► The westbound approach must be reconfigured to consist of three right-turn lanes. Improvements to this intersection are identified in the City's Circulation Element/Plan and included in the City's CIP. Implementation of these improvements would assist in reducing traffic impacts on this intersection by providing acceptable operation. Intersection improvements must be coordinated with Caltrans.	See timing listed for 3.14-7.	See enforcement listed for 3.14-7.
3.14-7k: Participate in Improvements to the Sunrise Boulevard/White Rock Road Intersection (Intersection 18). To ensure that the Sunrise Boulevard/White Rock Road intersection operates at an acceptable LOS, grade separation must be implemented at this intersection. Some funding for intersection improvements to this intersection is identified in the *Mather Field Specific Plan Public Financing Plan* (Zinfandel Drive Extension), and grade separation of the	See timing listed for 3.14-7.	See enforcement listed for 3.14-7.

Note: PP = Proposed Project Alternative; HD = High Density Alternative; IM = Impact Minimization Alternative; NF = No Federal Action Alternative; NP = No Project Alternative.

Mitigation Monitoring and Reporting Program		
Mitigation Measure	**Timing**	**Enforcement**
intersection is in the City's Circulation Element/Plan and included in the City's CIP. The grade separation treatment has not been designed, however, and it could have geometric and/or environmental constraints that may make the treatment infeasible. No other feasible improvements are available at this intersection to ensure that it operates at an acceptable level.		
3.14-7l: Participate in Improvements to the Sunrise Boulevard/Folsom Boulevard Intersection (Intersection 19). Improvements must be made to ensure that the Sunrise Boulevard/Folsom Boulevard intersection operates at an acceptable LOS D or better. Specifically, all of the following improvements should be made: ► The northbound approach should be reconfigured to consist of three left-turn lanes, four through lanes, and one right-turn lane. ► The southbound approach should be reconfigured to consist of three left-turn lanes, four through lanes, and one right-turn lane. ► The eastbound approach should be reconfigured to consist of two left-turn lanes, two through lanes, and one right-turn lane. ► The westbound approach should be reconfigured to consist of two left-turn lanes, one through lane, and one right-turn lane. These improvements must be coordinated with Sacramento RT. The identified improvements would provide acceptable operations at this intersection. However, they may be infeasible because of geometric constraints at this intersection caused by the grade-separated LRT tracks. No other feasible improvements are available, and there is no assurance that the required improvements would be implemented.	See timing listed for 3.14-7.	See enforcement listed for 3.14-7.
3.14-7m: Participate in Improvements to the Sunrise Boulevard/U.S. 50 Westbound Ramps Intersection (Intersection 21). To ensure that the Sunrise Boulevard/U.S. 50 westbound ramps intersection operates at an acceptable LOS D or better, the northbound and southbound approaches must be reconfigured to consist of three through lanes and one free (uncontrolled) right-turn lane; and the westbound approach must be reconfigured to consist of two left-turn lanes and a free right-turn lane with an adequate receiving lane on Sunrise Boulevard. Improvements to this intersection must be coordinated with Caltrans.	See timing listed for 3.14-7.	See enforcement listed for 3.14-7.

Note: PP = Proposed Project Alternative; HD = High Density Alternative; IM = Impact Minimization Alternative; NF = No Federal Action Alternative; NP = No Project Alternative.

Mitigation Monitoring and Reporting Program		
Mitigation Measure	**Timing**	**Enforcement**
3.14-7n: Participate in Improvements to the Sunrise Boulevard/Zinfandel Drive Intersection (Intersection 22). Implement grade separation at the Sunrise Boulevard/Zinfandel Drive intersection. The grade separation treatment has not been designed and it could have geometric and/or environmental constraints that may make the treatment infeasible.	See timing listed for 3.14-7.	See enforcement listed for 3.14-7.
3.14-7o: Participate in Improvements to the Hazel Avenue/Folsom Boulevard Intersection (Intersection 23). For the Hazel Avenue/Folsom Boulevard intersection to operate at an acceptable LOS D or better, grade separation of the intersection is required. This improvement is consistent with the City's Circulation Element/Plan; however, the grade-separation treatment has not been designed, and it could have geometric and/or environmental constraints that may make the treatment infeasible. Improvements to this intersection must be coordinated with the County.	See timing listed for 3.14-7.	See enforcement listed for 3.14-7.
3.14-7p: Participate in Improvements to the Hazel Avenue/U.S. 50 Eastbound Ramps Intersection (Intersection 24). To ensure that the Hazel Avenue/U.S. 50 eastbound ramps intersection operates at an acceptable LOS D, all of the following improvements are required at this interchange: ► The structure across U.S. 50 must be widened to accommodate eight lanes (four in each direction) on the structure. ► The eastbound off-ramp approach must be reconfigured to consist of three left-turn lanes, a shared left/right-turn lane, and one right turn lane. Improvements to this interchange must be coordinated with Caltrans and the County.	See timing listed for 3.14-7.	See enforcement listed for 3.14-7.
3.14-7q: Participate in Improvements to the Hazel Avenue/U.S. 50 Westbound Ramps Intersection (Intersection 25). Substantial improvements must be made to ensure that the Hazel Avenue/U.S. 50 westbound ramps intersection operates at an acceptable LOS D or better.	See timing listed for 3.14-7.	See enforcement listed for 3.14-7.

Note: PP = Proposed Project Alternative; HD = High Density Alternative; IM = Impact Minimization Alternative; NF = No Federal Action Alternative; NP = No Project Alternative.

Mitigation Monitoring and Reporting Program		
Mitigation Measure	**Timing**	**Enforcement**
Specifically, the following improvements should be made: ► The northbound approach should be reconfigured to consist of four through lanes and a free right-turn lane (this would require prohibiting northbound left turns to Tributary Point Drive). ► The southbound approach should be reconfigured to consist of five through lanes and a free right-turn lane. ► The eastbound approach should be reconfigured to consist of one free right-turn lane. ► The westbound approach should be reconfigured to consist of one left-turn lane, two through lanes, and one right-turn lane. However, these improvements would prohibit northbound access to development west of the intersection and may be deemed infeasible in that access must be maintained. Improvements to this intersection must be coordinated with Caltrans and the County.		
3.14-7r: Participate in Improvements to the Grant Line Road/White Rock Road Intersection (Intersection 26). To ensure that the Grant Line Road/White Rock Road intersection operates at an acceptable LOS D or better, all of the following improvements are required: ► The northbound approach must be reconfigured to consist of three left-turn lanes and three through lanes. ► The southbound approach must be reconfigured to consist of two through lanes and two right-turn lanes. ► The eastbound approach must be reconfigured to consist of two left-turn lanes and one free (uncontrolled) right-turn lane. Improvements to this intersection must be coordinated with the County.	See timing listed for 3.14-7.	See enforcement listed for 3.14-7.
3.14-7s: Participate in Improvements to the Sunrise Boulevard/Kiefer Boulevard Intersection (Intersection 27). To ensure that the Sunrise Boulevard/Kiefer Boulevard intersection operates at an acceptable LOS D or better, the northbound and southbound approaches must be reconfigured to consist of two left-turn lanes, three through lanes, and one right-turn lane.	See timing listed for 3.14-7.	See enforcement listed for 3.14-7.

Note: PP = Proposed Project Alternative; HD = High Density Alternative; IM = Impact Minimization Alternative; NF = No Federal Action Alternative; NP = No Project Alternative.

Mitigation Monitoring and Reporting Program		
Mitigation Measure	**Timing**	**Enforcement**
3.14-7t: Participate in Improvements to the Eagles Nest Road/Kiefer Boulevard Intersection (Intersection 28). To ensure that the Eagles Nest Road/Kiefer Boulevard intersection operates at an acceptable LOS D or better, all approaches must be reconfigured to consist of one left-turn lane, two through lanes, and one right-turn lane.	See timing listed for 3.14-7.	See enforcement listed for 3.14-7.
3.14-7u: Participate in Improvements to the Sunrise Boulevard/International Drive Intersection (Intersection 29). To improve LOS at the Sunrise Boulevard/International Drive intersection, the intersection must be reconfigured to consist of three left-turn lanes, three through lanes, and two right-turn lanes. However, even with these improvements, this intersection would operate at an unacceptable LOS. To further improve operations and to fully reduce the impact, aggressive at-grade improvements (such as implementation of a continuous-flow intersection) or partial grade separation is required, consistent with the City's Circulation Element/Plan and associated CIP. However, the aggressive at-grade treatments have not been designed, and they could have geometric and/or environmental constraints that may make the treatments infeasible.	See timing listed for 3.14-7.	See enforcement listed for 3.14-7.
3.14-7v: Participate in Improvements to the Rancho Cordova Parkway/White Rock Road Intersection (Intersection 30). Implement aggressive at-grade improvements (such as implementation of a continuous-flow intersection) or partial grade separation, consistent with the City's Circulation Element/Plan and associated CIP.	See timing listed for 3.14-7.	See enforcement listed for 3.14-7.
3.14-7w: Participate in Improvements to the Rancho Cordova Parkway/U.S. 50 Eastbound Ramps Intersection (Intersection 31). To ensure that the Rancho Cordova Parkway/U.S. 50 eastbound ramps intersection operates at an acceptable LOS, all of the following improvements are required: ► The northbound approach must be reconfigured to consist of two "free" right-turn lanes and two through lanes. ► The southbound approach must be reconfigured to consist of one left-turn lane and two through lanes. ► The eastbound approach must be reconfigured to consist of one shared through/left-turn lane and two "free" right-turn lanes.	See timing listed for 3.14-7.	See enforcement listed for 3.14-7.

Note: PP = Proposed Project Alternative; HD = High Density Alternative; IM = Impact Minimization Alternative; NF = No Federal Action Alternative; NP = No Project Alternative.

Mitigation Monitoring and Reporting Program		
Mitigation Measure	**Timing**	**Enforcement**
Improvements to this intersection must be coordinated with Caltrans.		
3.14-7x: Participate in Improvements to the Douglas Road/Jaeger Road Intersection (Intersection 33). Improvements must be made to ensure that the Douglas Road/Jaeger Road intersection operates at an acceptable LOS. Specifically, all of the following improvements should be made: ► The northbound approach should be reconfigured to consist of two left-turn lanes, three through lanes, and a right-turn lane. ► The southbound approach should be reconfigured to consist of two left-turn lanes, three through lanes, and a right-turn lane. ► The eastbound approach should be reconfigured to consist of two left-turn lanes, three through lanes, and one right-turn lane with right-turn capacity enhancement (such as a pork-chop island or right-turn green arrow concurrent with the southbound left-turn phase). ► The westbound approach should be reconfigured to consist of two left-turn lanes, three through lanes, and one right-turn lane.	See timing listed for 3.14-7.	See enforcement listed for 3.14-7.
3.14-7y: Participate in Improvements to the Douglas Road/Americanos Boulevard Intersection (Intersection 34). To ensure that the Douglas Road/Americanos Boulevard intersection operates at an acceptable LOS D or better, a second eastbound right-turn lane must be added.	See timing listed for 3.14-7.	See enforcement listed for 3.14-7.
3.14-7z: Participate in Improvements to the Chrysanthy Boulevard/Sunrise Boulevard Intersection (Intersection 35). To ensure that the Chrysanthy Boulevard/Sunrise Boulevard intersection operates at an acceptable LOS, a second westbound right-turn lane must be added.	See timing listed for 3.14-7.	See enforcement listed for 3.14-7.
3.14-7aa: Participate in Improvements to the White Rock Road/Americanos Boulevard Intersection (Intersection 39). To ensure that the White Rock Road/Americanos Boulevard intersection operates at an acceptable LOS during the a.m. peak traffic hour, the northbound and southbound approaches must be reconfigured to consist of three left-turn lanes, two through lanes, and a shared through/right-turn lane; and the eastbound and westbound approaches must be	See timing listed for 3.14-7.	See enforcement listed for 3.14-7.

Note: PP = Proposed Project Alternative; HD = High Density Alternative; IM = Impact Minimization Alternative; NF = No Federal Action Alternative; NP = No Project Alternative.

Mitigation Monitoring and Reporting Program		
Mitigation Measure	**Timing**	**Enforcement**
reconfigured to consist of one left-turn lane, three through lanes, and two right-turn lanes. Improvements to this intersection must be coordinated with the County and Aerojet General Corporation (Aerojet).		
3.14-7bb: Participate in Improvements to the Hazel Avenue/Gold Country Boulevard Intersection (Intersection 40). To ensure that the Hazel Avenue/Gold Country Boulevard intersection operates at an acceptable LOS, the northbound and southbound approaches must be reconfigured to consist of additional through lanes in the northbound and southbound directions. However, there are significant geographic constraints associated with additional widening of Hazel Avenue, primarily because of the existing bridge crossing of the American River just north of this intersection. Additionally, any roadway widening would require modification to the bluffs between the American River and Fair Oaks Boulevard. Improvements to this intersection must be coordinated with the County.	See timing listed for 3.14-7.	See enforcement listed for 3.14-7.
3.14-7cc: Participate in Improvements to International Drive between South White Rock Road and Zinfandel Drive (Roadway Segment 6). Additional connectivity, such as completion of the Kiefer Boulevard extension into Sacramento would relieve some traffic from this roadway segment between South White Rock Road and Zinfandel Drive, but would not reduce the impact to a less-than-significant level. Improvements to this roadway segment must be coordinated with the County. The impact conclusion reached in the DEIR/DEIS is significant and unavoidable because the identified improvements would fall under the jurisdiction of the County, and neither the City nor the project applicant(s) would have control over the timing or implementation.	See timing listed for 3.14-7.	See enforcement listed for 3.14-7.
3.14-7dd: Participate in Improvements to Mather Field Road between Folsom Boulevard and U.S. 50 Westbound Ramps (Roadway Segment 12). Improvements must be made to ensure that Mather Field Road operates at an acceptable LOS between Folsom Boulevard and U.S. 50 westbound ramps; specifically, this roadway segment should have high-access controls.	See timing listed for 3.14-7.	See enforcement listed for 3.14-7.

Note: PP = Proposed Project Alternative; HD = High Density Alternative; IM = Impact Minimization Alternative; NF = No Federal Action Alternative; NP = No Project Alternative.

Mitigation Monitoring and Reporting Program		
Mitigation Measure	**Timing**	**Enforcement**
3.14-7ee: Participate in Improvements to Zinfandel Drive between the U.S. 50 Eastbound Ramps and White Rock Road (Roadway Segment 15). Additional connectivity, such as the completion of Kiefer Boulevard into Sacramento and the extension of Routier Road could relieve some traffic from this roadway segment from Zinfandel Drive between the U.S. 50 Eastbound Ramps and White Rock Road, but would not reduce the impact to a less-than-significant level. Improvements to this roadway segment must be coordinated with the County. Improvements to this roadway segment must be coordinated with the County. The impact conclusion reached in the DEIR/DEIS is significant and unavoidable because the identified improvements fall under the jurisdiction of the County, neither the City nor the project applicant(s) would have control over the timing or implementation of the improvements.	See timing listed for 3.14-7.	See enforcement listed for 3.14-7.
3.14-7jj: Participate in Improvements to Hazel Avenue between Winding Way and the U.S. 50 Westbound Ramps (Roadway Segment 23). To improve operation on Hazel Avenue between Winding Way and the U.S. 50 westbound ramps, this roadway segment must be widened to eight lanes. Improvements to this roadway segment must be coordinated with the County. The identified improvement would more than offset the impacts specifically related to the Rio del Oro project on this roadway segment. However, because of other development in the region that would substantially increase traffic levels, this roadway segment would continue to operate at an unacceptable LOS even with the capacity improvements identified to mitigate Rio del Oro impacts.	See timing listed for 3.14-7.	See enforcement listed for 3.14-7.
3.14-7kk: Participate in Improvements to U.S. 50 between Mather Field Road and Zinfandel Drive (Freeway Segment 27); between Sunrise Boulevard and Rancho Cordova Parkway (Freeway Segment 29); between Rancho Cordova Parkway and Hazel Avenue (Freeway Segment 30); and between Hazel Avenue and Folsom Boulevard (Freeway Segment 31). To ensure that these freeway segments operate at an acceptable LOS, all of the following improvements are required: ► Ramp metering must be implemented on the Mather Field Road and Zinfandel Drive eastbound on-ramps. ► Auxiliary lanes must be constructed from Mather Field Road, Sunrise Boulevard, and Rancho	See timing listed for 3.14-7.	See enforcement listed for 3.14-7.

Note: PP = Proposed Project Alternative; HD = High Density Alternative; IM = Impact Minimization Alternative; NF = No Federal Action Alternative; NP = No Project Alternative.

Mitigation Monitoring and Reporting Program		
Mitigation Measure	**Timing**	**Enforcement**
Cordova Parkway. ► Traffic-signal timing at freeway interchanges must be coordinated with adjacent City intersections to minimize impacts of vehicle queue spillback onto U.S. 50. ► Parallel facilities to U.S. 50 must be constructed, including improvements to SR 16, extension of International Drive into and through the project site, extension of Kiefer Boulevard, construction of Easton Valley Parkway, and connectivity of International Drive to Old Placerville Road. ► HOV lanes must be extended from Sunrise Boulevard to downtown Sacramento (or, as an interim project, to Watt Avenue). ► HOV enhancements to existing interchanges must be provided, such as bypass lanes at existing metered on-ramps. Improvements to these freeway segments must be coordinated with Caltrans.		

Note: PP = Proposed Project Alternative; HD = High Density Alternative; IM = Impact Minimization Alternative; NF = No Federal Action Alternative; NP = No Project Alternative.

Mitigation Monitoring and Reporting Program		
Mitigation Measure	**Timing**	**Enforcement**
3.14-7ll: Participate in Improvements to Sunrise Boulevard between Douglas Road and Chrysanthy Boulevard (Roadway Segment 43). Additional connectivity, such as the extensions of Chrysanthy Boulevard to Kiefer Boulevard, Jaeger Road to Grant Line Road, and Kiefer Boulevard to Sacramento has the potential to relieve traffic from this segment of Sunrise Boulevard between Douglas Road and Chrysanthy Boulevard and reduce the impact to a less-than-significant level. **Improvements to this roadway segment must be coordinated with the County.**	See timing listed for 3.14-7.	See enforcement listed for 3.14-7.
3.14-7mm: Participate in Improvements to Rancho Cordova Parkway between Easton Valley Parkway and White Rock Road (Roadway Segment 47). Additional connectivity, such as the extension of Chrysanthy Boulevard to Kiefer Boulevard, the extension of Jaeger Road to Grant Line Road, the extension of Kiefer Boulevard to Sacramento, and additional connectivity through the Aerojet site has the potential to relieve traffic from this segment of Rancho Cordova Parkway between Easton Valley Parkway and White Rock Road, but would not reduce the impact to a less-than-significant level. Improvements to this roadway segment must be coordinated with the County and Aerojet.	See timing listed for 3.14-7.	See enforcement listed for 3.14-7.
3.14-7pp: Participate in Improvements to U.S. 50 Merge, Diverge, and Weave Segments. To ensure that the U.S. 50 merge, diverge, or weave areas operate at an acceptable LOS, the following improvements to the U.S. 50 corridor are required: ► Ramp metering must be added on the Mather Field Road and Zinfandel Drive eastbound on-ramps. ► An auxiliary lane must be constructed from Mather Field Road and Sunrise Boulevard. ► Traffic-signal timing at freeway interchanges must be coordinated with adjacent City intersections to minimize impacts of vehicle queue spillback onto U.S. 50. ► Parallel facilities to U.S. 50 must be constructed, including improvements to SR 16, extension of International Drive into and through the project site, extension of Kiefer Boulevard, construction of Easton Valley Parkway, and connectivity of International Drive to Old Placerville Road.	See timing listed for 3.14-7.	See enforcement listed for 3.14-7.

Note: PP = Proposed Project Alternative; HD = High Density Alternative; IM = Impact Minimization Alternative; NF = No Federal Action Alternative; NP = No Project Alternative.

Mitigation Monitoring and Reporting Program		
Mitigation Measure	**Timing**	**Enforcement**
► HOV lanes must be extended from Sunrise Boulevard to downtown Sacramento (or, in an interim project, to Watt Avenue). ► HOV enhancements to existing interchanges must be provided, such as bypass lanes at existing metered on-ramps. Improvements to these merge, diverge, and weave areas must be coordinated with Caltrans and the County.		
3.15 AIR QUALITY		
3.15-1: Implement Measures to Control Construction-Generated Air Pollutant Emissions. To reduce short-term construction emissions, the project applicant(s) for all project phases shall implement the measures described below. In addition to the measures identified below, construction operations shall comply with all applicable SMAQMD rules and regulations. ► Phase 1 of all action alternatives for Rio del Oro would result in construction-generated emissions that exceed the SMAQMD threshold of significance, even after implementation of the SMAQMD "standard construction mitigation." Therefore, the project applicant(s) shall pay SMAQMD an off-site mitigation fee for implementation of any of these alternatives for the purpose of reducing impacts to a less-than-significant level. The specific fee amounts shall be calculated when the construction emissions can be more accurately determined. This calculation would occur when an alternative has been selected, the project has been approved, and the Phase 1 improvement plans have been prepared. Calculation of fees associated with future, subsequent project phases shall be conducted before the approval of grading plans. It is estimated, based on information available at this time, that the off-site construction mitigation fees would range from $4,404,845 to $5,461,587 for development Phase 1, depending on which alternative is selected. ► The project applicant(s) for all project phases shall pay into SMAQMD's off-site construction mitigation fund to further mitigate construction-generated emissions of NO_X that exceed SMAQMD's daily emission threshold of 85 lb/day. The calculation of daily NO_X emissions is based on the 2006 cost of $14,300 to reduce 1 ton of NO_X. The final mitigation fee shall be calculated using the current SMAQMD off-site construction mitigation fee calculation methodology available and fee rate established by SMAQMD at the time of the approval of	Before the approval of all grading plans and throughout project construction for all project phases.	City of Rancho Cordova Public Works and Planning Departments and Sacramento Metropolitan Air Quality Management District.

Note: PP = Proposed Project Alternative; HD = High Density Alternative; IM = Impact Minimization Alternative; NF = No Federal Action Alternative; NP = No Project Alternative.

Mitigation Monitoring and Reporting Program		
Mitigation Measure	**Timing**	**Enforcement**
each project phase. The determination of the final mitigation fee shall be conducted in coordination with SMAQMD before any demolition or ground disturbance occurs for any project phase. ► Calculation of and payment of the fee for development Phase 1 and all subsequent project phases shall also be included in the Mitigation Monitoring and Reporting Program (MMRP) for the project. ► The project applicant(s) for all project phases shall reduce NO_X and visible emissions from heavy-duty diesel equipment by implementing the following measures: • A plan shall be developed for approval by the City, in consultation with SMAQMD, demonstrating that the heavy-duty (>50 hp), off-road vehicles to be used in the construction project (including owned, leased, and subcontractor vehicles) will achieve a projectwide fleet-average 20% NO_X reduction and 45% particulate reduction compared to the most recent ARB fleet average at the time of construction. Acceptable options for reducing emissions include the use of late-model engines, low-emission diesel products, alternative fuels, particulate-matter traps, engine retrofit technology, after-treatment products, and/or such other options as become available. • A comprehensive inventory of all off-road construction equipment equal to or greater than 50 hp that shall be used for an aggregate of 40 or more hours during any portion of project construction shall be submitted to the City and SMAQMD. The inventory shall be updated and submitted monthly throughout the duration of the project, except that an inventory shall not be required for any 30-day period in which no construction operations occur. At least 48 hours before heavy-duty off-road equipment is used, the project applicant(s) shall provide SMAQMD with the anticipated construction timeline, including the start date, and the name and phone number of the project manager and on-site foreman. • Emissions from off-road, diesel-powered equipment used on the project site shall not exceed 40% opacity for more than 3 minutes in any 1 hour. Any equipment found to exceed 40% opacity (or Ringlemann 2.0) shall be repaired immediately, and SMAQMD shall be notified of noncompliant equipment within 48 hours of identification. A visual survey of all in-operation equipment shall be made at least weekly. A monthly summary of visual survey results shall be submitted to SMAQMD throughout the duration of the construction project, except that the monthly summary shall not be required for any 30-		

Note: PP = Proposed Project Alternative; HD = High Density Alternative; IM = Impact Minimization Alternative; NF = No Federal Action Alternative; NP = No Project Alternative.

Mitigation Monitoring and Reporting Program		
Mitigation Measure	**Timing**	**Enforcement**
day period in which no construction operations occur. The monthly summary shall include the quantity and type of vehicles surveyed, as well as the dates of each survey. SMAQMD and/or other officials may conduct periodic site inspections to determine compliance. • Emulsified diesel or diesel catalysts shall be used on applicable heavy-duty construction equipment. • All of the above measures shall be included in all construction plans and specifications. • Payment into SMAQMD's construction mitigation fund to offset construction-generated emissions of NO_X that exceed SMAQMD's daily emission threshold of 85 lb/day shall be made. The calculation of daily NO_X emissions, for determination of offset fee mitigation, shall be conducted in coordination with SMAQMD and shall be based on the construction plan and equipment inventory to be prepared by the project representative. ► As recommended by SMAQMD, the project applicant(s) for all project phases shall reduce fugitive-dust emissions by implementing the following measures: • Dust emissions on all disturbed areas, including storage piles that are not being actively used for construction purposes, shall be effectively stabilized using water, a chemical stabilizer or suppressant, or vegetative ground cover (keeping soil moist at all times). • Dust emissions on all on- and off-site unpaved access roads shall be effectively stabilized using water or a chemical stabilizer or suppressant. • When materials are transported off-site, such materials shall be covered and effectively wetted to limit visible dust emissions, and at least 2 feet of freeboard space shall be maintained from the top of the container. • The accumulation of project-generated mud or dirt from adjacent public streets shall be limited or expeditiously removed at least once every 24 hours when operations are occurring. After materials are added to or removed from the surfaces of outdoor storage piles that have the potential for fugitive-dust emissions, such storage piles shall be effectively stabilized using sufficient water or a chemical stabilizer or suppressant. • On-site vehicle speeds on unpaved roads shall be limited to 15 mph. • Wheel washers shall be installed for all trucks and equipment exiting unpaved areas, or		

Note: PP = Proposed Project Alternative; HD = High Density Alternative; IM = Impact Minimization Alternative; NF = No Federal Action Alternative; NP = No Project Alternative.

Mitigation Monitoring and Reporting Program		
Mitigation Measure	**Timing**	**Enforcement**
wheels shall be washed to remove accumulated dirt before such vehicles leave the site. • Sandbags or other erosion control measures shall be installed to prevent runoff of silt to public roadways from adjacent project areas with a slope greater than 1%. • Excavation and grading activities, except soil stabilization activities, shall be suspended when winds exceed 20 mph. The extent of areas simultaneously subject to excavation and grading shall be limited to the minimum area feasible.		
3.15-2a: Implement Measures to Control Long-Term Operational (Regional) Emissions of ROG, NO_X, and PM_{10}. The project applicant(s) for all project phases shall submit a copy of the Operational Air Quality Plan developed in consultation with and approved by SMAQMD to the City. The Operational Air Quality Plan shall include measures to reduce operational air quality impacts associated with the project by a minimum of 15%, and these measures shall be included in the Rio del Oro Specific Plan. The project applicant(s) shall implement all measures included in the Operational Air Quality Plan. (The Operational Air Quality Plan is included in Appendix L of the DEIR/DEIS.)	Before approval of grading plans and through project construction, as appropriate for all project phases.	City of Rancho Cordova Public Works, Building and Safety, and Planning Departments and Sacramento Metropolitan Air Quality Management District.
3.15-2b: Locate Electrical Outlets to Support Use of Electrical Landscaping Equipment. The project applicant(s) for all project phases shall promote a reduction in residential emissions by encouraging the installation of conveniently located electrical outlets within the front, side, and rear yards of all residential structures, as appropriate, to support the use of electrical landscaping equipment.	Throughout project construction of all residential phases.	City of Rancho Cordova Planning Department.
3.15-4: Develop a Plan to Reduce Emissions and Implement Measures to Control Exposure of Sensitive Receptors to Toxic Air Emissions. The project applicant(s) for all project phases shall develop a plan to reduce the exposure of sensitive receptors to TACs from project construction and operation. The plan shall be submitted to the City for review and approval before the approval of any grading plans. With respect to project construction, the plan may include such measures as scheduling activities when the residences are the least likely to be occupied, requiring equipment to be shut off when not in use, and prohibiting heavy trucks from idling. Applicable measures shall be included in all project plans and specifications for all project phases. With respect to project operation for all project phases, the plan may include such measures as the	Before the approval of all grading plans and throughout project construction, where applicable for all project phases.	City of Rancho Cordova Planning Department.

Note: PP = Proposed Project Alternative; HD = High Density Alternative; IM = Impact Minimization Alternative; NF = No Federal Action Alternative; NP = No Project Alternative.

Mitigation Monitoring and Reporting Program		
Mitigation Measure	**Timing**	**Enforcement**
following: ► Before the issuance of any certificates of occupancy or final inspections for on-site sensitive land uses (e.g., residences, schools) in close proximity to mining operations (i.e., within 1,000 feet), the City shall ensure that associated mining activities have concluded. ► Proposed commercial/convenience land uses (e.g., loading docks) that have the potential to emit TACs shall be located as far away as possible from existing and proposed sensitive receptors (i.e., 1,000 feet). ► When determining the exact type of facility that would occupy the proposed commercial/convenience space, the project shall take into consideration the facility's TAC-producing potential. The following additional guidelines are recommended in ARB's *Air Quality and Land Use Handbook: A Community Health Perspective* (California Air Resources Board 2005a) and are considered to be advisory and not regulatory: ► Sensitive receptors, such as residential units and daycare centers, shall not be located in the same building as dry-cleaning operations that use perchloroethylene. Dry-cleaning operations that use perchloroethylene shall not be located within 300 feet of any sensitive receptor. A setback of 500 feet shall be provided for operations with two or more machines. Large gasoline stations (defined as facilities with a throughput of 3.6 million gallons per year or greater) and sensitive land uses shall not be sited within 300 feet of each other. Small gasoline-dispensing facilities (less than 3.6 million gallons of throughput per year) and sensitive land uses shall not be sited within 50 feet of each other.		
3.15-5: Implement Measures to Control Exposure of Sensitive Receptors to Odorous Emissions. The project applicant(s) for all project phases shall implement the following measures: ► Commercial/convenience land uses that have the potential to emit objectionable odors shall be located as far away as feasible from existing and proposed sensitive receptors. ► Delivery areas shall be located as far away as feasible from existing and proposed sensitive receptors. ► The odor-producing potential of land uses shall be considered when the exact type of facility that would occupy commercial/convenience areas is determined.	Before the approval of building permits and certificates of occupancy for commercial uses for all project phases.	City of Rancho Cordova Building and Safety and Planning Departments.

Note: PP = Proposed Project Alternative; HD = High Density Alternative; IM = Impact Minimization Alternative; NF = No Federal Action Alternative; NP = No Project Alternative.

Mitigation Monitoring and Reporting Program		
Mitigation Measure	**Timing**	**Enforcement**
► Before approval of building permits, odor control devices shall be identified to mitigate the exposure of receptors to objectionable odors if a potentially odor-producing source is to occupy space in the commercial/convenience area. The identified odor control devices shall be installed before the issuance of certificates of occupancy for the potentially odor-producing use. The odor-producing potential of a source and control devices shall be determined in coordination with SMAQMD and based on the number of complaints associated with existing sources of the same nature.		
3.15-7b: Incorporate Green Building Measures into Residential Construction. The project applicant(s) for all residential phases shall participate in the GreenPoint Rated program. Each home shall be built to achieve the GreenPoint Rated label by earning a minimum of 50 total points and meeting the minimum point thresholds in specific categories: Energy (30), Indoor Air Quality/Health (5), Resources (6), and Water (9). The measures to achieve these points are currently outlined in the New Home Construction Green Building Guidelines (Build It Green 2007) and grouped into sections corresponding to the various stages of construction. The most current adopted version of the New Home Construction Green Building Guidelines shall be utilized. The measures incorporated into the project to achieve the GreenPoint Rated label may include but are not limited to the following: ► **Site:** Manage the construction process to minimize disruptions to the building site, reduce waste, and prevent pollution of air, soil, and waterways. ► **Foundation:** Incorporate recycled fly ash in concrete, using frost-protected shallow foundations in cold climates, and installing radon-mitigation measures where appropriate. ► **Landscaping:** Utilize strategies to keep pollutants out of waterways, reduce water use, promote healthy soils, create fire-safe landscaping, and reduce excessive outdoor lighting. ► **Structural Frame and Envelope:** Implement measures to address the building's structural frame, including the walls, floors, and roof, for more durable buildings that use energy and other resources more efficiently. ► **Exterior Finish:** Install siding, roofing, and decking materials that will hold up well for decades and help protect the home from moisture damage, fire, and general wear and tear. ► **Insulation:** Follow proper insulation installation techniques, and use insulation products with recycled content and low or no formaldehyde emissions.	Throughout project construction of all residential phases.	City of Rancho Cordova Building and Safety and Planning Departments.

Note: PP = Proposed Project Alternative; HD = High Density Alternative; IM = Impact Minimization Alternative; NF = No Federal Action Alternative; NP = No Project Alternative.

Mitigation Monitoring and Reporting Program		
Mitigation Measure	**Timing**	**Enforcement**
► **Plumbing:** Design the plumbing system to reduce hot-water runs, insulate hot-water pipes, and install water-efficient toilets. ► **Heating, Ventilation, and Air Conditioning:** Utilize high-efficiency heating and cooling equipment and effective ductwork and ventilation for better indoor air quality. ► **Renewable Energy:** Pre-plumb or install solar hot water systems and pre-wire or install photovoltaic systems. ► **Building Performance:** Design and build high-performance homes that meet or exceed the state's building energy efficiency standards by including improved insulation, installation of energy efficient windows, installation of tankless hot-water heaters, and other measures. ► **Finishes:** Utilize healthier options for paints, trim, cabinets, and countertops that perform well and are readily available and promote environmentally preferable materials for interior finishes. ► **Flooring:** Utilize finish flooring materials that are attractive, long-lasting, and environmentally friendly. ► **Appliances:** Install high-efficiency residential appliances that can significantly cut a home's energy and water use, including dishwashers, clothes washers, and refrigerators that exceed minimum Federal efficiency standards. ► **Other:** Utilize innovative approaches to green building that go beyond the basic measures described in these guidelines.		
3.15-7c: Incorporate Green Building and Development Measures. Each increment of new development within the project site requiring a discretionary approval (e.g., proposed tentative subdivision map, conditional use permit), shall be subject to a requirement, the details of which shall be established through project-specific environmental review, that GHG emissions from t construction and operation of the increment of development at issue will be reduced by 30% from business-as-usual 2006 emissions. In determining 2006 business-as-usual emissions, the assumptions and analysis regarding traffic and operational conditions of the project used in the EIR/EIS may be utilized. For each increment of new development, the developer shall submit to the City, prior to the release of any project-specific environmental document, a proposed mitigation plan that lists the measures	Throughout project construction of all residential phases.	City of Rancho Cordova Planning Department.

Note: PP = Proposed Project Alternative; HD = High Density Alternative; IM = Impact Minimization Alternative; NF = No Federal Action Alternative; NP = No Project Alternative.

Mitigation Monitoring and Reporting Program		
Mitigation Measure	**Timing**	**Enforcement**
selected to be implemented as part of the proposed development increment and/or consideration of previously implemented measures in the specific plan area, including analysis demonstrating the associated reduction in GHG emissions. The list shall reflect the then-current state of the regulation of GHG emissions and climate change, which is expected to continue to evolve under the mandate of AB 32. The mitigation plan shall be accompanied by an analysis demonstrating why, in the developer's view, the selected measures are both feasible and efficacious. The City , in consultation with the SMAQMD, shall review the mitigation report for the applicable increment of development and shall include the proposed mitigation strategy and accompanying analysis, with any changes considered by City staff to be necessary and potentially feasible, as part of the project-specific environmental review for the proposed increment of new development. After receiving and considering any public input on the proposed mitigation strategy, the City shall ultimately approve the strategy (with modifications, if considered necessary and feasible) prior to granting any requested discretionary approval for that increment of development. In determining what sort of measures should appropriately be imposed by a local government under the circumstances to attain the overall, project-wide 30% emissions requirement, the City shall consider the following factors: ► The extent to which rates of GHG emissions generated by motor vehicles traveling to, from, and within the project site are projected to decrease over time as a result of regulations, policies, and/or plans that have already been adopted or may be adopted in the future by ARB or other public agency pursuant to AB 32, or by EPA; ► The extent to which mobile-source GHG emissions, which at the time of writing this EIR comprise a substantial portion of the state's GHG inventory, can also be reduced through design measures that result in trip reductions and reductions in trip length; ► The extent to which GHG emissions emitted by the mix of power generation operated by SMUD, that will serve the project site, are projected to decrease pursuant to the Renewable Portfolio Standard required by SB 1078 and SB 107, as well as any future regulations, policies, and/or plans adopted by the federal and state governments that reduce GHG emissions from power generation; ► The extent to which replacement of CCR Title 24 with the California Green Building Standards Code or other similar requirements will result in new buildings being more energy efficient and consequently more GHG efficient; ► The extent to which any stationary sources of GHG emissions that would be operated on a proposed land use (e.g., industrial) are already subject to regulations, policies, and/or plans		

Note: PP = Proposed Project Alternative; HD = High Density Alternative; IM = Impact Minimization Alternative; NF = No Federal Action Alternative; NP = No Project Alternative.

Mitigation Monitoring and Reporting Program		
Mitigation Measure	**Timing**	**Enforcement**
that reduce GHG emissions, particularly any future regulations that will be developed as part of ARB's implementation of AB 32, or other pertinent regulations on stationary sources that have the indirect effect of reducing GHG emissions; ► The extent to which the feasibility of existing GHG reduction technologies may change in the future, and to which innovation in GHG reduction technologies will continue, affecting cost-benefit analyses that determine economic feasibility; and ► Whether the total costs of proposed mitigation for GHG emissions, together with other mitigation measures, required for the proposed development, are so great that a reasonably prudent property owner would not proceed with the project in the face of such costs. In considering how much, and what kind of, mitigation is necessary in light of these factors, the City shall consider the following list of options, though the list is not intended to be exhaustive, as GHG reduction strategies and their respective feasibility are likely to evolve over time. These measures are derived from multiple sources including the Mitigation Measure Summary in Appendix B of the California Air Pollution Control Officer's Association (CAPCOA) white paper, CEQA & Climate Change (CAPCOA 2008), the California Attorney General's Office (2008) and the Sacramento Metropolitan Air District Draft GHG Measures (2009). **Energy Efficiency** ► Include clean alternative energy features to promote energy self-sufficiency (e.g., photovoltaic cells, solar thermal electricity systems). ► Site buildings to take advantage of shade and prevailing winds and design landscaping and sun screens to reduce energy use. ► Install efficient lighting in all buildings (including residential). Also install lighting control systems, where practical. Use daylight as an integral part of lighting systems in all buildings. ► Install Energy Star compliant highly reflective roofing materials. ► Install light-colored "cool" pavements, and strategically located shade trees along all bicycle and pedestrian routes. Project developers should be encouraged to incorporate "green building" points into the construction and design of all projects (including additions of 25,000 square feet of office/retail commercial or 100,000 square feet of industrial floor area) for which "green building" points are available. Such points may be achieved through conformity with the checklists identified by New Home Construction Green Building Guidelines available at www.builditgreen.org (which were developed to apply to residential construction, but which include measures that are also pertinent		

Note: PP = Proposed Project Alternative; HD = High Density Alternative; IM = Impact Minimization Alternative; NF = No Federal Action Alternative; NP = No Project Alternative.

Mitigation Monitoring and Reporting Program		
Mitigation Measure	**Timing**	**Enforcement**
to commercial construction), or through any similar list that distinguishes specific measures targeting efficiencies in energy, resource use, or other measures that would also directly or indirectly result in GHG emission reductions. Specific efficiencies that would reduce GHG emissions shall be implemented where feasible, for all project areas including site design, landscaping, foundation, structural frame and building envelope, exterior finishing, plumbing, appliance use, insulation, heating, venting and air conditioning, building performance, use of renewable energy, finishes, and flooring. Project developers should be encouraged to incorporate any combination of the following strategies to reduce heat gain of the non-roof impervious site landscape (including roads, sidewalks, courtyards, parking lots, and driveways) into the construction and design of all new (additions of 25,000 square feet of office/retail commercial) projects: ► Shaded (Within 5 years of occupancy) ► Paving materials with a Solar Reflective Index (SRI) of at least 29 ► Open grid pavement system (pavement that is less than 50% impervious and contains vegetation in the open cells) ► Parking spaces under cover (defined as underground, under deck, under roof, or under building). Any roof used to shade or cover parking should have an SRI of at least 29. ► Optional level of LEED certification, such as silver or gold which can allow for further reductions in energy consumption and GHG emissions. **Water Conservation and Efficiency** The Project includes water conservation as part of the project. In addition, the project would comply with Title 22, Chapter 32.180, "Water Use and Conservation," of the City's Municipal Code, which specifies design criteria for irrigation systems and requirements for plant selection. These requirements include but are not limited to: installation of irrigation systems that minimize overspray and runoff, use of control valves to account for different site-specific characteristics and use of rain shutoff systems, and installation of plants that are suited to the local climate and require moderate amounts of water (Sections 22.180.070 and 22.180.080). In addition, the following should be considered: ► With the exception of ornamental shade trees, use water-efficient landscapes with native, drought-resistant species in all public area and commercial landscaping. ► Install the infrastructure to use recycled water for landscape irrigation. (Part of the project) ► Install water-efficient irrigation systems and devices, such as soil moisture-based irrigation		

Note: PP = Proposed Project Alternative; HD = High Density Alternative; IM = Impact Minimization Alternative; NF = No Federal Action Alternative; NP = No Project Alternative.

Mitigation Monitoring and Reporting Program		
Mitigation Measure	**Timing**	**Enforcement**
controls. ► Design buildings and lots to be water-efficient. Install water-efficient fixtures and appliances. (e.g., Ultra low-flow toilets, no flow urinals etc.) ► Restrict watering methods (e.g., prohibit systems that apply water to non-vegetated surfaces). Prohibit businesses from using pressure washers for cleaning driveways, parking lots, sidewalks, and street surfaces unless required to mitigate health and safety concerns. **Solid Waste Measures** Project developers should be encouraged to incorporate any combination of the following strategies: ► Reuse and recycle construction and demolition waste (including, but not limited to, soil, vegetation, concrete, lumber, metal, and cardboard). ► Provide interior and exterior storage areas for recyclables and green waste at all buildings. ► Provide adequate recycling containers in public areas, including parks, school grounds, paseos, and pedestrian zones in areas of mixed-use development. ► Provide education and publicity about reducing waste and available recycling services. **Transportation and Motor Vehicles** Project developers should be encouraged to incorporate any combination of the following strategies: ► Promote ride sharing programs at employment centers (e.g., by designating a certain percentage of parking spaces for ride sharing vehicles, designating adequate passenger loading and unloading zones and waiting areas for ride share vehicles, and providing a web site or message board for coordinating ride sharing). ► Provide the necessary facilities and infrastructure in all land use types to encourage the use of low or zero emission vehicles (e.g., electric vehicle charging facilities and conveniently located alternative fueling stations). ► At commercial land uses, all forklifts, "yard trucks," or vehicles that are predominately used on-site at non-residential land uses should be electric-powered or powered by biofuels (such as biodiesel [B100]) that are produced from waste products, or shall use other technologies that do not rely on direct fossil fuel consumption. ► Provide the necessary facilities and infrastructure to encourage the use of low or zero-emission vehicles (e.g., electric vehicle charging facilities and conveniently located alternative fueling		

Note: PP = Proposed Project Alternative; HD = High Density Alternative; IM = Impact Minimization Alternative; NF = No Federal Action Alternative; NP = No Project Alternative.

Mitigation Monitoring and Reporting Program		
Mitigation Measure	**Timing**	**Enforcement**
stations). ► Prioritized parking within new commercial and retail areas shall be given to electric vehicles, hybrid vehicles, and alternative fuel vehicles. ► Incorporate bicycle lanes, routes, and intersection improvements into street systems within the Specific Plan. ► For commercial land uses, provide adequate bicycle parking near building entrances to promote cyclist safety, security, and convenience. ► For commercial land uses, provide "end-of-trip" facilities including showers, lockers, and changing space. ► Create Class II bicycle lanes and walking paths directed to the location of schools, parks and other destination points. ► Construction of transit facility/amenity (bus shelters, bicycle lockers/racks, etc.) for existing public and private transit. ► Provide secure bicycle storage at public parking facilities. ► Design site and building placement to facilitate the expansion and use of alternative modes of transportation, and integrate the project site with the surrounding development and circulation pattern by creating street and pedestrian/bicycle access throughout the project site to enable trips without depending exclusively on major roads, secondary roads, or the automobile. ► Design roadways to reduce motor vehicle speeds and encourage pedestrian and bicycle trips by featuring traffic calming features.		
Mitigation Measure 3.15-7d: Locate Electrical Outlets to Support Use of Electrical Landscaping Equipment. The project applicant(s) for all project phases containing residential uses shall promote a reduction in residential emissions by encouraging the installation of conveniently located electrical outlets within the front, side, and rear yards of all residential structures, as appropriate, to support the use of electrical landscaping equipment.	Throughout project construction of all residential phases.	City of Rancho Cordova Planning Department.
3.16 NOISE		
3.16-1: Implement Measures to Prevent Exposure of Sensitive Receptors to Temporary Construction-Generated Noise. To reduce impacts associated with noise generated during construction activities, the project applicant(s) for all project phases shall conform to the following	During all phases of project construction.	City of Rancho Cordova Planning Department.

Note: PP = Proposed Project Alternative; HD = High Density Alternative; IM = Impact Minimization Alternative; NF = No Federal Action Alternative; NP = No Project Alternative.

Mitigation Monitoring and Reporting Program		
Mitigation Measure	**Timing**	**Enforcement**
requirements: ► Noise-generating construction operations shall be limited to the hours between 7 a.m. and 7 p.m. Monday through Friday, and between 8 a.m. and 6 p.m. on Saturday and Sunday. ► All construction equipment and equipment staging areas shall be located as far as possible from nearby noise-sensitive land uses. ► All construction equipment shall be properly maintained and equipped with noise-reduction intake and exhaust mufflers and engine shrouds, in accordance with manufacturers' recommendations. Equipment engine shrouds shall be closed during equipment operation. ► All motorized construction equipment shall be shut down when not in use to prevent idling. ► The following measures shall be required for exterior activities that involve the use of heavy-duty construction equipment (see Table 3.16-8) located within 800 feet of occupied noise-sensitive daytime land uses (e.g., school classrooms, childcare and convalescent care facilities, inpatient medical facilities, places of worship): • Individual operations and techniques shall be replaced with quieter procedures (e.g., using welding instead of riveting, mixing concrete off-site instead of on-site). • Written notification of construction activities shall be provided to all noise-sensitive receptors located within 800 feet of construction activities. Notification shall include anticipated dates and hours during which construction activities are anticipated to occur and contact information, including a daytime telephone number, for the project representative to be contacted in the event that noise levels are deemed excessive. Recommendations to assist noise-sensitive land uses in reducing interior noise levels (e.g., closing windows and doors) shall also be included in the notification. • To the extent feasible, acoustic barriers (e.g., lead curtains, sound barriers) shall be constructed to reduce construction-generated noise levels at affected noise-sensitive land uses. The barriers shall be designed to obstruct the line of sight between the noise-sensitive land use and on-site construction equipment. When installed properly, acoustic barriers can reduce construction noise levels by approximately 8–10 dBA (EPA 1971).		
3.16-2: Implement Measures to Reduce Potential Exposure of Sensitive Receptors to Stationary Source–Generated Noise. To reduce potential long-term exposure of sensitive receptors to noise	During design review and before the approval of all	City of Rancho Cordova Building and Safety, and

Note: PP = Proposed Project Alternative; HD = High Density Alternative; IM = Impact Minimization Alternative; NF = No Federal Action Alternative; NP = No Project Alternative.

Mitigation Monitoring and Reporting Program		
Mitigation Measure	**Timing**	**Enforcement**
generated by City-controlled, project-related stationary noise sources from private activities, the City shall evaluate individual facilities, subdivisions, and other project elements for compliance with the City's noise ordinance and policies contained in the City General Plan. All project elements shall comply with City noise standards. The project applicant(s) for all project phases shall implement the following measures to assure maximum reduction of project interior and exterior noise levels from operational activities: ► The proposed land uses shall be designed so that on-site mechanical equipment (e.g., HVAC units, compressors, generators) and area-source operations (e.g., loading docks, parking lots, and recreational-use areas) are located as far as possible from or shielded from nearby noise-sensitive land uses. ► Residential air conditioning units shall be located a minimum of 10 feet from adjacent residential dwellings, including outdoor entertainment and relaxation areas, or shall be shielded to reduce operational noise levels at adjacent dwellings or designed to meet City noise standards. Shielding may include the use of fences or partial equipment enclosures. To be effective, fences or barriers need to be continuous or solid, with very few gaps, and must block the line of sight to windows of neighboring dwellings. Achieved noise reductions from fences or barriers can vary, but typically range from approximately 5 to 10 dBA, depending on construction characteristics, height, and location. ► To the extent feasible, residential land uses located within 2,500 feet and within the direct line of sight of major noise-generating commercial and industrial land uses (e.g., loading docks, manufacturing facilities, equipment/vehicle storage and repair facilities, and material processing areas such as concrete batch plants) shall be shielded from the line of sight of these facilities by construction of a sound barrier. To be effective, fences or sound barriers need to be continuous or solid, with very few gaps, and must block the line of sight to windows of neighboring dwellings. Achieved noise reductions from fences or barriers can vary, but typically range from approximately 5 to 10 dBA, depending on construction characteristics, height, and location. The developer shall obtain the services of a professional acoustician to determine the design and location of noise barriers to be constructed. ► Dual-pane, noise-rated windows; mechanical air systems; exterior wall insulation; and other noise-reducing building materials shall be used. In addition, the City shall seek to reduce potential long-term exposure of sensitive receptors to noise generated by project-related stationary noise sources from public activities on school grounds, in	improvement plans, where applicable for all project phases. For measures that the City should encourage other agencies to undertake, before the approval of final maps for all project phases for noise-generating school and park and recreation sites.	Planning Departments.

Note: PP = Proposed Project Alternative; HD = High Density Alternative; IM = Impact Minimization Alternative; NF = No Federal Action Alternative; NP = No Project Alternative.

Mitigation Monitoring and Reporting Program		
Mitigation Measure	**Timing**	**Enforcement**
neighborhood and community parks, and in open-space areas. Specifically, the City shall encourage the controlling agencies (i.e., schools and park and recreation districts) to implement measures to reduce project interior and exterior noise levels to within acceptable levels, including but not limited to the following: ► On-site landscape maintenance equipment shall be equipped with properly operating exhaust mufflers and engine shrouds, in accordance with manufacturers' specifications. ► For maintenance areas located within 500 feet of noise-sensitive land uses, the operation of on-site landscape maintenance equipment shall be limited to the least noise-sensitive periods of the day, between the hours of 7 a.m. and 7 p.m. ► Outdoor use of amplified sound systems within 500 feet of noise-sensitive land uses shall be permitted only between 7 a.m. and 10 p.m. Sunday through Thursday, and between 7 a.m. and 11 p.m. on Friday and Saturday. ► During subsequent environmental review of future project phases, the project applicant(s) shall demonstrate that the amphitheater and adjacent residences have been designed to reduce noise exposure to noise-sensitive uses to the maximum extent feasible. An acoustical engineer with experience in the prediction and mitigation of outdoor theater sound levels shall be consulted prior to design and construction of the proposed amphitheater and residences proposed within 1,500 feet of the amphitheater. The acoustical engineer shall identify all feasible mitigation measures available for reducing noise-related impacts to nearby noise-sensitive receptors. Mitigation measures may include, but are not limited to, orientation and location of amphitheater, construction of noise barriers, limitations on speaker orientation, limitations on noise-generation levels, and hours of activity. The project applicant(s) shall incorporate the mitigation measures into the design and operation of the amphitheater and nearby residential uses.		
3.16-5: Implement Measures to Improve Land Use Compatibility with Noise Sources. To meet City noise standards set forth in the City's General Plan and Noise Ordinance and improve compatibility between project land uses and noise sources, the project applicant(s) for all project phases shall implement the following for all project phases: ► Implement Mitigation Measure 3.16-2 described above. ► Obtain the services of a consultant (such as a licensed engineer or licensed architect) to develop	Before the recordation of small-lot final maps and during all project construction activities for all project phases where applicable.	City of Rancho Cordova Planning Department.

Note: PP = Proposed Project Alternative; HD = High Density Alternative; IM = Impact Minimization Alternative; NF = No Federal Action Alternative; NP = No Project Alternative.

Mitigation Monitoring and Reporting Program		
Mitigation Measure	**Timing**	**Enforcement**
noise attenuation measures for the proposed construction of on-site noise-sensitive land uses (i.e., residential dwellings and school classrooms) that will produce a minimum composite Sound Transmission Class (STC) rating for buildings of 30 or greater, individually computed for the walls and the floor/ceiling construction of buildings, for the proposed construction of on-site noise-sensitive land uses (i.e., residential dwellings and school classrooms). ► When tentative subdivision maps and commercial uses are proposed, the applicant(s) shall conduct a site-specific acoustical analysis to determine predicted roadway noise impacts attributable to the project, taking into account site-specific conditions (e.g., site design, location of structures, building characteristics). The acoustical analysis shall evaluate stationary- and mobile-source noise attributable to the proposed use or uses and impacts on nearby noise-sensitive land uses, in accordance with adopted City noise standards. Feasible measures shall be identified to reduce project-related noise impacts. Measures may include, but are not limited to, the following: • construction of exterior sound walls; • use of increased noise-attenuation measures in building construction (e.g., dual-pane, sound-rated windows; exterior wall insulation); and • limiting noise-generating operational activities associated with proposed commercial land uses, including truck deliveries. In addition, to reduce impacts associated with noise generated during ongoing mining activities, the project applicant(s) for all project phases shall implement the following measures where mining activities would be located within 1,100 feet of occupied noise-sensitive daytime land uses (e.g., school classrooms, childcare and convalescent care facilities, inpatient medical facilities): ► Written notification of mining activities shall be provided to noise-sensitive receptors located within 1,100 feet of mining activities. Notification shall include anticipated hours during which mining activities are anticipated to occur and contact information, including a daytime telephone number, for the project representative to be contacted if noise levels are deemed excessive. The notification shall also include recommendations to assist noise-sensitive land uses in reducing interior noise levels (e.g., closing windows and doors). ► Occupied noise-sensitive receptors shall not be located within 1,100 feet of mining equipment/activities unless a temporary barrier is constructed in accordance with the following		

Note: PP = Proposed Project Alternative; HD = High Density Alternative; IM = Impact Minimization Alternative; NF = No Federal Action Alternative; NP = No Project Alternative.

Mitigation Monitoring and Reporting Program		
Mitigation Measure	**Timing**	**Enforcement**
specifications: • The barrier shall be placed as close to the noise source or as close to the receptor as possible and shall break the line of sight between the source and receptor. • The barrier shall be constructed of three-quarter-inch Medium Density Overlay (MDO) plywood sheeting, or other acceptable material that has a surface weight of 2 pounds per square foot (lb/sf) or greater, and a demonstrated STC rating of 25 or greater as defined by American Society for Testing and Materials (ASTM) Test Method E90. • If a temporary acoustical curtain is used, the material shall be weather and abuse resistant and shall exhibit superior hanging and tear strength during construction, with a surface weight of at least 1 lb/sf. The material shall have a minimum breaking strength of 120 pounds per inch (lb/in) per Federal Test Method Standard (FTMS) 191 A-M5102 and a minimum tear strength of 30 lb/in per ASTM D117. Based on the same test procedures, the absorptive material facing shall have a minimum breaking strength of 100 lb/in and a minimum tear strength of 7 lb/in. The material shall have an STC rating of 25 or greater, based on certified sound transmission loss data taken according to ASTM Test Method E90. It shall also have a Noise Reduction Coefficient rating of 0.70 or greater, based on certified sound absorption coefficient data according to ASTM Test Method C423. • When barrier units are joined together, the mating surfaces of the barrier sides shall be flush with each other. Gaps between barrier units, and between the bottom edge of the barrier panels and the ground, shall be closed with material that will completely close the gaps, and be dense enough to attenuate noise. Furthermore, to reduce impacts associated with aircraft noise, the project applicant(s) for all project phases shall implement the following measures: ► Ensure that aviation easements are prepared before completion of final maps, and submitted with the final maps to the Department of Airports. Such an aviation easements shall acknowledge the property's location within the MAPA and shall grant the right of flight and unobstructed passage of all aircraft into and out of Mather Airport. ► Provide notification in a public report, to be prepared by the California Department of Real Estate, disclosing to prospective buyers that parcels to be purchased are located within the MAPA and that an aviation easement exists for aircraft into and out of Mather Airport. Revise relevant portions of project land use plans to be compatible with the existing noise contours if		

Note: PP = Proposed Project Alternative; HD = High Density Alternative; IM = Impact Minimization Alternative; NF = No Federal Action Alternative; NP = No Project Alternative.

Mitigation Monitoring and Reporting Program		
Mitigation Measure	**Timing**	**Enforcement**
the proposed Mather Airport noise contours are not adopted. Project-related residential development within the MAPA boundaries but outside the 60-dB CNEL contour shall be subject to the following conditions before approval by the City of Rancho Cordova: ► minimum noise insulation to protect persons from excessive noise within new residential dwellings (including detached single-family dwellings) that limits noise to 45 dB CNEL with windows closed in any habitable room; ► notification in the public report prepared by the California Department of Real Estate disclosing to prospective buyers that the parcel is located within the applicable airport planning policy area and that aircraft operations can be expected to overfly that area at varying altitudes less than 3,000 feet above ground level; and ► execution and recordation with the County Recorder of avigation easements on each individual residential parcel contemplated in the development. All avigation easements recorded pursuant to this policy shall, once recorded, be copied to the Director of Airports and shall acknowledge the property location within the appropriate airport planning policy area and shall grant the right of flight and unobstructed passage of all aircraft into and out of the appropriate airport. *Exceptions:* New accessory residential dwellings on parcels zoned Agricultural, Agricultural Residential, Interim Agricultural, Interim General Agricultural, or Interim Limited Agricultural shall be exempt from the airport planning policy area's prohibitions.		

Note: PP = Proposed Project Alternative; HD = High Density Alternative; IM = Impact Minimization Alternative; NF = No Federal Action Alternative; NP = No Project Alternative.

MEMORANDUM

ITEM 10.2.

DATE: June 7, 2021

TO: Honorable Mayor and Council Members

FROM: Elizabeth Sparkman, Community Development Director
Jeanette Cervantes, Management Technician

SUBJECT: **A RESOLUTION APPROVING PROCEEDINGS FOR THE ANNUAL LEVY AND COLLECTION OF ASSESSMENTS FOR LANDSCAPING AND LIGHTING DISTRICT NO. 2005-1 FOR FISCAL YEAR 2021-2022**

RECOMMENDATION

Adopt the Resolution.

RESULT OF RECOMMENDED ACTION

Adoption of the Resolution will authorize the continuance of the annual levy and collection of assessments in the District. There are no new impacts to existing or new residents. No assessments shall increase as a result of this action.

BACKGROUND

On May 17, 2021, the City Council approved Resolutions ordering the preparation of the Engineer's Annual Levy Report and set the public hearing to be held prior to approving and ordering the levy of assessments for Fiscal Year 2021-2022. The assessments fund the ongoing landscape maintenance services in the District. There are no new impacts to existing or new residents. No assessments shall increase as a result of this action.

State law requires the City Council to direct an Engineer's Report to be prepared each year and to hold a public hearing on the Report and the levy of the annual assessments. On May 17, 2021, the City initiated the proceedings for the annual levy and collection of assessments by adopting a Resolution ordering the preparation of the Engineer's Report and a Resolution preliminarily approving the Engineer's Report, declaring its intention to levy and collect annual assessments for Fiscal Year 2021-2022, and set today as the time and place to conduct a public hearing on the matter.

The Engineer's Report includes a diagram of the assessment area, a description of the maintenance services to be provided, a description of the property to be benefited, and the

amount of the assessment to each individual property. The services performed within and funded by LLD 2005-1 include ongoing maintenance, operation and servicing of landscaping and streetscape improvements within the right-of-ways and other public areas within the District at the locations described in the Engineer's Report.

The proposed Fiscal Year 2021-2022 assessment rates do not exceed the rates previously levied by the County since 1994 and are equal to the rates levied by the City in Fiscal Year 2021-2022. The boundaries of each Zone shown in the district diagram in Part IV of the Engineer's Report and the details for each Zone are described in Section II, Part A of the Engineer's Report.

The Fiscal Year 2021-2022 total assessment is estimated at $89,037. The District has an established Operating Reserve which provides funding for the operations and maintenance of the District, as well as providing financing for emergency expenditures. A second reserve fund finances special projects such as a central irrigation system, revegetation projects, and other rehabilitation projects or replacements of District improvements.

In July 2006, the County transferred funds previously collected in the County's Zone 4 and 5 to the City, which was deposited to the LLD 2005-1. The City had previously deemed that these transferred funds are to be used exclusively by the District and shall be considered as undesignated reserves within the Zones of the District. Funds from the undesignated reserve can be used to fund costs of any zone(s) that are unable to be funded by the annual assessments.

In order to proceed with the levy of assessments, it is appropriate for the Council to conduct the public hearing and adopt a Resolution which approves the Engineer's Report and authorizes the levy and collection of assessments for Fiscal Year 2021-2022.

FISCAL IMPACT AND FUNDING SOURCE

There is no fiscal impact to the City's General Fund.

ATTACHMENT(S)

1. Resolution
2. Engineer's Report

CITY OF RANCHO CORDOVA

RESOLUTION NO. XX-2021

A RESOLUTION OF THE CITY COUNCIL OF THE CITY OF RANCHO CORDOVA, STATE OF CALIFORNIA, APPROVING PROCEEDINGS FOR THE ANNUAL LEVY AND COLLECTION OF ASSESSMENTS FOR LANDSCAPING AND LIGHTING DISTRICT 2005-1 FOR FISCAL YEAR 2021-2022

WHEREAS, the City Council has, by previous Resolutions, ordered the preparation of the Engineer's Report for Fiscal Year 2021-2022 for Landscaping and Lighting District 2005-1, (pursuant to the provisions of the Landscaping and Lighting Act of 1972, Part 2 of Division 15 of the Streets and Highways Code of California, beginning with Section 22500 (hereafter referred to as the "Act"); and

WHEREAS, the Engineer's Annual Report has been presented to City Council as required by Chapter 3, Section 22623 of said Act, and as previously directed by Resolution; and

WHEREAS, this City Council has carefully examined and reviewed the Report as presented, and is satisfied with each and all of the items and documents as set forth therein, and is satisfied that the levy has been spread in accordance with the benefits received from the improvements, operation, maintenance and services to be performed, as set forth in said Report; and

WHEREAS, the City and its legal counsel have reviewed Proposition 218 and found that these assessments comply with applicable provisions of Article XIII D of the California State Constitution; and

WHEREAS, upon reasonable written notice by Sacramento County of any claim or challenge, the City of Rancho Cordova agrees to defend with counsel of its choice, indemnify and hold harmless Sacramento County, its Board of Supervisors, officers, officials, agents and employees (collectively "the County"), against the payment of any liabilities, losses, costs and expenses, including attorney fees and court costs, not due to the County's own active negligence or willful misconduct, which the County may incur in the exercise and performance of its powers and duties in placing these assessments onto the County roll and tax bills for the City of Rancho Cordova.

NOW, THEREFORE, BE IT HEREBY RESOLVED THE CITY COUNCIL OF THE CITY OF RANCHO CORDOVA that:

1. Following notice duly given, the City Council has held a full and fair public hearing regarding the District, the levy and collection of assessments, the Report prepared in connection therewith, and considered all oral and written statements, protests and communications made or filed by interested persons regarding these matters.

2. Based upon its review (and amendments, as applicable) of the Report, a copy of which has been presented to the City Council, is hereby approved (as amended), and is ordered to be filed

in the Office of the City Clerk as a permanent record and to remain open to public inspection, the City Council hereby finds and determines that:

a. The land within the District will be benefited by the operation, maintenance and servicing of improvements, located within the boundaries of the District, and
b. District includes all of the lands so benefited, and
c. The net amount to be assessed upon the lands within the District in accordance with the assessment for the Fiscal Year commencing July 1, 2021, and ending June 30, 2022, is apportioned by a formula and method which fairly distributes the net amount among all eligible parcels in proportion to the estimated special benefits to be received by each parcel from the improvements and services.

3. The maintenance, operation and servicing of the improvements and appurtenant facilities shall be performed pursuant to the Act. The City Council hereby orders the proposed improvements to be made, which improvements are briefly described as follows: the maintenance and operation of and the furnishing of services and materials for turf, ground cover, shrubs and plants, trees, irrigation and drainage systems, street lighting improvements, equipment, utilities, ornamental lighting, masonry walls or other fencing, hardscape improvements, monuments, and associated appurtenant facilities located within the landscape easements or public right-of-ways.

4. The County Auditor of the County of Sacramento shall enter on the County Assessment Roll opposite each eligible parcel of land the amount of levy so apportioned by the formula and method outlined in the Report, and such levies shall be collected at the same time and in the same manner as the County taxes are collected, pursuant to Chapter 4, Article 2, Section 22646 of the Act. After collection by the County, the net amount of the levy shall be paid to the City Treasurer.

5. The City Treasurer shall deposit all money representing assessments collected by the County for the District to the credit of a fund for the City of Rancho Cordova Landscaping and Lighting District 2005-1 and such money shall be expended only for the maintenance, operation and servicing of the improvements together with all other costs of the District as described in Section 3.

6. The adoption of this Resolution constitutes the District levy for the Fiscal Year commencing July 1, 2021, and ending June 30, 2022.

7. The City Clerk, or their designate, is hereby authorized and directed to file the levy with the County Auditor upon adoption of this Resolution, pursuant to Chapter 4, Article 1, Section 22641 of the Act.

8. Francisco and Associates, Inc. is hereby designated to file the levy with the County Auditor/Controller on behalf of the City. The City Clerk is directed to deliver a certified copy of this adopted Resolution to Francisco and Associates, Inc. within two weeks of adoption via either e-mail joef@franciscandassociates.com or US Mail to: Francisco and Associates, Inc., 231 Market Place, Suite 543, San Ramon, CA 94583 Attn: Joseph Francisco.

9. That the above recitals are all true and correct. The City Clerk shall certify to the passage and adoption of this Resolution, and the minutes of this meeting shall so reflect the presentation of and final approval of the Report.

PASSED AND ADOPTED by the City Council of the City of Rancho Cordova on the 7th day of June 2021 by following vote:

AYES:

NOES:

ABSENT:

ABSTAIN:

ATTEST:

Garrett Gatewood, Mayor

Stacy Leitner, CMC
City Clerk

a fresh take.
RANCHO CORDOVA
CALIFORNIA

City of Rancho Cordova Landscape & Lighting District No. 2005-1

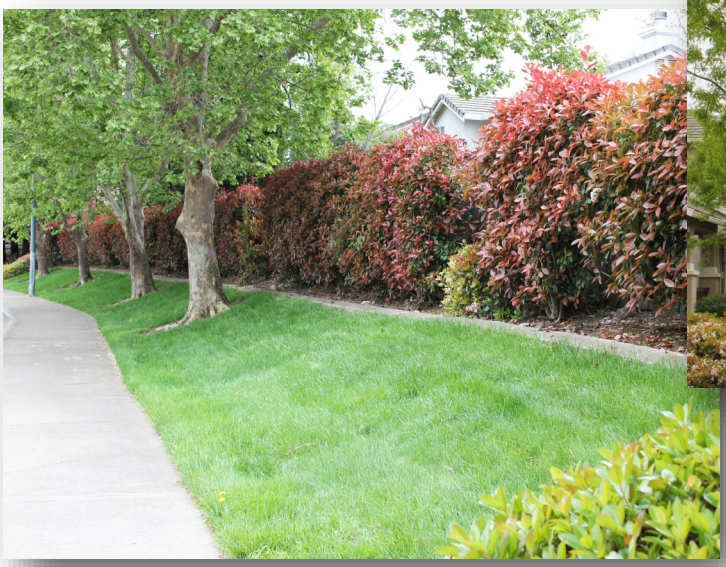

Fiscal Year 2021-22 Final Engineer's Report

Prepared by:

Francisco & Associates, Inc.
231 Market Place, Suite 543
San Ramon, CA 94583
(925) 867-3400

June 7, 2021

Table of Contents

Page No.

Certificate ii

Section I - Introduction 1

Section II — Engineer's Report 3

Part A. Plans and Specifications 5

Part B. Estimate of Cost 10

Part C. Assessment District Diagram 17

Part D. Method of Apportionment of Assessments 19

Part E. Assessment Roll 24

ENGINEER'S REPORT
CITY OF RANCHO CORDOVA
LANDSCAPE AND LIGHTING ASSESSMENT DISTRICT NO. 2005-1
FISCAL YEAR 2021-22

The undersigned, acting on behalf of Francisco & Associates, Inc. respectfully submits the enclosed Engineer's Report as directed by the Rancho Cordova City Council pursuant to the provisions of Article XIIID, Section 4 of the California Constitution, provisions of the Landscaping and Lighting Act of 1972 and Section 22500 et al of the California Streets and Highways Code. The undersigned certifies that he is a Professional Engineer, registered in the State of California.

Dated: 4/16/2021

By: _____
Joseph A. Francisco, P.E.
RCE # 40688

SECTION I

INTRODUCTION

Pursuant to the provisions of the Landscaping and Lighting Act of 1972, being Part 2 of Division 15 of the California Streets and Highways Code, commencing with Section 22500 (hereafter referred to as the "1972 Act"), and in compliance with the substantive and procedural requirements of the California State Constitution Article XIIID (hereafter referred to as the "California Constitution"), the City Council of the City of Rancho Cordova, County of Sacramento, State of California (hereafter referred to as "City"), has by resolution initiated proceedings in connection with the ongoing maintenance of the special assessment district designated as:

Landscaping and Lighting District No. 2005-1

(hereafter referred to as "District"), for the purpose of continuing and providing for the ongoing maintenance and operation of landscaping and lighting improvements within the District.

In Fiscal Year 2005-06, as part of the District formation to continue the assessments previously levied by the County as part of the Sacramento Landscape Maintenance District ("SLMD")Zone 4 and Zone 5 for properties within the boundary of the City, the City conducted a Property Owner Protest Ballot proceeding for the District assessments pursuant to the provisions of the *California Constitution, Article XIIID Section 4.* In conjunction with this ballot proceeding, the City Council also conducted a noticed public hearing to consider public testimonies, comments and written protests regarding the formation of the District and levy of maximum assessments. Upon conclusion of the public hearing, property owner protest ballots received were opened and tabulated to determine whether a majority protest existed (ballots were weighted based upon the assessment amounts), and by resolution the City Council confirmed the results of the ballot tabulation. Tabulation of the ballots indicated that a majority protest did not exist for the continuation and transfer of assessments as presented and described in the Fiscal Year 2005-06 Engineer's Report. The City Council approved the report, ordered the formation of the District, and approved the levy and collection of Fiscal Year 2005-06 assessments. The Fiscal Year 2005-06 assessments were then submitted to the Sacramento County Auditor/Controller for inclusion on the property tax roll for each parcel.

The improvements and assessments described in this Report are based on the improvements and assessments previously established by the County for SLMD Zone 4 and Zone 5, and represent an estimate of the direct expenditures, incidental expenses, and fund balances associated with the maintenance and servicing of those improvements. The structure of the District (organization), the improvements, the method of apportionment, and assessments described herein have been established to continue the maintenance of the existing improvements and assessments previously established by the County as outlined in the District's Fiscal Year 2005-06 Engineer's Report.

For Fiscal Year 2021-22, this Report has been prepared and presented to the City Council describing the District, any changes to the District or improvements, and the proposed cost estimate and assessments for this fiscal year, and the City Council shall hold a noticed public hearing regarding these matters prior to approving and ordering the proposed levy of assessments. Should the proposed annual assessments for the District or portion thereof, exceed the maximum assessments described herein (as approved by the property owners), the new or increased assessment must be confirmed through another property owner protest ballot proceeding before the new or increased assessment may be imposed. It should be noted that an increased assessment to an individual property resulting from changes in development or land use does not constitute an increased assessment.

The word "parcel," for the purposes of this Report, refers to an individual property assigned its own Assessor's Parcel Number (APN) by the County Assessor's Office. The County Auditor/Controller uses Assessor's Parcel Numbers and specific Fund Numbers to identify properties to be assessed on the tax roll for special benefit assessments.

SECTION II

ENGINEER'S REPORT PREPARED PURSUANT TO THE PROVISIONS OF LANDSCAPING AND LIGHTING ACT OF 1972 SECTION 22500 THROUGH 22679 OF THE CALIFORNIA STREETS AND HIGHWAYS CODE

CITY OF RANCHO CORDOVA

LANDSCAPE AND LIGHTING ASSESSMENT DISTRICT NO. 2005-1 FISCAL YEAR 2021-22

Pursuant to the 1972 Act, and in accordance with the Resolution of Intention, being Resolution No. 51-2021 adopted by the City Council of the City of Rancho Cordova on May 17, 2021, I, Joseph A. Francisco, the duly appointed Engineer of Work, Assessment Engineer for the City of Rancho Cordova Landscape and Lighting Assessment District No. 2005-1 (the "District") submit the following Report, consisting of Section I (Introduction), and this Section II, which consists of five (5) parts as follows:

Part A – PLANS AND SPECIFICATIONS

This part describes the improvements maintained by the District. The District was formed with four (4) benefit zones encompassing all lots and parcels of land within the boundaries of the City. The territory within the District had previously been assessed through Zone 4 and Zone 5 of the SLMD in Fiscal Year 2004-05. The District was first assessed in Fiscal Year 2005-06. Plans and specifications for the improvements are on file at the City of Rancho Cordova, and are incorporated herein by reference.

Part B – ESTIMATE OF COST

This part contains an estimate of the annual costs to operate, maintain, and service the District's landscaping and lighting improvements and facilities. The estimate included herein, is also on file at the City of Rancho Cordova.

Part C – ASSESSMENT DISTRICT DIAGRAM

This part incorporates a diagram of the District showing the exterior boundaries of the District, the boundaries of any zones within the District and the lines and dimensions of each lot or parcel of land within the District. Reference is hereby made to the County Assessor's maps for a detailed description of the lines and dimensions of each lot and parcel of land within the District. This diagram has been prepared by the Engineer of Work and is on file at the City of Rancho Cordova.

Part D – METHOD OF APPORTIONMENT OF ASSESSMENTS

This part includes a discussion of benefits the improvements and services provide to properties within the District and the method of apportionment of assessments used to calculate each property's proportional special benefit and annual assessment.

Part E – ASSESSMENT ROLL

This part contains a listing of the proposed assessment amount for each parcel within the District. The proposed assessment amount for each parcel is based on the parcel's proportional special benefit as outlined in the method of apportionment of assessments. The Assessment Roll is filed in the Office of the City Clerk of the City of Rancho Cordova and is incorporated in this report.

Part A
PLANS AND SPECIFICATIONS

Description of the District

The territory within the District consists of the lots and parcels of land that in Fiscal Year 2004-05 were both within the City and within a portion of Zone 4 and all of Zone 5 of the Sacramento Landscape Maintenance District ("SLMD"). Said territory encompasses an area of land totaling approximately five hundred twelve acres (512 acres) that is centrally located within the City, generally south of Highway 50 and north of the City limits.

Zone 1: That portion of the previous SLMD Zone 4, which at the time of the formation of the District included a total of ninety-seven (97) assessable parcels within the residential subdivision known as Ellenwood Court located south of Ellenwood Avenue. Upon formation of the District, this area was designated as Zone 1 to reflect the special benefit these parcels receive from the District improvements associated with the development located on the south side of Ellenwood Avenue.

Zones 2, 3 and 4: The parcels within previous SLMD Zone 5, which at the time of the formation of the District included a total of six hundred eighty-six (686) assessable parcels generally located south of the American River, east of Mather Field Road, and near Zinfandel Drive and International Drive. Upon formation of the District, this area was designated as Zones 2, 3, 4, and 4A and are further described as follows:

> **Zone 2** included the one hundred fifty-four (154) assessable parcels within the residential subdivision known as California Jazz Units 1 & 2, generally located east of Data Drive, north of Reserve Drive, south of Capital Center Drive and west of International Drive.
>
> **Zone 3** included the eight (8) assessable parcels located on either side of Zinfandel Drive from Data Drive to the southern boundary of the District (approximately 700 feet south of International Drive).
>
> **Zone 4** included the remaining parcels that were previously included in SLMD Zone 5 that were not designated as either Zone 2 or Zone 3 of the District. This Zone includes parcels along Data Drive, International Drive, Capital Center Drive, White Rock Road, Quality Drive, Disk Drive, Prospect Park Drive and Kilgore Road.
>
> **Zone 4A** is the portion of Zone 4 that also lies within the City's Community Facilities District No. 2005-2 ("CFD 2005-2"). Tax Zone 1 of CFD 2005-2 was established to fund, to the extent that funds from CFD 2005-2 are available, maintenance of landscape improvements of the residential subdivision development known as Capital Village. These landscape improvements were installed along the subdivision's rights-of-way and within the median(s) adjacent to the development. The funds from Tax Zone 1 of CFD 2005-2, to the extent available, shall offset all or a portion of the costs within Zone 4A.

Description of Improvements and Services

The purpose of this District is to ensure the ongoing maintenance, operation and servicing of local landscaping and street lighting improvements within the District (improvements that had been previously funded through annual assessments from the SLMD). The improvements may consist of all or a portion of the public landscaped areas, street lighting and appurtenant facilities within and adjacent to the District. These improvements may include, but are not limited to the materials, equipment, utilities, labor, appurtenant facilities and expenses necessary for the ongoing maintenance and operation of public street lighting and landscape improvements, including, but not limited to parkways, medians and other designated easements, rights-of-way or public areas within the District. The improvements to be maintained and funded entirely or partially through the District assessments are generally described as:

Improvements and Services Permitted Pursuant to the 1972 Act

As generally defined by the 1972 Act, the improvements and associated assessments for this District may include now or in the future one or more of the following:

1) The installation or planting of landscaping;

2) The installation or construction of statuary, fountains, and other ornamental structures and facilities;

3) The installation or construction of public lighting facilities including, but not limited to street lights and traffic signals;

4) The installation or construction of any facilities which are appurtenant to any of the foregoing or which are necessary or convenient for the maintenance or servicing thereof;

5) The installation of park or recreational improvements, including, but not limited to, all the following:

    a) Land preparation, such as grading, leveling, cutting and filling, sod, landscaping, irrigation systems, sidewalks, and drainage.

    b) Lights, playground equipment, play courts, and public restrooms.

6) The acquisition of land for park, recreational, or open-space purposes or any existing improvement otherwise authorized pursuant to this section.

7) The maintenance or servicing, of any of the foregoing including the furnishing of services and materials for the ordinary and usual maintenance, operation, and servicing of any improvement including but not limited to:

    a) Repair, removal, or replacement of all or any part of any improvements;

b) Grading, clearing, removal of debris, the installation or construction of curbs, gutters, walls, sidewalks, or paving, or water, irrigation, drainage, or electrical facilities;

c) Providing for the life, growth, health, and beauty of landscaping, including cultivation, irrigation, trimming, spraying, fertilizing, or treating for disease or injury;

d) The removal of trimmings, rubbish, debris, and other solid waste;

e) The cleaning, sandblasting, and painting of walls and other improvements to remove or cover graffiti;

f) Electric current or energy, gas, or other illuminating agent for any public lighting facilities or for the lighting or operation of any other improvements;

g) Water for the irrigation of any landscaping, the operation of any fountains, or the maintenance of any other improvements.

8) Incidental expenses associated with the improvements including, but not limited to:

a) The cost of preparation of the report, including plans, specifications, estimates, diagram, and assessment;

b) The costs of printing, advertising, and the publishing, posting and mailing of notices;

c) Compensation payable to the County for collection of assessments;

d) Compensation of any engineer or attorney employed to render services;

e) Any other expenses incidental to the construction, installation, or maintenance and servicing of the improvements;

f) Costs associated with any elections held for the approval of a new or increased assessment.

Landscape Improvements

The landscape improvements for the District may include, but are not limited to turf, ground cover, shrubs and plants, trees, irrigation and drainage systems, ornamental lighting, masonry walls or other fencing, hardscape improvements, monuments, and associated appurtenant facilities located within the landscape easements or public rights-of-way. Zone specific landscape improvements are described generally as follows:

Zone 1: Streetscape (parkway) landscaping along the South side of Ellenwood Avenue east of Routier Road that is within the public rights-of-way or easements dedicated to the City for maintenance. The costs and special benefits of these improvements are shared equally by only the assessable properties within Zone 1 of the District.

Zone 2: Streetscape (parkway) landscaping surrounding and adjacent to the California Jazz subdivision on the north side of Reserve Drive from Data Drive to International Drive; the east side of Data Drive from Reserve Drive north to the end of the subdivision; the west side of Capital Center Drive from International Drive north to the end of the subdivision; and the north side of International Drive from Reserve Drive to Capital Center Drive. The costs and special benefits of these improvements are proportionately shared by only the properties within Zone 2 of the District.

Zone 3: Streetscape (parkway) landscaping on both sides of Zinfandel Drive between International Drive and Data Drive. The costs and special benefits of these improvements are proportionately shared by only the properties within Zone 3 of the District.

Zones 2, 3, 4 and 4A: All median landscape improvements within the District located on International Drive from approximately 570 feet westerly of Data Drive to Kilgore Road and on Zinfandel Drive from Data Drive to International Drive. The costs and special benefits of these improvements are proportionately shared by all the properties within Zone 2, 3, 4 and 4A of the District.

Specifically, the landscape improvement areas for this District generally consist of the following:

- Approximately 9,600 square feet of streetscape (parkway) landscaping and 34 trees within the public rights-of-way located on the south side of Ellenwood Avenue.

- Approximately 11,000 square feet of turf, 28,455 square feet of streetscape (parkway) landscaping including 110 trees, located on the north side of Reserve Drive from Data Drive to International Drive; east side of Data Drive, from Reserve Drive north to end of California Jazz tract Unit No. 1; west side of Capital Center Drive, from International Drive north to the end of California Jazz Tract Unit No. 2; and north side of International Drive, from Reserve Drive to Capital Center Drive.

- Approximately 19,400 square feet of turf, 11,500 square feet of streetscape (parkway) landscaping including 57 trees, located on the west side of Zinfandel Drive, south of International Drive.

- Approximately 152,340 square feet of turf, 55,600 square feet of streetscape and median landscaping including 392 trees along International Drive; and medians on International Drive, west of Data Drive to Kiloge Road.

Specifically, not included as District improvements, are those improvements located on private property, improvements and facilities that may be provided or maintained by an agency other than the City; improvements and facilities that may be provided by another assessment or tax levied by the City or County and any improvement provided and maintained by a Homeowner's Association or similar entity.

Detailed descriptions of the location and extent of the specific improvements to be maintained by the District are on file with the City and by reference are made part of this Report. The net annual cost to provide and maintain the improvements determined to be of special benefit shall be allocated to each property in proportion to the special benefits received.

Public Lighting Improvements

Lighting facilities that may be located within the landscaped areas including safety lights, security lights or ornamental lights installed as part of the landscape improvements are included as part of the landscape maintenance costs.

The lighting improvements may include but shall not be limited to the cost of providing electrical energy and servicing of lighting fixtures, poles, meters, conduits, electrical cable and associated appurtenant facilities associated with the street lighting, safety lighting and/or traffic signals within the District including public lighting facilities on designated arterial and collector streets as well as lighting facilities within residential subdivisions or public areas such as parks. The cost of such improvements shall be allocated based on the proportional special benefits properties receive from these improvements.

Part B
ESTIMATE OF COSTS

The maximum assessment per parcel or acre shown herein is based on the cost of providing for the District improvements and does not include any other assessments or charges imposed on the properties. The cost estimate within this report identifies the cost to maintain the improvements within each specified zone of the District.

Each zone within the District maintains two separate reserves, one is utilized for working capital purposes (the "Operating Reserve") and the other for longer-term projects (the "Special Projects Reserve"). The Operating Reserve provides cash for the ongoing operations and maintenance of the District, as well as providing funding for unanticipated expenditures. The size of the Operating Reserve for each zone is limited by Streets and Highways Code 22569, which states that an Operating Reserve shall not exceed the estimated costs of maintenance and services from the first day of the fiscal year (July 1) to the date that the agency expects to receive the first apportionment of collections from the County. The City has determined that all cost estimates as presented in this report shall be considered as costs to maintain and service the District, or incidental expenses thereof, as to the application of the Streets and Highways Code 22569.

The Special Projects Reserve can be used to finance the Central Irrigation System (CIS) project and re-vegetation projects, as well as other rehabilitation projects, repairs or replacements of District improvements.

The Cost Estimate for the District prepared by the City for Fiscal Year 2021-22 follows on the next page.

City of Rancho Cordova
Landscaping and Lighting Maintenance District No. 2005-1
Fiscal Year 2021-22 Estimate of Cost Summary

	Zone 1 Cost Estimate	Zone 2 Cost Estimate	Zone 3 Cost Estimate	Zone 4 Cost Estimate	Zone 4A Cost Estimate	Totals
DIRECT COSTS						
Contract Maintenance - Landscaping	$ 8,500	$ 14,000	$ 35,000	$ 17,500	$ 5,000	**$ 80,000**
Utilities (Water/Electricity) - Landscaping	$ 4,500	$ 8,000	$ 18,000	$ 14,500	$ 5,000	**$ 50,000**
Utilities (Electricity) - Lighting	$ 350	$ 450	$ 800	$ 850	$ 100	**$ 2,550**
Periodic Repair/Rehabilitation - Landscaping	$ 300	$ 500	$ 1,500	$ 2,500	$ 200	**$ 5,000**
Periodic Repair/Rehabilitation - Lighting						**$ -**
Total Direct Costs	**$ 13,650**	**$ 22,950**	**$ 55,300**	**$ 35,350**	**$ 10,300**	**$ 137,550**
Special Project Expenditures	$ -	$ -	$ 15,000	$ -	$ -	$ 15,000
Special Project Expenditures (District Reorganization)	$ -	$ -	$ -	$ -	$ -	$ -
Total Special Project Costs	**$ -**	**$ -**	**$ 15,000**	**$ -**	**$ -**	**$ 15,000**
ADMINISTRATION COSTS						
District Administration	$ 1,868	$ 2,831	$ 6,257	$ 4,350	$ 1,064	**$ 16,370**
Contract Administration	$ 949	$ 1,721	$ 3,992	$ 2,670	$ 668	**$ 10,000**
County Collection Fees	$ 143	$ 227	$ 27	$ 77	$ 1,178	**$ 1,652**
Other City Administration Costs	$ 28	$ 52	$ 120	$ 80	$ 20	**$ 300**
Total Administration Costs	**$ 2,988**	**$ 4,831**	**$ 10,396**	**$ 7,177**	**$ 2,930**	**$ 28,322**
Total Direct and Administration Costs	**$ 16,638**	**$ 27,781**	**$ 80,696**	**$ 42,527**	**$ 13,230**	**$ 180,872**
MISCELLANEOUS COSTS AND COLLECTIONS/(CREDITS) APPLIED TO LEVY						
Replenishment/(Use) of Operating Reserve	$ (12,558)	$ (27,227)	$ -	$ (32,120)	$ (1,860)	**$ (73,765)**
Contribution to/(Use) of Special Projects Reserve		$ -	$ (8,070)	$ -	$ -	**$ (8,070)**
Revenues from Other Sources[1]	$ -	$ -	$ -	$ -	$ (10,000)	**$ (10,000)**
Miscellaneous Costs and Collections/(Credits) Applied to Levy	**$ (12,558)**	**$ (27,227)**	**$ (8,070)**	**$ (32,120)**	**$ (11,860)**	**$ (91,835)**
Balance to Levy	**$ 4,080**	**$ 554**	**$ 72,626**	**$ 10,407**	**$ 1,370**	**$ 89,037**
DISTRICT STATISTICS & ASSESSMENT RATES						
Number of Assessable Parcels	96	154	18	52	783	**1,103**
Assessable Acreage	N/A	18.180	51.390	341.429	45.135	**456.134**
Rate per Parcel to Fully-Fund Zone	$ 42.50	N/A	N/A	N/A	N/A	
Rate per Acre to Fully-Fund Zone	N/A	$ 30.48	$ 1,413.24	$ 30.48	$ 30.48	
Maximum Rate per Parcel	$ 42.50	$ -	$ -	$ -	$ -	
Maximum Rate per Acre	$ -	$ 30.48	$ 1,413.24	$ 30.48	$ 30.48	
Estimated Maximum Assessment Revenue[2]	**$ 4,080**	**$ 554**	**$ 72,626**	**$ 10,407**	**$ 1,370**	**$ 89,037**
Variance above/(below) Maximum Revenue	**$ -**	**$ -**	**$ -**	**$ -**	**$ -**	**$ (0)**
FUND BALANCE INFORMATION						
Operating Reserve Fund Balance[3]						
Beginning Operating Fund Reserve Balance 7-1-2021 (est.)	$ (24,116)	$ (71,154)	$ 341,036	$ (53,981)	$ (19,300)	**$ 172,485**
add: Collect from FY 2021-22 Levy	$ -	$ -	$ -	$ -	$ -	**$ -**
less: Use for FY 2021-22 Expenses	$ (12,558)	$ (27,227)	$ -	$ (32,120)	$ (1,860)	**$ (73,765)**
Transfer from/(to) Special Projects Reserve	$ -	$ -	$ -	$ -	$ -	**$ -**
Ending Operating Reserve Fund Balance 6-30-2022 (est.)	**$ (36,674)**	**$ (98,381)**	**$ 341,036**	**$ (86,101)**	**$ (21,160)**	**$ 98,720**
Special Projects Reserve Fund Balance						
Beginning Special Projects Reserve Fund Balance 7-1-2021 (est.)	$ -	$ -	$ 238,081	$ -	$ -	**$ 238,081**
add: Collect from FY 2021-22 Levy	$ -	$ -	$ -	$ -	$ -	**$ -**
less: Use for FY 2021-22 Projects	$ -	$ -	$ (8,070)	$ -	$ -	**$ (8,070)**
Transfer from/(to) Operating Reserve	$ -	$ -	$ -	$ -	$ -	**$ -**
Ending Special Projects Reserve Fund Balance 6-30-2022 (est.)	**$ -**	**$ -**	**$ 230,011**	**$ -**	**$ -**	**$ 230,011**

(1) Contribution from CFD No. 2005-2; Only affects Zone 4A.

(2) The annual levy may differ slightly from the maximum revenue shown due to rounding, because of rounding limitations imposed by the County of Sacramento.

(3) Negative fund balances represent funds that will need to be contributed or loaned from an appropriate funding source outside of the assessment district.

A description of the terms used in the preceding Cost Estimate table are listed below:

Direct Costs (Maintenance and Operation)

Contract Maintenance - Landscaping – Includes all regularly scheduled contract labor, materials, supplies and equipment required to properly maintain and ensure the satisfactory condition or maintenance of all landscaping improvements, irrigation and related drainage systems, as well as maintenance of appurtenant facilities (the "improvements").

Utilities (Water/Electricity) – Landscaping - The furnishing of water and electricity required for the operation and maintenance of the landscaping related improvements.

Utilities (Electricity) – Lighting - The furnishing of electricity required for the operation of the lighting improvements.

Periodic Repair/Rehabilitation – Landscaping – Expected costs for repair, replacement, installation or planned upgrades of District landscaping improvements.

Periodic Repair/Rehabilitation – Lighting – Expected costs for repair, replacement, installation or planned upgrades of District lighting improvements. If zero, this line item may not be shown in the cost estimate.

Special Project Expenditures – Expected costs for installation, replacement or planned upgrades of District landscaping or lighting improvements for the current year that were previously funded or accumulated in the Special Projects Reserve. The Special Projects Reserve is used to accumulate funds for costs associated with the future rehabilitation, repair or replacement of these District improvements that cannot be conveniently raised from a single year's assessment. If zero, this line item may not be shown in the cost estimate.

Administration Costs

District Administration – Estimated costs incurred by the City in preparation of the annual cost estimate and the preparation, review, posting and/or publishing of documents and notices required for City Council action to approve the annual assessments. These costs also include contracting with various professionals to provide legal, engineering and district administration services directly related to the District, including the calculation of the annual assessment amounts and the preparation of the Engineer's' Report.

Contract Administration – Estimated costs to coordinate and oversee the maintenance contracts and overall repair, maintenance and replacements of the District Improvements.

County Collection Fees – The fee charged to the District by the County for placing assessments on property tax bills.

Other Administration Expenses – Administration expenses not included above, including the cost to publish public notices required for City Council action relating to the District. If zero, this line item may not be shown in the cost estimate.

Total Direct and Administration Costs – The total expected costs of the District.

Miscellaneous Costs and Collections/(Credits) Applied to Levy

Replenishment/(Use) of Operating Reserve – A "Replenishment" increases the levy in order to replenish the Operating Reserve. On the other hand, a "Use" of the Operating Reserve decreases the levy by drawing funds from the Operating Reserve for current year expenditures. If zero, this line item may not be shown in the cost estimate. Further information regarding the function of the Operating Reserve is provided in the following pages of this section.

Contribution to/(use of) Special Projects Reserve — A "Contribution" increases the levy in order to generate funding for the Special Projects Reserve. This reserve allows for the accumulation of funds for the possible rehabilitation of projects or replacement in future years. On the other hand, a "Use of" the Special Projects Reserve provides current year funding of rehabilitation projects or replacement from available funds within the Special Projects Reserve. If the expenditure of a current year special project is funded entirely by a collection from the current fiscal year levy and/or a transfer from the Undesignated Reserve, this line item may show as zero, which is the net of the two amounts. If zero, this line item may not be shown in the cost estimate. Further information regarding the function of the Special Projects Reserve is provided in the following pages of this section.

Revenues from Other Sources – These amounts represent contributions from CFD No. 2005-2; which only affects Zone 4A. This relationship is more fully described in the previous sections of this report.

Balance to Levy - This is the total amount to be levied and collected through assessments for the current fiscal year for each Zone. The Balance to Levy represents the sum of the Total District Direct and Administration Costs together with any applicable adjustments associated with Miscellaneous Costs and Collections/(Credits) as described above.

District Statistics and Assessment Rates

Number of Assessable Parcels - The total number of parcels within each zone that are expected to be assessed. Non-assessable lots or parcels include government-owned land, public utility-owned property, land principally encumbered by public right-of-way or easements, common areas, and/or parcels within the boundaries of the District that currently do not benefit from the improvements, due possibly to development restrictions.

Assessable Acreage - The total assessable acreage within each zone that are expected to be assessed on an acreage basis for the current fiscal year.

Maximum Rate per Parcel - The maximum assessment rate that can be assessed to each non-exempt parcel within the respective zone for the current fiscal year.

Maximum Rate per Acre - The maximum assessment rate per acre that can be assessed to each non-exempt parcel within the respective zone for the current fiscal year.

Estimated Maximum Assessment Revenue – The total amount that can be assessed to all parcels within each zone for the current fiscal year based upon the expected number of assessable units and acres using the maximum assessment rates.

Operating Reserve Fund Balances

Beginning Reserve Fund Balance 7-1-2021 (est.) - The anticipated beginning balance of cash and receivables, net of any unpaid prior year obligations for each zone. These beginning balances shall be used to fund each zone's expenditures from July 1, 2021 to December 31, 2021, as the Operating Reserve is required to compensate for the approximate six-month delay between the start of the District's fiscal year and the receipt of the collections from the County. The Special Projects Reserve balances, if any, are excluded from the Operating Reserve balances and shall be shown separately in the report.

Add: Collect from FY 2021-22 Levy – This amount is added to the levy in order to replenish the Operating Reserve. Due to the six-month delay from the District's receipt of assessment collections, the Operating Reserve balance shall be sufficiently funded to provide for expenditures from the period of July 1, 2021 (the beginning of the fiscal year) through December 31, 2021. If zero, this line item may not be shown in the cost estimate.

Less: Use for FY 2021-22 Expenses – The amount of the Operating Reserve to be used to fund Fiscal Year 2021-22 expenses. Portions of the Operating Reserve may be slated for current year expenditures in order to reduce the Ending Operating Reserve Fund Balance to an amount no greater than the expected District costs for the period of July 1, 2021 (the beginning of the fiscal year) through December 31, 2021. If zero, this line item may not be shown in the cost estimate.

Transfer from/(to) the Special Projects Reserve - The amount of Operating Reserve monies to be transferred to or from the Special Projects Reserve. Periodically, funds held in a Special Projects Reserve may be needed to respond to changing maintenance needs of the improvements or other factors. Accordingly, any or all funds held in a Special Projects Reserve are subject to transfer into the same zone's Operating Reserve, at the discretion of the Public Works Department, in order to provide for the maintenance and operation of the improvements. If zero, this line item may not be shown in the cost estimate.

Ending Operating Reserve Fund Balance 6-30-2022 (est.) - This amount represents the anticipated Operating Reserve balance/(deficit) for each zone as of June 30, 2022. The size of each zone's Operating Reserve is limited by Streets and Highways Code 22569 which states that an Operating Reserve shall not exceed the estimated costs of maintenance and service from the first day of the fiscal year (July 1) to the date that the City expects to receive the first apportionment of collections from the County, which is estimated to be December 31. Therefore, each zone may retain an Operating Reserve amounting to the District's first six-months of expenses in order to meet ongoing obligations until the first collections are received from the County. Any deficit fund balances will be contributed or loaned to the District from a source outside of the District. All Special Projects Reserve balances, if any, are excluded from the Operating Reserve balances and shall be shown separately in the report.

Special Projects Reserve Fund Balance

Beginning Special Projects Reserve Fund Balance 7-1-2021 (est.) — The projected balance of funds in the Special Projects Reserve as of July 1, 2021. Streets and Highways Code 22660 allows the District to generate and accumulate funds over several years to fund District improvements that cannot be conveniently raised from a single year's assessment.

Add: Collect from FY 2021-22 Levy — This amount is added to the levy to accumulate funding of future year rehabilitation projects, replacements, repairs, restorations, or upgrades of District improvements. If zero, this line item may not be shown in the cost estimate.

Less: Use for FY 2021-22 Special Projects – The amount of Special Project Reserve monies expected to be expended for special projects to fund the costs of installation, replacement, or planned upgrades of District improvements for the current year. If zero, this line item may not be shown in the cost estimate.

Transfer from/(to) the Operating Reserve — The amount of Special Projects Reserve monies to be transferred to or from the Operating Reserve. Periodically, funds held in a Special Project Reserve may be needed to respond to changing maintenance needs of the improvements or other factors. Accordingly, any or all funds held in a Special Project Reserve are subject to transfer into the same zone's Operating Reserve, at the discretion of the Public Works Department, in order to provide for the maintenance and operation of the improvements. If zero, this line item may not be shown in the cost estimate.

Ending Special Projects Reserve Fund Balance 6-30-2022 (est.) - The projected balance of funds in the Special Projects Reserve as of June 30, 2022. These funds shall be used to provide for future year rehabilitation projects, replacements, restorations or upgrades of District improvements which cannot be conveniently raised from a single year's assessment.

Should the District have no Special Project Reserve or related activity, the Special Project Reserve information may not be presented in the report.

Special Projects Reserve – Capital Improvement Plan

Streets and Highways Code Section 22660 allows the District to generate and accumulate funds over several years to fund District improvements that cannot be conveniently raised from a single year's assessment. Therefore, a multi-year Capital Improvement Plan is shown below for the rehabilitation, restoration, repair and/or replacement of District improvements and other allowable costs for each zone projecting an ending Special Project Reserve balance:

Zone 3:

- Upgrades to irrigation system; replacement and/or enhancement of landscape improvements: $5,000 in Fiscal Year 2021-22 and $25,000 in each of Fiscal Years 2022-2023 and 2023-24.

- Upgrades related to drought resistant landscaping: $10,000 in each of Fiscal Year 2021-22 and $15,500 in Fiscal Years 2022-23 and 2023-24.

- Projected costs to reorganize district, including costs of re-engineering and balloting: $25,330 in Fiscal Year 2023-24 for Zone 3's share of costs.

Part C

ASSESSMENT DISTRICT DIAGRAM

The parcels to be assessed consist of all lots, parcels and subdivisions of land located within the boundaries of the map designated as "Assessment Diagram of Landscaping and Lighting District No. 2005-1." The lines and dimensions of each parcel within the District are those lines and dimensions shown on the maps of the Sacramento County Assessor for the year in which this Report was prepared and are incorporated herein and made part of this Report.

A reduced copy of the Assessment Diagram is attached on the following page.

City of Rancho Cordova
Landscaping and Lighting District No. 2005-1
Assessment District Diagram

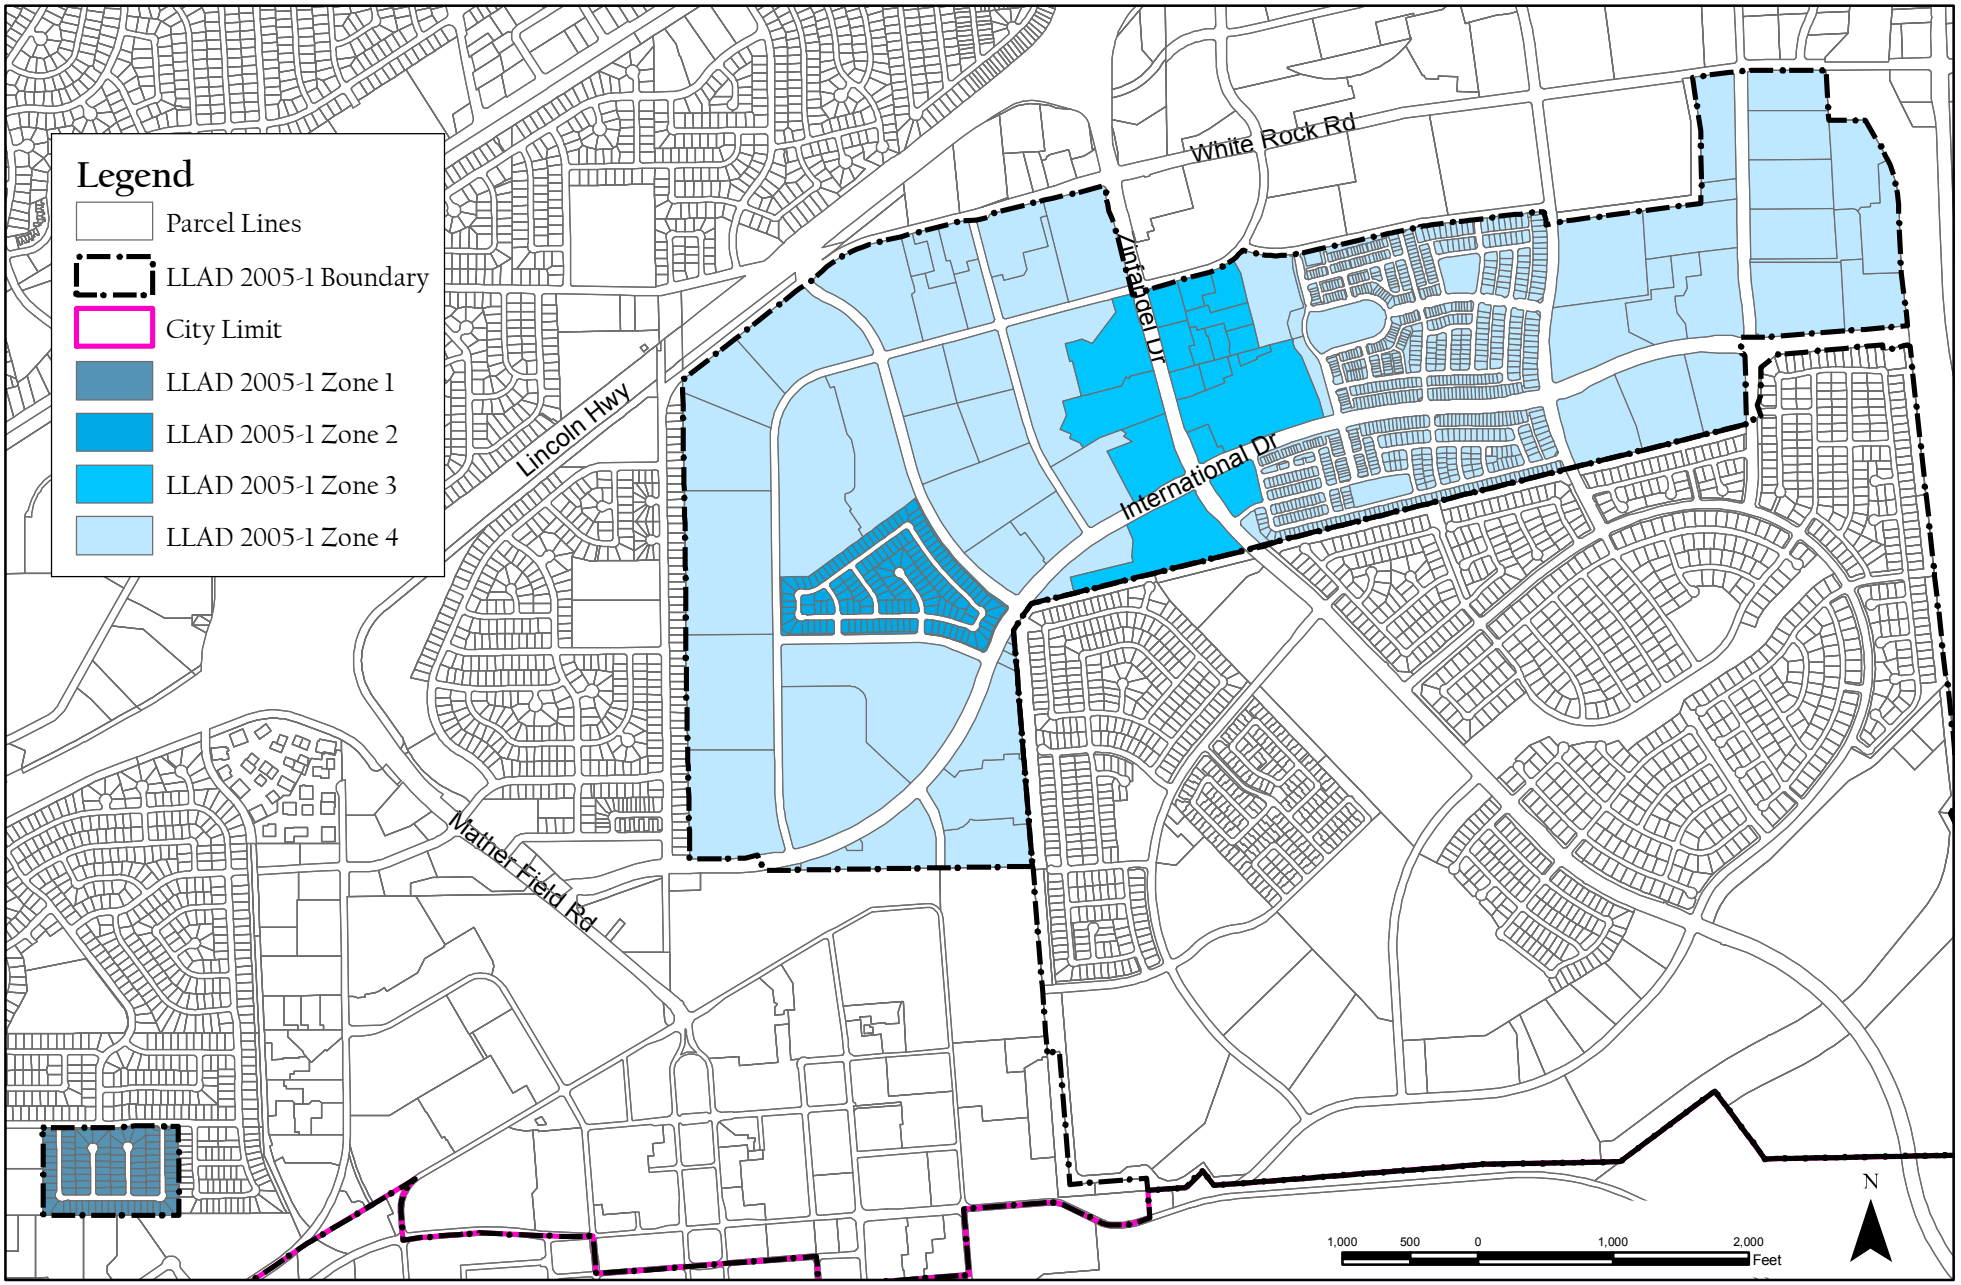

Prepared by Francisco & Associates, Inc.

N:\Rancho Cordova\2017-18\LLAD 2005-1\Diagrams\LLAD2005-1_Assessment Diagram (SA 01/19/2018)

Part D
METHOD OF APPORTIONMENT OF ASSESSMENTS

The 1972 Act permits the establishment of assessment districts by agencies for the purpose of providing certain public improvements, which include the construction, maintenance, and servicing of public lights, landscaping and appurtenant facilities.

The 1972 Act further requires that the cost of these improvements be levied according to benefit rather than assessed value:

> *"The net amount to be assessed upon lands within an assessment district may be apportioned by any formula or method which fairly distributes the net amount among all assessable lots or parcels in proportion to the estimated benefits to be received by each such lot or parcel from the improvements."*

In conjunction with the provisions of the 1972 Act, the California Constitution Article XIIID addresses several key criteria for the levy of assessments, notably:

Article XIIID Section 2d defines District as:

> *"District means an area determined by an agency to contain all parcels which will receive a special benefit from a proposed public improvement or property-related service";*

Article XIIID Section 2i defines Special Benefit as:

> *"Special benefit" means a particular and distinct benefit over and above general benefits conferred on real property located in the district or to the public at large. General enhancement of property value does not constitute "special benefit."*

Article XIIID Section 4a defines proportional special benefit assessments as:

> *"An agency which proposes to levy an assessment shall identify all parcels which will have a special benefit conferred upon them and upon which an assessment will be imposed. The proportionate special benefit derived by each identified parcel shall be determined in relationship to the entirety of the capital cost of a public improvement, the maintenance and operation expenses of a public improvement, or the cost of the property related service being provided. No assessment shall be imposed on any parcel which exceeds the reasonable cost of the proportional special benefit conferred on that parcel."*

The method of apportionment described in this Report for allocation of special benefit assessments utilizes commonly accepted engineering practices and have been established pursuant to the 1972 Act and the provisions of the California Constitution. The formulas used for calculating assessments reflects the composition of parcels within the District and the improvements and services provided, to fairly apportion the costs based on the special benefits to each parcel.

Benefit Analysis

Each of the proposed improvements and the associated costs and assessments have been carefully reviewed, identified, and allocated based on special benefit pursuant to the provisions of the California Constitution and 1972 Act.

The improvements provided by the District and for which properties will be assessed have been identified as necessary, required and/or desired for the development of properties within the District and as such, the ongoing operation, servicing and maintenance of these improvements would be the financial obligation of the parcels within the District. Therefore, the improvements and the annual costs of ensuring the maintenance and operation of the improvements are a distinct and special benefit to the properties within the District. Any improvement or portion thereof that is considered to be of general benefit shall be funded by other revenue sources and not included as part of the special benefit assessments allocated to properties within the District.

Special Benefit

The method of apportionment (method of assessment) established herein is based on the premise that each assessed parcel within the District receives special benefits from specific improvements and the desirability and security of those properties is enhanced by the presence of well-maintained improvements in close proximity to those properties. The special benefits associated with landscape improvements are specifically:

- Enhanced desirability of properties through association with the improvements.
- Improved aesthetic appeal of properties providing a positive representation of the area and properties.
- Enhanced adaptation of the urban environment within the natural environment from adequate green space and landscaping.
- Environmental enhancement through improved erosion resistance, dust and debris control, and fire prevention.
- Increased sense of pride in ownership of property within the District resulting from well-maintained improvements associated with the properties.
- Enhanced quality of life through well-maintained green space and landscaped areas.
- Reduced criminal activity and property-related crimes (especially vandalism) against properties in the District through well-maintained surroundings and amenities including abatement of graffiti.
- Enhanced environmental quality of the parcels by moderating temperatures, providing oxygenation and attenuating noise.

The special benefits of street lighting and other public lighting facilities are the convenience, safety, and security of property, improvements, and goods. Specifically:

- Enhanced deterrence of crime and the aid to police protection.
- Increased nighttime safety on roads, streets and public areas.

- Improved ability of pedestrians and motorists to see.
- Improved ingress and egress to property.
- Reduced vandalism and other criminal act and damage to improvements or property.
- Improved traffic circulation and reduced nighttime accidents and personal property loss.

All of the preceding factors contribute to a specific enhancement and desirability of each of the assessed parcels within the District and thereby provide special benefits to the properties. Furthermore, it has been determined that the lack of funding to properly service and maintain the District improvements could have a negative impact on the properties within the District.

General Benefit

In reviewing each of the District improvements, the proximity of those improvements to both properties within the District and those outside the District as well as the reasons for installing and constructing such improvements, it is evident that the improvements are solely for the benefit of properties within the District and the ongoing maintenance and operation of the improvements will directly affect the properties within the District. Although the improvements include public areas, easements, rights-of-way and other amenities available or visible to the public at large, the construction and installation of these improvements were only a direct benefit to the properties within the District and were not required nor necessarily desired by any properties or developments outside the District boundary and any public access or use of the improvements by others is incidental. Therefore, it has been determined that the improvements and the ongoing maintenance, servicing and operation of those improvements provide no measurable general benefit to properties outside the District or to the public at large, but clearly provide distinct and special benefits to properties within the District.

Assessment Methodology

The method of apportionment for the District calculates the receipt of special benefit from the respective improvements based on the actual or proposed land use of the parcels within the District. The special benefit received by each lot or parcel is equated to the overall land use of parcels within the District based on the parcel's actual land use or proposed development.

All costs associated with the improvements shall be fairly distributed among the parcels based upon the special benefit received by each parcel. Additionally, in compliance with the California Constitution, each parcel's assessment may not exceed the reasonable cost of the proportional special benefit conferred to that parcel. The benefit formula used to determine the assessment obligation is therefore based upon both the improvements that benefit the parcels within the District as well as the proposed land use of each property as compared to other parcels that benefit from those specific improvements.

At the time that the District was being formed and to identify and determine the special benefit to be received by each parcel and their proportionate share of the improvement costs, it was necessary to consider the entire scope of improvements to be maintained by the District, as well as individual property development within the District. Upon review of the improvements to be

maintained, it was determined that four (4) distinct areas benefit differently from the improvements within the District and therefore the landscape maintenance and assessments were established as four (4) benefit zones for the allocation of the assessments and proportional special benefit, as described below. Although a portion of Zone 4 was designated as Zone 4A in Fiscal Year 2007-08, as discussed below, Zones 4 and 4A remain as one benefit zone and are assessed at the same maximum rate.

Zones and Assessments:

Zone 1 is comprised of ninety-six (96) assessable residential properties, each of which were assessed on a per parcel basis at the pre-existing rate of $42.50 per parcel.

Zone 2 is comprised of one hundred fifty-four (154) assessable residential properties within the developments known as California Jazz Unit No.1 and Unit No. 2. Each of the one hundred fifty-four (154) assessable parcels were assessed as residential properties on an acreage basis at the pre-existing rate of $30.48 per acre for the median landscape improvements and parkway landscape improvements associated with these parcels.

Zone 3 is comprised of eighteen (18) assessable properties, each of which were assessed on an acreage basis at the pre-existing rate of $30.48 per acre for the median landscaping and $1,382.76 per acre for the landscaping along the parkways of Zinfandel Drive, totaling $1,413.24 per acre.

Zone 4 is comprised of fifty-two (52) assessable properties, each of which were assessed on an acreage basis at the pre-existing rate of $30.48 per acre for the median landscape improvements within the District.

Zone 4A is comprised of a portion of Zone 4. Properties within Zone 4A were re-designated as Zone 4A commencing with the Fiscal Year 2007-08 to account for the Zone 4A parcels lying within a portion of CFD 2005-2, while the remaining Zone 4 parcels are outside of the CFD 2005-2 boundaries. Since the CFD 2005-2 Zone 1, special taxes are to be levied upon Zone 4A parcels, these special taxes are contributed in part to the District for the benefit of Zone 4A. Zone 1 of the CFD provides funding for landscape improvements within and adjacent to the development, including the median landscaping identified herein. Although the CFD may fund median landscaping, the special taxes levied within Capital Village may not provide sufficient funds to maintain both the landscape improvements within the Capital Village development and the median landscape improvements within the District that specially benefit the parcels within Zone 4A. Therefore, Zone 4A is comprised of seven hundred eighty-three (783) assessable properties, each of which were assessed $30.48 per gross acre until such time that the CFD generates sufficient revenue to fund the median landscape improvements. Any funds generated by the CFD that will be used to finance the median landscape improvements that benefit Zone 4A shall be transferred by the CFD to the District as a contribution to Zone 4A.

Exempt Parcels — Properties within the District that are not assessed for special benefit include but are not limited to:

- Lots or parcels identified as public streets and other roadways (typically not assigned an APN by the County);
- Dedicated public easements including open space areas, utility rights-of-way, greenbelts, parkways, parks or other publicly owned properties that are part of the District improvements or may provide other benefits to private properties within the District;
- Private properties that cannot be developed independently from an adjacent property, such as common areas, sliver parcels or bifurcated lots or properties with very restrictive development use;

These types of parcels are considered to receive little or no benefit from the improvements and are therefore exempted from assessment, but shall be reviewed annually by the assessment engineer to confirm the parcels current development status. Government owned properties or public properties are not necessarily exempt properties and shall be subject to special benefit assessment unless it qualifies for an exempt classification.

Special Cases — In many districts where multiple land uses, and zones exist, the typical property classification and assessment methodology does not accurately identify the special benefits received from the improvements for each and every parcel. For example, in some cases, only a small percentage of the parcel's total acreage can actually be developed. In this case, an appropriate calculation would be based on the net acreage that can be utilized rather than the gross acreage of the parcel. These special circumstances will be reviewed annually by the assessment engineer.

Part E

ASSESSMENT ROLL

Parcel identification for each lot or parcel within the District is based on the Assessment Diagram presented herein and is based on available parcel maps and property data from the County Assessor's Office at the time the Engineer's Report was prepared. A listing of the proposed lots and parcels to be assessed within this District along with the assessment amounts is provided herein.

Non-assessable lots or parcels may include, but are not limited to public streets and other roadways (typically not assigned an APN by the County); dedicated public easements, open space areas, rights-of-way, common areas; landlocked parcels, small parcels vacated by the County, bifurcated lots, and any other property that cannot be developed or has little or no value. These types of parcels are considered to receive little or no benefit from the improvements and are therefore exempted from assessment.

If any parcel submitted for collection is identified by the County Auditor/Controller to be an invalid parcel number for the fiscal year, a corrected parcel number and/or new parcel numbers will be identified and resubmitted to the County Auditor/Controller. The assessment amount to be levied and collected for the resubmitted parcel or parcels shall be based on the method of apportionment and assessment rate described in this Report as approved by the City Council. Therefore, if a single parcel is subdivided to multiple parcels, the assessment amount applied to each of the new parcels shall be recalculated and applied according to the approved method of apportionment and assessment rate rather than a proportionate share of the original assessment.

The following is a list of the parcels and proposed assessment amounts for each of the parcels within the District as determined by the assessment rates and method of apportionment described herein.

City of Rancho Cordova
Landscape and Lighting District No. 2005-1
Fiscal Year 2021-22 Assessment Roll

APN	Zone	Assessment
072-0260-006-0000	4	$ 117.34
072-0260-051-0000	4	$ 206.34
072-0260-052-0000	4	$ 126.18
072-0260-054-0000	4	$ 144.78
072-0260-055-0000	4	$ 197.82
072-0260-056-0000	4	$ 92.04
072-0370-060-0000	4	$ 381.00
072-0370-063-0000	4	$ 380.08
072-0680-040-0000	4	$ 140.20
072-0680-042-0000	4	$ 285.90
072-0680-043-0000	4	$ 171.60
072-0680-048-0000	4	$ 148.44
072-0680-049-0000	4	$ 201.78
072-0680-050-0000	4	$ 201.46
072-0680-062-0000	4	$ 203.60
072-0680-063-0000	4	$ 131.98
072-0680-064-0000	4	$ 183.18
072-0680-065-0000	4	$ 71.92
072-0680-067-0000	4	$ 213.96
072-0680-068-0000	4	$ 149.96
072-0680-072-0000	4	$ 158.18
072-0680-075-0000	3	$ 2,840.60
072-0690-036-0000	4	$ 146.90
072-0690-037-0000	4	$ 141.12
072-0690-038-0000	4	$ 138.38
072-0690-039-0000	4	$ 123.44
072-0690-060-0000	4	$ 181.66
072-0690-061-0000	4	$ 283.76
072-0690-062-0000	4	$ 281.64
072-0690-063-0000	4	$ 485.84
072-0690-064-0000	4	$ 257.56
072-0690-078-0000	4	$ 259.08
072-0690-079-0000	4	$ 47.84
072-0690-080-0000	4	$ 57.30
072-0690-082-0000	4	$ 89.00
072-0690-084-0000	4	$ 410.56
072-0690-085-0000	4	$ 367.28
072-0690-086-0000	4	$ 273.10
072-0690-089-0000	4	$ 311.80
072-0690-090-0000	3	$ 8,606.62
072-0690-091-0000	3	$ 7,009.66
072-0690-093-0000	4	$ 104.54
072-0690-094-0000	4	$ 117.64
072-0690-095-0000	4	$ 99.66
072-0690-096-0000	3	$11,715.76

City of Rancho Cordova
Landscape and Lighting District No. 2005-1
Fiscal Year 2021-22 Assessment Roll

APN	Zone	Assessment
072-0690-098-0000	3	$ 7,292.32
072-0690-099-0000	4	$ 164.58
072-0690-104-0000	4	$ 149.34
072-0690-105-0000	4	$ 157.28
072-0690-107-0000	4	$ 610.82
072-0690-108-0000	4	$ 499.86
072-0690-113-0000	4	$ 169.46
072-0690-114-0000	4	$ 221.28
072-0690-115-0000	4	$ 45.72
072-0690-116-0000	4	$ 34.72
072-0690-122-0000	4	$ 108.50
072-0690-123-0000	4	$ 159.10
072-1340-001-0000	2	$ 3.98
072-1340-002-0000	2	$ 3.92
072-1340-003-0000	2	$ 3.14
072-1340-004-0000	2	$ 3.14
072-1340-005-0000	2	$ 3.14
072-1340-006-0000	2	$ 3.14
072-1340-007-0000	2	$ 3.14
072-1340-008-0000	2	$ 3.14
072-1340-009-0000	2	$ 3.14
072-1340-010-0000	2	$ 3.14
072-1340-011-0000	2	$ 3.14
072-1340-012-0000	2	$ 3.14
072-1340-013-0000	2	$ 3.86
072-1340-014-0000	2	$ 4.20
072-1340-015-0000	2	$ 3.56
072-1340-016-0000	2	$ 3.04
072-1340-017-0000	2	$ 3.78
072-1340-018-0000	2	$ 4.04
072-1340-019-0000	2	$ 3.50
072-1340-020-0000	2	$ 3.34
072-1340-021-0000	2	$ 3.20
072-1340-022-0000	2	$ 3.14
072-1340-023-0000	2	$ 3.80
072-1340-024-0000	2	$ 3.80
072-1340-025-0000	2	$ 3.44
072-1340-026-0000	2	$ 4.44
072-1340-027-0000	2	$ 5.66
072-1340-028-0000	2	$ 5.18
072-1340-029-0000	2	$ 4.96
072-1340-030-0000	2	$ 3.14
072-1340-031-0000	2	$ 3.14
072-1340-032-0000	2	$ 4.14
072-1340-033-0000	2	$ 4.04

City of Rancho Cordova
Landscape and Lighting District No. 2005-1
Fiscal Year 2021-22 Assessment Roll

APN	Zone	Assessment
072-1340-034-0000	2	$ 3.14
072-1340-035-0000	2	$ 3.14
072-1340-036-0000	2	$ 3.14
072-1340-037-0000	2	$ 3.08
072-1340-038-0000	2	$ 4.30
072-1340-039-0000	2	$ 5.48
072-1340-040-0000	2	$ 4.02
072-1340-041-0000	2	$ 3.22
072-1340-042-0000	2	$ 3.28
072-1340-043-0000	2	$ 3.32
072-1340-044-0000	2	$ 4.90
072-1340-045-0000	2	$ 5.24
072-1340-046-0000	2	$ 3.60
072-1340-047-0000	2	$ 3.14
072-1340-048-0000	2	$ 3.78
072-1340-049-0000	2	$ 3.14
072-1340-050-0000	2	$ 3.14
072-1340-051-0000	2	$ 3.14
072-1340-052-0000	2	$ 3.14
072-1340-053-0000	2	$ 3.14
072-1340-054-0000	2	$ 3.14
072-1340-055-0000	2	$ 3.14
072-1340-056-0000	2	$ 3.14
072-1340-057-0000	2	$ 3.14
072-1340-058-0000	2	$ 3.14
072-1340-059-0000	2	$ 3.78
072-1340-060-0000	2	$ 3.14
072-1340-061-0000	2	$ 3.14
072-1340-062-0000	2	$ 3.20
072-1340-063-0000	2	$ 3.46
072-1340-064-0000	2	$ 4.82
072-1340-065-0000	2	$ 3.86
072-1340-066-0000	2	$ 3.14
072-1340-067-0000	2	$ 3.14
072-1340-068-0000	2	$ 3.14
072-1340-069-0000	2	$ 3.14
072-1340-070-0000	2	$ 4.20
072-1340-071-0000	2	$ 4.32
072-1340-072-0000	2	$ 4.38
072-1340-073-0000	2	$ 4.54
072-1340-074-0000	2	$ 3.84
072-1350-001-0000	2	$ 5.42
072-1350-002-0000	2	$ 3.86
072-1350-003-0000	2	$ 3.80
072-1350-004-0000	2	$ 4.14

City of Rancho Cordova
Landscape and Lighting District No. 2005-1
Fiscal Year 2021-22 Assessment Roll

APN	Zone	Assessment
072-1350-005-0000	2	$ 5.08
072-1350-006-0000	2	$ 5.18
072-1350-007-0000	2	$ 5.70
072-1350-008-0000	2	$ 5.94
072-1350-009-0000	2	$ 3.40
072-1350-010-0000	2	$ 3.20
072-1350-011-0000	2	$ 3.26
072-1350-012-0000	2	$ 3.34
072-1350-013-0000	2	$ 4.48
072-1350-014-0000	2	$ 3.72
072-1350-015-0000	2	$ 3.10
072-1350-016-0000	2	$ 3.40
072-1350-017-0000	2	$ 3.92
072-1350-018-0000	2	$ 4.04
072-1350-019-0000	2	$ 4.90
072-1350-020-0000	2	$ 3.08
072-1350-021-0000	2	$ 3.34
072-1350-022-0000	2	$ 3.50
072-1350-023-0000	2	$ 3.40
072-1350-024-0000	2	$ 3.34
072-1350-025-0000	2	$ 3.26
072-1350-026-0000	2	$ 3.26
072-1350-027-0000	2	$ 3.22
072-1350-028-0000	2	$ 3.20
072-1350-029-0000	2	$ 3.20
072-1350-030-0000	2	$ 3.20
072-1350-031-0000	2	$ 3.26
072-1350-032-0000	2	$ 3.92
072-1350-033-0000	2	$ 3.10
072-1350-034-0000	2	$ 3.16
072-1350-035-0000	2	$ 3.16
072-1350-036-0000	2	$ 3.14
072-1350-037-0000	2	$ 3.14
072-1350-038-0000	2	$ 3.14
072-1350-039-0000	2	$ 3.14
072-1350-040-0000	2	$ 3.14
072-1350-041-0000	2	$ 3.14
072-1350-042-0000	2	$ 3.14
072-1350-043-0000	2	$ 3.14
072-1350-044-0000	2	$ 3.14
072-1350-045-0000	2	$ 3.14
072-1350-046-0000	2	$ 3.14
072-1350-047-0000	2	$ 3.16
072-1350-051-0000	2	$ 3.14
072-1350-052-0000	2	$ 3.14

City of Rancho Cordova
Landscape and Lighting District No. 2005-1
Fiscal Year 2021-22 Assessment Roll

APN	Zone	Assessment
072-1350-053-0000	2	$ 3.16
072-1350-054-0000	2	$ 3.20
072-1350-055-0000	2	$ 3.20
072-1350-056-0000	2	$ 3.20
072-1350-057-0000	2	$ 3.20
072-1350-058-0000	2	$ 3.16
072-1350-059-0000	2	$ 3.16
072-1350-060-0000	2	$ 3.20
072-1350-061-0000	2	$ 3.20
072-1350-062-0000	2	$ 3.20
072-1350-063-0000	2	$ 3.16
072-1350-064-0000	2	$ 3.14
072-1350-065-0000	2	$ 3.14
072-1350-066-0000	2	$ 3.44
072-1350-067-0000	2	$ 3.28
072-1350-068-0000	2	$ 4.66
072-1350-069-0000	2	$ 5.60
072-1350-070-0000	2	$ 3.66
072-1350-071-0000	2	$ 3.28
072-1350-072-0000	2	$ 3.96
072-1350-073-0000	2	$ 6.04
072-1350-074-0000	2	$ 4.24
072-1350-075-0000	2	$ 3.14
072-1350-076-0000	2	$ 3.20
072-1350-077-0000	2	$ 3.14
072-1350-078-0000	2	$ 3.26
072-1350-079-0000	2	$ 3.26
072-1350-080-0000	2	$ 3.26
072-1350-082-0000	2	$ 3.74
072-1350-084-0000	2	$ 2.98
072-1350-085-0000	2	$ 3.54
072-2970-001-0000	4A	$ 1.86
072-2970-002-0000	4A	$ 1.68
072-2970-003-0000	4A	$ 1.68
072-2970-004-0000	4A	$ 1.68
072-2970-005-0000	4A	$ 1.68
072-2970-006-0000	4A	$ 1.68
072-2970-007-0000	4A	$ 1.68
072-2970-008-0000	4A	$ 1.68
072-2970-009-0000	4A	$ 1.68
072-2970-010-0000	4A	$ 1.68
072-2970-011-0000	4A	$ 1.68
072-2970-012-0000	4A	$ 1.68
072-2970-013-0000	4A	$ 1.68
072-2970-014-0000	4A	$ 1.68

City of Rancho Cordova
Landscape and Lighting District No. 2005-1
Fiscal Year 2021-22 Assessment Roll

APN	Zone	Assessment
072-2970-015-0000	4A	$ 1.68
072-2970-016-0000	4A	$ 1.68
072-2970-017-0000	4A	$ 1.68
072-2970-024-0000	4A	$ 1.98
072-2970-025-0000	4A	$ 1.40
072-2970-026-0000	4A	$ 1.40
072-2970-027-0000	4A	$ 1.40
072-2970-028-0000	4A	$ 1.40
072-2970-029-0000	4A	$ 1.40
072-2970-030-0000	4A	$ 1.40
072-2970-031-0000	4A	$ 1.40
072-2970-032-0000	4A	$ 1.40
072-2970-033-0000	4A	$ 1.40
072-2970-034-0000	4A	$ 1.40
072-2970-035-0000	4A	$ 1.40
072-2970-036-0000	4A	$ 1.40
072-2970-037-0000	4A	$ 1.40
072-2970-038-0000	4A	$ 1.40
072-2970-039-0000	4A	$ 1.40
072-2970-040-0000	4A	$ 1.82
072-2970-053-0000	4A	$ 2.00
072-2970-054-0000	4A	$ 1.58
072-2970-055-0000	4A	$ 1.52
072-2970-056-0000	4A	$ 1.48
072-2970-057-0000	4A	$ 1.46
072-2970-058-0000	4A	$ 1.64
072-2970-059-0000	4A	$ 1.58
072-2970-060-0000	4A	$ 1.42
072-2970-061-0000	4A	$ 1.42
072-2970-062-0000	4A	$ 1.94
072-2970-063-0000	4A	$ 2.22
072-2970-064-0000	4A	$ 1.70
072-2970-065-0000	4A	$ 1.70
072-2970-066-0000	4A	$ 1.70
072-2970-067-0000	4A	$ 1.70
072-2970-068-0000	4A	$ 1.70
072-2970-069-0000	4A	$ 1.70
072-2970-070-0000	4A	$ 2.04
072-2970-071-0000	4A	$ 2.06
072-2970-072-0000	4A	$ 1.70
072-2970-073-0000	4A	$ 1.70
072-2970-074-0000	4A	$ 1.70
072-2970-075-0000	4A	$ 1.70
072-2970-076-0000	4A	$ 1.70
072-2970-077-0000	4A	$ 1.70

City of Rancho Cordova
Landscape and Lighting District No. 2005-1
Fiscal Year 2021-22 Assessment Roll

APN	Zone	Assessment
072-2970-078-0000	4A	$ 2.16
072-2970-079-0000	4A	$ 2.44
072-2970-080-0000	4A	$ 1.70
072-2970-081-0000	4A	$ 1.70
072-2970-082-0000	4A	$ 1.70
072-2970-083-0000	4A	$ 1.70
072-2970-084-0000	4A	$ 1.70
072-2970-085-0000	4A	$ 1.92
072-2970-086-0000	4A	$ 2.46
072-2970-087-0000	4A	$ 1.92
072-2970-088-0000	4A	$ 1.92
072-2970-089-0000	4A	$ 1.92
072-2970-090-0000	4A	$ 1.92
072-2970-091-0000	4A	$ 2.46
072-2970-092-0000	4A	$ 1.42
072-2970-093-0000	4A	$ 0.90
072-2970-094-0000	4A	$ 0.90
072-2970-095-0000	4A	$ 0.90
072-2970-096-0000	4A	$ 0.90
072-2970-097-0000	4A	$ 1.28
072-2970-098-0000	4A	$ 1.24
072-2970-099-0000	4A	$ 0.84
072-2970-100-0000	4A	$ 0.84
072-2970-101-0000	4A	$ 0.88
072-2970-102-0000	4A	$ 0.94
072-2970-103-0000	4A	$ 1.42
072-2970-104-0000	4A	$ 1.42
072-2970-105-0000	4A	$ 0.94
072-2970-106-0000	4A	$ 0.88
072-2970-107-0000	4A	$ 0.84
072-2970-108-0000	4A	$ 0.84
072-2970-109-0000	4A	$ 1.34
072-2970-110-0000	4A	$ 1.34
072-2970-111-0000	4A	$ 0.84
072-2970-112-0000	4A	$ 0.84
072-2970-113-0000	4A	$ 0.84
072-2970-114-0000	4A	$ 0.84
072-2970-115-0000	4A	$ 1.18
072-2970-146-0000	4A	$ 1.22
072-2970-147-0000	4A	$ 0.94
072-2970-148-0000	4A	$ 0.84
072-2970-149-0000	4A	$ 0.84
072-2970-150-0000	4A	$ 0.94
072-2970-151-0000	4A	$ 1.22
072-2970-152-0000	4A	$ 1.46

City of Rancho Cordova
Landscape and Lighting District No. 2005-1
Fiscal Year 2021-22 Assessment Roll

APN	Zone	Assessment
072-2970-153-0000	4A	$ 0.94
072-2970-154-0000	4A	$ 0.84
072-2970-155-0000	4A	$ 0.94
072-2970-156-0000	4A	$ 0.94
072-2970-157-0000	4A	$ 1.22
072-2970-158-0000	4A	$ 2.74
072-2970-159-0000	4A	$ 2.06
072-2970-160-0000	4A	$ 2.04
072-2970-161-0000	4A	$ 2.06
072-2970-162-0000	4A	$ 2.06
072-2970-163-0000	4A	$ 2.06
072-2970-164-0000	4A	$ 2.06
072-2970-165-0000	4A	$ 2.04
072-2970-166-0000	4A	$ 2.70
072-2970-201-0000	4A	$ 1.18
072-2970-202-0000	4A	$ 0.90
072-2970-203-0000	4A	$ 0.90
072-2970-204-0000	4A	$ 0.90
072-2970-205-0000	4A	$ 0.98
072-2970-206-0000	4A	$ 1.34
072-2970-207-0000	4A	$ 1.18
072-2970-208-0000	4A	$ 0.84
072-2970-209-0000	4A	$ 0.90
072-2970-210-0000	4A	$ 0.84
072-2970-211-0000	4A	$ 0.90
072-2970-212-0000	4A	$ 1.18
072-2970-213-0000	4A	$ 1.34
072-2970-214-0000	4A	$ 1.00
072-2970-215-0000	4A	$ 1.06
072-2970-216-0000	4A	$ 1.06
072-2970-217-0000	4A	$ 1.00
072-2970-218-0000	4A	$ 1.40
072-2970-219-0000	4A	$ 1.40
072-2970-220-0000	4A	$ 1.00
072-2970-221-0000	4A	$ 1.00
072-2970-222-0000	4A	$ 1.00
072-2970-223-0000	4A	$ 0.98
072-2970-224-0000	4A	$ 1.28
072-2970-225-0000	4A	$ 1.28
072-2970-226-0000	4A	$ 0.90
072-2970-227-0000	4A	$ 0.98
072-2970-228-0000	4A	$ 0.90
072-2970-229-0000	4A	$ 1.00
072-2970-230-0000	4A	$ 1.46
072-2970-231-0000	4A	$ 1.24

City of Rancho Cordova
Landscape and Lighting District No. 2005-1
Fiscal Year 2021-22 Assessment Roll

APN	Zone	Assessment
072-2970-232-0000	4A	$ 0.90
072-2970-233-0000	4A	$ 0.90
072-2970-234-0000	4A	$ 0.90
072-2970-235-0000	4A	$ 0.84
072-2970-236-0000	4A	$ 1.34
072-2970-237-0000	4A	$ 1.12
072-2970-238-0000	4A	$ 0.84
072-2970-239-0000	4A	$ 0.90
072-2970-240-0000	4A	$ 0.90
072-2970-241-0000	4A	$ 0.84
072-2970-242-0000	4A	$ 1.46
072-2970-243-0000	4A	$ 1.46
072-2970-244-0000	4A	$ 1.06
072-2970-245-0000	4A	$ 1.12
072-2970-246-0000	4A	$ 1.12
072-2970-247-0000	4A	$ 1.06
072-2970-248-0000	4A	$ 1.74
072-2980-001-0000	4A	$ 3.78
072-2980-002-0000	4A	$ 2.98
072-2980-003-0000	4A	$ 2.96
072-2980-004-0000	4A	$ 2.96
072-2980-005-0000	4A	$ 2.98
072-2980-006-0000	4A	$ 2.96
072-2980-007-0000	4A	$ 3.16
072-2980-008-0000	4A	$ 2.92
072-2980-009-0000	4A	$ 3.14
072-2980-010-0000	4A	$ 3.26
072-2980-011-0000	4A	$ 3.14
072-2980-012-0000	4A	$ 3.14
072-2980-013-0000	4A	$ 3.84
072-2980-017-0000	4A	$ 1.74
072-2980-018-0000	4A	$ 1.74
072-2980-019-0000	4A	$ 1.74
072-2980-020-0000	4A	$ 1.74
072-2980-021-0000	4A	$ 1.76
072-2980-022-0000	4A	$ 1.76
072-2980-023-0000	4A	$ 1.76
072-2980-024-0000	4A	$ 1.70
072-2980-025-0000	4A	$ 1.70
072-2980-026-0000	4A	$ 1.70
072-2980-027-0000	4A	$ 1.70
072-2980-028-0000	4A	$ 1.70
072-2980-029-0000	4A	$ 1.70
072-2980-030-0000	4A	$ 1.74
072-2980-031-0000	4A	$ 1.70

City of Rancho Cordova
Landscape and Lighting District No. 2005-1
Fiscal Year 2021-22 Assessment Roll

APN	Zone	Assessment
072-2980-032-0000	4A	$ 1.70
072-2980-033-0000	4A	$ 1.68
072-2980-034-0000	4A	$ 1.68
072-2980-035-0000	4A	$ 1.68
072-2980-036-0000	4A	$ 1.68
072-2980-037-0000	4A	$ 2.18
072-2980-038-0000	4A	$ 1.64
072-2980-039-0000	4A	$ 1.34
072-2980-040-0000	4A	$ 1.30
072-2980-041-0000	4A	$ 1.30
072-2980-042-0000	4A	$ 1.30
072-2980-043-0000	4A	$ 1.34
072-2980-044-0000	4A	$ 1.34
072-2980-045-0000	4A	$ 1.34
072-2980-046-0000	4A	$ 1.34
072-2980-047-0000	4A	$ 1.30
072-2980-048-0000	4A	$ 1.30
072-2980-049-0000	4A	$ 1.34
072-2980-050-0000	4A	$ 1.34
072-2980-051-0000	4A	$ 1.34
072-2980-052-0000	4A	$ 1.34
072-2980-053-0000	4A	$ 1.34
072-2980-054-0000	4A	$ 1.34
072-2980-055-0000	4A	$ 1.34
072-2980-056-0000	4A	$ 1.68
072-2980-057-0000	4A	$ 3.44
072-2980-058-0000	4A	$ 2.74
072-2980-059-0000	4A	$ 2.56
072-2980-060-0000	4A	$ 2.56
072-2980-061-0000	4A	$ 2.56
072-2980-062-0000	4A	$ 2.56
072-2980-063-0000	4A	$ 2.56
072-2980-064-0000	4A	$ 2.58
072-2980-065-0000	4A	$ 2.62
072-2980-066-0000	4A	$ 2.62
072-2980-067-0000	4A	$ 2.62
072-2980-068-0000	4A	$ 3.46
072-2980-069-0000	4A	$ 3.74
072-2980-070-0000	4A	$ 2.62
072-2980-071-0000	4A	$ 2.62
072-2980-072-0000	4A	$ 2.62
072-2980-073-0000	4A	$ 2.58
072-2980-074-0000	4A	$ 2.56
072-2980-075-0000	4A	$ 2.56
072-2980-076-0000	4A	$ 2.56

City of Rancho Cordova
Landscape and Lighting District No. 2005-1
Fiscal Year 2021-22 Assessment Roll

APN	Zone	Assessment
072-2980-077-0000	4A	$ 2.56
072-2980-078-0000	4A	$ 4.14
072-2980-079-0000	4A	$ 3.84
072-2980-080-0000	4A	$ 2.50
072-2980-081-0000	4A	$ 2.50
072-2980-082-0000	4A	$ 2.50
072-2980-083-0000	4A	$ 2.50
072-2980-084-0000	4A	$ 2.50
072-2980-085-0000	4A	$ 2.52
072-2980-086-0000	4A	$ 2.56
072-2980-087-0000	4A	$ 2.56
072-2980-088-0000	4A	$ 2.52
072-2980-089-0000	4A	$ 3.66
072-2980-092-0000	4A	$ 1.74
072-2980-093-0000	4A	$ 1.74
072-2980-094-0000	4A	$ 1.88
072-2990-001-0000	4A	$ 1.30
072-2990-002-0000	4A	$ 1.30
072-2990-003-0000	4A	$ 1.30
072-2990-004-0000	4A	$ 1.30
072-2990-005-0000	4A	$ 1.30
072-2990-006-0000	4A	$ 1.30
072-2990-007-0000	4A	$ 1.30
072-2990-008-0000	4A	$ 1.30
072-2990-009-0000	4A	$ 1.76
072-2990-010-0000	4A	$ 3.26
072-2990-011-0000	4A	$ 2.92
072-2990-012-0000	4A	$ 2.52
072-2990-013-0000	4A	$ 2.52
072-2990-014-0000	4A	$ 2.52
072-2990-015-0000	4A	$ 2.52
072-2990-016-0000	4A	$ 2.52
072-2990-024-0000	4A	$ 2.92
072-2990-025-0000	4A	$ 2.92
072-2990-026-0000	4A	$ 2.92
072-2990-027-0000	4A	$ 2.92
072-2990-028-0000	4A	$ 2.92
072-2990-029-0000	4A	$ 2.92
072-2990-030-0000	4A	$ 3.16
072-2990-031-0000	4A	$ 3.26
072-2990-032-0000	4A	$ 3.14
072-2990-033-0000	4A	$ 3.74
072-2990-042-0000	4A	$ 1.30
072-2990-043-0000	4A	$ 1.30
072-2990-044-0000	4A	$ 1.30

City of Rancho Cordova
Landscape and Lighting District No. 2005-1
Fiscal Year 2021-22 Assessment Roll

APN	Zone	Assessment
072-2990-045-0000	4A	$ 1.30
072-2990-046-0000	4A	$ 1.30
072-2990-047-0000	4A	$ 1.30
072-2990-050-0000	4A	$ 0.90
072-2990-051-0000	4A	$ 0.90
072-2990-096-0000	4A	$ 1.30
072-2990-097-0000	4A	$ 1.74
072-2990-098-0000	4A	$ 1.74
072-2990-099-0000	4A	$ 1.42
072-2990-106-0000	4A	$ 1.42
072-2990-107-0000	4A	$ 1.42
072-2990-108-0000	4A	$ 1.42
072-2990-109-0000	4A	$ 1.42
072-2990-110-0000	4A	$ 1.42
072-2990-111-0000	4A	$ 2.04
072-2990-176-0000	4A	$ 1.82
072-2990-177-0000	4A	$ 0.90
072-2990-178-0000	4A	$ 0.90
072-2990-179-0000	4A	$ 1.52
072-2990-202-0000	4A	$ 1.28
072-2990-203-0000	4A	$ 0.84
072-2990-204-0000	4A	$ 0.98
072-2990-205-0000	4A	$ 0.90
072-2990-206-0000	4A	$ 0.84
072-2990-207-0000	4A	$ 1.46
072-2990-209-0000	4A	$ 1.28
072-2990-210-0000	4A	$ 0.88
072-2990-211-0000	4A	$ 0.98
072-2990-212-0000	4A	$ 0.98
072-2990-213-0000	4A	$ 0.88
072-2990-214-0000	4A	$ 1.40
072-2990-215-0000	4A	$ 1.18
072-2990-216-0000	4A	$ 0.84
072-2990-217-0000	4A	$ 0.90
072-2990-220-0000	4A	$ 1.18
072-2990-221-0000	4A	$ 1.18
072-2990-222-0000	4A	$ 0.84
072-2990-223-0000	4A	$ 0.90
072-2990-224-0000	4A	$ 0.90
072-2990-225-0000	4A	$ 0.84
072-2990-226-0000	4A	$ 1.24
072-2990-227-0000	4A	$ 1.28
072-2990-228-0000	4A	$ 0.98
072-2990-229-0000	4A	$ 0.90
072-2990-230-0000	4A	$ 0.98

City of Rancho Cordova
Landscape and Lighting District No. 2005-1
Fiscal Year 2021-22 Assessment Roll

APN	Zone	Assessment
072-2990-231-0000	4A	$ 0.90
072-2990-232-0000	4A	$ 1.40
072-2990-233-0000	4A	$ 1.46
072-2990-234-0000	4A	$ 0.84
072-2990-235-0000	4A	$ 0.90
072-2990-236-0000	4A	$ 0.90
072-2990-237-0000	4A	$ 0.84
072-2990-238-0000	4A	$ 1.18
072-2990-239-0000	4A	$ 1.18
072-2990-240-0000	4A	$ 0.90
072-2990-241-0000	4A	$ 0.90
072-2990-242-0000	4A	$ 0.90
072-2990-243-0000	4A	$ 0.90
072-2990-244-0000	4A	$ 1.18
072-2990-245-0000	4A	$ 1.18
072-2990-246-0000	4A	$ 0.90
072-2990-247-0000	4A	$ 0.90
072-2990-248-0000	4A	$ 0.90
072-2990-249-0000	4A	$ 0.90
072-2990-250-0000	4A	$ 1.24
072-2990-251-0000	4A	$ 1.12
072-2990-254-0000	4A	$ 0.90
072-2990-255-0000	4A	$ 0.84
072-2990-256-0000	4A	$ 1.18
072-2990-257-0000	4A	$ 1.54
072-2990-258-0000	4A	$ 0.84
072-2990-259-0000	4A	$ 0.90
072-2990-260-0000	4A	$ 0.90
072-2990-261-0000	4A	$ 0.84
072-2990-262-0000	4A	$ 1.18
072-2990-263-0000	4A	$ 1.18
072-2990-264-0000	4A	$ 0.84
072-2990-265-0000	4A	$ 0.90
072-2990-266-0000	4A	$ 0.90
072-2990-267-0000	4A	$ 0.84
072-2990-268-0000	4A	$ 1.18
072-2990-269-0000	4A	$ 1.18
072-2990-270-0000	4A	$ 0.84
072-2990-271-0000	4A	$ 0.90
072-2990-272-0000	4A	$ 0.90
072-2990-273-0000	4A	$ 0.84
072-2990-274-0000	4A	$ 1.28
072-2990-275-0000	4A	$ 1.28
072-2990-276-0000	4A	$ 1.28
072-2990-277-0000	4A	$ 1.28

City of Rancho Cordova
Landscape and Lighting District No. 2005-1
Fiscal Year 2021-22 Assessment Roll

APN	Zone	Assessment
072-2990-278-0000	4A	$ 1.28
072-2990-279-0000	4A	$ 1.28
072-2990-280-0000	4A	$ 1.28
072-2990-281-0000	4A	$ 1.28
072-2990-282-0000	4A	$ 1.94
072-2990-283-0000	4A	$ 1.82
072-2990-284-0000	4A	$ 1.28
072-2990-285-0000	4A	$ 1.28
072-2990-286-0000	4A	$ 1.28
072-2990-287-0000	4A	$ 2.10
072-2990-288-0000	4A	$ 0.90
072-2990-289-0000	4A	$ 0.90
072-2990-290-0000	4A	$ 1.30
072-2990-291-0000	4A	$ 0.88
072-2990-292-0000	4A	$ 0.94
072-2990-293-0000	4A	$ 0.94
072-2990-294-0000	4A	$ 0.94
072-2990-295-0000	4A	$ 1.28
072-2990-296-0000	4A	$ 1.30
072-2990-297-0000	4A	$ 0.98
072-2990-298-0000	4A	$ 0.98
072-2990-299-0000	4A	$ 0.90
072-2990-300-0000	4A	$ 0.98
072-2990-301-0000	4A	$ 1.30
072-2990-302-0000	4A	$ 1.24
072-2990-303-0000	4A	$ 0.88
072-2990-304-0000	4A	$ 0.94
072-2990-305-0000	4A	$ 0.94
072-2990-306-0000	4A	$ 0.88
072-2990-307-0000	4A	$ 1.10
072-2990-308-0000	4A	$ 0.90
072-2990-309-0000	4A	$ 0.88
072-3000-001-0000	4A	$ 3.96
072-3000-002-0000	4A	$ 3.04
072-3000-003-0000	4A	$ 2.76
072-3000-004-0000	4A	$ 2.76
072-3000-005-0000	4A	$ 2.76
072-3000-006-0000	4A	$ 3.84
072-3000-007-0000	4A	$ 3.80
072-3000-008-0000	4A	$ 2.76
072-3000-009-0000	4A	$ 2.76
072-3000-010-0000	4A	$ 2.76
072-3000-011-0000	4A	$ 2.90
072-3000-012-0000	4A	$ 2.86
072-3000-013-0000	4A	$ 3.68

City of Rancho Cordova
Landscape and Lighting District No. 2005-1
Fiscal Year 2021-22 Assessment Roll

APN	Zone	Assessment
072-3000-014-0000	4A	$ 3.08
072-3000-015-0000	4A	$ 2.50
072-3000-016-0000	4A	$ 2.50
072-3000-017-0000	4A	$ 2.50
072-3000-018-0000	4A	$ 2.50
072-3000-019-0000	4A	$ 2.50
072-3000-020-0000	4A	$ 2.50
072-3000-021-0000	4A	$ 3.40
072-3000-022-0000	4A	$ 3.40
072-3000-023-0000	4A	$ 2.70
072-3000-024-0000	4A	$ 2.70
072-3000-025-0000	4A	$ 2.70
072-3000-026-0000	4A	$ 2.70
072-3000-027-0000	4A	$ 2.70
072-3000-028-0000	4A	$ 2.70
072-3000-029-0000	4A	$ 3.46
072-3000-030-0000	4A	$ 3.60
072-3000-031-0000	4A	$ 2.98
072-3000-032-0000	4A	$ 3.04
072-3000-033-0000	4A	$ 3.04
072-3000-034-0000	4A	$ 3.04
072-3000-035-0000	4A	$ 3.04
072-3000-036-0000	4A	$ 3.04
072-3000-037-0000	4A	$ 3.04
072-3000-038-0000	4A	$ 3.04
072-3000-039-0000	4A	$ 3.04
072-3000-040-0000	4A	$ 3.04
072-3000-041-0000	4A	$ 3.04
072-3000-042-0000	4A	$ 3.04
072-3000-043-0000	4A	$ 3.04
072-3000-044-0000	4A	$ 2.96
072-3000-045-0000	4A	$ 3.54
072-3000-046-0000	4A	$ 2.98
072-3000-047-0000	4A	$ 2.98
072-3000-048-0000	4A	$ 2.98
072-3000-049-0000	4A	$ 2.98
072-3000-050-0000	4A	$ 2.98
072-3000-051-0000	4A	$ 2.98
072-3000-052-0000	4A	$ 3.28
072-3010-001-0000	3	$16,082.66
072-3010-002-0000	3	$1,256.36
072-3010-003-0000	3	$1,498.02
072-3010-004-0000	3	$1,401.92
072-3010-005-0000	3	$1,300.18
072-3010-006-0000	3	$1,088.18

City of Rancho Cordova
Landscape and Lighting District No. 2005-1
Fiscal Year 2021-22 Assessment Roll

APN	Zone	Assessment
072-3010-007-0000	3	$1,130.58
072-3010-008-0000	3	$2,317.70
072-3010-009-0000	3	$2,148.12
072-3010-010-0000	3	$1,625.22
072-3010-011-0000	3	$2,543.82
072-3010-012-0000	3	$2,232.92
072-3010-013-0000	3	$ 535.62
072-3230-001-0000	4A	$ 1.24
072-3230-002-0000	4A	$ 0.88
072-3230-003-0000	4A	$ 0.88
072-3230-004-0000	4A	$ 0.88
072-3230-005-0000	4A	$ 0.88
072-3230-006-0000	4A	$ 1.24
072-3230-007-0000	4A	$ 1.24
072-3230-008-0000	4A	$ 0.88
072-3230-009-0000	4A	$ 0.88
072-3230-010-0000	4A	$ 0.88
072-3230-011-0000	4A	$ 0.88
072-3230-012-0000	4A	$ 1.24
072-3230-013-0000	4A	$ 1.24
072-3230-014-0000	4A	$ 0.88
072-3230-015-0000	4A	$ 0.88
072-3230-016-0000	4A	$ 0.88
072-3230-017-0000	4A	$ 0.88
072-3230-018-0000	4A	$ 1.24
072-3230-019-0000	4A	$ 1.70
072-3230-020-0000	4A	$ 1.18
072-3230-021-0000	4A	$ 1.22
072-3230-022-0000	4A	$ 1.22
072-3230-023-0000	4A	$ 1.18
072-3230-024-0000	4A	$ 1.70
072-3230-027-0000	4A	$ 1.70
072-3230-028-0000	4A	$ 1.18
072-3230-029-0000	4A	$ 1.22
072-3230-030-0000	4A	$ 1.40
072-3230-031-0000	4A	$ 1.40
072-3230-032-0000	4A	$ 1.40
072-3230-033-0000	4A	$ 1.40
072-3230-034-0000	4A	$ 1.40
072-3230-035-0000	4A	$ 1.40
072-3230-036-0000	4A	$ 1.92
072-3230-037-0000	4A	$ 1.64
072-3230-038-0000	4A	$ 1.64
072-3230-040-0000	4A	$ 1.62
072-3230-042-0000	4A	$ 1.70

City of Rancho Cordova
Landscape and Lighting District No. 2005-1
Fiscal Year 2021-22 Assessment Roll

APN	Zone	Assessment
072-3230-043-0000	4A	$ 1.42
072-3230-044-0000	4A	$ 1.42
072-3230-045-0000	4A	$ 1.42
072-3230-046-0000	4A	$ 1.42
072-3230-047-0000	4A	$ 1.42
072-3230-048-0000	4A	$ 1.42
072-3230-049-0000	4A	$ 1.42
072-3230-050-0000	4A	$ 1.42
072-3230-051-0000	4A	$ 1.42
072-3230-052-0000	4A	$ 1.42
072-3230-053-0000	4A	$ 1.42
072-3230-054-0000	4A	$ 1.74
072-3240-001-0000	4A	$ 1.80
072-3240-002-0000	4A	$ 2.22
072-3240-003-0000	4A	$ 2.28
072-3240-004-0000	4A	$ 1.92
072-3240-005-0000	4A	$ 1.92
072-3240-006-0000	4A	$ 2.22
072-3240-007-0000	4A	$ 2.96
072-3240-008-0000	4A	$ 2.52
072-3240-009-0000	4A	$ 2.52
072-3240-010-0000	4A	$ 2.52
072-3240-011-0000	4A	$ 2.52
072-3240-012-0000	4A	$ 2.52
072-3240-013-0000	4A	$ 2.52
072-3240-014-0000	4A	$ 2.52
072-3240-015-0000	4A	$ 2.92
072-3240-016-0000	4A	$ 1.64
072-3240-017-0000	4A	$ 1.30
072-3240-018-0000	4A	$ 1.30
072-3240-019-0000	4A	$ 1.30
072-3240-020-0000	4A	$ 1.30
072-3240-021-0000	4A	$ 1.30
072-3240-022-0000	4A	$ 1.30
072-3240-023-0000	4A	$ 0.94
072-3240-024-0000	4A	$ 0.94
072-3240-025-0000	4A	$ 1.30
072-3240-028-0000	4A	$ 1.30
072-3240-029-0000	4A	$ 0.94
072-3240-030-0000	4A	$ 0.94
072-3240-031-0000	4A	$ 0.94
072-3240-032-0000	4A	$ 0.94
072-3240-033-0000	4A	$ 1.36
072-3240-035-0000	4A	$ 2.40
072-3240-036-0000	4A	$ 1.74

City of Rancho Cordova
Landscape and Lighting District No. 2005-1
Fiscal Year 2021-22 Assessment Roll

APN	Zone	Assessment
072-3240-037-0000	4A	$ 1.74
072-3240-038-0000	4A	$ 1.74
072-3240-039-0000	4A	$ 1.74
072-3240-040-0000	4A	$ 1.74
072-3240-041-0000	4A	$ 1.74
072-3240-042-0000	4A	$ 1.74
072-3240-043-0000	4A	$ 1.74
072-3240-044-0000	4A	$ 1.74
072-3240-045-0000	4A	$ 1.74
072-3240-046-0000	4A	$ 1.74
072-3240-047-0000	4A	$ 1.74
072-3240-048-0000	4A	$ 1.74
072-3240-049-0000	4A	$ 1.74
072-3240-050-0000	4A	$ 1.74
072-3240-051-0000	4A	$ 2.18
072-3240-054-0000	4A	$ 1.74
072-3240-055-0000	4A	$ 1.74
072-3240-056-0000	4A	$ 1.74
072-3240-057-0000	4A	$ 1.74
072-3240-058-0000	4A	$ 1.74
072-3240-059-0000	4A	$ 3.10
072-3240-060-0000	4A	$ 2.58
072-3240-061-0000	4A	$ 2.58
072-3240-062-0000	4A	$ 2.58
072-3240-063-0000	4A	$ 1.86
072-3240-064-0000	4A	$ 2.28
072-3240-065-0000	4A	$ 2.32
072-3240-066-0000	4A	$ 1.76
072-3240-067-0000	4A	$ 1.86
072-3250-001-0000	4A	$ 1.22
072-3250-002-0000	4A	$ 1.18
072-3250-003-0000	4A	$ 1.68
072-3250-005-0000	4A	$ 1.80
072-3250-006-0000	4A	$ 1.30
072-3250-007-0000	4A	$ 1.30
072-3250-008-0000	4A	$ 1.30
072-3250-009-0000	4A	$ 1.80
072-3250-010-0000	4A	$ 1.70
072-3250-011-0000	4A	$ 1.70
072-3250-012-0000	4A	$ 1.70
072-3250-014-0000	4A	$ 1.70
072-3250-015-0000	4A	$ 1.70
072-3250-016-0000	4A	$ 1.70
072-3250-017-0000	4A	$ 1.70
072-3250-018-0000	4A	$ 1.70

City of Rancho Cordova
Landscape and Lighting District No. 2005-1
Fiscal Year 2021-22 Assessment Roll

APN	Zone	Assessment
072-3250-019-0000	4A	$ 1.70
072-3250-020-0000	4A	$ 1.70
072-3250-021-0000	4A	$ 1.70
072-3250-022-0000	4A	$ 1.70
072-3250-023-0000	4A	$ 1.70
072-3250-024-0000	4A	$ 1.70
072-3250-025-0000	4A	$ 1.70
072-3250-026-0000	4A	$ 1.70
072-3250-032-0000	4A	$ 1.70
072-3250-033-0000	4A	$ 1.74
072-3250-034-0000	4A	$ 2.22
072-3250-035-0000	4A	$ 1.86
072-3250-038-0000	4A	$ 1.30
072-3250-039-0000	4A	$ 1.68
072-3250-041-0000	4A	$ 1.46
072-3250-042-0000	4A	$ 0.94
072-3250-043-0000	4A	$ 0.94
072-3250-045-0000	4A	$ 1.70
072-3250-046-0000	4A	$ 1.70
072-3250-047-0000	4A	$ 1.70
072-3250-048-0000	4A	$ 1.70
072-3250-049-0000	4A	$ 1.70
072-3250-050-0000	4A	$ 1.70
072-3250-051-0000	4A	$ 2.28
072-3250-052-0000	4A	$ 1.94
072-3250-053-0000	4A	$ 1.98
072-3250-054-0000	4A	$ 1.98
072-3250-055-0000	4A	$ 1.92
072-3250-056-0000	4A	$ 1.76
072-3250-057-0000	4A	$ 1.82
072-3250-058-0000	4A	$ 1.82
072-3250-059-0000	4A	$ 1.80
072-3250-060-0000	4A	$ 2.12
072-3250-061-0000	4A	$ 1.82
072-3250-062-0000	4A	$ 2.10
072-3250-063-0000	4A	$ 2.38
072-3250-064-0000	4A	$ 1.68
072-3250-065-0000	4A	$ 1.76
072-3250-066-0000	4A	$ 1.70
072-3260-001-0000	4A	$ 1.64
072-3260-002-0000	4A	$ 1.30
072-3260-003-0000	4A	$ 1.30
072-3260-004-0000	4A	$ 1.30
072-3260-005-0000	4A	$ 1.64
072-3260-006-0000	4A	$ 1.74

City of Rancho Cordova
Landscape and Lighting District No. 2005-1
Fiscal Year 2021-22 Assessment Roll

APN	Zone	Assessment
072-3260-007-0000	4A	$ 1.40
072-3260-008-0000	4A	$ 1.74
072-3260-009-0000	4A	$ 1.42
072-3260-010-0000	4A	$ 1.42
072-3260-011-0000	4A	$ 1.42
072-3260-012-0000	4A	$ 1.42
072-3260-013-0000	4A	$ 1.42
072-3260-014-0000	4A	$ 1.42
072-3260-015-0000	4A	$ 1.42
072-3260-016-0000	4A	$ 1.42
072-3260-017-0000	4A	$ 1.42
072-3260-018-0000	4A	$ 1.42
072-3260-019-0000	4A	$ 1.42
072-3260-020-0000	4A	$ 1.70
072-3260-021-0000	4A	$ 1.70
072-3260-022-0000	4A	$ 1.42
072-3260-023-0000	4A	$ 1.42
072-3260-024-0000	4A	$ 1.42
072-3260-025-0000	4A	$ 1.42
072-3260-026-0000	4A	$ 1.42
072-3260-027-0000	4A	$ 1.42
072-3260-028-0000	4A	$ 1.42
072-3260-029-0000	4A	$ 1.42
072-3260-030-0000	4A	$ 1.42
072-3260-031-0000	4A	$ 1.42
072-3260-032-0000	4A	$ 1.42
072-3260-033-0000	4A	$ 1.70
072-3260-034-0000	4A	$ 1.70
072-3260-035-0000	4A	$ 1.42
072-3260-036-0000	4A	$ 1.42
072-3260-037-0000	4A	$ 1.42
072-3260-038-0000	4A	$ 1.42
072-3260-039-0000	4A	$ 1.42
072-3260-040-0000	4A	$ 1.42
072-3260-041-0000	4A	$ 1.42
072-3260-042-0000	4A	$ 1.42
072-3260-043-0000	4A	$ 1.42
072-3260-044-0000	4A	$ 1.42
072-3260-045-0000	4A	$ 1.42
072-3260-046-0000	4A	$ 1.74
072-3260-047-0000	4A	$ 2.18
072-3260-048-0000	4A	$ 1.86
072-3260-049-0000	4A	$ 1.86
072-3260-050-0000	4A	$ 2.06
072-3260-051-0000	4A	$ 2.62

City of Rancho Cordova
Landscape and Lighting District No. 2005-1
Fiscal Year 2021-22 Assessment Roll

APN	Zone	Assessment
072-3260-052-0000	4A	$ 2.82
072-3260-053-0000	4A	$ 2.16
072-3260-054-0000	4A	$ 1.70
072-3260-055-0000	4A	$ 1.70
072-3260-056-0000	4A	$ 1.70
072-3260-057-0000	4A	$ 1.70
072-3260-058-0000	4A	$ 1.70
072-3260-059-0000	4A	$ 1.70
072-3260-060-0000	4A	$ 1.70
072-3260-061-0000	4A	$ 1.70
072-3260-062-0000	4A	$ 1.70
072-3260-063-0000	4A	$ 1.70
072-3260-064-0000	4A	$ 1.70
072-3260-065-0000	4A	$ 1.70
072-3260-066-0000	4A	$ 1.70
072-3260-067-0000	4A	$ 1.70
072-3290-001-0000	4A	$ 1.74
072-3290-002-0000	4A	$ 1.74
072-3290-003-0000	4A	$ 1.74
072-3290-004-0000	4A	$ 1.74
072-3290-005-0000	4A	$ 1.74
072-3290-006-0000	4A	$ 1.76
072-3290-007-0000	4A	$ 1.80
072-3290-008-0000	4A	$ 1.86
072-3290-009-0000	4A	$ 1.88
072-3290-010-0000	4A	$ 1.92
072-3290-011-0000	4A	$ 1.94
072-3290-012-0000	4A	$ 1.92
072-3290-013-0000	4A	$ 1.92
072-3290-014-0000	4A	$ 1.86
072-3290-015-0000	4A	$ 1.80
072-3290-016-0000	4A	$ 1.76
072-3290-017-0000	4A	$ 2.38
072-3290-019-0000	4A	$ 3.20
072-3290-020-0000	4A	$ 2.92
072-3290-021-0000	4A	$ 2.96
072-3290-022-0000	4A	$ 3.14
072-3290-023-0000	4A	$ 3.10
072-3290-024-0000	4A	$ 3.04
072-3290-025-0000	4A	$ 2.68
072-3290-026-0000	4A	$ 2.68
072-3290-027-0000	4A	$ 3.40
072-3290-028-0000	4A	$ 2.74
072-3290-029-0000	4A	$ 2.74
072-3290-030-0000	4A	$ 2.68

City of Rancho Cordova
Landscape and Lighting District No. 2005-1
Fiscal Year 2021-22 Assessment Roll

APN	Zone	Assessment
072-3290-031-0000	4A	$ 2.62
072-3290-032-0000	4A	$ 2.62
072-3290-033-0000	4A	$ 2.62
072-3290-034-0000	4A	$ 2.58
072-3290-035-0000	4A	$ 2.62
072-3300-001-0000	4A	$ 2.96
072-3300-002-0000	4A	$ 3.02
072-3300-003-0000	4A	$ 4.38
072-3300-007-0000	4A	$ 1.74
072-3300-008-0000	4A	$ 1.70
072-3300-009-0000	4A	$ 1.70
072-3300-010-0000	4A	$ 1.70
072-3300-011-0000	4A	$ 1.70
072-3300-012-0000	4A	$ 1.70
072-3300-013-0000	4A	$ 1.70
072-3300-014-0000	4A	$ 1.70
072-3300-015-0000	4A	$ 1.70
072-3300-016-0000	4A	$ 1.70
072-3300-017-0000	4A	$ 1.70
072-3300-018-0000	4A	$ 1.70
072-3300-019-0000	4A	$ 1.70
072-3300-020-0000	4A	$ 1.70
072-3300-021-0000	4A	$ 1.70
072-3300-022-0000	4A	$ 1.70
072-3300-023-0000	4A	$ 1.70
072-3300-024-0000	4A	$ 1.70
072-3300-025-0000	4A	$ 1.70
072-3300-026-0000	4A	$ 1.70
072-3300-027-0000	4A	$ 2.32
072-3300-028-0000	4A	$ 2.32
072-3300-029-0000	4A	$ 1.98
072-3300-030-0000	4A	$ 2.00
072-3300-031-0000	4A	$ 2.00
072-3300-032-0000	4A	$ 1.94
072-3300-033-0000	4A	$ 2.26
072-3300-034-0000	4A	$ 2.44
072-3300-035-0000	4A	$ 2.10
072-3300-036-0000	4A	$ 2.18
072-3300-037-0000	4A	$ 2.16
072-3300-038-0000	4A	$ 2.44
072-3300-039-0000	4A	$ 2.44
072-3300-040-0000	4A	$ 1.86
072-3300-041-0000	4A	$ 1.82
072-3300-042-0000	4A	$ 1.92
072-3300-043-0000	4A	$ 2.44

City of Rancho Cordova
Landscape and Lighting District No. 2005-1
Fiscal Year 2021-22 Assessment Roll

APN	Zone	Assessment
072-3300-044-0000	4A	$ 2.74
072-3300-045-0000	4A	$ 2.12
072-3300-046-0000	4A	$ 1.70
072-3300-047-0000	4A	$ 2.10
072-3300-048-0000	4A	$ 2.06
072-3300-049-0000	4A	$ 2.00
072-3300-050-0000	4A	$ 1.94
072-3300-051-0000	4A	$ 2.56
072-3300-052-0000	4A	$ 2.96
072-3300-053-0000	4A	$ 1.98
072-3300-054-0000	4A	$ 2.06
072-3300-055-0000	4A	$ 2.18
072-3300-056-0000	4A	$ 1.76
072-3300-058-0000	4A	$ 2.68
072-3300-059-0000	4A	$ 2.68
072-3300-060-0000	4A	$ 3.60
072-3300-062-0000	4A	$ 1.80
077-0370-002-0000	1	$ 42.50
077-0370-003-0000	1	$ 42.50
077-0370-004-0000	1	$ 42.50
077-0370-005-0000	1	$ 42.50
077-0370-006-0000	1	$ 42.50
077-0370-007-0000	1	$ 42.50
077-0370-008-0000	1	$ 42.50
077-0370-009-0000	1	$ 42.50
077-0370-010-0000	1	$ 42.50
077-0370-011-0000	1	$ 42.50
077-0370-012-0000	1	$ 42.50
077-0370-013-0000	1	$ 42.50
077-0370-014-0000	1	$ 42.50
077-0370-015-0000	1	$ 42.50
077-0370-016-0000	1	$ 42.50
077-0370-017-0000	1	$ 42.50
077-0370-018-0000	1	$ 42.50
077-0370-019-0000	1	$ 42.50
077-0370-020-0000	1	$ 42.50
077-0370-021-0000	1	$ 42.50
077-0370-022-0000	1	$ 42.50
077-0370-023-0000	1	$ 42.50
077-0370-024-0000	1	$ 42.50
077-0370-025-0000	1	$ 42.50
077-0370-026-0000	1	$ 42.50
077-0370-027-0000	1	$ 42.50
077-0370-028-0000	1	$ 42.50
077-0370-029-0000	1	$ 42.50

City of Rancho Cordova
Landscape and Lighting District No. 2005-1
Fiscal Year 2021-22 Assessment Roll

APN	Zone	Assessment
077-0370-030-0000	1	$ 42.50
077-0370-031-0000	1	$ 42.50
077-0370-032-0000	1	$ 42.50
077-0370-033-0000	1	$ 42.50
077-0370-034-0000	1	$ 42.50
077-0370-035-0000	1	$ 42.50
077-0370-036-0000	1	$ 42.50
077-0370-037-0000	1	$ 42.50
077-0370-038-0000	1	$ 42.50
077-0370-039-0000	1	$ 42.50
077-0370-042-0000	1	$ 42.50
077-0370-043-0000	1	$ 42.50
077-0370-044-0000	1	$ 42.50
077-0370-045-0000	1	$ 42.50
077-0370-046-0000	1	$ 42.50
077-0370-047-0000	1	$ 42.50
077-0370-048-0000	1	$ 42.50
077-0370-049-0000	1	$ 42.50
077-0370-050-0000	1	$ 42.50
077-0370-051-0000	1	$ 42.50
077-0370-052-0000	1	$ 42.50
077-0370-053-0000	1	$ 42.50
077-0370-054-0000	1	$ 42.50
077-0370-055-0000	1	$ 42.50
077-0370-056-0000	1	$ 42.50
077-0370-057-0000	1	$ 42.50
077-0370-058-0000	1	$ 42.50
077-0370-059-0000	1	$ 42.50
077-0370-060-0000	1	$ 42.50
077-0370-061-0000	1	$ 42.50
077-0370-062-0000	1	$ 42.50
077-0370-063-0000	1	$ 42.50
077-0370-064-0000	1	$ 42.50
077-0370-065-0000	1	$ 42.50
077-0370-066-0000	1	$ 42.50
077-0370-067-0000	1	$ 42.50
077-0370-068-0000	1	$ 42.50
077-0370-069-0000	1	$ 42.50
077-0370-070-0000	1	$ 42.50
077-0370-071-0000	1	$ 42.50
077-0370-072-0000	1	$ 42.50
077-0370-073-0000	1	$ 42.50
077-0370-074-0000	1	$ 42.50
077-0370-075-0000	1	$ 42.50
077-0370-076-0000	1	$ 42.50

City of Rancho Cordova
Landscape and Lighting District No. 2005-1
Fiscal Year 2021-22 Assessment Roll

APN	Zone	Assessment
077-0370-077-0000	1	$ 42.50
077-0370-078-0000	1	$ 42.50
077-0370-079-0000	1	$ 42.50
077-0370-080-0000	1	$ 42.50
077-0370-081-0000	1	$ 42.50
077-0370-082-0000	1	$ 42.50
077-0370-083-0000	1	$ 42.50
077-0370-084-0000	1	$ 42.50
077-0370-085-0000	1	$ 42.50
077-0370-086-0000	1	$ 42.50
077-0370-087-0000	1	$ 42.50
077-0370-088-0000	1	$ 42.50
077-0370-089-0000	1	$ 42.50
077-0370-090-0000	1	$ 42.50
077-0370-091-0000	1	$ 42.50
077-0370-092-0000	1	$ 42.50
077-0370-093-0000	1	$ 42.50
077-0370-094-0000	1	$ 42.50
077-0370-095-0000	1	$ 42.50
077-0370-096-0000	1	$ 42.50
077-0370-102-0000	1	$ 42.50
077-0370-106-0000	1	$ 42.50
077-0370-109-0000	1	$ 42.50
1,103 Parcels		**$ 89,037.42**

MEMORANDUM

ITEM 10.3.

DATE:	June 7, 2021
TO:	Honorable Mayor and Council Members
FROM:	Elizabeth Sparkman, Community Development Director Jeanette Cervantes, Management Technician
SUBJECT:	**A RESOLUTION APPROVING PROCEEDINGS FOR THE ANNUAL LEVY AND COLLECTION OF ASSESSMENTS FOR THE RANCHO CORDOVA LIGHTING DISTRICT NO. 2012-1 FOR FISCAL YEAR 2021-2022**

RECOMMENDATION

Adopt the Resolution.

RESULT OF RECOMMENDED ACTION

Adoption of the Resolution will authorize the continuance of the annual levy and collection of assessments in the District. There are no new impacts to existing or new residents. No assessment rates shall increase as a result of this action.

BACKGROUND

State law requires that the City Council direct an Engineer's Report to be prepared each year and to hold a public hearing on the Report and the levy of the annual assessments. On May 17, 2021, the City initiated the proceedings for the annual levy and collection of assessments through adoption of a Resolution ordering the preparation of the Engineer's Report and a Resolution preliminarily approving the Engineer's Report, declaring its intention to levy and collect annual assessments for Fiscal Year 2021-2022, and set today as the time and place to conduct a public hearing on the matter.

The Engineer's Report includes a diagram of the assessment area, a description of the improvements and maintenance services to be provided, a description of the property to be benefited, and the amount of the assessment to each individual property. The services performed within and funded by the District include ongoing maintenance, operation and servicing of street lights and safety lights within the right-of-ways and other public areas within the District as described in the Engineer's Report.

The Fiscal Year 2021-2022 total assessment is estimated at $361,015. These assessment rates are the same rates applied to the district under CSA-1 and have not increased since the passage of Proposition 218 in 1996. The District has established an Operating Reserve which provides funding for the operations and maintenance of the District Improvements, as well as providing financing for emergency expenditures. A Capital Projects Reserve has been established to fund replacements and upgrades of the District Improvements.

In September 2014, the City of Rancho Cordova completed the retrofit of all existing street lights located within the District with new LED street lights. The project was funded from a 1% interest loan from the California Energy Commission (CEC). This project significantly reduced electricity usage and maintenance costs. The electrical and maintenance savings will be used to pay back the loan from the energy commission. The District has historically been underfunded and has been supplemented by Measure A Maintenance funds. Once the CEC loan is paid off in Fiscal Year 2028, the District is projected to generate sufficient revenues to build a reserve to cover the costs of the replacement of the LED street light heads when they need to be replaced in 20 years.

In order to proceed with the levy of assessments, it is appropriate for the Council to conduct the public hearing and adopt the Resolution which approves the Engineer's Report and authorizes the levy and collection of assessments for Fiscal Year 2021-2022.

FISCAL IMPACT AND FUNDING SOURCE

There is no fiscal impact to the City's General Fund.

ATTACHMENT(S)

1. Resolution
2. Engineer's Report

CITY OF RANCHO CORDOVA

RESOLUTION NO. XX-2021

A RESOLUTION OF THE CITY COUNCIL OF THE CITY OF RANCHO CORDOVA, STATE OF CALIFORNIA, APPROVING PROCEEDINGS FOR THE ANNUAL LEVY AND COLLECTION OF ASSESSMENTS FOR THE RANCHO CORDOVA LIGHTING DISTRICT NO. 2012-1 FOR FISCAL YEAR 2021-2022

WHEREAS, the City Council has, by previous Resolution, ordered the preparation of the Engineer's Report for Fiscal Year 2021-2022 (hereafter referred to as the "Report" or "Engineer's Report") for said district known and designated as: The Rancho Cordova Lighting District 2012-1 (hereafter referred to as the "District"), pursuant to the provisions of the Landscaping and Lighting Act of 1972, Part 2 of Division 15 of the Streets and Highways Code of California, beginning with Section 22500 (hereafter referred to as the "Act"); and

WHEREAS, there has been presented to this City Council the Engineer's Annual Report as required by Chapter 3, Section 22623 of said Act, and as previously directed by Resolution; and

WHEREAS, this City Council has carefully examined and reviewed the Report as presented, and is satisfied with each and all of the items and documents as set forth therein, and is satisfied that the levy has been spread in accordance with the benefits received from the improvements, operation, maintenance and services to be performed, as set forth in said Report; and

WHEREAS, this City and its legal counsel have reviewed Proposition 218 and found that these assessments comply with applicable provisions of Article XIII D of the California State Constitution; and

WHEREAS, upon reasonable written notice by Sacramento County of any claim or challenge, the City of Rancho Cordova agrees to defend with counsel of its choice, indemnify and hold harmless Sacramento County, its Board of Supervisors, officers, officials, agents and employees (collectively "the County"), against the payment of any liabilities, losses, costs and expenses, including attorney fees and court costs, not due to the County's own active negligence or willful misconduct, which the County may incur in the exercise and performance of its powers and duties in placing these assessments onto the County roll and tax bills for the City of Rancho Cordova

NOW, THEREFORE, BE IT HEREBY RESOLVED THE CITY COUNCIL OF THE CITY OF RANCHO CORDOVA that:

1. Following notice duly given, the City Council has held a full and fair public hearing regarding the District, the levy and collection of assessments, the Report prepared in connection therewith, and considered all oral and written statements, protests and communications made or filed by interested persons regarding these matters.

2. Based upon its review (and amendments, as applicable) of the Report, a copy of which has been presented to the City Council, is hereby approved (as amended), and is ordered to be filed in the Office of the City Clerk as a permanent record and to remain open to public inspection, the City Council hereby finds and determines that:
a. The land within the District will be benefited by the operation, maintenance and servicing of improvements, located within the boundaries of the District, and
b. District includes all of the lands so benefited, and
c. The net amount to be assessed upon the lands within the District in accordance with the assessment for the Fiscal Year commencing July 1, 2021 and ending June 30, 2022, is apportioned by a formula and method which fairly distributes the net amount among all eligible parcels in proportion to the estimated special benefits to be received by each parcel from the improvements and services.

3. The maintenance, operation and servicing of the lighting improvements and appurtenant facilities shall be performed pursuant to the Act. The City Council hereby orders the proposed improvements to be made, which improvements are briefly described as follows: the maintenance, operation and servicing of highway safety lights and local street lights located within the public right-of-ways that were previously serviced through CSA-1, Zone 2. Of the District improvements, highway safety lights are those lights located at intersections, on major streets, and along the rear of properties that abut major streets; and street lights are all lights not designated as highway safety lights, primarily consisting of local street lighting.

4. The County Auditor of the County of Sacramento shall enter on the County Assessment Roll opposite each eligible parcel of land the amount of levy so apportioned by the formula and method outlined in the Report, and such levies shall be collected at the same time and in the same manner as the County taxes are collected, pursuant to Chapter 4, Article 2, Section 22646 of the Act. After collection by the County, the net amount of the levy shall be paid to the City Treasurer.

5. The City Treasurer shall deposit all money representing assessments collected by the County for the District to the credit of a fund for the City of Rancho Cordova Lighting District 2012-1 and such money shall be expended only for the maintenance, operation and servicing of the improvements together with all other costs of the District as described in Section 3.

6. The adoption of this Resolution constitutes the District levy for the Fiscal Year commencing July 1, 2021 and ending June 30, 2022.

7. The City Clerk, or their designee, is hereby authorized and directed to file the levy with the County Auditor upon adoption of this Resolution, pursuant to Chapter 4, Article 1, Section 22641 of the Act.

8. Francisco & Associates, Inc. is hereby designated to file the levy with the County Auditor/Controller on behalf of the City. The City Clerk is directed to deliver a certified copy of this adopted Resolution to Francisco & Associates, Inc within two weeks of adoption via either e-mail to joef@franciscoandassociates.com or US Mail to: Francisco & Associates, Inc., 231 Market Place, Suite 543, San Ramon, CA 94583 Attn: Joe Francisco.

9. That the above recitals are true and correct. The City Clerk shall certify to the passage and adoption of this Resolution, and the minutes of this meeting shall so reflect the presentation of and final approval of the Report.

PASSED AND ADOPTED by the City Council of the City of Rancho Cordova on the 7th day of June 2021 by following vote:

AYES:

NOES:

ABSENT:

ABSTAIN:

ATTEST:

Garrett Gatewood, Mayor

Stacy Leitner, CMC
City Clerk

a fresh take.
RANCHO CORDOVA
CALIFORNIA

City of Rancho Cordova Lighting District No. 2012-1

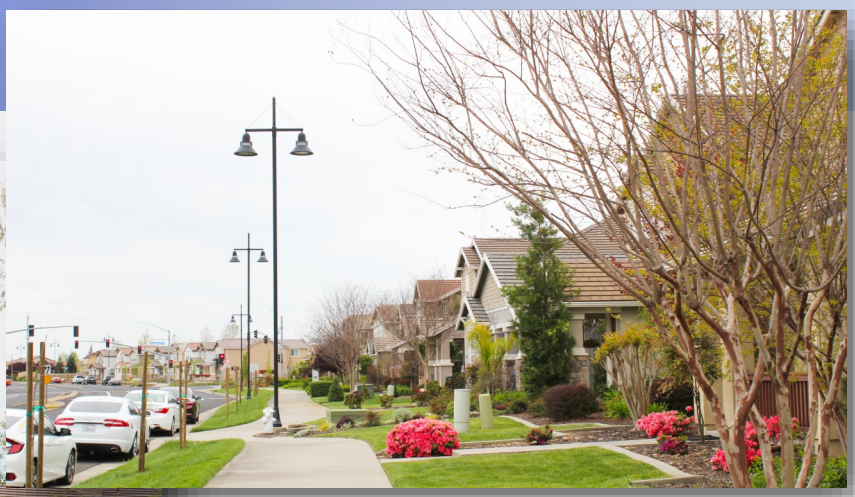

Fiscal Year 2021-22 Final Engineer's Report

Prepared by:

Francisco & Associates, Inc.

231 Market Place, Suite 543
San Ramon, CA 94583
(925) 867-3400

June 7, 2021

Table of Contents

Page No.

Certificate ii

Section I - Introduction 1

Section II – Engineer's Report 3

Part A. Plans and Specifications 5

Part B. Estimate of Cost 8

Part C. Assessment District Diagram 15

Part D. Method of Apportionment of Assessments 17

Part E. Assessment Roll 22

ENGINEER'S REPORT
CITY OF RANCHO CORDOVA
LIGHTING ASSESSMENT DISTRICT NO. 2012-1
FISCAL YEAR 2021-22

The undersigned, acting on behalf of Francisco & Associates, Inc. respectfully submits the enclosed Engineer's Report as directed by the Rancho Cordova City Council pursuant to the provisions of Article XIIID, Section 4 of the California Constitution, provisions of the Landscaping and Lighting Act of 1972 and Section 22500 et al of the California Streets and Highways Code. The undersigned certifies that he is a Professional Engineer, registered in the State of California.

Dated: 4/16/2021 By:

Joseph A. Francisco, P.E.
RCE # 40688

SECTION I

INTRODUCTION

Pursuant to the provisions of the Landscape and Lighting Act of 1972, being Part 2 of Division 15 of the California Streets and Highways Code, commencing with Section 22500 (hereafter referred to as the "1972 Act"), the City Council of the City of Rancho Cordova, County of Sacramento, State of California (hereafter referred to as "City"), has by resolution initiated proceedings in connection with the ongoing maintenance and operation of a special benefit assessment district designated as:

Rancho Cordova Lighting District No. 2012-1

(hereafter referred to as "District"), for the purpose of continuing and providing for the ongoing maintenance, servicing, and operation of public lighting improvements (safety lights and street lights) within the City that had been administered by the County of Sacramento as Zone 2 of County Service Area 1 (CSA 1) until the Fiscal Year 2012-13 levy.

Prior to the formation of the District, the detachment of those portions of CSA 1 lying within the City limits was approved, resulting in the transfer of the responsibility of the servicing of CSA 1 improvements and related administration to the City. Commencing with the Fiscal Year 2012-13 levy, the City Council formed the District in order to provide ongoing funding for the costs and expenses required to service and maintain the safety light and street light improvements for the benefiting lots and parcels of land within the boundaries of the District. County Service Area 1 was created in 1986 by the Sacramento County Board of Supervisors by reorganizing five existing street light maintenance districts. CSA 1 was established to provide street light services to those unincorporated portions of Sacramento County. Since the establishment of CSA 1, the cities of Citrus Heights, Elk Grove and Rancho Cordova have been incorporated and in July 2005, the Board of Supervisors approved the creation of zones within CSA 1. The creation of these zones allowed the incorporated cities and the County to supplement CSA 1 revenues specific to those areas. This action also facilitated the eventual Local Agency Formation Commission (LAFCO) approved detachment of Elk Grove (August 2005), Citrus Heights (June 2006), and Rancho Cordova (June 2012) from CSA 1.

This Engineer's Report (hereafter referred to as "Report") has been prepared in connection with the levy and collection of annual assessments related thereto for Fiscal Year 2021-22, as required pursuant to Chapter 1, Article 4 of the 1972 Act. This Report describes the District, the improvements, and the assessments to be levied on properties within the District in connection with the special benefits the properties receive from the maintenance and servicing of the District improvements. The formation of this District and the annual assessments will provide a continued funding source for the City to fund, in part, the ongoing maintenance, servicing and operation, of the safety lights and street lights that provide special benefits to the properties within the District.

The improvements and assessments described in the Fiscal Year 2012-13 Engineer's Report (hereafter referred to as the "Formation Report") were based on the improvements and assessments previously established by the County of Sacramento for CSA 1 Zone 2. Such assessment revenues will be used to fund, in part, the annual direct expenditures and incidental expenses associated with the maintenance and servicing of the District's improvements. The formation of the District, the structure of the District (organization), the improvements, the method of apportionment, and assessments described in the Formation Report have been established to continue the maintenance of the existing improvements and assessments previously established by the County of Sacramento for CSA 1 and as such are not considered to be new or increased assessments under the provisions of the California Constitution Article XIIID.

As part of the District formation to continue the assessments previously levied by the County of Sacramento as part of CSA 1, in addition to the proceedings conducted by LAFCO for the detachment of the City of Rancho Cordova from CSA 1, the Rancho Cordova City Council conducted a noticed public hearing pursuant to the provisions of the 1972 Act to consider public testimonies, comments and written protests regarding the formation of the District and levy of assessments. At the close of the public hearing, the City Council adopted a Resolution approving the Formation Report and confirming and levying the assessments for Fiscal Year 2012-13.

Each subsequent fiscal year, an Engineer's Report shall be prepared and presented to the City Council describing the District, any changes to the District or improvements, and the proposed cost estimate and assessments for that fiscal year, and the City Council shall hold a noticed public hearing regarding these matters prior to approving and ordering the proposed levy of assessments for that fiscal year. If in any year, the proposed annual assessments for the District exceed the assessments described herein, such an assessment would be considered a new or increased assessment and must be confirmed through property owner protest ballot proceeding before that new or increased assessment may be imposed. It should be noted that an increased assessment to an individual property resulting from changes in development or land use does not constitute an increased assessment.

The word "parcel," for the purposes of this Report, refers to an individual property assigned its own Assessor's Parcel Number (APN) by the Sacramento County Assessor's Office. The Sacramento County Auditor/Controller uses Assessor's Parcel Numbers and specific Fund Numbers to identify properties to be assessed on the tax roll for special benefit assessments.

SECTION II

ENGINEER'S REPORT PREPARED PURSUANT TO THE PROVISIONS OF LANDSCAPING AND LIGHTING ACT OF 1972 SECTION 22500 THROUGH 22679 OF THE CALIFORNIA STREETS AND HIGHWAYS CODE

CITY OF RANCHO CORDOVA

LIGHTING ASSESSMENT DISTRICT NO. 2012-1
FISCAL YEAR 2021-22

Pursuant to the 1972 Act, and in accordance with the Resolution of Intention, being Resolution No. 53-2021 adopted by the City Council of the City of Rancho Cordova on May 17, 2021, I, Joseph A. Francisco, the duly appointed Engineer of Work, Assessment Engineer for the City of Rancho Cordova Lighting Assessment District No. 2012-1 (the "District") submit the following Report, consisting of Section I (Introduction), and this Section II, which consists of five (5) parts as follows:

Part A – PLANS AND SPECIFICATIONS

This part describes the improvements maintained by the District. The District has two (2) designated benefit zones that collectively encompass all lots and parcels of land within the boundaries of the District. The two benefit zones are designated as "Safety Light Only" Zone, which includes those lots and parcels of land within the District that are associated and benefit from only safety light improvements; and the "Safety Light and Street Light" Zone, which includes those lots and parcels of land within the District that are associated and benefit from both safety light improvements and local street light improvements.

Part B – ESTIMATE OF COST

This part contains an estimate of the annual costs to operate, maintain, and service the District's lighting improvements and facilities. The estimate included herein, is also on file at the City of Rancho Cordova.

Part C – ASSESSMENT DISTRICT DIAGRAM

This part incorporates a diagram of the District showing the exterior boundaries of the District, the boundaries of any zones within the District and the lines and dimensions of each lot or parcel of land within the District. Reference is hereby made to the County Assessor's maps for a detailed description of the lines and dimensions of each lot and parcel of land within the District. This diagram has been prepared by the Engineer of Work and is on file at the City of Rancho Cordova.

Part D – METHOD OF APPORTIONMENT OF ASSESSMENTS

This part includes a discussion of benefits the improvements and services provide to properties within the District and the method of apportionment of assessments used to calculate each property's proportional special benefit and annual assessment.

Part E –ASSESSMENT ROLL

This part contains a listing of the proposed assessment amount for each parcel within the District. The proposed assessment amount for each parcel is based on the parcel's proportional special benefit as outlined in the method of apportionment of assessments. The Assessment Roll is filed in the Office of the City Clerk of the City of Rancho Cordova and is incorporated in this report.

Part A

PLANS AND SPECIFICATIONS

Description of the District

The territory within the District consists of all lots and parcels of land within the boundaries of the City of Rancho Cordova that in Fiscal Year 2011-12, were considered to lie within CSA 1 Zone 2. Within these boundaries, parcels are identified and grouped into one of two designated benefit zones based on the special benefits properties receive form the District improvements, namely "Safety Lights Only" or "Safety Lights and Street Lights". The two zones within the District and the benefits associated with the properties therein are described in more detail in Part D (Method of Apportionment of Assessments) of this Report. In addition, the Assessment District Diagram in Part C of the report provides a visual representation of the District showing the exterior boundaries of the District.

Description of Improvements and Services

The purpose of this District is to ensure the ongoing maintenance, operation, and servicing of street lighting improvements within the District (improvements that had been previously funded through annual assessments from the CSA 1). The improvements may consist of all or a portion of the public street lighting and appurtenant facilities within and adjacent to the District. These improvements may include, but are not limited to the materials, equipment, utilities, labor, appurtenant facilities and expenses necessary for the ongoing maintenance and operation of public street lighting improvements. The improvements to be maintained and funded entirely or partially through the District assessments are generally described as:

Improvements and Services Authorized by the 1972 Act

As generally defined by the 1972 Act, the improvements and associated assessments for this District may include now or in the future one or more of the following:

- The installation or construction of public lighting facilities including, but not limited to streetlights, safety lights and traffic signals;
- The installation or construction of any facilities which are appurtenant to any of the foregoing, or which are necessary or convenient for the maintenance or servicing thereof;
- The maintenance or servicing, of any of the foregoing including the furnishing of services and materials for the ordinary and usual maintenance, operation, and servicing of any improvement including but not limited to:
    - Repair, removal, or replacement of all or any part of any improvements;
    - Grading, clearing, removal of debris, the installation or construction of curbs, gutters, walls, sidewalks, or paving, or water, irrigation, drainage, or electrical facilities;
    - Electric current or energy, gas, or other illuminating agent for any public lighting facilities or for the lighting or operation of any other improvements;

- Incidental expenses associated with the improvements including, but not limited to:
    - The costs of the report preparation, including plans, specifications, cost estimates, diagrams, and assessment;
    - The costs of printing and advertising, and publishing, posting, and mailing of notices;
    - Compensation payable to the County for collection of assessments;
    - Compensation of any engineer or attorney employed to render services;
    - Any other expenses incidental to the construction, installation, or maintenance and servicing of the improvements;
    - Costs associated with any elections held for the approval of new or increased assessments.

Public Lighting Improvements

The District's annual assessments will finance in part the maintenance, operation and servicing of the District's lighting improvements (safety lights and street lights) which generally includes the furnishing of labor, materials, equipment and electricity for the ordinary and usual maintenance, operation, and servicing of street lights within the public rights-of-way and easements dedicated to the City, incidental expenses including administrative costs as well as the performance of periodic repairs, replacement and expanded maintenance resulting from damage or vandalism. These services and activities more specifically may include, but are not limited to:

- Payment of the electrical bill for the safety lights and streetlights.

- Maintenance, repair and replacement of light poles and fixtures, including changing light bulbs, painting, photoelectric cell repair or replacement, and repairing damage caused by automobile accidents, vandalism, time, and weather, including principal and interest related to funding of the replacement of the improvements.

- Electrical conduit and pull box repair and replacement due to damage by construction and weather.

- Monitoring of the Underground Service Alert (USA) network, identification of proposed excavation in the vicinity of lighting electrical conduits and marking the location of those underground conduits in the field to prevent damage by excavation.

- Services and maintenance repair and replacement including painting, replacing worn out electrical components and repairing damage due to accidents, vandalism, and weather.

- Remedial projects for major repairs or upgrading of facilities. Construction for such projects is usually performed by contract, however City maintenance workers may execute small projects.

- Streetlight inventory database, pole numbering and mapping to establish the number of streetlights that must be maintained, as well as the condition and location of these streetlights as part of an effective maintenance program.

- Acquisition of land, easements and rights-of-way necessary to maintain the street and safety lighting system.

- Responding to citizens and Council member inquiries and complaints regarding street lighting. Resolving complaints may require an engineering study and possible project.

For the purpose of determining benefit and the proportional assessment of special benefit, the light fixtures to be maintained by the District are defined as either "Street Lights" or "Safety Lights". Safety Lights are lights located at intersections on major streets and along the rear of properties that abut major streets. All other lights are designated as Street Lights. The following table provides a summary of the safety light and street light inventory within the City upon formation of the District. Detailed maps identifying the location and extent of the District's Safety Lights and Street Lights at that time are on file in the Public Works Department of the City.

Type of Light	Number of Lights
Safety Lights	428
Street Lights	4,240
Total District Lights	4,668
Decorative Lights (1)	92
Total City Lights	4,760

(1) The 92 decorative lights shown above were contained within a single residential development and these lights are funded by a separate revenue source levied on those parcels. Therefore, these lights are not included as part of the District's improvements, budget or assessments. Parcels within this residential development are included in the "Safety Light Only" zone.

Part B

ESTIMATE OF COSTS

The maximum assessment revenue shown herein is based on the cost of providing for the District improvements and does not include any other assessments or charges imposed on the properties. The cost estimate within this report identifies the cost to maintain the improvements within each specified zone of the District.

The District maintains two separate reserves, one is utilized for working capital purposes (the "Operating Reserve") and the other for longer-term projects (the "Capital Projects Reserve"). The Operating Reserve provides cash for the ongoing operations and maintenance of the District, as well as providing funding for unanticipated expenditures. The size of the Operating Reserve is limited by Streets and Highways Code Section 22569, which states that an Operating Reserve shall not exceed the estimated costs of maintenance and services from the first day of the fiscal year (July 1) to the date that the City expects to receive the first apportionment of collections from the County. The City has determined that all cost estimates as presented in this report shall be considered as costs to maintain and service the District, or incidental expenses thereof, as to the application of the Streets and Highways Code Section 22569. In addition, the Capital Projects Reserve can be used to finance rehabilitation projects, repairs, or replacement of District improvements.

The cost estimate for the District prepared by the City for Fiscal Year 2021-22 follows on the next page.

City of Rancho Cordova
Landscaping and Lighting Maintenance District No. 2012-1
Fiscal Year 2021-22 Cost Estimate Summary

	Safety Lights	Street Lights	Total Cost Estimate
DIRECT COSTS			
Electrical Costs	$ 35,205	$ 199,995	$ 235,200
Maintenance Costs	$ 7,725	$ 43,775	$ 51,500
Repairs/Replacements & Capital Expenditures	$ 3,000	$ 17,200	$ 20,200
USA Markings	$ 2,250	$ 12,765	$ 15,015
RCLD Loan Principal	$ 18,737	$ 106,763	$ 125,500
RCLD Loan Interest	$ 2,016	$ 11,484	$ 13,500
Special Projects	$ -	$ 15,000	$ 15,000
Total Direct Costs	**$ 68,933**	**$ 406,982**	**$ 475,915**
ADMINISTRATION COSTS			
District Administration	$ 3,434	$ 19,566	$ 23,000
Contract Administration	$ 8,361	$ 47,639	$ 56,000
County Collection Fees	$ 194	$ 11,059	$ 11,253
Miscellaneous Administrative Expenses	$ 52	$ 298	$ 350
Total Administration Costs	**$ 12,041**	**$ 78,562**	**$ 90,603**
Total Direct and Administration Costs	**$ 80,974**	**$ 485,544**	**$ 566,518**
MISCELLANEOUS COSTS AND COLLECTIONS/(CREDITS) APPLIED TO LEVY			
Replenishment/(Use) of Operating Reserve	$ (12,964)	$ (181,806)	$ (194,770)
Contribution/(Use) of Capital Project Reserve	$ -	$ -	$ -
General Benefit Contribution[1]	$ (10,733)	$ -	$ (10,733)
Other Revenue Contributions	$ -	$ -	$ -
Miscellaneous Costs and Collections/(Credits) Applied to Levy	**$ (23,697)**	**$ (181,806)**	**$ (205,503)**
Balance to Levy[2]	**$ 57,277**	**$ 303,738**	**$ 361,015**
DISTRICT STATISTICS & ASSESSMENT RATES			
Parcels Levied	22,374	13,683	22,374
Front Footage (Non-Residential)	N/A	566,232	566,232
Residential Parcels	N/A	10,517	10,517
Per Parcel Rate - Safety Lights	$ 2.56	N/A	
Per Parcel Rate - Street Lights (Residential)	N/A	$ 15.32	
Per Front Foot Rate - Street Lights (Non-Residential)	N/A	$ 0.2519	
Estimated Maximum Assessment Revenue[2]	**$ 57,277**	**$ 303,738**	**$ 361,015**
Variance above/(below) Maximum Revenue	**$ -**	**$ -**	**$ -**
FUND BALANCE INFORMATION			
Operating Reserve Fund Balance			
Beginning Operating Reserve Fund Balance 7-1-2021 (est.)[3]	$ -	$ -	$ (79,430)
Replenishment/(Use) of Operating Reserve	$ (12,964)	$ (181,806)	$ (194,770)
Transfer from/(To) Capital Project Reserve	$ -	$ -	$ -
Ending Operating Reserve Fund Balance 6-30-2022 (est.)[3]	**$ (12,964)**	**$ (181,806)**	**$ (274,200)**
Capital Project Reserve Fund Balance			
Beginning Capital Project Reserve Fund Balance 7-1-2021 (est.)	$ -	$ -	$ -
Replenishment/Use of Capital Project Reserve	$ -	$ -	$ -
Transfer from/(to) Operating Reserve	$ -	$ -	$ -
Ending Capital Project Reserve Fund Balance 6-30-2022 (est.)	**$ -**	**$ -**	**$ -**

(1) The General Benefit Contribution was calculated at 25% of the annual Electrical and Maintenance costs associated with Safety Lighting.

(2) The annual levy may differ slightly from the maximum revenue shown due to rounding because of rounding limitations imposed by the County of Sacramento.

(3) Negative fund balances represent funds that will need to be contributed or loaned from an appropriate funding source outside the assessment district.

A description of the terms used in the preceding Cost Estimate table are listed below:

Direct Costs (Maintenance and Operation)

Direct Costs includes the regular annual costs of maintaining and servicing lighting improvements. This may include, but is not limited to, the costs for labor, utilities, equipment and supplies that are required to properly maintain the items that provide a direct benefit to the properties within the District. Specific Direct Costs may include, but are not limited to:

Electrical Costs — Includes the cost of providing electricity to the lights. Additionally, some lights may be maintained by the Sacramento Municipal Utility District ("SMUD") and the cost for maintenance of these lights is included as part of the utility bill for those lights.

Maintenance Costs — Includes the contract labor associated with the maintenance of the lights and the cost of the preparing and maintaining the light inventory.

Repairs/Replacements & Capital Expenditures — Includes but is not limited to activities needed to support the improvements that are not included or considered to be costs associated with the regular annual maintenance, servicing, and operation of the District improvements. Additionally, this item may include repairs that are only required periodically, repairs and replacements resulting from damage or vandalism, capital improvement expenditures to rehabilitate or upgrade the improvements, and collection of funding (installments) for future capital improvement projects. The amount collected each fiscal year is based on an estimate of current and future needs but may be limited by available funding (assessment revenues and City contributions).

USA Markings – includes costs associated with marking the location of underground utilities related to the above.

RCLD Loan Principal - Amounts of principal due to repay a low interest California Energy Commission (CEC) loan to fund the retrofitting of existing streetlights located within the District with new LED streetlights which will reduce energy costs.

RCLD Loan Interest - Amounts of interest due to repay a low interest California Energy Commission (CEC) loan to fund the retrofitting of existing streetlights located within the District with new LED streetlights which will reduce energy costs.

Special Projects - Includes costs for minor special project(s) related to annual maintenance and or operation of the improvements not described in the above categories.

Special Capital Projects - Includes costs expected to be incurred in any specific fiscal year for special capital projects shown in the District's Capital Improvement Plan. Costs in this category do not increase the annual levy as the Capital Improvement Reserve is used to fund these costs. For this reason, these costs may not be shown in the annual cost estimate.

Administration Costs

Annual Administration Costs include incidental District costs not included above that are required on an annual basis. Specific Administration Costs may include, but are not limited to:

District Administration - Includes the estimated cost to coordinate District services including responding to property owner inquiries relating to the assessments and services and contracting with professionals to provide administration, legal, and engineering services to the District that are required on an annual basis. This also includes the costs for the City to account for the funds, the calculation of the assessments, preparation of the annual report, and placing the assessment on the property tax bills.

Contract Administration - Estimated costs to coordinate and oversee the applicable maintenance and operation contracts and overall repair, maintenance, operation, and replacements of the District Improvements.

County Collection Fees - Includes the cost that the County charges to place the assessments onto the Sacramento County Secured Tax Roll.

Miscellaneous Administration Expenses - Includes other minor administrative costs such as telephone, copying, noticing, mailing, office supplies and fees related to District Administration.

Total Direct and Administration Costs - This is the total of the Direct and Administration Costs which are the direct and incidental costs for the regular annual maintenance, servicing, and operation of the District improvements.

Miscellaneous Costs and Collections/(Credits) Applied to Levy

Miscellaneous Cost and Collections/(Credits) Applied to the Levy represent the expected contributions and funding from sources other than the current year assessments to support the annual costs included for the maintenance, servicing, and operation of the District improvements.

Replenishment/(Use) of Operating Reserve - A "Replenishment" increases the levy in order to replenish the Operating Reserve. On the other hand, a "Use" of the Operating Reserve decreases the levy by drawing funds from the Operating Reserve for current year expenditures. If zero, this line item may not be shown in the cost estimate. Further information regarding the function of the Operating Reserve is provided in the following pages of this section.

Contribution/(Use) of Capital Projects Reserve - A "Contribution" increases the levy in order to generate funding for the Capital Projects Reserve. This reserve allows for the accumulation of funds for the possible rehabilitation of projects or replacement in future years. On the other hand, a "Use of" the Capital Projects Reserve provides current year funding of rehabilitation projects or replacement from available funds within the Capital Projects Reserve. If the expenditure of a current year capital project is funded entirely by a collection from the current fiscal year levy and/or a transfer from the Operating Reserve, this line item may show as zero, which is the net of the two amounts. If zero, this line item may not be shown in the cost estimate. Further information regarding the function of the Capital Projects Reserve is provided in the following pages of this section.

General Benefit Contribution – This amount represents funding from the City or other, utilizing revenue sources other than assessment revenues to pay the proportional costs for the regular annual maintenance, servicing and operation of the District improvements that have been determined to be of General Benefit and which cannot be assessed to property owners. This funding may be from the City's General Fund or any other funding sources available.

Other Revenue Contributions - Additional funds designated for use by the District that are not District assessments. Often referred to as a City Contribution, these funds may be from any source available to the City to support the District and reduce the amount to be collected by the District assessments. If the Total Direct and Administration Costs minus any Reserve Fund Transfer and General Benefit Contribution results in an amount greater than the amount that can be collected through the assessments, the City either must reduce expenses or contribute funds to balance the cost estimate.

Balance to Levy - This is the total amount to be levied and collected through assessments for the current fiscal year for each zone. The Balance to Levy represents the sum of the Total District Direct and Administration Costs together with any applicable adjustments associated with Miscellaneous Costs and Collections/(Credits) as described above.

District Statistics and Assessment Rates

Parcels Levied - The total number of parcels within each zone that are expected to be assessed. Non-assessable lots or parcels include government-owned land, public utility-owned property, land principally encumbered by public right-of-way or easements, common areas, and/or parcels within the boundaries of the District that currently do not benefit from the improvements.

Front Footage - The total assessable front footage for non-residential property that are expected to be assessed on a front footage basis for the current fiscal year.

Residential Parcels – The total number of assessable residential parcels subject to the street lighting assessment.

Per Parcel Rate – Safety Lights - The maximum assessment rate that can be assessed to each assessable parcel within the respective zone for the current fiscal year.

Per Parcel Rate – Streetlights (Residential) - The maximum assessment rate that can be assessed to each assessable residential parcel for streetlights for the current fiscal year.

Per Front Foot Rate – Streetlights (Non-Residential) - The maximum assessment rate that can be assessed to each front foot of non-residential property for streetlights for the current fiscal year.

Estimated Maximum Assessment Revenue – The total amount that can be assessed to all parcels within each zone for the current fiscal year based upon the expected number of assessable parcels and front footage using the maximum assessment rates.

Operating Reserve Fund Balance

Beginning Reserve Fund Balance 7-1-2021 (est.) - The anticipated beginning balance of cash and receivables, net of any unpaid prior year obligations. These beginning balances shall be used to fund expenditures from July 1, 2021 to December 31, 2021, as the Operating Reserve is required to compensate for the approximate six-month delay between the start of the District's fiscal year and the receipt of the collections from the County. The Capital Projects Reserve balances, if any, are excluded from the Operating Reserve balances and shall be shown separately in the report.

Replenishment/(Use) of Operating Reserve – Due to the six-month delay from the District's receipt of assessment collections, the Operating Reserve is intended to fund expenditures from the period of July 1, 2021 (the beginning of the fiscal year) through December 31, 2021. If positive, this amount is added to the levy in order to replenish the Operating Reserve. On the other hand, if negative, this portion of the Operating Reserve is used to fund Fiscal Year 2021-22 expenses and therefore reduces the levy amount. If zero, this line item may not be shown in the cost estimate.

Transfer from/(to) the Capital Project Reserve — The amount of Operating Reserve monies to be transferred to or from the Capital Projects Reserve. Periodically, funds held in a Capital Project Reserve may be needed to respond to changing maintenance needs of the improvements or other factors. Accordingly, any or all funds held in a Capital Project Reserve are subject to transfer to the Operating Reserve, at the discretion of the Public Works Department, in order to provide for the maintenance and operation of the improvements. If zero, this line item may not be shown in the cost estimate.

Ending Operating Reserve Fund Balance 6-30-2022 (est.) - This amount represents the anticipated Operating Reserve balance/(deficit) as of June 30, 2022. The size of the Operating Reserve is limited by Streets and Highways Code Section 22569 which states that an Operating Reserve shall not exceed the estimated costs of maintenance and service from the first day of the fiscal year (July 1) to the date that the agency expects to receive the first apportionment of collections from the County, which is estimated to be December 31. Therefore, the District may retain an Operating Reserve amounting to the District's first six-months of expenses in order to meet ongoing obligations until the first collections are received from the County. All Capital Project Reserve balances, if any, are excluded from the Operating Reserve balances and shall be shown separately in the report.

Capital Project Reserve Fund Balance

Beginning Capital Project Reserve Fund Balance 7-1-2021 (est.) — The projected balance of funds in the Capital Project Reserve as of July 1, 2021. Streets and Highways Code Section 22660 allows the District to generate and accumulate funds over several years to fund District improvements that cannot be conveniently raised from a single year's assessment.

Use for FY 2021-22 Capital Projects – The amount expected to be incurred for Capital Projects in Fiscal Year 2021-22 and funded from the Capital Projects Reserve rather than the Fiscal Year 2021-22 levy. If zero, this line item may not be shown in the cost estimate.

Transfer from/(to) the Operating Reserve — The amount of Capital Project Reserve monies to be transferred to or from the Operating Reserve. Periodically, funds held in a Capital Project Reserve may be needed to respond to changing maintenance needs of the improvements or other factors. Accordingly, any or all funds held in a Capital Project Reserve are subject to transfer into the Operating Reserve, at the discretion of the Public Works Department, in order to provide for the maintenance and operation of the improvements. If zero, this line item may not be shown in the cost estimate.

Ending Operating Reserve Fund Balance 6-30-2022 (est.) - The projected balance of funds in the Capital Projects Reserve as of June 30, 2022. These funds shall be used to fund the costs of installation, replacement, repair or upgrading of District improvements which cannot be conveniently raised from a single year's assessment.

Should the District have no Capital Projects Reserve or related activity for the current fiscal year, the Capital Projects Reserve information will not be presented in the report.

Capital Projects Reserve - Capital Improvement Plan

Streets and Highways Code Section 22660 allows the District to generate and accumulate funds over several years to fund District improvements that cannot be conveniently raised from a single year's assessment. The projected fiscal year ending Capital Project Reserve Fund balance will fund the multi-year Capital Improvement Plan, as shown below, in order to fund the installation, replacement, repair or upgrading of District improvements and other allowable costs:

> The District expects expenditures for updating, verifying and/or replacing street light/pole numbers and the painting of existing street light poles: $10,000 in Fiscal Years 2021-22 and 2022-23; the retrofit of poles for electrical outlet upgrade and installation of new sign brackets: $5,000 in Fiscal Years 2021-22, 2022-23, and 2023-24.
>
> Periodically, funds held in a Capital Projects Reserve may be needed to respond to changing maintenance needs of the improvements or other factors. Accordingly, any or all funds held in a Capital Projects Reserve are subject to transfer into the Operating Reserve, at the discretion of the Public Works Department, in order to provide for the maintenance and operation of the improvements.

Part C

ASSESSMENT DISTRICT DIAGRAM

The parcels to be assessed consist of all lots, parcels and subdivisions of land located within the boundaries of the map designated as "Assessment Diagram of Rancho Cordova Lighting District No. 2012-1." The lines and dimensions of each parcel within the District are those lines and dimensions shown on the maps of the Sacramento County Assessor for the year in which this report was prepared and are incorporated herein and made part of this report.

A reduced copy of the Assessment Diagram is attached on the following page.

City of Rancho Cordova
Landscaping and Lighting District No. 2012-1
Assessment District Diagram

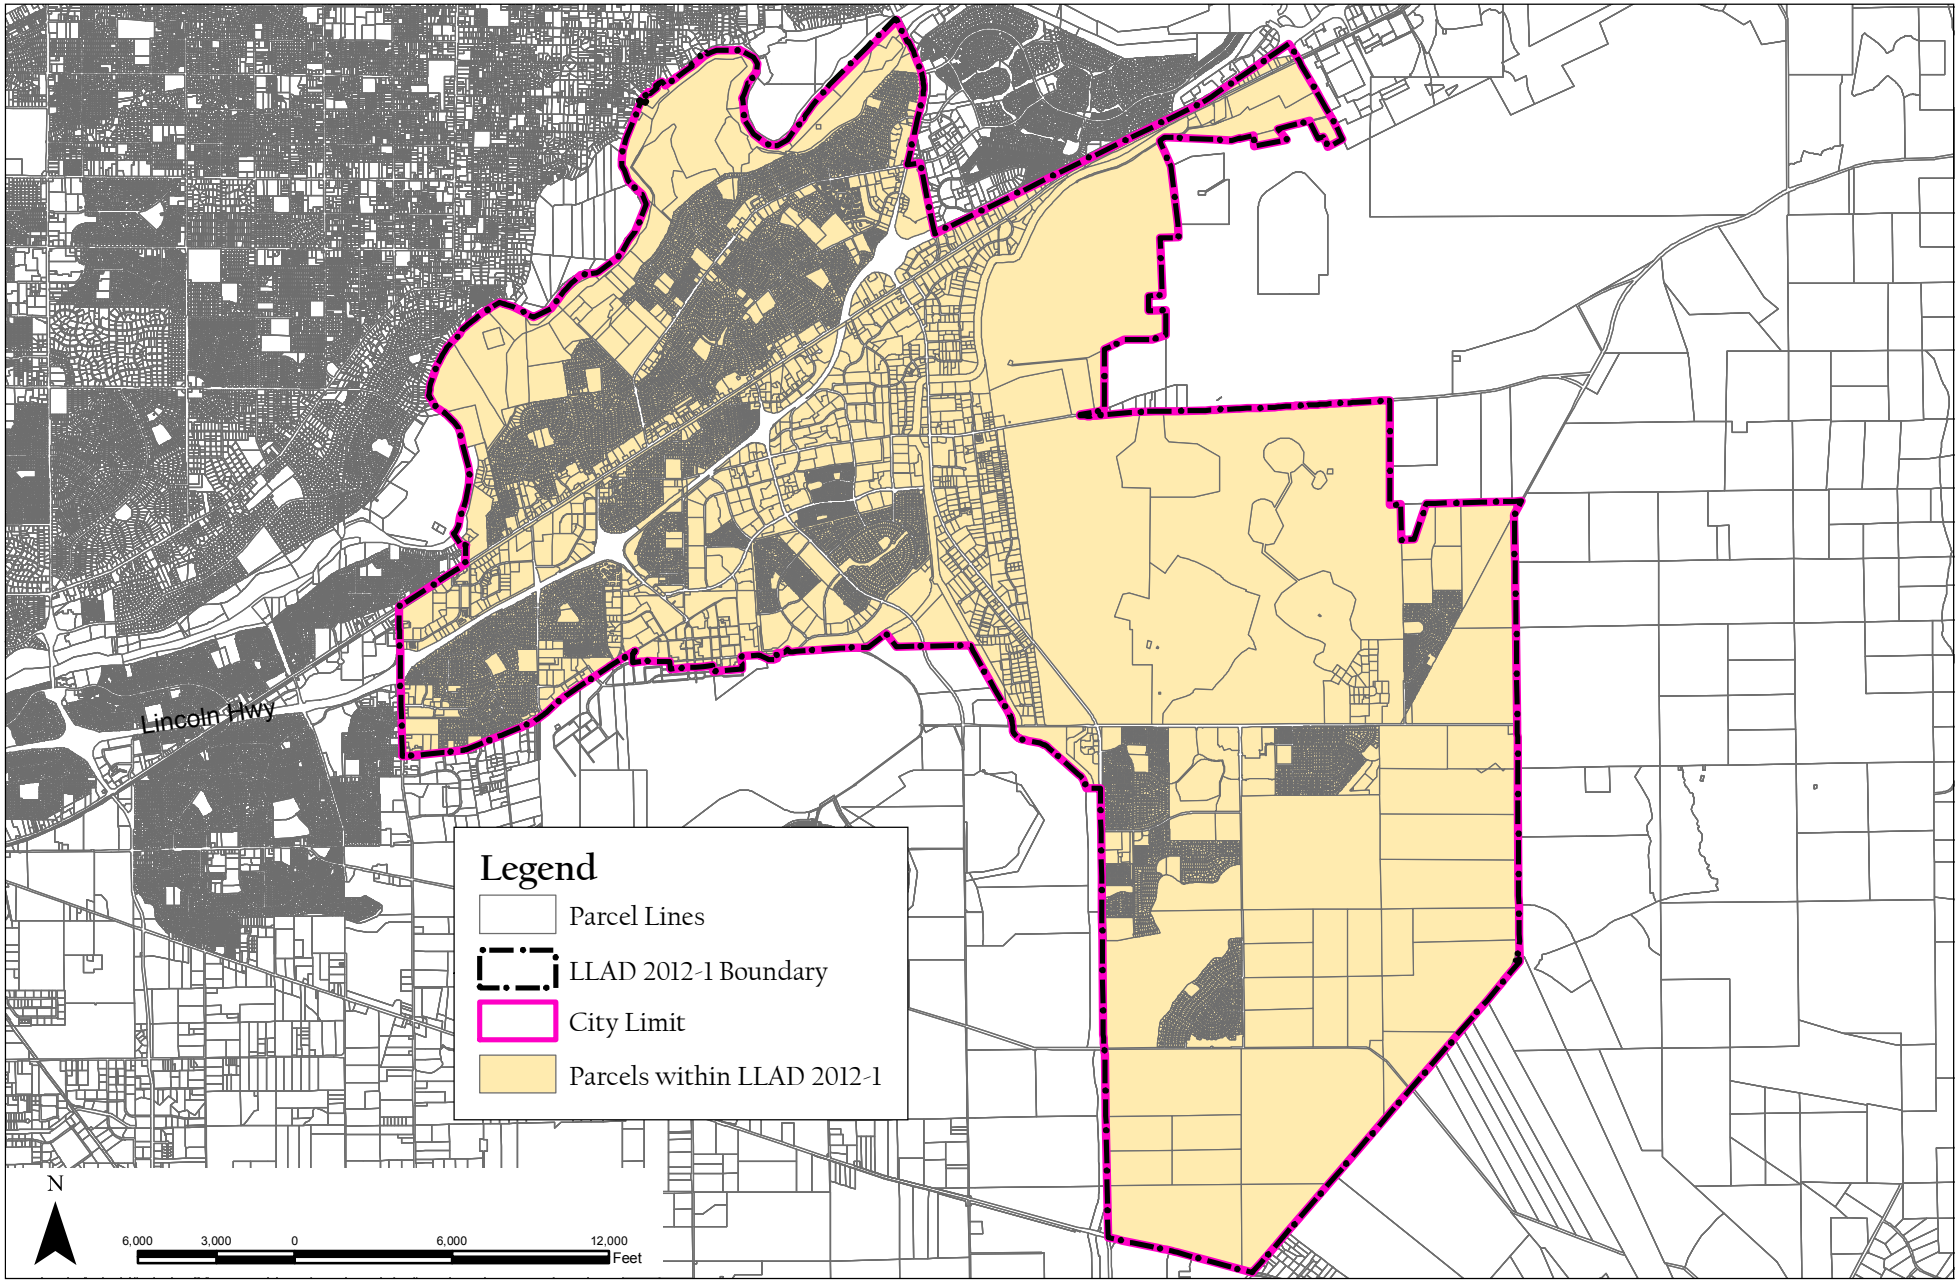

Prepared by Francisco & Associates, Inc.

N:\Rancho Cordova\2017-18\LLAD 2012-1\Diagrams\LLAD2012-1_Assessment Diagram (SA 01/23/2018)

Part D

METHOD OF APPORTIONMENT OF ASSESSMENTS

The 1972 Act permits the establishment of assessment districts by agencies for the purpose of providing certain public improvements, which include but are not limited to the construction, maintenance, operation, and servicing of public street lighting improvements and appurtenant facilities.

The 1972 Act further requires that the cost of these improvements be levied according to benefit rather than assessed value:

> *"The net amount to be assessed upon lands within an assessment district may be apportioned by any formula or method which fairly distributes the net amount among all assessable lots or parcels in proportion to the estimated benefits to be received by each such lot or parcel from the improvements."*

In conjunction with the provisions of the 1972 Act, the California Constitution Article XIIID addresses several key criteria for the levy of assessments, notably:

Article XIIID Section 2d defines District as:

> *"District means an area determined by an agency to contain all parcels which will receive a special benefit from a proposed public improvement or property-related service".*

Article XIIID Section 2i defines Special Benefit as:

> *"Special benefit" means a particular and distinct benefit over and above general benefits conferred on real property located in the district or to the public at large. General enhancement of property value does not constitute "special benefit."*

Article XIIID Section 4a defines proportional special benefit assessments as:

> *"An agency which proposes to levy an assessment shall identify all parcels which will have a special benefit conferred upon them and upon which an assessment will be imposed. The proportionate special benefit derived by each identified parcel shall be determined in relationship to the entirety of the capital cost of a public improvement, the maintenance and operation expenses of a public improvement, or the cost of the property related service being provided. No assessment shall be imposed on any parcel which exceeds the reasonable cost of the proportional special benefit conferred on that parcel."*

The method of apportionment established herein is based on the premise that each assessed property receives special benefits from the maintenance, servicing and operation of either safety lights located throughout the District or both safety lights and local street lights, and these improvements will be funded in part by such assessments, and the assessment obligation for each parcel reflects that parcel's proportional special benefits as compared to other properties that receive such special benefits as outlined in the preceding definitions established in the 1972 Act and the California Constitution.

Benefit Analysis

To identify and determine the proportional special benefit to each parcel within the District, as well as any general benefit associated with the improvements, it is necessary to consider the entire scope of the improvements provided as well as the properties that benefit from those improvements. The District's improvements and the associated costs described in this report, have been carefully reviewed and have been identified and allocated based on a benefit rationale and calculations that proportionally allocate the net cost of only those improvements determined to be of special benefit to properties within the District, and is consistent with the method of apportionment previously established for the assessments as part of CSA 1.

While the California Constitution requires that *"The proportionate special benefit derived by each identified parcel shall be determined in relationship to the entirety of the capital cost of a public improvement or the maintenance and operation expenses of a public improvement..."*; it is reasonable to conclude that the reasons for installing local street lights are often similar, but somewhat different than the reasons for installing safety lights. Therefore, the overall benefits associated with streetlights and safety lights are different, which also suggests that the apportionment of the cost to provide those improvements would be different.

In reviewing the location and extent of the City's Street Light improvements to be funded by District assessments and the relationship these improvements have to properties within the District, it was determined that these lights are entirely local lighting improvements that were installed specifically in connection with the development of nearby properties or were necessary as a precursor to property development and would otherwise not have been necessary or required without the development of the properties near those improvements. As such, these Street Light improvements have a direct and particular relationship to, and provide special benefit to, the properties located in close proximity to those lighting improvements and serve as extension of those properties and developments into the public areas (streets) that serve those properties. These lights clearly provide special benefits that affect these properties in a way that is particular and distinct from its effect on other parcels, and that of real property in general and the public at large do not share. This is most evident in the fact that the District's Street Light improvements are concentrated within the City's various residential developments and developed non-residential areas and the absence of such lights within many portions of the undeveloped areas of the District. The fact that these lights are a direct result of property development and many areas of the City forgo the need of local street lighting, the maintenance and operation costs associated with the Street Light improvements are considered to be solely a special benefit to those properties and developments in close proximity to those lights and have no measurable general benefit to the public at large or to the District as a whole. However, it is also recognized that these lights are not exclusive or typically isolated to a particular parcel but are rather shared and directly affect entire neighborhoods or groups of parcels. In this District, it has been determined that each parcel that is assessed for Street Lights is at least within approximately two- hundred feet (200 feet) of a streetlight although that light may be located across the street from the parcel.

As previously noted, Safety Lights are lights located at intersections on major streets and along the rear of properties that abut major streets. Although the location and extent of these lights are most certainly driven by development of properties in the area (concentrated largely in developed areas of the City), unlike the Street Light improvements which are directly correlated

to specific developments and parcels, the District's Safety Lights are not entirely the result of specific property development, but more the result of overall development throughout the City and in addition to directly benefiting the properties in the District, these Safety Lights provide nighttime traffic illumination to enhance traffic circulation and safety.

Therefore, while the need for such lights is most often facilitated by development in the area and certainly a special benefit to properties within the District because safety lights promote nighttime traffic illumination and circulation for the general public as well as for properties in the District, these lights obviously provide some measure of benefit to the community as a whole and to the public at large (general benefit). In order to separate general benefits from special benefits, an evaluation of the overall extent and location of the Safety Light in the City, revealed that less than half (approximately 47%) of the Safety Lights within the District are located on major streets that are considered through-traffic corridors, namely Bradshaw Road, Folsom Boulevard and Sunrise Boulevard. The remaining Safety Lights within the City were located on streets and intersections considered internal City traffic routes that provide direct access to the parcels in the District. Therefore, it would be reasonable to conclude that like the local Street Light improvements, the Safety Light improvements located on these internal City traffic routes (approximately 53% of the Safety Lights at the time of formation of the District) are entirely for the special benefit of the properties they serve, while the Safety Lights on the through-traffic corridors provide comparable (proportionately equal) special benefit to properties in the District and general benefit to real property in general and the public at large. Therefore, collectively, it has been determined that no more than 25% of the total direct costs (maintenance and operation costs) of providing Safety Lights would be considered general benefit.

Zones of Benefit

In order to calculate and identify the proportional special benefit received by each parcel and their proportionate share of the improvement costs it is necessary to consider not only the improvements and services to be provided, but the relationship each parcel has to those improvements as compared to other parcels in the District.

Article XIIID Section 4a reads in part:

> "*...The proportionate special benefit derived by each identified parcel shall be determined in relationship to the entirety of the capital cost of a public improvement or the maintenance and operation expenses of a public improvement or for the cost of the property related service being provided. No assessment shall be imposed on any parcel which exceeds the reasonable cost of the proportional special benefit conferred on that parcel.*"

In an effort to ensure an appropriate allocation of the estimated annual cost to provide the District improvements based on proportional special benefits, this District has established benefit zones ("Zones") as authorized pursuant to Chapter 1 Article 4, Section 22574 of the 1972 Act:

> "*The diagram and assessment may classify various areas within an assessment district into different zones where, by reason of variations in the nature, location, and extent of the improvements, the various areas will receive differing degrees of benefit from the improvements. A zone shall consist of all territory which will receive substantially the same degree of benefit from the improvements.*"

Therefore, in order to separate general benefits from special benefits and to ensure each parcel is assessed for only the special benefits received from the improvements, two benefit zones have been established and every parcel in the City is grouped into one of these two Zones:

- "Safety Lights Only" Zone: Includes all parcels that receive special benefits from the maintenance of Safety Lights only, which includes lights located at intersections on major streets and along the rear of properties that abut major streets.

- "Streetlights and Safety Lights" Zone: Includes all remaining parcels within the City that specially benefit from maintenance of Street Lighting (local lights) as well as Safety Lights.

The District cost estimate incorporated herein under Part B of this report, provides a summary of the total estimated cost of providing the street light improvements and the allocation of those costs that are considered general benefit. Details regarding the location and extent of the street lighting improvements within the District and the Zones therein upon formation of the District are on file in the Public Works Department of the City. A diagram showing the exterior boundaries of the District and the location of the two zones therein at the time of formation is attached and incorporated herein under Part C of this report.

Assessment Methodology

In order to calculate and identify the proportional special benefit received by each parcel and their proportionate share of the improvement costs, it is necessary to consider not only the improvements and services to be provided, but the relationship each parcel has to those improvements as compared to other parcels in the District.

Safety Lights and Street Lights, like most public improvements, provides varying degrees of benefit (whether they be general or special) based largely on the extent of such improvements, the location of the improvements in relationship to the properties, the specific use of each property, and the reason or need for such improvements as it relates to individual properties. In this District, these issues were each considered in determining the proportional special benefit to each parcel by the use of benefit zones, the separation of general benefit and special benefit, and County land use designations.

Safety Lights

Safety Lights are located throughout the District and properties throughout the City are considered to benefit proportionally from Safety Lights and are therefore levied a flat rate calculated by the following formula.

Net Safety Light Cost / Total Assessable Parcels = Levy per Parcel

Streetlights

Only properties that benefit from Street Lights are charged for Street Lights. Parcels are classified based on land use into two categories: Residential and Non-Residential. Residential parcels that have streetlights are levied equally. Non-Residential are levied on a front footage basis. Formulas for both Non-Residential and Residential parcels are illustrated below.

Residential Parcels

Net Residential Street Light Cost / Residential Parcels=Levy per Residential Parcel

Non-Residential Parcels

Net Non-Residential Street Light Cost / Non-Residential Front Footage = Levy per Non-Residential Front Foot

Levy per Non-Residential Front Foot x Non-Residential Parcel Front Footage= Levy per Parcel

Exempt

Exempted from the assessment would be the areas of public streets and other roadways (typically not assigned an APN by the County), dedicated public easements, open space areas and rights-of-ways including public greenbelts and parkways. Also exempted from assessment would be utility rights-of-ways, common areas (such as in condominium complexes), landlocked parcels, small parcels vacated by the County, bifurcated lots, and any other property that cannot be developed. These types of parcels do not benefit from the improvements.

The land use classification for each parcel has been determined and based on the Sacramento County Assessor's most recent secured roll.

Rates

The following Tables show the assessment rates proposed to be levied in Fiscal Year 2021-22 and an estimate of the revenue to be assessed. It is important to note that these rates are the same rates applied to the District parcels under CSA 1 and that these rates have not increased since the passage of Proposition 218 in 1996.

Proposed Fiscal Year 2021-22 Assessment Rates	
Improvement Type	Proposed Rates
Safety Lights	$2.56 per parcel
Street Lights	$15.32 per parcel
Street Lights (Non-Residential) *	$0.2519 per front foot

* Non-Residential parcels include commercial and multi-family properties.

Estimated Fiscal Year 2021-22 Assessment Revenues				
Benefit Classifications	Applied Rates	Parcels	Applied Front Footage	Total Estimated Revenue
Safety Light Only	$2.56 per Parcel	8,691	N/A	$ 22,248.96
Street and Safety Light (Residential)	$2.56 + $15.32 per Parcel	10,517	N/A	$ 188,043.96
Street and Safety Light (Non-Residential)	$2.56 per Parcel + 0.2519 per front foot	3,166	566,232	$ 150,722.20
Totals		**22,374**	**566,232**	**$ 361,015.12**

(1) The annual levy may differ slightly due to rounding because of rounding limitations imposed by the County of Sacramento.

Part E

ASSESSMENT ROLL

Parcel identification for each lot or parcel within the District is based on the Assessment Diagram presented herein and is based on available parcel maps and property data from the County Assessor's Office at the time the Engineer's Report was prepared. A listing of the proposed lots and parcels to be assessed within this District along with the assessment amounts is provided herein.

If any parcel submitted for collection is identified by the County Auditor/Controller to be an invalid parcel number for the fiscal year, a corrected parcel number and/or new parcel numbers will be identified and resubmitted to the County Auditor/Controller. The assessment amount to be levied and collected for the resubmitted parcel or parcels shall be based on the method of apportionment and assessment rate described in this report as approved by the City Council. Therefore, if a single parcel is subdivided to multiple parcels, the assessment amount applied to each of the new parcels shall be recalculated and applied according to the approved method of apportionment and assessment rate rather than a proportionate share of the original assessment.

The following is a list of the parcels and proposed assessment amounts for each of the parcels within the District as determined by the assessment rates and method of apportionment described herein.

City of Rancho Cordova
Lighting District No. 2012-1
Fiscal Year 2021-22 Assessment Roll

APN	District Classification	Street Light Charge	Safety Light Charge	Total Assessment
056-0012-022-0000	SAFETY LIGHTS ONLY	$ 0.00	$ 2.56	$ 2.56
056-0022-001-0000	SAFETY LIGHTS ONLY	$ 0.00	$ 2.56	$ 2.56
056-0022-002-0000	SAFETY LIGHTS ONLY	$ 0.00	$ 2.56	$ 2.56
056-0023-008-0000	SAFETY LIGHTS ONLY	$ 0.00	$ 2.56	$ 2.56
056-0031-001-0000	SAFETY LIGHTS ONLY	$ 0.00	$ 2.56	$ 2.56
056-0031-002-0000	SAFETY LIGHTS ONLY	$ 0.00	$ 2.56	$ 2.56
056-0031-003-0000	SAFETY LIGHTS ONLY	$ 0.00	$ 2.56	$ 2.56
056-0031-004-0000	SAFETY LIGHTS ONLY	$ 0.00	$ 2.56	$ 2.56
056-0031-005-0000	SAFETY LIGHTS ONLY	$ 0.00	$ 2.56	$ 2.56
056-0031-006-0000	SAFETY LIGHTS ONLY	$ 0.00	$ 2.56	$ 2.56
056-0032-001-0000	SAFETY LIGHTS ONLY	$ 0.00	$ 2.56	$ 2.56
056-0032-002-0000	SAFETY LIGHTS ONLY	$ 0.00	$ 2.56	$ 2.56
056-0032-003-0000	SAFETY LIGHTS ONLY	$ 0.00	$ 2.56	$ 2.56
056-0032-004-0000	SAFETY LIGHTS ONLY	$ 0.00	$ 2.56	$ 2.56
056-0032-005-0000	SAFETY LIGHTS ONLY	$ 0.00	$ 2.56	$ 2.56
056-0033-001-0000	SAFETY LIGHTS ONLY	$ 0.00	$ 2.56	$ 2.56
056-0033-002-0000	SAFETY LIGHTS ONLY	$ 0.00	$ 2.56	$ 2.56
056-0033-003-0000	SAFETY LIGHTS ONLY	$ 0.00	$ 2.56	$ 2.56
056-0033-004-0000	SAFETY LIGHTS ONLY	$ 0.00	$ 2.56	$ 2.56
056-0033-005-0000	SAFETY LIGHTS ONLY	$ 0.00	$ 2.56	$ 2.56
056-0033-006-0000	SAFETY LIGHTS ONLY	$ 0.00	$ 2.56	$ 2.56
056-0033-007-0000	SAFETY LIGHTS ONLY	$ 0.00	$ 2.56	$ 2.56
056-0034-001-0000	SAFETY LIGHTS ONLY	$ 0.00	$ 2.56	$ 2.56
056-0034-002-0000	SAFETY LIGHTS ONLY	$ 0.00	$ 2.56	$ 2.56
056-0034-003-0000	SAFETY LIGHTS ONLY	$ 0.00	$ 2.56	$ 2.56
056-0034-004-0000	SAFETY LIGHTS ONLY	$ 0.00	$ 2.56	$ 2.56
056-0034-005-0000	SAFETY LIGHTS ONLY	$ 0.00	$ 2.56	$ 2.56
056-0034-006-0000	SAFETY LIGHTS ONLY	$ 0.00	$ 2.56	$ 2.56
056-0034-007-0000	SAFETY LIGHTS ONLY	$ 0.00	$ 2.56	$ 2.56
056-0034-008-0000	SAFETY LIGHTS ONLY	$ 0.00	$ 2.56	$ 2.56
056-0034-009-0000	SAFETY LIGHTS ONLY	$ 0.00	$ 2.56	$ 2.56
056-0034-010-0000	SAFETY LIGHTS ONLY	$ 0.00	$ 2.56	$ 2.56
056-0034-011-0000	SAFETY LIGHTS ONLY	$ 0.00	$ 2.56	$ 2.56
056-0034-012-0000	SAFETY LIGHTS ONLY	$ 0.00	$ 2.56	$ 2.56
056-0035-001-0000	SAFETY LIGHTS ONLY	$ 0.00	$ 2.56	$ 2.56
056-0035-002-0000	SAFETY LIGHTS ONLY	$ 0.00	$ 2.56	$ 2.56
056-0035-003-0000	SAFETY LIGHTS ONLY	$ 0.00	$ 2.56	$ 2.56
056-0035-004-0000	SAFETY LIGHTS ONLY	$ 0.00	$ 2.56	$ 2.56
056-0035-005-0000	SAFETY LIGHTS ONLY	$ 0.00	$ 2.56	$ 2.56
056-0035-006-0000	SAFETY LIGHTS ONLY	$ 0.00	$ 2.56	$ 2.56
056-0035-007-0000	SAFETY LIGHTS ONLY	$ 0.00	$ 2.56	$ 2.56
056-0035-008-0000	SAFETY LIGHTS ONLY	$ 0.00	$ 2.56	$ 2.56
056-0035-009-0000	SAFETY LIGHTS ONLY	$ 0.00	$ 2.56	$ 2.56
056-0035-010-0000	SAFETY LIGHTS ONLY	$ 0.00	$ 2.56	$ 2.56

City of Rancho Cordova
Lighting District No. 2012-1
Fiscal Year 2021-22 Assessment Roll

APN	District Classification	Street Light Charge	Safety Light Charge	Total Assessment
056-0035-011-0000	SAFETY LIGHTS ONLY	$ 0.00	$ 2.56	$ 2.56
056-0035-012-0000	SAFETY LIGHTS ONLY	$ 0.00	$ 2.56	$ 2.56
056-0035-013-0000	SAFETY LIGHTS ONLY	$ 0.00	$ 2.56	$ 2.56
056-0035-014-0000	SAFETY LIGHTS ONLY	$ 0.00	$ 2.56	$ 2.56
056-0035-015-0000	SAFETY LIGHTS ONLY	$ 0.00	$ 2.56	$ 2.56
056-0035-016-0000	SAFETY LIGHTS ONLY	$ 0.00	$ 2.56	$ 2.56
056-0035-017-0000	SAFETY LIGHTS ONLY	$ 0.00	$ 2.56	$ 2.56
056-0035-018-0000	SAFETY LIGHTS ONLY	$ 0.00	$ 2.56	$ 2.56
056-0035-019-0000	SAFETY LIGHTS ONLY	$ 0.00	$ 2.56	$ 2.56
056-0035-020-0000	SAFETY LIGHTS ONLY	$ 0.00	$ 2.56	$ 2.56
056-0041-001-0000	SAFETY LIGHTS ONLY	$ 0.00	$ 2.56	$ 2.56
056-0041-002-0000	SAFETY LIGHTS ONLY	$ 0.00	$ 2.56	$ 2.56
056-0041-003-0000	SAFETY LIGHTS ONLY	$ 0.00	$ 2.56	$ 2.56
056-0041-004-0000	SAFETY LIGHTS ONLY	$ 0.00	$ 2.56	$ 2.56
056-0041-005-0000	SAFETY LIGHTS ONLY	$ 0.00	$ 2.56	$ 2.56
056-0041-006-0000	SAFETY LIGHTS ONLY	$ 0.00	$ 2.56	$ 2.56
056-0041-007-0000	SAFETY LIGHTS ONLY	$ 0.00	$ 2.56	$ 2.56
056-0041-008-0000	SAFETY LIGHTS ONLY	$ 0.00	$ 2.56	$ 2.56
056-0041-009-0000	SAFETY LIGHTS ONLY	$ 0.00	$ 2.56	$ 2.56
056-0041-010-0000	SAFETY LIGHTS ONLY	$ 0.00	$ 2.56	$ 2.56
056-0041-011-0000	SAFETY LIGHTS ONLY	$ 0.00	$ 2.56	$ 2.56
056-0042-001-0000	SAFETY LIGHTS ONLY	$ 0.00	$ 2.56	$ 2.56
056-0042-002-0000	SAFETY LIGHTS ONLY	$ 0.00	$ 2.56	$ 2.56
056-0042-003-0000	SAFETY LIGHTS ONLY	$ 0.00	$ 2.56	$ 2.56
056-0042-004-0000	SAFETY LIGHTS ONLY	$ 0.00	$ 2.56	$ 2.56
056-0042-005-0000	SAFETY LIGHTS ONLY	$ 0.00	$ 2.56	$ 2.56
056-0042-006-0000	SAFETY LIGHTS ONLY	$ 0.00	$ 2.56	$ 2.56
056-0042-007-0000	SAFETY LIGHTS ONLY	$ 0.00	$ 2.56	$ 2.56
056-0042-008-0000	SAFETY LIGHTS ONLY	$ 0.00	$ 2.56	$ 2.56
056-0042-009-0000	SAFETY LIGHTS ONLY	$ 0.00	$ 2.56	$ 2.56
056-0042-010-0000	SAFETY LIGHTS ONLY	$ 0.00	$ 2.56	$ 2.56
056-0042-011-0000	SAFETY LIGHTS ONLY	$ 0.00	$ 2.56	$ 2.56
056-0042-012-0000	SAFETY LIGHTS ONLY	$ 0.00	$ 2.56	$ 2.56
056-0042-013-0000	SAFETY LIGHTS ONLY	$ 0.00	$ 2.56	$ 2.56
056-0042-014-0000	SAFETY LIGHTS ONLY	$ 0.00	$ 2.56	$ 2.56
056-0042-015-0000	SAFETY LIGHTS ONLY	$ 0.00	$ 2.56	$ 2.56
056-0042-016-0000	SAFETY LIGHTS ONLY	$ 0.00	$ 2.56	$ 2.56
056-0042-017-0000	SAFETY LIGHTS ONLY	$ 0.00	$ 2.56	$ 2.56
056-0043-002-0000	SAFETY LIGHTS ONLY	$ 0.00	$ 2.56	$ 2.56
056-0043-003-0000	SAFETY LIGHTS ONLY	$ 0.00	$ 2.56	$ 2.56
056-0043-004-0000	SAFETY LIGHTS ONLY	$ 0.00	$ 2.56	$ 2.56
056-0043-005-0000	SAFETY LIGHTS ONLY	$ 0.00	$ 2.56	$ 2.56
056-0043-006-0000	SAFETY LIGHTS ONLY	$ 0.00	$ 2.56	$ 2.56
056-0043-007-0000	SAFETY LIGHTS ONLY	$ 0.00	$ 2.56	$ 2.56

City of Rancho Cordova
Lighting District No. 2012-1
Fiscal Year 2021-22 Assessment Roll

APN	District Classification	Street Light Charge	Safety Light Charge	Total Assessment
056-0051-001-0000	SAFETY LIGHTS ONLY	$ 0.00	$ 2.56	$ 2.56
056-0051-002-0000	SAFETY LIGHTS ONLY	$ 0.00	$ 2.56	$ 2.56
056-0051-003-0000	SAFETY LIGHTS ONLY	$ 0.00	$ 2.56	$ 2.56
056-0051-004-0000	SAFETY LIGHTS ONLY	$ 0.00	$ 2.56	$ 2.56
056-0051-005-0000	SAFETY LIGHTS ONLY	$ 0.00	$ 2.56	$ 2.56
056-0051-006-0000	SAFETY LIGHTS ONLY	$ 0.00	$ 2.56	$ 2.56
056-0051-007-0000	SAFETY LIGHTS ONLY	$ 0.00	$ 2.56	$ 2.56
056-0051-008-0000	SAFETY LIGHTS ONLY	$ 0.00	$ 2.56	$ 2.56
056-0051-009-0000	SAFETY LIGHTS ONLY	$ 0.00	$ 2.56	$ 2.56
056-0052-001-0000	SAFETY LIGHTS ONLY	$ 0.00	$ 2.56	$ 2.56
056-0052-002-0000	SAFETY LIGHTS ONLY	$ 0.00	$ 2.56	$ 2.56
056-0052-003-0000	SAFETY LIGHTS ONLY	$ 0.00	$ 2.56	$ 2.56
056-0052-004-0000	SAFETY LIGHTS ONLY	$ 0.00	$ 2.56	$ 2.56
056-0052-005-0000	SAFETY LIGHTS ONLY	$ 0.00	$ 2.56	$ 2.56
056-0052-006-0000	SAFETY LIGHTS ONLY	$ 0.00	$ 2.56	$ 2.56
056-0052-007-0000	SAFETY LIGHTS ONLY	$ 0.00	$ 2.56	$ 2.56
056-0052-008-0000	SAFETY LIGHTS ONLY	$ 0.00	$ 2.56	$ 2.56
056-0052-009-0000	SAFETY LIGHTS ONLY	$ 0.00	$ 2.56	$ 2.56
056-0052-010-0000	SAFETY LIGHTS ONLY	$ 0.00	$ 2.56	$ 2.56
056-0052-011-0000	SAFETY LIGHTS ONLY	$ 0.00	$ 2.56	$ 2.56
056-0052-012-0000	SAFETY LIGHTS ONLY	$ 0.00	$ 2.56	$ 2.56
056-0052-013-0000	SAFETY LIGHTS ONLY	$ 0.00	$ 2.56	$ 2.56
056-0052-014-0000	SAFETY LIGHTS ONLY	$ 0.00	$ 2.56	$ 2.56
056-0052-015-0000	SAFETY LIGHTS ONLY	$ 0.00	$ 2.56	$ 2.56
056-0052-016-0000	SAFETY LIGHTS ONLY	$ 0.00	$ 2.56	$ 2.56
056-0052-017-0000	SAFETY LIGHTS ONLY	$ 0.00	$ 2.56	$ 2.56
056-0052-018-0000	SAFETY LIGHTS ONLY	$ 0.00	$ 2.56	$ 2.56
056-0052-019-0000	SAFETY LIGHTS ONLY	$ 0.00	$ 2.56	$ 2.56
056-0052-020-0000	SAFETY LIGHTS ONLY	$ 0.00	$ 2.56	$ 2.56
056-0052-021-0000	SAFETY LIGHTS ONLY	$ 0.00	$ 2.56	$ 2.56
056-0061-007-0000	SAFETY LIGHTS ONLY	$ 0.00	$ 2.56	$ 2.56
056-0061-014-0000	SAFETY LIGHTS ONLY	$ 0.00	$ 2.56	$ 2.56
056-0061-015-0000	SAFETY LIGHTS ONLY	$ 0.00	$ 2.56	$ 2.56
056-0061-016-0000	SAFETY LIGHTS ONLY	$ 0.00	$ 2.56	$ 2.56
056-0061-017-0000	SAFETY LIGHTS ONLY	$ 0.00	$ 2.56	$ 2.56
056-0061-018-0000	SAFETY LIGHTS ONLY	$ 0.00	$ 2.56	$ 2.56
056-0061-019-0000	SAFETY LIGHTS ONLY	$ 0.00	$ 2.56	$ 2.56
056-0061-020-0000	SAFETY LIGHTS ONLY	$ 0.00	$ 2.56	$ 2.56
056-0061-021-0000	SAFETY LIGHTS ONLY	$ 0.00	$ 2.56	$ 2.56
056-0061-022-0000	SAFETY LIGHTS ONLY	$ 0.00	$ 2.56	$ 2.56
056-0061-023-0000	SAFETY LIGHTS ONLY	$ 0.00	$ 2.56	$ 2.56
056-0061-024-0000	SAFETY LIGHTS ONLY	$ 0.00	$ 2.56	$ 2.56
056-0061-025-0000	SAFETY LIGHTS ONLY	$ 0.00	$ 2.56	$ 2.56
056-0061-026-0000	SAFETY LIGHTS ONLY	$ 0.00	$ 2.56	$ 2.56

City of Rancho Cordova
Lighting District No. 2012-1
Fiscal Year 2021-22 Assessment Roll

APN	District Classification	Street Light Charge	Safety Light Charge	Total Assessment
056-0062-001-0000	SAFETY LIGHTS ONLY	$ 0.00	$ 2.56	$ 2.56
056-0062-002-0000	SAFETY LIGHTS ONLY	$ 0.00	$ 2.56	$ 2.56
056-0062-003-0000	SAFETY LIGHTS ONLY	$ 0.00	$ 2.56	$ 2.56
056-0062-004-0000	SAFETY LIGHTS ONLY	$ 0.00	$ 2.56	$ 2.56
056-0063-001-0000	SAFETY LIGHTS ONLY	$ 0.00	$ 2.56	$ 2.56
056-0063-002-0000	SAFETY LIGHTS ONLY	$ 0.00	$ 2.56	$ 2.56
056-0063-005-0000	SAFETY LIGHTS ONLY	$ 0.00	$ 2.56	$ 2.56
056-0063-006-0000	SAFETY LIGHTS ONLY	$ 0.00	$ 2.56	$ 2.56
056-0063-008-0000	SAFETY LIGHTS ONLY	$ 0.00	$ 2.56	$ 2.56
056-0063-009-0000	SAFETY LIGHTS ONLY	$ 0.00	$ 2.56	$ 2.56
056-0063-010-0000	SAFETY LIGHTS ONLY	$ 0.00	$ 2.56	$ 2.56
056-0063-011-0000	SAFETY LIGHTS ONLY	$ 0.00	$ 2.56	$ 2.56
056-0063-012-0000	SAFETY LIGHTS ONLY	$ 0.00	$ 2.56	$ 2.56
056-0063-013-0000	SAFETY LIGHTS ONLY	$ 0.00	$ 2.56	$ 2.56
056-0063-014-0000	SAFETY LIGHTS ONLY	$ 0.00	$ 2.56	$ 2.56
056-0063-015-0000	SAFETY LIGHTS ONLY	$ 0.00	$ 2.56	$ 2.56
056-0063-016-0000	SAFETY LIGHTS ONLY	$ 0.00	$ 2.56	$ 2.56
056-0064-001-0000	SAFETY LIGHTS ONLY	$ 0.00	$ 2.56	$ 2.56
056-0064-006-0000	SAFETY LIGHTS ONLY	$ 0.00	$ 2.56	$ 2.56
056-0064-007-0000	SAFETY LIGHTS ONLY	$ 0.00	$ 2.56	$ 2.56
056-0064-008-0000	SAFETY LIGHTS ONLY	$ 0.00	$ 2.56	$ 2.56
056-0064-009-0000	SAFETY LIGHTS ONLY	$ 0.00	$ 2.56	$ 2.56
056-0064-010-0000	SAFETY LIGHTS ONLY	$ 0.00	$ 2.56	$ 2.56
056-0064-011-0000	SAFETY LIGHTS ONLY	$ 0.00	$ 2.56	$ 2.56
056-0064-012-0000	SAFETY LIGHTS ONLY	$ 0.00	$ 2.56	$ 2.56
056-0064-013-0000	SAFETY LIGHTS ONLY	$ 0.00	$ 2.56	$ 2.56
056-0064-014-0000	SAFETY LIGHTS ONLY	$ 0.00	$ 2.56	$ 2.56
056-0064-015-0000	SAFETY LIGHTS ONLY	$ 0.00	$ 2.56	$ 2.56
056-0064-016-0000	SAFETY LIGHTS ONLY	$ 0.00	$ 2.56	$ 2.56
056-0064-017-0000	SAFETY LIGHTS ONLY	$ 0.00	$ 2.56	$ 2.56
056-0064-018-0000	SAFETY LIGHTS ONLY	$ 0.00	$ 2.56	$ 2.56
056-0064-019-0000	SAFETY LIGHTS ONLY	$ 0.00	$ 2.56	$ 2.56
056-0064-020-0000	SAFETY LIGHTS ONLY	$ 0.00	$ 2.56	$ 2.56
056-0064-021-0000	SAFETY LIGHTS ONLY	$ 0.00	$ 2.56	$ 2.56
056-0064-022-0000	SAFETY LIGHTS ONLY	$ 0.00	$ 2.56	$ 2.56
056-0071-001-0000	SAFETY LIGHTS ONLY	$ 0.00	$ 2.56	$ 2.56
056-0071-002-0000	SAFETY LIGHTS ONLY	$ 0.00	$ 2.56	$ 2.56
056-0071-003-0000	SAFETY LIGHTS ONLY	$ 0.00	$ 2.56	$ 2.56
056-0071-004-0000	SAFETY LIGHTS ONLY	$ 0.00	$ 2.56	$ 2.56
056-0071-005-0000	SAFETY LIGHTS ONLY	$ 0.00	$ 2.56	$ 2.56
056-0071-006-0000	SAFETY LIGHTS ONLY	$ 0.00	$ 2.56	$ 2.56
056-0071-007-0000	SAFETY LIGHTS ONLY	$ 0.00	$ 2.56	$ 2.56
056-0071-008-0000	SAFETY LIGHTS ONLY	$ 0.00	$ 2.56	$ 2.56
056-0071-009-0000	SAFETY LIGHTS ONLY	$ 0.00	$ 2.56	$ 2.56

City of Rancho Cordova
Lighting District No. 2012-1
Fiscal Year 2021-22 Assessment Roll

APN	District Classification	Street Light Charge	Safety Light Charge	Total Assessment
056-0071-010-0000	SAFETY LIGHTS ONLY	$ 0.00	$ 2.56	$ 2.56
056-0071-011-0000	SAFETY LIGHTS ONLY	$ 0.00	$ 2.56	$ 2.56
056-0071-012-0000	SAFETY LIGHTS ONLY	$ 0.00	$ 2.56	$ 2.56
056-0071-013-0000	SAFETY LIGHTS ONLY	$ 0.00	$ 2.56	$ 2.56
056-0071-014-0000	SAFETY LIGHTS ONLY	$ 0.00	$ 2.56	$ 2.56
056-0071-017-0000	SAFETY LIGHTS ONLY	$ 0.00	$ 2.56	$ 2.56
056-0071-018-0000	SAFETY LIGHTS ONLY	$ 0.00	$ 2.56	$ 2.56
056-0071-019-0000	SAFETY LIGHTS ONLY	$ 0.00	$ 2.56	$ 2.56
056-0071-020-0000	SAFETY LIGHTS ONLY	$ 0.00	$ 2.56	$ 2.56
056-0072-001-0000	SAFETY LIGHTS ONLY	$ 0.00	$ 2.56	$ 2.56
056-0072-002-0000	SAFETY LIGHTS ONLY	$ 0.00	$ 2.56	$ 2.56
056-0072-003-0000	SAFETY LIGHTS ONLY	$ 0.00	$ 2.56	$ 2.56
056-0072-004-0000	SAFETY LIGHTS ONLY	$ 0.00	$ 2.56	$ 2.56
056-0072-005-0000	SAFETY LIGHTS ONLY	$ 0.00	$ 2.56	$ 2.56
056-0072-006-0000	SAFETY LIGHTS ONLY	$ 0.00	$ 2.56	$ 2.56
056-0072-007-0000	SAFETY LIGHTS ONLY	$ 0.00	$ 2.56	$ 2.56
056-0072-008-0000	SAFETY LIGHTS ONLY	$ 0.00	$ 2.56	$ 2.56
056-0072-009-0000	SAFETY LIGHTS ONLY	$ 0.00	$ 2.56	$ 2.56
056-0072-010-0000	SAFETY LIGHTS ONLY	$ 0.00	$ 2.56	$ 2.56
056-0072-011-0000	SAFETY LIGHTS ONLY	$ 0.00	$ 2.56	$ 2.56
056-0072-012-0000	SAFETY LIGHTS ONLY	$ 0.00	$ 2.56	$ 2.56
056-0072-013-0000	SAFETY LIGHTS ONLY	$ 0.00	$ 2.56	$ 2.56
056-0072-014-0000	SAFETY LIGHTS ONLY	$ 0.00	$ 2.56	$ 2.56
056-0072-015-0000	SAFETY LIGHTS ONLY	$ 0.00	$ 2.56	$ 2.56
056-0072-016-0000	SAFETY LIGHTS ONLY	$ 0.00	$ 2.56	$ 2.56
056-0072-017-0000	SAFETY LIGHTS ONLY	$ 0.00	$ 2.56	$ 2.56
056-0072-018-0000	SAFETY LIGHTS ONLY	$ 0.00	$ 2.56	$ 2.56
056-0072-019-0000	SAFETY LIGHTS ONLY	$ 0.00	$ 2.56	$ 2.56
056-0072-020-0000	SAFETY LIGHTS ONLY	$ 0.00	$ 2.56	$ 2.56
056-0072-021-0000	SAFETY LIGHTS ONLY	$ 0.00	$ 2.56	$ 2.56
056-0072-022-0000	SAFETY LIGHTS ONLY	$ 0.00	$ 2.56	$ 2.56
056-0072-023-0000	SAFETY LIGHTS ONLY	$ 0.00	$ 2.56	$ 2.56
056-0072-024-0000	SAFETY LIGHTS ONLY	$ 0.00	$ 2.56	$ 2.56
056-0072-025-0000	SAFETY LIGHTS ONLY	$ 0.00	$ 2.56	$ 2.56
056-0072-026-0000	SAFETY LIGHTS ONLY	$ 0.00	$ 2.56	$ 2.56
056-0072-027-0000	SAFETY LIGHTS ONLY	$ 0.00	$ 2.56	$ 2.56
056-0072-028-0000	SAFETY LIGHTS ONLY	$ 0.00	$ 2.56	$ 2.56
056-0072-029-0000	SAFETY LIGHTS ONLY	$ 0.00	$ 2.56	$ 2.56
056-0072-030-0000	SAFETY LIGHTS ONLY	$ 0.00	$ 2.56	$ 2.56
056-0073-001-0000	SAFETY LIGHTS ONLY	$ 0.00	$ 2.56	$ 2.56
056-0073-002-0000	SAFETY LIGHTS ONLY	$ 0.00	$ 2.56	$ 2.56
056-0073-003-0000	SAFETY LIGHTS ONLY	$ 0.00	$ 2.56	$ 2.56
056-0073-004-0000	SAFETY LIGHTS ONLY	$ 0.00	$ 2.56	$ 2.56
056-0073-005-0000	SAFETY LIGHTS ONLY	$ 0.00	$ 2.56	$ 2.56

City of Rancho Cordova
Lighting District No. 2012-1
Fiscal Year 2021-22 Assessment Roll

APN	District Classification	Street Light Charge	Safety Light Charge	Total Assessment
056-0073-006-0000	SAFETY LIGHTS ONLY	$ 0.00	$ 2.56	$ 2.56
056-0073-007-0000	SAFETY LIGHTS ONLY	$ 0.00	$ 2.56	$ 2.56
056-0073-008-0000	SAFETY LIGHTS ONLY	$ 0.00	$ 2.56	$ 2.56
056-0073-009-0000	SAFETY LIGHTS ONLY	$ 0.00	$ 2.56	$ 2.56
056-0073-010-0000	SAFETY LIGHTS ONLY	$ 0.00	$ 2.56	$ 2.56
056-0073-011-0000	SAFETY LIGHTS ONLY	$ 0.00	$ 2.56	$ 2.56
056-0073-012-0000	SAFETY LIGHTS ONLY	$ 0.00	$ 2.56	$ 2.56
056-0074-001-0000	SAFETY LIGHTS ONLY	$ 0.00	$ 2.56	$ 2.56
056-0075-001-0000	SAFETY LIGHTS ONLY	$ 0.00	$ 2.56	$ 2.56
056-0075-002-0000	SAFETY LIGHTS ONLY	$ 0.00	$ 2.56	$ 2.56
056-0075-003-0000	SAFETY LIGHTS ONLY	$ 0.00	$ 2.56	$ 2.56
056-0075-004-0000	SAFETY LIGHTS ONLY	$ 0.00	$ 2.56	$ 2.56
056-0075-005-0000	SAFETY LIGHTS ONLY	$ 0.00	$ 2.56	$ 2.56
056-0075-006-0000	SAFETY LIGHTS ONLY	$ 0.00	$ 2.56	$ 2.56
056-0075-007-0000	SAFETY LIGHTS ONLY	$ 0.00	$ 2.56	$ 2.56
056-0075-008-0000	SAFETY LIGHTS ONLY	$ 0.00	$ 2.56	$ 2.56
056-0075-009-0000	SAFETY LIGHTS ONLY	$ 0.00	$ 2.56	$ 2.56
056-0075-010-0000	SAFETY LIGHTS ONLY	$ 0.00	$ 2.56	$ 2.56
056-0081-001-0000	SAFETY LIGHTS ONLY	$ 0.00	$ 2.56	$ 2.56
056-0081-002-0000	SAFETY LIGHTS ONLY	$ 0.00	$ 2.56	$ 2.56
056-0081-003-0000	SAFETY LIGHTS ONLY	$ 0.00	$ 2.56	$ 2.56
056-0081-004-0000	SAFETY LIGHTS ONLY	$ 0.00	$ 2.56	$ 2.56
056-0081-005-0000	SAFETY LIGHTS ONLY	$ 0.00	$ 2.56	$ 2.56
056-0081-006-0000	SAFETY LIGHTS ONLY	$ 0.00	$ 2.56	$ 2.56
056-0081-007-0000	SAFETY LIGHTS ONLY	$ 0.00	$ 2.56	$ 2.56
056-0081-008-0000	SAFETY LIGHTS ONLY	$ 0.00	$ 2.56	$ 2.56
056-0081-009-0000	SAFETY LIGHTS ONLY	$ 0.00	$ 2.56	$ 2.56
056-0081-010-0000	SAFETY LIGHTS ONLY	$ 0.00	$ 2.56	$ 2.56
056-0081-011-0000	SAFETY LIGHTS ONLY	$ 0.00	$ 2.56	$ 2.56
056-0081-012-0000	SAFETY LIGHTS ONLY	$ 0.00	$ 2.56	$ 2.56
056-0081-013-0000	SAFETY LIGHTS ONLY	$ 0.00	$ 2.56	$ 2.56
056-0081-014-0000	SAFETY LIGHTS ONLY	$ 0.00	$ 2.56	$ 2.56
056-0081-015-0000	SAFETY LIGHTS ONLY	$ 0.00	$ 2.56	$ 2.56
056-0081-016-0000	SAFETY LIGHTS ONLY	$ 0.00	$ 2.56	$ 2.56
056-0082-001-0000	SAFETY LIGHTS ONLY	$ 0.00	$ 2.56	$ 2.56
056-0082-002-0000	SAFETY LIGHTS ONLY	$ 0.00	$ 2.56	$ 2.56
056-0082-003-0000	SAFETY LIGHTS ONLY	$ 0.00	$ 2.56	$ 2.56
056-0082-004-0000	SAFETY LIGHTS ONLY	$ 0.00	$ 2.56	$ 2.56
056-0082-005-0000	SAFETY LIGHTS ONLY	$ 0.00	$ 2.56	$ 2.56
056-0082-006-0000	SAFETY LIGHTS ONLY	$ 0.00	$ 2.56	$ 2.56
056-0082-007-0000	SAFETY LIGHTS ONLY	$ 0.00	$ 2.56	$ 2.56
056-0082-008-0000	SAFETY LIGHTS ONLY	$ 0.00	$ 2.56	$ 2.56
056-0082-009-0000	SAFETY LIGHTS ONLY	$ 0.00	$ 2.56	$ 2.56
056-0082-010-0000	SAFETY LIGHTS ONLY	$ 0.00	$ 2.56	$ 2.56

City of Rancho Cordova
Lighting District No. 2012-1
Fiscal Year 2021-22 Assessment Roll

APN	District Classification	Street Light Charge	Safety Light Charge	Total Assessment
056-0083-002-0000	SAFETY LIGHTS ONLY	$ 0.00	$ 2.56	$ 2.56
056-0083-004-0000	SAFETY LIGHTS ONLY	$ 0.00	$ 2.56	$ 2.56
056-0083-005-0000	SAFETY LIGHTS ONLY	$ 0.00	$ 2.56	$ 2.56
056-0083-006-0000	SAFETY LIGHTS ONLY	$ 0.00	$ 2.56	$ 2.56
056-0083-007-0000	SAFETY LIGHTS ONLY	$ 0.00	$ 2.56	$ 2.56
056-0083-008-0000	SAFETY LIGHTS ONLY	$ 0.00	$ 2.56	$ 2.56
056-0083-009-0000	SAFETY LIGHTS ONLY	$ 0.00	$ 2.56	$ 2.56
056-0083-010-0000	SAFETY LIGHTS ONLY	$ 0.00	$ 2.56	$ 2.56
056-0083-011-0000	SAFETY LIGHTS ONLY	$ 0.00	$ 2.56	$ 2.56
056-0083-012-0000	SAFETY LIGHTS ONLY	$ 0.00	$ 2.56	$ 2.56
056-0083-015-0000	SAFETY LIGHTS ONLY	$ 0.00	$ 2.56	$ 2.56
056-0083-016-0000	SAFETY LIGHTS ONLY	$ 0.00	$ 2.56	$ 2.56
056-0083-019-0000	SAFETY LIGHTS ONLY	$ 0.00	$ 2.56	$ 2.56
056-0084-001-0000	SAFETY LIGHTS ONLY	$ 0.00	$ 2.56	$ 2.56
056-0084-002-0000	SAFETY LIGHTS ONLY	$ 0.00	$ 2.56	$ 2.56
056-0084-003-0000	SAFETY LIGHTS ONLY	$ 0.00	$ 2.56	$ 2.56
056-0084-004-0000	SAFETY LIGHTS ONLY	$ 0.00	$ 2.56	$ 2.56
056-0084-005-0000	SAFETY LIGHTS ONLY	$ 0.00	$ 2.56	$ 2.56
056-0084-006-0000	SAFETY LIGHTS ONLY	$ 0.00	$ 2.56	$ 2.56
056-0084-007-0000	SAFETY LIGHTS ONLY	$ 0.00	$ 2.56	$ 2.56
056-0084-008-0000	SAFETY LIGHTS ONLY	$ 0.00	$ 2.56	$ 2.56
056-0084-009-0000	SAFETY LIGHTS ONLY	$ 0.00	$ 2.56	$ 2.56
056-0084-010-0000	SAFETY LIGHTS ONLY	$ 0.00	$ 2.56	$ 2.56
056-0085-001-0000	SAFETY LIGHTS ONLY	$ 0.00	$ 2.56	$ 2.56
056-0085-002-0000	SAFETY LIGHTS ONLY	$ 0.00	$ 2.56	$ 2.56
056-0085-003-0000	SAFETY LIGHTS ONLY	$ 0.00	$ 2.56	$ 2.56
056-0085-004-0000	SAFETY LIGHTS ONLY	$ 0.00	$ 2.56	$ 2.56
056-0086-001-0000	SAFETY LIGHTS ONLY	$ 0.00	$ 2.56	$ 2.56
056-0086-002-0000	SAFETY LIGHTS ONLY	$ 0.00	$ 2.56	$ 2.56
056-0086-003-0000	SAFETY LIGHTS ONLY	$ 0.00	$ 2.56	$ 2.56
056-0086-004-0000	SAFETY LIGHTS ONLY	$ 0.00	$ 2.56	$ 2.56
056-0086-005-0000	SAFETY LIGHTS ONLY	$ 0.00	$ 2.56	$ 2.56
056-0086-006-0000	SAFETY LIGHTS ONLY	$ 0.00	$ 2.56	$ 2.56
056-0086-007-0000	SAFETY LIGHTS ONLY	$ 0.00	$ 2.56	$ 2.56
056-0086-008-0000	SAFETY LIGHTS ONLY	$ 0.00	$ 2.56	$ 2.56
056-0086-009-0000	SAFETY LIGHTS ONLY	$ 0.00	$ 2.56	$ 2.56
056-0091-001-0000	SAFETY LIGHTS ONLY	$ 0.00	$ 2.56	$ 2.56
056-0091-002-0000	SAFETY LIGHTS ONLY	$ 0.00	$ 2.56	$ 2.56
056-0091-003-0000	SAFETY LIGHTS ONLY	$ 0.00	$ 2.56	$ 2.56
056-0091-004-0000	SAFETY LIGHTS ONLY	$ 0.00	$ 2.56	$ 2.56
056-0091-005-0000	SAFETY LIGHTS ONLY	$ 0.00	$ 2.56	$ 2.56
056-0091-006-0000	SAFETY LIGHTS ONLY	$ 0.00	$ 2.56	$ 2.56
056-0091-007-0000	SAFETY LIGHTS ONLY	$ 0.00	$ 2.56	$ 2.56
056-0091-008-0000	SAFETY LIGHTS ONLY	$ 0.00	$ 2.56	$ 2.56

City of Rancho Cordova
Lighting District No. 2012-1
Fiscal Year 2021-22 Assessment Roll

APN	District Classification	Street Light Charge	Safety Light Charge	Total Assessment
056-0091-009-0000	SAFETY LIGHTS ONLY	$ 0.00	$ 2.56	$ 2.56
056-0091-010-0000	SAFETY LIGHTS ONLY	$ 0.00	$ 2.56	$ 2.56
056-0091-011-0000	SAFETY LIGHTS ONLY	$ 0.00	$ 2.56	$ 2.56
056-0091-012-0000	SAFETY LIGHTS ONLY	$ 0.00	$ 2.56	$ 2.56
056-0091-013-0000	SAFETY LIGHTS ONLY	$ 0.00	$ 2.56	$ 2.56
056-0091-014-0000	SAFETY LIGHTS ONLY	$ 0.00	$ 2.56	$ 2.56
056-0091-015-0000	SAFETY LIGHTS ONLY	$ 0.00	$ 2.56	$ 2.56
056-0091-016-0000	SAFETY LIGHTS ONLY	$ 0.00	$ 2.56	$ 2.56
056-0091-017-0000	SAFETY LIGHTS ONLY	$ 0.00	$ 2.56	$ 2.56
056-0091-018-0000	SAFETY LIGHTS ONLY	$ 0.00	$ 2.56	$ 2.56
056-0091-019-0000	SAFETY LIGHTS ONLY	$ 0.00	$ 2.56	$ 2.56
056-0091-020-0000	SAFETY LIGHTS ONLY	$ 0.00	$ 2.56	$ 2.56
056-0091-021-0000	SAFETY LIGHTS ONLY	$ 0.00	$ 2.56	$ 2.56
056-0091-022-0000	SAFETY LIGHTS ONLY	$ 0.00	$ 2.56	$ 2.56
056-0091-023-0000	SAFETY LIGHTS ONLY	$ 0.00	$ 2.56	$ 2.56
056-0092-001-0000	SAFETY LIGHTS ONLY	$ 0.00	$ 2.56	$ 2.56
056-0092-002-0000	SAFETY LIGHTS ONLY	$ 0.00	$ 2.56	$ 2.56
056-0092-003-0000	SAFETY LIGHTS ONLY	$ 0.00	$ 2.56	$ 2.56
056-0092-004-0000	SAFETY LIGHTS ONLY	$ 0.00	$ 2.56	$ 2.56
056-0092-005-0000	SAFETY LIGHTS ONLY	$ 0.00	$ 2.56	$ 2.56
056-0092-006-0000	SAFETY LIGHTS ONLY	$ 0.00	$ 2.56	$ 2.56
056-0092-007-0000	SAFETY LIGHTS ONLY	$ 0.00	$ 2.56	$ 2.56
056-0092-008-0000	SAFETY LIGHTS ONLY	$ 0.00	$ 2.56	$ 2.56
056-0092-009-0000	SAFETY LIGHTS ONLY	$ 0.00	$ 2.56	$ 2.56
056-0092-010-0000	SAFETY LIGHTS ONLY	$ 0.00	$ 2.56	$ 2.56
056-0092-011-0000	SAFETY LIGHTS ONLY	$ 0.00	$ 2.56	$ 2.56
056-0092-012-0000	SAFETY LIGHTS ONLY	$ 0.00	$ 2.56	$ 2.56
056-0092-013-0000	SAFETY LIGHTS ONLY	$ 0.00	$ 2.56	$ 2.56
056-0092-014-0000	SAFETY LIGHTS ONLY	$ 0.00	$ 2.56	$ 2.56
056-0092-015-0000	SAFETY LIGHTS ONLY	$ 0.00	$ 2.56	$ 2.56
056-0093-001-0000	SAFETY LIGHTS ONLY	$ 0.00	$ 2.56	$ 2.56
056-0093-005-0000	SAFETY LIGHTS ONLY	$ 0.00	$ 2.56	$ 2.56
056-0093-006-0000	SAFETY LIGHTS ONLY	$ 0.00	$ 2.56	$ 2.56
056-0094-001-0000	SAFETY LIGHTS ONLY	$ 0.00	$ 2.56	$ 2.56
056-0094-002-0000	SAFETY LIGHTS ONLY	$ 0.00	$ 2.56	$ 2.56
056-0094-003-0000	SAFETY LIGHTS ONLY	$ 0.00	$ 2.56	$ 2.56
056-0094-004-0000	SAFETY LIGHTS ONLY	$ 0.00	$ 2.56	$ 2.56
056-0095-001-0000	SAFETY LIGHTS ONLY	$ 0.00	$ 2.56	$ 2.56
056-0095-002-0000	SAFETY LIGHTS ONLY	$ 0.00	$ 2.56	$ 2.56
056-0095-003-0000	SAFETY LIGHTS ONLY	$ 0.00	$ 2.56	$ 2.56
056-0096-001-0000	SAFETY LIGHTS ONLY	$ 0.00	$ 2.56	$ 2.56
056-0096-002-0000	SAFETY LIGHTS ONLY	$ 0.00	$ 2.56	$ 2.56
056-0096-003-0000	SAFETY LIGHTS ONLY	$ 0.00	$ 2.56	$ 2.56
056-0096-004-0000	SAFETY LIGHTS ONLY	$ 0.00	$ 2.56	$ 2.56

City of Rancho Cordova
Lighting District No. 2012-1
Fiscal Year 2021-22 Assessment Roll

APN	District Classification	Street Light Charge	Safety Light Charge	Total Assessment
056-0096-005-0000	SAFETY LIGHTS ONLY	$ 0.00	$ 2.56	$ 2.56
056-0097-001-0000	SAFETY LIGHTS ONLY	$ 0.00	$ 2.56	$ 2.56
056-0097-002-0000	SAFETY LIGHTS ONLY	$ 0.00	$ 2.56	$ 2.56
056-0101-001-0000	SAFETY LIGHTS ONLY	$ 0.00	$ 2.56	$ 2.56
056-0101-002-0000	SAFETY LIGHTS ONLY	$ 0.00	$ 2.56	$ 2.56
056-0101-003-0000	SAFETY LIGHTS ONLY	$ 0.00	$ 2.56	$ 2.56
056-0101-004-0000	SAFETY LIGHTS ONLY	$ 0.00	$ 2.56	$ 2.56
056-0101-005-0000	SAFETY LIGHTS ONLY	$ 0.00	$ 2.56	$ 2.56
056-0101-006-0000	SAFETY LIGHTS ONLY	$ 0.00	$ 2.56	$ 2.56
056-0101-007-0000	SAFETY LIGHTS ONLY	$ 0.00	$ 2.56	$ 2.56
056-0101-008-0000	SAFETY LIGHTS ONLY	$ 0.00	$ 2.56	$ 2.56
056-0101-009-0000	SAFETY LIGHTS ONLY	$ 0.00	$ 2.56	$ 2.56
056-0101-010-0000	SAFETY LIGHTS ONLY	$ 0.00	$ 2.56	$ 2.56
056-0101-011-0000	SAFETY LIGHTS ONLY	$ 0.00	$ 2.56	$ 2.56
056-0101-012-0000	SAFETY LIGHTS ONLY	$ 0.00	$ 2.56	$ 2.56
056-0101-013-0000	SAFETY LIGHTS ONLY	$ 0.00	$ 2.56	$ 2.56
056-0101-014-0000	SAFETY LIGHTS ONLY	$ 0.00	$ 2.56	$ 2.56
056-0101-015-0000	SAFETY LIGHTS ONLY	$ 0.00	$ 2.56	$ 2.56
056-0101-016-0000	SAFETY LIGHTS ONLY	$ 0.00	$ 2.56	$ 2.56
056-0101-017-0000	SAFETY LIGHTS ONLY	$ 0.00	$ 2.56	$ 2.56
056-0101-018-0000	SAFETY LIGHTS ONLY	$ 0.00	$ 2.56	$ 2.56
056-0101-019-0000	SAFETY LIGHTS ONLY	$ 0.00	$ 2.56	$ 2.56
056-0101-020-0000	SAFETY LIGHTS ONLY	$ 0.00	$ 2.56	$ 2.56
056-0101-021-0000	SAFETY LIGHTS ONLY	$ 0.00	$ 2.56	$ 2.56
056-0101-022-0000	SAFETY LIGHTS ONLY	$ 0.00	$ 2.56	$ 2.56
056-0101-023-0000	SAFETY LIGHTS ONLY	$ 0.00	$ 2.56	$ 2.56
056-0101-024-0000	SAFETY LIGHTS ONLY	$ 0.00	$ 2.56	$ 2.56
056-0101-025-0000	SAFETY LIGHTS ONLY	$ 0.00	$ 2.56	$ 2.56
056-0101-026-0000	SAFETY LIGHTS ONLY	$ 0.00	$ 2.56	$ 2.56
056-0101-027-0000	SAFETY LIGHTS ONLY	$ 0.00	$ 2.56	$ 2.56
056-0101-028-0000	SAFETY LIGHTS ONLY	$ 0.00	$ 2.56	$ 2.56
056-0101-029-0000	SAFETY LIGHTS ONLY	$ 0.00	$ 2.56	$ 2.56
056-0101-030-0000	SAFETY LIGHTS ONLY	$ 0.00	$ 2.56	$ 2.56
056-0101-031-0000	SAFETY LIGHTS ONLY	$ 0.00	$ 2.56	$ 2.56
056-0101-032-0000	SAFETY LIGHTS ONLY	$ 0.00	$ 2.56	$ 2.56
056-0102-001-0000	SAFETY LIGHTS ONLY	$ 0.00	$ 2.56	$ 2.56
056-0102-002-0000	SAFETY LIGHTS ONLY	$ 0.00	$ 2.56	$ 2.56
056-0102-003-0000	SAFETY LIGHTS ONLY	$ 0.00	$ 2.56	$ 2.56
056-0102-004-0000	SAFETY LIGHTS ONLY	$ 0.00	$ 2.56	$ 2.56
056-0102-005-0000	SAFETY LIGHTS ONLY	$ 0.00	$ 2.56	$ 2.56
056-0102-006-0000	SAFETY LIGHTS ONLY	$ 0.00	$ 2.56	$ 2.56
056-0102-007-0000	SAFETY LIGHTS ONLY	$ 0.00	$ 2.56	$ 2.56
056-0102-008-0000	SAFETY LIGHTS ONLY	$ 0.00	$ 2.56	$ 2.56
056-0102-009-0000	SAFETY LIGHTS ONLY	$ 0.00	$ 2.56	$ 2.56

City of Rancho Cordova
Lighting District No. 2012-1
Fiscal Year 2021-22 Assessment Roll

APN	District Classification	Street Light Charge	Safety Light Charge	Total Assessment
056-0102-010-0000	SAFETY LIGHTS ONLY	$ 0.00	$ 2.56	$ 2.56
056-0102-011-0000	SAFETY LIGHTS ONLY	$ 0.00	$ 2.56	$ 2.56
056-0111-001-0000	SAFETY LIGHTS ONLY	$ 0.00	$ 2.56	$ 2.56
056-0111-002-0000	SAFETY LIGHTS ONLY	$ 0.00	$ 2.56	$ 2.56
056-0111-009-0000	SAFETY LIGHTS ONLY	$ 0.00	$ 2.56	$ 2.56
056-0111-010-0000	SAFETY LIGHTS ONLY	$ 0.00	$ 2.56	$ 2.56
056-0111-011-0000	SAFETY LIGHTS ONLY	$ 0.00	$ 2.56	$ 2.56
056-0111-012-0000	SAFETY LIGHTS ONLY	$ 0.00	$ 2.56	$ 2.56
056-0111-013-0000	SAFETY LIGHTS ONLY	$ 0.00	$ 2.56	$ 2.56
056-0111-014-0000	SAFETY LIGHTS ONLY	$ 0.00	$ 2.56	$ 2.56
056-0111-015-0000	SAFETY LIGHTS ONLY	$ 0.00	$ 2.56	$ 2.56
056-0111-016-0000	SAFETY LIGHTS ONLY	$ 0.00	$ 2.56	$ 2.56
056-0111-017-0000	SAFETY LIGHTS ONLY	$ 0.00	$ 2.56	$ 2.56
056-0111-018-0000	SAFETY LIGHTS ONLY	$ 0.00	$ 2.56	$ 2.56
056-0111-019-0000	SAFETY LIGHTS ONLY	$ 0.00	$ 2.56	$ 2.56
056-0112-001-0000	SAFETY LIGHTS ONLY	$ 0.00	$ 2.56	$ 2.56
056-0112-002-0000	SAFETY LIGHTS ONLY	$ 0.00	$ 2.56	$ 2.56
056-0112-003-0000	SAFETY LIGHTS ONLY	$ 0.00	$ 2.56	$ 2.56
056-0112-004-0000	SAFETY LIGHTS ONLY	$ 0.00	$ 2.56	$ 2.56
056-0112-005-0000	SAFETY LIGHTS ONLY	$ 0.00	$ 2.56	$ 2.56
056-0112-006-0000	SAFETY LIGHTS ONLY	$ 0.00	$ 2.56	$ 2.56
056-0112-007-0000	SAFETY LIGHTS ONLY	$ 0.00	$ 2.56	$ 2.56
056-0112-008-0000	SAFETY LIGHTS ONLY	$ 0.00	$ 2.56	$ 2.56
056-0112-009-0000	SAFETY LIGHTS ONLY	$ 0.00	$ 2.56	$ 2.56
056-0112-010-0000	SAFETY LIGHTS ONLY	$ 0.00	$ 2.56	$ 2.56
056-0112-011-0000	SAFETY LIGHTS ONLY	$ 0.00	$ 2.56	$ 2.56
056-0112-012-0000	SAFETY LIGHTS ONLY	$ 0.00	$ 2.56	$ 2.56
056-0112-013-0000	SAFETY LIGHTS ONLY	$ 0.00	$ 2.56	$ 2.56
056-0112-014-0000	SAFETY LIGHTS ONLY	$ 0.00	$ 2.56	$ 2.56
056-0112-015-0000	SAFETY LIGHTS ONLY	$ 0.00	$ 2.56	$ 2.56
056-0112-016-0000	SAFETY LIGHTS ONLY	$ 0.00	$ 2.56	$ 2.56
056-0112-017-0000	SAFETY LIGHTS ONLY	$ 0.00	$ 2.56	$ 2.56
056-0112-018-0000	SAFETY LIGHTS ONLY	$ 0.00	$ 2.56	$ 2.56
056-0112-019-0000	SAFETY LIGHTS ONLY	$ 0.00	$ 2.56	$ 2.56
056-0112-020-0000	SAFETY LIGHTS ONLY	$ 0.00	$ 2.56	$ 2.56
056-0112-021-0000	SAFETY LIGHTS ONLY	$ 0.00	$ 2.56	$ 2.56
056-0112-022-0000	SAFETY LIGHTS ONLY	$ 0.00	$ 2.56	$ 2.56
056-0112-023-0000	SAFETY LIGHTS ONLY	$ 0.00	$ 2.56	$ 2.56
056-0112-024-0000	SAFETY LIGHTS ONLY	$ 0.00	$ 2.56	$ 2.56
056-0112-025-0000	SAFETY LIGHTS ONLY	$ 0.00	$ 2.56	$ 2.56
056-0112-026-0000	SAFETY LIGHTS ONLY	$ 0.00	$ 2.56	$ 2.56
056-0112-027-0000	SAFETY LIGHTS ONLY	$ 0.00	$ 2.56	$ 2.56
056-0113-001-0000	SAFETY LIGHTS ONLY	$ 0.00	$ 2.56	$ 2.56
056-0113-002-0000	SAFETY LIGHTS ONLY	$ 0.00	$ 2.56	$ 2.56

City of Rancho Cordova
Lighting District No. 2012-1
Fiscal Year 2021-22 Assessment Roll

APN	District Classification	Street Light Charge	Safety Light Charge	Total Assessment
056-0113-003-0000	SAFETY LIGHTS ONLY	$ 0.00	$ 2.56	$ 2.56
056-0113-004-0000	SAFETY LIGHTS ONLY	$ 0.00	$ 2.56	$ 2.56
056-0113-005-0000	SAFETY LIGHTS ONLY	$ 0.00	$ 2.56	$ 2.56
056-0113-006-0000	SAFETY LIGHTS ONLY	$ 0.00	$ 2.56	$ 2.56
056-0113-007-0000	SAFETY LIGHTS ONLY	$ 0.00	$ 2.56	$ 2.56
056-0114-001-0000	SAFETY LIGHTS ONLY	$ 0.00	$ 2.56	$ 2.56
056-0114-002-0000	SAFETY LIGHTS ONLY	$ 0.00	$ 2.56	$ 2.56
056-0114-003-0000	SAFETY LIGHTS ONLY	$ 0.00	$ 2.56	$ 2.56
056-0114-004-0000	SAFETY LIGHTS ONLY	$ 0.00	$ 2.56	$ 2.56
056-0114-005-0000	SAFETY LIGHTS ONLY	$ 0.00	$ 2.56	$ 2.56
056-0114-006-0000	SAFETY LIGHTS ONLY	$ 0.00	$ 2.56	$ 2.56
056-0114-007-0000	SAFETY LIGHTS ONLY	$ 0.00	$ 2.56	$ 2.56
056-0114-008-0000	SAFETY LIGHTS ONLY	$ 0.00	$ 2.56	$ 2.56
056-0115-001-0000	SAFETY LIGHTS ONLY	$ 0.00	$ 2.56	$ 2.56
056-0115-002-0000	SAFETY LIGHTS ONLY	$ 0.00	$ 2.56	$ 2.56
056-0115-003-0000	SAFETY LIGHTS ONLY	$ 0.00	$ 2.56	$ 2.56
056-0115-004-0000	SAFETY LIGHTS ONLY	$ 0.00	$ 2.56	$ 2.56
056-0115-005-0000	SAFETY LIGHTS ONLY	$ 0.00	$ 2.56	$ 2.56
056-0115-006-0000	SAFETY LIGHTS ONLY	$ 0.00	$ 2.56	$ 2.56
056-0116-001-0000	SAFETY LIGHTS ONLY	$ 0.00	$ 2.56	$ 2.56
056-0116-002-0000	SAFETY LIGHTS ONLY	$ 0.00	$ 2.56	$ 2.56
056-0116-003-0000	SAFETY LIGHTS ONLY	$ 0.00	$ 2.56	$ 2.56
056-0116-004-0000	SAFETY LIGHTS ONLY	$ 0.00	$ 2.56	$ 2.56
056-0116-005-0000	SAFETY LIGHTS ONLY	$ 0.00	$ 2.56	$ 2.56
056-0116-006-0000	SAFETY LIGHTS ONLY	$ 0.00	$ 2.56	$ 2.56
056-0116-007-0000	SAFETY LIGHTS ONLY	$ 0.00	$ 2.56	$ 2.56
056-0116-008-0000	SAFETY LIGHTS ONLY	$ 0.00	$ 2.56	$ 2.56
056-0116-009-0000	SAFETY LIGHTS ONLY	$ 0.00	$ 2.56	$ 2.56
056-0116-010-0000	SAFETY LIGHTS ONLY	$ 0.00	$ 2.56	$ 2.56
056-0122-001-0000	SAFETY LIGHTS ONLY	$ 0.00	$ 2.56	$ 2.56
056-0122-002-0000	SAFETY LIGHTS ONLY	$ 0.00	$ 2.56	$ 2.56
056-0122-003-0000	SAFETY LIGHTS ONLY	$ 0.00	$ 2.56	$ 2.56
056-0122-004-0000	SAFETY LIGHTS ONLY	$ 0.00	$ 2.56	$ 2.56
056-0122-005-0000	SAFETY LIGHTS ONLY	$ 0.00	$ 2.56	$ 2.56
056-0122-006-0000	SAFETY LIGHTS ONLY	$ 0.00	$ 2.56	$ 2.56
056-0122-007-0000	SAFETY LIGHTS ONLY	$ 0.00	$ 2.56	$ 2.56
056-0122-008-0000	SAFETY LIGHTS ONLY	$ 0.00	$ 2.56	$ 2.56
056-0122-009-0000	SAFETY LIGHTS ONLY	$ 0.00	$ 2.56	$ 2.56
056-0123-001-0000	SAFETY LIGHTS ONLY	$ 0.00	$ 2.56	$ 2.56
056-0123-002-0000	SAFETY LIGHTS ONLY	$ 0.00	$ 2.56	$ 2.56
056-0123-003-0000	SAFETY LIGHTS ONLY	$ 0.00	$ 2.56	$ 2.56
056-0123-004-0000	SAFETY LIGHTS ONLY	$ 0.00	$ 2.56	$ 2.56
056-0123-005-0000	SAFETY LIGHTS ONLY	$ 0.00	$ 2.56	$ 2.56
056-0123-006-0000	SAFETY LIGHTS ONLY	$ 0.00	$ 2.56	$ 2.56

City of Rancho Cordova
Lighting District No. 2012-1
Fiscal Year 2021-22 Assessment Roll

APN	District Classification	Street Light Charge	Safety Light Charge	Total Assessment
056-0123-007-0000	SAFETY LIGHTS ONLY	$ 0.00	$ 2.56	$ 2.56
056-0123-008-0000	SAFETY LIGHTS ONLY	$ 0.00	$ 2.56	$ 2.56
056-0123-009-0000	SAFETY LIGHTS ONLY	$ 0.00	$ 2.56	$ 2.56
056-0123-010-0000	SAFETY LIGHTS ONLY	$ 0.00	$ 2.56	$ 2.56
056-0123-011-0000	SAFETY LIGHTS ONLY	$ 0.00	$ 2.56	$ 2.56
056-0123-012-0000	SAFETY LIGHTS ONLY	$ 0.00	$ 2.56	$ 2.56
056-0123-013-0000	SAFETY LIGHTS ONLY	$ 0.00	$ 2.56	$ 2.56
056-0123-014-0000	SAFETY LIGHTS ONLY	$ 0.00	$ 2.56	$ 2.56
056-0123-015-0000	SAFETY LIGHTS ONLY	$ 0.00	$ 2.56	$ 2.56
056-0123-016-0000	SAFETY LIGHTS ONLY	$ 0.00	$ 2.56	$ 2.56
056-0123-017-0000	SAFETY LIGHTS ONLY	$ 0.00	$ 2.56	$ 2.56
056-0123-018-0000	SAFETY LIGHTS ONLY	$ 0.00	$ 2.56	$ 2.56
056-0123-019-0000	SAFETY LIGHTS ONLY	$ 0.00	$ 2.56	$ 2.56
056-0123-020-0000	SAFETY LIGHTS ONLY	$ 0.00	$ 2.56	$ 2.56
056-0123-021-0000	SAFETY LIGHTS ONLY	$ 0.00	$ 2.56	$ 2.56
056-0123-022-0000	SAFETY LIGHTS ONLY	$ 0.00	$ 2.56	$ 2.56
056-0123-023-0000	SAFETY LIGHTS ONLY	$ 0.00	$ 2.56	$ 2.56
056-0123-024-0000	SAFETY LIGHTS ONLY	$ 0.00	$ 2.56	$ 2.56
056-0123-025-0000	SAFETY LIGHTS ONLY	$ 0.00	$ 2.56	$ 2.56
056-0124-001-0000	SAFETY LIGHTS ONLY	$ 0.00	$ 2.56	$ 2.56
056-0125-001-0000	SAFETY LIGHTS ONLY	$ 0.00	$ 2.56	$ 2.56
056-0125-002-0000	SAFETY LIGHTS ONLY	$ 0.00	$ 2.56	$ 2.56
056-0125-003-0000	SAFETY LIGHTS ONLY	$ 0.00	$ 2.56	$ 2.56
056-0127-001-0000	SAFETY LIGHTS ONLY	$ 0.00	$ 2.56	$ 2.56
056-0127-002-0000	SAFETY LIGHTS ONLY	$ 0.00	$ 2.56	$ 2.56
056-0131-001-0000	SAFETY LIGHTS ONLY	$ 0.00	$ 2.56	$ 2.56
056-0131-002-0000	SAFETY LIGHTS ONLY	$ 0.00	$ 2.56	$ 2.56
056-0131-003-0000	SAFETY LIGHTS ONLY	$ 0.00	$ 2.56	$ 2.56
056-0131-004-0000	SAFETY LIGHTS ONLY	$ 0.00	$ 2.56	$ 2.56
056-0131-005-0000	SAFETY LIGHTS ONLY	$ 0.00	$ 2.56	$ 2.56
056-0131-006-0000	SAFETY LIGHTS ONLY	$ 0.00	$ 2.56	$ 2.56
056-0131-007-0000	SAFETY LIGHTS ONLY	$ 0.00	$ 2.56	$ 2.56
056-0131-008-0000	SAFETY LIGHTS ONLY	$ 0.00	$ 2.56	$ 2.56
056-0131-009-0000	SAFETY LIGHTS ONLY	$ 0.00	$ 2.56	$ 2.56
056-0131-010-0000	SAFETY LIGHTS ONLY	$ 0.00	$ 2.56	$ 2.56
056-0131-011-0000	SAFETY LIGHTS ONLY	$ 0.00	$ 2.56	$ 2.56
056-0131-012-0000	SAFETY LIGHTS ONLY	$ 0.00	$ 2.56	$ 2.56
056-0132-001-0000	SAFETY LIGHTS ONLY	$ 0.00	$ 2.56	$ 2.56
056-0132-002-0000	SAFETY LIGHTS ONLY	$ 0.00	$ 2.56	$ 2.56
056-0132-003-0000	SAFETY LIGHTS ONLY	$ 0.00	$ 2.56	$ 2.56
056-0132-004-0000	SAFETY LIGHTS ONLY	$ 0.00	$ 2.56	$ 2.56
056-0132-005-0000	SAFETY LIGHTS ONLY	$ 0.00	$ 2.56	$ 2.56
056-0132-006-0000	SAFETY LIGHTS ONLY	$ 0.00	$ 2.56	$ 2.56
056-0132-007-0000	SAFETY LIGHTS ONLY	$ 0.00	$ 2.56	$ 2.56

City of Rancho Cordova
Lighting District No. 2012-1
Fiscal Year 2021-22 Assessment Roll

APN	District Classification	Street Light Charge	Safety Light Charge	Total Assessment
056-0132-008-0000	SAFETY LIGHTS ONLY	$ 0.00	$ 2.56	$ 2.56
056-0132-009-0000	SAFETY LIGHTS ONLY	$ 0.00	$ 2.56	$ 2.56
056-0132-010-0000	SAFETY LIGHTS ONLY	$ 0.00	$ 2.56	$ 2.56
056-0132-011-0000	SAFETY LIGHTS ONLY	$ 0.00	$ 2.56	$ 2.56
056-0132-012-0000	SAFETY LIGHTS ONLY	$ 0.00	$ 2.56	$ 2.56
056-0132-013-0000	SAFETY LIGHTS ONLY	$ 0.00	$ 2.56	$ 2.56
056-0132-014-0000	SAFETY LIGHTS ONLY	$ 0.00	$ 2.56	$ 2.56
056-0132-015-0000	SAFETY LIGHTS ONLY	$ 0.00	$ 2.56	$ 2.56
056-0132-016-0000	SAFETY LIGHTS ONLY	$ 0.00	$ 2.56	$ 2.56
056-0132-017-0000	SAFETY LIGHTS ONLY	$ 0.00	$ 2.56	$ 2.56
056-0132-018-0000	SAFETY LIGHTS ONLY	$ 0.00	$ 2.56	$ 2.56
056-0133-001-0000	SAFETY LIGHTS ONLY	$ 0.00	$ 2.56	$ 2.56
056-0133-002-0000	SAFETY LIGHTS ONLY	$ 0.00	$ 2.56	$ 2.56
056-0133-003-0000	SAFETY LIGHTS ONLY	$ 0.00	$ 2.56	$ 2.56
056-0133-004-0000	SAFETY LIGHTS ONLY	$ 0.00	$ 2.56	$ 2.56
056-0133-005-0000	SAFETY LIGHTS ONLY	$ 0.00	$ 2.56	$ 2.56
056-0133-006-0000	SAFETY LIGHTS ONLY	$ 0.00	$ 2.56	$ 2.56
056-0133-007-0000	SAFETY LIGHTS ONLY	$ 0.00	$ 2.56	$ 2.56
056-0133-008-0000	SAFETY LIGHTS ONLY	$ 0.00	$ 2.56	$ 2.56
056-0134-001-0000	SAFETY LIGHTS ONLY	$ 0.00	$ 2.56	$ 2.56
056-0135-001-0000	SAFETY LIGHTS ONLY	$ 0.00	$ 2.56	$ 2.56
056-0135-002-0000	SAFETY LIGHTS ONLY	$ 0.00	$ 2.56	$ 2.56
056-0136-001-0000	SAFETY LIGHTS ONLY	$ 0.00	$ 2.56	$ 2.56
056-0141-001-0000	SAFETY LIGHTS ONLY	$ 0.00	$ 2.56	$ 2.56
056-0141-002-0000	SAFETY LIGHTS ONLY	$ 0.00	$ 2.56	$ 2.56
056-0141-003-0000	SAFETY LIGHTS ONLY	$ 0.00	$ 2.56	$ 2.56
056-0141-004-0000	SAFETY LIGHTS ONLY	$ 0.00	$ 2.56	$ 2.56
056-0141-005-0000	SAFETY LIGHTS ONLY	$ 0.00	$ 2.56	$ 2.56
056-0141-006-0000	SAFETY LIGHTS ONLY	$ 0.00	$ 2.56	$ 2.56
056-0141-007-0000	SAFETY LIGHTS ONLY	$ 0.00	$ 2.56	$ 2.56
056-0141-008-0000	SAFETY LIGHTS ONLY	$ 0.00	$ 2.56	$ 2.56
056-0141-009-0000	SAFETY LIGHTS ONLY	$ 0.00	$ 2.56	$ 2.56
056-0141-010-0000	SAFETY LIGHTS ONLY	$ 0.00	$ 2.56	$ 2.56
056-0141-011-0000	SAFETY LIGHTS ONLY	$ 0.00	$ 2.56	$ 2.56
056-0141-012-0000	SAFETY LIGHTS ONLY	$ 0.00	$ 2.56	$ 2.56
056-0141-013-0000	SAFETY LIGHTS ONLY	$ 0.00	$ 2.56	$ 2.56
056-0141-014-0000	SAFETY LIGHTS ONLY	$ 0.00	$ 2.56	$ 2.56
056-0141-015-0000	SAFETY LIGHTS ONLY	$ 0.00	$ 2.56	$ 2.56
056-0141-016-0000	SAFETY LIGHTS ONLY	$ 0.00	$ 2.56	$ 2.56
056-0142-001-0000	SAFETY LIGHTS ONLY	$ 0.00	$ 2.56	$ 2.56
056-0142-002-0000	SAFETY LIGHTS ONLY	$ 0.00	$ 2.56	$ 2.56
056-0142-003-0000	SAFETY LIGHTS ONLY	$ 0.00	$ 2.56	$ 2.56
056-0143-001-0000	SAFETY LIGHTS ONLY	$ 0.00	$ 2.56	$ 2.56
056-0143-002-0000	SAFETY LIGHTS ONLY	$ 0.00	$ 2.56	$ 2.56

City of Rancho Cordova
Lighting District No. 2012-1
Fiscal Year 2021-22 Assessment Roll

APN	District Classification	Street Light Charge	Safety Light Charge	Total Assessment
056-0143-003-0000	SAFETY LIGHTS ONLY	$ 0.00	$ 2.56	$ 2.56
056-0143-004-0000	SAFETY LIGHTS ONLY	$ 0.00	$ 2.56	$ 2.56
056-0144-001-0000	SAFETY LIGHTS ONLY	$ 0.00	$ 2.56	$ 2.56
056-0144-002-0000	SAFETY LIGHTS ONLY	$ 0.00	$ 2.56	$ 2.56
056-0144-003-0000	SAFETY LIGHTS ONLY	$ 0.00	$ 2.56	$ 2.56
056-0144-004-0000	SAFETY LIGHTS ONLY	$ 0.00	$ 2.56	$ 2.56
056-0144-005-0000	SAFETY LIGHTS ONLY	$ 0.00	$ 2.56	$ 2.56
056-0144-006-0000	SAFETY LIGHTS ONLY	$ 0.00	$ 2.56	$ 2.56
056-0144-007-0000	SAFETY LIGHTS ONLY	$ 0.00	$ 2.56	$ 2.56
056-0144-008-0000	SAFETY LIGHTS ONLY	$ 0.00	$ 2.56	$ 2.56
056-0144-009-0000	SAFETY LIGHTS ONLY	$ 0.00	$ 2.56	$ 2.56
056-0144-010-0000	SAFETY LIGHTS ONLY	$ 0.00	$ 2.56	$ 2.56
056-0144-011-0000	SAFETY LIGHTS ONLY	$ 0.00	$ 2.56	$ 2.56
056-0144-012-0000	SAFETY LIGHTS ONLY	$ 0.00	$ 2.56	$ 2.56
056-0144-013-0000	SAFETY LIGHTS ONLY	$ 0.00	$ 2.56	$ 2.56
056-0144-014-0000	SAFETY LIGHTS ONLY	$ 0.00	$ 2.56	$ 2.56
056-0144-015-0000	SAFETY LIGHTS ONLY	$ 0.00	$ 2.56	$ 2.56
056-0144-016-0000	SAFETY LIGHTS ONLY	$ 0.00	$ 2.56	$ 2.56
056-0144-017-0000	SAFETY LIGHTS ONLY	$ 0.00	$ 2.56	$ 2.56
056-0151-001-0000	SAFETY LIGHTS ONLY	$ 0.00	$ 2.56	$ 2.56
056-0151-002-0000	SAFETY LIGHTS ONLY	$ 0.00	$ 2.56	$ 2.56
056-0151-003-0000	SAFETY LIGHTS ONLY	$ 0.00	$ 2.56	$ 2.56
056-0151-004-0000	SAFETY LIGHTS ONLY	$ 0.00	$ 2.56	$ 2.56
056-0151-005-0000	SAFETY LIGHTS ONLY	$ 0.00	$ 2.56	$ 2.56
056-0151-006-0000	SAFETY LIGHTS ONLY	$ 0.00	$ 2.56	$ 2.56
056-0151-007-0000	SAFETY LIGHTS ONLY	$ 0.00	$ 2.56	$ 2.56
056-0151-008-0000	SAFETY LIGHTS ONLY	$ 0.00	$ 2.56	$ 2.56
056-0151-009-0000	SAFETY LIGHTS ONLY	$ 0.00	$ 2.56	$ 2.56
056-0151-010-0000	SAFETY LIGHTS ONLY	$ 0.00	$ 2.56	$ 2.56
056-0151-011-0000	SAFETY LIGHTS ONLY	$ 0.00	$ 2.56	$ 2.56
056-0151-012-0000	SAFETY LIGHTS ONLY	$ 0.00	$ 2.56	$ 2.56
056-0151-013-0000	SAFETY LIGHTS ONLY	$ 0.00	$ 2.56	$ 2.56
056-0151-014-0000	SAFETY LIGHTS ONLY	$ 0.00	$ 2.56	$ 2.56
056-0151-015-0000	SAFETY LIGHTS ONLY	$ 0.00	$ 2.56	$ 2.56
056-0151-016-0000	SAFETY LIGHTS ONLY	$ 0.00	$ 2.56	$ 2.56
056-0151-017-0000	SAFETY LIGHTS ONLY	$ 0.00	$ 2.56	$ 2.56
056-0151-018-0000	SAFETY LIGHTS ONLY	$ 0.00	$ 2.56	$ 2.56
056-0151-019-0000	SAFETY LIGHTS ONLY	$ 0.00	$ 2.56	$ 2.56
056-0151-020-0000	SAFETY LIGHTS ONLY	$ 0.00	$ 2.56	$ 2.56
056-0151-021-0000	SAFETY LIGHTS ONLY	$ 0.00	$ 2.56	$ 2.56
056-0151-022-0000	SAFETY LIGHTS ONLY	$ 0.00	$ 2.56	$ 2.56
056-0151-023-0000	SAFETY LIGHTS ONLY	$ 0.00	$ 2.56	$ 2.56
056-0151-024-0000	SAFETY LIGHTS ONLY	$ 0.00	$ 2.56	$ 2.56
056-0151-025-0000	SAFETY LIGHTS ONLY	$ 0.00	$ 2.56	$ 2.56

City of Rancho Cordova
Lighting District No. 2012-1
Fiscal Year 2021-22 Assessment Roll

APN	District Classification	Street Light Charge	Safety Light Charge	Total Assessment
056-0151-026-0000	SAFETY LIGHTS ONLY	$ 0.00	$ 2.56	$ 2.56
056-0151-027-0000	SAFETY LIGHTS ONLY	$ 0.00	$ 2.56	$ 2.56
056-0151-028-0000	SAFETY LIGHTS ONLY	$ 0.00	$ 2.56	$ 2.56
056-0151-029-0000	SAFETY LIGHTS ONLY	$ 0.00	$ 2.56	$ 2.56
056-0151-030-0000	SAFETY LIGHTS ONLY	$ 0.00	$ 2.56	$ 2.56
056-0151-031-0000	SAFETY LIGHTS ONLY	$ 0.00	$ 2.56	$ 2.56
056-0151-032-0000	SAFETY LIGHTS ONLY	$ 0.00	$ 2.56	$ 2.56
056-0151-033-0000	SAFETY LIGHTS ONLY	$ 0.00	$ 2.56	$ 2.56
056-0151-034-0000	SAFETY LIGHTS ONLY	$ 0.00	$ 2.56	$ 2.56
056-0152-001-0000	SAFETY LIGHTS ONLY	$ 0.00	$ 2.56	$ 2.56
056-0152-002-0000	SAFETY LIGHTS ONLY	$ 0.00	$ 2.56	$ 2.56
056-0152-003-0000	SAFETY LIGHTS ONLY	$ 0.00	$ 2.56	$ 2.56
056-0152-004-0000	SAFETY LIGHTS ONLY	$ 0.00	$ 2.56	$ 2.56
056-0152-005-0000	SAFETY LIGHTS ONLY	$ 0.00	$ 2.56	$ 2.56
056-0152-006-0000	SAFETY LIGHTS ONLY	$ 0.00	$ 2.56	$ 2.56
056-0152-007-0000	SAFETY LIGHTS ONLY	$ 0.00	$ 2.56	$ 2.56
056-0152-008-0000	SAFETY LIGHTS ONLY	$ 0.00	$ 2.56	$ 2.56
056-0152-009-0000	SAFETY LIGHTS ONLY	$ 0.00	$ 2.56	$ 2.56
056-0152-010-0000	SAFETY LIGHTS ONLY	$ 0.00	$ 2.56	$ 2.56
056-0152-011-0000	SAFETY LIGHTS ONLY	$ 0.00	$ 2.56	$ 2.56
056-0152-012-0000	SAFETY LIGHTS ONLY	$ 0.00	$ 2.56	$ 2.56
056-0152-013-0000	SAFETY LIGHTS ONLY	$ 0.00	$ 2.56	$ 2.56
056-0152-014-0000	SAFETY LIGHTS ONLY	$ 0.00	$ 2.56	$ 2.56
056-0152-015-0000	SAFETY LIGHTS ONLY	$ 0.00	$ 2.56	$ 2.56
056-0152-016-0000	SAFETY LIGHTS ONLY	$ 0.00	$ 2.56	$ 2.56
056-0152-017-0000	SAFETY LIGHTS ONLY	$ 0.00	$ 2.56	$ 2.56
056-0152-018-0000	SAFETY LIGHTS ONLY	$ 0.00	$ 2.56	$ 2.56
056-0152-019-0000	SAFETY LIGHTS ONLY	$ 0.00	$ 2.56	$ 2.56
056-0152-020-0000	SAFETY LIGHTS ONLY	$ 0.00	$ 2.56	$ 2.56
056-0152-021-0000	SAFETY LIGHTS ONLY	$ 0.00	$ 2.56	$ 2.56
056-0152-022-0000	SAFETY LIGHTS ONLY	$ 0.00	$ 2.56	$ 2.56
056-0153-001-0000	SAFETY LIGHTS ONLY	$ 0.00	$ 2.56	$ 2.56
056-0153-002-0000	SAFETY LIGHTS ONLY	$ 0.00	$ 2.56	$ 2.56
056-0153-003-0000	SAFETY LIGHTS ONLY	$ 0.00	$ 2.56	$ 2.56
056-0153-004-0000	SAFETY LIGHTS ONLY	$ 0.00	$ 2.56	$ 2.56
056-0153-005-0000	SAFETY LIGHTS ONLY	$ 0.00	$ 2.56	$ 2.56
056-0153-006-0000	SAFETY LIGHTS ONLY	$ 0.00	$ 2.56	$ 2.56
056-0153-007-0000	SAFETY LIGHTS ONLY	$ 0.00	$ 2.56	$ 2.56
056-0153-008-0000	SAFETY LIGHTS ONLY	$ 0.00	$ 2.56	$ 2.56
056-0153-009-0000	SAFETY LIGHTS ONLY	$ 0.00	$ 2.56	$ 2.56
056-0153-010-0000	SAFETY LIGHTS ONLY	$ 0.00	$ 2.56	$ 2.56
056-0153-011-0000	SAFETY LIGHTS ONLY	$ 0.00	$ 2.56	$ 2.56
056-0153-012-0000	SAFETY LIGHTS ONLY	$ 0.00	$ 2.56	$ 2.56
056-0153-013-0000	SAFETY LIGHTS ONLY	$ 0.00	$ 2.56	$ 2.56

City of Rancho Cordova
Lighting District No. 2012-1
Fiscal Year 2021-22 Assessment Roll

APN	District Classification	Street Light Charge	Safety Light Charge	Total Assessment
056-0153-014-0000	SAFETY LIGHTS ONLY	$ 0.00	$ 2.56	$ 2.56
056-0153-015-0000	SAFETY LIGHTS ONLY	$ 0.00	$ 2.56	$ 2.56
056-0153-016-0000	SAFETY LIGHTS ONLY	$ 0.00	$ 2.56	$ 2.56
056-0153-017-0000	SAFETY LIGHTS ONLY	$ 0.00	$ 2.56	$ 2.56
056-0153-018-0000	SAFETY LIGHTS ONLY	$ 0.00	$ 2.56	$ 2.56
056-0153-019-0000	SAFETY LIGHTS ONLY	$ 0.00	$ 2.56	$ 2.56
056-0153-020-0000	SAFETY LIGHTS ONLY	$ 0.00	$ 2.56	$ 2.56
056-0153-021-0000	SAFETY LIGHTS ONLY	$ 0.00	$ 2.56	$ 2.56
056-0153-022-0000	SAFETY LIGHTS ONLY	$ 0.00	$ 2.56	$ 2.56
056-0153-023-0000	SAFETY LIGHTS ONLY	$ 0.00	$ 2.56	$ 2.56
056-0153-024-0000	SAFETY LIGHTS ONLY	$ 0.00	$ 2.56	$ 2.56
056-0153-025-0000	SAFETY LIGHTS ONLY	$ 0.00	$ 2.56	$ 2.56
056-0154-001-0000	SAFETY LIGHTS ONLY	$ 0.00	$ 2.56	$ 2.56
056-0154-002-0000	SAFETY LIGHTS ONLY	$ 0.00	$ 2.56	$ 2.56
056-0154-003-0000	SAFETY LIGHTS ONLY	$ 0.00	$ 2.56	$ 2.56
056-0154-004-0000	SAFETY LIGHTS ONLY	$ 0.00	$ 2.56	$ 2.56
056-0154-005-0000	SAFETY LIGHTS ONLY	$ 0.00	$ 2.56	$ 2.56
056-0154-006-0000	SAFETY LIGHTS ONLY	$ 0.00	$ 2.56	$ 2.56
056-0154-007-0000	SAFETY LIGHTS ONLY	$ 0.00	$ 2.56	$ 2.56
056-0155-001-0000	RESIDENTIAL	$ 15.32	$ 2.56	$ 17.88
056-0155-002-0000	SAFETY LIGHTS ONLY	$ 0.00	$ 2.56	$ 2.56
056-0155-003-0000	SAFETY LIGHTS ONLY	$ 0.00	$ 2.56	$ 2.56
056-0155-004-0000	SAFETY LIGHTS ONLY	$ 0.00	$ 2.56	$ 2.56
056-0155-005-0000	SAFETY LIGHTS ONLY	$ 0.00	$ 2.56	$ 2.56
056-0155-006-0000	SAFETY LIGHTS ONLY	$ 0.00	$ 2.56	$ 2.56
056-0161-001-0000	SAFETY LIGHTS ONLY	$ 0.00	$ 2.56	$ 2.56
056-0161-002-0000	SAFETY LIGHTS ONLY	$ 0.00	$ 2.56	$ 2.56
056-0161-003-0000	SAFETY LIGHTS ONLY	$ 0.00	$ 2.56	$ 2.56
056-0161-004-0000	SAFETY LIGHTS ONLY	$ 0.00	$ 2.56	$ 2.56
056-0161-005-0000	SAFETY LIGHTS ONLY	$ 0.00	$ 2.56	$ 2.56
056-0161-006-0000	SAFETY LIGHTS ONLY	$ 0.00	$ 2.56	$ 2.56
056-0161-007-0000	SAFETY LIGHTS ONLY	$ 0.00	$ 2.56	$ 2.56
056-0161-008-0000	SAFETY LIGHTS ONLY	$ 0.00	$ 2.56	$ 2.56
056-0161-009-0000	SAFETY LIGHTS ONLY	$ 0.00	$ 2.56	$ 2.56
056-0161-010-0000	SAFETY LIGHTS ONLY	$ 0.00	$ 2.56	$ 2.56
056-0161-011-0000	SAFETY LIGHTS ONLY	$ 0.00	$ 2.56	$ 2.56
056-0162-001-0000	SAFETY LIGHTS ONLY	$ 0.00	$ 2.56	$ 2.56
056-0162-002-0000	SAFETY LIGHTS ONLY	$ 0.00	$ 2.56	$ 2.56
056-0162-003-0000	SAFETY LIGHTS ONLY	$ 0.00	$ 2.56	$ 2.56
056-0162-004-0000	SAFETY LIGHTS ONLY	$ 0.00	$ 2.56	$ 2.56
056-0162-005-0000	SAFETY LIGHTS ONLY	$ 0.00	$ 2.56	$ 2.56
056-0162-006-0000	SAFETY LIGHTS ONLY	$ 0.00	$ 2.56	$ 2.56
056-0162-007-0000	SAFETY LIGHTS ONLY	$ 0.00	$ 2.56	$ 2.56
056-0162-008-0000	SAFETY LIGHTS ONLY	$ 0.00	$ 2.56	$ 2.56

City of Rancho Cordova
Lighting District No. 2012-1
Fiscal Year 2021-22 Assessment Roll

APN	District Classification	Street Light Charge	Safety Light Charge	Total Assessment
056-0162-009-0000	SAFETY LIGHTS ONLY	$ 0.00	$ 2.56	$ 2.56
056-0162-010-0000	SAFETY LIGHTS ONLY	$ 0.00	$ 2.56	$ 2.56
056-0162-011-0000	SAFETY LIGHTS ONLY	$ 0.00	$ 2.56	$ 2.56
056-0162-012-0000	SAFETY LIGHTS ONLY	$ 0.00	$ 2.56	$ 2.56
056-0162-013-0000	SAFETY LIGHTS ONLY	$ 0.00	$ 2.56	$ 2.56
056-0162-014-0000	SAFETY LIGHTS ONLY	$ 0.00	$ 2.56	$ 2.56
056-0162-015-0000	SAFETY LIGHTS ONLY	$ 0.00	$ 2.56	$ 2.56
056-0162-018-0000	SAFETY LIGHTS ONLY	$ 0.00	$ 2.56	$ 2.56
056-0162-019-0000	SAFETY LIGHTS ONLY	$ 0.00	$ 2.56	$ 2.56
056-0162-020-0000	SAFETY LIGHTS ONLY	$ 0.00	$ 2.56	$ 2.56
056-0163-001-0000	SAFETY LIGHTS ONLY	$ 0.00	$ 2.56	$ 2.56
056-0163-002-0000	SAFETY LIGHTS ONLY	$ 0.00	$ 2.56	$ 2.56
056-0163-003-0000	SAFETY LIGHTS ONLY	$ 0.00	$ 2.56	$ 2.56
056-0163-004-0000	SAFETY LIGHTS ONLY	$ 0.00	$ 2.56	$ 2.56
056-0163-005-0000	SAFETY LIGHTS ONLY	$ 0.00	$ 2.56	$ 2.56
056-0163-006-0000	SAFETY LIGHTS ONLY	$ 0.00	$ 2.56	$ 2.56
056-0163-007-0000	SAFETY LIGHTS ONLY	$ 0.00	$ 2.56	$ 2.56
056-0163-008-0000	SAFETY LIGHTS ONLY	$ 0.00	$ 2.56	$ 2.56
056-0163-009-0000	SAFETY LIGHTS ONLY	$ 0.00	$ 2.56	$ 2.56
056-0163-010-0000	SAFETY LIGHTS ONLY	$ 0.00	$ 2.56	$ 2.56
056-0163-011-0000	SAFETY LIGHTS ONLY	$ 0.00	$ 2.56	$ 2.56
056-0163-012-0000	SAFETY LIGHTS ONLY	$ 0.00	$ 2.56	$ 2.56
056-0163-013-0000	SAFETY LIGHTS ONLY	$ 0.00	$ 2.56	$ 2.56
056-0164-001-0000	SAFETY LIGHTS ONLY	$ 0.00	$ 2.56	$ 2.56
056-0164-002-0000	SAFETY LIGHTS ONLY	$ 0.00	$ 2.56	$ 2.56
056-0164-003-0000	SAFETY LIGHTS ONLY	$ 0.00	$ 2.56	$ 2.56
056-0164-004-0000	SAFETY LIGHTS ONLY	$ 0.00	$ 2.56	$ 2.56
056-0164-005-0000	SAFETY LIGHTS ONLY	$ 0.00	$ 2.56	$ 2.56
056-0171-001-0000	SAFETY LIGHTS ONLY	$ 0.00	$ 2.56	$ 2.56
056-0172-001-0000	SAFETY LIGHTS ONLY	$ 0.00	$ 2.56	$ 2.56
056-0172-002-0000	SAFETY LIGHTS ONLY	$ 0.00	$ 2.56	$ 2.56
056-0172-003-0000	SAFETY LIGHTS ONLY	$ 0.00	$ 2.56	$ 2.56
056-0172-004-0000	SAFETY LIGHTS ONLY	$ 0.00	$ 2.56	$ 2.56
056-0172-005-0000	SAFETY LIGHTS ONLY	$ 0.00	$ 2.56	$ 2.56
056-0172-006-0000	SAFETY LIGHTS ONLY	$ 0.00	$ 2.56	$ 2.56
056-0172-007-0000	SAFETY LIGHTS ONLY	$ 0.00	$ 2.56	$ 2.56
056-0172-008-0000	SAFETY LIGHTS ONLY	$ 0.00	$ 2.56	$ 2.56
056-0172-009-0000	SAFETY LIGHTS ONLY	$ 0.00	$ 2.56	$ 2.56
056-0172-010-0000	SAFETY LIGHTS ONLY	$ 0.00	$ 2.56	$ 2.56
056-0172-011-0000	SAFETY LIGHTS ONLY	$ 0.00	$ 2.56	$ 2.56
056-0172-012-0000	SAFETY LIGHTS ONLY	$ 0.00	$ 2.56	$ 2.56
056-0172-013-0000	SAFETY LIGHTS ONLY	$ 0.00	$ 2.56	$ 2.56
056-0172-014-0000	SAFETY LIGHTS ONLY	$ 0.00	$ 2.56	$ 2.56
056-0172-015-0000	SAFETY LIGHTS ONLY	$ 0.00	$ 2.56	$ 2.56

City of Rancho Cordova
Lighting District No. 2012-1
Fiscal Year 2021-22 Assessment Roll

APN	District Classification	Street Light Charge	Safety Light Charge	Total Assessment
056-0172-016-0000	SAFETY LIGHTS ONLY	$ 0.00	$ 2.56	$ 2.56
056-0173-001-0000	SAFETY LIGHTS ONLY	$ 0.00	$ 2.56	$ 2.56
056-0173-002-0000	SAFETY LIGHTS ONLY	$ 0.00	$ 2.56	$ 2.56
056-0173-003-0000	SAFETY LIGHTS ONLY	$ 0.00	$ 2.56	$ 2.56
056-0173-004-0000	SAFETY LIGHTS ONLY	$ 0.00	$ 2.56	$ 2.56
056-0173-005-0000	SAFETY LIGHTS ONLY	$ 0.00	$ 2.56	$ 2.56
056-0173-006-0000	SAFETY LIGHTS ONLY	$ 0.00	$ 2.56	$ 2.56
056-0173-007-0000	SAFETY LIGHTS ONLY	$ 0.00	$ 2.56	$ 2.56
056-0173-008-0000	SAFETY LIGHTS ONLY	$ 0.00	$ 2.56	$ 2.56
056-0173-009-0000	SAFETY LIGHTS ONLY	$ 0.00	$ 2.56	$ 2.56
056-0173-010-0000	SAFETY LIGHTS ONLY	$ 0.00	$ 2.56	$ 2.56
056-0173-011-0000	SAFETY LIGHTS ONLY	$ 0.00	$ 2.56	$ 2.56
056-0174-001-0000	SAFETY LIGHTS ONLY	$ 0.00	$ 2.56	$ 2.56
056-0174-002-0000	SAFETY LIGHTS ONLY	$ 0.00	$ 2.56	$ 2.56
056-0174-003-0000	SAFETY LIGHTS ONLY	$ 0.00	$ 2.56	$ 2.56
056-0174-004-0000	SAFETY LIGHTS ONLY	$ 0.00	$ 2.56	$ 2.56
056-0174-005-0000	SAFETY LIGHTS ONLY	$ 0.00	$ 2.56	$ 2.56
056-0174-006-0000	SAFETY LIGHTS ONLY	$ 0.00	$ 2.56	$ 2.56
056-0174-007-0000	SAFETY LIGHTS ONLY	$ 0.00	$ 2.56	$ 2.56
056-0174-008-0000	SAFETY LIGHTS ONLY	$ 0.00	$ 2.56	$ 2.56
056-0174-009-0000	SAFETY LIGHTS ONLY	$ 0.00	$ 2.56	$ 2.56
056-0174-010-0000	SAFETY LIGHTS ONLY	$ 0.00	$ 2.56	$ 2.56
056-0174-011-0000	SAFETY LIGHTS ONLY	$ 0.00	$ 2.56	$ 2.56
056-0174-012-0000	SAFETY LIGHTS ONLY	$ 0.00	$ 2.56	$ 2.56
056-0174-013-0000	SAFETY LIGHTS ONLY	$ 0.00	$ 2.56	$ 2.56
056-0174-014-0000	SAFETY LIGHTS ONLY	$ 0.00	$ 2.56	$ 2.56
056-0174-015-0000	SAFETY LIGHTS ONLY	$ 0.00	$ 2.56	$ 2.56
056-0174-016-0000	SAFETY LIGHTS ONLY	$ 0.00	$ 2.56	$ 2.56
056-0174-017-0000	SAFETY LIGHTS ONLY	$ 0.00	$ 2.56	$ 2.56
056-0174-018-0000	SAFETY LIGHTS ONLY	$ 0.00	$ 2.56	$ 2.56
056-0174-019-0000	SAFETY LIGHTS ONLY	$ 0.00	$ 2.56	$ 2.56
056-0181-001-0000	SAFETY LIGHTS ONLY	$ 0.00	$ 2.56	$ 2.56
056-0181-002-0000	SAFETY LIGHTS ONLY	$ 0.00	$ 2.56	$ 2.56
056-0181-003-0000	SAFETY LIGHTS ONLY	$ 0.00	$ 2.56	$ 2.56
056-0181-004-0000	SAFETY LIGHTS ONLY	$ 0.00	$ 2.56	$ 2.56
056-0181-005-0000	SAFETY LIGHTS ONLY	$ 0.00	$ 2.56	$ 2.56
056-0181-006-0000	SAFETY LIGHTS ONLY	$ 0.00	$ 2.56	$ 2.56
056-0181-007-0000	SAFETY LIGHTS ONLY	$ 0.00	$ 2.56	$ 2.56
056-0181-008-0000	SAFETY LIGHTS ONLY	$ 0.00	$ 2.56	$ 2.56
056-0181-009-0000	SAFETY LIGHTS ONLY	$ 0.00	$ 2.56	$ 2.56
056-0181-010-0000	SAFETY LIGHTS ONLY	$ 0.00	$ 2.56	$ 2.56
056-0181-011-0000	SAFETY LIGHTS ONLY	$ 0.00	$ 2.56	$ 2.56
056-0181-012-0000	SAFETY LIGHTS ONLY	$ 0.00	$ 2.56	$ 2.56
056-0181-013-0000	SAFETY LIGHTS ONLY	$ 0.00	$ 2.56	$ 2.56

City of Rancho Cordova
Lighting District No. 2012-1
Fiscal Year 2021-22 Assessment Roll

APN	District Classification	Street Light Charge	Safety Light Charge	Total Assessment
056-0181-014-0000	SAFETY LIGHTS ONLY	$ 0.00	$ 2.56	$ 2.56
056-0182-001-0000	SAFETY LIGHTS ONLY	$ 0.00	$ 2.56	$ 2.56
056-0182-002-0000	SAFETY LIGHTS ONLY	$ 0.00	$ 2.56	$ 2.56
056-0182-003-0000	SAFETY LIGHTS ONLY	$ 0.00	$ 2.56	$ 2.56
056-0182-004-0000	SAFETY LIGHTS ONLY	$ 0.00	$ 2.56	$ 2.56
056-0182-005-0000	SAFETY LIGHTS ONLY	$ 0.00	$ 2.56	$ 2.56
056-0182-006-0000	SAFETY LIGHTS ONLY	$ 0.00	$ 2.56	$ 2.56
056-0182-007-0000	SAFETY LIGHTS ONLY	$ 0.00	$ 2.56	$ 2.56
056-0182-008-0000	SAFETY LIGHTS ONLY	$ 0.00	$ 2.56	$ 2.56
056-0182-009-0000	SAFETY LIGHTS ONLY	$ 0.00	$ 2.56	$ 2.56
056-0182-010-0000	SAFETY LIGHTS ONLY	$ 0.00	$ 2.56	$ 2.56
056-0182-011-0000	SAFETY LIGHTS ONLY	$ 0.00	$ 2.56	$ 2.56
056-0182-012-0000	SAFETY LIGHTS ONLY	$ 0.00	$ 2.56	$ 2.56
056-0182-013-0000	SAFETY LIGHTS ONLY	$ 0.00	$ 2.56	$ 2.56
056-0182-014-0000	SAFETY LIGHTS ONLY	$ 0.00	$ 2.56	$ 2.56
056-0182-015-0000	SAFETY LIGHTS ONLY	$ 0.00	$ 2.56	$ 2.56
056-0182-016-0000	SAFETY LIGHTS ONLY	$ 0.00	$ 2.56	$ 2.56
056-0182-017-0000	SAFETY LIGHTS ONLY	$ 0.00	$ 2.56	$ 2.56
056-0182-018-0000	SAFETY LIGHTS ONLY	$ 0.00	$ 2.56	$ 2.56
056-0182-019-0000	SAFETY LIGHTS ONLY	$ 0.00	$ 2.56	$ 2.56
056-0182-020-0000	SAFETY LIGHTS ONLY	$ 0.00	$ 2.56	$ 2.56
056-0182-021-0000	SAFETY LIGHTS ONLY	$ 0.00	$ 2.56	$ 2.56
056-0182-022-0000	SAFETY LIGHTS ONLY	$ 0.00	$ 2.56	$ 2.56
056-0183-001-0000	SAFETY LIGHTS ONLY	$ 0.00	$ 2.56	$ 2.56
056-0183-002-0000	SAFETY LIGHTS ONLY	$ 0.00	$ 2.56	$ 2.56
056-0184-001-0000	SAFETY LIGHTS ONLY	$ 0.00	$ 2.56	$ 2.56
056-0184-002-0000	SAFETY LIGHTS ONLY	$ 0.00	$ 2.56	$ 2.56
056-0185-001-0000	SAFETY LIGHTS ONLY	$ 0.00	$ 2.56	$ 2.56
056-0191-001-0000	SAFETY LIGHTS ONLY	$ 0.00	$ 2.56	$ 2.56
056-0191-002-0000	SAFETY LIGHTS ONLY	$ 0.00	$ 2.56	$ 2.56
056-0191-003-0000	SAFETY LIGHTS ONLY	$ 0.00	$ 2.56	$ 2.56
056-0191-004-0000	SAFETY LIGHTS ONLY	$ 0.00	$ 2.56	$ 2.56
056-0191-005-0000	SAFETY LIGHTS ONLY	$ 0.00	$ 2.56	$ 2.56
056-0191-006-0000	SAFETY LIGHTS ONLY	$ 0.00	$ 2.56	$ 2.56
056-0191-007-0000	SAFETY LIGHTS ONLY	$ 0.00	$ 2.56	$ 2.56
056-0191-008-0000	SAFETY LIGHTS ONLY	$ 0.00	$ 2.56	$ 2.56
056-0191-009-0000	SAFETY LIGHTS ONLY	$ 0.00	$ 2.56	$ 2.56
056-0191-010-0000	SAFETY LIGHTS ONLY	$ 0.00	$ 2.56	$ 2.56
056-0192-001-0000	SAFETY LIGHTS ONLY	$ 0.00	$ 2.56	$ 2.56
056-0192-002-0000	SAFETY LIGHTS ONLY	$ 0.00	$ 2.56	$ 2.56
056-0192-003-0000	SAFETY LIGHTS ONLY	$ 0.00	$ 2.56	$ 2.56
056-0192-004-0000	SAFETY LIGHTS ONLY	$ 0.00	$ 2.56	$ 2.56
056-0192-005-0000	SAFETY LIGHTS ONLY	$ 0.00	$ 2.56	$ 2.56
056-0192-006-0000	SAFETY LIGHTS ONLY	$ 0.00	$ 2.56	$ 2.56

City of Rancho Cordova
Lighting District No. 2012-1
Fiscal Year 2021-22 Assessment Roll

APN	District Classification	Street Light Charge	Safety Light Charge	Total Assessment
056-0192-007-0000	SAFETY LIGHTS ONLY	$ 0.00	$ 2.56	$ 2.56
056-0193-001-0000	SAFETY LIGHTS ONLY	$ 0.00	$ 2.56	$ 2.56
056-0193-002-0000	SAFETY LIGHTS ONLY	$ 0.00	$ 2.56	$ 2.56
056-0193-003-0000	SAFETY LIGHTS ONLY	$ 0.00	$ 2.56	$ 2.56
056-0193-004-0000	SAFETY LIGHTS ONLY	$ 0.00	$ 2.56	$ 2.56
056-0193-005-0000	SAFETY LIGHTS ONLY	$ 0.00	$ 2.56	$ 2.56
056-0193-006-0000	SAFETY LIGHTS ONLY	$ 0.00	$ 2.56	$ 2.56
056-0194-001-0000	SAFETY LIGHTS ONLY	$ 0.00	$ 2.56	$ 2.56
056-0194-002-0000	SAFETY LIGHTS ONLY	$ 0.00	$ 2.56	$ 2.56
056-0195-001-0000	SAFETY LIGHTS ONLY	$ 0.00	$ 2.56	$ 2.56
056-0195-002-0000	SAFETY LIGHTS ONLY	$ 0.00	$ 2.56	$ 2.56
056-0195-003-0000	SAFETY LIGHTS ONLY	$ 0.00	$ 2.56	$ 2.56
056-0195-004-0000	SAFETY LIGHTS ONLY	$ 0.00	$ 2.56	$ 2.56
056-0195-005-0000	SAFETY LIGHTS ONLY	$ 0.00	$ 2.56	$ 2.56
056-0195-006-0000	SAFETY LIGHTS ONLY	$ 0.00	$ 2.56	$ 2.56
056-0195-007-0000	SAFETY LIGHTS ONLY	$ 0.00	$ 2.56	$ 2.56
056-0195-008-0000	SAFETY LIGHTS ONLY	$ 0.00	$ 2.56	$ 2.56
056-0195-009-0000	SAFETY LIGHTS ONLY	$ 0.00	$ 2.56	$ 2.56
056-0195-010-0000	SAFETY LIGHTS ONLY	$ 0.00	$ 2.56	$ 2.56
056-0195-011-0000	SAFETY LIGHTS ONLY	$ 0.00	$ 2.56	$ 2.56
056-0195-012-0000	SAFETY LIGHTS ONLY	$ 0.00	$ 2.56	$ 2.56
056-0195-013-0000	SAFETY LIGHTS ONLY	$ 0.00	$ 2.56	$ 2.56
056-0195-014-0000	SAFETY LIGHTS ONLY	$ 0.00	$ 2.56	$ 2.56
056-0195-015-0000	SAFETY LIGHTS ONLY	$ 0.00	$ 2.56	$ 2.56
056-0195-016-0000	SAFETY LIGHTS ONLY	$ 0.00	$ 2.56	$ 2.56
056-0195-017-0000	SAFETY LIGHTS ONLY	$ 0.00	$ 2.56	$ 2.56
056-0196-001-0000	SAFETY LIGHTS ONLY	$ 0.00	$ 2.56	$ 2.56
056-0196-002-0000	SAFETY LIGHTS ONLY	$ 0.00	$ 2.56	$ 2.56
056-0196-003-0000	SAFETY LIGHTS ONLY	$ 0.00	$ 2.56	$ 2.56
056-0196-004-0000	SAFETY LIGHTS ONLY	$ 0.00	$ 2.56	$ 2.56
056-0196-005-0000	SAFETY LIGHTS ONLY	$ 0.00	$ 2.56	$ 2.56
056-0196-006-0000	SAFETY LIGHTS ONLY	$ 0.00	$ 2.56	$ 2.56
056-0196-007-0000	SAFETY LIGHTS ONLY	$ 0.00	$ 2.56	$ 2.56
056-0196-008-0000	SAFETY LIGHTS ONLY	$ 0.00	$ 2.56	$ 2.56
056-0196-009-0000	SAFETY LIGHTS ONLY	$ 0.00	$ 2.56	$ 2.56
056-0197-001-0000	SAFETY LIGHTS ONLY	$ 0.00	$ 2.56	$ 2.56
056-0197-002-0000	SAFETY LIGHTS ONLY	$ 0.00	$ 2.56	$ 2.56
056-0197-003-0000	SAFETY LIGHTS ONLY	$ 0.00	$ 2.56	$ 2.56
056-0197-004-0000	SAFETY LIGHTS ONLY	$ 0.00	$ 2.56	$ 2.56
056-0197-005-0000	SAFETY LIGHTS ONLY	$ 0.00	$ 2.56	$ 2.56
056-0197-006-0000	SAFETY LIGHTS ONLY	$ 0.00	$ 2.56	$ 2.56
056-0198-001-0000	SAFETY LIGHTS ONLY	$ 0.00	$ 2.56	$ 2.56
056-0201-001-0000	SAFETY LIGHTS ONLY	$ 0.00	$ 2.56	$ 2.56
056-0201-002-0000	SAFETY LIGHTS ONLY	$ 0.00	$ 2.56	$ 2.56

City of Rancho Cordova
Lighting District No. 2012-1
Fiscal Year 2021-22 Assessment Roll

APN	District Classification	Street Light Charge	Safety Light Charge	Total Assessment
056-0201-003-0000	SAFETY LIGHTS ONLY	$ 0.00	$ 2.56	$ 2.56
056-0201-004-0000	SAFETY LIGHTS ONLY	$ 0.00	$ 2.56	$ 2.56
056-0201-005-0000	SAFETY LIGHTS ONLY	$ 0.00	$ 2.56	$ 2.56
056-0201-006-0000	SAFETY LIGHTS ONLY	$ 0.00	$ 2.56	$ 2.56
056-0201-007-0000	SAFETY LIGHTS ONLY	$ 0.00	$ 2.56	$ 2.56
056-0202-001-0000	SAFETY LIGHTS ONLY	$ 0.00	$ 2.56	$ 2.56
056-0202-002-0000	SAFETY LIGHTS ONLY	$ 0.00	$ 2.56	$ 2.56
056-0202-003-0000	SAFETY LIGHTS ONLY	$ 0.00	$ 2.56	$ 2.56
056-0202-004-0000	SAFETY LIGHTS ONLY	$ 0.00	$ 2.56	$ 2.56
056-0202-005-0000	SAFETY LIGHTS ONLY	$ 0.00	$ 2.56	$ 2.56
056-0202-006-0000	SAFETY LIGHTS ONLY	$ 0.00	$ 2.56	$ 2.56
056-0202-007-0000	SAFETY LIGHTS ONLY	$ 0.00	$ 2.56	$ 2.56
056-0202-008-0000	SAFETY LIGHTS ONLY	$ 0.00	$ 2.56	$ 2.56
056-0202-009-0000	SAFETY LIGHTS ONLY	$ 0.00	$ 2.56	$ 2.56
056-0202-010-0000	SAFETY LIGHTS ONLY	$ 0.00	$ 2.56	$ 2.56
056-0203-001-0000	SAFETY LIGHTS ONLY	$ 0.00	$ 2.56	$ 2.56
056-0203-002-0000	SAFETY LIGHTS ONLY	$ 0.00	$ 2.56	$ 2.56
056-0203-003-0000	SAFETY LIGHTS ONLY	$ 0.00	$ 2.56	$ 2.56
056-0203-004-0000	SAFETY LIGHTS ONLY	$ 0.00	$ 2.56	$ 2.56
056-0203-005-0000	SAFETY LIGHTS ONLY	$ 0.00	$ 2.56	$ 2.56
056-0203-006-0000	SAFETY LIGHTS ONLY	$ 0.00	$ 2.56	$ 2.56
056-0203-007-0000	SAFETY LIGHTS ONLY	$ 0.00	$ 2.56	$ 2.56
056-0203-008-0000	SAFETY LIGHTS ONLY	$ 0.00	$ 2.56	$ 2.56
056-0203-009-0000	SAFETY LIGHTS ONLY	$ 0.00	$ 2.56	$ 2.56
056-0203-010-0000	SAFETY LIGHTS ONLY	$ 0.00	$ 2.56	$ 2.56
056-0203-011-0000	SAFETY LIGHTS ONLY	$ 0.00	$ 2.56	$ 2.56
056-0203-012-0000	SAFETY LIGHTS ONLY	$ 0.00	$ 2.56	$ 2.56
056-0203-013-0000	SAFETY LIGHTS ONLY	$ 0.00	$ 2.56	$ 2.56
056-0203-014-0000	SAFETY LIGHTS ONLY	$ 0.00	$ 2.56	$ 2.56
056-0203-015-0000	SAFETY LIGHTS ONLY	$ 0.00	$ 2.56	$ 2.56
056-0203-016-0000	SAFETY LIGHTS ONLY	$ 0.00	$ 2.56	$ 2.56
056-0203-017-0000	SAFETY LIGHTS ONLY	$ 0.00	$ 2.56	$ 2.56
056-0203-018-0000	SAFETY LIGHTS ONLY	$ 0.00	$ 2.56	$ 2.56
056-0203-019-0000	SAFETY LIGHTS ONLY	$ 0.00	$ 2.56	$ 2.56
056-0203-020-0000	SAFETY LIGHTS ONLY	$ 0.00	$ 2.56	$ 2.56
056-0203-021-0000	SAFETY LIGHTS ONLY	$ 0.00	$ 2.56	$ 2.56
056-0203-022-0000	SAFETY LIGHTS ONLY	$ 0.00	$ 2.56	$ 2.56
056-0204-001-0000	SAFETY LIGHTS ONLY	$ 0.00	$ 2.56	$ 2.56
056-0204-002-0000	SAFETY LIGHTS ONLY	$ 0.00	$ 2.56	$ 2.56
056-0204-003-0000	SAFETY LIGHTS ONLY	$ 0.00	$ 2.56	$ 2.56
056-0204-004-0000	SAFETY LIGHTS ONLY	$ 0.00	$ 2.56	$ 2.56
056-0204-005-0000	SAFETY LIGHTS ONLY	$ 0.00	$ 2.56	$ 2.56
056-0204-006-0000	SAFETY LIGHTS ONLY	$ 0.00	$ 2.56	$ 2.56
056-0204-007-0000	SAFETY LIGHTS ONLY	$ 0.00	$ 2.56	$ 2.56

City of Rancho Cordova
Lighting District No. 2012-1
Fiscal Year 2021-22 Assessment Roll

APN	District Classification	Street Light Charge	Safety Light Charge	Total Assessment
056-0204-008-0000	SAFETY LIGHTS ONLY	$ 0.00	$ 2.56	$ 2.56
056-0204-009-0000	SAFETY LIGHTS ONLY	$ 0.00	$ 2.56	$ 2.56
056-0204-010-0000	SAFETY LIGHTS ONLY	$ 0.00	$ 2.56	$ 2.56
056-0204-011-0000	SAFETY LIGHTS ONLY	$ 0.00	$ 2.56	$ 2.56
056-0205-001-0000	SAFETY LIGHTS ONLY	$ 0.00	$ 2.56	$ 2.56
056-0205-002-0000	SAFETY LIGHTS ONLY	$ 0.00	$ 2.56	$ 2.56
056-0205-003-0000	SAFETY LIGHTS ONLY	$ 0.00	$ 2.56	$ 2.56
056-0205-004-0000	SAFETY LIGHTS ONLY	$ 0.00	$ 2.56	$ 2.56
056-0205-005-0000	SAFETY LIGHTS ONLY	$ 0.00	$ 2.56	$ 2.56
056-0205-006-0000	SAFETY LIGHTS ONLY	$ 0.00	$ 2.56	$ 2.56
056-0211-001-0001	SAFETY LIGHTS ONLY	$ 0.00	$ 2.56	$ 2.56
056-0211-001-0002	SAFETY LIGHTS ONLY	$ 0.00	$ 2.56	$ 2.56
056-0211-001-0003	SAFETY LIGHTS ONLY	$ 0.00	$ 2.56	$ 2.56
056-0211-001-0004	SAFETY LIGHTS ONLY	$ 0.00	$ 2.56	$ 2.56
056-0211-002-0001	SAFETY LIGHTS ONLY	$ 0.00	$ 2.56	$ 2.56
056-0211-002-0002	SAFETY LIGHTS ONLY	$ 0.00	$ 2.56	$ 2.56
056-0211-002-0003	SAFETY LIGHTS ONLY	$ 0.00	$ 2.56	$ 2.56
056-0211-002-0004	SAFETY LIGHTS ONLY	$ 0.00	$ 2.56	$ 2.56
056-0211-003-0001	SAFETY LIGHTS ONLY	$ 0.00	$ 2.56	$ 2.56
056-0211-003-0002	SAFETY LIGHTS ONLY	$ 0.00	$ 2.56	$ 2.56
056-0211-003-0003	SAFETY LIGHTS ONLY	$ 0.00	$ 2.56	$ 2.56
056-0211-003-0004	SAFETY LIGHTS ONLY	$ 0.00	$ 2.56	$ 2.56
056-0211-004-0001	SAFETY LIGHTS ONLY	$ 0.00	$ 2.56	$ 2.56
056-0211-004-0002	SAFETY LIGHTS ONLY	$ 0.00	$ 2.56	$ 2.56
056-0211-004-0003	SAFETY LIGHTS ONLY	$ 0.00	$ 2.56	$ 2.56
056-0211-004-0004	SAFETY LIGHTS ONLY	$ 0.00	$ 2.56	$ 2.56
056-0211-005-0001	SAFETY LIGHTS ONLY	$ 0.00	$ 2.56	$ 2.56
056-0211-005-0002	SAFETY LIGHTS ONLY	$ 0.00	$ 2.56	$ 2.56
056-0211-005-0003	SAFETY LIGHTS ONLY	$ 0.00	$ 2.56	$ 2.56
056-0211-005-0004	SAFETY LIGHTS ONLY	$ 0.00	$ 2.56	$ 2.56
056-0211-006-0001	SAFETY LIGHTS ONLY	$ 0.00	$ 2.56	$ 2.56
056-0211-006-0002	SAFETY LIGHTS ONLY	$ 0.00	$ 2.56	$ 2.56
056-0211-006-0003	SAFETY LIGHTS ONLY	$ 0.00	$ 2.56	$ 2.56
056-0211-006-0004	SAFETY LIGHTS ONLY	$ 0.00	$ 2.56	$ 2.56
056-0211-007-0001	SAFETY LIGHTS ONLY	$ 0.00	$ 2.56	$ 2.56
056-0211-007-0002	SAFETY LIGHTS ONLY	$ 0.00	$ 2.56	$ 2.56
056-0211-007-0003	SAFETY LIGHTS ONLY	$ 0.00	$ 2.56	$ 2.56
056-0211-007-0004	SAFETY LIGHTS ONLY	$ 0.00	$ 2.56	$ 2.56
056-0211-008-0001	SAFETY LIGHTS ONLY	$ 0.00	$ 2.56	$ 2.56
056-0211-008-0002	SAFETY LIGHTS ONLY	$ 0.00	$ 2.56	$ 2.56
056-0211-008-0003	SAFETY LIGHTS ONLY	$ 0.00	$ 2.56	$ 2.56
056-0211-008-0004	SAFETY LIGHTS ONLY	$ 0.00	$ 2.56	$ 2.56
056-0211-009-0001	SAFETY LIGHTS ONLY	$ 0.00	$ 2.56	$ 2.56
056-0211-009-0002	SAFETY LIGHTS ONLY	$ 0.00	$ 2.56	$ 2.56

City of Rancho Cordova
Lighting District No. 2012-1
Fiscal Year 2021-22 Assessment Roll

APN	District Classification	Street Light Charge	Safety Light Charge	Total Assessment
056-0211-009-0003	SAFETY LIGHTS ONLY	$ 0.00	$ 2.56	$ 2.56
056-0211-009-0004	SAFETY LIGHTS ONLY	$ 0.00	$ 2.56	$ 2.56
056-0211-010-0001	SAFETY LIGHTS ONLY	$ 0.00	$ 2.56	$ 2.56
056-0211-010-0002	SAFETY LIGHTS ONLY	$ 0.00	$ 2.56	$ 2.56
056-0211-010-0003	SAFETY LIGHTS ONLY	$ 0.00	$ 2.56	$ 2.56
056-0211-010-0004	SAFETY LIGHTS ONLY	$ 0.00	$ 2.56	$ 2.56
056-0211-011-0001	SAFETY LIGHTS ONLY	$ 0.00	$ 2.56	$ 2.56
056-0211-011-0002	SAFETY LIGHTS ONLY	$ 0.00	$ 2.56	$ 2.56
056-0211-011-0003	SAFETY LIGHTS ONLY	$ 0.00	$ 2.56	$ 2.56
056-0211-011-0004	SAFETY LIGHTS ONLY	$ 0.00	$ 2.56	$ 2.56
056-0212-001-0001	SAFETY LIGHTS ONLY	$ 0.00	$ 2.56	$ 2.56
056-0212-001-0002	SAFETY LIGHTS ONLY	$ 0.00	$ 2.56	$ 2.56
056-0212-001-0003	SAFETY LIGHTS ONLY	$ 0.00	$ 2.56	$ 2.56
056-0212-001-0004	SAFETY LIGHTS ONLY	$ 0.00	$ 2.56	$ 2.56
056-0212-002-0001	SAFETY LIGHTS ONLY	$ 0.00	$ 2.56	$ 2.56
056-0212-002-0002	SAFETY LIGHTS ONLY	$ 0.00	$ 2.56	$ 2.56
056-0212-002-0003	SAFETY LIGHTS ONLY	$ 0.00	$ 2.56	$ 2.56
056-0212-002-0004	SAFETY LIGHTS ONLY	$ 0.00	$ 2.56	$ 2.56
056-0212-003-0001	SAFETY LIGHTS ONLY	$ 0.00	$ 2.56	$ 2.56
056-0212-003-0002	SAFETY LIGHTS ONLY	$ 0.00	$ 2.56	$ 2.56
056-0212-003-0003	SAFETY LIGHTS ONLY	$ 0.00	$ 2.56	$ 2.56
056-0212-003-0004	SAFETY LIGHTS ONLY	$ 0.00	$ 2.56	$ 2.56
056-0212-004-0001	SAFETY LIGHTS ONLY	$ 0.00	$ 2.56	$ 2.56
056-0212-004-0002	SAFETY LIGHTS ONLY	$ 0.00	$ 2.56	$ 2.56
056-0212-004-0003	SAFETY LIGHTS ONLY	$ 0.00	$ 2.56	$ 2.56
056-0212-004-0004	SAFETY LIGHTS ONLY	$ 0.00	$ 2.56	$ 2.56
056-0212-005-0001	SAFETY LIGHTS ONLY	$ 0.00	$ 2.56	$ 2.56
056-0212-005-0002	SAFETY LIGHTS ONLY	$ 0.00	$ 2.56	$ 2.56
056-0212-005-0003	SAFETY LIGHTS ONLY	$ 0.00	$ 2.56	$ 2.56
056-0212-005-0004	SAFETY LIGHTS ONLY	$ 0.00	$ 2.56	$ 2.56
056-0212-006-0001	SAFETY LIGHTS ONLY	$ 0.00	$ 2.56	$ 2.56
056-0212-006-0002	SAFETY LIGHTS ONLY	$ 0.00	$ 2.56	$ 2.56
056-0212-006-0003	SAFETY LIGHTS ONLY	$ 0.00	$ 2.56	$ 2.56
056-0212-006-0004	SAFETY LIGHTS ONLY	$ 0.00	$ 2.56	$ 2.56
056-0212-007-0001	SAFETY LIGHTS ONLY	$ 0.00	$ 2.56	$ 2.56
056-0212-007-0002	SAFETY LIGHTS ONLY	$ 0.00	$ 2.56	$ 2.56
056-0212-007-0003	SAFETY LIGHTS ONLY	$ 0.00	$ 2.56	$ 2.56
056-0212-007-0004	SAFETY LIGHTS ONLY	$ 0.00	$ 2.56	$ 2.56
056-0212-008-0001	SAFETY LIGHTS ONLY	$ 0.00	$ 2.56	$ 2.56
056-0212-008-0002	SAFETY LIGHTS ONLY	$ 0.00	$ 2.56	$ 2.56
056-0212-008-0003	SAFETY LIGHTS ONLY	$ 0.00	$ 2.56	$ 2.56
056-0212-008-0004	SAFETY LIGHTS ONLY	$ 0.00	$ 2.56	$ 2.56
056-0212-009-0001	SAFETY LIGHTS ONLY	$ 0.00	$ 2.56	$ 2.56
056-0212-009-0002	SAFETY LIGHTS ONLY	$ 0.00	$ 2.56	$ 2.56

City of Rancho Cordova
Lighting District No. 2012-1
Fiscal Year 2021-22 Assessment Roll

APN	District Classification	Street Light Charge	Safety Light Charge	Total Assessment
056-0212-009-0003	SAFETY LIGHTS ONLY	$ 0.00	$ 2.56	$ 2.56
056-0212-009-0004	SAFETY LIGHTS ONLY	$ 0.00	$ 2.56	$ 2.56
056-0212-010-0001	SAFETY LIGHTS ONLY	$ 0.00	$ 2.56	$ 2.56
056-0212-010-0002	SAFETY LIGHTS ONLY	$ 0.00	$ 2.56	$ 2.56
056-0212-010-0003	SAFETY LIGHTS ONLY	$ 0.00	$ 2.56	$ 2.56
056-0212-010-0004	SAFETY LIGHTS ONLY	$ 0.00	$ 2.56	$ 2.56
056-0212-012-0001	NONRES	$ 13.35	$ 2.56	$ 15.90
056-0212-012-0002	NONRES	$ 13.35	$ 2.56	$ 15.90
056-0212-012-0003	NONRES	$ 13.35	$ 2.56	$ 15.90
056-0212-012-0004	NONRES	$ 13.35	$ 2.56	$ 15.90
056-0212-013-0001	NONRES	$ 3.78	$ 2.56	$ 6.34
056-0212-013-0002	NONRES	$ 3.78	$ 2.56	$ 6.34
056-0212-013-0003	NONRES	$ 3.78	$ 2.56	$ 6.34
056-0212-013-0004	NONRES	$ 3.78	$ 2.56	$ 6.34
056-0212-014-0001	SAFETY LIGHTS ONLY	$ 0.00	$ 2.56	$ 2.56
056-0212-014-0002	SAFETY LIGHTS ONLY	$ 0.00	$ 2.56	$ 2.56
056-0212-014-0003	SAFETY LIGHTS ONLY	$ 0.00	$ 2.56	$ 2.56
056-0212-014-0004	SAFETY LIGHTS ONLY	$ 0.00	$ 2.56	$ 2.56
056-0212-015-0001	SAFETY LIGHTS ONLY	$ 0.00	$ 2.56	$ 2.56
056-0212-015-0002	SAFETY LIGHTS ONLY	$ 0.00	$ 2.56	$ 2.56
056-0212-015-0003	SAFETY LIGHTS ONLY	$ 0.00	$ 2.56	$ 2.56
056-0212-015-0004	SAFETY LIGHTS ONLY	$ 0.00	$ 2.56	$ 2.56
056-0212-016-0001	SAFETY LIGHTS ONLY	$ 0.00	$ 2.56	$ 2.56
056-0212-016-0002	SAFETY LIGHTS ONLY	$ 0.00	$ 2.56	$ 2.56
056-0212-016-0003	SAFETY LIGHTS ONLY	$ 0.00	$ 2.56	$ 2.56
056-0212-016-0004	SAFETY LIGHTS ONLY	$ 0.00	$ 2.56	$ 2.56
056-0212-017-0001	SAFETY LIGHTS ONLY	$ 0.00	$ 2.56	$ 2.56
056-0212-017-0002	SAFETY LIGHTS ONLY	$ 0.00	$ 2.56	$ 2.56
056-0212-017-0003	SAFETY LIGHTS ONLY	$ 0.00	$ 2.56	$ 2.56
056-0212-017-0004	SAFETY LIGHTS ONLY	$ 0.00	$ 2.56	$ 2.56
056-0212-018-0001	SAFETY LIGHTS ONLY	$ 0.00	$ 2.56	$ 2.56
056-0212-018-0002	SAFETY LIGHTS ONLY	$ 0.00	$ 2.56	$ 2.56
056-0212-018-0003	SAFETY LIGHTS ONLY	$ 0.00	$ 2.56	$ 2.56
056-0212-018-0004	SAFETY LIGHTS ONLY	$ 0.00	$ 2.56	$ 2.56
056-0212-019-0001	SAFETY LIGHTS ONLY	$ 0.00	$ 2.56	$ 2.56
056-0212-019-0002	SAFETY LIGHTS ONLY	$ 0.00	$ 2.56	$ 2.56
056-0212-019-0003	SAFETY LIGHTS ONLY	$ 0.00	$ 2.56	$ 2.56
056-0212-019-0004	SAFETY LIGHTS ONLY	$ 0.00	$ 2.56	$ 2.56
056-0212-020-0001	SAFETY LIGHTS ONLY	$ 0.00	$ 2.56	$ 2.56
056-0212-020-0002	SAFETY LIGHTS ONLY	$ 0.00	$ 2.56	$ 2.56
056-0212-020-0003	SAFETY LIGHTS ONLY	$ 0.00	$ 2.56	$ 2.56
056-0212-020-0004	SAFETY LIGHTS ONLY	$ 0.00	$ 2.56	$ 2.56
056-0212-021-0001	SAFETY LIGHTS ONLY	$ 0.00	$ 2.56	$ 2.56
056-0212-021-0002	SAFETY LIGHTS ONLY	$ 0.00	$ 2.56	$ 2.56

City of Rancho Cordova
Lighting District No. 2012-1
Fiscal Year 2021-22 Assessment Roll

APN	District Classification	Street Light Charge	Safety Light Charge	Total Assessment
056-0212-021-0003	SAFETY LIGHTS ONLY	$ 0.00	$ 2.56	$ 2.56
056-0212-021-0004	SAFETY LIGHTS ONLY	$ 0.00	$ 2.56	$ 2.56
056-0212-022-0001	SAFETY LIGHTS ONLY	$ 0.00	$ 2.56	$ 2.56
056-0212-022-0002	SAFETY LIGHTS ONLY	$ 0.00	$ 2.56	$ 2.56
056-0212-022-0003	SAFETY LIGHTS ONLY	$ 0.00	$ 2.56	$ 2.56
056-0212-022-0004	SAFETY LIGHTS ONLY	$ 0.00	$ 2.56	$ 2.56
056-0212-023-0001	NONRES	$ 12.85	$ 2.56	$ 15.40
056-0212-023-0002	NONRES	$ 12.85	$ 2.56	$ 15.40
056-0212-023-0003	NONRES	$ 12.85	$ 2.56	$ 15.40
056-0212-023-0004	NONRES	$ 12.85	$ 2.56	$ 15.40
056-0222-004-0000	NONRES	$ 47.86	$ 2.56	$ 50.42
056-0222-020-0000	SAFETY LIGHTS ONLY	$ 0.00	$ 2.56	$ 2.56
056-0222-021-0000	SAFETY LIGHTS ONLY	$ 0.00	$ 2.56	$ 2.56
056-0222-022-0000	SAFETY LIGHTS ONLY	$ 0.00	$ 2.56	$ 2.56
056-0222-023-0000	NONRES	$ 18.64	$ 2.56	$ 21.20
056-0222-024-0000	SAFETY LIGHTS ONLY	$ 0.00	$ 2.56	$ 2.56
056-0222-025-0000	SAFETY LIGHTS ONLY	$ 0.00	$ 2.56	$ 2.56
056-0230-007-0000	SAFETY LIGHTS ONLY	$ 0.00	$ 2.56	$ 2.56
056-0230-008-0000	SAFETY LIGHTS ONLY	$ 0.00	$ 2.56	$ 2.56
056-0230-009-0000	SAFETY LIGHTS ONLY	$ 0.00	$ 2.56	$ 2.56
056-0230-012-0000	NONRES	$ 38.04	$ 2.56	$ 40.60
056-0230-014-0000	SAFETY LIGHTS ONLY	$ 0.00	$ 2.56	$ 2.56
056-0230-015-0000	SAFETY LIGHTS ONLY	$ 0.00	$ 2.56	$ 2.56
056-0230-016-0000	SAFETY LIGHTS ONLY	$ 0.00	$ 2.56	$ 2.56
056-0230-017-0000	SAFETY LIGHTS ONLY	$ 0.00	$ 2.56	$ 2.56
056-0230-018-0000	SAFETY LIGHTS ONLY	$ 0.00	$ 2.56	$ 2.56
056-0230-019-0000	SAFETY LIGHTS ONLY	$ 0.00	$ 2.56	$ 2.56
056-0230-020-0000	SAFETY LIGHTS ONLY	$ 0.00	$ 2.56	$ 2.56
056-0230-021-0000	SAFETY LIGHTS ONLY	$ 0.00	$ 2.56	$ 2.56
056-0230-022-0000	SAFETY LIGHTS ONLY	$ 0.00	$ 2.56	$ 2.56
056-0230-024-0000	SAFETY LIGHTS ONLY	$ 0.00	$ 2.56	$ 2.56
056-0241-001-0001	NONRES	$ 12.34	$ 2.56	$ 14.90
056-0241-001-0002	NONRES	$ 12.34	$ 2.56	$ 14.90
056-0241-001-0003	NONRES	$ 12.34	$ 2.56	$ 14.90
056-0241-001-0004	NONRES	$ 12.34	$ 2.56	$ 14.90
056-0241-002-0001	NONRES	$ 3.53	$ 2.56	$ 6.08
056-0241-002-0002	NONRES	$ 3.53	$ 2.56	$ 6.08
056-0241-002-0003	NONRES	$ 3.53	$ 2.56	$ 6.08
056-0241-002-0004	NONRES	$ 3.53	$ 2.56	$ 6.08
056-0241-003-0001	NONRES	$ 3.53	$ 2.56	$ 6.08
056-0241-003-0002	NONRES	$ 3.53	$ 2.56	$ 6.08
056-0241-003-0003	NONRES	$ 3.53	$ 2.56	$ 6.08
056-0241-003-0004	NONRES	$ 3.53	$ 2.56	$ 6.08
056-0241-004-0001	NONRES	$ 3.53	$ 2.56	$ 6.08

City of Rancho Cordova
Lighting District No. 2012-1
Fiscal Year 2021-22 Assessment Roll

APN	District Classification	Street Light Charge	Safety Light Charge	Total Assessment
056-0241-004-0002	NONRES	$ 3.53	$ 2.56	$ 6.08
056-0241-004-0003	NONRES	$ 3.53	$ 2.56	$ 6.08
056-0241-004-0004	NONRES	$ 3.53	$ 2.56	$ 6.08
056-0241-005-0001	NONRES	$ 3.53	$ 2.56	$ 6.08
056-0241-005-0002	NONRES	$ 3.53	$ 2.56	$ 6.08
056-0241-005-0003	NONRES	$ 3.53	$ 2.56	$ 6.08
056-0241-005-0004	NONRES	$ 3.53	$ 2.56	$ 6.08
056-0241-006-0001	NONRES	$ 3.53	$ 2.56	$ 6.08
056-0241-006-0002	NONRES	$ 3.53	$ 2.56	$ 6.08
056-0241-006-0003	NONRES	$ 3.53	$ 2.56	$ 6.08
056-0241-006-0004	NONRES	$ 3.53	$ 2.56	$ 6.08
056-0241-007-0001	NONRES	$ 3.53	$ 2.56	$ 6.08
056-0241-007-0002	NONRES	$ 3.53	$ 2.56	$ 6.08
056-0241-007-0003	NONRES	$ 3.53	$ 2.56	$ 6.08
056-0241-007-0004	NONRES	$ 3.53	$ 2.56	$ 6.08
056-0241-008-0001	NONRES	$ 3.53	$ 2.56	$ 6.08
056-0241-008-0002	NONRES	$ 3.53	$ 2.56	$ 6.08
056-0241-008-0003	NONRES	$ 3.53	$ 2.56	$ 6.08
056-0241-008-0004	NONRES	$ 3.53	$ 2.56	$ 6.08
056-0241-009-0001	NONRES	$ 3.53	$ 2.56	$ 6.08
056-0241-009-0002	NONRES	$ 3.53	$ 2.56	$ 6.08
056-0241-009-0003	NONRES	$ 3.53	$ 2.56	$ 6.08
056-0241-009-0004	NONRES	$ 3.53	$ 2.56	$ 6.08
056-0241-010-0001	NONRES	$ 3.53	$ 2.56	$ 6.08
056-0241-010-0002	NONRES	$ 3.53	$ 2.56	$ 6.08
056-0241-010-0003	NONRES	$ 3.53	$ 2.56	$ 6.08
056-0241-010-0004	NONRES	$ 3.53	$ 2.56	$ 6.08
056-0241-011-0001	NONRES	$ 3.53	$ 2.56	$ 6.08
056-0241-011-0002	NONRES	$ 3.53	$ 2.56	$ 6.08
056-0241-011-0003	NONRES	$ 3.53	$ 2.56	$ 6.08
056-0241-011-0004	NONRES	$ 3.53	$ 2.56	$ 6.08
056-0241-012-0001	NONRES	$ 3.53	$ 2.56	$ 6.08
056-0241-012-0002	NONRES	$ 3.53	$ 2.56	$ 6.08
056-0241-012-0003	NONRES	$ 3.53	$ 2.56	$ 6.08
056-0241-012-0004	NONRES	$ 3.53	$ 2.56	$ 6.08
056-0241-013-0001	NONRES	$ 3.53	$ 2.56	$ 6.08
056-0241-013-0002	NONRES	$ 3.53	$ 2.56	$ 6.08
056-0241-013-0003	NONRES	$ 3.53	$ 2.56	$ 6.08
056-0241-013-0004	NONRES	$ 3.53	$ 2.56	$ 6.08
056-0241-014-0001	NONRES	$ 3.53	$ 2.56	$ 6.08
056-0241-014-0002	NONRES	$ 3.53	$ 2.56	$ 6.08
056-0241-014-0003	NONRES	$ 3.53	$ 2.56	$ 6.08
056-0241-014-0004	NONRES	$ 3.53	$ 2.56	$ 6.08
056-0241-015-0001	NONRES	$ 3.53	$ 2.56	$ 6.08

City of Rancho Cordova
Lighting District No. 2012-1
Fiscal Year 2021-22 Assessment Roll

APN	District Classification	Street Light Charge	Safety Light Charge	Total Assessment
056-0241-015-0002	NONRES	$ 3.53	$ 2.56	$ 6.08
056-0241-015-0003	NONRES	$ 3.53	$ 2.56	$ 6.08
056-0241-015-0004	NONRES	$ 3.53	$ 2.56	$ 6.08
056-0241-016-0001	NONRES	$ 3.53	$ 2.56	$ 6.08
056-0241-016-0002	NONRES	$ 3.53	$ 2.56	$ 6.08
056-0241-016-0003	NONRES	$ 3.53	$ 2.56	$ 6.08
056-0241-016-0004	NONRES	$ 3.53	$ 2.56	$ 6.08
056-0241-017-0001	NONRES	$ 3.53	$ 2.56	$ 6.08
056-0241-017-0002	NONRES	$ 3.53	$ 2.56	$ 6.08
056-0241-017-0003	NONRES	$ 3.53	$ 2.56	$ 6.08
056-0241-017-0004	NONRES	$ 3.53	$ 2.56	$ 6.08
056-0241-018-0001	NONRES	$ 3.53	$ 2.56	$ 6.08
056-0241-018-0002	NONRES	$ 3.53	$ 2.56	$ 6.08
056-0241-018-0003	NONRES	$ 3.53	$ 2.56	$ 6.08
056-0241-018-0004	NONRES	$ 3.53	$ 2.56	$ 6.08
056-0241-019-0001	NONRES	$ 2.77	$ 2.56	$ 5.32
056-0241-019-0002	NONRES	$ 2.77	$ 2.56	$ 5.32
056-0241-019-0003	NONRES	$ 2.77	$ 2.56	$ 5.32
056-0241-019-0004	NONRES	$ 2.77	$ 2.56	$ 5.32
056-0241-020-0001	NONRES	$ 1.76	$ 2.56	$ 4.32
056-0241-020-0002	NONRES	$ 1.76	$ 2.56	$ 4.32
056-0241-020-0003	NONRES	$ 1.76	$ 2.56	$ 4.32
056-0241-020-0004	NONRES	$ 1.76	$ 2.56	$ 4.32
056-0241-021-0001	NONRES	$ 2.27	$ 2.56	$ 4.82
056-0241-021-0002	NONRES	$ 2.27	$ 2.56	$ 4.82
056-0241-021-0003	NONRES	$ 2.27	$ 2.56	$ 4.82
056-0241-021-0004	NONRES	$ 2.27	$ 2.56	$ 4.82
056-0241-022-0001	NONRES	$ 3.78	$ 2.56	$ 6.34
056-0241-022-0002	NONRES	$ 3.78	$ 2.56	$ 6.34
056-0241-022-0003	NONRES	$ 3.78	$ 2.56	$ 6.34
056-0241-022-0004	NONRES	$ 3.78	$ 2.56	$ 6.34
056-0241-023-0001	NONRES	$ 3.27	$ 2.56	$ 5.82
056-0241-023-0002	NONRES	$ 3.27	$ 2.56	$ 5.82
056-0241-023-0003	NONRES	$ 3.27	$ 2.56	$ 5.82
056-0241-023-0004	NONRES	$ 3.27	$ 2.56	$ 5.82
056-0241-024-0001	NONRES	$ 4.03	$ 2.56	$ 6.58
056-0241-024-0002	NONRES	$ 4.03	$ 2.56	$ 6.58
056-0241-024-0003	NONRES	$ 4.03	$ 2.56	$ 6.58
056-0241-024-0004	NONRES	$ 4.03	$ 2.56	$ 6.58
056-0241-025-0001	NONRES	$ 11.59	$ 2.56	$ 14.14
056-0241-025-0002	NONRES	$ 11.59	$ 2.56	$ 14.14
056-0241-025-0003	NONRES	$ 11.59	$ 2.56	$ 14.14
056-0241-026-0001	NONRES	$ 3.78	$ 2.56	$ 6.34
056-0241-026-0002	NONRES	$ 3.78	$ 2.56	$ 6.34

City of Rancho Cordova
Lighting District No. 2012-1
Fiscal Year 2021-22 Assessment Roll

APN	District Classification	Street Light Charge	Safety Light Charge	Total Assessment
056-0241-026-0003	NONRES	$ 3.78	$ 2.56	$ 6.34
056-0241-026-0004	NONRES	$ 3.78	$ 2.56	$ 6.34
056-0241-027-0001	NONRES	$ 6.05	$ 2.56	$ 8.60
056-0241-027-0002	NONRES	$ 6.05	$ 2.56	$ 8.60
056-0241-027-0003	NONRES	$ 6.05	$ 2.56	$ 8.60
056-0241-027-0004	NONRES	$ 6.05	$ 2.56	$ 8.60
056-0242-033-0001	NONRES	$ 18.89	$ 2.56	$ 21.44
056-0242-033-0002	NONRES	$ 18.89	$ 2.56	$ 21.44
056-0242-033-0003	NONRES	$ 18.89	$ 2.56	$ 21.44
056-0242-033-0004	NONRES	$ 18.89	$ 2.56	$ 21.44
056-0242-034-0001	NONRES	$ 3.53	$ 2.56	$ 6.08
056-0242-034-0002	NONRES	$ 3.53	$ 2.56	$ 6.08
056-0242-034-0003	NONRES	$ 3.53	$ 2.56	$ 6.08
056-0242-034-0004	NONRES	$ 3.53	$ 2.56	$ 6.08
056-0242-035-0001	NONRES	$ 3.53	$ 2.56	$ 6.08
056-0242-035-0002	NONRES	$ 3.53	$ 2.56	$ 6.08
056-0242-035-0003	NONRES	$ 3.53	$ 2.56	$ 6.08
056-0242-035-0004	NONRES	$ 3.53	$ 2.56	$ 6.08
056-0242-036-0001	NONRES	$ 3.53	$ 2.56	$ 6.08
056-0242-036-0002	NONRES	$ 3.53	$ 2.56	$ 6.08
056-0242-036-0003	NONRES	$ 3.53	$ 2.56	$ 6.08
056-0242-036-0004	NONRES	$ 3.53	$ 2.56	$ 6.08
056-0242-037-0001	NONRES	$ 3.53	$ 2.56	$ 6.08
056-0242-037-0002	NONRES	$ 3.53	$ 2.56	$ 6.08
056-0242-037-0003	NONRES	$ 3.53	$ 2.56	$ 6.08
056-0242-037-0004	NONRES	$ 3.53	$ 2.56	$ 6.08
056-0242-038-0001	NONRES	$ 3.53	$ 2.56	$ 6.08
056-0242-038-0002	NONRES	$ 3.53	$ 2.56	$ 6.08
056-0242-038-0003	NONRES	$ 3.53	$ 2.56	$ 6.08
056-0242-038-0004	NONRES	$ 3.53	$ 2.56	$ 6.08
056-0242-039-0001	NONRES	$ 3.53	$ 2.56	$ 6.08
056-0242-039-0002	NONRES	$ 3.53	$ 2.56	$ 6.08
056-0242-039-0003	NONRES	$ 3.53	$ 2.56	$ 6.08
056-0242-039-0004	NONRES	$ 3.53	$ 2.56	$ 6.08
056-0242-040-0001	NONRES	$ 3.53	$ 2.56	$ 6.08
056-0242-040-0002	NONRES	$ 3.53	$ 2.56	$ 6.08
056-0242-040-0003	NONRES	$ 3.53	$ 2.56	$ 6.08
056-0242-040-0004	NONRES	$ 3.53	$ 2.56	$ 6.08
056-0242-041-0001	NONRES	$ 3.78	$ 2.56	$ 6.34
056-0242-041-0002	NONRES	$ 3.78	$ 2.56	$ 6.34
056-0242-041-0003	NONRES	$ 3.78	$ 2.56	$ 6.34
056-0242-041-0004	NONRES	$ 3.78	$ 2.56	$ 6.34
056-0242-042-0001	NONRES	$ 3.78	$ 2.56	$ 6.34
056-0242-042-0002	NONRES	$ 3.78	$ 2.56	$ 6.34

City of Rancho Cordova
Lighting District No. 2012-1
Fiscal Year 2021-22 Assessment Roll

APN	District Classification	Street Light Charge	Safety Light Charge	Total Assessment
056-0242-042-0003	NONRES	$ 3.78	$ 2.56	$ 6.34
056-0242-042-0004	NONRES	$ 3.78	$ 2.56	$ 6.34
056-0242-043-0001	NONRES	$ 3.78	$ 2.56	$ 6.34
056-0242-043-0002	NONRES	$ 3.78	$ 2.56	$ 6.34
056-0242-043-0003	NONRES	$ 3.78	$ 2.56	$ 6.34
056-0242-043-0004	NONRES	$ 3.78	$ 2.56	$ 6.34
056-0242-044-0001	NONRES	$ 3.78	$ 2.56	$ 6.34
056-0242-044-0002	NONRES	$ 3.78	$ 2.56	$ 6.34
056-0242-044-0003	NONRES	$ 3.78	$ 2.56	$ 6.34
056-0242-044-0004	NONRES	$ 3.78	$ 2.56	$ 6.34
056-0242-045-0001	NONRES	$ 3.78	$ 2.56	$ 6.34
056-0242-045-0002	NONRES	$ 3.78	$ 2.56	$ 6.34
056-0242-045-0003	NONRES	$ 3.78	$ 2.56	$ 6.34
056-0242-045-0004	NONRES	$ 3.78	$ 2.56	$ 6.34
056-0242-046-0001	NONRES	$ 14.61	$ 2.56	$ 17.16
056-0242-046-0002	NONRES	$ 14.61	$ 2.56	$ 17.16
056-0242-046-0003	NONRES	$ 14.61	$ 2.56	$ 17.16
056-0242-046-0004	NONRES	$ 14.61	$ 2.56	$ 17.16
056-0242-047-0001	NONRES	$ 13.35	$ 2.56	$ 15.90
056-0242-047-0002	NONRES	$ 13.35	$ 2.56	$ 15.90
056-0242-047-0003	NONRES	$ 13.35	$ 2.56	$ 15.90
056-0242-047-0004	NONRES	$ 13.35	$ 2.56	$ 15.90
056-0242-048-0001	NONRES	$ 3.53	$ 2.56	$ 6.08
056-0242-048-0002	NONRES	$ 3.53	$ 2.56	$ 6.08
056-0242-048-0003	NONRES	$ 3.53	$ 2.56	$ 6.08
056-0242-048-0004	NONRES	$ 3.53	$ 2.56	$ 6.08
056-0242-049-0001	NONRES	$ 3.53	$ 2.56	$ 6.08
056-0242-049-0002	NONRES	$ 3.53	$ 2.56	$ 6.08
056-0242-049-0003	NONRES	$ 3.53	$ 2.56	$ 6.08
056-0242-049-0004	NONRES	$ 3.53	$ 2.56	$ 6.08
056-0242-050-0001	NONRES	$ 3.53	$ 2.56	$ 6.08
056-0242-050-0002	NONRES	$ 3.53	$ 2.56	$ 6.08
056-0242-050-0003	NONRES	$ 3.53	$ 2.56	$ 6.08
056-0242-050-0004	NONRES	$ 3.53	$ 2.56	$ 6.08
056-0242-051-0001	NONRES	$ 3.53	$ 2.56	$ 6.08
056-0242-051-0002	NONRES	$ 3.53	$ 2.56	$ 6.08
056-0242-051-0003	NONRES	$ 3.53	$ 2.56	$ 6.08
056-0242-051-0004	NONRES	$ 3.53	$ 2.56	$ 6.08
056-0242-052-0001	NONRES	$ 3.53	$ 2.56	$ 6.08
056-0242-052-0002	NONRES	$ 3.53	$ 2.56	$ 6.08
056-0242-052-0003	NONRES	$ 3.53	$ 2.56	$ 6.08
056-0242-052-0004	NONRES	$ 3.53	$ 2.56	$ 6.08
056-0242-053-0001	NONRES	$ 3.53	$ 2.56	$ 6.08
056-0242-053-0002	NONRES	$ 3.53	$ 2.56	$ 6.08

City of Rancho Cordova
Lighting District No. 2012-1
Fiscal Year 2021-22 Assessment Roll

APN	District Classification	Street Light Charge	Safety Light Charge	Total Assessment
056-0242-053-0003	NONRES	$ 3.53	$ 2.56	$ 6.08
056-0242-053-0004	NONRES	$ 3.53	$ 2.56	$ 6.08
056-0242-054-0001	NONRES	$ 3.53	$ 2.56	$ 6.08
056-0242-054-0002	NONRES	$ 3.53	$ 2.56	$ 6.08
056-0242-054-0003	NONRES	$ 3.53	$ 2.56	$ 6.08
056-0242-054-0004	NONRES	$ 3.53	$ 2.56	$ 6.08
056-0242-055-0001	NONRES	$ 3.53	$ 2.56	$ 6.08
056-0242-055-0002	NONRES	$ 3.53	$ 2.56	$ 6.08
056-0242-055-0003	NONRES	$ 3.53	$ 2.56	$ 6.08
056-0242-055-0004	NONRES	$ 3.53	$ 2.56	$ 6.08
056-0242-056-0001	NONRES	$ 3.53	$ 2.56	$ 6.08
056-0242-056-0002	NONRES	$ 3.53	$ 2.56	$ 6.08
056-0242-056-0003	NONRES	$ 3.53	$ 2.56	$ 6.08
056-0242-056-0004	NONRES	$ 3.53	$ 2.56	$ 6.08
056-0242-057-0001	NONRES	$ 3.53	$ 2.56	$ 6.08
056-0242-057-0002	NONRES	$ 3.53	$ 2.56	$ 6.08
056-0242-057-0003	NONRES	$ 3.53	$ 2.56	$ 6.08
056-0242-057-0004	NONRES	$ 3.53	$ 2.56	$ 6.08
056-0242-058-0001	NONRES	$ 3.53	$ 2.56	$ 6.08
056-0242-058-0002	NONRES	$ 3.53	$ 2.56	$ 6.08
056-0242-058-0003	NONRES	$ 3.53	$ 2.56	$ 6.08
056-0242-058-0004	NONRES	$ 3.53	$ 2.56	$ 6.08
056-0242-059-0001	NONRES	$ 3.53	$ 2.56	$ 6.08
056-0242-059-0002	NONRES	$ 3.53	$ 2.56	$ 6.08
056-0242-059-0003	NONRES	$ 3.53	$ 2.56	$ 6.08
056-0242-059-0004	NONRES	$ 3.53	$ 2.56	$ 6.08
056-0242-060-0001	NONRES	$ 3.53	$ 2.56	$ 6.08
056-0242-060-0002	NONRES	$ 3.53	$ 2.56	$ 6.08
056-0242-060-0003	NONRES	$ 3.53	$ 2.56	$ 6.08
056-0242-060-0004	NONRES	$ 3.53	$ 2.56	$ 6.08
056-0242-061-0001	NONRES	$ 3.53	$ 2.56	$ 6.08
056-0242-061-0002	NONRES	$ 3.53	$ 2.56	$ 6.08
056-0242-061-0003	NONRES	$ 3.53	$ 2.56	$ 6.08
056-0242-061-0004	NONRES	$ 3.53	$ 2.56	$ 6.08
056-0242-062-0001	NONRES	$ 12.60	$ 2.56	$ 15.16
056-0242-062-0002	NONRES	$ 12.60	$ 2.56	$ 15.16
056-0242-062-0003	NONRES	$ 12.60	$ 2.56	$ 15.16
056-0242-062-0004	NONRES	$ 12.60	$ 2.56	$ 15.16
056-0250-001-0000	SAFETY LIGHTS ONLY	$ 0.00	$ 2.56	$ 2.56
056-0250-002-0000	SAFETY LIGHTS ONLY	$ 0.00	$ 2.56	$ 2.56
056-0250-003-0000	SAFETY LIGHTS ONLY	$ 0.00	$ 2.56	$ 2.56
056-0250-004-0000	SAFETY LIGHTS ONLY	$ 0.00	$ 2.56	$ 2.56
056-0250-005-0000	SAFETY LIGHTS ONLY	$ 0.00	$ 2.56	$ 2.56
056-0250-006-0000	SAFETY LIGHTS ONLY	$ 0.00	$ 2.56	$ 2.56

City of Rancho Cordova
Lighting District No. 2012-1
Fiscal Year 2021-22 Assessment Roll

APN	District Classification	Street Light Charge	Safety Light Charge	Total Assessment
056-0250-007-0000	SAFETY LIGHTS ONLY	$ 0.00	$ 2.56	$ 2.56
056-0250-008-0000	SAFETY LIGHTS ONLY	$ 0.00	$ 2.56	$ 2.56
056-0250-009-0000	SAFETY LIGHTS ONLY	$ 0.00	$ 2.56	$ 2.56
056-0250-010-0000	SAFETY LIGHTS ONLY	$ 0.00	$ 2.56	$ 2.56
056-0250-011-0000	SAFETY LIGHTS ONLY	$ 0.00	$ 2.56	$ 2.56
056-0250-012-0000	SAFETY LIGHTS ONLY	$ 0.00	$ 2.56	$ 2.56
056-0250-013-0000	SAFETY LIGHTS ONLY	$ 0.00	$ 2.56	$ 2.56
056-0250-014-0000	SAFETY LIGHTS ONLY	$ 0.00	$ 2.56	$ 2.56
056-0250-015-0000	SAFETY LIGHTS ONLY	$ 0.00	$ 2.56	$ 2.56
056-0250-016-0000	SAFETY LIGHTS ONLY	$ 0.00	$ 2.56	$ 2.56
056-0250-017-0000	SAFETY LIGHTS ONLY	$ 0.00	$ 2.56	$ 2.56
056-0250-018-0000	SAFETY LIGHTS ONLY	$ 0.00	$ 2.56	$ 2.56
056-0250-019-0000	SAFETY LIGHTS ONLY	$ 0.00	$ 2.56	$ 2.56
056-0250-020-0000	SAFETY LIGHTS ONLY	$ 0.00	$ 2.56	$ 2.56
056-0250-021-0000	SAFETY LIGHTS ONLY	$ 0.00	$ 2.56	$ 2.56
056-0250-022-0000	SAFETY LIGHTS ONLY	$ 0.00	$ 2.56	$ 2.56
056-0250-023-0000	SAFETY LIGHTS ONLY	$ 0.00	$ 2.56	$ 2.56
056-0250-024-0000	SAFETY LIGHTS ONLY	$ 0.00	$ 2.56	$ 2.56
056-0250-025-0000	SAFETY LIGHTS ONLY	$ 0.00	$ 2.56	$ 2.56
056-0250-026-0000	SAFETY LIGHTS ONLY	$ 0.00	$ 2.56	$ 2.56
056-0250-027-0000	SAFETY LIGHTS ONLY	$ 0.00	$ 2.56	$ 2.56
056-0250-028-0000	SAFETY LIGHTS ONLY	$ 0.00	$ 2.56	$ 2.56
056-0250-029-0000	SAFETY LIGHTS ONLY	$ 0.00	$ 2.56	$ 2.56
056-0250-030-0000	SAFETY LIGHTS ONLY	$ 0.00	$ 2.56	$ 2.56
056-0250-031-0000	SAFETY LIGHTS ONLY	$ 0.00	$ 2.56	$ 2.56
056-0250-032-0000	SAFETY LIGHTS ONLY	$ 0.00	$ 2.56	$ 2.56
056-0250-033-0000	SAFETY LIGHTS ONLY	$ 0.00	$ 2.56	$ 2.56
056-0250-034-0000	SAFETY LIGHTS ONLY	$ 0.00	$ 2.56	$ 2.56
056-0250-035-0000	SAFETY LIGHTS ONLY	$ 0.00	$ 2.56	$ 2.56
056-0250-036-0000	SAFETY LIGHTS ONLY	$ 0.00	$ 2.56	$ 2.56
056-0250-037-0000	SAFETY LIGHTS ONLY	$ 0.00	$ 2.56	$ 2.56
056-0250-038-0000	SAFETY LIGHTS ONLY	$ 0.00	$ 2.56	$ 2.56
056-0250-039-0000	SAFETY LIGHTS ONLY	$ 0.00	$ 2.56	$ 2.56
056-0250-040-0000	SAFETY LIGHTS ONLY	$ 0.00	$ 2.56	$ 2.56
056-0250-041-0000	SAFETY LIGHTS ONLY	$ 0.00	$ 2.56	$ 2.56
056-0250-042-0000	SAFETY LIGHTS ONLY	$ 0.00	$ 2.56	$ 2.56
056-0250-043-0000	SAFETY LIGHTS ONLY	$ 0.00	$ 2.56	$ 2.56
056-0250-044-0000	SAFETY LIGHTS ONLY	$ 0.00	$ 2.56	$ 2.56
056-0250-045-0000	SAFETY LIGHTS ONLY	$ 0.00	$ 2.56	$ 2.56
056-0250-046-0000	SAFETY LIGHTS ONLY	$ 0.00	$ 2.56	$ 2.56
056-0250-047-0000	SAFETY LIGHTS ONLY	$ 0.00	$ 2.56	$ 2.56
056-0250-048-0000	SAFETY LIGHTS ONLY	$ 0.00	$ 2.56	$ 2.56
056-0250-049-0000	SAFETY LIGHTS ONLY	$ 0.00	$ 2.56	$ 2.56
056-0250-050-0000	SAFETY LIGHTS ONLY	$ 0.00	$ 2.56	$ 2.56

City of Rancho Cordova
Lighting District No. 2012-1
Fiscal Year 2021-22 Assessment Roll

APN	District Classification	Street Light Charge	Safety Light Charge	Total Assessment
056-0250-051-0000	SAFETY LIGHTS ONLY	$ 0.00	$ 2.56	$ 2.56
056-0250-052-0000	NONRES	$ 45.09	$ 2.56	$ 47.64
056-0260-001-0000	NONRES	$ 64.99	$ 2.56	$ 67.54
056-0260-011-0000	NONRES	$ 73.30	$ 2.56	$ 75.86
056-0260-012-0000	SAFETY LIGHTS ONLY	$ 0.00	$ 2.56	$ 2.56
056-0260-013-0000	SAFETY LIGHTS ONLY	$ 0.00	$ 2.56	$ 2.56
056-0260-014-0000	NONRES	$ 52.65	$ 2.56	$ 55.20
056-0260-015-0000	NONRES	$ 115.62	$ 2.56	$ 118.18
056-0260-016-0000	NONRES	$ 209.33	$ 2.56	$ 211.88
056-0260-019-0000	SAFETY LIGHTS ONLY	$ 0.00	$ 2.56	$ 2.56
056-0270-001-0000	RESIDENTIAL	$ 15.32	$ 2.56	$ 17.88
056-0270-002-0000	RESIDENTIAL	$ 15.32	$ 2.56	$ 17.88
056-0270-003-0000	RESIDENTIAL	$ 15.32	$ 2.56	$ 17.88
056-0270-004-0000	RESIDENTIAL	$ 15.32	$ 2.56	$ 17.88
056-0270-005-0000	RESIDENTIAL	$ 15.32	$ 2.56	$ 17.88
056-0270-006-0000	RESIDENTIAL	$ 15.32	$ 2.56	$ 17.88
056-0270-007-0000	RESIDENTIAL	$ 15.32	$ 2.56	$ 17.88
056-0270-008-0000	RESIDENTIAL	$ 15.32	$ 2.56	$ 17.88
056-0270-009-0000	RESIDENTIAL	$ 15.32	$ 2.56	$ 17.88
056-0270-010-0000	RESIDENTIAL	$ 15.32	$ 2.56	$ 17.88
056-0270-011-0000	RESIDENTIAL	$ 15.32	$ 2.56	$ 17.88
056-0270-012-0000	RESIDENTIAL	$ 15.32	$ 2.56	$ 17.88
056-0270-013-0000	RESIDENTIAL	$ 15.32	$ 2.56	$ 17.88
056-0270-014-0000	RESIDENTIAL	$ 15.32	$ 2.56	$ 17.88
056-0270-015-0000	RESIDENTIAL	$ 15.32	$ 2.56	$ 17.88
056-0270-016-0000	RESIDENTIAL	$ 15.32	$ 2.56	$ 17.88
056-0270-017-0000	RESIDENTIAL	$ 15.32	$ 2.56	$ 17.88
056-0270-018-0000	RESIDENTIAL	$ 15.32	$ 2.56	$ 17.88
056-0270-019-0000	RESIDENTIAL	$ 15.32	$ 2.56	$ 17.88
056-0270-020-0000	RESIDENTIAL	$ 15.32	$ 2.56	$ 17.88
056-0270-021-0000	RESIDENTIAL	$ 15.32	$ 2.56	$ 17.88
056-0270-022-0000	RESIDENTIAL	$ 15.32	$ 2.56	$ 17.88
056-0270-023-0000	RESIDENTIAL	$ 15.32	$ 2.56	$ 17.88
056-0270-024-0000	RESIDENTIAL	$ 15.32	$ 2.56	$ 17.88
056-0270-025-0000	RESIDENTIAL	$ 15.32	$ 2.56	$ 17.88
056-0270-026-0000	RESIDENTIAL	$ 15.32	$ 2.56	$ 17.88
056-0270-027-0000	RESIDENTIAL	$ 15.32	$ 2.56	$ 17.88
056-0270-028-0000	RESIDENTIAL	$ 15.32	$ 2.56	$ 17.88
056-0270-029-0000	RESIDENTIAL	$ 15.32	$ 2.56	$ 17.88
056-0270-030-0000	RESIDENTIAL	$ 15.32	$ 2.56	$ 17.88
056-0270-031-0000	RESIDENTIAL	$ 15.32	$ 2.56	$ 17.88
056-0270-032-0000	RESIDENTIAL	$ 15.32	$ 2.56	$ 17.88
056-0270-033-0000	RESIDENTIAL	$ 15.32	$ 2.56	$ 17.88
056-0270-034-0000	RESIDENTIAL	$ 15.32	$ 2.56	$ 17.88

City of Rancho Cordova
Lighting District No. 2012-1
Fiscal Year 2021-22 Assessment Roll

APN	District Classification	Street Light Charge	Safety Light Charge	Total Assessment
056-0270-035-0000	RESIDENTIAL	$ 15.32	$ 2.56	$ 17.88
056-0270-036-0000	RESIDENTIAL	$ 15.32	$ 2.56	$ 17.88
056-0270-037-0000	RESIDENTIAL	$ 15.32	$ 2.56	$ 17.88
056-0270-038-0000	RESIDENTIAL	$ 15.32	$ 2.56	$ 17.88
056-0270-039-0000	RESIDENTIAL	$ 15.32	$ 2.56	$ 17.88
056-0270-040-0000	RESIDENTIAL	$ 15.32	$ 2.56	$ 17.88
056-0270-041-0000	RESIDENTIAL	$ 15.32	$ 2.56	$ 17.88
056-0270-042-0000	RESIDENTIAL	$ 15.32	$ 2.56	$ 17.88
056-0270-043-0000	RESIDENTIAL	$ 15.32	$ 2.56	$ 17.88
056-0270-044-0000	RESIDENTIAL	$ 15.32	$ 2.56	$ 17.88
056-0270-045-0000	RESIDENTIAL	$ 15.32	$ 2.56	$ 17.88
056-0270-046-0000	RESIDENTIAL	$ 15.32	$ 2.56	$ 17.88
056-0270-047-0000	RESIDENTIAL	$ 15.32	$ 2.56	$ 17.88
056-0270-048-0000	RESIDENTIAL	$ 15.32	$ 2.56	$ 17.88
056-0270-049-0000	RESIDENTIAL	$ 15.32	$ 2.56	$ 17.88
056-0270-050-0000	RESIDENTIAL	$ 15.32	$ 2.56	$ 17.88
056-0270-051-0000	RESIDENTIAL	$ 15.32	$ 2.56	$ 17.88
056-0270-052-0000	RESIDENTIAL	$ 15.32	$ 2.56	$ 17.88
056-0270-053-0000	RESIDENTIAL	$ 15.32	$ 2.56	$ 17.88
056-0270-054-0000	RESIDENTIAL	$ 15.32	$ 2.56	$ 17.88
056-0270-055-0000	RESIDENTIAL	$ 15.32	$ 2.56	$ 17.88
056-0270-056-0000	RESIDENTIAL	$ 15.32	$ 2.56	$ 17.88
056-0270-057-0000	RESIDENTIAL	$ 15.32	$ 2.56	$ 17.88
056-0270-058-0000	RESIDENTIAL	$ 15.32	$ 2.56	$ 17.88
056-0270-059-0000	RESIDENTIAL	$ 15.32	$ 2.56	$ 17.88
056-0270-060-0000	RESIDENTIAL	$ 15.32	$ 2.56	$ 17.88
056-0270-061-0000	RESIDENTIAL	$ 15.32	$ 2.56	$ 17.88
056-0270-062-0000	RESIDENTIAL	$ 15.32	$ 2.56	$ 17.88
056-0270-063-0000	RESIDENTIAL	$ 15.32	$ 2.56	$ 17.88
056-0270-064-0000	RESIDENTIAL	$ 15.32	$ 2.56	$ 17.88
056-0270-065-0000	RESIDENTIAL	$ 15.32	$ 2.56	$ 17.88
056-0270-066-0000	RESIDENTIAL	$ 15.32	$ 2.56	$ 17.88
056-0270-067-0000	RESIDENTIAL	$ 15.32	$ 2.56	$ 17.88
056-0270-068-0000	RESIDENTIAL	$ 15.32	$ 2.56	$ 17.88
056-0270-069-0000	RESIDENTIAL	$ 15.32	$ 2.56	$ 17.88
056-0270-070-0000	RESIDENTIAL	$ 15.32	$ 2.56	$ 17.88
056-0270-071-0000	RESIDENTIAL	$ 15.32	$ 2.56	$ 17.88
056-0270-072-0000	RESIDENTIAL	$ 15.32	$ 2.56	$ 17.88
056-0270-073-0000	RESIDENTIAL	$ 15.32	$ 2.56	$ 17.88
056-0270-074-0000	RESIDENTIAL	$ 15.32	$ 2.56	$ 17.88
056-0270-075-0000	RESIDENTIAL	$ 15.32	$ 2.56	$ 17.88
056-0270-076-0000	RESIDENTIAL	$ 15.32	$ 2.56	$ 17.88
056-0270-077-0000	RESIDENTIAL	$ 15.32	$ 2.56	$ 17.88
056-0270-078-0000	RESIDENTIAL	$ 15.32	$ 2.56	$ 17.88

City of Rancho Cordova
Lighting District No. 2012-1
Fiscal Year 2021-22 Assessment Roll

APN	District Classification	Street Light Charge	Safety Light Charge	Total Assessment
056-0270-079-0000	RESIDENTIAL	$ 15.32	$ 2.56	$ 17.88
056-0270-080-0000	RESIDENTIAL	$ 15.32	$ 2.56	$ 17.88
056-0270-081-0000	RESIDENTIAL	$ 15.32	$ 2.56	$ 17.88
056-0270-082-0000	RESIDENTIAL	$ 15.32	$ 2.56	$ 17.88
056-0280-001-0000	RESIDENTIAL	$ 15.32	$ 2.56	$ 17.88
056-0280-002-0000	RESIDENTIAL	$ 15.32	$ 2.56	$ 17.88
056-0280-003-0000	RESIDENTIAL	$ 15.32	$ 2.56	$ 17.88
056-0280-004-0000	RESIDENTIAL	$ 15.32	$ 2.56	$ 17.88
056-0280-005-0000	RESIDENTIAL	$ 15.32	$ 2.56	$ 17.88
056-0280-006-0000	RESIDENTIAL	$ 15.32	$ 2.56	$ 17.88
056-0280-007-0000	RESIDENTIAL	$ 15.32	$ 2.56	$ 17.88
056-0280-008-0000	RESIDENTIAL	$ 15.32	$ 2.56	$ 17.88
056-0280-009-0000	RESIDENTIAL	$ 15.32	$ 2.56	$ 17.88
056-0280-010-0000	RESIDENTIAL	$ 15.32	$ 2.56	$ 17.88
056-0280-011-0000	RESIDENTIAL	$ 15.32	$ 2.56	$ 17.88
056-0280-012-0000	RESIDENTIAL	$ 15.32	$ 2.56	$ 17.88
056-0280-013-0000	RESIDENTIAL	$ 15.32	$ 2.56	$ 17.88
056-0280-014-0000	RESIDENTIAL	$ 15.32	$ 2.56	$ 17.88
056-0280-015-0000	RESIDENTIAL	$ 15.32	$ 2.56	$ 17.88
056-0280-016-0000	RESIDENTIAL	$ 15.32	$ 2.56	$ 17.88
056-0280-017-0000	RESIDENTIAL	$ 15.32	$ 2.56	$ 17.88
056-0280-018-0000	RESIDENTIAL	$ 15.32	$ 2.56	$ 17.88
056-0280-019-0000	RESIDENTIAL	$ 15.32	$ 2.56	$ 17.88
056-0280-020-0000	RESIDENTIAL	$ 15.32	$ 2.56	$ 17.88
056-0280-021-0000	RESIDENTIAL	$ 15.32	$ 2.56	$ 17.88
056-0280-022-0000	RESIDENTIAL	$ 15.32	$ 2.56	$ 17.88
056-0280-023-0000	RESIDENTIAL	$ 15.32	$ 2.56	$ 17.88
056-0280-024-0000	RESIDENTIAL	$ 15.32	$ 2.56	$ 17.88
056-0280-025-0000	RESIDENTIAL	$ 15.32	$ 2.56	$ 17.88
056-0280-026-0000	RESIDENTIAL	$ 15.32	$ 2.56	$ 17.88
056-0280-027-0000	RESIDENTIAL	$ 15.32	$ 2.56	$ 17.88
056-0280-028-0000	RESIDENTIAL	$ 15.32	$ 2.56	$ 17.88
056-0280-029-0000	RESIDENTIAL	$ 15.32	$ 2.56	$ 17.88
056-0280-030-0000	RESIDENTIAL	$ 15.32	$ 2.56	$ 17.88
056-0280-031-0000	RESIDENTIAL	$ 15.32	$ 2.56	$ 17.88
056-0280-032-0000	RESIDENTIAL	$ 15.32	$ 2.56	$ 17.88
056-0280-033-0000	RESIDENTIAL	$ 15.32	$ 2.56	$ 17.88
056-0280-034-0000	RESIDENTIAL	$ 15.32	$ 2.56	$ 17.88
056-0280-035-0000	RESIDENTIAL	$ 15.32	$ 2.56	$ 17.88
056-0280-036-0000	RESIDENTIAL	$ 15.32	$ 2.56	$ 17.88
056-0280-037-0000	RESIDENTIAL	$ 15.32	$ 2.56	$ 17.88
056-0280-038-0000	RESIDENTIAL	$ 15.32	$ 2.56	$ 17.88
056-0280-039-0000	RESIDENTIAL	$ 15.32	$ 2.56	$ 17.88
056-0280-040-0000	RESIDENTIAL	$ 15.32	$ 2.56	$ 17.88

City of Rancho Cordova
Lighting District No. 2012-1
Fiscal Year 2021-22 Assessment Roll

APN	District Classification	Street Light Charge	Safety Light Charge	Total Assessment
056-0280-041-0000	RESIDENTIAL	$ 15.32	$ 2.56	$ 17.88
056-0280-042-0000	RESIDENTIAL	$ 15.32	$ 2.56	$ 17.88
056-0280-043-0000	RESIDENTIAL	$ 15.32	$ 2.56	$ 17.88
056-0280-044-0000	RESIDENTIAL	$ 15.32	$ 2.56	$ 17.88
056-0280-045-0000	RESIDENTIAL	$ 15.32	$ 2.56	$ 17.88
056-0280-046-0000	RESIDENTIAL	$ 15.32	$ 2.56	$ 17.88
056-0280-047-0000	RESIDENTIAL	$ 15.32	$ 2.56	$ 17.88
056-0280-048-0000	RESIDENTIAL	$ 15.32	$ 2.56	$ 17.88
056-0280-049-0000	RESIDENTIAL	$ 15.32	$ 2.56	$ 17.88
056-0280-050-0000	RESIDENTIAL	$ 15.32	$ 2.56	$ 17.88
056-0280-051-0000	RESIDENTIAL	$ 15.32	$ 2.56	$ 17.88
056-0280-052-0000	RESIDENTIAL	$ 15.32	$ 2.56	$ 17.88
056-0280-053-0000	RESIDENTIAL	$ 15.32	$ 2.56	$ 17.88
056-0280-054-0000	RESIDENTIAL	$ 15.32	$ 2.56	$ 17.88
056-0280-055-0000	RESIDENTIAL	$ 15.32	$ 2.56	$ 17.88
056-0280-056-0000	RESIDENTIAL	$ 15.32	$ 2.56	$ 17.88
056-0280-057-0000	RESIDENTIAL	$ 15.32	$ 2.56	$ 17.88
056-0280-058-0000	RESIDENTIAL	$ 15.32	$ 2.56	$ 17.88
056-0280-059-0000	RESIDENTIAL	$ 15.32	$ 2.56	$ 17.88
056-0280-060-0000	RESIDENTIAL	$ 15.32	$ 2.56	$ 17.88
056-0280-061-0000	RESIDENTIAL	$ 15.32	$ 2.56	$ 17.88
056-0280-062-0000	RESIDENTIAL	$ 15.32	$ 2.56	$ 17.88
056-0280-063-0000	RESIDENTIAL	$ 15.32	$ 2.56	$ 17.88
056-0280-064-0000	RESIDENTIAL	$ 15.32	$ 2.56	$ 17.88
056-0280-065-0000	RESIDENTIAL	$ 15.32	$ 2.56	$ 17.88
056-0280-066-0000	RESIDENTIAL	$ 15.32	$ 2.56	$ 17.88
056-0280-067-0000	RESIDENTIAL	$ 15.32	$ 2.56	$ 17.88
056-0280-068-0000	RESIDENTIAL	$ 15.32	$ 2.56	$ 17.88
056-0280-069-0000	RESIDENTIAL	$ 15.32	$ 2.56	$ 17.88
056-0280-070-0000	RESIDENTIAL	$ 15.32	$ 2.56	$ 17.88
056-0280-071-0000	RESIDENTIAL	$ 15.32	$ 2.56	$ 17.88
056-0280-072-0000	RESIDENTIAL	$ 15.32	$ 2.56	$ 17.88
056-0280-073-0000	RESIDENTIAL	$ 15.32	$ 2.56	$ 17.88
056-0280-074-0000	RESIDENTIAL	$ 15.32	$ 2.56	$ 17.88
056-0280-075-0000	RESIDENTIAL	$ 15.32	$ 2.56	$ 17.88
056-0280-076-0000	RESIDENTIAL	$ 15.32	$ 2.56	$ 17.88
056-0280-077-0000	RESIDENTIAL	$ 15.32	$ 2.56	$ 17.88
056-0280-078-0000	RESIDENTIAL	$ 15.32	$ 2.56	$ 17.88
056-0280-079-0000	RESIDENTIAL	$ 15.32	$ 2.56	$ 17.88
056-0280-080-0000	RESIDENTIAL	$ 15.32	$ 2.56	$ 17.88
056-0280-081-0000	RESIDENTIAL	$ 15.32	$ 2.56	$ 17.88
056-0280-082-0000	RESIDENTIAL	$ 15.32	$ 2.56	$ 17.88
056-0280-083-0000	RESIDENTIAL	$ 15.32	$ 2.56	$ 17.88
056-0280-084-0000	RESIDENTIAL	$ 15.32	$ 2.56	$ 17.88

City of Rancho Cordova
Lighting District No. 2012-1
Fiscal Year 2021-22 Assessment Roll

APN	District Classification	Street Light Charge	Safety Light Charge	Total Assessment
056-0280-085-0000	RESIDENTIAL	$ 15.32	$ 2.56	$ 17.88
056-0280-086-0000	RESIDENTIAL	$ 15.32	$ 2.56	$ 17.88
056-0280-087-0000	RESIDENTIAL	$ 15.32	$ 2.56	$ 17.88
056-0290-002-0000	RESIDENTIAL	$ 15.32	$ 2.56	$ 17.88
056-0290-003-0000	RESIDENTIAL	$ 15.32	$ 2.56	$ 17.88
056-0290-004-0000	RESIDENTIAL	$ 15.32	$ 2.56	$ 17.88
056-0290-005-0000	RESIDENTIAL	$ 15.32	$ 2.56	$ 17.88
056-0290-006-0000	RESIDENTIAL	$ 15.32	$ 2.56	$ 17.88
056-0290-007-0000	RESIDENTIAL	$ 15.32	$ 2.56	$ 17.88
056-0290-008-0000	RESIDENTIAL	$ 15.32	$ 2.56	$ 17.88
056-0290-009-0000	RESIDENTIAL	$ 15.32	$ 2.56	$ 17.88
056-0290-010-0000	RESIDENTIAL	$ 15.32	$ 2.56	$ 17.88
056-0290-011-0000	RESIDENTIAL	$ 15.32	$ 2.56	$ 17.88
056-0290-012-0000	RESIDENTIAL	$ 15.32	$ 2.56	$ 17.88
056-0290-013-0000	RESIDENTIAL	$ 15.32	$ 2.56	$ 17.88
056-0290-014-0000	RESIDENTIAL	$ 15.32	$ 2.56	$ 17.88
056-0290-015-0000	RESIDENTIAL	$ 15.32	$ 2.56	$ 17.88
056-0290-016-0000	RESIDENTIAL	$ 15.32	$ 2.56	$ 17.88
056-0290-017-0000	RESIDENTIAL	$ 15.32	$ 2.56	$ 17.88
056-0290-018-0000	RESIDENTIAL	$ 15.32	$ 2.56	$ 17.88
056-0290-019-0000	RESIDENTIAL	$ 15.32	$ 2.56	$ 17.88
056-0290-020-0000	RESIDENTIAL	$ 15.32	$ 2.56	$ 17.88
056-0290-021-0000	RESIDENTIAL	$ 15.32	$ 2.56	$ 17.88
056-0290-022-0000	RESIDENTIAL	$ 15.32	$ 2.56	$ 17.88
056-0290-023-0000	RESIDENTIAL	$ 15.32	$ 2.56	$ 17.88
056-0290-024-0000	RESIDENTIAL	$ 15.32	$ 2.56	$ 17.88
056-0290-025-0000	RESIDENTIAL	$ 15.32	$ 2.56	$ 17.88
056-0290-026-0000	RESIDENTIAL	$ 15.32	$ 2.56	$ 17.88
056-0290-027-0000	RESIDENTIAL	$ 15.32	$ 2.56	$ 17.88
056-0290-028-0000	RESIDENTIAL	$ 15.32	$ 2.56	$ 17.88
056-0290-029-0000	RESIDENTIAL	$ 15.32	$ 2.56	$ 17.88
056-0290-030-0000	RESIDENTIAL	$ 15.32	$ 2.56	$ 17.88
056-0290-031-0000	RESIDENTIAL	$ 15.32	$ 2.56	$ 17.88
056-0290-032-0000	RESIDENTIAL	$ 15.32	$ 2.56	$ 17.88
056-0290-033-0000	RESIDENTIAL	$ 15.32	$ 2.56	$ 17.88
056-0290-034-0000	RESIDENTIAL	$ 15.32	$ 2.56	$ 17.88
056-0290-035-0000	RESIDENTIAL	$ 15.32	$ 2.56	$ 17.88
056-0290-036-0000	RESIDENTIAL	$ 15.32	$ 2.56	$ 17.88
056-0290-037-0000	RESIDENTIAL	$ 15.32	$ 2.56	$ 17.88
056-0290-038-0000	RESIDENTIAL	$ 15.32	$ 2.56	$ 17.88
056-0290-039-0000	RESIDENTIAL	$ 15.32	$ 2.56	$ 17.88
056-0290-040-0000	RESIDENTIAL	$ 15.32	$ 2.56	$ 17.88
056-0290-041-0000	RESIDENTIAL	$ 15.32	$ 2.56	$ 17.88
056-0290-042-0000	RESIDENTIAL	$ 15.32	$ 2.56	$ 17.88

City of Rancho Cordova
Lighting District No. 2012-1
Fiscal Year 2021-22 Assessment Roll

APN	District Classification	Street Light Charge	Safety Light Charge	Total Assessment
056-0290-043-0000	RESIDENTIAL	$ 15.32	$ 2.56	$ 17.88
056-0290-044-0000	RESIDENTIAL	$ 15.32	$ 2.56	$ 17.88
056-0290-045-0000	RESIDENTIAL	$ 15.32	$ 2.56	$ 17.88
056-0290-046-0000	RESIDENTIAL	$ 15.32	$ 2.56	$ 17.88
056-0290-047-0000	RESIDENTIAL	$ 15.32	$ 2.56	$ 17.88
056-0290-048-0000	RESIDENTIAL	$ 15.32	$ 2.56	$ 17.88
056-0290-049-0000	RESIDENTIAL	$ 15.32	$ 2.56	$ 17.88
056-0290-050-0000	RESIDENTIAL	$ 15.32	$ 2.56	$ 17.88
056-0290-051-0000	RESIDENTIAL	$ 15.32	$ 2.56	$ 17.88
056-0290-052-0000	RESIDENTIAL	$ 15.32	$ 2.56	$ 17.88
056-0290-053-0000	RESIDENTIAL	$ 15.32	$ 2.56	$ 17.88
056-0290-054-0000	RESIDENTIAL	$ 15.32	$ 2.56	$ 17.88
056-0290-055-0000	RESIDENTIAL	$ 15.32	$ 2.56	$ 17.88
056-0290-056-0000	RESIDENTIAL	$ 15.32	$ 2.56	$ 17.88
056-0290-057-0000	RESIDENTIAL	$ 15.32	$ 2.56	$ 17.88
056-0290-058-0000	RESIDENTIAL	$ 15.32	$ 2.56	$ 17.88
056-0290-059-0000	RESIDENTIAL	$ 15.32	$ 2.56	$ 17.88
056-0290-060-0000	RESIDENTIAL	$ 15.32	$ 2.56	$ 17.88
056-0290-061-0000	RESIDENTIAL	$ 15.32	$ 2.56	$ 17.88
056-0290-062-0000	RESIDENTIAL	$ 15.32	$ 2.56	$ 17.88
056-0290-063-0000	RESIDENTIAL	$ 15.32	$ 2.56	$ 17.88
056-0290-064-0000	RESIDENTIAL	$ 15.32	$ 2.56	$ 17.88
056-0290-065-0000	RESIDENTIAL	$ 15.32	$ 2.56	$ 17.88
056-0290-066-0000	RESIDENTIAL	$ 15.32	$ 2.56	$ 17.88
056-0290-067-0000	RESIDENTIAL	$ 15.32	$ 2.56	$ 17.88
056-0290-068-0000	RESIDENTIAL	$ 15.32	$ 2.56	$ 17.88
056-0290-069-0000	RESIDENTIAL	$ 15.32	$ 2.56	$ 17.88
056-0290-072-0000	NONRES	$ 88.92	$ 2.56	$ 91.48
056-0290-073-0000	NONRES	$ 185.65	$ 2.56	$ 188.20
056-0300-001-0000	NONRES	$ 12.85	$ 2.56	$ 15.40
056-0300-003-0000	RESIDENTIAL	$ 15.32	$ 2.56	$ 17.88
056-0300-004-0000	RESIDENTIAL	$ 15.32	$ 2.56	$ 17.88
056-0300-005-0000	RESIDENTIAL	$ 15.32	$ 2.56	$ 17.88
056-0300-006-0000	RESIDENTIAL	$ 15.32	$ 2.56	$ 17.88
056-0300-007-0000	RESIDENTIAL	$ 15.32	$ 2.56	$ 17.88
056-0300-008-0000	RESIDENTIAL	$ 15.32	$ 2.56	$ 17.88
056-0300-009-0000	RESIDENTIAL	$ 15.32	$ 2.56	$ 17.88
056-0300-010-0000	RESIDENTIAL	$ 15.32	$ 2.56	$ 17.88
056-0300-011-0000	RESIDENTIAL	$ 15.32	$ 2.56	$ 17.88
056-0300-012-0000	RESIDENTIAL	$ 15.32	$ 2.56	$ 17.88
056-0300-013-0000	RESIDENTIAL	$ 15.32	$ 2.56	$ 17.88
056-0300-014-0000	RESIDENTIAL	$ 15.32	$ 2.56	$ 17.88
056-0300-015-0000	RESIDENTIAL	$ 15.32	$ 2.56	$ 17.88
056-0300-016-0000	RESIDENTIAL	$ 15.32	$ 2.56	$ 17.88

City of Rancho Cordova
Lighting District No. 2012-1
Fiscal Year 2021-22 Assessment Roll

APN	District Classification	Street Light Charge	Safety Light Charge	Total Assessment
056-0300-017-0000	RESIDENTIAL	$ 15.32	$ 2.56	$ 17.88
056-0300-018-0000	RESIDENTIAL	$ 15.32	$ 2.56	$ 17.88
056-0300-019-0000	RESIDENTIAL	$ 15.32	$ 2.56	$ 17.88
056-0300-020-0000	RESIDENTIAL	$ 15.32	$ 2.56	$ 17.88
056-0300-021-0000	RESIDENTIAL	$ 15.32	$ 2.56	$ 17.88
056-0300-022-0000	RESIDENTIAL	$ 15.32	$ 2.56	$ 17.88
056-0300-023-0000	RESIDENTIAL	$ 15.32	$ 2.56	$ 17.88
056-0300-024-0000	RESIDENTIAL	$ 15.32	$ 2.56	$ 17.88
056-0300-025-0000	RESIDENTIAL	$ 15.32	$ 2.56	$ 17.88
056-0300-027-0000	RESIDENTIAL	$ 15.32	$ 2.56	$ 17.88
056-0300-028-0000	RESIDENTIAL	$ 15.32	$ 2.56	$ 17.88
056-0300-029-0000	RESIDENTIAL	$ 15.32	$ 2.56	$ 17.88
056-0300-030-0000	RESIDENTIAL	$ 15.32	$ 2.56	$ 17.88
056-0300-031-0000	RESIDENTIAL	$ 15.32	$ 2.56	$ 17.88
056-0300-032-0000	RESIDENTIAL	$ 15.32	$ 2.56	$ 17.88
056-0300-033-0000	RESIDENTIAL	$ 15.32	$ 2.56	$ 17.88
056-0300-034-0000	RESIDENTIAL	$ 15.32	$ 2.56	$ 17.88
056-0300-035-0000	RESIDENTIAL	$ 15.32	$ 2.56	$ 17.88
056-0300-036-0000	RESIDENTIAL	$ 15.32	$ 2.56	$ 17.88
056-0300-037-0000	RESIDENTIAL	$ 15.32	$ 2.56	$ 17.88
056-0300-038-0000	RESIDENTIAL	$ 15.32	$ 2.56	$ 17.88
056-0300-039-0000	RESIDENTIAL	$ 15.32	$ 2.56	$ 17.88
056-0300-040-0000	RESIDENTIAL	$ 15.32	$ 2.56	$ 17.88
056-0300-041-0000	RESIDENTIAL	$ 15.32	$ 2.56	$ 17.88
056-0300-042-0000	RESIDENTIAL	$ 15.32	$ 2.56	$ 17.88
056-0300-043-0000	RESIDENTIAL	$ 15.32	$ 2.56	$ 17.88
056-0300-044-0000	RESIDENTIAL	$ 15.32	$ 2.56	$ 17.88
056-0300-045-0000	RESIDENTIAL	$ 15.32	$ 2.56	$ 17.88
056-0300-046-0000	RESIDENTIAL	$ 15.32	$ 2.56	$ 17.88
056-0300-047-0000	RESIDENTIAL	$ 15.32	$ 2.56	$ 17.88
056-0300-048-0000	RESIDENTIAL	$ 15.32	$ 2.56	$ 17.88
056-0300-049-0000	RESIDENTIAL	$ 15.32	$ 2.56	$ 17.88
056-0300-050-0000	RESIDENTIAL	$ 15.32	$ 2.56	$ 17.88
056-0300-051-0000	RESIDENTIAL	$ 15.32	$ 2.56	$ 17.88
056-0300-052-0000	RESIDENTIAL	$ 15.32	$ 2.56	$ 17.88
056-0300-053-0000	RESIDENTIAL	$ 15.32	$ 2.56	$ 17.88
056-0300-054-0000	RESIDENTIAL	$ 15.32	$ 2.56	$ 17.88
056-0300-055-0000	RESIDENTIAL	$ 15.32	$ 2.56	$ 17.88
056-0300-056-0000	RESIDENTIAL	$ 15.32	$ 2.56	$ 17.88
056-0300-057-0000	RESIDENTIAL	$ 15.32	$ 2.56	$ 17.88
056-0300-058-0000	RESIDENTIAL	$ 15.32	$ 2.56	$ 17.88
056-0300-059-0000	RESIDENTIAL	$ 15.32	$ 2.56	$ 17.88
056-0300-060-0000	RESIDENTIAL	$ 15.32	$ 2.56	$ 17.88
056-0300-061-0000	RESIDENTIAL	$ 15.32	$ 2.56	$ 17.88

City of Rancho Cordova
Lighting District No. 2012-1
Fiscal Year 2021-22 Assessment Roll

APN	District Classification	Street Light Charge	Safety Light Charge	Total Assessment
056-0300-062-0000	RESIDENTIAL	$ 15.32	$ 2.56	$ 17.88
056-0300-063-0000	RESIDENTIAL	$ 15.32	$ 2.56	$ 17.88
056-0300-064-0000	RESIDENTIAL	$ 15.32	$ 2.56	$ 17.88
056-0300-065-0000	RESIDENTIAL	$ 15.32	$ 2.56	$ 17.88
056-0300-066-0000	RESIDENTIAL	$ 15.32	$ 2.56	$ 17.88
056-0300-067-0000	RESIDENTIAL	$ 15.32	$ 2.56	$ 17.88
056-0300-068-0000	RESIDENTIAL	$ 15.32	$ 2.56	$ 17.88
056-0300-069-0000	RESIDENTIAL	$ 15.32	$ 2.56	$ 17.88
056-0300-070-0000	RESIDENTIAL	$ 15.32	$ 2.56	$ 17.88
056-0300-071-0000	RESIDENTIAL	$ 15.32	$ 2.56	$ 17.88
056-0300-072-0000	RESIDENTIAL	$ 15.32	$ 2.56	$ 17.88
056-0300-073-0000	RESIDENTIAL	$ 15.32	$ 2.56	$ 17.88
056-0300-074-0000	RESIDENTIAL	$ 15.32	$ 2.56	$ 17.88
056-0300-075-0000	RESIDENTIAL	$ 15.32	$ 2.56	$ 17.88
056-0300-076-0000	RESIDENTIAL	$ 15.32	$ 2.56	$ 17.88
056-0300-077-0000	RESIDENTIAL	$ 15.32	$ 2.56	$ 17.88
056-0300-078-0000	RESIDENTIAL	$ 15.32	$ 2.56	$ 17.88
056-0310-001-0000	RESIDENTIAL	$ 15.32	$ 2.56	$ 17.88
056-0310-002-0000	RESIDENTIAL	$ 15.32	$ 2.56	$ 17.88
056-0310-003-0000	RESIDENTIAL	$ 15.32	$ 2.56	$ 17.88
056-0310-004-0000	RESIDENTIAL	$ 15.32	$ 2.56	$ 17.88
056-0310-005-0000	RESIDENTIAL	$ 15.32	$ 2.56	$ 17.88
056-0310-006-0000	RESIDENTIAL	$ 15.32	$ 2.56	$ 17.88
056-0310-007-0000	RESIDENTIAL	$ 15.32	$ 2.56	$ 17.88
056-0310-008-0000	RESIDENTIAL	$ 15.32	$ 2.56	$ 17.88
056-0310-009-0000	RESIDENTIAL	$ 15.32	$ 2.56	$ 17.88
056-0310-010-0000	RESIDENTIAL	$ 15.32	$ 2.56	$ 17.88
056-0310-011-0000	RESIDENTIAL	$ 15.32	$ 2.56	$ 17.88
056-0310-012-0000	RESIDENTIAL	$ 15.32	$ 2.56	$ 17.88
056-0310-013-0000	RESIDENTIAL	$ 15.32	$ 2.56	$ 17.88
056-0310-014-0000	RESIDENTIAL	$ 15.32	$ 2.56	$ 17.88
056-0310-015-0000	RESIDENTIAL	$ 15.32	$ 2.56	$ 17.88
056-0310-016-0000	RESIDENTIAL	$ 15.32	$ 2.56	$ 17.88
056-0310-017-0000	RESIDENTIAL	$ 15.32	$ 2.56	$ 17.88
056-0310-018-0000	RESIDENTIAL	$ 15.32	$ 2.56	$ 17.88
056-0310-019-0000	RESIDENTIAL	$ 15.32	$ 2.56	$ 17.88
056-0310-020-0000	RESIDENTIAL	$ 15.32	$ 2.56	$ 17.88
056-0310-021-0000	RESIDENTIAL	$ 15.32	$ 2.56	$ 17.88
056-0310-022-0000	RESIDENTIAL	$ 15.32	$ 2.56	$ 17.88
056-0310-023-0000	RESIDENTIAL	$ 15.32	$ 2.56	$ 17.88
056-0310-024-0000	RESIDENTIAL	$ 15.32	$ 2.56	$ 17.88
056-0310-025-0000	RESIDENTIAL	$ 15.32	$ 2.56	$ 17.88
056-0310-026-0000	RESIDENTIAL	$ 15.32	$ 2.56	$ 17.88
056-0310-027-0000	RESIDENTIAL	$ 15.32	$ 2.56	$ 17.88

City of Rancho Cordova
Lighting District No. 2012-1
Fiscal Year 2021-22 Assessment Roll

APN	District Classification	Street Light Charge	Safety Light Charge	Total Assessment
056-0310-028-0000	RESIDENTIAL	$ 15.32	$ 2.56	$ 17.88
056-0310-029-0000	RESIDENTIAL	$ 15.32	$ 2.56	$ 17.88
056-0310-030-0000	RESIDENTIAL	$ 15.32	$ 2.56	$ 17.88
056-0310-031-0000	RESIDENTIAL	$ 15.32	$ 2.56	$ 17.88
056-0310-032-0000	RESIDENTIAL	$ 15.32	$ 2.56	$ 17.88
056-0310-033-0000	RESIDENTIAL	$ 15.32	$ 2.56	$ 17.88
056-0310-034-0000	RESIDENTIAL	$ 15.32	$ 2.56	$ 17.88
056-0310-035-0000	RESIDENTIAL	$ 15.32	$ 2.56	$ 17.88
056-0310-036-0000	RESIDENTIAL	$ 15.32	$ 2.56	$ 17.88
056-0310-037-0000	RESIDENTIAL	$ 15.32	$ 2.56	$ 17.88
056-0310-038-0000	RESIDENTIAL	$ 15.32	$ 2.56	$ 17.88
056-0310-039-0000	RESIDENTIAL	$ 15.32	$ 2.56	$ 17.88
056-0310-040-0000	RESIDENTIAL	$ 15.32	$ 2.56	$ 17.88
056-0310-042-0000	RESIDENTIAL	$ 15.32	$ 2.56	$ 17.88
056-0310-043-0000	RESIDENTIAL	$ 15.32	$ 2.56	$ 17.88
056-0310-044-0000	RESIDENTIAL	$ 15.32	$ 2.56	$ 17.88
056-0310-045-0000	RESIDENTIAL	$ 15.32	$ 2.56	$ 17.88
056-0310-046-0000	RESIDENTIAL	$ 15.32	$ 2.56	$ 17.88
056-0310-047-0000	RESIDENTIAL	$ 15.32	$ 2.56	$ 17.88
056-0310-048-0000	RESIDENTIAL	$ 15.32	$ 2.56	$ 17.88
056-0310-049-0000	RESIDENTIAL	$ 15.32	$ 2.56	$ 17.88
056-0310-050-0000	RESIDENTIAL	$ 15.32	$ 2.56	$ 17.88
056-0310-051-0000	RESIDENTIAL	$ 15.32	$ 2.56	$ 17.88
056-0310-052-0000	RESIDENTIAL	$ 15.32	$ 2.56	$ 17.88
056-0310-053-0000	RESIDENTIAL	$ 15.32	$ 2.56	$ 17.88
056-0310-054-0000	RESIDENTIAL	$ 15.32	$ 2.56	$ 17.88
056-0310-055-0000	RESIDENTIAL	$ 15.32	$ 2.56	$ 17.88
056-0310-056-0000	RESIDENTIAL	$ 15.32	$ 2.56	$ 17.88
056-0310-057-0000	RESIDENTIAL	$ 15.32	$ 2.56	$ 17.88
056-0310-058-0000	RESIDENTIAL	$ 15.32	$ 2.56	$ 17.88
056-0310-059-0000	RESIDENTIAL	$ 15.32	$ 2.56	$ 17.88
056-0310-060-0000	RESIDENTIAL	$ 15.32	$ 2.56	$ 17.88
056-0310-061-0000	RESIDENTIAL	$ 15.32	$ 2.56	$ 17.88
056-0310-062-0000	RESIDENTIAL	$ 15.32	$ 2.56	$ 17.88
056-0310-063-0000	RESIDENTIAL	$ 15.32	$ 2.56	$ 17.88
056-0320-001-0000	RESIDENTIAL	$ 15.32	$ 2.56	$ 17.88
056-0320-002-0000	RESIDENTIAL	$ 15.32	$ 2.56	$ 17.88
056-0320-003-0000	RESIDENTIAL	$ 15.32	$ 2.56	$ 17.88
056-0320-004-0000	RESIDENTIAL	$ 15.32	$ 2.56	$ 17.88
056-0320-005-0000	RESIDENTIAL	$ 15.32	$ 2.56	$ 17.88
056-0320-006-0000	RESIDENTIAL	$ 15.32	$ 2.56	$ 17.88
056-0320-007-0000	RESIDENTIAL	$ 15.32	$ 2.56	$ 17.88
056-0320-008-0000	RESIDENTIAL	$ 15.32	$ 2.56	$ 17.88
056-0320-009-0000	RESIDENTIAL	$ 15.32	$ 2.56	$ 17.88

City of Rancho Cordova
Lighting District No. 2012-1
Fiscal Year 2021-22 Assessment Roll

APN	District Classification	Street Light Charge	Safety Light Charge	Total Assessment
056-0320-010-0000	RESIDENTIAL	$ 15.32	$ 2.56	$ 17.88
056-0320-011-0000	RESIDENTIAL	$ 15.32	$ 2.56	$ 17.88
056-0320-012-0000	RESIDENTIAL	$ 15.32	$ 2.56	$ 17.88
056-0320-013-0000	RESIDENTIAL	$ 15.32	$ 2.56	$ 17.88
056-0320-014-0000	RESIDENTIAL	$ 15.32	$ 2.56	$ 17.88
056-0320-015-0000	RESIDENTIAL	$ 15.32	$ 2.56	$ 17.88
056-0320-016-0000	RESIDENTIAL	$ 15.32	$ 2.56	$ 17.88
056-0320-017-0000	RESIDENTIAL	$ 15.32	$ 2.56	$ 17.88
056-0320-018-0000	RESIDENTIAL	$ 15.32	$ 2.56	$ 17.88
056-0320-019-0000	RESIDENTIAL	$ 15.32	$ 2.56	$ 17.88
056-0320-020-0000	RESIDENTIAL	$ 15.32	$ 2.56	$ 17.88
056-0320-021-0000	RESIDENTIAL	$ 15.32	$ 2.56	$ 17.88
056-0320-022-0000	RESIDENTIAL	$ 15.32	$ 2.56	$ 17.88
056-0320-023-0000	RESIDENTIAL	$ 15.32	$ 2.56	$ 17.88
056-0320-024-0000	RESIDENTIAL	$ 15.32	$ 2.56	$ 17.88
056-0320-025-0000	RESIDENTIAL	$ 15.32	$ 2.56	$ 17.88
056-0320-026-0000	RESIDENTIAL	$ 15.32	$ 2.56	$ 17.88
056-0320-027-0000	RESIDENTIAL	$ 15.32	$ 2.56	$ 17.88
056-0320-028-0000	RESIDENTIAL	$ 15.32	$ 2.56	$ 17.88
056-0320-029-0000	RESIDENTIAL	$ 15.32	$ 2.56	$ 17.88
056-0320-030-0000	RESIDENTIAL	$ 15.32	$ 2.56	$ 17.88
056-0320-031-0000	RESIDENTIAL	$ 15.32	$ 2.56	$ 17.88
056-0320-032-0000	RESIDENTIAL	$ 15.32	$ 2.56	$ 17.88
056-0320-033-0000	RESIDENTIAL	$ 15.32	$ 2.56	$ 17.88
056-0340-001-0000	RESIDENTIAL	$ 15.32	$ 2.56	$ 17.88
056-0340-002-0000	RESIDENTIAL	$ 15.32	$ 2.56	$ 17.88
056-0340-003-0000	RESIDENTIAL	$ 15.32	$ 2.56	$ 17.88
056-0340-004-0000	RESIDENTIAL	$ 15.32	$ 2.56	$ 17.88
056-0340-005-0000	RESIDENTIAL	$ 15.32	$ 2.56	$ 17.88
056-0340-006-0000	RESIDENTIAL	$ 15.32	$ 2.56	$ 17.88
056-0340-007-0000	RESIDENTIAL	$ 15.32	$ 2.56	$ 17.88
056-0340-008-0000	RESIDENTIAL	$ 15.32	$ 2.56	$ 17.88
056-0340-009-0000	RESIDENTIAL	$ 15.32	$ 2.56	$ 17.88
056-0340-010-0000	RESIDENTIAL	$ 15.32	$ 2.56	$ 17.88
056-0340-011-0000	RESIDENTIAL	$ 15.32	$ 2.56	$ 17.88
056-0340-012-0000	RESIDENTIAL	$ 15.32	$ 2.56	$ 17.88
056-0340-013-0000	RESIDENTIAL	$ 15.32	$ 2.56	$ 17.88
056-0340-014-0000	RESIDENTIAL	$ 15.32	$ 2.56	$ 17.88
056-0340-015-0000	RESIDENTIAL	$ 15.32	$ 2.56	$ 17.88
056-0340-016-0000	RESIDENTIAL	$ 15.32	$ 2.56	$ 17.88
056-0340-017-0000	RESIDENTIAL	$ 15.32	$ 2.56	$ 17.88
056-0340-018-0000	RESIDENTIAL	$ 15.32	$ 2.56	$ 17.88
056-0340-019-0000	RESIDENTIAL	$ 15.32	$ 2.56	$ 17.88
056-0340-020-0000	RESIDENTIAL	$ 15.32	$ 2.56	$ 17.88

City of Rancho Cordova
Lighting District No. 2012-1
Fiscal Year 2021-22 Assessment Roll

APN	District Classification	Street Light Charge	Safety Light Charge	Total Assessment
056-0340-021-0000	RESIDENTIAL	$ 15.32	$ 2.56	$ 17.88
056-0340-022-0000	RESIDENTIAL	$ 15.32	$ 2.56	$ 17.88
056-0340-023-0000	RESIDENTIAL	$ 15.32	$ 2.56	$ 17.88
056-0340-024-0000	RESIDENTIAL	$ 15.32	$ 2.56	$ 17.88
056-0340-025-0000	RESIDENTIAL	$ 15.32	$ 2.56	$ 17.88
056-0340-026-0000	RESIDENTIAL	$ 15.32	$ 2.56	$ 17.88
056-0340-027-0000	RESIDENTIAL	$ 15.32	$ 2.56	$ 17.88
056-0340-028-0000	RESIDENTIAL	$ 15.32	$ 2.56	$ 17.88
056-0340-029-0000	RESIDENTIAL	$ 15.32	$ 2.56	$ 17.88
056-0340-030-0000	RESIDENTIAL	$ 15.32	$ 2.56	$ 17.88
056-0340-031-0000	RESIDENTIAL	$ 15.32	$ 2.56	$ 17.88
056-0340-032-0000	RESIDENTIAL	$ 15.32	$ 2.56	$ 17.88
056-0340-033-0000	RESIDENTIAL	$ 15.32	$ 2.56	$ 17.88
056-0340-034-0000	RESIDENTIAL	$ 15.32	$ 2.56	$ 17.88
056-0340-035-0000	RESIDENTIAL	$ 15.32	$ 2.56	$ 17.88
056-0340-036-0000	RESIDENTIAL	$ 15.32	$ 2.56	$ 17.88
056-0340-037-0000	RESIDENTIAL	$ 15.32	$ 2.56	$ 17.88
056-0340-038-0000	RESIDENTIAL	$ 15.32	$ 2.56	$ 17.88
056-0340-039-0000	RESIDENTIAL	$ 15.32	$ 2.56	$ 17.88
056-0340-040-0000	RESIDENTIAL	$ 15.32	$ 2.56	$ 17.88
056-0340-041-0000	RESIDENTIAL	$ 15.32	$ 2.56	$ 17.88
056-0340-042-0000	RESIDENTIAL	$ 15.32	$ 2.56	$ 17.88
056-0340-043-0000	RESIDENTIAL	$ 15.32	$ 2.56	$ 17.88
056-0340-044-0000	RESIDENTIAL	$ 15.32	$ 2.56	$ 17.88
056-0340-045-0000	RESIDENTIAL	$ 15.32	$ 2.56	$ 17.88
056-0340-046-0000	RESIDENTIAL	$ 15.32	$ 2.56	$ 17.88
056-0340-047-0000	RESIDENTIAL	$ 15.32	$ 2.56	$ 17.88
056-0340-048-0000	RESIDENTIAL	$ 15.32	$ 2.56	$ 17.88
056-0340-049-0000	RESIDENTIAL	$ 15.32	$ 2.56	$ 17.88
056-0340-050-0000	RESIDENTIAL	$ 15.32	$ 2.56	$ 17.88
056-0340-051-0000	RESIDENTIAL	$ 15.32	$ 2.56	$ 17.88
056-0340-052-0000	RESIDENTIAL	$ 15.32	$ 2.56	$ 17.88
056-0340-053-0000	RESIDENTIAL	$ 15.32	$ 2.56	$ 17.88
056-0340-054-0000	RESIDENTIAL	$ 15.32	$ 2.56	$ 17.88
056-0340-055-0000	RESIDENTIAL	$ 15.32	$ 2.56	$ 17.88
056-0340-056-0000	RESIDENTIAL	$ 15.32	$ 2.56	$ 17.88
056-0340-057-0000	RESIDENTIAL	$ 15.32	$ 2.56	$ 17.88
056-0340-058-0000	RESIDENTIAL	$ 15.32	$ 2.56	$ 17.88
056-0340-059-0000	RESIDENTIAL	$ 15.32	$ 2.56	$ 17.88
056-0340-060-0000	RESIDENTIAL	$ 15.32	$ 2.56	$ 17.88
056-0340-061-0000	RESIDENTIAL	$ 15.32	$ 2.56	$ 17.88
056-0340-062-0000	RESIDENTIAL	$ 15.32	$ 2.56	$ 17.88
056-0340-063-0000	RESIDENTIAL	$ 15.32	$ 2.56	$ 17.88
056-0340-064-0000	RESIDENTIAL	$ 15.32	$ 2.56	$ 17.88

City of Rancho Cordova
Lighting District No. 2012-1
Fiscal Year 2021-22 Assessment Roll

APN	District Classification	Street Light Charge	Safety Light Charge	Total Assessment
056-0340-065-0000	RESIDENTIAL	$ 15.32	$ 2.56	$ 17.88
056-0340-066-0000	RESIDENTIAL	$ 15.32	$ 2.56	$ 17.88
056-0340-067-0000	RESIDENTIAL	$ 15.32	$ 2.56	$ 17.88
056-0340-068-0000	RESIDENTIAL	$ 15.32	$ 2.56	$ 17.88
056-0340-069-0000	RESIDENTIAL	$ 15.32	$ 2.56	$ 17.88
056-0340-070-0000	RESIDENTIAL	$ 15.32	$ 2.56	$ 17.88
056-0350-001-0000	RESIDENTIAL	$ 15.32	$ 2.56	$ 17.88
056-0350-002-0000	RESIDENTIAL	$ 15.32	$ 2.56	$ 17.88
056-0350-003-0000	RESIDENTIAL	$ 15.32	$ 2.56	$ 17.88
056-0350-004-0000	RESIDENTIAL	$ 15.32	$ 2.56	$ 17.88
056-0350-005-0000	RESIDENTIAL	$ 15.32	$ 2.56	$ 17.88
056-0350-006-0000	RESIDENTIAL	$ 15.32	$ 2.56	$ 17.88
056-0350-007-0000	RESIDENTIAL	$ 15.32	$ 2.56	$ 17.88
056-0350-008-0000	RESIDENTIAL	$ 15.32	$ 2.56	$ 17.88
056-0350-009-0000	RESIDENTIAL	$ 15.32	$ 2.56	$ 17.88
056-0350-010-0000	RESIDENTIAL	$ 15.32	$ 2.56	$ 17.88
056-0350-011-0000	RESIDENTIAL	$ 15.32	$ 2.56	$ 17.88
056-0350-012-0000	RESIDENTIAL	$ 15.32	$ 2.56	$ 17.88
056-0350-013-0000	RESIDENTIAL	$ 15.32	$ 2.56	$ 17.88
056-0350-014-0000	RESIDENTIAL	$ 15.32	$ 2.56	$ 17.88
056-0350-015-0000	RESIDENTIAL	$ 15.32	$ 2.56	$ 17.88
056-0350-016-0000	RESIDENTIAL	$ 15.32	$ 2.56	$ 17.88
056-0350-017-0000	RESIDENTIAL	$ 15.32	$ 2.56	$ 17.88
056-0350-018-0000	RESIDENTIAL	$ 15.32	$ 2.56	$ 17.88
056-0350-019-0000	RESIDENTIAL	$ 15.32	$ 2.56	$ 17.88
056-0350-020-0000	RESIDENTIAL	$ 15.32	$ 2.56	$ 17.88
056-0350-021-0000	RESIDENTIAL	$ 15.32	$ 2.56	$ 17.88
056-0350-022-0000	RESIDENTIAL	$ 15.32	$ 2.56	$ 17.88
056-0350-023-0000	RESIDENTIAL	$ 15.32	$ 2.56	$ 17.88
056-0350-024-0000	RESIDENTIAL	$ 15.32	$ 2.56	$ 17.88
056-0350-025-0000	RESIDENTIAL	$ 15.32	$ 2.56	$ 17.88
056-0350-026-0000	RESIDENTIAL	$ 15.32	$ 2.56	$ 17.88
056-0350-027-0000	RESIDENTIAL	$ 15.32	$ 2.56	$ 17.88
056-0350-028-0000	RESIDENTIAL	$ 15.32	$ 2.56	$ 17.88
056-0350-029-0000	RESIDENTIAL	$ 15.32	$ 2.56	$ 17.88
056-0350-030-0000	RESIDENTIAL	$ 15.32	$ 2.56	$ 17.88
056-0350-031-0000	RESIDENTIAL	$ 15.32	$ 2.56	$ 17.88
056-0350-032-0000	RESIDENTIAL	$ 15.32	$ 2.56	$ 17.88
056-0350-033-0000	RESIDENTIAL	$ 15.32	$ 2.56	$ 17.88
056-0350-034-0000	RESIDENTIAL	$ 15.32	$ 2.56	$ 17.88
056-0350-035-0000	RESIDENTIAL	$ 15.32	$ 2.56	$ 17.88
056-0350-036-0000	RESIDENTIAL	$ 15.32	$ 2.56	$ 17.88
056-0350-037-0000	RESIDENTIAL	$ 15.32	$ 2.56	$ 17.88
056-0350-038-0000	RESIDENTIAL	$ 15.32	$ 2.56	$ 17.88

City of Rancho Cordova
Lighting District No. 2012-1
Fiscal Year 2021-22 Assessment Roll

APN	District Classification	Street Light Charge	Safety Light Charge	Total Assessment
056-0350-039-0000	RESIDENTIAL	$ 15.32	$ 2.56	$ 17.88
056-0350-040-0000	RESIDENTIAL	$ 15.32	$ 2.56	$ 17.88
056-0350-041-0000	RESIDENTIAL	$ 15.32	$ 2.56	$ 17.88
056-0350-042-0000	RESIDENTIAL	$ 15.32	$ 2.56	$ 17.88
056-0350-043-0000	RESIDENTIAL	$ 15.32	$ 2.56	$ 17.88
056-0350-044-0000	RESIDENTIAL	$ 15.32	$ 2.56	$ 17.88
056-0350-045-0000	RESIDENTIAL	$ 15.32	$ 2.56	$ 17.88
056-0350-046-0000	RESIDENTIAL	$ 15.32	$ 2.56	$ 17.88
056-0350-047-0000	RESIDENTIAL	$ 15.32	$ 2.56	$ 17.88
056-0350-048-0000	RESIDENTIAL	$ 15.32	$ 2.56	$ 17.88
056-0350-049-0000	RESIDENTIAL	$ 15.32	$ 2.56	$ 17.88
056-0350-050-0000	RESIDENTIAL	$ 15.32	$ 2.56	$ 17.88
056-0350-051-0000	RESIDENTIAL	$ 15.32	$ 2.56	$ 17.88
056-0350-052-0000	RESIDENTIAL	$ 15.32	$ 2.56	$ 17.88
056-0350-053-0000	RESIDENTIAL	$ 15.32	$ 2.56	$ 17.88
056-0350-054-0000	RESIDENTIAL	$ 15.32	$ 2.56	$ 17.88
056-0350-055-0000	RESIDENTIAL	$ 15.32	$ 2.56	$ 17.88
056-0350-056-0000	RESIDENTIAL	$ 15.32	$ 2.56	$ 17.88
056-0350-057-0000	RESIDENTIAL	$ 15.32	$ 2.56	$ 17.88
056-0350-058-0000	RESIDENTIAL	$ 15.32	$ 2.56	$ 17.88
056-0350-059-0000	RESIDENTIAL	$ 15.32	$ 2.56	$ 17.88
056-0350-060-0000	RESIDENTIAL	$ 15.32	$ 2.56	$ 17.88
056-0350-061-0000	RESIDENTIAL	$ 15.32	$ 2.56	$ 17.88
056-0350-062-0000	RESIDENTIAL	$ 15.32	$ 2.56	$ 17.88
056-0350-063-0000	RESIDENTIAL	$ 15.32	$ 2.56	$ 17.88
056-0350-064-0000	RESIDENTIAL	$ 15.32	$ 2.56	$ 17.88
056-0350-065-0000	RESIDENTIAL	$ 15.32	$ 2.56	$ 17.88
056-0360-001-0000	RESIDENTIAL	$ 15.32	$ 2.56	$ 17.88
056-0360-002-0000	RESIDENTIAL	$ 15.32	$ 2.56	$ 17.88
056-0360-003-0000	RESIDENTIAL	$ 15.32	$ 2.56	$ 17.88
056-0360-004-0000	RESIDENTIAL	$ 15.32	$ 2.56	$ 17.88
056-0360-005-0000	RESIDENTIAL	$ 15.32	$ 2.56	$ 17.88
056-0360-006-0000	RESIDENTIAL	$ 15.32	$ 2.56	$ 17.88
056-0360-007-0000	RESIDENTIAL	$ 15.32	$ 2.56	$ 17.88
056-0360-008-0000	NONRES	$ 137.54	$ 2.56	$ 140.10
056-0360-009-0000	RESIDENTIAL	$ 15.32	$ 2.56	$ 17.88
056-0360-010-0000	RESIDENTIAL	$ 15.32	$ 2.56	$ 17.88
056-0360-011-0000	RESIDENTIAL	$ 15.32	$ 2.56	$ 17.88
056-0360-012-0000	RESIDENTIAL	$ 15.32	$ 2.56	$ 17.88
056-0360-013-0000	RESIDENTIAL	$ 15.32	$ 2.56	$ 17.88
056-0360-014-0000	RESIDENTIAL	$ 15.32	$ 2.56	$ 17.88
056-0360-015-0000	RESIDENTIAL	$ 15.32	$ 2.56	$ 17.88
056-0360-016-0000	RESIDENTIAL	$ 15.32	$ 2.56	$ 17.88
056-0360-017-0000	RESIDENTIAL	$ 15.32	$ 2.56	$ 17.88

City of Rancho Cordova
Lighting District No. 2012-1
Fiscal Year 2021-22 Assessment Roll

APN	District Classification	Street Light Charge	Safety Light Charge	Total Assessment
056-0360-018-0000	RESIDENTIAL	$ 15.32	$ 2.56	$ 17.88
056-0360-019-0000	RESIDENTIAL	$ 15.32	$ 2.56	$ 17.88
056-0360-020-0000	RESIDENTIAL	$ 15.32	$ 2.56	$ 17.88
056-0360-021-0000	RESIDENTIAL	$ 15.32	$ 2.56	$ 17.88
056-0360-022-0000	RESIDENTIAL	$ 15.32	$ 2.56	$ 17.88
056-0360-023-0000	RESIDENTIAL	$ 15.32	$ 2.56	$ 17.88
056-0360-024-0000	RESIDENTIAL	$ 15.32	$ 2.56	$ 17.88
056-0360-025-0000	RESIDENTIAL	$ 15.32	$ 2.56	$ 17.88
056-0360-026-0000	RESIDENTIAL	$ 15.32	$ 2.56	$ 17.88
056-0370-001-0000	RESIDENTIAL	$ 15.32	$ 2.56	$ 17.88
056-0370-002-0000	RESIDENTIAL	$ 15.32	$ 2.56	$ 17.88
056-0370-003-0000	RESIDENTIAL	$ 15.32	$ 2.56	$ 17.88
056-0370-004-0000	RESIDENTIAL	$ 15.32	$ 2.56	$ 17.88
056-0370-005-0000	RESIDENTIAL	$ 15.32	$ 2.56	$ 17.88
056-0370-006-0000	RESIDENTIAL	$ 15.32	$ 2.56	$ 17.88
056-0370-007-0000	RESIDENTIAL	$ 15.32	$ 2.56	$ 17.88
056-0370-008-0000	RESIDENTIAL	$ 15.32	$ 2.56	$ 17.88
056-0370-011-0000	RESIDENTIAL	$ 15.32	$ 2.56	$ 17.88
056-0370-012-0000	RESIDENTIAL	$ 15.32	$ 2.56	$ 17.88
056-0370-013-0000	RESIDENTIAL	$ 15.32	$ 2.56	$ 17.88
056-0370-014-0000	RESIDENTIAL	$ 15.32	$ 2.56	$ 17.88
056-0370-015-0000	RESIDENTIAL	$ 15.32	$ 2.56	$ 17.88
056-0370-016-0000	RESIDENTIAL	$ 15.32	$ 2.56	$ 17.88
056-0370-017-0000	RESIDENTIAL	$ 15.32	$ 2.56	$ 17.88
056-0370-018-0000	RESIDENTIAL	$ 15.32	$ 2.56	$ 17.88
056-0370-019-0000	RESIDENTIAL	$ 15.32	$ 2.56	$ 17.88
056-0370-020-0000	RESIDENTIAL	$ 15.32	$ 2.56	$ 17.88
056-0370-021-0000	RESIDENTIAL	$ 15.32	$ 2.56	$ 17.88
056-0370-022-0000	RESIDENTIAL	$ 15.32	$ 2.56	$ 17.88
056-0370-023-0000	RESIDENTIAL	$ 15.32	$ 2.56	$ 17.88
056-0370-024-0000	RESIDENTIAL	$ 15.32	$ 2.56	$ 17.88
056-0370-025-0000	RESIDENTIAL	$ 15.32	$ 2.56	$ 17.88
056-0370-026-0000	RESIDENTIAL	$ 15.32	$ 2.56	$ 17.88
056-0370-027-0000	RESIDENTIAL	$ 15.32	$ 2.56	$ 17.88
056-0370-028-0000	RESIDENTIAL	$ 15.32	$ 2.56	$ 17.88
056-0370-029-0000	RESIDENTIAL	$ 15.32	$ 2.56	$ 17.88
056-0370-030-0000	RESIDENTIAL	$ 15.32	$ 2.56	$ 17.88
056-0370-031-0000	RESIDENTIAL	$ 15.32	$ 2.56	$ 17.88
056-0370-032-0000	RESIDENTIAL	$ 15.32	$ 2.56	$ 17.88
056-0370-033-0000	RESIDENTIAL	$ 15.32	$ 2.56	$ 17.88
056-0370-034-0000	RESIDENTIAL	$ 15.32	$ 2.56	$ 17.88
056-0370-035-0000	RESIDENTIAL	$ 15.32	$ 2.56	$ 17.88
056-0370-036-0000	RESIDENTIAL	$ 15.32	$ 2.56	$ 17.88
056-0370-037-0000	RESIDENTIAL	$ 15.32	$ 2.56	$ 17.88

City of Rancho Cordova
Lighting District No. 2012-1
Fiscal Year 2021-22 Assessment Roll

APN	District Classification	Street Light Charge	Safety Light Charge	Total Assessment
056-0370-038-0000	RESIDENTIAL	$ 15.32	$ 2.56	$ 17.88
056-0370-039-0000	RESIDENTIAL	$ 15.32	$ 2.56	$ 17.88
056-0370-040-0000	RESIDENTIAL	$ 15.32	$ 2.56	$ 17.88
056-0370-041-0000	RESIDENTIAL	$ 15.32	$ 2.56	$ 17.88
056-0370-042-0000	RESIDENTIAL	$ 15.32	$ 2.56	$ 17.88
056-0370-043-0000	RESIDENTIAL	$ 15.32	$ 2.56	$ 17.88
056-0370-044-0000	RESIDENTIAL	$ 15.32	$ 2.56	$ 17.88
056-0370-045-0000	RESIDENTIAL	$ 15.32	$ 2.56	$ 17.88
056-0370-046-0000	RESIDENTIAL	$ 15.32	$ 2.56	$ 17.88
056-0370-047-0000	RESIDENTIAL	$ 15.32	$ 2.56	$ 17.88
056-0370-048-0000	RESIDENTIAL	$ 15.32	$ 2.56	$ 17.88
056-0370-049-0000	RESIDENTIAL	$ 15.32	$ 2.56	$ 17.88
056-0370-050-0000	RESIDENTIAL	$ 15.32	$ 2.56	$ 17.88
056-0370-051-0000	RESIDENTIAL	$ 15.32	$ 2.56	$ 17.88
056-0370-052-0000	RESIDENTIAL	$ 15.32	$ 2.56	$ 17.88
056-0370-053-0000	RESIDENTIAL	$ 15.32	$ 2.56	$ 17.88
056-0370-054-0000	RESIDENTIAL	$ 15.32	$ 2.56	$ 17.88
056-0370-055-0000	RESIDENTIAL	$ 15.32	$ 2.56	$ 17.88
056-0370-056-0000	RESIDENTIAL	$ 15.32	$ 2.56	$ 17.88
056-0370-057-0000	RESIDENTIAL	$ 15.32	$ 2.56	$ 17.88
056-0370-058-0000	RESIDENTIAL	$ 15.32	$ 2.56	$ 17.88
056-0370-059-0000	RESIDENTIAL	$ 15.32	$ 2.56	$ 17.88
056-0370-060-0000	RESIDENTIAL	$ 15.32	$ 2.56	$ 17.88
056-0370-061-0000	RESIDENTIAL	$ 15.32	$ 2.56	$ 17.88
056-0370-062-0000	RESIDENTIAL	$ 15.32	$ 2.56	$ 17.88
056-0370-063-0000	RESIDENTIAL	$ 15.32	$ 2.56	$ 17.88
056-0370-064-0000	RESIDENTIAL	$ 15.32	$ 2.56	$ 17.88
056-0370-065-0000	RESIDENTIAL	$ 15.32	$ 2.56	$ 17.88
056-0370-066-0000	RESIDENTIAL	$ 15.32	$ 2.56	$ 17.88
056-0370-067-0000	RESIDENTIAL	$ 15.32	$ 2.56	$ 17.88
056-0370-068-0000	RESIDENTIAL	$ 15.32	$ 2.56	$ 17.88
056-0370-069-0000	RESIDENTIAL	$ 15.32	$ 2.56	$ 17.88
056-0370-070-0000	RESIDENTIAL	$ 15.32	$ 2.56	$ 17.88
056-0370-071-0000	RESIDENTIAL	$ 15.32	$ 2.56	$ 17.88
056-0370-072-0000	RESIDENTIAL	$ 15.32	$ 2.56	$ 17.88
056-0370-073-0000	RESIDENTIAL	$ 15.32	$ 2.56	$ 17.88
056-0370-074-0000	RESIDENTIAL	$ 15.32	$ 2.56	$ 17.88
056-0381-001-0000	RESIDENTIAL	$ 15.32	$ 2.56	$ 17.88
056-0381-002-0000	RESIDENTIAL	$ 15.32	$ 2.56	$ 17.88
056-0381-003-0000	RESIDENTIAL	$ 15.32	$ 2.56	$ 17.88
056-0381-004-0000	RESIDENTIAL	$ 15.32	$ 2.56	$ 17.88
056-0381-005-0000	RESIDENTIAL	$ 15.32	$ 2.56	$ 17.88
056-0381-006-0000	RESIDENTIAL	$ 15.32	$ 2.56	$ 17.88
056-0381-007-0000	RESIDENTIAL	$ 15.32	$ 2.56	$ 17.88

City of Rancho Cordova
Lighting District No. 2012-1
Fiscal Year 2021-22 Assessment Roll

APN	District Classification	Street Light Charge	Safety Light Charge	Total Assessment
056-0381-008-0000	RESIDENTIAL	$ 15.32	$ 2.56	$ 17.88
056-0381-009-0000	RESIDENTIAL	$ 15.32	$ 2.56	$ 17.88
056-0381-010-0000	RESIDENTIAL	$ 15.32	$ 2.56	$ 17.88
056-0381-011-0000	RESIDENTIAL	$ 15.32	$ 2.56	$ 17.88
056-0381-012-0000	RESIDENTIAL	$ 15.32	$ 2.56	$ 17.88
056-0381-013-0000	RESIDENTIAL	$ 15.32	$ 2.56	$ 17.88
056-0381-014-0000	RESIDENTIAL	$ 15.32	$ 2.56	$ 17.88
056-0381-015-0000	RESIDENTIAL	$ 15.32	$ 2.56	$ 17.88
056-0381-016-0000	RESIDENTIAL	$ 15.32	$ 2.56	$ 17.88
056-0381-017-0000	RESIDENTIAL	$ 15.32	$ 2.56	$ 17.88
056-0382-001-0000	RESIDENTIAL	$ 15.32	$ 2.56	$ 17.88
056-0382-002-0000	RESIDENTIAL	$ 15.32	$ 2.56	$ 17.88
056-0382-003-0000	RESIDENTIAL	$ 15.32	$ 2.56	$ 17.88
056-0382-004-0000	RESIDENTIAL	$ 15.32	$ 2.56	$ 17.88
056-0382-005-0000	RESIDENTIAL	$ 15.32	$ 2.56	$ 17.88
056-0383-001-0000	RESIDENTIAL	$ 15.32	$ 2.56	$ 17.88
056-0383-002-0000	RESIDENTIAL	$ 15.32	$ 2.56	$ 17.88
056-0383-003-0000	RESIDENTIAL	$ 15.32	$ 2.56	$ 17.88
056-0383-004-0000	RESIDENTIAL	$ 15.32	$ 2.56	$ 17.88
056-0383-005-0000	RESIDENTIAL	$ 15.32	$ 2.56	$ 17.88
056-0383-006-0000	RESIDENTIAL	$ 15.32	$ 2.56	$ 17.88
056-0383-007-0000	RESIDENTIAL	$ 15.32	$ 2.56	$ 17.88
056-0383-008-0000	RESIDENTIAL	$ 15.32	$ 2.56	$ 17.88
056-0383-009-0000	RESIDENTIAL	$ 15.32	$ 2.56	$ 17.88
056-0383-010-0000	RESIDENTIAL	$ 15.32	$ 2.56	$ 17.88
056-0383-011-0000	RESIDENTIAL	$ 15.32	$ 2.56	$ 17.88
056-0383-012-0000	RESIDENTIAL	$ 15.32	$ 2.56	$ 17.88
056-0383-013-0000	RESIDENTIAL	$ 15.32	$ 2.56	$ 17.88
056-0383-014-0000	RESIDENTIAL	$ 15.32	$ 2.56	$ 17.88
056-0383-015-0000	RESIDENTIAL	$ 15.32	$ 2.56	$ 17.88
056-0383-016-0000	RESIDENTIAL	$ 15.32	$ 2.56	$ 17.88
056-0383-017-0000	RESIDENTIAL	$ 15.32	$ 2.56	$ 17.88
056-0383-018-0000	RESIDENTIAL	$ 15.32	$ 2.56	$ 17.88
056-0383-019-0000	RESIDENTIAL	$ 15.32	$ 2.56	$ 17.88
056-0383-020-0000	RESIDENTIAL	$ 15.32	$ 2.56	$ 17.88
056-0383-021-0000	RESIDENTIAL	$ 15.32	$ 2.56	$ 17.88
056-0383-022-0000	RESIDENTIAL	$ 15.32	$ 2.56	$ 17.88
056-0383-023-0000	RESIDENTIAL	$ 15.32	$ 2.56	$ 17.88
056-0383-024-0000	RESIDENTIAL	$ 15.32	$ 2.56	$ 17.88
056-0383-025-0000	RESIDENTIAL	$ 15.32	$ 2.56	$ 17.88
056-0383-026-0000	RESIDENTIAL	$ 15.32	$ 2.56	$ 17.88
056-0383-027-0000	RESIDENTIAL	$ 15.32	$ 2.56	$ 17.88
056-0383-028-0000	RESIDENTIAL	$ 15.32	$ 2.56	$ 17.88
056-0383-029-0000	RESIDENTIAL	$ 15.32	$ 2.56	$ 17.88

City of Rancho Cordova
Lighting District No. 2012-1
Fiscal Year 2021-22 Assessment Roll

APN	District Classification	Street Light Charge	Safety Light Charge	Total Assessment
056-0383-030-0000	RESIDENTIAL	$ 15.32	$ 2.56	$ 17.88
056-0384-001-0000	RESIDENTIAL	$ 15.32	$ 2.56	$ 17.88
056-0384-002-0000	RESIDENTIAL	$ 15.32	$ 2.56	$ 17.88
056-0384-003-0000	RESIDENTIAL	$ 15.32	$ 2.56	$ 17.88
056-0384-004-0000	RESIDENTIAL	$ 15.32	$ 2.56	$ 17.88
056-0384-005-0000	RESIDENTIAL	$ 15.32	$ 2.56	$ 17.88
056-0384-006-0000	RESIDENTIAL	$ 15.32	$ 2.56	$ 17.88
056-0384-007-0000	RESIDENTIAL	$ 15.32	$ 2.56	$ 17.88
056-0384-008-0000	RESIDENTIAL	$ 15.32	$ 2.56	$ 17.88
056-0384-009-0000	RESIDENTIAL	$ 15.32	$ 2.56	$ 17.88
056-0384-010-0000	RESIDENTIAL	$ 15.32	$ 2.56	$ 17.88
056-0384-011-0000	RESIDENTIAL	$ 15.32	$ 2.56	$ 17.88
056-0384-012-0000	RESIDENTIAL	$ 15.32	$ 2.56	$ 17.88
056-0384-013-0000	RESIDENTIAL	$ 15.32	$ 2.56	$ 17.88
056-0384-014-0000	RESIDENTIAL	$ 15.32	$ 2.56	$ 17.88
056-0385-001-0000	RESIDENTIAL	$ 15.32	$ 2.56	$ 17.88
056-0385-002-0000	RESIDENTIAL	$ 15.32	$ 2.56	$ 17.88
056-0385-003-0000	RESIDENTIAL	$ 15.32	$ 2.56	$ 17.88
056-0385-004-0000	RESIDENTIAL	$ 15.32	$ 2.56	$ 17.88
056-0385-005-0000	RESIDENTIAL	$ 15.32	$ 2.56	$ 17.88
056-0385-006-0000	RESIDENTIAL	$ 15.32	$ 2.56	$ 17.88
056-0385-007-0000	RESIDENTIAL	$ 15.32	$ 2.56	$ 17.88
056-0385-008-0000	RESIDENTIAL	$ 15.32	$ 2.56	$ 17.88
056-0385-009-0000	RESIDENTIAL	$ 15.32	$ 2.56	$ 17.88
056-0385-010-0000	RESIDENTIAL	$ 15.32	$ 2.56	$ 17.88
056-0385-011-0000	RESIDENTIAL	$ 15.32	$ 2.56	$ 17.88
056-0385-012-0000	RESIDENTIAL	$ 15.32	$ 2.56	$ 17.88
056-0385-013-0000	RESIDENTIAL	$ 15.32	$ 2.56	$ 17.88
056-0385-014-0000	RESIDENTIAL	$ 15.32	$ 2.56	$ 17.88
056-0385-015-0000	RESIDENTIAL	$ 15.32	$ 2.56	$ 17.88
056-0385-016-0000	RESIDENTIAL	$ 15.32	$ 2.56	$ 17.88
056-0385-017-0000	RESIDENTIAL	$ 15.32	$ 2.56	$ 17.88
056-0385-018-0000	RESIDENTIAL	$ 15.32	$ 2.56	$ 17.88
056-0385-019-0000	RESIDENTIAL	$ 15.32	$ 2.56	$ 17.88
056-0385-020-0000	RESIDENTIAL	$ 15.32	$ 2.56	$ 17.88
056-0385-021-0000	RESIDENTIAL	$ 15.32	$ 2.56	$ 17.88
056-0385-022-0000	RESIDENTIAL	$ 15.32	$ 2.56	$ 17.88
056-0385-023-0000	RESIDENTIAL	$ 15.32	$ 2.56	$ 17.88
056-0385-024-0000	RESIDENTIAL	$ 15.32	$ 2.56	$ 17.88
056-0391-001-0000	RESIDENTIAL	$ 15.32	$ 2.56	$ 17.88
056-0391-002-0000	RESIDENTIAL	$ 15.32	$ 2.56	$ 17.88
056-0391-003-0000	RESIDENTIAL	$ 15.32	$ 2.56	$ 17.88
056-0391-004-0000	RESIDENTIAL	$ 15.32	$ 2.56	$ 17.88
056-0391-005-0000	RESIDENTIAL	$ 15.32	$ 2.56	$ 17.88

City of Rancho Cordova
Lighting District No. 2012-1
Fiscal Year 2021-22 Assessment Roll

APN	District Classification	Street Light Charge	Safety Light Charge	Total Assessment
056-0391-006-0000	RESIDENTIAL	$ 15.32	$ 2.56	$ 17.88
056-0391-007-0000	RESIDENTIAL	$ 15.32	$ 2.56	$ 17.88
056-0391-008-0000	RESIDENTIAL	$ 15.32	$ 2.56	$ 17.88
056-0391-009-0000	RESIDENTIAL	$ 15.32	$ 2.56	$ 17.88
056-0391-010-0000	RESIDENTIAL	$ 15.32	$ 2.56	$ 17.88
056-0391-011-0000	RESIDENTIAL	$ 15.32	$ 2.56	$ 17.88
056-0391-012-0000	RESIDENTIAL	$ 15.32	$ 2.56	$ 17.88
056-0391-013-0000	RESIDENTIAL	$ 15.32	$ 2.56	$ 17.88
056-0391-014-0000	RESIDENTIAL	$ 15.32	$ 2.56	$ 17.88
056-0391-015-0000	RESIDENTIAL	$ 15.32	$ 2.56	$ 17.88
056-0391-016-0000	RESIDENTIAL	$ 15.32	$ 2.56	$ 17.88
056-0391-019-0000	RESIDENTIAL	$ 15.32	$ 2.56	$ 17.88
056-0391-020-0000	RESIDENTIAL	$ 15.32	$ 2.56	$ 17.88
056-0391-021-0000	RESIDENTIAL	$ 15.32	$ 2.56	$ 17.88
056-0391-022-0000	RESIDENTIAL	$ 15.32	$ 2.56	$ 17.88
056-0391-023-0000	RESIDENTIAL	$ 15.32	$ 2.56	$ 17.88
056-0391-024-0000	RESIDENTIAL	$ 15.32	$ 2.56	$ 17.88
056-0391-025-0000	RESIDENTIAL	$ 15.32	$ 2.56	$ 17.88
056-0391-026-0000	RESIDENTIAL	$ 15.32	$ 2.56	$ 17.88
056-0391-027-0000	RESIDENTIAL	$ 15.32	$ 2.56	$ 17.88
056-0391-028-0000	RESIDENTIAL	$ 15.32	$ 2.56	$ 17.88
056-0391-029-0000	RESIDENTIAL	$ 15.32	$ 2.56	$ 17.88
056-0391-030-0000	RESIDENTIAL	$ 15.32	$ 2.56	$ 17.88
056-0391-031-0000	RESIDENTIAL	$ 15.32	$ 2.56	$ 17.88
056-0391-032-0000	RESIDENTIAL	$ 15.32	$ 2.56	$ 17.88
056-0391-033-0000	RESIDENTIAL	$ 15.32	$ 2.56	$ 17.88
056-0391-034-0000	RESIDENTIAL	$ 15.32	$ 2.56	$ 17.88
056-0391-035-0000	RESIDENTIAL	$ 15.32	$ 2.56	$ 17.88
056-0391-036-0000	RESIDENTIAL	$ 15.32	$ 2.56	$ 17.88
056-0391-037-0000	RESIDENTIAL	$ 15.32	$ 2.56	$ 17.88
056-0391-038-0000	RESIDENTIAL	$ 15.32	$ 2.56	$ 17.88
056-0391-039-0000	RESIDENTIAL	$ 15.32	$ 2.56	$ 17.88
056-0391-040-0000	RESIDENTIAL	$ 15.32	$ 2.56	$ 17.88
056-0391-041-0000	RESIDENTIAL	$ 15.32	$ 2.56	$ 17.88
056-0391-042-0000	RESIDENTIAL	$ 15.32	$ 2.56	$ 17.88
056-0391-043-0000	RESIDENTIAL	$ 15.32	$ 2.56	$ 17.88
056-0391-044-0000	RESIDENTIAL	$ 15.32	$ 2.56	$ 17.88
056-0392-001-0000	RESIDENTIAL	$ 15.32	$ 2.56	$ 17.88
056-0392-002-0000	RESIDENTIAL	$ 15.32	$ 2.56	$ 17.88
056-0392-003-0000	RESIDENTIAL	$ 15.32	$ 2.56	$ 17.88
056-0392-004-0000	RESIDENTIAL	$ 15.32	$ 2.56	$ 17.88
056-0392-005-0000	RESIDENTIAL	$ 15.32	$ 2.56	$ 17.88
056-0392-006-0000	RESIDENTIAL	$ 15.32	$ 2.56	$ 17.88
056-0392-007-0000	RESIDENTIAL	$ 15.32	$ 2.56	$ 17.88

City of Rancho Cordova
Lighting District No. 2012-1
Fiscal Year 2021-22 Assessment Roll

APN	District Classification	Street Light Charge	Safety Light Charge	Total Assessment
056-0392-008-0000	RESIDENTIAL	$ 15.32	$ 2.56	$ 17.88
056-0392-009-0000	RESIDENTIAL	$ 15.32	$ 2.56	$ 17.88
056-0392-010-0000	RESIDENTIAL	$ 15.32	$ 2.56	$ 17.88
056-0392-011-0000	RESIDENTIAL	$ 15.32	$ 2.56	$ 17.88
056-0392-012-0000	RESIDENTIAL	$ 15.32	$ 2.56	$ 17.88
056-0392-013-0000	RESIDENTIAL	$ 15.32	$ 2.56	$ 17.88
056-0392-014-0000	RESIDENTIAL	$ 15.32	$ 2.56	$ 17.88
056-0392-015-0000	RESIDENTIAL	$ 15.32	$ 2.56	$ 17.88
056-0392-016-0000	RESIDENTIAL	$ 15.32	$ 2.56	$ 17.88
056-0392-017-0000	RESIDENTIAL	$ 15.32	$ 2.56	$ 17.88
056-0392-018-0000	RESIDENTIAL	$ 15.32	$ 2.56	$ 17.88
056-0392-019-0000	RESIDENTIAL	$ 15.32	$ 2.56	$ 17.88
056-0392-020-0000	RESIDENTIAL	$ 15.32	$ 2.56	$ 17.88
056-0392-021-0000	RESIDENTIAL	$ 15.32	$ 2.56	$ 17.88
056-0392-022-0000	RESIDENTIAL	$ 15.32	$ 2.56	$ 17.88
056-0392-023-0000	RESIDENTIAL	$ 15.32	$ 2.56	$ 17.88
056-0392-024-0000	RESIDENTIAL	$ 15.32	$ 2.56	$ 17.88
056-0392-025-0000	RESIDENTIAL	$ 15.32	$ 2.56	$ 17.88
056-0392-026-0000	RESIDENTIAL	$ 15.32	$ 2.56	$ 17.88
056-0392-027-0000	RESIDENTIAL	$ 15.32	$ 2.56	$ 17.88
056-0392-028-0000	RESIDENTIAL	$ 15.32	$ 2.56	$ 17.88
056-0392-029-0000	RESIDENTIAL	$ 15.32	$ 2.56	$ 17.88
056-0393-001-0000	RESIDENTIAL	$ 15.32	$ 2.56	$ 17.88
056-0393-002-0000	RESIDENTIAL	$ 15.32	$ 2.56	$ 17.88
056-0393-003-0000	RESIDENTIAL	$ 15.32	$ 2.56	$ 17.88
056-0393-004-0000	RESIDENTIAL	$ 15.32	$ 2.56	$ 17.88
056-0393-005-0000	RESIDENTIAL	$ 15.32	$ 2.56	$ 17.88
056-0400-001-0000	RESIDENTIAL	$ 15.32	$ 2.56	$ 17.88
056-0400-002-0000	RESIDENTIAL	$ 15.32	$ 2.56	$ 17.88
056-0400-003-0000	RESIDENTIAL	$ 15.32	$ 2.56	$ 17.88
056-0400-004-0000	RESIDENTIAL	$ 15.32	$ 2.56	$ 17.88
056-0400-005-0000	RESIDENTIAL	$ 15.32	$ 2.56	$ 17.88
056-0400-006-0000	RESIDENTIAL	$ 15.32	$ 2.56	$ 17.88
056-0400-007-0000	RESIDENTIAL	$ 15.32	$ 2.56	$ 17.88
056-0400-008-0000	RESIDENTIAL	$ 15.32	$ 2.56	$ 17.88
056-0400-009-0000	RESIDENTIAL	$ 15.32	$ 2.56	$ 17.88
056-0400-010-0000	RESIDENTIAL	$ 15.32	$ 2.56	$ 17.88
056-0400-011-0000	RESIDENTIAL	$ 15.32	$ 2.56	$ 17.88
056-0400-012-0000	RESIDENTIAL	$ 15.32	$ 2.56	$ 17.88
056-0400-013-0000	RESIDENTIAL	$ 15.32	$ 2.56	$ 17.88
056-0400-014-0000	RESIDENTIAL	$ 15.32	$ 2.56	$ 17.88
056-0400-015-0000	RESIDENTIAL	$ 15.32	$ 2.56	$ 17.88
056-0400-016-0000	RESIDENTIAL	$ 15.32	$ 2.56	$ 17.88
056-0400-017-0000	RESIDENTIAL	$ 15.32	$ 2.56	$ 17.88

City of Rancho Cordova
Lighting District No. 2012-1
Fiscal Year 2021-22 Assessment Roll

APN	District Classification	Street Light Charge	Safety Light Charge	Total Assessment
056-0400-018-0000	RESIDENTIAL	$ 15.32	$ 2.56	$ 17.88
056-0400-019-0000	RESIDENTIAL	$ 15.32	$ 2.56	$ 17.88
056-0400-020-0000	RESIDENTIAL	$ 15.32	$ 2.56	$ 17.88
056-0400-021-0000	RESIDENTIAL	$ 15.32	$ 2.56	$ 17.88
056-0400-022-0000	RESIDENTIAL	$ 15.32	$ 2.56	$ 17.88
056-0400-023-0000	RESIDENTIAL	$ 15.32	$ 2.56	$ 17.88
056-0400-024-0000	RESIDENTIAL	$ 15.32	$ 2.56	$ 17.88
056-0400-025-0000	RESIDENTIAL	$ 15.32	$ 2.56	$ 17.88
056-0400-026-0000	RESIDENTIAL	$ 15.32	$ 2.56	$ 17.88
056-0400-027-0000	RESIDENTIAL	$ 15.32	$ 2.56	$ 17.88
056-0400-028-0000	RESIDENTIAL	$ 15.32	$ 2.56	$ 17.88
056-0400-029-0000	RESIDENTIAL	$ 15.32	$ 2.56	$ 17.88
056-0400-030-0000	RESIDENTIAL	$ 15.32	$ 2.56	$ 17.88
056-0400-031-0000	RESIDENTIAL	$ 15.32	$ 2.56	$ 17.88
056-0400-032-0000	RESIDENTIAL	$ 15.32	$ 2.56	$ 17.88
056-0400-033-0000	RESIDENTIAL	$ 15.32	$ 2.56	$ 17.88
056-0400-034-0000	RESIDENTIAL	$ 15.32	$ 2.56	$ 17.88
056-0400-035-0000	RESIDENTIAL	$ 15.32	$ 2.56	$ 17.88
056-0400-036-0000	RESIDENTIAL	$ 15.32	$ 2.56	$ 17.88
056-0400-037-0000	RESIDENTIAL	$ 15.32	$ 2.56	$ 17.88
056-0400-038-0000	RESIDENTIAL	$ 15.32	$ 2.56	$ 17.88
056-0400-039-0000	RESIDENTIAL	$ 15.32	$ 2.56	$ 17.88
056-0400-040-0000	RESIDENTIAL	$ 15.32	$ 2.56	$ 17.88
056-0400-041-0000	RESIDENTIAL	$ 15.32	$ 2.56	$ 17.88
056-0400-042-0000	RESIDENTIAL	$ 15.32	$ 2.56	$ 17.88
056-0400-043-0000	RESIDENTIAL	$ 15.32	$ 2.56	$ 17.88
056-0400-044-0000	RESIDENTIAL	$ 15.32	$ 2.56	$ 17.88
056-0400-045-0000	RESIDENTIAL	$ 15.32	$ 2.56	$ 17.88
056-0400-046-0000	RESIDENTIAL	$ 15.32	$ 2.56	$ 17.88
056-0400-047-0000	RESIDENTIAL	$ 15.32	$ 2.56	$ 17.88
056-0400-048-0000	RESIDENTIAL	$ 15.32	$ 2.56	$ 17.88
056-0400-049-0000	RESIDENTIAL	$ 15.32	$ 2.56	$ 17.88
056-0400-050-0000	RESIDENTIAL	$ 15.32	$ 2.56	$ 17.88
056-0400-051-0000	RESIDENTIAL	$ 15.32	$ 2.56	$ 17.88
056-0400-052-0000	RESIDENTIAL	$ 15.32	$ 2.56	$ 17.88
056-0400-053-0000	RESIDENTIAL	$ 15.32	$ 2.56	$ 17.88
056-0400-054-0000	RESIDENTIAL	$ 15.32	$ 2.56	$ 17.88
056-0400-055-0000	RESIDENTIAL	$ 15.32	$ 2.56	$ 17.88
056-0400-056-0000	RESIDENTIAL	$ 15.32	$ 2.56	$ 17.88
056-0400-057-0000	RESIDENTIAL	$ 15.32	$ 2.56	$ 17.88
056-0400-058-0000	RESIDENTIAL	$ 15.32	$ 2.56	$ 17.88
056-0400-059-0000	RESIDENTIAL	$ 15.32	$ 2.56	$ 17.88
056-0400-060-0000	RESIDENTIAL	$ 15.32	$ 2.56	$ 17.88
056-0400-061-0000	RESIDENTIAL	$ 15.32	$ 2.56	$ 17.88

City of Rancho Cordova
Lighting District No. 2012-1
Fiscal Year 2021-22 Assessment Roll

APN	District Classification	Street Light Charge	Safety Light Charge	Total Assessment
056-0400-062-0000	RESIDENTIAL	$ 15.32	$ 2.56	$ 17.88
056-0400-063-0000	RESIDENTIAL	$ 15.32	$ 2.56	$ 17.88
056-0400-064-0000	RESIDENTIAL	$ 15.32	$ 2.56	$ 17.88
056-0400-065-0000	RESIDENTIAL	$ 15.32	$ 2.56	$ 17.88
056-0400-066-0000	RESIDENTIAL	$ 15.32	$ 2.56	$ 17.88
056-0400-067-0000	RESIDENTIAL	$ 15.32	$ 2.56	$ 17.88
056-0400-068-0000	RESIDENTIAL	$ 15.32	$ 2.56	$ 17.88
056-0400-069-0000	RESIDENTIAL	$ 15.32	$ 2.56	$ 17.88
056-0400-070-0000	RESIDENTIAL	$ 15.32	$ 2.56	$ 17.88
056-0400-071-0000	RESIDENTIAL	$ 15.32	$ 2.56	$ 17.88
056-0400-072-0000	RESIDENTIAL	$ 15.32	$ 2.56	$ 17.88
056-0400-073-0000	RESIDENTIAL	$ 15.32	$ 2.56	$ 17.88
056-0400-074-0000	RESIDENTIAL	$ 15.32	$ 2.56	$ 17.88
056-0400-075-0000	RESIDENTIAL	$ 15.32	$ 2.56	$ 17.88
056-0400-076-0000	RESIDENTIAL	$ 15.32	$ 2.56	$ 17.88
056-0400-077-0000	RESIDENTIAL	$ 15.32	$ 2.56	$ 17.88
056-0400-078-0000	RESIDENTIAL	$ 15.32	$ 2.56	$ 17.88
056-0400-079-0000	RESIDENTIAL	$ 15.32	$ 2.56	$ 17.88
056-0400-080-0000	RESIDENTIAL	$ 15.32	$ 2.56	$ 17.88
056-0400-081-0000	RESIDENTIAL	$ 15.32	$ 2.56	$ 17.88
056-0400-082-0000	RESIDENTIAL	$ 15.32	$ 2.56	$ 17.88
056-0410-001-0000	RESIDENTIAL	$ 15.32	$ 2.56	$ 17.88
056-0410-002-0000	RESIDENTIAL	$ 15.32	$ 2.56	$ 17.88
056-0410-003-0000	RESIDENTIAL	$ 15.32	$ 2.56	$ 17.88
056-0410-004-0000	RESIDENTIAL	$ 15.32	$ 2.56	$ 17.88
056-0410-005-0000	RESIDENTIAL	$ 15.32	$ 2.56	$ 17.88
056-0410-006-0000	RESIDENTIAL	$ 15.32	$ 2.56	$ 17.88
056-0410-007-0000	RESIDENTIAL	$ 15.32	$ 2.56	$ 17.88
056-0410-008-0000	RESIDENTIAL	$ 15.32	$ 2.56	$ 17.88
056-0410-009-0000	RESIDENTIAL	$ 15.32	$ 2.56	$ 17.88
056-0410-010-0000	RESIDENTIAL	$ 15.32	$ 2.56	$ 17.88
056-0410-011-0000	RESIDENTIAL	$ 15.32	$ 2.56	$ 17.88
056-0410-012-0000	RESIDENTIAL	$ 15.32	$ 2.56	$ 17.88
056-0410-013-0000	RESIDENTIAL	$ 15.32	$ 2.56	$ 17.88
056-0410-014-0000	RESIDENTIAL	$ 15.32	$ 2.56	$ 17.88
056-0410-015-0000	RESIDENTIAL	$ 15.32	$ 2.56	$ 17.88
056-0410-016-0000	RESIDENTIAL	$ 15.32	$ 2.56	$ 17.88
056-0410-017-0000	RESIDENTIAL	$ 15.32	$ 2.56	$ 17.88
056-0410-018-0000	RESIDENTIAL	$ 15.32	$ 2.56	$ 17.88
056-0410-019-0000	RESIDENTIAL	$ 15.32	$ 2.56	$ 17.88
056-0410-020-0000	RESIDENTIAL	$ 15.32	$ 2.56	$ 17.88
056-0410-021-0000	RESIDENTIAL	$ 15.32	$ 2.56	$ 17.88
056-0410-022-0000	RESIDENTIAL	$ 15.32	$ 2.56	$ 17.88
056-0410-023-0000	RESIDENTIAL	$ 15.32	$ 2.56	$ 17.88

City of Rancho Cordova
Lighting District No. 2012-1
Fiscal Year 2021-22 Assessment Roll

APN	District Classification	Street Light Charge	Safety Light Charge	Total Assessment
056-0410-024-0000	RESIDENTIAL	$ 15.32	$ 2.56	$ 17.88
056-0410-025-0000	RESIDENTIAL	$ 15.32	$ 2.56	$ 17.88
056-0410-026-0000	RESIDENTIAL	$ 15.32	$ 2.56	$ 17.88
056-0410-027-0000	RESIDENTIAL	$ 15.32	$ 2.56	$ 17.88
056-0410-028-0000	RESIDENTIAL	$ 15.32	$ 2.56	$ 17.88
056-0410-029-0000	RESIDENTIAL	$ 15.32	$ 2.56	$ 17.88
056-0410-030-0000	RESIDENTIAL	$ 15.32	$ 2.56	$ 17.88
056-0410-031-0000	RESIDENTIAL	$ 15.32	$ 2.56	$ 17.88
056-0410-032-0000	RESIDENTIAL	$ 15.32	$ 2.56	$ 17.88
056-0410-033-0000	RESIDENTIAL	$ 15.32	$ 2.56	$ 17.88
056-0410-034-0000	RESIDENTIAL	$ 15.32	$ 2.56	$ 17.88
056-0410-035-0000	RESIDENTIAL	$ 15.32	$ 2.56	$ 17.88
056-0410-036-0000	RESIDENTIAL	$ 15.32	$ 2.56	$ 17.88
056-0410-037-0000	RESIDENTIAL	$ 15.32	$ 2.56	$ 17.88
056-0410-038-0000	RESIDENTIAL	$ 15.32	$ 2.56	$ 17.88
056-0410-039-0000	RESIDENTIAL	$ 15.32	$ 2.56	$ 17.88
056-0410-040-0000	RESIDENTIAL	$ 15.32	$ 2.56	$ 17.88
056-0410-041-0000	RESIDENTIAL	$ 15.32	$ 2.56	$ 17.88
056-0410-042-0000	RESIDENTIAL	$ 15.32	$ 2.56	$ 17.88
056-0410-043-0000	RESIDENTIAL	$ 15.32	$ 2.56	$ 17.88
056-0410-044-0000	RESIDENTIAL	$ 15.32	$ 2.56	$ 17.88
056-0410-045-0000	RESIDENTIAL	$ 15.32	$ 2.56	$ 17.88
056-0410-046-0000	RESIDENTIAL	$ 15.32	$ 2.56	$ 17.88
056-0410-047-0000	RESIDENTIAL	$ 15.32	$ 2.56	$ 17.88
056-0410-048-0000	RESIDENTIAL	$ 15.32	$ 2.56	$ 17.88
056-0410-049-0000	RESIDENTIAL	$ 15.32	$ 2.56	$ 17.88
056-0410-050-0000	RESIDENTIAL	$ 15.32	$ 2.56	$ 17.88
056-0410-051-0000	RESIDENTIAL	$ 15.32	$ 2.56	$ 17.88
056-0410-052-0000	RESIDENTIAL	$ 15.32	$ 2.56	$ 17.88
056-0410-053-0000	RESIDENTIAL	$ 15.32	$ 2.56	$ 17.88
056-0410-054-0000	RESIDENTIAL	$ 15.32	$ 2.56	$ 17.88
056-0410-055-0000	RESIDENTIAL	$ 15.32	$ 2.56	$ 17.88
056-0421-001-0000	RESIDENTIAL	$ 15.32	$ 2.56	$ 17.88
056-0421-002-0000	RESIDENTIAL	$ 15.32	$ 2.56	$ 17.88
056-0421-003-0000	RESIDENTIAL	$ 15.32	$ 2.56	$ 17.88
056-0421-004-0000	RESIDENTIAL	$ 15.32	$ 2.56	$ 17.88
056-0421-005-0000	RESIDENTIAL	$ 15.32	$ 2.56	$ 17.88
056-0421-006-0000	RESIDENTIAL	$ 15.32	$ 2.56	$ 17.88
056-0421-007-0000	RESIDENTIAL	$ 15.32	$ 2.56	$ 17.88
056-0421-008-0000	RESIDENTIAL	$ 15.32	$ 2.56	$ 17.88
056-0421-009-0000	RESIDENTIAL	$ 15.32	$ 2.56	$ 17.88
056-0421-010-0000	RESIDENTIAL	$ 15.32	$ 2.56	$ 17.88
056-0421-011-0000	RESIDENTIAL	$ 15.32	$ 2.56	$ 17.88
056-0421-012-0000	RESIDENTIAL	$ 15.32	$ 2.56	$ 17.88

City of Rancho Cordova
Lighting District No. 2012-1
Fiscal Year 2021-22 Assessment Roll

APN	District Classification	Street Light Charge	Safety Light Charge	Total Assessment
056-0421-013-0000	RESIDENTIAL	$ 15.32	$ 2.56	$ 17.88
056-0421-014-0000	RESIDENTIAL	$ 15.32	$ 2.56	$ 17.88
056-0421-015-0000	RESIDENTIAL	$ 15.32	$ 2.56	$ 17.88
056-0421-016-0000	RESIDENTIAL	$ 15.32	$ 2.56	$ 17.88
056-0421-017-0000	RESIDENTIAL	$ 15.32	$ 2.56	$ 17.88
056-0421-018-0000	RESIDENTIAL	$ 15.32	$ 2.56	$ 17.88
056-0421-019-0000	RESIDENTIAL	$ 15.32	$ 2.56	$ 17.88
056-0422-001-0000	RESIDENTIAL	$ 15.32	$ 2.56	$ 17.88
056-0422-002-0000	RESIDENTIAL	$ 15.32	$ 2.56	$ 17.88
056-0422-003-0000	RESIDENTIAL	$ 15.32	$ 2.56	$ 17.88
056-0422-004-0000	RESIDENTIAL	$ 15.32	$ 2.56	$ 17.88
056-0422-005-0000	RESIDENTIAL	$ 15.32	$ 2.56	$ 17.88
056-0422-006-0000	RESIDENTIAL	$ 15.32	$ 2.56	$ 17.88
056-0423-001-0000	RESIDENTIAL	$ 15.32	$ 2.56	$ 17.88
056-0423-002-0000	RESIDENTIAL	$ 15.32	$ 2.56	$ 17.88
056-0423-003-0000	RESIDENTIAL	$ 15.32	$ 2.56	$ 17.88
056-0423-004-0000	RESIDENTIAL	$ 15.32	$ 2.56	$ 17.88
056-0423-005-0000	RESIDENTIAL	$ 15.32	$ 2.56	$ 17.88
056-0423-006-0000	RESIDENTIAL	$ 15.32	$ 2.56	$ 17.88
056-0424-001-0000	RESIDENTIAL	$ 15.32	$ 2.56	$ 17.88
056-0424-002-0000	RESIDENTIAL	$ 15.32	$ 2.56	$ 17.88
056-0424-003-0000	RESIDENTIAL	$ 15.32	$ 2.56	$ 17.88
056-0424-004-0000	RESIDENTIAL	$ 15.32	$ 2.56	$ 17.88
056-0424-005-0000	RESIDENTIAL	$ 15.32	$ 2.56	$ 17.88
056-0424-006-0000	RESIDENTIAL	$ 15.32	$ 2.56	$ 17.88
056-0424-007-0000	RESIDENTIAL	$ 15.32	$ 2.56	$ 17.88
056-0424-008-0000	RESIDENTIAL	$ 15.32	$ 2.56	$ 17.88
056-0424-009-0000	RESIDENTIAL	$ 15.32	$ 2.56	$ 17.88
056-0424-010-0000	RESIDENTIAL	$ 15.32	$ 2.56	$ 17.88
056-0424-011-0000	RESIDENTIAL	$ 15.32	$ 2.56	$ 17.88
056-0424-012-0000	RESIDENTIAL	$ 15.32	$ 2.56	$ 17.88
056-0424-013-0000	RESIDENTIAL	$ 15.32	$ 2.56	$ 17.88
056-0424-014-0000	RESIDENTIAL	$ 15.32	$ 2.56	$ 17.88
056-0424-015-0000	RESIDENTIAL	$ 15.32	$ 2.56	$ 17.88
056-0424-016-0000	RESIDENTIAL	$ 15.32	$ 2.56	$ 17.88
056-0424-017-0000	RESIDENTIAL	$ 15.32	$ 2.56	$ 17.88
056-0424-018-0000	RESIDENTIAL	$ 15.32	$ 2.56	$ 17.88
056-0424-019-0000	RESIDENTIAL	$ 15.32	$ 2.56	$ 17.88
056-0424-020-0000	RESIDENTIAL	$ 15.32	$ 2.56	$ 17.88
056-0424-021-0000	RESIDENTIAL	$ 15.32	$ 2.56	$ 17.88
056-0424-022-0000	RESIDENTIAL	$ 15.32	$ 2.56	$ 17.88
056-0424-023-0000	RESIDENTIAL	$ 15.32	$ 2.56	$ 17.88
056-0424-024-0000	RESIDENTIAL	$ 15.32	$ 2.56	$ 17.88
056-0424-025-0000	RESIDENTIAL	$ 15.32	$ 2.56	$ 17.88

City of Rancho Cordova
Lighting District No. 2012-1
Fiscal Year 2021-22 Assessment Roll

APN	District Classification	Street Light Charge	Safety Light Charge	Total Assessment
056-0424-026-0000	RESIDENTIAL	$ 15.32	$ 2.56	$ 17.88
056-0424-027-0000	RESIDENTIAL	$ 15.32	$ 2.56	$ 17.88
056-0424-028-0000	RESIDENTIAL	$ 15.32	$ 2.56	$ 17.88
056-0424-029-0000	RESIDENTIAL	$ 15.32	$ 2.56	$ 17.88
056-0424-030-0000	RESIDENTIAL	$ 15.32	$ 2.56	$ 17.88
056-0424-031-0000	RESIDENTIAL	$ 15.32	$ 2.56	$ 17.88
056-0424-032-0000	RESIDENTIAL	$ 15.32	$ 2.56	$ 17.88
056-0424-033-0000	RESIDENTIAL	$ 15.32	$ 2.56	$ 17.88
056-0424-034-0000	RESIDENTIAL	$ 15.32	$ 2.56	$ 17.88
056-0424-035-0000	RESIDENTIAL	$ 15.32	$ 2.56	$ 17.88
056-0424-036-0000	RESIDENTIAL	$ 15.32	$ 2.56	$ 17.88
056-0424-037-0000	RESIDENTIAL	$ 15.32	$ 2.56	$ 17.88
056-0425-001-0000	RESIDENTIAL	$ 15.32	$ 2.56	$ 17.88
056-0425-002-0000	RESIDENTIAL	$ 15.32	$ 2.56	$ 17.88
056-0425-003-0000	RESIDENTIAL	$ 15.32	$ 2.56	$ 17.88
056-0425-004-0000	RESIDENTIAL	$ 15.32	$ 2.56	$ 17.88
056-0425-005-0000	RESIDENTIAL	$ 15.32	$ 2.56	$ 17.88
056-0425-006-0000	RESIDENTIAL	$ 15.32	$ 2.56	$ 17.88
056-0425-007-0000	RESIDENTIAL	$ 15.32	$ 2.56	$ 17.88
056-0425-008-0000	RESIDENTIAL	$ 15.32	$ 2.56	$ 17.88
056-0425-009-0000	RESIDENTIAL	$ 15.32	$ 2.56	$ 17.88
056-0425-010-0000	RESIDENTIAL	$ 15.32	$ 2.56	$ 17.88
056-0425-011-0000	RESIDENTIAL	$ 15.32	$ 2.56	$ 17.88
056-0425-012-0000	RESIDENTIAL	$ 15.32	$ 2.56	$ 17.88
056-0425-013-0000	RESIDENTIAL	$ 15.32	$ 2.56	$ 17.88
056-0425-014-0000	RESIDENTIAL	$ 15.32	$ 2.56	$ 17.88
056-0425-015-0000	RESIDENTIAL	$ 15.32	$ 2.56	$ 17.88
056-0425-016-0000	RESIDENTIAL	$ 15.32	$ 2.56	$ 17.88
056-0426-001-0000	RESIDENTIAL	$ 15.32	$ 2.56	$ 17.88
056-0426-002-0000	RESIDENTIAL	$ 15.32	$ 2.56	$ 17.88
056-0426-003-0000	RESIDENTIAL	$ 15.32	$ 2.56	$ 17.88
056-0426-004-0000	RESIDENTIAL	$ 15.32	$ 2.56	$ 17.88
056-0426-005-0000	RESIDENTIAL	$ 15.32	$ 2.56	$ 17.88
056-0426-006-0000	RESIDENTIAL	$ 15.32	$ 2.56	$ 17.88
056-0426-007-0000	RESIDENTIAL	$ 15.32	$ 2.56	$ 17.88
056-0426-008-0000	RESIDENTIAL	$ 15.32	$ 2.56	$ 17.88
056-0426-009-0000	RESIDENTIAL	$ 15.32	$ 2.56	$ 17.88
056-0426-010-0000	RESIDENTIAL	$ 15.32	$ 2.56	$ 17.88
056-0426-011-0000	RESIDENTIAL	$ 15.32	$ 2.56	$ 17.88
056-0427-001-0000	RESIDENTIAL	$ 15.32	$ 2.56	$ 17.88
056-0427-002-0000	RESIDENTIAL	$ 15.32	$ 2.56	$ 17.88
056-0427-003-0000	RESIDENTIAL	$ 15.32	$ 2.56	$ 17.88
056-0427-004-0000	RESIDENTIAL	$ 15.32	$ 2.56	$ 17.88
056-0427-005-0000	RESIDENTIAL	$ 15.32	$ 2.56	$ 17.88

City of Rancho Cordova
Lighting District No. 2012-1
Fiscal Year 2021-22 Assessment Roll

APN	District Classification	Street Light Charge	Safety Light Charge	Total Assessment
056-0427-006-0000	RESIDENTIAL	$ 15.32	$ 2.56	$ 17.88
056-0427-007-0000	RESIDENTIAL	$ 15.32	$ 2.56	$ 17.88
056-0427-008-0000	RESIDENTIAL	$ 15.32	$ 2.56	$ 17.88
056-0427-009-0000	RESIDENTIAL	$ 15.32	$ 2.56	$ 17.88
056-0427-010-0000	RESIDENTIAL	$ 15.32	$ 2.56	$ 17.88
056-0430-001-0000	NONRES	$ 132.25	$ 2.56	$ 134.80
056-0430-002-0000	NONRES	$ 77.59	$ 2.56	$ 80.14
056-0430-003-0000	NONRES	$ 79.35	$ 2.56	$ 81.90
056-0430-005-0000	NONRES	$ 78.09	$ 2.56	$ 80.64
056-0430-006-0000	NONRES	$ 345.86	$ 2.56	$ 348.42
056-0430-008-0001	NONRES	$ 2.77	$ 2.56	$ 5.32
056-0430-008-0002	NONRES	$ 2.77	$ 2.56	$ 5.32
056-0430-008-0003	NONRES	$ 2.77	$ 2.56	$ 5.32
056-0430-008-0004	NONRES	$ 2.77	$ 2.56	$ 5.32
056-0430-008-0005	NONRES	$ 2.77	$ 2.56	$ 5.32
056-0430-008-0006	NONRES	$ 2.77	$ 2.56	$ 5.32
056-0430-008-0007	NONRES	$ 2.77	$ 2.56	$ 5.32
056-0430-008-0008	NONRES	$ 2.77	$ 2.56	$ 5.32
056-0430-008-0009	NONRES	$ 2.77	$ 2.56	$ 5.32
056-0430-008-0010	NONRES	$ 2.77	$ 2.56	$ 5.32
056-0430-008-0011	NONRES	$ 2.77	$ 2.56	$ 5.32
056-0430-008-0012	NONRES	$ 2.77	$ 2.56	$ 5.32
056-0430-008-0013	NONRES	$ 2.77	$ 2.56	$ 5.32
056-0430-008-0014	NONRES	$ 2.77	$ 2.56	$ 5.32
056-0430-008-0015	NONRES	$ 2.77	$ 2.56	$ 5.32
056-0430-008-0016	NONRES	$ 2.77	$ 2.56	$ 5.32
056-0430-008-0017	NONRES	$ 2.77	$ 2.56	$ 5.32
056-0430-008-0018	NONRES	$ 2.77	$ 2.56	$ 5.32
056-0430-008-0019	NONRES	$ 2.77	$ 2.56	$ 5.32
056-0430-008-0020	NONRES	$ 2.77	$ 2.56	$ 5.32
056-0430-009-0001	NONRES	$ 2.77	$ 2.56	$ 5.32
056-0430-009-0002	NONRES	$ 2.77	$ 2.56	$ 5.32
056-0430-009-0003	NONRES	$ 2.77	$ 2.56	$ 5.32
056-0430-009-0004	NONRES	$ 2.77	$ 2.56	$ 5.32
056-0430-009-0005	NONRES	$ 2.77	$ 2.56	$ 5.32
056-0430-009-0006	NONRES	$ 2.77	$ 2.56	$ 5.32
056-0430-009-0007	NONRES	$ 2.77	$ 2.56	$ 5.32
056-0430-009-0008	NONRES	$ 2.77	$ 2.56	$ 5.32
056-0430-009-0009	NONRES	$ 2.77	$ 2.56	$ 5.32
056-0430-009-0010	NONRES	$ 2.77	$ 2.56	$ 5.32
056-0430-009-0011	NONRES	$ 2.77	$ 2.56	$ 5.32
056-0430-009-0012	NONRES	$ 2.77	$ 2.56	$ 5.32
056-0430-009-0013	NONRES	$ 2.77	$ 2.56	$ 5.32
056-0430-009-0014	NONRES	$ 2.77	$ 2.56	$ 5.32

City of Rancho Cordova
Lighting District No. 2012-1
Fiscal Year 2021-22 Assessment Roll

APN	District Classification	Street Light Charge	Safety Light Charge	Total Assessment
056-0430-009-0015	NONRES	$ 2.77	$ 2.56	$ 5.32
056-0430-009-0016	NONRES	$ 2.77	$ 2.56	$ 5.32
056-0430-009-0017	NONRES	$ 2.77	$ 2.56	$ 5.32
056-0430-009-0018	NONRES	$ 2.77	$ 2.56	$ 5.32
056-0430-009-0019	NONRES	$ 2.77	$ 2.56	$ 5.32
056-0430-009-0020	NONRES	$ 2.77	$ 2.56	$ 5.32
056-0430-009-0021	NONRES	$ 2.77	$ 2.56	$ 5.32
056-0430-009-0022	NONRES	$ 2.77	$ 2.56	$ 5.32
056-0430-009-0023	NONRES	$ 2.77	$ 2.56	$ 5.32
056-0430-009-0024	NONRES	$ 2.77	$ 2.56	$ 5.32
056-0430-009-0025	NONRES	$ 2.77	$ 2.56	$ 5.32
056-0430-009-0026	NONRES	$ 2.77	$ 2.56	$ 5.32
056-0430-009-0027	NONRES	$ 2.77	$ 2.56	$ 5.32
056-0430-009-0028	NONRES	$ 2.77	$ 2.56	$ 5.32
056-0430-011-0001	NONRES	$ 2.77	$ 2.56	$ 5.32
056-0430-011-0002	NONRES	$ 2.77	$ 2.56	$ 5.32
056-0430-011-0003	NONRES	$ 2.77	$ 2.56	$ 5.32
056-0430-011-0004	NONRES	$ 2.77	$ 2.56	$ 5.32
056-0430-011-0005	NONRES	$ 2.77	$ 2.56	$ 5.32
056-0430-011-0006	NONRES	$ 2.77	$ 2.56	$ 5.32
056-0430-011-0007	NONRES	$ 2.77	$ 2.56	$ 5.32
056-0430-011-0008	NONRES	$ 2.77	$ 2.56	$ 5.32
056-0430-011-0009	NONRES	$ 2.77	$ 2.56	$ 5.32
056-0430-011-0010	NONRES	$ 2.77	$ 2.56	$ 5.32
056-0430-011-0011	NONRES	$ 2.77	$ 2.56	$ 5.32
056-0430-011-0012	NONRES	$ 2.77	$ 2.56	$ 5.32
056-0430-011-0013	NONRES	$ 2.77	$ 2.56	$ 5.32
056-0430-011-0014	NONRES	$ 2.77	$ 2.56	$ 5.32
056-0430-011-0015	NONRES	$ 2.77	$ 2.56	$ 5.32
056-0430-011-0016	NONRES	$ 2.77	$ 2.56	$ 5.32
056-0430-011-0017	NONRES	$ 2.77	$ 2.56	$ 5.32
056-0430-011-0018	NONRES	$ 2.77	$ 2.56	$ 5.32
056-0430-011-0019	NONRES	$ 2.77	$ 2.56	$ 5.32
056-0430-011-0020	NONRES	$ 2.77	$ 2.56	$ 5.32
056-0430-011-0021	NONRES	$ 2.77	$ 2.56	$ 5.32
056-0430-011-0022	NONRES	$ 2.77	$ 2.56	$ 5.32
056-0430-011-0023	NONRES	$ 2.77	$ 2.56	$ 5.32
056-0430-011-0024	NONRES	$ 2.77	$ 2.56	$ 5.32
056-0430-011-0025	NONRES	$ 2.77	$ 2.56	$ 5.32
056-0430-011-0026	NONRES	$ 2.77	$ 2.56	$ 5.32
056-0430-011-0027	NONRES	$ 2.77	$ 2.56	$ 5.32
056-0430-011-0028	NONRES	$ 2.77	$ 2.56	$ 5.32
056-0430-011-0029	NONRES	$ 2.77	$ 2.56	$ 5.32
056-0430-011-0030	NONRES	$ 2.77	$ 2.56	$ 5.32

City of Rancho Cordova
Lighting District No. 2012-1
Fiscal Year 2021-22 Assessment Roll

APN	District Classification	Street Light Charge	Safety Light Charge	Total Assessment
056-0430-011-0031	NONRES	$ 2.77	$ 2.56	$ 5.32
056-0430-011-0032	NONRES	$ 2.77	$ 2.56	$ 5.32
056-0430-011-0033	NONRES	$ 2.77	$ 2.56	$ 5.32
056-0430-011-0034	NONRES	$ 2.77	$ 2.56	$ 5.32
056-0430-011-0035	NONRES	$ 2.77	$ 2.56	$ 5.32
056-0430-011-0036	NONRES	$ 2.77	$ 2.56	$ 5.32
056-0430-012-0001	NONRES	$ 1.76	$ 2.56	$ 4.32
056-0430-012-0002	NONRES	$ 1.76	$ 2.56	$ 4.32
056-0430-012-0003	NONRES	$ 1.76	$ 2.56	$ 4.32
056-0430-012-0004	NONRES	$ 1.76	$ 2.56	$ 4.32
056-0430-012-0005	NONRES	$ 1.76	$ 2.56	$ 4.32
056-0430-012-0006	NONRES	$ 1.76	$ 2.56	$ 4.32
056-0430-012-0007	NONRES	$ 1.76	$ 2.56	$ 4.32
056-0430-012-0008	NONRES	$ 1.76	$ 2.56	$ 4.32
056-0430-012-0009	NONRES	$ 1.76	$ 2.56	$ 4.32
056-0430-012-0010	NONRES	$ 1.76	$ 2.56	$ 4.32
056-0430-012-0011	NONRES	$ 1.76	$ 2.56	$ 4.32
056-0430-012-0012	NONRES	$ 1.76	$ 2.56	$ 4.32
056-0430-012-0013	NONRES	$ 1.76	$ 2.56	$ 4.32
056-0430-012-0014	NONRES	$ 1.76	$ 2.56	$ 4.32
056-0430-012-0015	NONRES	$ 1.76	$ 2.56	$ 4.32
056-0430-012-0016	NONRES	$ 1.76	$ 2.56	$ 4.32
056-0430-012-0017	NONRES	$ 1.76	$ 2.56	$ 4.32
056-0430-012-0018	NONRES	$ 1.76	$ 2.56	$ 4.32
056-0430-012-0019	NONRES	$ 1.76	$ 2.56	$ 4.32
056-0430-012-0020	NONRES	$ 1.76	$ 2.56	$ 4.32
056-0430-012-0021	NONRES	$ 1.76	$ 2.56	$ 4.32
056-0430-012-0022	NONRES	$ 1.76	$ 2.56	$ 4.32
056-0430-012-0023	NONRES	$ 1.76	$ 2.56	$ 4.32
056-0430-012-0024	NONRES	$ 1.76	$ 2.56	$ 4.32
056-0430-012-0025	NONRES	$ 1.76	$ 2.56	$ 4.32
056-0430-012-0026	NONRES	$ 1.76	$ 2.56	$ 4.32
056-0430-012-0027	NONRES	$ 1.76	$ 2.56	$ 4.32
056-0430-012-0028	NONRES	$ 1.76	$ 2.56	$ 4.32
056-0430-012-0029	NONRES	$ 1.76	$ 2.56	$ 4.32
056-0430-012-0030	NONRES	$ 1.76	$ 2.56	$ 4.32
056-0430-012-0031	NONRES	$ 1.76	$ 2.56	$ 4.32
056-0430-012-0032	NONRES	$ 1.76	$ 2.56	$ 4.32
056-0430-012-0033	NONRES	$ 1.76	$ 2.56	$ 4.32
056-0430-012-0034	NONRES	$ 1.76	$ 2.56	$ 4.32
056-0430-012-0035	NONRES	$ 1.76	$ 2.56	$ 4.32
056-0430-012-0036	NONRES	$ 1.76	$ 2.56	$ 4.32
056-0430-012-0037	NONRES	$ 1.76	$ 2.56	$ 4.32
056-0430-012-0038	NONRES	$ 1.76	$ 2.56	$ 4.32

City of Rancho Cordova
Lighting District No. 2012-1
Fiscal Year 2021-22 Assessment Roll

APN	District Classification	Street Light Charge	Safety Light Charge	Total Assessment
056-0430-012-0039	NONRES	$ 1.76	$ 2.56	$ 4.32
056-0430-012-0040	NONRES	$ 1.76	$ 2.56	$ 4.32
056-0430-013-0001	NONRES	$ 2.52	$ 2.56	$ 5.08
056-0430-013-0002	NONRES	$ 2.52	$ 2.56	$ 5.08
056-0430-013-0003	NONRES	$ 2.52	$ 2.56	$ 5.08
056-0430-013-0004	NONRES	$ 2.52	$ 2.56	$ 5.08
056-0430-013-0005	NONRES	$ 2.52	$ 2.56	$ 5.08
056-0430-013-0006	NONRES	$ 2.52	$ 2.56	$ 5.08
056-0430-013-0007	NONRES	$ 2.52	$ 2.56	$ 5.08
056-0430-013-0008	NONRES	$ 2.52	$ 2.56	$ 5.08
056-0430-013-0009	NONRES	$ 2.52	$ 2.56	$ 5.08
056-0430-013-0010	NONRES	$ 2.52	$ 2.56	$ 5.08
056-0430-013-0011	NONRES	$ 2.52	$ 2.56	$ 5.08
056-0430-013-0012	NONRES	$ 2.52	$ 2.56	$ 5.08
056-0430-013-0013	NONRES	$ 2.52	$ 2.56	$ 5.08
056-0430-013-0014	NONRES	$ 2.52	$ 2.56	$ 5.08
056-0430-013-0015	NONRES	$ 2.52	$ 2.56	$ 5.08
056-0430-013-0016	NONRES	$ 2.52	$ 2.56	$ 5.08
056-0430-013-0017	NONRES	$ 2.52	$ 2.56	$ 5.08
056-0430-013-0018	NONRES	$ 2.52	$ 2.56	$ 5.08
056-0430-013-0019	NONRES	$ 2.52	$ 2.56	$ 5.08
056-0430-013-0020	NONRES	$ 2.52	$ 2.56	$ 5.08
056-0430-013-0021	NONRES	$ 2.52	$ 2.56	$ 5.08
056-0430-013-0022	NONRES	$ 2.52	$ 2.56	$ 5.08
056-0430-013-0023	NONRES	$ 2.52	$ 2.56	$ 5.08
056-0430-013-0024	NONRES	$ 2.52	$ 2.56	$ 5.08
056-0430-013-0025	NONRES	$ 2.52	$ 2.56	$ 5.08
056-0430-013-0026	NONRES	$ 2.52	$ 2.56	$ 5.08
056-0430-013-0027	NONRES	$ 2.52	$ 2.56	$ 5.08
056-0430-013-0028	NONRES	$ 2.52	$ 2.56	$ 5.08
056-0430-014-0000	NONRES	$ 128.47	$ 2.56	$ 131.02
056-0430-015-0000	NONRES	$ 26.45	$ 2.56	$ 29.00
056-0440-001-0000	RESIDENTIAL	$ 15.32	$ 2.56	$ 17.88
056-0440-002-0000	RESIDENTIAL	$ 15.32	$ 2.56	$ 17.88
056-0440-003-0000	RESIDENTIAL	$ 15.32	$ 2.56	$ 17.88
056-0440-004-0000	RESIDENTIAL	$ 15.32	$ 2.56	$ 17.88
056-0440-005-0000	RESIDENTIAL	$ 15.32	$ 2.56	$ 17.88
056-0440-006-0000	RESIDENTIAL	$ 15.32	$ 2.56	$ 17.88
056-0440-007-0000	RESIDENTIAL	$ 15.32	$ 2.56	$ 17.88
056-0440-008-0000	RESIDENTIAL	$ 15.32	$ 2.56	$ 17.88
056-0440-009-0000	RESIDENTIAL	$ 15.32	$ 2.56	$ 17.88
056-0440-010-0000	RESIDENTIAL	$ 15.32	$ 2.56	$ 17.88
056-0440-011-0000	RESIDENTIAL	$ 15.32	$ 2.56	$ 17.88
056-0440-012-0000	RESIDENTIAL	$ 15.32	$ 2.56	$ 17.88

City of Rancho Cordova
Lighting District No. 2012-1
Fiscal Year 2021-22 Assessment Roll

APN	District Classification	Street Light Charge	Safety Light Charge	Total Assessment
056-0440-013-0000	RESIDENTIAL	$ 15.32	$ 2.56	$ 17.88
056-0440-014-0000	RESIDENTIAL	$ 15.32	$ 2.56	$ 17.88
056-0440-015-0000	RESIDENTIAL	$ 15.32	$ 2.56	$ 17.88
056-0440-016-0000	RESIDENTIAL	$ 15.32	$ 2.56	$ 17.88
056-0440-017-0000	RESIDENTIAL	$ 15.32	$ 2.56	$ 17.88
056-0440-018-0000	RESIDENTIAL	$ 15.32	$ 2.56	$ 17.88
056-0440-019-0000	RESIDENTIAL	$ 15.32	$ 2.56	$ 17.88
056-0440-020-0000	RESIDENTIAL	$ 15.32	$ 2.56	$ 17.88
056-0440-021-0000	RESIDENTIAL	$ 15.32	$ 2.56	$ 17.88
056-0440-022-0000	RESIDENTIAL	$ 15.32	$ 2.56	$ 17.88
056-0440-023-0000	RESIDENTIAL	$ 15.32	$ 2.56	$ 17.88
056-0440-026-0000	RESIDENTIAL	$ 15.32	$ 2.56	$ 17.88
056-0440-027-0000	RESIDENTIAL	$ 15.32	$ 2.56	$ 17.88
056-0440-030-0000	RESIDENTIAL	$ 15.32	$ 2.56	$ 17.88
056-0440-031-0000	RESIDENTIAL	$ 15.32	$ 2.56	$ 17.88
056-0440-032-0000	RESIDENTIAL	$ 15.32	$ 2.56	$ 17.88
056-0440-033-0000	RESIDENTIAL	$ 15.32	$ 2.56	$ 17.88
056-0440-034-0000	RESIDENTIAL	$ 15.32	$ 2.56	$ 17.88
056-0440-035-0000	RESIDENTIAL	$ 15.32	$ 2.56	$ 17.88
056-0440-036-0000	RESIDENTIAL	$ 15.32	$ 2.56	$ 17.88
056-0440-037-0000	RESIDENTIAL	$ 15.32	$ 2.56	$ 17.88
056-0440-038-0000	RESIDENTIAL	$ 15.32	$ 2.56	$ 17.88
056-0440-039-0000	RESIDENTIAL	$ 15.32	$ 2.56	$ 17.88
056-0440-040-0000	RESIDENTIAL	$ 15.32	$ 2.56	$ 17.88
056-0440-041-0000	RESIDENTIAL	$ 15.32	$ 2.56	$ 17.88
056-0440-042-0000	RESIDENTIAL	$ 15.32	$ 2.56	$ 17.88
056-0440-043-0000	RESIDENTIAL	$ 15.32	$ 2.56	$ 17.88
056-0440-044-0000	RESIDENTIAL	$ 15.32	$ 2.56	$ 17.88
056-0440-045-0000	RESIDENTIAL	$ 15.32	$ 2.56	$ 17.88
056-0440-046-0000	RESIDENTIAL	$ 15.32	$ 2.56	$ 17.88
056-0440-047-0000	RESIDENTIAL	$ 15.32	$ 2.56	$ 17.88
056-0440-048-0000	RESIDENTIAL	$ 15.32	$ 2.56	$ 17.88
056-0440-049-0000	NONRES	$ 100.00	$ 2.56	$ 102.56
056-0440-050-0000	NONRES	$ 98.24	$ 2.56	$ 100.80
056-0450-001-0000	NONRES	$ 111.09	$ 2.56	$ 113.64
056-0450-002-0000	NONRES	$ 42.32	$ 2.56	$ 44.88
057-0010-030-0000	NONRES	$ 47.11	$ 2.56	$ 49.66
057-0010-031-0000	NONRES	$ 47.11	$ 2.56	$ 49.66
057-0010-032-0000	RESIDENTIAL	$ 15.32	$ 2.56	$ 17.88
057-0010-033-0000	RESIDENTIAL	$ 15.32	$ 2.56	$ 17.88
057-0010-034-0000	RESIDENTIAL	$ 15.32	$ 2.56	$ 17.88
057-0010-035-0000	RESIDENTIAL	$ 15.32	$ 2.56	$ 17.88
057-0010-036-0000	RESIDENTIAL	$ 15.32	$ 2.56	$ 17.88
057-0010-037-0000	RESIDENTIAL	$ 15.32	$ 2.56	$ 17.88

City of Rancho Cordova
Lighting District No. 2012-1
Fiscal Year 2021-22 Assessment Roll

APN	District Classification	Street Light Charge	Safety Light Charge	Total Assessment
057-0010-038-0000	RESIDENTIAL	$ 15.32	$ 2.56	$ 17.88
057-0010-039-0000	RESIDENTIAL	$ 15.32	$ 2.56	$ 17.88
057-0010-040-0000	RESIDENTIAL	$ 15.32	$ 2.56	$ 17.88
057-0010-041-0000	RESIDENTIAL	$ 15.32	$ 2.56	$ 17.88
057-0010-042-0000	RESIDENTIAL	$ 15.32	$ 2.56	$ 17.88
057-0010-043-0000	RESIDENTIAL	$ 15.32	$ 2.56	$ 17.88
057-0010-044-0000	RESIDENTIAL	$ 15.32	$ 2.56	$ 17.88
057-0010-045-0000	RESIDENTIAL	$ 15.32	$ 2.56	$ 17.88
057-0010-046-0000	RESIDENTIAL	$ 15.32	$ 2.56	$ 17.88
057-0010-047-0000	RESIDENTIAL	$ 15.32	$ 2.56	$ 17.88
057-0010-048-0000	RESIDENTIAL	$ 15.32	$ 2.56	$ 17.88
057-0010-049-0000	RESIDENTIAL	$ 15.32	$ 2.56	$ 17.88
057-0010-050-0000	RESIDENTIAL	$ 15.32	$ 2.56	$ 17.88
057-0010-051-0000	RESIDENTIAL	$ 15.32	$ 2.56	$ 17.88
057-0010-052-0000	RESIDENTIAL	$ 15.32	$ 2.56	$ 17.88
057-0010-053-0000	RESIDENTIAL	$ 15.32	$ 2.56	$ 17.88
057-0010-054-0000	RESIDENTIAL	$ 15.32	$ 2.56	$ 17.88
057-0010-055-0000	RESIDENTIAL	$ 15.32	$ 2.56	$ 17.88
057-0010-056-0000	RESIDENTIAL	$ 15.32	$ 2.56	$ 17.88
057-0010-057-0000	RESIDENTIAL	$ 15.32	$ 2.56	$ 17.88
057-0010-058-0000	RESIDENTIAL	$ 15.32	$ 2.56	$ 17.88
057-0010-059-0000	RESIDENTIAL	$ 15.32	$ 2.56	$ 17.88
057-0010-060-0000	RESIDENTIAL	$ 15.32	$ 2.56	$ 17.88
057-0010-061-0000	RESIDENTIAL	$ 15.32	$ 2.56	$ 17.88
057-0010-062-0000	RESIDENTIAL	$ 15.32	$ 2.56	$ 17.88
057-0010-063-0000	RESIDENTIAL	$ 15.32	$ 2.56	$ 17.88
057-0010-064-0000	RESIDENTIAL	$ 15.32	$ 2.56	$ 17.88
057-0010-065-0000	RESIDENTIAL	$ 15.32	$ 2.56	$ 17.88
057-0010-066-0000	RESIDENTIAL	$ 15.32	$ 2.56	$ 17.88
057-0010-067-0000	RESIDENTIAL	$ 15.32	$ 2.56	$ 17.88
057-0010-068-0000	RESIDENTIAL	$ 15.32	$ 2.56	$ 17.88
057-0010-069-0000	RESIDENTIAL	$ 15.32	$ 2.56	$ 17.88
057-0010-070-0000	RESIDENTIAL	$ 15.32	$ 2.56	$ 17.88
057-0010-071-0000	RESIDENTIAL	$ 15.32	$ 2.56	$ 17.88
057-0010-072-0000	RESIDENTIAL	$ 15.32	$ 2.56	$ 17.88
057-0020-007-0000	NONRES	$ 50.38	$ 2.56	$ 52.94
057-0020-008-0000	SAFETY LIGHTS ONLY	$ 0.00	$ 2.56	$ 2.56
057-0020-009-0000	SAFETY LIGHTS ONLY	$ 0.00	$ 2.56	$ 2.56
057-0020-010-0000	SAFETY LIGHTS ONLY	$ 0.00	$ 2.56	$ 2.56
057-0020-012-0000	SAFETY LIGHTS ONLY	$ 0.00	$ 2.56	$ 2.56
057-0020-013-0000	NONRES	$ 68.01	$ 2.56	$ 70.56
057-0020-020-0000	SAFETY LIGHTS ONLY	$ 0.00	$ 2.56	$ 2.56
057-0020-021-0000	SAFETY LIGHTS ONLY	$ 0.00	$ 2.56	$ 2.56
057-0020-024-0000	SAFETY LIGHTS ONLY	$ 0.00	$ 2.56	$ 2.56

City of Rancho Cordova
Lighting District No. 2012-1
Fiscal Year 2021-22 Assessment Roll

APN	District Classification	Street Light Charge	Safety Light Charge	Total Assessment
057-0020-025-0000	NONRES	$ 26.45	$ 2.56	$ 29.00
057-0020-026-0000	SAFETY LIGHTS ONLY	$ 0.00	$ 2.56	$ 2.56
057-0020-031-0000	NONRES	$ 40.30	$ 2.56	$ 42.86
057-0020-034-0000	SAFETY LIGHTS ONLY	$ 0.00	$ 2.56	$ 2.56
057-0020-035-0000	NONRES	$ 67.51	$ 2.56	$ 70.06
057-0020-036-0000	NONRES	$ 94.46	$ 2.56	$ 97.02
057-0030-001-0000	SAFETY LIGHTS ONLY	$ 0.00	$ 2.56	$ 2.56
057-0030-002-0000	SAFETY LIGHTS ONLY	$ 0.00	$ 2.56	$ 2.56
057-0030-003-0000	SAFETY LIGHTS ONLY	$ 0.00	$ 2.56	$ 2.56
057-0030-004-0000	SAFETY LIGHTS ONLY	$ 0.00	$ 2.56	$ 2.56
057-0030-005-0000	SAFETY LIGHTS ONLY	$ 0.00	$ 2.56	$ 2.56
057-0030-006-0000	SAFETY LIGHTS ONLY	$ 0.00	$ 2.56	$ 2.56
057-0030-007-0000	SAFETY LIGHTS ONLY	$ 0.00	$ 2.56	$ 2.56
057-0030-008-0000	SAFETY LIGHTS ONLY	$ 0.00	$ 2.56	$ 2.56
057-0030-009-0000	SAFETY LIGHTS ONLY	$ 0.00	$ 2.56	$ 2.56
057-0030-010-0000	SAFETY LIGHTS ONLY	$ 0.00	$ 2.56	$ 2.56
057-0030-011-0000	SAFETY LIGHTS ONLY	$ 0.00	$ 2.56	$ 2.56
057-0030-012-0000	RESIDENTIAL	$ 15.32	$ 2.56	$ 17.88
057-0030-013-0000	SAFETY LIGHTS ONLY	$ 0.00	$ 2.56	$ 2.56
057-0030-014-0000	SAFETY LIGHTS ONLY	$ 0.00	$ 2.56	$ 2.56
057-0030-015-0000	SAFETY LIGHTS ONLY	$ 0.00	$ 2.56	$ 2.56
057-0030-016-0000	SAFETY LIGHTS ONLY	$ 0.00	$ 2.56	$ 2.56
057-0030-017-0000	SAFETY LIGHTS ONLY	$ 0.00	$ 2.56	$ 2.56
057-0030-018-0000	SAFETY LIGHTS ONLY	$ 0.00	$ 2.56	$ 2.56
057-0030-019-0000	RESIDENTIAL	$ 15.32	$ 2.56	$ 17.88
057-0030-020-0000	SAFETY LIGHTS ONLY	$ 0.00	$ 2.56	$ 2.56
057-0030-021-0000	SAFETY LIGHTS ONLY	$ 0.00	$ 2.56	$ 2.56
057-0030-022-0000	SAFETY LIGHTS ONLY	$ 0.00	$ 2.56	$ 2.56
057-0030-023-0000	SAFETY LIGHTS ONLY	$ 0.00	$ 2.56	$ 2.56
057-0041-001-0000	SAFETY LIGHTS ONLY	$ 0.00	$ 2.56	$ 2.56
057-0041-002-0000	RESIDENTIAL	$ 15.32	$ 2.56	$ 17.88
057-0041-009-0000	SAFETY LIGHTS ONLY	$ 0.00	$ 2.56	$ 2.56
057-0041-010-0000	SAFETY LIGHTS ONLY	$ 0.00	$ 2.56	$ 2.56
057-0041-011-0000	SAFETY LIGHTS ONLY	$ 0.00	$ 2.56	$ 2.56
057-0041-012-0000	SAFETY LIGHTS ONLY	$ 0.00	$ 2.56	$ 2.56
057-0041-013-0000	SAFETY LIGHTS ONLY	$ 0.00	$ 2.56	$ 2.56
057-0041-014-0000	SAFETY LIGHTS ONLY	$ 0.00	$ 2.56	$ 2.56
057-0041-015-0000	SAFETY LIGHTS ONLY	$ 0.00	$ 2.56	$ 2.56
057-0041-016-0000	SAFETY LIGHTS ONLY	$ 0.00	$ 2.56	$ 2.56
057-0041-017-0000	SAFETY LIGHTS ONLY	$ 0.00	$ 2.56	$ 2.56
057-0041-018-0000	SAFETY LIGHTS ONLY	$ 0.00	$ 2.56	$ 2.56
057-0041-019-0000	SAFETY LIGHTS ONLY	$ 0.00	$ 2.56	$ 2.56
057-0041-020-0000	SAFETY LIGHTS ONLY	$ 0.00	$ 2.56	$ 2.56
057-0041-021-0000	SAFETY LIGHTS ONLY	$ 0.00	$ 2.56	$ 2.56

City of Rancho Cordova
Lighting District No. 2012-1
Fiscal Year 2021-22 Assessment Roll

APN	District Classification	Street Light Charge	Safety Light Charge	Total Assessment
057-0041-022-0000	SAFETY LIGHTS ONLY	$ 0.00	$ 2.56	$ 2.56
057-0041-024-0000	SAFETY LIGHTS ONLY	$ 0.00	$ 2.56	$ 2.56
057-0041-025-0000	SAFETY LIGHTS ONLY	$ 0.00	$ 2.56	$ 2.56
057-0041-026-0000	SAFETY LIGHTS ONLY	$ 0.00	$ 2.56	$ 2.56
057-0041-027-0000	SAFETY LIGHTS ONLY	$ 0.00	$ 2.56	$ 2.56
057-0041-028-0000	SAFETY LIGHTS ONLY	$ 0.00	$ 2.56	$ 2.56
057-0041-029-0000	SAFETY LIGHTS ONLY	$ 0.00	$ 2.56	$ 2.56
057-0041-030-0000	SAFETY LIGHTS ONLY	$ 0.00	$ 2.56	$ 2.56
057-0041-031-0000	RESIDENTIAL	$ 15.32	$ 2.56	$ 17.88
057-0041-032-0000	RESIDENTIAL	$ 15.32	$ 2.56	$ 17.88
057-0042-001-0000	SAFETY LIGHTS ONLY	$ 0.00	$ 2.56	$ 2.56
057-0042-002-0000	SAFETY LIGHTS ONLY	$ 0.00	$ 2.56	$ 2.56
057-0042-003-0000	SAFETY LIGHTS ONLY	$ 0.00	$ 2.56	$ 2.56
057-0042-004-0000	SAFETY LIGHTS ONLY	$ 0.00	$ 2.56	$ 2.56
057-0042-005-0000	SAFETY LIGHTS ONLY	$ 0.00	$ 2.56	$ 2.56
057-0042-006-0000	SAFETY LIGHTS ONLY	$ 0.00	$ 2.56	$ 2.56
057-0042-007-0000	SAFETY LIGHTS ONLY	$ 0.00	$ 2.56	$ 2.56
057-0043-001-0000	SAFETY LIGHTS ONLY	$ 0.00	$ 2.56	$ 2.56
057-0043-002-0000	SAFETY LIGHTS ONLY	$ 0.00	$ 2.56	$ 2.56
057-0043-003-0000	SAFETY LIGHTS ONLY	$ 0.00	$ 2.56	$ 2.56
057-0043-004-0000	SAFETY LIGHTS ONLY	$ 0.00	$ 2.56	$ 2.56
057-0043-005-0000	SAFETY LIGHTS ONLY	$ 0.00	$ 2.56	$ 2.56
057-0043-006-0000	SAFETY LIGHTS ONLY	$ 0.00	$ 2.56	$ 2.56
057-0043-007-0000	SAFETY LIGHTS ONLY	$ 0.00	$ 2.56	$ 2.56
057-0043-008-0000	SAFETY LIGHTS ONLY	$ 0.00	$ 2.56	$ 2.56
057-0043-009-0000	SAFETY LIGHTS ONLY	$ 0.00	$ 2.56	$ 2.56
057-0043-010-0000	SAFETY LIGHTS ONLY	$ 0.00	$ 2.56	$ 2.56
057-0043-011-0000	SAFETY LIGHTS ONLY	$ 0.00	$ 2.56	$ 2.56
057-0043-012-0000	SAFETY LIGHTS ONLY	$ 0.00	$ 2.56	$ 2.56
057-0043-013-0000	SAFETY LIGHTS ONLY	$ 0.00	$ 2.56	$ 2.56
057-0043-014-0000	SAFETY LIGHTS ONLY	$ 0.00	$ 2.56	$ 2.56
057-0043-015-0000	SAFETY LIGHTS ONLY	$ 0.00	$ 2.56	$ 2.56
057-0043-016-0000	SAFETY LIGHTS ONLY	$ 0.00	$ 2.56	$ 2.56
057-0043-017-0000	SAFETY LIGHTS ONLY	$ 0.00	$ 2.56	$ 2.56
057-0044-001-0000	SAFETY LIGHTS ONLY	$ 0.00	$ 2.56	$ 2.56
057-0044-002-0000	SAFETY LIGHTS ONLY	$ 0.00	$ 2.56	$ 2.56
057-0044-003-0000	SAFETY LIGHTS ONLY	$ 0.00	$ 2.56	$ 2.56
057-0044-004-0000	SAFETY LIGHTS ONLY	$ 0.00	$ 2.56	$ 2.56
057-0044-005-0000	SAFETY LIGHTS ONLY	$ 0.00	$ 2.56	$ 2.56
057-0044-006-0000	SAFETY LIGHTS ONLY	$ 0.00	$ 2.56	$ 2.56
057-0051-001-0000	SAFETY LIGHTS ONLY	$ 0.00	$ 2.56	$ 2.56
057-0051-002-0000	SAFETY LIGHTS ONLY	$ 0.00	$ 2.56	$ 2.56
057-0051-003-0000	SAFETY LIGHTS ONLY	$ 0.00	$ 2.56	$ 2.56
057-0051-004-0000	SAFETY LIGHTS ONLY	$ 0.00	$ 2.56	$ 2.56

City of Rancho Cordova
Lighting District No. 2012-1
Fiscal Year 2021-22 Assessment Roll

APN	District Classification	Street Light Charge	Safety Light Charge	Total Assessment
057-0051-005-0000	SAFETY LIGHTS ONLY	$ 0.00	$ 2.56	$ 2.56
057-0051-006-0000	SAFETY LIGHTS ONLY	$ 0.00	$ 2.56	$ 2.56
057-0051-007-0000	SAFETY LIGHTS ONLY	$ 0.00	$ 2.56	$ 2.56
057-0051-008-0000	SAFETY LIGHTS ONLY	$ 0.00	$ 2.56	$ 2.56
057-0051-009-0000	SAFETY LIGHTS ONLY	$ 0.00	$ 2.56	$ 2.56
057-0051-010-0000	SAFETY LIGHTS ONLY	$ 0.00	$ 2.56	$ 2.56
057-0051-011-0000	SAFETY LIGHTS ONLY	$ 0.00	$ 2.56	$ 2.56
057-0051-012-0000	SAFETY LIGHTS ONLY	$ 0.00	$ 2.56	$ 2.56
057-0051-013-0000	SAFETY LIGHTS ONLY	$ 0.00	$ 2.56	$ 2.56
057-0051-014-0000	SAFETY LIGHTS ONLY	$ 0.00	$ 2.56	$ 2.56
057-0051-015-0000	SAFETY LIGHTS ONLY	$ 0.00	$ 2.56	$ 2.56
057-0051-016-0000	SAFETY LIGHTS ONLY	$ 0.00	$ 2.56	$ 2.56
057-0052-001-0000	RESIDENTIAL	$ 15.32	$ 2.56	$ 17.88
057-0052-002-0000	RESIDENTIAL	$ 15.32	$ 2.56	$ 17.88
057-0052-003-0000	SAFETY LIGHTS ONLY	$ 0.00	$ 2.56	$ 2.56
057-0052-004-0000	SAFETY LIGHTS ONLY	$ 0.00	$ 2.56	$ 2.56
057-0052-005-0000	SAFETY LIGHTS ONLY	$ 0.00	$ 2.56	$ 2.56
057-0052-006-0000	SAFETY LIGHTS ONLY	$ 0.00	$ 2.56	$ 2.56
057-0052-007-0000	SAFETY LIGHTS ONLY	$ 0.00	$ 2.56	$ 2.56
057-0052-008-0000	SAFETY LIGHTS ONLY	$ 0.00	$ 2.56	$ 2.56
057-0052-009-0000	SAFETY LIGHTS ONLY	$ 0.00	$ 2.56	$ 2.56
057-0052-010-0000	SAFETY LIGHTS ONLY	$ 0.00	$ 2.56	$ 2.56
057-0052-011-0000	SAFETY LIGHTS ONLY	$ 0.00	$ 2.56	$ 2.56
057-0052-012-0000	SAFETY LIGHTS ONLY	$ 0.00	$ 2.56	$ 2.56
057-0052-013-0000	SAFETY LIGHTS ONLY	$ 0.00	$ 2.56	$ 2.56
057-0052-014-0000	SAFETY LIGHTS ONLY	$ 0.00	$ 2.56	$ 2.56
057-0052-015-0000	SAFETY LIGHTS ONLY	$ 0.00	$ 2.56	$ 2.56
057-0052-016-0000	SAFETY LIGHTS ONLY	$ 0.00	$ 2.56	$ 2.56
057-0052-017-0000	SAFETY LIGHTS ONLY	$ 0.00	$ 2.56	$ 2.56
057-0052-018-0000	SAFETY LIGHTS ONLY	$ 0.00	$ 2.56	$ 2.56
057-0052-019-0000	SAFETY LIGHTS ONLY	$ 0.00	$ 2.56	$ 2.56
057-0053-001-0000	SAFETY LIGHTS ONLY	$ 0.00	$ 2.56	$ 2.56
057-0053-002-0000	SAFETY LIGHTS ONLY	$ 0.00	$ 2.56	$ 2.56
057-0053-003-0000	SAFETY LIGHTS ONLY	$ 0.00	$ 2.56	$ 2.56
057-0053-004-0000	SAFETY LIGHTS ONLY	$ 0.00	$ 2.56	$ 2.56
057-0053-005-0000	SAFETY LIGHTS ONLY	$ 0.00	$ 2.56	$ 2.56
057-0053-006-0000	SAFETY LIGHTS ONLY	$ 0.00	$ 2.56	$ 2.56
057-0053-007-0000	SAFETY LIGHTS ONLY	$ 0.00	$ 2.56	$ 2.56
057-0053-008-0000	SAFETY LIGHTS ONLY	$ 0.00	$ 2.56	$ 2.56
057-0053-009-0000	SAFETY LIGHTS ONLY	$ 0.00	$ 2.56	$ 2.56
057-0053-010-0000	SAFETY LIGHTS ONLY	$ 0.00	$ 2.56	$ 2.56
057-0053-011-0000	SAFETY LIGHTS ONLY	$ 0.00	$ 2.56	$ 2.56
057-0053-012-0000	SAFETY LIGHTS ONLY	$ 0.00	$ 2.56	$ 2.56
057-0054-001-0000	SAFETY LIGHTS ONLY	$ 0.00	$ 2.56	$ 2.56

City of Rancho Cordova
Lighting District No. 2012-1
Fiscal Year 2021-22 Assessment Roll

APN	District Classification	Street Light Charge	Safety Light Charge	Total Assessment
057-0054-002-0000	SAFETY LIGHTS ONLY	$ 0.00	$ 2.56	$ 2.56
057-0054-003-0000	SAFETY LIGHTS ONLY	$ 0.00	$ 2.56	$ 2.56
057-0054-004-0000	SAFETY LIGHTS ONLY	$ 0.00	$ 2.56	$ 2.56
057-0054-005-0000	SAFETY LIGHTS ONLY	$ 0.00	$ 2.56	$ 2.56
057-0054-006-0000	SAFETY LIGHTS ONLY	$ 0.00	$ 2.56	$ 2.56
057-0054-007-0000	SAFETY LIGHTS ONLY	$ 0.00	$ 2.56	$ 2.56
057-0054-008-0000	SAFETY LIGHTS ONLY	$ 0.00	$ 2.56	$ 2.56
057-0054-009-0000	SAFETY LIGHTS ONLY	$ 0.00	$ 2.56	$ 2.56
057-0054-010-0000	SAFETY LIGHTS ONLY	$ 0.00	$ 2.56	$ 2.56
057-0054-011-0000	SAFETY LIGHTS ONLY	$ 0.00	$ 2.56	$ 2.56
057-0054-012-0000	SAFETY LIGHTS ONLY	$ 0.00	$ 2.56	$ 2.56
057-0061-001-0000	SAFETY LIGHTS ONLY	$ 0.00	$ 2.56	$ 2.56
057-0061-002-0000	SAFETY LIGHTS ONLY	$ 0.00	$ 2.56	$ 2.56
057-0061-003-0000	SAFETY LIGHTS ONLY	$ 0.00	$ 2.56	$ 2.56
057-0061-004-0000	SAFETY LIGHTS ONLY	$ 0.00	$ 2.56	$ 2.56
057-0061-005-0000	SAFETY LIGHTS ONLY	$ 0.00	$ 2.56	$ 2.56
057-0061-006-0000	SAFETY LIGHTS ONLY	$ 0.00	$ 2.56	$ 2.56
057-0061-007-0000	SAFETY LIGHTS ONLY	$ 0.00	$ 2.56	$ 2.56
057-0061-008-0000	SAFETY LIGHTS ONLY	$ 0.00	$ 2.56	$ 2.56
057-0061-009-0000	SAFETY LIGHTS ONLY	$ 0.00	$ 2.56	$ 2.56
057-0061-010-0000	SAFETY LIGHTS ONLY	$ 0.00	$ 2.56	$ 2.56
057-0061-011-0000	SAFETY LIGHTS ONLY	$ 0.00	$ 2.56	$ 2.56
057-0061-012-0000	SAFETY LIGHTS ONLY	$ 0.00	$ 2.56	$ 2.56
057-0061-013-0000	SAFETY LIGHTS ONLY	$ 0.00	$ 2.56	$ 2.56
057-0062-001-0000	SAFETY LIGHTS ONLY	$ 0.00	$ 2.56	$ 2.56
057-0062-002-0000	SAFETY LIGHTS ONLY	$ 0.00	$ 2.56	$ 2.56
057-0062-003-0000	SAFETY LIGHTS ONLY	$ 0.00	$ 2.56	$ 2.56
057-0062-004-0000	SAFETY LIGHTS ONLY	$ 0.00	$ 2.56	$ 2.56
057-0062-005-0000	SAFETY LIGHTS ONLY	$ 0.00	$ 2.56	$ 2.56
057-0062-006-0000	SAFETY LIGHTS ONLY	$ 0.00	$ 2.56	$ 2.56
057-0062-007-0000	SAFETY LIGHTS ONLY	$ 0.00	$ 2.56	$ 2.56
057-0062-008-0000	SAFETY LIGHTS ONLY	$ 0.00	$ 2.56	$ 2.56
057-0062-009-0000	SAFETY LIGHTS ONLY	$ 0.00	$ 2.56	$ 2.56
057-0062-010-0000	SAFETY LIGHTS ONLY	$ 0.00	$ 2.56	$ 2.56
057-0062-011-0000	SAFETY LIGHTS ONLY	$ 0.00	$ 2.56	$ 2.56
057-0062-012-0000	SAFETY LIGHTS ONLY	$ 0.00	$ 2.56	$ 2.56
057-0063-001-0000	SAFETY LIGHTS ONLY	$ 0.00	$ 2.56	$ 2.56
057-0063-002-0000	SAFETY LIGHTS ONLY	$ 0.00	$ 2.56	$ 2.56
057-0063-003-0000	SAFETY LIGHTS ONLY	$ 0.00	$ 2.56	$ 2.56
057-0063-004-0000	SAFETY LIGHTS ONLY	$ 0.00	$ 2.56	$ 2.56
057-0063-005-0000	SAFETY LIGHTS ONLY	$ 0.00	$ 2.56	$ 2.56
057-0063-006-0000	SAFETY LIGHTS ONLY	$ 0.00	$ 2.56	$ 2.56
057-0063-007-0000	SAFETY LIGHTS ONLY	$ 0.00	$ 2.56	$ 2.56
057-0063-008-0000	SAFETY LIGHTS ONLY	$ 0.00	$ 2.56	$ 2.56

City of Rancho Cordova
Lighting District No. 2012-1
Fiscal Year 2021-22 Assessment Roll

APN	District Classification	Street Light Charge	Safety Light Charge	Total Assessment
057-0063-009-0000	SAFETY LIGHTS ONLY	$ 0.00	$ 2.56	$ 2.56
057-0063-010-0000	SAFETY LIGHTS ONLY	$ 0.00	$ 2.56	$ 2.56
057-0063-011-0000	SAFETY LIGHTS ONLY	$ 0.00	$ 2.56	$ 2.56
057-0063-012-0000	SAFETY LIGHTS ONLY	$ 0.00	$ 2.56	$ 2.56
057-0063-013-0000	SAFETY LIGHTS ONLY	$ 0.00	$ 2.56	$ 2.56
057-0063-014-0000	SAFETY LIGHTS ONLY	$ 0.00	$ 2.56	$ 2.56
057-0064-001-0000	SAFETY LIGHTS ONLY	$ 0.00	$ 2.56	$ 2.56
057-0064-002-0000	SAFETY LIGHTS ONLY	$ 0.00	$ 2.56	$ 2.56
057-0064-003-0000	SAFETY LIGHTS ONLY	$ 0.00	$ 2.56	$ 2.56
057-0064-004-0000	SAFETY LIGHTS ONLY	$ 0.00	$ 2.56	$ 2.56
057-0064-005-0000	SAFETY LIGHTS ONLY	$ 0.00	$ 2.56	$ 2.56
057-0064-006-0000	SAFETY LIGHTS ONLY	$ 0.00	$ 2.56	$ 2.56
057-0064-007-0000	SAFETY LIGHTS ONLY	$ 0.00	$ 2.56	$ 2.56
057-0064-008-0000	SAFETY LIGHTS ONLY	$ 0.00	$ 2.56	$ 2.56
057-0064-009-0000	SAFETY LIGHTS ONLY	$ 0.00	$ 2.56	$ 2.56
057-0064-010-0000	SAFETY LIGHTS ONLY	$ 0.00	$ 2.56	$ 2.56
057-0064-011-0000	SAFETY LIGHTS ONLY	$ 0.00	$ 2.56	$ 2.56
057-0064-012-0000	SAFETY LIGHTS ONLY	$ 0.00	$ 2.56	$ 2.56
057-0064-013-0000	SAFETY LIGHTS ONLY	$ 0.00	$ 2.56	$ 2.56
057-0064-014-0000	SAFETY LIGHTS ONLY	$ 0.00	$ 2.56	$ 2.56
057-0064-015-0000	SAFETY LIGHTS ONLY	$ 0.00	$ 2.56	$ 2.56
057-0064-016-0000	SAFETY LIGHTS ONLY	$ 0.00	$ 2.56	$ 2.56
057-0064-017-0000	SAFETY LIGHTS ONLY	$ 0.00	$ 2.56	$ 2.56
057-0071-001-0000	SAFETY LIGHTS ONLY	$ 0.00	$ 2.56	$ 2.56
057-0071-002-0000	SAFETY LIGHTS ONLY	$ 0.00	$ 2.56	$ 2.56
057-0071-003-0000	SAFETY LIGHTS ONLY	$ 0.00	$ 2.56	$ 2.56
057-0071-004-0000	SAFETY LIGHTS ONLY	$ 0.00	$ 2.56	$ 2.56
057-0071-005-0000	SAFETY LIGHTS ONLY	$ 0.00	$ 2.56	$ 2.56
057-0071-006-0000	SAFETY LIGHTS ONLY	$ 0.00	$ 2.56	$ 2.56
057-0071-007-0000	SAFETY LIGHTS ONLY	$ 0.00	$ 2.56	$ 2.56
057-0071-008-0000	SAFETY LIGHTS ONLY	$ 0.00	$ 2.56	$ 2.56
057-0071-009-0000	SAFETY LIGHTS ONLY	$ 0.00	$ 2.56	$ 2.56
057-0071-010-0000	SAFETY LIGHTS ONLY	$ 0.00	$ 2.56	$ 2.56
057-0071-011-0000	SAFETY LIGHTS ONLY	$ 0.00	$ 2.56	$ 2.56
057-0071-012-0000	SAFETY LIGHTS ONLY	$ 0.00	$ 2.56	$ 2.56
057-0071-013-0000	SAFETY LIGHTS ONLY	$ 0.00	$ 2.56	$ 2.56
057-0071-014-0000	SAFETY LIGHTS ONLY	$ 0.00	$ 2.56	$ 2.56
057-0071-015-0000	SAFETY LIGHTS ONLY	$ 0.00	$ 2.56	$ 2.56
057-0071-016-0000	SAFETY LIGHTS ONLY	$ 0.00	$ 2.56	$ 2.56
057-0072-001-0000	SAFETY LIGHTS ONLY	$ 0.00	$ 2.56	$ 2.56
057-0072-002-0000	SAFETY LIGHTS ONLY	$ 0.00	$ 2.56	$ 2.56
057-0072-003-0000	SAFETY LIGHTS ONLY	$ 0.00	$ 2.56	$ 2.56
057-0072-004-0000	SAFETY LIGHTS ONLY	$ 0.00	$ 2.56	$ 2.56
057-0072-005-0000	SAFETY LIGHTS ONLY	$ 0.00	$ 2.56	$ 2.56

City of Rancho Cordova
Lighting District No. 2012-1
Fiscal Year 2021-22 Assessment Roll

APN	District Classification	Street Light Charge	Safety Light Charge	Total Assessment
057-0072-006-0000	SAFETY LIGHTS ONLY	$ 0.00	$ 2.56	$ 2.56
057-0072-007-0000	SAFETY LIGHTS ONLY	$ 0.00	$ 2.56	$ 2.56
057-0072-008-0000	SAFETY LIGHTS ONLY	$ 0.00	$ 2.56	$ 2.56
057-0072-009-0000	SAFETY LIGHTS ONLY	$ 0.00	$ 2.56	$ 2.56
057-0072-010-0000	SAFETY LIGHTS ONLY	$ 0.00	$ 2.56	$ 2.56
057-0072-011-0000	SAFETY LIGHTS ONLY	$ 0.00	$ 2.56	$ 2.56
057-0072-012-0000	SAFETY LIGHTS ONLY	$ 0.00	$ 2.56	$ 2.56
057-0072-013-0000	SAFETY LIGHTS ONLY	$ 0.00	$ 2.56	$ 2.56
057-0072-014-0000	SAFETY LIGHTS ONLY	$ 0.00	$ 2.56	$ 2.56
057-0072-015-0000	SAFETY LIGHTS ONLY	$ 0.00	$ 2.56	$ 2.56
057-0072-016-0000	SAFETY LIGHTS ONLY	$ 0.00	$ 2.56	$ 2.56
057-0072-017-0000	SAFETY LIGHTS ONLY	$ 0.00	$ 2.56	$ 2.56
057-0072-018-0000	SAFETY LIGHTS ONLY	$ 0.00	$ 2.56	$ 2.56
057-0072-019-0000	SAFETY LIGHTS ONLY	$ 0.00	$ 2.56	$ 2.56
057-0072-020-0000	SAFETY LIGHTS ONLY	$ 0.00	$ 2.56	$ 2.56
057-0072-021-0000	SAFETY LIGHTS ONLY	$ 0.00	$ 2.56	$ 2.56
057-0072-022-0000	SAFETY LIGHTS ONLY	$ 0.00	$ 2.56	$ 2.56
057-0072-023-0000	SAFETY LIGHTS ONLY	$ 0.00	$ 2.56	$ 2.56
057-0072-024-0000	SAFETY LIGHTS ONLY	$ 0.00	$ 2.56	$ 2.56
057-0072-025-0000	SAFETY LIGHTS ONLY	$ 0.00	$ 2.56	$ 2.56
057-0072-026-0000	SAFETY LIGHTS ONLY	$ 0.00	$ 2.56	$ 2.56
057-0072-027-0000	SAFETY LIGHTS ONLY	$ 0.00	$ 2.56	$ 2.56
057-0072-028-0000	SAFETY LIGHTS ONLY	$ 0.00	$ 2.56	$ 2.56
057-0073-001-0000	SAFETY LIGHTS ONLY	$ 0.00	$ 2.56	$ 2.56
057-0073-004-0000	SAFETY LIGHTS ONLY	$ 0.00	$ 2.56	$ 2.56
057-0073-005-0000	SAFETY LIGHTS ONLY	$ 0.00	$ 2.56	$ 2.56
057-0073-006-0000	SAFETY LIGHTS ONLY	$ 0.00	$ 2.56	$ 2.56
057-0073-007-0000	SAFETY LIGHTS ONLY	$ 0.00	$ 2.56	$ 2.56
057-0073-008-0000	SAFETY LIGHTS ONLY	$ 0.00	$ 2.56	$ 2.56
057-0073-009-0000	SAFETY LIGHTS ONLY	$ 0.00	$ 2.56	$ 2.56
057-0073-010-0000	SAFETY LIGHTS ONLY	$ 0.00	$ 2.56	$ 2.56
057-0073-011-0000	SAFETY LIGHTS ONLY	$ 0.00	$ 2.56	$ 2.56
057-0073-012-0000	SAFETY LIGHTS ONLY	$ 0.00	$ 2.56	$ 2.56
057-0073-013-0000	SAFETY LIGHTS ONLY	$ 0.00	$ 2.56	$ 2.56
057-0073-014-0000	SAFETY LIGHTS ONLY	$ 0.00	$ 2.56	$ 2.56
057-0073-015-0000	SAFETY LIGHTS ONLY	$ 0.00	$ 2.56	$ 2.56
057-0073-016-0000	SAFETY LIGHTS ONLY	$ 0.00	$ 2.56	$ 2.56
057-0073-017-0000	SAFETY LIGHTS ONLY	$ 0.00	$ 2.56	$ 2.56
057-0073-018-0000	SAFETY LIGHTS ONLY	$ 0.00	$ 2.56	$ 2.56
057-0073-021-0000	SAFETY LIGHTS ONLY	$ 0.00	$ 2.56	$ 2.56
057-0073-022-0000	SAFETY LIGHTS ONLY	$ 0.00	$ 2.56	$ 2.56
057-0073-023-0000	SAFETY LIGHTS ONLY	$ 0.00	$ 2.56	$ 2.56
057-0073-026-0000	SAFETY LIGHTS ONLY	$ 0.00	$ 2.56	$ 2.56
057-0073-027-0000	SAFETY LIGHTS ONLY	$ 0.00	$ 2.56	$ 2.56

City of Rancho Cordova
Lighting District No. 2012-1
Fiscal Year 2021-22 Assessment Roll

APN	District Classification	Street Light Charge	Safety Light Charge	Total Assessment
057-0073-028-0000	SAFETY LIGHTS ONLY	$ 0.00	$ 2.56	$ 2.56
057-0073-029-0000	SAFETY LIGHTS ONLY	$ 0.00	$ 2.56	$ 2.56
057-0073-030-0000	SAFETY LIGHTS ONLY	$ 0.00	$ 2.56	$ 2.56
057-0073-031-0000	SAFETY LIGHTS ONLY	$ 0.00	$ 2.56	$ 2.56
057-0073-032-0000	SAFETY LIGHTS ONLY	$ 0.00	$ 2.56	$ 2.56
057-0073-033-0000	SAFETY LIGHTS ONLY	$ 0.00	$ 2.56	$ 2.56
057-0073-034-0000	SAFETY LIGHTS ONLY	$ 0.00	$ 2.56	$ 2.56
057-0073-035-0000	SAFETY LIGHTS ONLY	$ 0.00	$ 2.56	$ 2.56
057-0073-036-0000	SAFETY LIGHTS ONLY	$ 0.00	$ 2.56	$ 2.56
057-0073-037-0000	SAFETY LIGHTS ONLY	$ 0.00	$ 2.56	$ 2.56
057-0073-038-0000	SAFETY LIGHTS ONLY	$ 0.00	$ 2.56	$ 2.56
057-0073-039-0000	SAFETY LIGHTS ONLY	$ 0.00	$ 2.56	$ 2.56
057-0073-040-0000	SAFETY LIGHTS ONLY	$ 0.00	$ 2.56	$ 2.56
057-0074-001-0000	SAFETY LIGHTS ONLY	$ 0.00	$ 2.56	$ 2.56
057-0074-002-0000	SAFETY LIGHTS ONLY	$ 0.00	$ 2.56	$ 2.56
057-0074-003-0000	SAFETY LIGHTS ONLY	$ 0.00	$ 2.56	$ 2.56
057-0074-004-0000	SAFETY LIGHTS ONLY	$ 0.00	$ 2.56	$ 2.56
057-0074-005-0000	SAFETY LIGHTS ONLY	$ 0.00	$ 2.56	$ 2.56
057-0074-006-0000	SAFETY LIGHTS ONLY	$ 0.00	$ 2.56	$ 2.56
057-0074-007-0000	SAFETY LIGHTS ONLY	$ 0.00	$ 2.56	$ 2.56
057-0074-008-0000	SAFETY LIGHTS ONLY	$ 0.00	$ 2.56	$ 2.56
057-0074-009-0000	SAFETY LIGHTS ONLY	$ 0.00	$ 2.56	$ 2.56
057-0074-010-0000	SAFETY LIGHTS ONLY	$ 0.00	$ 2.56	$ 2.56
057-0075-001-0000	SAFETY LIGHTS ONLY	$ 0.00	$ 2.56	$ 2.56
057-0075-002-0000	SAFETY LIGHTS ONLY	$ 0.00	$ 2.56	$ 2.56
057-0075-003-0000	SAFETY LIGHTS ONLY	$ 0.00	$ 2.56	$ 2.56
057-0075-004-0000	SAFETY LIGHTS ONLY	$ 0.00	$ 2.56	$ 2.56
057-0075-005-0000	SAFETY LIGHTS ONLY	$ 0.00	$ 2.56	$ 2.56
057-0075-006-0000	SAFETY LIGHTS ONLY	$ 0.00	$ 2.56	$ 2.56
057-0075-007-0000	SAFETY LIGHTS ONLY	$ 0.00	$ 2.56	$ 2.56
057-0075-008-0000	SAFETY LIGHTS ONLY	$ 0.00	$ 2.56	$ 2.56
057-0075-009-0000	SAFETY LIGHTS ONLY	$ 0.00	$ 2.56	$ 2.56
057-0075-010-0000	SAFETY LIGHTS ONLY	$ 0.00	$ 2.56	$ 2.56
057-0075-011-0000	SAFETY LIGHTS ONLY	$ 0.00	$ 2.56	$ 2.56
057-0081-001-0000	SAFETY LIGHTS ONLY	$ 0.00	$ 2.56	$ 2.56
057-0081-002-0000	SAFETY LIGHTS ONLY	$ 0.00	$ 2.56	$ 2.56
057-0081-003-0000	SAFETY LIGHTS ONLY	$ 0.00	$ 2.56	$ 2.56
057-0081-004-0000	SAFETY LIGHTS ONLY	$ 0.00	$ 2.56	$ 2.56
057-0081-005-0000	SAFETY LIGHTS ONLY	$ 0.00	$ 2.56	$ 2.56
057-0081-006-0000	SAFETY LIGHTS ONLY	$ 0.00	$ 2.56	$ 2.56
057-0081-007-0000	SAFETY LIGHTS ONLY	$ 0.00	$ 2.56	$ 2.56
057-0081-008-0000	SAFETY LIGHTS ONLY	$ 0.00	$ 2.56	$ 2.56
057-0081-009-0000	SAFETY LIGHTS ONLY	$ 0.00	$ 2.56	$ 2.56
057-0081-012-0000	SAFETY LIGHTS ONLY	$ 0.00	$ 2.56	$ 2.56

City of Rancho Cordova
Lighting District No. 2012-1
Fiscal Year 2021-22 Assessment Roll

APN	District Classification	Street Light Charge	Safety Light Charge	Total Assessment
057-0081-013-0000	SAFETY LIGHTS ONLY	$ 0.00	$ 2.56	$ 2.56
057-0081-014-0000	SAFETY LIGHTS ONLY	$ 0.00	$ 2.56	$ 2.56
057-0081-015-0000	SAFETY LIGHTS ONLY	$ 0.00	$ 2.56	$ 2.56
057-0082-001-0000	SAFETY LIGHTS ONLY	$ 0.00	$ 2.56	$ 2.56
057-0082-002-0000	SAFETY LIGHTS ONLY	$ 0.00	$ 2.56	$ 2.56
057-0082-003-0000	SAFETY LIGHTS ONLY	$ 0.00	$ 2.56	$ 2.56
057-0082-004-0000	SAFETY LIGHTS ONLY	$ 0.00	$ 2.56	$ 2.56
057-0082-005-0000	SAFETY LIGHTS ONLY	$ 0.00	$ 2.56	$ 2.56
057-0082-006-0000	SAFETY LIGHTS ONLY	$ 0.00	$ 2.56	$ 2.56
057-0082-007-0000	SAFETY LIGHTS ONLY	$ 0.00	$ 2.56	$ 2.56
057-0082-008-0000	SAFETY LIGHTS ONLY	$ 0.00	$ 2.56	$ 2.56
057-0082-009-0000	SAFETY LIGHTS ONLY	$ 0.00	$ 2.56	$ 2.56
057-0082-010-0000	SAFETY LIGHTS ONLY	$ 0.00	$ 2.56	$ 2.56
057-0082-011-0000	SAFETY LIGHTS ONLY	$ 0.00	$ 2.56	$ 2.56
057-0082-012-0000	SAFETY LIGHTS ONLY	$ 0.00	$ 2.56	$ 2.56
057-0082-013-0000	SAFETY LIGHTS ONLY	$ 0.00	$ 2.56	$ 2.56
057-0082-014-0000	SAFETY LIGHTS ONLY	$ 0.00	$ 2.56	$ 2.56
057-0082-015-0000	SAFETY LIGHTS ONLY	$ 0.00	$ 2.56	$ 2.56
057-0082-016-0000	SAFETY LIGHTS ONLY	$ 0.00	$ 2.56	$ 2.56
057-0082-017-0000	SAFETY LIGHTS ONLY	$ 0.00	$ 2.56	$ 2.56
057-0082-018-0000	SAFETY LIGHTS ONLY	$ 0.00	$ 2.56	$ 2.56
057-0083-001-0000	SAFETY LIGHTS ONLY	$ 0.00	$ 2.56	$ 2.56
057-0083-002-0000	SAFETY LIGHTS ONLY	$ 0.00	$ 2.56	$ 2.56
057-0083-003-0000	SAFETY LIGHTS ONLY	$ 0.00	$ 2.56	$ 2.56
057-0083-004-0000	SAFETY LIGHTS ONLY	$ 0.00	$ 2.56	$ 2.56
057-0083-005-0000	SAFETY LIGHTS ONLY	$ 0.00	$ 2.56	$ 2.56
057-0083-006-0000	SAFETY LIGHTS ONLY	$ 0.00	$ 2.56	$ 2.56
057-0083-007-0000	SAFETY LIGHTS ONLY	$ 0.00	$ 2.56	$ 2.56
057-0083-008-0000	SAFETY LIGHTS ONLY	$ 0.00	$ 2.56	$ 2.56
057-0083-009-0000	SAFETY LIGHTS ONLY	$ 0.00	$ 2.56	$ 2.56
057-0083-010-0000	SAFETY LIGHTS ONLY	$ 0.00	$ 2.56	$ 2.56
057-0083-011-0000	SAFETY LIGHTS ONLY	$ 0.00	$ 2.56	$ 2.56
057-0083-012-0000	SAFETY LIGHTS ONLY	$ 0.00	$ 2.56	$ 2.56
057-0083-013-0000	SAFETY LIGHTS ONLY	$ 0.00	$ 2.56	$ 2.56
057-0083-014-0000	SAFETY LIGHTS ONLY	$ 0.00	$ 2.56	$ 2.56
057-0083-015-0000	SAFETY LIGHTS ONLY	$ 0.00	$ 2.56	$ 2.56
057-0083-016-0000	SAFETY LIGHTS ONLY	$ 0.00	$ 2.56	$ 2.56
057-0083-017-0000	SAFETY LIGHTS ONLY	$ 0.00	$ 2.56	$ 2.56
057-0083-018-0000	SAFETY LIGHTS ONLY	$ 0.00	$ 2.56	$ 2.56
057-0083-019-0000	SAFETY LIGHTS ONLY	$ 0.00	$ 2.56	$ 2.56
057-0084-001-0000	SAFETY LIGHTS ONLY	$ 0.00	$ 2.56	$ 2.56
057-0084-002-0000	SAFETY LIGHTS ONLY	$ 0.00	$ 2.56	$ 2.56
057-0084-003-0000	SAFETY LIGHTS ONLY	$ 0.00	$ 2.56	$ 2.56
057-0084-004-0000	SAFETY LIGHTS ONLY	$ 0.00	$ 2.56	$ 2.56

City of Rancho Cordova
Lighting District No. 2012-1
Fiscal Year 2021-22 Assessment Roll

APN	District Classification	Street Light Charge	Safety Light Charge	Total Assessment
057-0084-005-0000	SAFETY LIGHTS ONLY	$ 0.00	$ 2.56	$ 2.56
057-0084-006-0000	SAFETY LIGHTS ONLY	$ 0.00	$ 2.56	$ 2.56
057-0084-007-0000	SAFETY LIGHTS ONLY	$ 0.00	$ 2.56	$ 2.56
057-0085-001-0000	SAFETY LIGHTS ONLY	$ 0.00	$ 2.56	$ 2.56
057-0085-002-0000	SAFETY LIGHTS ONLY	$ 0.00	$ 2.56	$ 2.56
057-0091-001-0000	SAFETY LIGHTS ONLY	$ 0.00	$ 2.56	$ 2.56
057-0091-002-0000	SAFETY LIGHTS ONLY	$ 0.00	$ 2.56	$ 2.56
057-0091-003-0000	SAFETY LIGHTS ONLY	$ 0.00	$ 2.56	$ 2.56
057-0091-004-0000	SAFETY LIGHTS ONLY	$ 0.00	$ 2.56	$ 2.56
057-0091-005-0000	SAFETY LIGHTS ONLY	$ 0.00	$ 2.56	$ 2.56
057-0091-006-0000	SAFETY LIGHTS ONLY	$ 0.00	$ 2.56	$ 2.56
057-0091-007-0000	SAFETY LIGHTS ONLY	$ 0.00	$ 2.56	$ 2.56
057-0091-008-0000	SAFETY LIGHTS ONLY	$ 0.00	$ 2.56	$ 2.56
057-0091-009-0000	SAFETY LIGHTS ONLY	$ 0.00	$ 2.56	$ 2.56
057-0091-010-0000	SAFETY LIGHTS ONLY	$ 0.00	$ 2.56	$ 2.56
057-0091-011-0000	SAFETY LIGHTS ONLY	$ 0.00	$ 2.56	$ 2.56
057-0091-012-0000	SAFETY LIGHTS ONLY	$ 0.00	$ 2.56	$ 2.56
057-0092-001-0000	SAFETY LIGHTS ONLY	$ 0.00	$ 2.56	$ 2.56
057-0092-002-0000	SAFETY LIGHTS ONLY	$ 0.00	$ 2.56	$ 2.56
057-0092-003-0000	SAFETY LIGHTS ONLY	$ 0.00	$ 2.56	$ 2.56
057-0092-004-0000	SAFETY LIGHTS ONLY	$ 0.00	$ 2.56	$ 2.56
057-0092-005-0000	SAFETY LIGHTS ONLY	$ 0.00	$ 2.56	$ 2.56
057-0092-006-0000	SAFETY LIGHTS ONLY	$ 0.00	$ 2.56	$ 2.56
057-0092-007-0000	SAFETY LIGHTS ONLY	$ 0.00	$ 2.56	$ 2.56
057-0092-008-0000	SAFETY LIGHTS ONLY	$ 0.00	$ 2.56	$ 2.56
057-0092-009-0000	SAFETY LIGHTS ONLY	$ 0.00	$ 2.56	$ 2.56
057-0092-010-0000	SAFETY LIGHTS ONLY	$ 0.00	$ 2.56	$ 2.56
057-0092-011-0000	SAFETY LIGHTS ONLY	$ 0.00	$ 2.56	$ 2.56
057-0092-012-0000	SAFETY LIGHTS ONLY	$ 0.00	$ 2.56	$ 2.56
057-0092-013-0000	SAFETY LIGHTS ONLY	$ 0.00	$ 2.56	$ 2.56
057-0092-014-0000	SAFETY LIGHTS ONLY	$ 0.00	$ 2.56	$ 2.56
057-0092-015-0000	SAFETY LIGHTS ONLY	$ 0.00	$ 2.56	$ 2.56
057-0092-016-0000	SAFETY LIGHTS ONLY	$ 0.00	$ 2.56	$ 2.56
057-0092-017-0000	SAFETY LIGHTS ONLY	$ 0.00	$ 2.56	$ 2.56
057-0092-018-0000	SAFETY LIGHTS ONLY	$ 0.00	$ 2.56	$ 2.56
057-0092-019-0000	SAFETY LIGHTS ONLY	$ 0.00	$ 2.56	$ 2.56
057-0092-020-0000	SAFETY LIGHTS ONLY	$ 0.00	$ 2.56	$ 2.56
057-0092-021-0000	SAFETY LIGHTS ONLY	$ 0.00	$ 2.56	$ 2.56
057-0092-022-0000	SAFETY LIGHTS ONLY	$ 0.00	$ 2.56	$ 2.56
057-0093-001-0000	SAFETY LIGHTS ONLY	$ 0.00	$ 2.56	$ 2.56
057-0093-002-0000	SAFETY LIGHTS ONLY	$ 0.00	$ 2.56	$ 2.56
057-0093-003-0000	SAFETY LIGHTS ONLY	$ 0.00	$ 2.56	$ 2.56
057-0093-004-0000	SAFETY LIGHTS ONLY	$ 0.00	$ 2.56	$ 2.56
057-0093-005-0000	SAFETY LIGHTS ONLY	$ 0.00	$ 2.56	$ 2.56

City of Rancho Cordova
Lighting District No. 2012-1
Fiscal Year 2021-22 Assessment Roll

APN	District Classification	Street Light Charge	Safety Light Charge	Total Assessment
057-0093-006-0000	SAFETY LIGHTS ONLY	$ 0.00	$ 2.56	$ 2.56
057-0093-007-0000	SAFETY LIGHTS ONLY	$ 0.00	$ 2.56	$ 2.56
057-0093-008-0000	SAFETY LIGHTS ONLY	$ 0.00	$ 2.56	$ 2.56
057-0093-009-0000	SAFETY LIGHTS ONLY	$ 0.00	$ 2.56	$ 2.56
057-0093-010-0000	SAFETY LIGHTS ONLY	$ 0.00	$ 2.56	$ 2.56
057-0093-011-0000	SAFETY LIGHTS ONLY	$ 0.00	$ 2.56	$ 2.56
057-0094-001-0000	SAFETY LIGHTS ONLY	$ 0.00	$ 2.56	$ 2.56
057-0094-002-0000	SAFETY LIGHTS ONLY	$ 0.00	$ 2.56	$ 2.56
057-0094-003-0000	SAFETY LIGHTS ONLY	$ 0.00	$ 2.56	$ 2.56
057-0094-004-0000	SAFETY LIGHTS ONLY	$ 0.00	$ 2.56	$ 2.56
057-0094-005-0000	SAFETY LIGHTS ONLY	$ 0.00	$ 2.56	$ 2.56
057-0094-006-0000	SAFETY LIGHTS ONLY	$ 0.00	$ 2.56	$ 2.56
057-0094-007-0000	SAFETY LIGHTS ONLY	$ 0.00	$ 2.56	$ 2.56
057-0094-008-0000	SAFETY LIGHTS ONLY	$ 0.00	$ 2.56	$ 2.56
057-0094-009-0000	SAFETY LIGHTS ONLY	$ 0.00	$ 2.56	$ 2.56
057-0094-010-0000	SAFETY LIGHTS ONLY	$ 0.00	$ 2.56	$ 2.56
057-0094-011-0000	SAFETY LIGHTS ONLY	$ 0.00	$ 2.56	$ 2.56
057-0094-012-0000	SAFETY LIGHTS ONLY	$ 0.00	$ 2.56	$ 2.56
057-0094-013-0000	SAFETY LIGHTS ONLY	$ 0.00	$ 2.56	$ 2.56
057-0094-014-0000	SAFETY LIGHTS ONLY	$ 0.00	$ 2.56	$ 2.56
057-0094-015-0000	SAFETY LIGHTS ONLY	$ 0.00	$ 2.56	$ 2.56
057-0094-016-0000	SAFETY LIGHTS ONLY	$ 0.00	$ 2.56	$ 2.56
057-0094-017-0000	SAFETY LIGHTS ONLY	$ 0.00	$ 2.56	$ 2.56
057-0095-001-0000	SAFETY LIGHTS ONLY	$ 0.00	$ 2.56	$ 2.56
057-0095-002-0000	SAFETY LIGHTS ONLY	$ 0.00	$ 2.56	$ 2.56
057-0095-003-0000	SAFETY LIGHTS ONLY	$ 0.00	$ 2.56	$ 2.56
057-0095-004-0000	SAFETY LIGHTS ONLY	$ 0.00	$ 2.56	$ 2.56
057-0095-005-0000	SAFETY LIGHTS ONLY	$ 0.00	$ 2.56	$ 2.56
057-0095-006-0000	SAFETY LIGHTS ONLY	$ 0.00	$ 2.56	$ 2.56
057-0095-007-0000	SAFETY LIGHTS ONLY	$ 0.00	$ 2.56	$ 2.56
057-0095-008-0000	SAFETY LIGHTS ONLY	$ 0.00	$ 2.56	$ 2.56
057-0095-009-0000	SAFETY LIGHTS ONLY	$ 0.00	$ 2.56	$ 2.56
057-0095-010-0000	SAFETY LIGHTS ONLY	$ 0.00	$ 2.56	$ 2.56
057-0095-011-0000	SAFETY LIGHTS ONLY	$ 0.00	$ 2.56	$ 2.56
057-0095-012-0000	SAFETY LIGHTS ONLY	$ 0.00	$ 2.56	$ 2.56
057-0095-013-0000	SAFETY LIGHTS ONLY	$ 0.00	$ 2.56	$ 2.56
057-0095-014-0000	SAFETY LIGHTS ONLY	$ 0.00	$ 2.56	$ 2.56
057-0095-015-0000	SAFETY LIGHTS ONLY	$ 0.00	$ 2.56	$ 2.56
057-0095-016-0000	SAFETY LIGHTS ONLY	$ 0.00	$ 2.56	$ 2.56
057-0095-017-0000	SAFETY LIGHTS ONLY	$ 0.00	$ 2.56	$ 2.56
057-0095-018-0000	SAFETY LIGHTS ONLY	$ 0.00	$ 2.56	$ 2.56
057-0101-001-0000	SAFETY LIGHTS ONLY	$ 0.00	$ 2.56	$ 2.56
057-0101-002-0000	SAFETY LIGHTS ONLY	$ 0.00	$ 2.56	$ 2.56
057-0101-003-0000	SAFETY LIGHTS ONLY	$ 0.00	$ 2.56	$ 2.56

City of Rancho Cordova
Lighting District No. 2012-1
Fiscal Year 2021-22 Assessment Roll

APN	District Classification	Street Light Charge	Safety Light Charge	Total Assessment
057-0101-004-0000	SAFETY LIGHTS ONLY	$ 0.00	$ 2.56	$ 2.56
057-0101-005-0000	SAFETY LIGHTS ONLY	$ 0.00	$ 2.56	$ 2.56
057-0101-006-0000	SAFETY LIGHTS ONLY	$ 0.00	$ 2.56	$ 2.56
057-0101-007-0000	SAFETY LIGHTS ONLY	$ 0.00	$ 2.56	$ 2.56
057-0101-008-0000	SAFETY LIGHTS ONLY	$ 0.00	$ 2.56	$ 2.56
057-0101-009-0000	SAFETY LIGHTS ONLY	$ 0.00	$ 2.56	$ 2.56
057-0101-010-0000	SAFETY LIGHTS ONLY	$ 0.00	$ 2.56	$ 2.56
057-0101-011-0000	SAFETY LIGHTS ONLY	$ 0.00	$ 2.56	$ 2.56
057-0101-012-0000	SAFETY LIGHTS ONLY	$ 0.00	$ 2.56	$ 2.56
057-0101-013-0000	SAFETY LIGHTS ONLY	$ 0.00	$ 2.56	$ 2.56
057-0101-014-0000	SAFETY LIGHTS ONLY	$ 0.00	$ 2.56	$ 2.56
057-0102-001-0000	SAFETY LIGHTS ONLY	$ 0.00	$ 2.56	$ 2.56
057-0102-002-0000	SAFETY LIGHTS ONLY	$ 0.00	$ 2.56	$ 2.56
057-0102-003-0000	SAFETY LIGHTS ONLY	$ 0.00	$ 2.56	$ 2.56
057-0102-004-0000	SAFETY LIGHTS ONLY	$ 0.00	$ 2.56	$ 2.56
057-0102-005-0000	SAFETY LIGHTS ONLY	$ 0.00	$ 2.56	$ 2.56
057-0102-006-0000	SAFETY LIGHTS ONLY	$ 0.00	$ 2.56	$ 2.56
057-0102-007-0000	SAFETY LIGHTS ONLY	$ 0.00	$ 2.56	$ 2.56
057-0102-008-0000	SAFETY LIGHTS ONLY	$ 0.00	$ 2.56	$ 2.56
057-0102-009-0000	SAFETY LIGHTS ONLY	$ 0.00	$ 2.56	$ 2.56
057-0102-010-0000	SAFETY LIGHTS ONLY	$ 0.00	$ 2.56	$ 2.56
057-0102-011-0000	SAFETY LIGHTS ONLY	$ 0.00	$ 2.56	$ 2.56
057-0102-012-0000	SAFETY LIGHTS ONLY	$ 0.00	$ 2.56	$ 2.56
057-0102-013-0000	SAFETY LIGHTS ONLY	$ 0.00	$ 2.56	$ 2.56
057-0103-001-0000	SAFETY LIGHTS ONLY	$ 0.00	$ 2.56	$ 2.56
057-0103-002-0000	SAFETY LIGHTS ONLY	$ 0.00	$ 2.56	$ 2.56
057-0103-003-0000	SAFETY LIGHTS ONLY	$ 0.00	$ 2.56	$ 2.56
057-0103-004-0000	SAFETY LIGHTS ONLY	$ 0.00	$ 2.56	$ 2.56
057-0103-005-0000	SAFETY LIGHTS ONLY	$ 0.00	$ 2.56	$ 2.56
057-0103-006-0000	SAFETY LIGHTS ONLY	$ 0.00	$ 2.56	$ 2.56
057-0103-007-0000	SAFETY LIGHTS ONLY	$ 0.00	$ 2.56	$ 2.56
057-0103-008-0000	SAFETY LIGHTS ONLY	$ 0.00	$ 2.56	$ 2.56
057-0103-009-0000	SAFETY LIGHTS ONLY	$ 0.00	$ 2.56	$ 2.56
057-0103-010-0000	SAFETY LIGHTS ONLY	$ 0.00	$ 2.56	$ 2.56
057-0103-011-0000	SAFETY LIGHTS ONLY	$ 0.00	$ 2.56	$ 2.56
057-0103-012-0000	SAFETY LIGHTS ONLY	$ 0.00	$ 2.56	$ 2.56
057-0103-013-0000	SAFETY LIGHTS ONLY	$ 0.00	$ 2.56	$ 2.56
057-0103-014-0000	SAFETY LIGHTS ONLY	$ 0.00	$ 2.56	$ 2.56
057-0103-015-0000	SAFETY LIGHTS ONLY	$ 0.00	$ 2.56	$ 2.56
057-0104-001-0000	SAFETY LIGHTS ONLY	$ 0.00	$ 2.56	$ 2.56
057-0104-002-0000	SAFETY LIGHTS ONLY	$ 0.00	$ 2.56	$ 2.56
057-0104-003-0000	SAFETY LIGHTS ONLY	$ 0.00	$ 2.56	$ 2.56
057-0104-004-0000	SAFETY LIGHTS ONLY	$ 0.00	$ 2.56	$ 2.56
057-0104-005-0000	SAFETY LIGHTS ONLY	$ 0.00	$ 2.56	$ 2.56

City of Rancho Cordova
Lighting District No. 2012-1
Fiscal Year 2021-22 Assessment Roll

APN	District Classification	Street Light Charge	Safety Light Charge	Total Assessment
057-0104-006-0000	SAFETY LIGHTS ONLY	$ 0.00	$ 2.56	$ 2.56
057-0104-007-0000	SAFETY LIGHTS ONLY	$ 0.00	$ 2.56	$ 2.56
057-0104-008-0000	SAFETY LIGHTS ONLY	$ 0.00	$ 2.56	$ 2.56
057-0104-009-0000	SAFETY LIGHTS ONLY	$ 0.00	$ 2.56	$ 2.56
057-0104-010-0000	SAFETY LIGHTS ONLY	$ 0.00	$ 2.56	$ 2.56
057-0104-011-0000	SAFETY LIGHTS ONLY	$ 0.00	$ 2.56	$ 2.56
057-0104-012-0000	SAFETY LIGHTS ONLY	$ 0.00	$ 2.56	$ 2.56
057-0104-013-0000	SAFETY LIGHTS ONLY	$ 0.00	$ 2.56	$ 2.56
057-0104-014-0000	SAFETY LIGHTS ONLY	$ 0.00	$ 2.56	$ 2.56
057-0111-001-0000	SAFETY LIGHTS ONLY	$ 0.00	$ 2.56	$ 2.56
057-0111-002-0000	SAFETY LIGHTS ONLY	$ 0.00	$ 2.56	$ 2.56
057-0111-003-0000	SAFETY LIGHTS ONLY	$ 0.00	$ 2.56	$ 2.56
057-0111-004-0000	SAFETY LIGHTS ONLY	$ 0.00	$ 2.56	$ 2.56
057-0111-005-0000	SAFETY LIGHTS ONLY	$ 0.00	$ 2.56	$ 2.56
057-0111-006-0000	SAFETY LIGHTS ONLY	$ 0.00	$ 2.56	$ 2.56
057-0111-007-0000	SAFETY LIGHTS ONLY	$ 0.00	$ 2.56	$ 2.56
057-0111-008-0000	SAFETY LIGHTS ONLY	$ 0.00	$ 2.56	$ 2.56
057-0111-009-0000	SAFETY LIGHTS ONLY	$ 0.00	$ 2.56	$ 2.56
057-0111-010-0000	SAFETY LIGHTS ONLY	$ 0.00	$ 2.56	$ 2.56
057-0111-011-0000	SAFETY LIGHTS ONLY	$ 0.00	$ 2.56	$ 2.56
057-0111-012-0000	SAFETY LIGHTS ONLY	$ 0.00	$ 2.56	$ 2.56
057-0111-013-0000	SAFETY LIGHTS ONLY	$ 0.00	$ 2.56	$ 2.56
057-0111-014-0000	SAFETY LIGHTS ONLY	$ 0.00	$ 2.56	$ 2.56
057-0111-015-0000	SAFETY LIGHTS ONLY	$ 0.00	$ 2.56	$ 2.56
057-0111-016-0000	SAFETY LIGHTS ONLY	$ 0.00	$ 2.56	$ 2.56
057-0111-017-0000	SAFETY LIGHTS ONLY	$ 0.00	$ 2.56	$ 2.56
057-0111-018-0000	SAFETY LIGHTS ONLY	$ 0.00	$ 2.56	$ 2.56
057-0111-019-0000	SAFETY LIGHTS ONLY	$ 0.00	$ 2.56	$ 2.56
057-0111-020-0000	SAFETY LIGHTS ONLY	$ 0.00	$ 2.56	$ 2.56
057-0111-021-0000	SAFETY LIGHTS ONLY	$ 0.00	$ 2.56	$ 2.56
057-0111-022-0000	SAFETY LIGHTS ONLY	$ 0.00	$ 2.56	$ 2.56
057-0111-023-0000	SAFETY LIGHTS ONLY	$ 0.00	$ 2.56	$ 2.56
057-0111-024-0000	SAFETY LIGHTS ONLY	$ 0.00	$ 2.56	$ 2.56
057-0111-025-0000	SAFETY LIGHTS ONLY	$ 0.00	$ 2.56	$ 2.56
057-0111-026-0000	SAFETY LIGHTS ONLY	$ 0.00	$ 2.56	$ 2.56
057-0111-027-0000	SAFETY LIGHTS ONLY	$ 0.00	$ 2.56	$ 2.56
057-0111-028-0000	SAFETY LIGHTS ONLY	$ 0.00	$ 2.56	$ 2.56
057-0111-029-0000	SAFETY LIGHTS ONLY	$ 0.00	$ 2.56	$ 2.56
057-0111-030-0000	SAFETY LIGHTS ONLY	$ 0.00	$ 2.56	$ 2.56
057-0111-031-0000	SAFETY LIGHTS ONLY	$ 0.00	$ 2.56	$ 2.56
057-0111-032-0000	SAFETY LIGHTS ONLY	$ 0.00	$ 2.56	$ 2.56
057-0111-033-0000	SAFETY LIGHTS ONLY	$ 0.00	$ 2.56	$ 2.56
057-0111-034-0000	SAFETY LIGHTS ONLY	$ 0.00	$ 2.56	$ 2.56
057-0111-035-0000	SAFETY LIGHTS ONLY	$ 0.00	$ 2.56	$ 2.56

City of Rancho Cordova
Lighting District No. 2012-1
Fiscal Year 2021-22 Assessment Roll

APN	District Classification	Street Light Charge	Safety Light Charge	Total Assessment
057-0111-036-0000	SAFETY LIGHTS ONLY	$ 0.00	$ 2.56	$ 2.56
057-0111-037-0000	SAFETY LIGHTS ONLY	$ 0.00	$ 2.56	$ 2.56
057-0111-038-0000	SAFETY LIGHTS ONLY	$ 0.00	$ 2.56	$ 2.56
057-0111-039-0000	SAFETY LIGHTS ONLY	$ 0.00	$ 2.56	$ 2.56
057-0111-040-0000	SAFETY LIGHTS ONLY	$ 0.00	$ 2.56	$ 2.56
057-0111-041-0000	SAFETY LIGHTS ONLY	$ 0.00	$ 2.56	$ 2.56
057-0111-042-0000	SAFETY LIGHTS ONLY	$ 0.00	$ 2.56	$ 2.56
057-0111-043-0000	SAFETY LIGHTS ONLY	$ 0.00	$ 2.56	$ 2.56
057-0112-001-0000	SAFETY LIGHTS ONLY	$ 0.00	$ 2.56	$ 2.56
057-0112-002-0000	SAFETY LIGHTS ONLY	$ 0.00	$ 2.56	$ 2.56
057-0112-003-0000	SAFETY LIGHTS ONLY	$ 0.00	$ 2.56	$ 2.56
057-0112-004-0000	SAFETY LIGHTS ONLY	$ 0.00	$ 2.56	$ 2.56
057-0112-005-0000	SAFETY LIGHTS ONLY	$ 0.00	$ 2.56	$ 2.56
057-0112-006-0000	SAFETY LIGHTS ONLY	$ 0.00	$ 2.56	$ 2.56
057-0112-007-0000	SAFETY LIGHTS ONLY	$ 0.00	$ 2.56	$ 2.56
057-0112-008-0000	SAFETY LIGHTS ONLY	$ 0.00	$ 2.56	$ 2.56
057-0112-009-0000	SAFETY LIGHTS ONLY	$ 0.00	$ 2.56	$ 2.56
057-0112-010-0000	SAFETY LIGHTS ONLY	$ 0.00	$ 2.56	$ 2.56
057-0113-001-0000	SAFETY LIGHTS ONLY	$ 0.00	$ 2.56	$ 2.56
057-0113-002-0000	SAFETY LIGHTS ONLY	$ 0.00	$ 2.56	$ 2.56
057-0113-003-0000	SAFETY LIGHTS ONLY	$ 0.00	$ 2.56	$ 2.56
057-0113-004-0000	SAFETY LIGHTS ONLY	$ 0.00	$ 2.56	$ 2.56
057-0113-006-0000	SAFETY LIGHTS ONLY	$ 0.00	$ 2.56	$ 2.56
057-0113-007-0000	SAFETY LIGHTS ONLY	$ 0.00	$ 2.56	$ 2.56
057-0113-008-0000	SAFETY LIGHTS ONLY	$ 0.00	$ 2.56	$ 2.56
057-0113-009-0000	SAFETY LIGHTS ONLY	$ 0.00	$ 2.56	$ 2.56
057-0113-010-0000	SAFETY LIGHTS ONLY	$ 0.00	$ 2.56	$ 2.56
057-0113-011-0000	SAFETY LIGHTS ONLY	$ 0.00	$ 2.56	$ 2.56
057-0120-001-0000	SAFETY LIGHTS ONLY	$ 0.00	$ 2.56	$ 2.56
057-0120-002-0000	SAFETY LIGHTS ONLY	$ 0.00	$ 2.56	$ 2.56
057-0131-001-0000	SAFETY LIGHTS ONLY	$ 0.00	$ 2.56	$ 2.56
057-0131-002-0000	SAFETY LIGHTS ONLY	$ 0.00	$ 2.56	$ 2.56
057-0131-003-0000	SAFETY LIGHTS ONLY	$ 0.00	$ 2.56	$ 2.56
057-0131-004-0000	SAFETY LIGHTS ONLY	$ 0.00	$ 2.56	$ 2.56
057-0131-005-0000	SAFETY LIGHTS ONLY	$ 0.00	$ 2.56	$ 2.56
057-0131-006-0000	SAFETY LIGHTS ONLY	$ 0.00	$ 2.56	$ 2.56
057-0131-007-0000	SAFETY LIGHTS ONLY	$ 0.00	$ 2.56	$ 2.56
057-0131-008-0000	SAFETY LIGHTS ONLY	$ 0.00	$ 2.56	$ 2.56
057-0131-009-0000	SAFETY LIGHTS ONLY	$ 0.00	$ 2.56	$ 2.56
057-0131-010-0000	SAFETY LIGHTS ONLY	$ 0.00	$ 2.56	$ 2.56
057-0131-011-0000	SAFETY LIGHTS ONLY	$ 0.00	$ 2.56	$ 2.56
057-0131-012-0000	SAFETY LIGHTS ONLY	$ 0.00	$ 2.56	$ 2.56
057-0131-013-0000	SAFETY LIGHTS ONLY	$ 0.00	$ 2.56	$ 2.56
057-0132-001-0000	SAFETY LIGHTS ONLY	$ 0.00	$ 2.56	$ 2.56

City of Rancho Cordova
Lighting District No. 2012-1
Fiscal Year 2021-22 Assessment Roll

APN	District Classification	Street Light Charge	Safety Light Charge	Total Assessment
057-0132-003-0000	SAFETY LIGHTS ONLY	$ 0.00	$ 2.56	$ 2.56
057-0132-004-0000	SAFETY LIGHTS ONLY	$ 0.00	$ 2.56	$ 2.56
057-0132-005-0000	SAFETY LIGHTS ONLY	$ 0.00	$ 2.56	$ 2.56
057-0132-006-0000	SAFETY LIGHTS ONLY	$ 0.00	$ 2.56	$ 2.56
057-0132-007-0000	RESIDENTIAL	$ 15.32	$ 2.56	$ 17.88
057-0132-008-0000	RESIDENTIAL	$ 15.32	$ 2.56	$ 17.88
057-0133-001-0000	SAFETY LIGHTS ONLY	$ 0.00	$ 2.56	$ 2.56
057-0133-002-0000	SAFETY LIGHTS ONLY	$ 0.00	$ 2.56	$ 2.56
057-0133-003-0000	SAFETY LIGHTS ONLY	$ 0.00	$ 2.56	$ 2.56
057-0133-004-0000	SAFETY LIGHTS ONLY	$ 0.00	$ 2.56	$ 2.56
057-0133-011-0000	SAFETY LIGHTS ONLY	$ 0.00	$ 2.56	$ 2.56
057-0133-012-0000	SAFETY LIGHTS ONLY	$ 0.00	$ 2.56	$ 2.56
057-0134-001-0000	RESIDENTIAL	$ 15.32	$ 2.56	$ 17.88
057-0134-002-0000	SAFETY LIGHTS ONLY	$ 0.00	$ 2.56	$ 2.56
057-0134-003-0000	SAFETY LIGHTS ONLY	$ 0.00	$ 2.56	$ 2.56
057-0134-004-0000	SAFETY LIGHTS ONLY	$ 0.00	$ 2.56	$ 2.56
057-0134-005-0000	SAFETY LIGHTS ONLY	$ 0.00	$ 2.56	$ 2.56
057-0134-006-0000	SAFETY LIGHTS ONLY	$ 0.00	$ 2.56	$ 2.56
057-0134-007-0000	RESIDENTIAL	$ 15.32	$ 2.56	$ 17.88
057-0135-001-0000	SAFETY LIGHTS ONLY	$ 0.00	$ 2.56	$ 2.56
057-0135-002-0000	SAFETY LIGHTS ONLY	$ 0.00	$ 2.56	$ 2.56
057-0135-003-0000	SAFETY LIGHTS ONLY	$ 0.00	$ 2.56	$ 2.56
057-0135-004-0000	SAFETY LIGHTS ONLY	$ 0.00	$ 2.56	$ 2.56
057-0135-005-0000	SAFETY LIGHTS ONLY	$ 0.00	$ 2.56	$ 2.56
057-0135-006-0000	SAFETY LIGHTS ONLY	$ 0.00	$ 2.56	$ 2.56
057-0135-007-0000	RESIDENTIAL	$ 15.32	$ 2.56	$ 17.88
057-0137-001-0000	SAFETY LIGHTS ONLY	$ 0.00	$ 2.56	$ 2.56
057-0137-002-0000	SAFETY LIGHTS ONLY	$ 0.00	$ 2.56	$ 2.56
057-0141-001-0000	SAFETY LIGHTS ONLY	$ 0.00	$ 2.56	$ 2.56
057-0141-002-0000	SAFETY LIGHTS ONLY	$ 0.00	$ 2.56	$ 2.56
057-0141-003-0000	SAFETY LIGHTS ONLY	$ 0.00	$ 2.56	$ 2.56
057-0141-004-0000	SAFETY LIGHTS ONLY	$ 0.00	$ 2.56	$ 2.56
057-0141-005-0000	SAFETY LIGHTS ONLY	$ 0.00	$ 2.56	$ 2.56
057-0141-006-0000	SAFETY LIGHTS ONLY	$ 0.00	$ 2.56	$ 2.56
057-0141-007-0000	SAFETY LIGHTS ONLY	$ 0.00	$ 2.56	$ 2.56
057-0141-008-0000	SAFETY LIGHTS ONLY	$ 0.00	$ 2.56	$ 2.56
057-0141-009-0000	SAFETY LIGHTS ONLY	$ 0.00	$ 2.56	$ 2.56
057-0141-010-0000	SAFETY LIGHTS ONLY	$ 0.00	$ 2.56	$ 2.56
057-0141-011-0000	SAFETY LIGHTS ONLY	$ 0.00	$ 2.56	$ 2.56
057-0141-012-0000	SAFETY LIGHTS ONLY	$ 0.00	$ 2.56	$ 2.56
057-0141-013-0000	RESIDENTIAL	$ 15.32	$ 2.56	$ 17.88
057-0141-014-0000	SAFETY LIGHTS ONLY	$ 0.00	$ 2.56	$ 2.56
057-0141-015-0000	SAFETY LIGHTS ONLY	$ 0.00	$ 2.56	$ 2.56
057-0141-016-0000	SAFETY LIGHTS ONLY	$ 0.00	$ 2.56	$ 2.56

City of Rancho Cordova
Lighting District No. 2012-1
Fiscal Year 2021-22 Assessment Roll

APN	District Classification	Street Light Charge	Safety Light Charge	Total Assessment
057-0141-017-0000	SAFETY LIGHTS ONLY	$ 0.00	$ 2.56	$ 2.56
057-0141-018-0000	SAFETY LIGHTS ONLY	$ 0.00	$ 2.56	$ 2.56
057-0141-019-0000	SAFETY LIGHTS ONLY	$ 0.00	$ 2.56	$ 2.56
057-0141-020-0000	SAFETY LIGHTS ONLY	$ 0.00	$ 2.56	$ 2.56
057-0141-021-0000	SAFETY LIGHTS ONLY	$ 0.00	$ 2.56	$ 2.56
057-0141-022-0000	SAFETY LIGHTS ONLY	$ 0.00	$ 2.56	$ 2.56
057-0141-023-0000	SAFETY LIGHTS ONLY	$ 0.00	$ 2.56	$ 2.56
057-0141-024-0000	SAFETY LIGHTS ONLY	$ 0.00	$ 2.56	$ 2.56
057-0142-001-0000	SAFETY LIGHTS ONLY	$ 0.00	$ 2.56	$ 2.56
057-0142-002-0000	SAFETY LIGHTS ONLY	$ 0.00	$ 2.56	$ 2.56
057-0142-003-0000	SAFETY LIGHTS ONLY	$ 0.00	$ 2.56	$ 2.56
057-0142-004-0000	SAFETY LIGHTS ONLY	$ 0.00	$ 2.56	$ 2.56
057-0142-005-0000	SAFETY LIGHTS ONLY	$ 0.00	$ 2.56	$ 2.56
057-0142-006-0000	SAFETY LIGHTS ONLY	$ 0.00	$ 2.56	$ 2.56
057-0142-007-0000	SAFETY LIGHTS ONLY	$ 0.00	$ 2.56	$ 2.56
057-0142-008-0000	SAFETY LIGHTS ONLY	$ 0.00	$ 2.56	$ 2.56
057-0142-009-0000	SAFETY LIGHTS ONLY	$ 0.00	$ 2.56	$ 2.56
057-0142-010-0000	SAFETY LIGHTS ONLY	$ 0.00	$ 2.56	$ 2.56
057-0142-011-0000	SAFETY LIGHTS ONLY	$ 0.00	$ 2.56	$ 2.56
057-0142-012-0000	SAFETY LIGHTS ONLY	$ 0.00	$ 2.56	$ 2.56
057-0142-013-0000	SAFETY LIGHTS ONLY	$ 0.00	$ 2.56	$ 2.56
057-0142-014-0000	SAFETY LIGHTS ONLY	$ 0.00	$ 2.56	$ 2.56
057-0142-015-0000	SAFETY LIGHTS ONLY	$ 0.00	$ 2.56	$ 2.56
057-0142-016-0000	SAFETY LIGHTS ONLY	$ 0.00	$ 2.56	$ 2.56
057-0142-017-0000	SAFETY LIGHTS ONLY	$ 0.00	$ 2.56	$ 2.56
057-0142-018-0000	SAFETY LIGHTS ONLY	$ 0.00	$ 2.56	$ 2.56
057-0143-001-0000	SAFETY LIGHTS ONLY	$ 0.00	$ 2.56	$ 2.56
057-0143-002-0000	SAFETY LIGHTS ONLY	$ 0.00	$ 2.56	$ 2.56
057-0143-003-0000	SAFETY LIGHTS ONLY	$ 0.00	$ 2.56	$ 2.56
057-0143-004-0000	SAFETY LIGHTS ONLY	$ 0.00	$ 2.56	$ 2.56
057-0143-005-0000	SAFETY LIGHTS ONLY	$ 0.00	$ 2.56	$ 2.56
057-0143-006-0000	SAFETY LIGHTS ONLY	$ 0.00	$ 2.56	$ 2.56
057-0143-007-0000	SAFETY LIGHTS ONLY	$ 0.00	$ 2.56	$ 2.56
057-0143-008-0000	SAFETY LIGHTS ONLY	$ 0.00	$ 2.56	$ 2.56
057-0143-009-0000	SAFETY LIGHTS ONLY	$ 0.00	$ 2.56	$ 2.56
057-0143-010-0000	SAFETY LIGHTS ONLY	$ 0.00	$ 2.56	$ 2.56
057-0143-011-0000	SAFETY LIGHTS ONLY	$ 0.00	$ 2.56	$ 2.56
057-0143-012-0000	SAFETY LIGHTS ONLY	$ 0.00	$ 2.56	$ 2.56
057-0143-013-0000	SAFETY LIGHTS ONLY	$ 0.00	$ 2.56	$ 2.56
057-0143-014-0000	SAFETY LIGHTS ONLY	$ 0.00	$ 2.56	$ 2.56
057-0144-001-0000	SAFETY LIGHTS ONLY	$ 0.00	$ 2.56	$ 2.56
057-0144-002-0000	SAFETY LIGHTS ONLY	$ 0.00	$ 2.56	$ 2.56
057-0144-003-0000	SAFETY LIGHTS ONLY	$ 0.00	$ 2.56	$ 2.56
057-0144-004-0000	SAFETY LIGHTS ONLY	$ 0.00	$ 2.56	$ 2.56

City of Rancho Cordova
Lighting District No. 2012-1
Fiscal Year 2021-22 Assessment Roll

APN	District Classification	Street Light Charge	Safety Light Charge	Total Assessment
057-0144-005-0000	SAFETY LIGHTS ONLY	$ 0.00	$ 2.56	$ 2.56
057-0145-001-0000	SAFETY LIGHTS ONLY	$ 0.00	$ 2.56	$ 2.56
057-0145-002-0000	RESIDENTIAL	$ 15.32	$ 2.56	$ 17.88
057-0145-003-0000	RESIDENTIAL	$ 15.32	$ 2.56	$ 17.88
057-0145-004-0000	SAFETY LIGHTS ONLY	$ 0.00	$ 2.56	$ 2.56
057-0145-005-0000	SAFETY LIGHTS ONLY	$ 0.00	$ 2.56	$ 2.56
057-0145-006-0000	SAFETY LIGHTS ONLY	$ 0.00	$ 2.56	$ 2.56
057-0145-007-0000	SAFETY LIGHTS ONLY	$ 0.00	$ 2.56	$ 2.56
057-0145-008-0000	SAFETY LIGHTS ONLY	$ 0.00	$ 2.56	$ 2.56
057-0145-009-0000	SAFETY LIGHTS ONLY	$ 0.00	$ 2.56	$ 2.56
057-0145-010-0000	SAFETY LIGHTS ONLY	$ 0.00	$ 2.56	$ 2.56
057-0145-011-0000	SAFETY LIGHTS ONLY	$ 0.00	$ 2.56	$ 2.56
057-0145-012-0000	SAFETY LIGHTS ONLY	$ 0.00	$ 2.56	$ 2.56
057-0145-013-0000	SAFETY LIGHTS ONLY	$ 0.00	$ 2.56	$ 2.56
057-0145-014-0000	SAFETY LIGHTS ONLY	$ 0.00	$ 2.56	$ 2.56
057-0145-015-0000	SAFETY LIGHTS ONLY	$ 0.00	$ 2.56	$ 2.56
057-0145-016-0000	SAFETY LIGHTS ONLY	$ 0.00	$ 2.56	$ 2.56
057-0145-017-0000	SAFETY LIGHTS ONLY	$ 0.00	$ 2.56	$ 2.56
057-0145-018-0000	SAFETY LIGHTS ONLY	$ 0.00	$ 2.56	$ 2.56
057-0151-001-0000	SAFETY LIGHTS ONLY	$ 0.00	$ 2.56	$ 2.56
057-0151-002-0000	SAFETY LIGHTS ONLY	$ 0.00	$ 2.56	$ 2.56
057-0151-003-0000	SAFETY LIGHTS ONLY	$ 0.00	$ 2.56	$ 2.56
057-0151-004-0000	SAFETY LIGHTS ONLY	$ 0.00	$ 2.56	$ 2.56
057-0151-005-0000	SAFETY LIGHTS ONLY	$ 0.00	$ 2.56	$ 2.56
057-0151-006-0000	SAFETY LIGHTS ONLY	$ 0.00	$ 2.56	$ 2.56
057-0151-007-0000	SAFETY LIGHTS ONLY	$ 0.00	$ 2.56	$ 2.56
057-0151-008-0000	SAFETY LIGHTS ONLY	$ 0.00	$ 2.56	$ 2.56
057-0151-009-0000	SAFETY LIGHTS ONLY	$ 0.00	$ 2.56	$ 2.56
057-0151-010-0000	SAFETY LIGHTS ONLY	$ 0.00	$ 2.56	$ 2.56
057-0151-011-0000	SAFETY LIGHTS ONLY	$ 0.00	$ 2.56	$ 2.56
057-0151-012-0000	SAFETY LIGHTS ONLY	$ 0.00	$ 2.56	$ 2.56
057-0151-013-0000	SAFETY LIGHTS ONLY	$ 0.00	$ 2.56	$ 2.56
057-0151-014-0000	SAFETY LIGHTS ONLY	$ 0.00	$ 2.56	$ 2.56
057-0151-015-0000	SAFETY LIGHTS ONLY	$ 0.00	$ 2.56	$ 2.56
057-0151-016-0000	SAFETY LIGHTS ONLY	$ 0.00	$ 2.56	$ 2.56
057-0151-017-0000	SAFETY LIGHTS ONLY	$ 0.00	$ 2.56	$ 2.56
057-0151-018-0000	SAFETY LIGHTS ONLY	$ 0.00	$ 2.56	$ 2.56
057-0151-019-0000	SAFETY LIGHTS ONLY	$ 0.00	$ 2.56	$ 2.56
057-0151-020-0000	SAFETY LIGHTS ONLY	$ 0.00	$ 2.56	$ 2.56
057-0151-021-0000	SAFETY LIGHTS ONLY	$ 0.00	$ 2.56	$ 2.56
057-0151-022-0000	SAFETY LIGHTS ONLY	$ 0.00	$ 2.56	$ 2.56
057-0151-023-0000	SAFETY LIGHTS ONLY	$ 0.00	$ 2.56	$ 2.56
057-0151-024-0000	SAFETY LIGHTS ONLY	$ 0.00	$ 2.56	$ 2.56
057-0151-025-0000	SAFETY LIGHTS ONLY	$ 0.00	$ 2.56	$ 2.56

City of Rancho Cordova
Lighting District No. 2012-1
Fiscal Year 2021-22 Assessment Roll

APN	District Classification	Street Light Charge	Safety Light Charge	Total Assessment
057-0151-026-0000	SAFETY LIGHTS ONLY	$ 0.00	$ 2.56	$ 2.56
057-0151-027-0000	SAFETY LIGHTS ONLY	$ 0.00	$ 2.56	$ 2.56
057-0151-028-0000	SAFETY LIGHTS ONLY	$ 0.00	$ 2.56	$ 2.56
057-0151-029-0000	SAFETY LIGHTS ONLY	$ 0.00	$ 2.56	$ 2.56
057-0151-030-0000	SAFETY LIGHTS ONLY	$ 0.00	$ 2.56	$ 2.56
057-0152-001-0000	SAFETY LIGHTS ONLY	$ 0.00	$ 2.56	$ 2.56
057-0152-002-0000	SAFETY LIGHTS ONLY	$ 0.00	$ 2.56	$ 2.56
057-0152-003-0000	SAFETY LIGHTS ONLY	$ 0.00	$ 2.56	$ 2.56
057-0152-004-0000	SAFETY LIGHTS ONLY	$ 0.00	$ 2.56	$ 2.56
057-0152-005-0000	SAFETY LIGHTS ONLY	$ 0.00	$ 2.56	$ 2.56
057-0152-006-0000	SAFETY LIGHTS ONLY	$ 0.00	$ 2.56	$ 2.56
057-0152-007-0000	SAFETY LIGHTS ONLY	$ 0.00	$ 2.56	$ 2.56
057-0152-008-0000	SAFETY LIGHTS ONLY	$ 0.00	$ 2.56	$ 2.56
057-0152-009-0000	SAFETY LIGHTS ONLY	$ 0.00	$ 2.56	$ 2.56
057-0152-010-0000	SAFETY LIGHTS ONLY	$ 0.00	$ 2.56	$ 2.56
057-0152-011-0000	SAFETY LIGHTS ONLY	$ 0.00	$ 2.56	$ 2.56
057-0152-016-0000	SAFETY LIGHTS ONLY	$ 0.00	$ 2.56	$ 2.56
057-0152-017-0000	SAFETY LIGHTS ONLY	$ 0.00	$ 2.56	$ 2.56
057-0161-001-0000	SAFETY LIGHTS ONLY	$ 0.00	$ 2.56	$ 2.56
057-0161-002-0000	SAFETY LIGHTS ONLY	$ 0.00	$ 2.56	$ 2.56
057-0161-003-0000	SAFETY LIGHTS ONLY	$ 0.00	$ 2.56	$ 2.56
057-0161-004-0000	SAFETY LIGHTS ONLY	$ 0.00	$ 2.56	$ 2.56
057-0161-005-0000	SAFETY LIGHTS ONLY	$ 0.00	$ 2.56	$ 2.56
057-0161-006-0000	SAFETY LIGHTS ONLY	$ 0.00	$ 2.56	$ 2.56
057-0161-007-0000	SAFETY LIGHTS ONLY	$ 0.00	$ 2.56	$ 2.56
057-0161-008-0000	SAFETY LIGHTS ONLY	$ 0.00	$ 2.56	$ 2.56
057-0161-009-0000	SAFETY LIGHTS ONLY	$ 0.00	$ 2.56	$ 2.56
057-0161-010-0000	SAFETY LIGHTS ONLY	$ 0.00	$ 2.56	$ 2.56
057-0161-011-0000	SAFETY LIGHTS ONLY	$ 0.00	$ 2.56	$ 2.56
057-0161-012-0000	SAFETY LIGHTS ONLY	$ 0.00	$ 2.56	$ 2.56
057-0161-013-0000	SAFETY LIGHTS ONLY	$ 0.00	$ 2.56	$ 2.56
057-0161-014-0000	SAFETY LIGHTS ONLY	$ 0.00	$ 2.56	$ 2.56
057-0161-015-0000	SAFETY LIGHTS ONLY	$ 0.00	$ 2.56	$ 2.56
057-0161-016-0000	SAFETY LIGHTS ONLY	$ 0.00	$ 2.56	$ 2.56
057-0161-017-0000	SAFETY LIGHTS ONLY	$ 0.00	$ 2.56	$ 2.56
057-0161-018-0000	SAFETY LIGHTS ONLY	$ 0.00	$ 2.56	$ 2.56
057-0161-019-0000	SAFETY LIGHTS ONLY	$ 0.00	$ 2.56	$ 2.56
057-0161-020-0000	SAFETY LIGHTS ONLY	$ 0.00	$ 2.56	$ 2.56
057-0161-021-0000	SAFETY LIGHTS ONLY	$ 0.00	$ 2.56	$ 2.56
057-0161-022-0000	SAFETY LIGHTS ONLY	$ 0.00	$ 2.56	$ 2.56
057-0162-001-0000	SAFETY LIGHTS ONLY	$ 0.00	$ 2.56	$ 2.56
057-0162-002-0000	SAFETY LIGHTS ONLY	$ 0.00	$ 2.56	$ 2.56
057-0162-003-0000	SAFETY LIGHTS ONLY	$ 0.00	$ 2.56	$ 2.56
057-0162-004-0000	SAFETY LIGHTS ONLY	$ 0.00	$ 2.56	$ 2.56

City of Rancho Cordova
Lighting District No. 2012-1
Fiscal Year 2021-22 Assessment Roll

APN	District Classification	Street Light Charge	Safety Light Charge	Total Assessment
057-0162-005-0000	SAFETY LIGHTS ONLY	$ 0.00	$ 2.56	$ 2.56
057-0162-006-0000	SAFETY LIGHTS ONLY	$ 0.00	$ 2.56	$ 2.56
057-0162-007-0000	SAFETY LIGHTS ONLY	$ 0.00	$ 2.56	$ 2.56
057-0162-008-0000	SAFETY LIGHTS ONLY	$ 0.00	$ 2.56	$ 2.56
057-0162-009-0000	SAFETY LIGHTS ONLY	$ 0.00	$ 2.56	$ 2.56
057-0162-010-0000	SAFETY LIGHTS ONLY	$ 0.00	$ 2.56	$ 2.56
057-0162-011-0000	SAFETY LIGHTS ONLY	$ 0.00	$ 2.56	$ 2.56
057-0162-012-0000	SAFETY LIGHTS ONLY	$ 0.00	$ 2.56	$ 2.56
057-0162-013-0000	SAFETY LIGHTS ONLY	$ 0.00	$ 2.56	$ 2.56
057-0162-014-0000	SAFETY LIGHTS ONLY	$ 0.00	$ 2.56	$ 2.56
057-0162-015-0000	SAFETY LIGHTS ONLY	$ 0.00	$ 2.56	$ 2.56
057-0162-016-0000	SAFETY LIGHTS ONLY	$ 0.00	$ 2.56	$ 2.56
057-0162-017-0000	SAFETY LIGHTS ONLY	$ 0.00	$ 2.56	$ 2.56
057-0162-018-0000	SAFETY LIGHTS ONLY	$ 0.00	$ 2.56	$ 2.56
057-0162-019-0000	SAFETY LIGHTS ONLY	$ 0.00	$ 2.56	$ 2.56
057-0162-020-0000	SAFETY LIGHTS ONLY	$ 0.00	$ 2.56	$ 2.56
057-0162-021-0000	SAFETY LIGHTS ONLY	$ 0.00	$ 2.56	$ 2.56
057-0162-022-0000	SAFETY LIGHTS ONLY	$ 0.00	$ 2.56	$ 2.56
057-0162-023-0000	SAFETY LIGHTS ONLY	$ 0.00	$ 2.56	$ 2.56
057-0163-001-0000	SAFETY LIGHTS ONLY	$ 0.00	$ 2.56	$ 2.56
057-0163-002-0000	SAFETY LIGHTS ONLY	$ 0.00	$ 2.56	$ 2.56
057-0163-003-0000	SAFETY LIGHTS ONLY	$ 0.00	$ 2.56	$ 2.56
057-0163-004-0000	SAFETY LIGHTS ONLY	$ 0.00	$ 2.56	$ 2.56
057-0163-005-0000	SAFETY LIGHTS ONLY	$ 0.00	$ 2.56	$ 2.56
057-0163-006-0000	SAFETY LIGHTS ONLY	$ 0.00	$ 2.56	$ 2.56
057-0163-007-0000	SAFETY LIGHTS ONLY	$ 0.00	$ 2.56	$ 2.56
057-0163-008-0000	SAFETY LIGHTS ONLY	$ 0.00	$ 2.56	$ 2.56
057-0163-009-0000	SAFETY LIGHTS ONLY	$ 0.00	$ 2.56	$ 2.56
057-0163-010-0000	SAFETY LIGHTS ONLY	$ 0.00	$ 2.56	$ 2.56
057-0163-011-0000	SAFETY LIGHTS ONLY	$ 0.00	$ 2.56	$ 2.56
057-0163-012-0000	SAFETY LIGHTS ONLY	$ 0.00	$ 2.56	$ 2.56
057-0163-013-0000	SAFETY LIGHTS ONLY	$ 0.00	$ 2.56	$ 2.56
057-0163-014-0000	SAFETY LIGHTS ONLY	$ 0.00	$ 2.56	$ 2.56
057-0163-015-0000	SAFETY LIGHTS ONLY	$ 0.00	$ 2.56	$ 2.56
057-0163-016-0000	SAFETY LIGHTS ONLY	$ 0.00	$ 2.56	$ 2.56
057-0163-017-0000	SAFETY LIGHTS ONLY	$ 0.00	$ 2.56	$ 2.56
057-0163-018-0000	SAFETY LIGHTS ONLY	$ 0.00	$ 2.56	$ 2.56
057-0163-019-0000	SAFETY LIGHTS ONLY	$ 0.00	$ 2.56	$ 2.56
057-0164-001-0000	SAFETY LIGHTS ONLY	$ 0.00	$ 2.56	$ 2.56
057-0164-002-0000	SAFETY LIGHTS ONLY	$ 0.00	$ 2.56	$ 2.56
057-0164-003-0000	SAFETY LIGHTS ONLY	$ 0.00	$ 2.56	$ 2.56
057-0164-004-0000	SAFETY LIGHTS ONLY	$ 0.00	$ 2.56	$ 2.56
057-0164-005-0000	SAFETY LIGHTS ONLY	$ 0.00	$ 2.56	$ 2.56
057-0164-006-0000	SAFETY LIGHTS ONLY	$ 0.00	$ 2.56	$ 2.56

City of Rancho Cordova
Lighting District No. 2012-1
Fiscal Year 2021-22 Assessment Roll

APN	District Classification	Street Light Charge	Safety Light Charge	Total Assessment
057-0164-007-0000	SAFETY LIGHTS ONLY	$ 0.00	$ 2.56	$ 2.56
057-0164-008-0000	SAFETY LIGHTS ONLY	$ 0.00	$ 2.56	$ 2.56
057-0164-009-0000	SAFETY LIGHTS ONLY	$ 0.00	$ 2.56	$ 2.56
057-0164-010-0000	SAFETY LIGHTS ONLY	$ 0.00	$ 2.56	$ 2.56
057-0164-011-0000	SAFETY LIGHTS ONLY	$ 0.00	$ 2.56	$ 2.56
057-0164-012-0000	SAFETY LIGHTS ONLY	$ 0.00	$ 2.56	$ 2.56
057-0164-013-0000	SAFETY LIGHTS ONLY	$ 0.00	$ 2.56	$ 2.56
057-0164-014-0000	SAFETY LIGHTS ONLY	$ 0.00	$ 2.56	$ 2.56
057-0171-001-0000	SAFETY LIGHTS ONLY	$ 0.00	$ 2.56	$ 2.56
057-0171-002-0000	SAFETY LIGHTS ONLY	$ 0.00	$ 2.56	$ 2.56
057-0171-003-0000	SAFETY LIGHTS ONLY	$ 0.00	$ 2.56	$ 2.56
057-0171-004-0000	SAFETY LIGHTS ONLY	$ 0.00	$ 2.56	$ 2.56
057-0171-005-0000	SAFETY LIGHTS ONLY	$ 0.00	$ 2.56	$ 2.56
057-0171-006-0000	SAFETY LIGHTS ONLY	$ 0.00	$ 2.56	$ 2.56
057-0171-007-0000	SAFETY LIGHTS ONLY	$ 0.00	$ 2.56	$ 2.56
057-0171-008-0000	SAFETY LIGHTS ONLY	$ 0.00	$ 2.56	$ 2.56
057-0171-009-0000	SAFETY LIGHTS ONLY	$ 0.00	$ 2.56	$ 2.56
057-0171-010-0000	SAFETY LIGHTS ONLY	$ 0.00	$ 2.56	$ 2.56
057-0171-011-0000	SAFETY LIGHTS ONLY	$ 0.00	$ 2.56	$ 2.56
057-0172-001-0000	SAFETY LIGHTS ONLY	$ 0.00	$ 2.56	$ 2.56
057-0172-002-0000	SAFETY LIGHTS ONLY	$ 0.00	$ 2.56	$ 2.56
057-0172-003-0000	SAFETY LIGHTS ONLY	$ 0.00	$ 2.56	$ 2.56
057-0172-004-0000	SAFETY LIGHTS ONLY	$ 0.00	$ 2.56	$ 2.56
057-0172-005-0000	SAFETY LIGHTS ONLY	$ 0.00	$ 2.56	$ 2.56
057-0172-006-0000	SAFETY LIGHTS ONLY	$ 0.00	$ 2.56	$ 2.56
057-0172-007-0000	SAFETY LIGHTS ONLY	$ 0.00	$ 2.56	$ 2.56
057-0172-008-0000	SAFETY LIGHTS ONLY	$ 0.00	$ 2.56	$ 2.56
057-0172-009-0000	SAFETY LIGHTS ONLY	$ 0.00	$ 2.56	$ 2.56
057-0172-010-0000	SAFETY LIGHTS ONLY	$ 0.00	$ 2.56	$ 2.56
057-0172-011-0000	SAFETY LIGHTS ONLY	$ 0.00	$ 2.56	$ 2.56
057-0172-012-0000	SAFETY LIGHTS ONLY	$ 0.00	$ 2.56	$ 2.56
057-0172-013-0000	SAFETY LIGHTS ONLY	$ 0.00	$ 2.56	$ 2.56
057-0172-014-0000	SAFETY LIGHTS ONLY	$ 0.00	$ 2.56	$ 2.56
057-0172-015-0000	SAFETY LIGHTS ONLY	$ 0.00	$ 2.56	$ 2.56
057-0172-016-0000	SAFETY LIGHTS ONLY	$ 0.00	$ 2.56	$ 2.56
057-0172-017-0000	SAFETY LIGHTS ONLY	$ 0.00	$ 2.56	$ 2.56
057-0172-018-0000	SAFETY LIGHTS ONLY	$ 0.00	$ 2.56	$ 2.56
057-0172-019-0000	SAFETY LIGHTS ONLY	$ 0.00	$ 2.56	$ 2.56
057-0172-020-0000	SAFETY LIGHTS ONLY	$ 0.00	$ 2.56	$ 2.56
057-0172-021-0000	SAFETY LIGHTS ONLY	$ 0.00	$ 2.56	$ 2.56
057-0172-022-0000	SAFETY LIGHTS ONLY	$ 0.00	$ 2.56	$ 2.56
057-0172-023-0000	SAFETY LIGHTS ONLY	$ 0.00	$ 2.56	$ 2.56
057-0172-024-0000	SAFETY LIGHTS ONLY	$ 0.00	$ 2.56	$ 2.56
057-0172-025-0000	SAFETY LIGHTS ONLY	$ 0.00	$ 2.56	$ 2.56

City of Rancho Cordova
Lighting District No. 2012-1
Fiscal Year 2021-22 Assessment Roll

APN	District Classification	Street Light Charge	Safety Light Charge	Total Assessment
057-0172-026-0000	SAFETY LIGHTS ONLY	$ 0.00	$ 2.56	$ 2.56
057-0172-027-0000	SAFETY LIGHTS ONLY	$ 0.00	$ 2.56	$ 2.56
057-0172-028-0000	SAFETY LIGHTS ONLY	$ 0.00	$ 2.56	$ 2.56
057-0172-029-0000	SAFETY LIGHTS ONLY	$ 0.00	$ 2.56	$ 2.56
057-0172-030-0000	SAFETY LIGHTS ONLY	$ 0.00	$ 2.56	$ 2.56
057-0172-031-0000	SAFETY LIGHTS ONLY	$ 0.00	$ 2.56	$ 2.56
057-0172-032-0000	SAFETY LIGHTS ONLY	$ 0.00	$ 2.56	$ 2.56
057-0172-033-0000	SAFETY LIGHTS ONLY	$ 0.00	$ 2.56	$ 2.56
057-0172-034-0000	SAFETY LIGHTS ONLY	$ 0.00	$ 2.56	$ 2.56
057-0173-001-0000	SAFETY LIGHTS ONLY	$ 0.00	$ 2.56	$ 2.56
057-0173-002-0000	SAFETY LIGHTS ONLY	$ 0.00	$ 2.56	$ 2.56
057-0173-003-0000	SAFETY LIGHTS ONLY	$ 0.00	$ 2.56	$ 2.56
057-0173-004-0000	SAFETY LIGHTS ONLY	$ 0.00	$ 2.56	$ 2.56
057-0173-005-0000	SAFETY LIGHTS ONLY	$ 0.00	$ 2.56	$ 2.56
057-0173-006-0000	SAFETY LIGHTS ONLY	$ 0.00	$ 2.56	$ 2.56
057-0173-007-0000	SAFETY LIGHTS ONLY	$ 0.00	$ 2.56	$ 2.56
057-0173-008-0000	SAFETY LIGHTS ONLY	$ 0.00	$ 2.56	$ 2.56
057-0173-009-0000	SAFETY LIGHTS ONLY	$ 0.00	$ 2.56	$ 2.56
057-0173-010-0000	SAFETY LIGHTS ONLY	$ 0.00	$ 2.56	$ 2.56
057-0173-011-0000	SAFETY LIGHTS ONLY	$ 0.00	$ 2.56	$ 2.56
057-0173-012-0000	SAFETY LIGHTS ONLY	$ 0.00	$ 2.56	$ 2.56
057-0173-013-0000	SAFETY LIGHTS ONLY	$ 0.00	$ 2.56	$ 2.56
057-0173-014-0000	SAFETY LIGHTS ONLY	$ 0.00	$ 2.56	$ 2.56
057-0173-015-0000	SAFETY LIGHTS ONLY	$ 0.00	$ 2.56	$ 2.56
057-0173-016-0000	SAFETY LIGHTS ONLY	$ 0.00	$ 2.56	$ 2.56
057-0173-017-0000	SAFETY LIGHTS ONLY	$ 0.00	$ 2.56	$ 2.56
057-0173-018-0000	SAFETY LIGHTS ONLY	$ 0.00	$ 2.56	$ 2.56
057-0173-019-0000	SAFETY LIGHTS ONLY	$ 0.00	$ 2.56	$ 2.56
057-0173-020-0000	SAFETY LIGHTS ONLY	$ 0.00	$ 2.56	$ 2.56
057-0173-021-0000	SAFETY LIGHTS ONLY	$ 0.00	$ 2.56	$ 2.56
057-0173-022-0000	SAFETY LIGHTS ONLY	$ 0.00	$ 2.56	$ 2.56
057-0173-025-0000	SAFETY LIGHTS ONLY	$ 0.00	$ 2.56	$ 2.56
057-0173-026-0000	SAFETY LIGHTS ONLY	$ 0.00	$ 2.56	$ 2.56
057-0173-027-0000	SAFETY LIGHTS ONLY	$ 0.00	$ 2.56	$ 2.56
057-0173-028-0000	SAFETY LIGHTS ONLY	$ 0.00	$ 2.56	$ 2.56
057-0173-030-0000	SAFETY LIGHTS ONLY	$ 0.00	$ 2.56	$ 2.56
057-0173-031-0000	SAFETY LIGHTS ONLY	$ 0.00	$ 2.56	$ 2.56
057-0174-001-0000	SAFETY LIGHTS ONLY	$ 0.00	$ 2.56	$ 2.56
057-0174-002-0000	SAFETY LIGHTS ONLY	$ 0.00	$ 2.56	$ 2.56
057-0174-003-0000	SAFETY LIGHTS ONLY	$ 0.00	$ 2.56	$ 2.56
057-0174-004-0000	SAFETY LIGHTS ONLY	$ 0.00	$ 2.56	$ 2.56
057-0174-005-0000	SAFETY LIGHTS ONLY	$ 0.00	$ 2.56	$ 2.56
057-0174-006-0000	SAFETY LIGHTS ONLY	$ 0.00	$ 2.56	$ 2.56
057-0174-007-0000	SAFETY LIGHTS ONLY	$ 0.00	$ 2.56	$ 2.56

City of Rancho Cordova
Lighting District No. 2012-1
Fiscal Year 2021-22 Assessment Roll

APN	District Classification	Street Light Charge	Safety Light Charge	Total Assessment
057-0174-008-0000	SAFETY LIGHTS ONLY	$ 0.00	$ 2.56	$ 2.56
057-0174-009-0000	SAFETY LIGHTS ONLY	$ 0.00	$ 2.56	$ 2.56
057-0181-001-0000	SAFETY LIGHTS ONLY	$ 0.00	$ 2.56	$ 2.56
057-0182-001-0000	SAFETY LIGHTS ONLY	$ 0.00	$ 2.56	$ 2.56
057-0182-002-0000	SAFETY LIGHTS ONLY	$ 0.00	$ 2.56	$ 2.56
057-0182-003-0000	SAFETY LIGHTS ONLY	$ 0.00	$ 2.56	$ 2.56
057-0182-004-0000	SAFETY LIGHTS ONLY	$ 0.00	$ 2.56	$ 2.56
057-0182-005-0000	SAFETY LIGHTS ONLY	$ 0.00	$ 2.56	$ 2.56
057-0183-001-0000	SAFETY LIGHTS ONLY	$ 0.00	$ 2.56	$ 2.56
057-0183-002-0000	SAFETY LIGHTS ONLY	$ 0.00	$ 2.56	$ 2.56
057-0183-003-0000	SAFETY LIGHTS ONLY	$ 0.00	$ 2.56	$ 2.56
057-0183-004-0000	SAFETY LIGHTS ONLY	$ 0.00	$ 2.56	$ 2.56
057-0183-005-0000	SAFETY LIGHTS ONLY	$ 0.00	$ 2.56	$ 2.56
057-0183-006-0000	SAFETY LIGHTS ONLY	$ 0.00	$ 2.56	$ 2.56
057-0183-007-0000	SAFETY LIGHTS ONLY	$ 0.00	$ 2.56	$ 2.56
057-0183-008-0000	SAFETY LIGHTS ONLY	$ 0.00	$ 2.56	$ 2.56
057-0183-009-0000	SAFETY LIGHTS ONLY	$ 0.00	$ 2.56	$ 2.56
057-0183-010-0000	SAFETY LIGHTS ONLY	$ 0.00	$ 2.56	$ 2.56
057-0183-011-0000	SAFETY LIGHTS ONLY	$ 0.00	$ 2.56	$ 2.56
057-0183-012-0000	SAFETY LIGHTS ONLY	$ 0.00	$ 2.56	$ 2.56
057-0183-013-0000	SAFETY LIGHTS ONLY	$ 0.00	$ 2.56	$ 2.56
057-0183-014-0000	SAFETY LIGHTS ONLY	$ 0.00	$ 2.56	$ 2.56
057-0183-015-0000	SAFETY LIGHTS ONLY	$ 0.00	$ 2.56	$ 2.56
057-0183-016-0000	SAFETY LIGHTS ONLY	$ 0.00	$ 2.56	$ 2.56
057-0183-017-0000	SAFETY LIGHTS ONLY	$ 0.00	$ 2.56	$ 2.56
057-0183-018-0000	SAFETY LIGHTS ONLY	$ 0.00	$ 2.56	$ 2.56
057-0183-019-0000	SAFETY LIGHTS ONLY	$ 0.00	$ 2.56	$ 2.56
057-0184-001-0000	SAFETY LIGHTS ONLY	$ 0.00	$ 2.56	$ 2.56
057-0184-002-0000	SAFETY LIGHTS ONLY	$ 0.00	$ 2.56	$ 2.56
057-0184-003-0000	SAFETY LIGHTS ONLY	$ 0.00	$ 2.56	$ 2.56
057-0184-004-0000	SAFETY LIGHTS ONLY	$ 0.00	$ 2.56	$ 2.56
057-0184-005-0000	SAFETY LIGHTS ONLY	$ 0.00	$ 2.56	$ 2.56
057-0184-006-0000	SAFETY LIGHTS ONLY	$ 0.00	$ 2.56	$ 2.56
057-0184-007-0000	SAFETY LIGHTS ONLY	$ 0.00	$ 2.56	$ 2.56
057-0184-008-0000	SAFETY LIGHTS ONLY	$ 0.00	$ 2.56	$ 2.56
057-0184-009-0000	SAFETY LIGHTS ONLY	$ 0.00	$ 2.56	$ 2.56
057-0184-010-0000	SAFETY LIGHTS ONLY	$ 0.00	$ 2.56	$ 2.56
057-0184-011-0000	SAFETY LIGHTS ONLY	$ 0.00	$ 2.56	$ 2.56
057-0184-012-0000	SAFETY LIGHTS ONLY	$ 0.00	$ 2.56	$ 2.56
057-0184-013-0000	SAFETY LIGHTS ONLY	$ 0.00	$ 2.56	$ 2.56
057-0184-014-0000	SAFETY LIGHTS ONLY	$ 0.00	$ 2.56	$ 2.56
057-0184-015-0000	SAFETY LIGHTS ONLY	$ 0.00	$ 2.56	$ 2.56
057-0184-016-0000	SAFETY LIGHTS ONLY	$ 0.00	$ 2.56	$ 2.56
057-0184-017-0000	SAFETY LIGHTS ONLY	$ 0.00	$ 2.56	$ 2.56

City of Rancho Cordova
Lighting District No. 2012-1
Fiscal Year 2021-22 Assessment Roll

APN	District Classification	Street Light Charge	Safety Light Charge	Total Assessment
057-0184-018-0000	SAFETY LIGHTS ONLY	$ 0.00	$ 2.56	$ 2.56
057-0184-019-0000	SAFETY LIGHTS ONLY	$ 0.00	$ 2.56	$ 2.56
057-0185-001-0000	SAFETY LIGHTS ONLY	$ 0.00	$ 2.56	$ 2.56
057-0185-002-0000	SAFETY LIGHTS ONLY	$ 0.00	$ 2.56	$ 2.56
057-0185-003-0000	SAFETY LIGHTS ONLY	$ 0.00	$ 2.56	$ 2.56
057-0185-004-0000	SAFETY LIGHTS ONLY	$ 0.00	$ 2.56	$ 2.56
057-0185-006-0000	SAFETY LIGHTS ONLY	$ 0.00	$ 2.56	$ 2.56
057-0185-007-0000	SAFETY LIGHTS ONLY	$ 0.00	$ 2.56	$ 2.56
057-0185-008-0000	SAFETY LIGHTS ONLY	$ 0.00	$ 2.56	$ 2.56
057-0185-009-0000	SAFETY LIGHTS ONLY	$ 0.00	$ 2.56	$ 2.56
057-0185-012-0000	SAFETY LIGHTS ONLY	$ 0.00	$ 2.56	$ 2.56
057-0185-013-0000	SAFETY LIGHTS ONLY	$ 0.00	$ 2.56	$ 2.56
057-0185-014-0000	SAFETY LIGHTS ONLY	$ 0.00	$ 2.56	$ 2.56
057-0185-015-0000	SAFETY LIGHTS ONLY	$ 0.00	$ 2.56	$ 2.56
057-0185-018-0000	SAFETY LIGHTS ONLY	$ 0.00	$ 2.56	$ 2.56
057-0185-019-0000	SAFETY LIGHTS ONLY	$ 0.00	$ 2.56	$ 2.56
057-0186-001-0000	SAFETY LIGHTS ONLY	$ 0.00	$ 2.56	$ 2.56
057-0186-002-0000	SAFETY LIGHTS ONLY	$ 0.00	$ 2.56	$ 2.56
057-0186-003-0000	SAFETY LIGHTS ONLY	$ 0.00	$ 2.56	$ 2.56
057-0186-004-0000	SAFETY LIGHTS ONLY	$ 0.00	$ 2.56	$ 2.56
057-0186-005-0000	SAFETY LIGHTS ONLY	$ 0.00	$ 2.56	$ 2.56
057-0187-001-0000	SAFETY LIGHTS ONLY	$ 0.00	$ 2.56	$ 2.56
057-0187-002-0000	SAFETY LIGHTS ONLY	$ 0.00	$ 2.56	$ 2.56
057-0187-003-0000	SAFETY LIGHTS ONLY	$ 0.00	$ 2.56	$ 2.56
057-0187-004-0000	SAFETY LIGHTS ONLY	$ 0.00	$ 2.56	$ 2.56
057-0191-001-0000	SAFETY LIGHTS ONLY	$ 0.00	$ 2.56	$ 2.56
057-0191-002-0000	SAFETY LIGHTS ONLY	$ 0.00	$ 2.56	$ 2.56
057-0191-003-0000	SAFETY LIGHTS ONLY	$ 0.00	$ 2.56	$ 2.56
057-0191-004-0000	SAFETY LIGHTS ONLY	$ 0.00	$ 2.56	$ 2.56
057-0191-005-0000	SAFETY LIGHTS ONLY	$ 0.00	$ 2.56	$ 2.56
057-0191-006-0000	SAFETY LIGHTS ONLY	$ 0.00	$ 2.56	$ 2.56
057-0191-007-0000	SAFETY LIGHTS ONLY	$ 0.00	$ 2.56	$ 2.56
057-0191-008-0000	SAFETY LIGHTS ONLY	$ 0.00	$ 2.56	$ 2.56
057-0191-009-0000	SAFETY LIGHTS ONLY	$ 0.00	$ 2.56	$ 2.56
057-0191-010-0000	SAFETY LIGHTS ONLY	$ 0.00	$ 2.56	$ 2.56
057-0192-001-0000	SAFETY LIGHTS ONLY	$ 0.00	$ 2.56	$ 2.56
057-0192-002-0000	SAFETY LIGHTS ONLY	$ 0.00	$ 2.56	$ 2.56
057-0192-003-0000	SAFETY LIGHTS ONLY	$ 0.00	$ 2.56	$ 2.56
057-0192-004-0000	SAFETY LIGHTS ONLY	$ 0.00	$ 2.56	$ 2.56
057-0192-005-0000	SAFETY LIGHTS ONLY	$ 0.00	$ 2.56	$ 2.56
057-0192-006-0000	SAFETY LIGHTS ONLY	$ 0.00	$ 2.56	$ 2.56
057-0192-007-0000	SAFETY LIGHTS ONLY	$ 0.00	$ 2.56	$ 2.56
057-0192-008-0000	SAFETY LIGHTS ONLY	$ 0.00	$ 2.56	$ 2.56
057-0192-009-0000	SAFETY LIGHTS ONLY	$ 0.00	$ 2.56	$ 2.56

City of Rancho Cordova
Lighting District No. 2012-1
Fiscal Year 2021-22 Assessment Roll

APN	District Classification	Street Light Charge	Safety Light Charge	Total Assessment
057-0193-001-0000	SAFETY LIGHTS ONLY	$ 0.00	$ 2.56	$ 2.56
057-0193-002-0000	SAFETY LIGHTS ONLY	$ 0.00	$ 2.56	$ 2.56
057-0193-003-0000	SAFETY LIGHTS ONLY	$ 0.00	$ 2.56	$ 2.56
057-0193-004-0000	SAFETY LIGHTS ONLY	$ 0.00	$ 2.56	$ 2.56
057-0193-005-0000	SAFETY LIGHTS ONLY	$ 0.00	$ 2.56	$ 2.56
057-0193-006-0000	SAFETY LIGHTS ONLY	$ 0.00	$ 2.56	$ 2.56
057-0193-007-0000	SAFETY LIGHTS ONLY	$ 0.00	$ 2.56	$ 2.56
057-0193-008-0000	SAFETY LIGHTS ONLY	$ 0.00	$ 2.56	$ 2.56
057-0193-009-0000	SAFETY LIGHTS ONLY	$ 0.00	$ 2.56	$ 2.56
057-0193-010-0000	SAFETY LIGHTS ONLY	$ 0.00	$ 2.56	$ 2.56
057-0193-011-0000	SAFETY LIGHTS ONLY	$ 0.00	$ 2.56	$ 2.56
057-0193-012-0000	SAFETY LIGHTS ONLY	$ 0.00	$ 2.56	$ 2.56
057-0193-013-0000	SAFETY LIGHTS ONLY	$ 0.00	$ 2.56	$ 2.56
057-0193-014-0000	SAFETY LIGHTS ONLY	$ 0.00	$ 2.56	$ 2.56
057-0193-015-0000	SAFETY LIGHTS ONLY	$ 0.00	$ 2.56	$ 2.56
057-0193-016-0000	SAFETY LIGHTS ONLY	$ 0.00	$ 2.56	$ 2.56
057-0193-017-0000	SAFETY LIGHTS ONLY	$ 0.00	$ 2.56	$ 2.56
057-0193-018-0000	SAFETY LIGHTS ONLY	$ 0.00	$ 2.56	$ 2.56
057-0193-019-0000	SAFETY LIGHTS ONLY	$ 0.00	$ 2.56	$ 2.56
057-0193-020-0000	SAFETY LIGHTS ONLY	$ 0.00	$ 2.56	$ 2.56
057-0193-021-0000	SAFETY LIGHTS ONLY	$ 0.00	$ 2.56	$ 2.56
057-0193-022-0000	SAFETY LIGHTS ONLY	$ 0.00	$ 2.56	$ 2.56
057-0193-023-0000	SAFETY LIGHTS ONLY	$ 0.00	$ 2.56	$ 2.56
057-0193-024-0000	SAFETY LIGHTS ONLY	$ 0.00	$ 2.56	$ 2.56
057-0193-025-0000	SAFETY LIGHTS ONLY	$ 0.00	$ 2.56	$ 2.56
057-0193-026-0000	SAFETY LIGHTS ONLY	$ 0.00	$ 2.56	$ 2.56
057-0201-001-0000	SAFETY LIGHTS ONLY	$ 0.00	$ 2.56	$ 2.56
057-0201-002-0000	SAFETY LIGHTS ONLY	$ 0.00	$ 2.56	$ 2.56
057-0201-003-0000	SAFETY LIGHTS ONLY	$ 0.00	$ 2.56	$ 2.56
057-0201-004-0000	SAFETY LIGHTS ONLY	$ 0.00	$ 2.56	$ 2.56
057-0201-005-0000	SAFETY LIGHTS ONLY	$ 0.00	$ 2.56	$ 2.56
057-0201-006-0000	SAFETY LIGHTS ONLY	$ 0.00	$ 2.56	$ 2.56
057-0201-007-0000	SAFETY LIGHTS ONLY	$ 0.00	$ 2.56	$ 2.56
057-0201-008-0000	SAFETY LIGHTS ONLY	$ 0.00	$ 2.56	$ 2.56
057-0201-009-0000	SAFETY LIGHTS ONLY	$ 0.00	$ 2.56	$ 2.56
057-0201-010-0000	SAFETY LIGHTS ONLY	$ 0.00	$ 2.56	$ 2.56
057-0201-011-0000	SAFETY LIGHTS ONLY	$ 0.00	$ 2.56	$ 2.56
057-0201-012-0000	SAFETY LIGHTS ONLY	$ 0.00	$ 2.56	$ 2.56
057-0201-013-0000	SAFETY LIGHTS ONLY	$ 0.00	$ 2.56	$ 2.56
057-0201-014-0000	SAFETY LIGHTS ONLY	$ 0.00	$ 2.56	$ 2.56
057-0201-015-0000	SAFETY LIGHTS ONLY	$ 0.00	$ 2.56	$ 2.56
057-0201-016-0000	SAFETY LIGHTS ONLY	$ 0.00	$ 2.56	$ 2.56
057-0201-017-0000	SAFETY LIGHTS ONLY	$ 0.00	$ 2.56	$ 2.56
057-0201-018-0000	SAFETY LIGHTS ONLY	$ 0.00	$ 2.56	$ 2.56

City of Rancho Cordova
Lighting District No. 2012-1
Fiscal Year 2021-22 Assessment Roll

APN	District Classification	Street Light Charge	Safety Light Charge	Total Assessment
057-0201-019-0000	SAFETY LIGHTS ONLY	$ 0.00	$ 2.56	$ 2.56
057-0201-020-0000	SAFETY LIGHTS ONLY	$ 0.00	$ 2.56	$ 2.56
057-0201-021-0000	SAFETY LIGHTS ONLY	$ 0.00	$ 2.56	$ 2.56
057-0201-022-0000	SAFETY LIGHTS ONLY	$ 0.00	$ 2.56	$ 2.56
057-0201-023-0000	SAFETY LIGHTS ONLY	$ 0.00	$ 2.56	$ 2.56
057-0202-001-0000	SAFETY LIGHTS ONLY	$ 0.00	$ 2.56	$ 2.56
057-0202-002-0000	SAFETY LIGHTS ONLY	$ 0.00	$ 2.56	$ 2.56
057-0202-003-0000	SAFETY LIGHTS ONLY	$ 0.00	$ 2.56	$ 2.56
057-0202-004-0000	SAFETY LIGHTS ONLY	$ 0.00	$ 2.56	$ 2.56
057-0202-005-0000	SAFETY LIGHTS ONLY	$ 0.00	$ 2.56	$ 2.56
057-0202-006-0000	SAFETY LIGHTS ONLY	$ 0.00	$ 2.56	$ 2.56
057-0202-007-0000	SAFETY LIGHTS ONLY	$ 0.00	$ 2.56	$ 2.56
057-0202-008-0000	SAFETY LIGHTS ONLY	$ 0.00	$ 2.56	$ 2.56
057-0202-009-0000	SAFETY LIGHTS ONLY	$ 0.00	$ 2.56	$ 2.56
057-0202-010-0000	SAFETY LIGHTS ONLY	$ 0.00	$ 2.56	$ 2.56
057-0202-011-0000	SAFETY LIGHTS ONLY	$ 0.00	$ 2.56	$ 2.56
057-0202-012-0000	SAFETY LIGHTS ONLY	$ 0.00	$ 2.56	$ 2.56
057-0202-013-0000	SAFETY LIGHTS ONLY	$ 0.00	$ 2.56	$ 2.56
057-0202-014-0000	SAFETY LIGHTS ONLY	$ 0.00	$ 2.56	$ 2.56
057-0202-015-0000	SAFETY LIGHTS ONLY	$ 0.00	$ 2.56	$ 2.56
057-0202-016-0000	SAFETY LIGHTS ONLY	$ 0.00	$ 2.56	$ 2.56
057-0202-017-0000	SAFETY LIGHTS ONLY	$ 0.00	$ 2.56	$ 2.56
057-0202-018-0000	SAFETY LIGHTS ONLY	$ 0.00	$ 2.56	$ 2.56
057-0202-019-0000	SAFETY LIGHTS ONLY	$ 0.00	$ 2.56	$ 2.56
057-0203-001-0000	SAFETY LIGHTS ONLY	$ 0.00	$ 2.56	$ 2.56
057-0203-002-0000	SAFETY LIGHTS ONLY	$ 0.00	$ 2.56	$ 2.56
057-0203-003-0000	SAFETY LIGHTS ONLY	$ 0.00	$ 2.56	$ 2.56
057-0203-004-0000	SAFETY LIGHTS ONLY	$ 0.00	$ 2.56	$ 2.56
057-0203-005-0000	SAFETY LIGHTS ONLY	$ 0.00	$ 2.56	$ 2.56
057-0203-006-0000	SAFETY LIGHTS ONLY	$ 0.00	$ 2.56	$ 2.56
057-0203-007-0000	SAFETY LIGHTS ONLY	$ 0.00	$ 2.56	$ 2.56
057-0203-008-0000	SAFETY LIGHTS ONLY	$ 0.00	$ 2.56	$ 2.56
057-0203-009-0000	SAFETY LIGHTS ONLY	$ 0.00	$ 2.56	$ 2.56
057-0203-010-0000	SAFETY LIGHTS ONLY	$ 0.00	$ 2.56	$ 2.56
057-0203-011-0000	SAFETY LIGHTS ONLY	$ 0.00	$ 2.56	$ 2.56
057-0203-012-0000	SAFETY LIGHTS ONLY	$ 0.00	$ 2.56	$ 2.56
057-0203-013-0000	SAFETY LIGHTS ONLY	$ 0.00	$ 2.56	$ 2.56
057-0203-014-0000	SAFETY LIGHTS ONLY	$ 0.00	$ 2.56	$ 2.56
057-0203-015-0000	SAFETY LIGHTS ONLY	$ 0.00	$ 2.56	$ 2.56
057-0203-016-0000	SAFETY LIGHTS ONLY	$ 0.00	$ 2.56	$ 2.56
057-0203-017-0000	SAFETY LIGHTS ONLY	$ 0.00	$ 2.56	$ 2.56
057-0203-018-0000	SAFETY LIGHTS ONLY	$ 0.00	$ 2.56	$ 2.56
057-0203-019-0000	SAFETY LIGHTS ONLY	$ 0.00	$ 2.56	$ 2.56
057-0203-020-0000	SAFETY LIGHTS ONLY	$ 0.00	$ 2.56	$ 2.56

City of Rancho Cordova
Lighting District No. 2012-1
Fiscal Year 2021-22 Assessment Roll

APN	District Classification	Street Light Charge	Safety Light Charge	Total Assessment
057-0203-021-0000	SAFETY LIGHTS ONLY	$ 0.00	$ 2.56	$ 2.56
057-0203-022-0000	SAFETY LIGHTS ONLY	$ 0.00	$ 2.56	$ 2.56
057-0203-023-0000	SAFETY LIGHTS ONLY	$ 0.00	$ 2.56	$ 2.56
057-0204-001-0000	SAFETY LIGHTS ONLY	$ 0.00	$ 2.56	$ 2.56
057-0204-002-0000	SAFETY LIGHTS ONLY	$ 0.00	$ 2.56	$ 2.56
057-0204-003-0000	SAFETY LIGHTS ONLY	$ 0.00	$ 2.56	$ 2.56
057-0204-004-0000	SAFETY LIGHTS ONLY	$ 0.00	$ 2.56	$ 2.56
057-0204-005-0000	SAFETY LIGHTS ONLY	$ 0.00	$ 2.56	$ 2.56
057-0204-006-0000	SAFETY LIGHTS ONLY	$ 0.00	$ 2.56	$ 2.56
057-0204-007-0000	SAFETY LIGHTS ONLY	$ 0.00	$ 2.56	$ 2.56
057-0204-008-0000	SAFETY LIGHTS ONLY	$ 0.00	$ 2.56	$ 2.56
057-0204-009-0000	SAFETY LIGHTS ONLY	$ 0.00	$ 2.56	$ 2.56
057-0204-010-0000	SAFETY LIGHTS ONLY	$ 0.00	$ 2.56	$ 2.56
057-0204-011-0000	SAFETY LIGHTS ONLY	$ 0.00	$ 2.56	$ 2.56
057-0204-012-0000	SAFETY LIGHTS ONLY	$ 0.00	$ 2.56	$ 2.56
057-0211-002-0000	SAFETY LIGHTS ONLY	$ 0.00	$ 2.56	$ 2.56
057-0211-003-0000	SAFETY LIGHTS ONLY	$ 0.00	$ 2.56	$ 2.56
057-0211-004-0000	NONRES	$ 82.62	$ 2.56	$ 85.18
057-0211-005-0000	NONRES	$ 105.04	$ 2.56	$ 107.60
057-0211-006-0000	NONRES	$ 35.27	$ 2.56	$ 37.82
057-0211-017-0000	SAFETY LIGHTS ONLY	$ 0.00	$ 2.56	$ 2.56
057-0211-021-0000	SAFETY LIGHTS ONLY	$ 0.00	$ 2.56	$ 2.56
057-0211-022-0000	NONRES	$ 67.26	$ 2.56	$ 69.82
057-0211-023-0000	NONRES	$ 21.66	$ 2.56	$ 24.22
057-0211-027-0000	NONRES	$ 15.62	$ 2.56	$ 18.18
057-0211-028-0000	NONRES	$ 18.89	$ 2.56	$ 21.44
057-0211-029-0000	NONRES	$ 18.89	$ 2.56	$ 21.44
057-0211-034-0000	NONRES	$ 27.71	$ 2.56	$ 30.26
057-0211-035-0000	NONRES	$ 19.40	$ 2.56	$ 21.96
057-0211-038-0000	SAFETY LIGHTS ONLY	$ 0.00	$ 2.56	$ 2.56
057-0211-039-0000	NONRES	$ 25.19	$ 2.56	$ 27.74
057-0211-040-0000	SAFETY LIGHTS ONLY	$ 0.00	$ 2.56	$ 2.56
057-0212-004-0000	SAFETY LIGHTS ONLY	$ 0.00	$ 2.56	$ 2.56
057-0212-005-0000	SAFETY LIGHTS ONLY	$ 0.00	$ 2.56	$ 2.56
057-0212-008-0000	NONRES	$ 195.47	$ 2.56	$ 198.02
057-0212-009-0000	SAFETY LIGHTS ONLY	$ 0.00	$ 2.56	$ 2.56
057-0221-001-0000	SAFETY LIGHTS ONLY	$ 0.00	$ 2.56	$ 2.56
057-0221-002-0000	SAFETY LIGHTS ONLY	$ 0.00	$ 2.56	$ 2.56
057-0221-007-0000	SAFETY LIGHTS ONLY	$ 0.00	$ 2.56	$ 2.56
057-0221-008-0000	SAFETY LIGHTS ONLY	$ 0.00	$ 2.56	$ 2.56
057-0221-012-0000	SAFETY LIGHTS ONLY	$ 0.00	$ 2.56	$ 2.56
057-0221-013-0000	SAFETY LIGHTS ONLY	$ 0.00	$ 2.56	$ 2.56
057-0221-014-0000	NONRES	$ 48.36	$ 2.56	$ 50.92
057-0221-021-0000	SAFETY LIGHTS ONLY	$ 0.00	$ 2.56	$ 2.56

City of Rancho Cordova
Lighting District No. 2012-1
Fiscal Year 2021-22 Assessment Roll

APN	District Classification	Street Light Charge	Safety Light Charge	Total Assessment
057-0221-022-0000	SAFETY LIGHTS ONLY	$ 0.00	$ 2.56	$ 2.56
057-0222-003-0000	SAFETY LIGHTS ONLY	$ 0.00	$ 2.56	$ 2.56
057-0222-004-0000	SAFETY LIGHTS ONLY	$ 0.00	$ 2.56	$ 2.56
057-0222-017-0000	SAFETY LIGHTS ONLY	$ 0.00	$ 2.56	$ 2.56
057-0223-008-0000	SAFETY LIGHTS ONLY	$ 0.00	$ 2.56	$ 2.56
057-0223-011-0000	SAFETY LIGHTS ONLY	$ 0.00	$ 2.56	$ 2.56
057-0223-013-0000	SAFETY LIGHTS ONLY	$ 0.00	$ 2.56	$ 2.56
057-0223-014-0000	SAFETY LIGHTS ONLY	$ 0.00	$ 2.56	$ 2.56
057-0223-015-0000	SAFETY LIGHTS ONLY	$ 0.00	$ 2.56	$ 2.56
057-0223-016-0000	SAFETY LIGHTS ONLY	$ 0.00	$ 2.56	$ 2.56
057-0223-017-0000	NONRES	$ 47.61	$ 2.56	$ 50.16
057-0223-019-0000	NONRES	$ 38.04	$ 2.56	$ 40.60
057-0223-020-0000	SAFETY LIGHTS ONLY	$ 0.00	$ 2.56	$ 2.56
057-0223-022-0000	SAFETY LIGHTS ONLY	$ 0.00	$ 2.56	$ 2.56
057-0223-023-0000	SAFETY LIGHTS ONLY	$ 0.00	$ 2.56	$ 2.56
057-0231-001-0000	SAFETY LIGHTS ONLY	$ 0.00	$ 2.56	$ 2.56
057-0231-002-0000	SAFETY LIGHTS ONLY	$ 0.00	$ 2.56	$ 2.56
057-0231-003-0000	SAFETY LIGHTS ONLY	$ 0.00	$ 2.56	$ 2.56
057-0231-004-0000	SAFETY LIGHTS ONLY	$ 0.00	$ 2.56	$ 2.56
057-0231-005-0000	SAFETY LIGHTS ONLY	$ 0.00	$ 2.56	$ 2.56
057-0231-006-0000	SAFETY LIGHTS ONLY	$ 0.00	$ 2.56	$ 2.56
057-0231-007-0000	SAFETY LIGHTS ONLY	$ 0.00	$ 2.56	$ 2.56
057-0231-011-0000	SAFETY LIGHTS ONLY	$ 0.00	$ 2.56	$ 2.56
057-0231-012-0000	SAFETY LIGHTS ONLY	$ 0.00	$ 2.56	$ 2.56
057-0231-013-0000	NONRES	$ 14.86	$ 2.56	$ 17.42
057-0231-016-0000	NONRES	$ 58.69	$ 2.56	$ 61.24
057-0231-019-0000	SAFETY LIGHTS ONLY	$ 0.00	$ 2.56	$ 2.56
057-0231-022-0000	NONRES	$ 50.38	$ 2.56	$ 52.94
057-0232-001-0000	SAFETY LIGHTS ONLY	$ 0.00	$ 2.56	$ 2.56
057-0232-002-0000	SAFETY LIGHTS ONLY	$ 0.00	$ 2.56	$ 2.56
057-0232-003-0000	SAFETY LIGHTS ONLY	$ 0.00	$ 2.56	$ 2.56
057-0232-004-0000	SAFETY LIGHTS ONLY	$ 0.00	$ 2.56	$ 2.56
057-0232-005-0000	SAFETY LIGHTS ONLY	$ 0.00	$ 2.56	$ 2.56
057-0232-006-0000	SAFETY LIGHTS ONLY	$ 0.00	$ 2.56	$ 2.56
057-0232-007-0000	SAFETY LIGHTS ONLY	$ 0.00	$ 2.56	$ 2.56
057-0232-008-0000	SAFETY LIGHTS ONLY	$ 0.00	$ 2.56	$ 2.56
057-0232-009-0000	SAFETY LIGHTS ONLY	$ 0.00	$ 2.56	$ 2.56
057-0232-010-0000	SAFETY LIGHTS ONLY	$ 0.00	$ 2.56	$ 2.56
057-0232-011-0000	SAFETY LIGHTS ONLY	$ 0.00	$ 2.56	$ 2.56
057-0232-012-0000	SAFETY LIGHTS ONLY	$ 0.00	$ 2.56	$ 2.56
057-0232-013-0000	SAFETY LIGHTS ONLY	$ 0.00	$ 2.56	$ 2.56
057-0232-014-0000	SAFETY LIGHTS ONLY	$ 0.00	$ 2.56	$ 2.56
057-0233-001-0000	SAFETY LIGHTS ONLY	$ 0.00	$ 2.56	$ 2.56
057-0233-002-0000	SAFETY LIGHTS ONLY	$ 0.00	$ 2.56	$ 2.56

City of Rancho Cordova
Lighting District No. 2012-1
Fiscal Year 2021-22 Assessment Roll

APN	District Classification	Street Light Charge	Safety Light Charge	Total Assessment
057-0233-003-0000	SAFETY LIGHTS ONLY	$ 0.00	$ 2.56	$ 2.56
057-0233-004-0000	SAFETY LIGHTS ONLY	$ 0.00	$ 2.56	$ 2.56
057-0233-005-0000	SAFETY LIGHTS ONLY	$ 0.00	$ 2.56	$ 2.56
057-0233-006-0000	RESIDENTIAL	$ 15.32	$ 2.56	$ 17.88
057-0233-007-0000	SAFETY LIGHTS ONLY	$ 0.00	$ 2.56	$ 2.56
057-0233-008-0000	SAFETY LIGHTS ONLY	$ 0.00	$ 2.56	$ 2.56
057-0233-009-0000	SAFETY LIGHTS ONLY	$ 0.00	$ 2.56	$ 2.56
057-0233-010-0000	SAFETY LIGHTS ONLY	$ 0.00	$ 2.56	$ 2.56
057-0233-011-0000	SAFETY LIGHTS ONLY	$ 0.00	$ 2.56	$ 2.56
057-0233-012-0000	SAFETY LIGHTS ONLY	$ 0.00	$ 2.56	$ 2.56
057-0233-013-0000	SAFETY LIGHTS ONLY	$ 0.00	$ 2.56	$ 2.56
057-0234-001-0000	SAFETY LIGHTS ONLY	$ 0.00	$ 2.56	$ 2.56
057-0234-002-0000	SAFETY LIGHTS ONLY	$ 0.00	$ 2.56	$ 2.56
057-0234-003-0000	SAFETY LIGHTS ONLY	$ 0.00	$ 2.56	$ 2.56
057-0234-004-0000	SAFETY LIGHTS ONLY	$ 0.00	$ 2.56	$ 2.56
057-0234-005-0000	RESIDENTIAL	$ 15.32	$ 2.56	$ 17.88
057-0234-006-0000	RESIDENTIAL	$ 15.32	$ 2.56	$ 17.88
057-0240-001-0000	NONRES	$ 72.55	$ 2.56	$ 75.10
057-0240-006-0000	SAFETY LIGHTS ONLY	$ 0.00	$ 2.56	$ 2.56
057-0240-019-0000	NONRES	$ 37.79	$ 2.56	$ 40.34
057-0240-020-0000	NONRES	$ 77.84	$ 2.56	$ 80.40
057-0240-025-0000	NONRES	$ 52.90	$ 2.56	$ 55.46
057-0240-030-0000	NONRES	$ 56.17	$ 2.56	$ 58.72
057-0240-031-0000	NONRES	$ 53.65	$ 2.56	$ 56.20
057-0240-032-0000	NONRES	$ 46.10	$ 2.56	$ 48.66
057-0240-033-0000	NONRES	$ 172.55	$ 2.56	$ 175.10
057-0240-034-0000	SAFETY LIGHTS ONLY	$ 0.00	$ 2.56	$ 2.56
057-0251-001-0000	SAFETY LIGHTS ONLY	$ 0.00	$ 2.56	$ 2.56
057-0251-002-0000	SAFETY LIGHTS ONLY	$ 0.00	$ 2.56	$ 2.56
057-0251-003-0000	SAFETY LIGHTS ONLY	$ 0.00	$ 2.56	$ 2.56
057-0251-004-0000	SAFETY LIGHTS ONLY	$ 0.00	$ 2.56	$ 2.56
057-0251-005-0000	SAFETY LIGHTS ONLY	$ 0.00	$ 2.56	$ 2.56
057-0251-006-0000	SAFETY LIGHTS ONLY	$ 0.00	$ 2.56	$ 2.56
057-0251-007-0000	NONRES	$ 45.59	$ 2.56	$ 48.14
057-0252-001-0000	SAFETY LIGHTS ONLY	$ 0.00	$ 2.56	$ 2.56
057-0252-002-0000	SAFETY LIGHTS ONLY	$ 0.00	$ 2.56	$ 2.56
057-0252-003-0000	SAFETY LIGHTS ONLY	$ 0.00	$ 2.56	$ 2.56
057-0252-004-0000	NONRES	$ 62.22	$ 2.56	$ 64.78
057-0252-005-0000	SAFETY LIGHTS ONLY	$ 0.00	$ 2.56	$ 2.56
057-0252-006-0000	SAFETY LIGHTS ONLY	$ 0.00	$ 2.56	$ 2.56
057-0253-001-0000	SAFETY LIGHTS ONLY	$ 0.00	$ 2.56	$ 2.56
057-0253-002-0000	SAFETY LIGHTS ONLY	$ 0.00	$ 2.56	$ 2.56
057-0253-003-0000	SAFETY LIGHTS ONLY	$ 0.00	$ 2.56	$ 2.56
057-0253-004-0000	SAFETY LIGHTS ONLY	$ 0.00	$ 2.56	$ 2.56

City of Rancho Cordova
Lighting District No. 2012-1
Fiscal Year 2021-22 Assessment Roll

APN	District Classification	Street Light Charge	Safety Light Charge	Total Assessment
057-0253-005-0000	SAFETY LIGHTS ONLY	$ 0.00	$ 2.56	$ 2.56
057-0253-006-0000	SAFETY LIGHTS ONLY	$ 0.00	$ 2.56	$ 2.56
057-0254-006-0000	SAFETY LIGHTS ONLY	$ 0.00	$ 2.56	$ 2.56
057-0254-007-0000	SAFETY LIGHTS ONLY	$ 0.00	$ 2.56	$ 2.56
057-0254-008-0000	SAFETY LIGHTS ONLY	$ 0.00	$ 2.56	$ 2.56
057-0254-009-0000	SAFETY LIGHTS ONLY	$ 0.00	$ 2.56	$ 2.56
057-0254-010-0000	SAFETY LIGHTS ONLY	$ 0.00	$ 2.56	$ 2.56
057-0254-022-0000	SAFETY LIGHTS ONLY	$ 0.00	$ 2.56	$ 2.56
057-0254-023-0000	SAFETY LIGHTS ONLY	$ 0.00	$ 2.56	$ 2.56
057-0254-024-0000	SAFETY LIGHTS ONLY	$ 0.00	$ 2.56	$ 2.56
057-0254-025-0000	SAFETY LIGHTS ONLY	$ 0.00	$ 2.56	$ 2.56
057-0255-001-0000	SAFETY LIGHTS ONLY	$ 0.00	$ 2.56	$ 2.56
057-0255-002-0000	SAFETY LIGHTS ONLY	$ 0.00	$ 2.56	$ 2.56
057-0255-003-0000	SAFETY LIGHTS ONLY	$ 0.00	$ 2.56	$ 2.56
057-0261-001-0000	SAFETY LIGHTS ONLY	$ 0.00	$ 2.56	$ 2.56
057-0261-002-0000	SAFETY LIGHTS ONLY	$ 0.00	$ 2.56	$ 2.56
057-0261-003-0000	SAFETY LIGHTS ONLY	$ 0.00	$ 2.56	$ 2.56
057-0261-004-0000	SAFETY LIGHTS ONLY	$ 0.00	$ 2.56	$ 2.56
057-0261-005-0000	SAFETY LIGHTS ONLY	$ 0.00	$ 2.56	$ 2.56
057-0261-006-0000	SAFETY LIGHTS ONLY	$ 0.00	$ 2.56	$ 2.56
057-0261-007-0000	SAFETY LIGHTS ONLY	$ 0.00	$ 2.56	$ 2.56
057-0261-008-0000	SAFETY LIGHTS ONLY	$ 0.00	$ 2.56	$ 2.56
057-0261-009-0000	SAFETY LIGHTS ONLY	$ 0.00	$ 2.56	$ 2.56
057-0261-010-0000	SAFETY LIGHTS ONLY	$ 0.00	$ 2.56	$ 2.56
057-0261-011-0000	SAFETY LIGHTS ONLY	$ 0.00	$ 2.56	$ 2.56
057-0262-001-0000	SAFETY LIGHTS ONLY	$ 0.00	$ 2.56	$ 2.56
057-0262-002-0000	SAFETY LIGHTS ONLY	$ 0.00	$ 2.56	$ 2.56
057-0262-003-0000	SAFETY LIGHTS ONLY	$ 0.00	$ 2.56	$ 2.56
057-0262-004-0000	SAFETY LIGHTS ONLY	$ 0.00	$ 2.56	$ 2.56
057-0262-005-0000	SAFETY LIGHTS ONLY	$ 0.00	$ 2.56	$ 2.56
057-0262-006-0000	SAFETY LIGHTS ONLY	$ 0.00	$ 2.56	$ 2.56
057-0262-007-0000	SAFETY LIGHTS ONLY	$ 0.00	$ 2.56	$ 2.56
057-0262-008-0000	SAFETY LIGHTS ONLY	$ 0.00	$ 2.56	$ 2.56
057-0262-009-0000	SAFETY LIGHTS ONLY	$ 0.00	$ 2.56	$ 2.56
057-0262-010-0000	SAFETY LIGHTS ONLY	$ 0.00	$ 2.56	$ 2.56
057-0262-011-0000	SAFETY LIGHTS ONLY	$ 0.00	$ 2.56	$ 2.56
057-0262-012-0000	SAFETY LIGHTS ONLY	$ 0.00	$ 2.56	$ 2.56
057-0262-013-0000	SAFETY LIGHTS ONLY	$ 0.00	$ 2.56	$ 2.56
057-0263-001-0000	SAFETY LIGHTS ONLY	$ 0.00	$ 2.56	$ 2.56
057-0263-002-0000	SAFETY LIGHTS ONLY	$ 0.00	$ 2.56	$ 2.56
057-0263-003-0000	SAFETY LIGHTS ONLY	$ 0.00	$ 2.56	$ 2.56
057-0263-004-0000	SAFETY LIGHTS ONLY	$ 0.00	$ 2.56	$ 2.56
057-0263-005-0000	SAFETY LIGHTS ONLY	$ 0.00	$ 2.56	$ 2.56
057-0263-006-0000	SAFETY LIGHTS ONLY	$ 0.00	$ 2.56	$ 2.56

City of Rancho Cordova
Lighting District No. 2012-1
Fiscal Year 2021-22 Assessment Roll

APN	District Classification	Street Light Charge	Safety Light Charge	Total Assessment
057-0263-007-0000	SAFETY LIGHTS ONLY	$ 0.00	$ 2.56	$ 2.56
057-0263-008-0000	SAFETY LIGHTS ONLY	$ 0.00	$ 2.56	$ 2.56
057-0263-009-0000	SAFETY LIGHTS ONLY	$ 0.00	$ 2.56	$ 2.56
057-0263-010-0000	SAFETY LIGHTS ONLY	$ 0.00	$ 2.56	$ 2.56
057-0263-011-0000	SAFETY LIGHTS ONLY	$ 0.00	$ 2.56	$ 2.56
057-0263-012-0000	SAFETY LIGHTS ONLY	$ 0.00	$ 2.56	$ 2.56
057-0263-013-0000	SAFETY LIGHTS ONLY	$ 0.00	$ 2.56	$ 2.56
057-0263-014-0000	SAFETY LIGHTS ONLY	$ 0.00	$ 2.56	$ 2.56
057-0263-015-0000	SAFETY LIGHTS ONLY	$ 0.00	$ 2.56	$ 2.56
057-0263-016-0000	SAFETY LIGHTS ONLY	$ 0.00	$ 2.56	$ 2.56
057-0264-001-0000	SAFETY LIGHTS ONLY	$ 0.00	$ 2.56	$ 2.56
057-0264-002-0000	SAFETY LIGHTS ONLY	$ 0.00	$ 2.56	$ 2.56
057-0264-003-0000	SAFETY LIGHTS ONLY	$ 0.00	$ 2.56	$ 2.56
057-0264-004-0000	SAFETY LIGHTS ONLY	$ 0.00	$ 2.56	$ 2.56
057-0264-005-0000	SAFETY LIGHTS ONLY	$ 0.00	$ 2.56	$ 2.56
057-0264-006-0000	SAFETY LIGHTS ONLY	$ 0.00	$ 2.56	$ 2.56
057-0264-007-0000	SAFETY LIGHTS ONLY	$ 0.00	$ 2.56	$ 2.56
057-0264-008-0000	SAFETY LIGHTS ONLY	$ 0.00	$ 2.56	$ 2.56
057-0264-009-0000	SAFETY LIGHTS ONLY	$ 0.00	$ 2.56	$ 2.56
057-0264-010-0000	SAFETY LIGHTS ONLY	$ 0.00	$ 2.56	$ 2.56
057-0264-011-0000	SAFETY LIGHTS ONLY	$ 0.00	$ 2.56	$ 2.56
057-0264-012-0000	SAFETY LIGHTS ONLY	$ 0.00	$ 2.56	$ 2.56
057-0264-013-0000	SAFETY LIGHTS ONLY	$ 0.00	$ 2.56	$ 2.56
057-0265-001-0000	SAFETY LIGHTS ONLY	$ 0.00	$ 2.56	$ 2.56
057-0265-002-0000	SAFETY LIGHTS ONLY	$ 0.00	$ 2.56	$ 2.56
057-0265-003-0000	SAFETY LIGHTS ONLY	$ 0.00	$ 2.56	$ 2.56
057-0265-004-0000	SAFETY LIGHTS ONLY	$ 0.00	$ 2.56	$ 2.56
057-0265-005-0000	SAFETY LIGHTS ONLY	$ 0.00	$ 2.56	$ 2.56
057-0271-001-0000	RESIDENTIAL	$ 15.32	$ 2.56	$ 17.88
057-0271-002-0000	SAFETY LIGHTS ONLY	$ 0.00	$ 2.56	$ 2.56
057-0271-003-0000	SAFETY LIGHTS ONLY	$ 0.00	$ 2.56	$ 2.56
057-0271-004-0000	SAFETY LIGHTS ONLY	$ 0.00	$ 2.56	$ 2.56
057-0271-005-0000	SAFETY LIGHTS ONLY	$ 0.00	$ 2.56	$ 2.56
057-0272-001-0000	SAFETY LIGHTS ONLY	$ 0.00	$ 2.56	$ 2.56
057-0272-002-0000	SAFETY LIGHTS ONLY	$ 0.00	$ 2.56	$ 2.56
057-0272-003-0000	SAFETY LIGHTS ONLY	$ 0.00	$ 2.56	$ 2.56
057-0272-004-0000	SAFETY LIGHTS ONLY	$ 0.00	$ 2.56	$ 2.56
057-0272-005-0000	SAFETY LIGHTS ONLY	$ 0.00	$ 2.56	$ 2.56
057-0272-006-0000	SAFETY LIGHTS ONLY	$ 0.00	$ 2.56	$ 2.56
057-0272-007-0000	SAFETY LIGHTS ONLY	$ 0.00	$ 2.56	$ 2.56
057-0272-008-0000	SAFETY LIGHTS ONLY	$ 0.00	$ 2.56	$ 2.56
057-0272-009-0000	SAFETY LIGHTS ONLY	$ 0.00	$ 2.56	$ 2.56
057-0272-010-0000	SAFETY LIGHTS ONLY	$ 0.00	$ 2.56	$ 2.56
057-0272-011-0000	SAFETY LIGHTS ONLY	$ 0.00	$ 2.56	$ 2.56

City of Rancho Cordova
Lighting District No. 2012-1
Fiscal Year 2021-22 Assessment Roll

APN	District Classification	Street Light Charge	Safety Light Charge	Total Assessment
057-0272-012-0000	SAFETY LIGHTS ONLY	$ 0.00	$ 2.56	$ 2.56
057-0272-013-0000	SAFETY LIGHTS ONLY	$ 0.00	$ 2.56	$ 2.56
057-0272-014-0000	SAFETY LIGHTS ONLY	$ 0.00	$ 2.56	$ 2.56
057-0273-001-0000	SAFETY LIGHTS ONLY	$ 0.00	$ 2.56	$ 2.56
057-0273-002-0000	SAFETY LIGHTS ONLY	$ 0.00	$ 2.56	$ 2.56
057-0274-001-0000	SAFETY LIGHTS ONLY	$ 0.00	$ 2.56	$ 2.56
057-0274-002-0000	SAFETY LIGHTS ONLY	$ 0.00	$ 2.56	$ 2.56
057-0281-001-0000	SAFETY LIGHTS ONLY	$ 0.00	$ 2.56	$ 2.56
057-0281-002-0000	SAFETY LIGHTS ONLY	$ 0.00	$ 2.56	$ 2.56
057-0281-003-0000	SAFETY LIGHTS ONLY	$ 0.00	$ 2.56	$ 2.56
057-0281-004-0000	SAFETY LIGHTS ONLY	$ 0.00	$ 2.56	$ 2.56
057-0281-005-0000	SAFETY LIGHTS ONLY	$ 0.00	$ 2.56	$ 2.56
057-0281-006-0000	SAFETY LIGHTS ONLY	$ 0.00	$ 2.56	$ 2.56
057-0281-007-0000	SAFETY LIGHTS ONLY	$ 0.00	$ 2.56	$ 2.56
057-0281-008-0000	SAFETY LIGHTS ONLY	$ 0.00	$ 2.56	$ 2.56
057-0281-009-0000	SAFETY LIGHTS ONLY	$ 0.00	$ 2.56	$ 2.56
057-0281-010-0000	SAFETY LIGHTS ONLY	$ 0.00	$ 2.56	$ 2.56
057-0281-011-0000	SAFETY LIGHTS ONLY	$ 0.00	$ 2.56	$ 2.56
057-0281-012-0000	SAFETY LIGHTS ONLY	$ 0.00	$ 2.56	$ 2.56
057-0281-013-0000	SAFETY LIGHTS ONLY	$ 0.00	$ 2.56	$ 2.56
057-0281-014-0000	SAFETY LIGHTS ONLY	$ 0.00	$ 2.56	$ 2.56
057-0281-015-0000	SAFETY LIGHTS ONLY	$ 0.00	$ 2.56	$ 2.56
057-0282-001-0000	SAFETY LIGHTS ONLY	$ 0.00	$ 2.56	$ 2.56
057-0282-002-0000	SAFETY LIGHTS ONLY	$ 0.00	$ 2.56	$ 2.56
057-0282-003-0000	SAFETY LIGHTS ONLY	$ 0.00	$ 2.56	$ 2.56
057-0282-004-0000	SAFETY LIGHTS ONLY	$ 0.00	$ 2.56	$ 2.56
057-0282-005-0000	SAFETY LIGHTS ONLY	$ 0.00	$ 2.56	$ 2.56
057-0282-006-0000	SAFETY LIGHTS ONLY	$ 0.00	$ 2.56	$ 2.56
057-0282-007-0000	SAFETY LIGHTS ONLY	$ 0.00	$ 2.56	$ 2.56
057-0282-008-0000	SAFETY LIGHTS ONLY	$ 0.00	$ 2.56	$ 2.56
057-0282-009-0000	SAFETY LIGHTS ONLY	$ 0.00	$ 2.56	$ 2.56
057-0282-010-0000	SAFETY LIGHTS ONLY	$ 0.00	$ 2.56	$ 2.56
057-0282-011-0000	SAFETY LIGHTS ONLY	$ 0.00	$ 2.56	$ 2.56
057-0282-012-0000	SAFETY LIGHTS ONLY	$ 0.00	$ 2.56	$ 2.56
057-0282-013-0000	SAFETY LIGHTS ONLY	$ 0.00	$ 2.56	$ 2.56
057-0282-014-0000	SAFETY LIGHTS ONLY	$ 0.00	$ 2.56	$ 2.56
057-0283-001-0000	SAFETY LIGHTS ONLY	$ 0.00	$ 2.56	$ 2.56
057-0283-002-0000	SAFETY LIGHTS ONLY	$ 0.00	$ 2.56	$ 2.56
057-0283-003-0000	SAFETY LIGHTS ONLY	$ 0.00	$ 2.56	$ 2.56
057-0283-004-0000	SAFETY LIGHTS ONLY	$ 0.00	$ 2.56	$ 2.56
057-0284-001-0000	SAFETY LIGHTS ONLY	$ 0.00	$ 2.56	$ 2.56
057-0284-002-0000	SAFETY LIGHTS ONLY	$ 0.00	$ 2.56	$ 2.56
057-0284-003-0000	SAFETY LIGHTS ONLY	$ 0.00	$ 2.56	$ 2.56
057-0284-004-0000	SAFETY LIGHTS ONLY	$ 0.00	$ 2.56	$ 2.56

City of Rancho Cordova
Lighting District No. 2012-1
Fiscal Year 2021-22 Assessment Roll

APN	District Classification	Street Light Charge	Safety Light Charge	Total Assessment
057-0285-001-0000	SAFETY LIGHTS ONLY	$ 0.00	$ 2.56	$ 2.56
057-0285-002-0000	SAFETY LIGHTS ONLY	$ 0.00	$ 2.56	$ 2.56
057-0285-003-0000	SAFETY LIGHTS ONLY	$ 0.00	$ 2.56	$ 2.56
057-0285-004-0000	SAFETY LIGHTS ONLY	$ 0.00	$ 2.56	$ 2.56
057-0285-005-0000	SAFETY LIGHTS ONLY	$ 0.00	$ 2.56	$ 2.56
057-0285-006-0000	SAFETY LIGHTS ONLY	$ 0.00	$ 2.56	$ 2.56
057-0285-007-0000	SAFETY LIGHTS ONLY	$ 0.00	$ 2.56	$ 2.56
057-0285-008-0000	SAFETY LIGHTS ONLY	$ 0.00	$ 2.56	$ 2.56
057-0285-013-0000	SAFETY LIGHTS ONLY	$ 0.00	$ 2.56	$ 2.56
057-0285-014-0000	SAFETY LIGHTS ONLY	$ 0.00	$ 2.56	$ 2.56
057-0285-015-0000	SAFETY LIGHTS ONLY	$ 0.00	$ 2.56	$ 2.56
057-0285-016-0000	SAFETY LIGHTS ONLY	$ 0.00	$ 2.56	$ 2.56
057-0285-017-0000	SAFETY LIGHTS ONLY	$ 0.00	$ 2.56	$ 2.56
057-0285-018-0000	SAFETY LIGHTS ONLY	$ 0.00	$ 2.56	$ 2.56
057-0285-024-0000	SAFETY LIGHTS ONLY	$ 0.00	$ 2.56	$ 2.56
057-0285-025-0000	SAFETY LIGHTS ONLY	$ 0.00	$ 2.56	$ 2.56
057-0285-026-0000	SAFETY LIGHTS ONLY	$ 0.00	$ 2.56	$ 2.56
057-0285-027-0000	SAFETY LIGHTS ONLY	$ 0.00	$ 2.56	$ 2.56
057-0285-028-0000	SAFETY LIGHTS ONLY	$ 0.00	$ 2.56	$ 2.56
057-0285-029-0000	SAFETY LIGHTS ONLY	$ 0.00	$ 2.56	$ 2.56
057-0285-030-0000	SAFETY LIGHTS ONLY	$ 0.00	$ 2.56	$ 2.56
057-0285-031-0000	SAFETY LIGHTS ONLY	$ 0.00	$ 2.56	$ 2.56
057-0285-032-0000	SAFETY LIGHTS ONLY	$ 0.00	$ 2.56	$ 2.56
057-0285-033-0000	SAFETY LIGHTS ONLY	$ 0.00	$ 2.56	$ 2.56
057-0285-035-0000	SAFETY LIGHTS ONLY	$ 0.00	$ 2.56	$ 2.56
057-0285-036-0000	SAFETY LIGHTS ONLY	$ 0.00	$ 2.56	$ 2.56
057-0285-037-0000	SAFETY LIGHTS ONLY	$ 0.00	$ 2.56	$ 2.56
057-0286-001-0000	SAFETY LIGHTS ONLY	$ 0.00	$ 2.56	$ 2.56
057-0286-002-0000	SAFETY LIGHTS ONLY	$ 0.00	$ 2.56	$ 2.56
057-0286-003-0000	SAFETY LIGHTS ONLY	$ 0.00	$ 2.56	$ 2.56
057-0286-004-0000	SAFETY LIGHTS ONLY	$ 0.00	$ 2.56	$ 2.56
057-0286-005-0000	SAFETY LIGHTS ONLY	$ 0.00	$ 2.56	$ 2.56
057-0286-006-0000	SAFETY LIGHTS ONLY	$ 0.00	$ 2.56	$ 2.56
057-0286-007-0000	SAFETY LIGHTS ONLY	$ 0.00	$ 2.56	$ 2.56
057-0286-008-0000	SAFETY LIGHTS ONLY	$ 0.00	$ 2.56	$ 2.56
057-0291-007-0000	SAFETY LIGHTS ONLY	$ 0.00	$ 2.56	$ 2.56
057-0291-008-0000	SAFETY LIGHTS ONLY	$ 0.00	$ 2.56	$ 2.56
057-0291-009-0000	SAFETY LIGHTS ONLY	$ 0.00	$ 2.56	$ 2.56
057-0291-010-0000	SAFETY LIGHTS ONLY	$ 0.00	$ 2.56	$ 2.56
057-0291-011-0000	SAFETY LIGHTS ONLY	$ 0.00	$ 2.56	$ 2.56
057-0291-012-0000	SAFETY LIGHTS ONLY	$ 0.00	$ 2.56	$ 2.56
057-0291-013-0000	NONRES	$ 48.11	$ 2.56	$ 50.66
057-0292-002-0000	SAFETY LIGHTS ONLY	$ 0.00	$ 2.56	$ 2.56
057-0292-003-0000	SAFETY LIGHTS ONLY	$ 0.00	$ 2.56	$ 2.56

City of Rancho Cordova
Lighting District No. 2012-1
Fiscal Year 2021-22 Assessment Roll

APN	District Classification	Street Light Charge	Safety Light Charge	Total Assessment
057-0292-004-0000	SAFETY LIGHTS ONLY	$ 0.00	$ 2.56	$ 2.56
057-0292-005-0000	SAFETY LIGHTS ONLY	$ 0.00	$ 2.56	$ 2.56
057-0292-006-0000	SAFETY LIGHTS ONLY	$ 0.00	$ 2.56	$ 2.56
057-0292-007-0000	NONRES	$ 64.23	$ 2.56	$ 66.78
057-0292-010-0000	NONRES	$ 15.11	$ 2.56	$ 17.66
057-0292-011-0000	NONRES	$ 41.31	$ 2.56	$ 43.86
057-0292-016-0000	SAFETY LIGHTS ONLY	$ 0.00	$ 2.56	$ 2.56
057-0292-017-0000	NONRES	$ 15.37	$ 2.56	$ 17.92
057-0292-018-0000	NONRES	$ 16.37	$ 2.56	$ 18.92
057-0292-019-0000	SAFETY LIGHTS ONLY	$ 0.00	$ 2.56	$ 2.56
057-0293-001-0000	NONRES	$ 71.79	$ 2.56	$ 74.34
057-0293-004-0000	NONRES	$ 31.74	$ 2.56	$ 34.30
057-0293-005-0000	NONRES	$ 31.49	$ 2.56	$ 34.04
057-0293-006-0000	SAFETY LIGHTS ONLY	$ 0.00	$ 2.56	$ 2.56
057-0293-007-0000	NONRES	$ 27.46	$ 2.56	$ 30.02
057-0294-004-0000	SAFETY LIGHTS ONLY	$ 0.00	$ 2.56	$ 2.56
057-0294-006-0000	NONRES	$ 80.10	$ 2.56	$ 82.66
057-0294-007-0000	NONRES	$ 210.84	$ 2.56	$ 213.40
057-0301-001-0000	SAFETY LIGHTS ONLY	$ 0.00	$ 2.56	$ 2.56
057-0301-002-0000	SAFETY LIGHTS ONLY	$ 0.00	$ 2.56	$ 2.56
057-0301-003-0000	SAFETY LIGHTS ONLY	$ 0.00	$ 2.56	$ 2.56
057-0301-004-0000	SAFETY LIGHTS ONLY	$ 0.00	$ 2.56	$ 2.56
057-0301-005-0000	SAFETY LIGHTS ONLY	$ 0.00	$ 2.56	$ 2.56
057-0301-006-0000	SAFETY LIGHTS ONLY	$ 0.00	$ 2.56	$ 2.56
057-0301-007-0000	SAFETY LIGHTS ONLY	$ 0.00	$ 2.56	$ 2.56
057-0301-008-0000	SAFETY LIGHTS ONLY	$ 0.00	$ 2.56	$ 2.56
057-0302-001-0000	SAFETY LIGHTS ONLY	$ 0.00	$ 2.56	$ 2.56
057-0302-002-0000	SAFETY LIGHTS ONLY	$ 0.00	$ 2.56	$ 2.56
057-0302-003-0000	SAFETY LIGHTS ONLY	$ 0.00	$ 2.56	$ 2.56
057-0302-004-0000	SAFETY LIGHTS ONLY	$ 0.00	$ 2.56	$ 2.56
057-0302-005-0000	SAFETY LIGHTS ONLY	$ 0.00	$ 2.56	$ 2.56
057-0302-006-0000	SAFETY LIGHTS ONLY	$ 0.00	$ 2.56	$ 2.56
057-0302-007-0000	SAFETY LIGHTS ONLY	$ 0.00	$ 2.56	$ 2.56
057-0302-008-0000	SAFETY LIGHTS ONLY	$ 0.00	$ 2.56	$ 2.56
057-0302-009-0000	SAFETY LIGHTS ONLY	$ 0.00	$ 2.56	$ 2.56
057-0302-010-0000	SAFETY LIGHTS ONLY	$ 0.00	$ 2.56	$ 2.56
057-0303-001-0000	SAFETY LIGHTS ONLY	$ 0.00	$ 2.56	$ 2.56
057-0303-002-0000	SAFETY LIGHTS ONLY	$ 0.00	$ 2.56	$ 2.56
057-0303-003-0000	SAFETY LIGHTS ONLY	$ 0.00	$ 2.56	$ 2.56
057-0303-004-0000	SAFETY LIGHTS ONLY	$ 0.00	$ 2.56	$ 2.56
057-0303-005-0000	SAFETY LIGHTS ONLY	$ 0.00	$ 2.56	$ 2.56
057-0303-006-0000	SAFETY LIGHTS ONLY	$ 0.00	$ 2.56	$ 2.56
057-0303-007-0000	SAFETY LIGHTS ONLY	$ 0.00	$ 2.56	$ 2.56
057-0303-008-0000	SAFETY LIGHTS ONLY	$ 0.00	$ 2.56	$ 2.56

City of Rancho Cordova
Lighting District No. 2012-1
Fiscal Year 2021-22 Assessment Roll

APN	District Classification	Street Light Charge	Safety Light Charge	Total Assessment
057-0303-009-0000	SAFETY LIGHTS ONLY	$ 0.00	$ 2.56	$ 2.56
057-0303-010-0000	SAFETY LIGHTS ONLY	$ 0.00	$ 2.56	$ 2.56
057-0303-011-0000	SAFETY LIGHTS ONLY	$ 0.00	$ 2.56	$ 2.56
057-0303-012-0000	SAFETY LIGHTS ONLY	$ 0.00	$ 2.56	$ 2.56
057-0303-013-0000	SAFETY LIGHTS ONLY	$ 0.00	$ 2.56	$ 2.56
057-0303-014-0000	SAFETY LIGHTS ONLY	$ 0.00	$ 2.56	$ 2.56
057-0303-015-0000	SAFETY LIGHTS ONLY	$ 0.00	$ 2.56	$ 2.56
057-0303-016-0000	SAFETY LIGHTS ONLY	$ 0.00	$ 2.56	$ 2.56
057-0304-003-0000	SAFETY LIGHTS ONLY	$ 0.00	$ 2.56	$ 2.56
057-0304-004-0000	SAFETY LIGHTS ONLY	$ 0.00	$ 2.56	$ 2.56
057-0304-005-0000	SAFETY LIGHTS ONLY	$ 0.00	$ 2.56	$ 2.56
057-0304-006-0000	SAFETY LIGHTS ONLY	$ 0.00	$ 2.56	$ 2.56
057-0304-007-0000	SAFETY LIGHTS ONLY	$ 0.00	$ 2.56	$ 2.56
057-0304-010-0000	SAFETY LIGHTS ONLY	$ 0.00	$ 2.56	$ 2.56
057-0304-011-0000	SAFETY LIGHTS ONLY	$ 0.00	$ 2.56	$ 2.56
057-0304-012-0000	SAFETY LIGHTS ONLY	$ 0.00	$ 2.56	$ 2.56
057-0304-013-0000	SAFETY LIGHTS ONLY	$ 0.00	$ 2.56	$ 2.56
057-0304-014-0000	SAFETY LIGHTS ONLY	$ 0.00	$ 2.56	$ 2.56
057-0311-001-0000	SAFETY LIGHTS ONLY	$ 0.00	$ 2.56	$ 2.56
057-0311-002-0000	SAFETY LIGHTS ONLY	$ 0.00	$ 2.56	$ 2.56
057-0311-003-0000	SAFETY LIGHTS ONLY	$ 0.00	$ 2.56	$ 2.56
057-0311-004-0000	SAFETY LIGHTS ONLY	$ 0.00	$ 2.56	$ 2.56
057-0311-005-0000	SAFETY LIGHTS ONLY	$ 0.00	$ 2.56	$ 2.56
057-0311-006-0000	SAFETY LIGHTS ONLY	$ 0.00	$ 2.56	$ 2.56
057-0311-007-0000	SAFETY LIGHTS ONLY	$ 0.00	$ 2.56	$ 2.56
057-0311-008-0000	SAFETY LIGHTS ONLY	$ 0.00	$ 2.56	$ 2.56
057-0311-009-0000	SAFETY LIGHTS ONLY	$ 0.00	$ 2.56	$ 2.56
057-0311-010-0000	SAFETY LIGHTS ONLY	$ 0.00	$ 2.56	$ 2.56
057-0311-011-0000	SAFETY LIGHTS ONLY	$ 0.00	$ 2.56	$ 2.56
057-0311-012-0000	SAFETY LIGHTS ONLY	$ 0.00	$ 2.56	$ 2.56
057-0311-013-0000	SAFETY LIGHTS ONLY	$ 0.00	$ 2.56	$ 2.56
057-0311-014-0000	SAFETY LIGHTS ONLY	$ 0.00	$ 2.56	$ 2.56
057-0311-015-0000	SAFETY LIGHTS ONLY	$ 0.00	$ 2.56	$ 2.56
057-0311-016-0000	SAFETY LIGHTS ONLY	$ 0.00	$ 2.56	$ 2.56
057-0311-017-0000	SAFETY LIGHTS ONLY	$ 0.00	$ 2.56	$ 2.56
057-0311-018-0000	SAFETY LIGHTS ONLY	$ 0.00	$ 2.56	$ 2.56
057-0312-001-0000	SAFETY LIGHTS ONLY	$ 0.00	$ 2.56	$ 2.56
057-0312-002-0000	SAFETY LIGHTS ONLY	$ 0.00	$ 2.56	$ 2.56
057-0312-003-0000	SAFETY LIGHTS ONLY	$ 0.00	$ 2.56	$ 2.56
057-0312-004-0000	SAFETY LIGHTS ONLY	$ 0.00	$ 2.56	$ 2.56
057-0312-005-0000	SAFETY LIGHTS ONLY	$ 0.00	$ 2.56	$ 2.56
057-0312-006-0000	SAFETY LIGHTS ONLY	$ 0.00	$ 2.56	$ 2.56
057-0312-007-0000	SAFETY LIGHTS ONLY	$ 0.00	$ 2.56	$ 2.56
057-0312-008-0000	SAFETY LIGHTS ONLY	$ 0.00	$ 2.56	$ 2.56

City of Rancho Cordova
Lighting District No. 2012-1
Fiscal Year 2021-22 Assessment Roll

APN	District Classification	Street Light Charge	Safety Light Charge	Total Assessment
057-0312-009-0000	SAFETY LIGHTS ONLY	$ 0.00	$ 2.56	$ 2.56
057-0312-010-0000	SAFETY LIGHTS ONLY	$ 0.00	$ 2.56	$ 2.56
057-0312-011-0000	SAFETY LIGHTS ONLY	$ 0.00	$ 2.56	$ 2.56
057-0312-012-0000	SAFETY LIGHTS ONLY	$ 0.00	$ 2.56	$ 2.56
057-0312-013-0000	SAFETY LIGHTS ONLY	$ 0.00	$ 2.56	$ 2.56
057-0313-001-0000	SAFETY LIGHTS ONLY	$ 0.00	$ 2.56	$ 2.56
057-0313-002-0000	SAFETY LIGHTS ONLY	$ 0.00	$ 2.56	$ 2.56
057-0313-003-0000	SAFETY LIGHTS ONLY	$ 0.00	$ 2.56	$ 2.56
057-0313-004-0000	SAFETY LIGHTS ONLY	$ 0.00	$ 2.56	$ 2.56
057-0313-005-0000	SAFETY LIGHTS ONLY	$ 0.00	$ 2.56	$ 2.56
057-0313-006-0000	SAFETY LIGHTS ONLY	$ 0.00	$ 2.56	$ 2.56
057-0313-007-0000	SAFETY LIGHTS ONLY	$ 0.00	$ 2.56	$ 2.56
057-0313-008-0000	SAFETY LIGHTS ONLY	$ 0.00	$ 2.56	$ 2.56
057-0313-009-0000	SAFETY LIGHTS ONLY	$ 0.00	$ 2.56	$ 2.56
057-0314-001-0000	SAFETY LIGHTS ONLY	$ 0.00	$ 2.56	$ 2.56
057-0314-002-0000	SAFETY LIGHTS ONLY	$ 0.00	$ 2.56	$ 2.56
057-0314-003-0000	SAFETY LIGHTS ONLY	$ 0.00	$ 2.56	$ 2.56
057-0314-004-0000	SAFETY LIGHTS ONLY	$ 0.00	$ 2.56	$ 2.56
057-0314-005-0000	SAFETY LIGHTS ONLY	$ 0.00	$ 2.56	$ 2.56
057-0314-006-0000	SAFETY LIGHTS ONLY	$ 0.00	$ 2.56	$ 2.56
057-0314-007-0000	SAFETY LIGHTS ONLY	$ 0.00	$ 2.56	$ 2.56
057-0314-008-0000	SAFETY LIGHTS ONLY	$ 0.00	$ 2.56	$ 2.56
057-0314-009-0000	SAFETY LIGHTS ONLY	$ 0.00	$ 2.56	$ 2.56
057-0314-010-0000	SAFETY LIGHTS ONLY	$ 0.00	$ 2.56	$ 2.56
057-0314-013-0000	SAFETY LIGHTS ONLY	$ 0.00	$ 2.56	$ 2.56
057-0314-014-0000	SAFETY LIGHTS ONLY	$ 0.00	$ 2.56	$ 2.56
057-0314-015-0000	SAFETY LIGHTS ONLY	$ 0.00	$ 2.56	$ 2.56
057-0314-016-0000	SAFETY LIGHTS ONLY	$ 0.00	$ 2.56	$ 2.56
057-0314-017-0000	SAFETY LIGHTS ONLY	$ 0.00	$ 2.56	$ 2.56
057-0314-018-0000	SAFETY LIGHTS ONLY	$ 0.00	$ 2.56	$ 2.56
057-0314-019-0000	SAFETY LIGHTS ONLY	$ 0.00	$ 2.56	$ 2.56
057-0314-021-0000	SAFETY LIGHTS ONLY	$ 0.00	$ 2.56	$ 2.56
057-0315-001-0000	SAFETY LIGHTS ONLY	$ 0.00	$ 2.56	$ 2.56
057-0315-002-0000	SAFETY LIGHTS ONLY	$ 0.00	$ 2.56	$ 2.56
057-0315-003-0000	SAFETY LIGHTS ONLY	$ 0.00	$ 2.56	$ 2.56
057-0315-004-0000	SAFETY LIGHTS ONLY	$ 0.00	$ 2.56	$ 2.56
057-0315-005-0000	SAFETY LIGHTS ONLY	$ 0.00	$ 2.56	$ 2.56
057-0315-006-0000	SAFETY LIGHTS ONLY	$ 0.00	$ 2.56	$ 2.56
057-0315-007-0000	SAFETY LIGHTS ONLY	$ 0.00	$ 2.56	$ 2.56
057-0315-008-0000	SAFETY LIGHTS ONLY	$ 0.00	$ 2.56	$ 2.56
057-0315-009-0000	SAFETY LIGHTS ONLY	$ 0.00	$ 2.56	$ 2.56
057-0315-010-0000	SAFETY LIGHTS ONLY	$ 0.00	$ 2.56	$ 2.56
057-0315-011-0000	SAFETY LIGHTS ONLY	$ 0.00	$ 2.56	$ 2.56
057-0315-012-0000	SAFETY LIGHTS ONLY	$ 0.00	$ 2.56	$ 2.56

City of Rancho Cordova
Lighting District No. 2012-1
Fiscal Year 2021-22 Assessment Roll

APN	District Classification	Street Light Charge	Safety Light Charge	Total Assessment
057-0315-013-0000	SAFETY LIGHTS ONLY	$ 0.00	$ 2.56	$ 2.56
057-0315-014-0000	SAFETY LIGHTS ONLY	$ 0.00	$ 2.56	$ 2.56
057-0315-015-0000	SAFETY LIGHTS ONLY	$ 0.00	$ 2.56	$ 2.56
057-0316-001-0000	SAFETY LIGHTS ONLY	$ 0.00	$ 2.56	$ 2.56
057-0316-002-0000	SAFETY LIGHTS ONLY	$ 0.00	$ 2.56	$ 2.56
057-0316-003-0000	SAFETY LIGHTS ONLY	$ 0.00	$ 2.56	$ 2.56
057-0316-004-0000	SAFETY LIGHTS ONLY	$ 0.00	$ 2.56	$ 2.56
057-0316-005-0000	SAFETY LIGHTS ONLY	$ 0.00	$ 2.56	$ 2.56
057-0316-006-0000	SAFETY LIGHTS ONLY	$ 0.00	$ 2.56	$ 2.56
057-0321-001-0000	SAFETY LIGHTS ONLY	$ 0.00	$ 2.56	$ 2.56
057-0322-002-0000	SAFETY LIGHTS ONLY	$ 0.00	$ 2.56	$ 2.56
057-0322-005-0000	SAFETY LIGHTS ONLY	$ 0.00	$ 2.56	$ 2.56
057-0322-006-0000	SAFETY LIGHTS ONLY	$ 0.00	$ 2.56	$ 2.56
057-0322-007-0000	SAFETY LIGHTS ONLY	$ 0.00	$ 2.56	$ 2.56
057-0322-008-0000	SAFETY LIGHTS ONLY	$ 0.00	$ 2.56	$ 2.56
057-0322-009-0000	SAFETY LIGHTS ONLY	$ 0.00	$ 2.56	$ 2.56
057-0322-010-0000	SAFETY LIGHTS ONLY	$ 0.00	$ 2.56	$ 2.56
057-0322-011-0000	SAFETY LIGHTS ONLY	$ 0.00	$ 2.56	$ 2.56
057-0323-001-0000	SAFETY LIGHTS ONLY	$ 0.00	$ 2.56	$ 2.56
057-0323-006-0000	SAFETY LIGHTS ONLY	$ 0.00	$ 2.56	$ 2.56
057-0323-007-0000	SAFETY LIGHTS ONLY	$ 0.00	$ 2.56	$ 2.56
058-0018-001-0000	NONRES	$ 185.40	$ 2.56	$ 187.96
058-0018-003-0000	RESIDENTIAL	$ 15.32	$ 2.56	$ 17.88
058-0018-004-0000	RESIDENTIAL	$ 15.32	$ 2.56	$ 17.88
058-0018-005-0000	RESIDENTIAL	$ 15.32	$ 2.56	$ 17.88
058-0018-006-0000	RESIDENTIAL	$ 15.32	$ 2.56	$ 17.88
058-0018-007-0000	SAFETY LIGHTS ONLY	$ 0.00	$ 2.56	$ 2.56
058-0018-008-0000	SAFETY LIGHTS ONLY	$ 0.00	$ 2.56	$ 2.56
058-0018-009-0000	NONRES	$ 19.65	$ 2.56	$ 22.20
058-0018-010-0000	SAFETY LIGHTS ONLY	$ 0.00	$ 2.56	$ 2.56
058-0021-001-0000	SAFETY LIGHTS ONLY	$ 0.00	$ 2.56	$ 2.56
058-0021-002-0000	SAFETY LIGHTS ONLY	$ 0.00	$ 2.56	$ 2.56
058-0021-003-0000	SAFETY LIGHTS ONLY	$ 0.00	$ 2.56	$ 2.56
058-0021-004-0000	SAFETY LIGHTS ONLY	$ 0.00	$ 2.56	$ 2.56
058-0021-005-0000	SAFETY LIGHTS ONLY	$ 0.00	$ 2.56	$ 2.56
058-0021-006-0000	SAFETY LIGHTS ONLY	$ 0.00	$ 2.56	$ 2.56
058-0021-007-0000	SAFETY LIGHTS ONLY	$ 0.00	$ 2.56	$ 2.56
058-0021-008-0000	SAFETY LIGHTS ONLY	$ 0.00	$ 2.56	$ 2.56
058-0021-009-0000	SAFETY LIGHTS ONLY	$ 0.00	$ 2.56	$ 2.56
058-0021-010-0000	SAFETY LIGHTS ONLY	$ 0.00	$ 2.56	$ 2.56
058-0021-011-0000	RESIDENTIAL	$ 15.32	$ 2.56	$ 17.88
058-0021-012-0000	SAFETY LIGHTS ONLY	$ 0.00	$ 2.56	$ 2.56
058-0021-013-0000	SAFETY LIGHTS ONLY	$ 0.00	$ 2.56	$ 2.56
058-0022-001-0000	SAFETY LIGHTS ONLY	$ 0.00	$ 2.56	$ 2.56

City of Rancho Cordova
Lighting District No. 2012-1
Fiscal Year 2021-22 Assessment Roll

APN	District Classification	Street Light Charge	Safety Light Charge	Total Assessment
058-0022-002-0000	SAFETY LIGHTS ONLY	$ 0.00	$ 2.56	$ 2.56
058-0022-003-0000	SAFETY LIGHTS ONLY	$ 0.00	$ 2.56	$ 2.56
058-0022-004-0000	SAFETY LIGHTS ONLY	$ 0.00	$ 2.56	$ 2.56
058-0022-005-0000	SAFETY LIGHTS ONLY	$ 0.00	$ 2.56	$ 2.56
058-0022-006-0000	SAFETY LIGHTS ONLY	$ 0.00	$ 2.56	$ 2.56
058-0023-001-0000	SAFETY LIGHTS ONLY	$ 0.00	$ 2.56	$ 2.56
058-0023-002-0000	SAFETY LIGHTS ONLY	$ 0.00	$ 2.56	$ 2.56
058-0023-003-0000	SAFETY LIGHTS ONLY	$ 0.00	$ 2.56	$ 2.56
058-0023-004-0000	SAFETY LIGHTS ONLY	$ 0.00	$ 2.56	$ 2.56
058-0023-005-0000	SAFETY LIGHTS ONLY	$ 0.00	$ 2.56	$ 2.56
058-0023-006-0000	SAFETY LIGHTS ONLY	$ 0.00	$ 2.56	$ 2.56
058-0023-007-0000	SAFETY LIGHTS ONLY	$ 0.00	$ 2.56	$ 2.56
058-0023-008-0000	SAFETY LIGHTS ONLY	$ 0.00	$ 2.56	$ 2.56
058-0023-009-0000	SAFETY LIGHTS ONLY	$ 0.00	$ 2.56	$ 2.56
058-0023-010-0000	SAFETY LIGHTS ONLY	$ 0.00	$ 2.56	$ 2.56
058-0023-011-0000	SAFETY LIGHTS ONLY	$ 0.00	$ 2.56	$ 2.56
058-0023-012-0000	SAFETY LIGHTS ONLY	$ 0.00	$ 2.56	$ 2.56
058-0023-013-0000	SAFETY LIGHTS ONLY	$ 0.00	$ 2.56	$ 2.56
058-0024-001-0000	SAFETY LIGHTS ONLY	$ 0.00	$ 2.56	$ 2.56
058-0024-002-0000	SAFETY LIGHTS ONLY	$ 0.00	$ 2.56	$ 2.56
058-0024-003-0000	SAFETY LIGHTS ONLY	$ 0.00	$ 2.56	$ 2.56
058-0024-004-0000	SAFETY LIGHTS ONLY	$ 0.00	$ 2.56	$ 2.56
058-0024-005-0000	SAFETY LIGHTS ONLY	$ 0.00	$ 2.56	$ 2.56
058-0024-006-0000	SAFETY LIGHTS ONLY	$ 0.00	$ 2.56	$ 2.56
058-0024-007-0000	SAFETY LIGHTS ONLY	$ 0.00	$ 2.56	$ 2.56
058-0024-008-0000	SAFETY LIGHTS ONLY	$ 0.00	$ 2.56	$ 2.56
058-0024-009-0000	SAFETY LIGHTS ONLY	$ 0.00	$ 2.56	$ 2.56
058-0024-010-0000	SAFETY LIGHTS ONLY	$ 0.00	$ 2.56	$ 2.56
058-0024-011-0000	SAFETY LIGHTS ONLY	$ 0.00	$ 2.56	$ 2.56
058-0024-012-0000	SAFETY LIGHTS ONLY	$ 0.00	$ 2.56	$ 2.56
058-0024-013-0000	SAFETY LIGHTS ONLY	$ 0.00	$ 2.56	$ 2.56
058-0024-014-0000	SAFETY LIGHTS ONLY	$ 0.00	$ 2.56	$ 2.56
058-0024-015-0000	SAFETY LIGHTS ONLY	$ 0.00	$ 2.56	$ 2.56
058-0031-001-0000	SAFETY LIGHTS ONLY	$ 0.00	$ 2.56	$ 2.56
058-0031-002-0000	SAFETY LIGHTS ONLY	$ 0.00	$ 2.56	$ 2.56
058-0031-003-0000	SAFETY LIGHTS ONLY	$ 0.00	$ 2.56	$ 2.56
058-0031-004-0000	SAFETY LIGHTS ONLY	$ 0.00	$ 2.56	$ 2.56
058-0031-005-0000	SAFETY LIGHTS ONLY	$ 0.00	$ 2.56	$ 2.56
058-0031-006-0000	SAFETY LIGHTS ONLY	$ 0.00	$ 2.56	$ 2.56
058-0032-001-0000	SAFETY LIGHTS ONLY	$ 0.00	$ 2.56	$ 2.56
058-0032-002-0000	SAFETY LIGHTS ONLY	$ 0.00	$ 2.56	$ 2.56
058-0032-003-0000	SAFETY LIGHTS ONLY	$ 0.00	$ 2.56	$ 2.56
058-0032-004-0000	SAFETY LIGHTS ONLY	$ 0.00	$ 2.56	$ 2.56
058-0032-005-0000	SAFETY LIGHTS ONLY	$ 0.00	$ 2.56	$ 2.56

City of Rancho Cordova
Lighting District No. 2012-1
Fiscal Year 2021-22 Assessment Roll

APN	District Classification	Street Light Charge	Safety Light Charge	Total Assessment
058-0032-006-0000	SAFETY LIGHTS ONLY	$ 0.00	$ 2.56	$ 2.56
058-0032-007-0000	SAFETY LIGHTS ONLY	$ 0.00	$ 2.56	$ 2.56
058-0032-008-0000	SAFETY LIGHTS ONLY	$ 0.00	$ 2.56	$ 2.56
058-0032-009-0000	SAFETY LIGHTS ONLY	$ 0.00	$ 2.56	$ 2.56
058-0032-010-0000	SAFETY LIGHTS ONLY	$ 0.00	$ 2.56	$ 2.56
058-0032-011-0000	SAFETY LIGHTS ONLY	$ 0.00	$ 2.56	$ 2.56
058-0032-012-0000	SAFETY LIGHTS ONLY	$ 0.00	$ 2.56	$ 2.56
058-0033-001-0000	SAFETY LIGHTS ONLY	$ 0.00	$ 2.56	$ 2.56
058-0033-002-0000	SAFETY LIGHTS ONLY	$ 0.00	$ 2.56	$ 2.56
058-0033-003-0000	SAFETY LIGHTS ONLY	$ 0.00	$ 2.56	$ 2.56
058-0033-004-0000	SAFETY LIGHTS ONLY	$ 0.00	$ 2.56	$ 2.56
058-0033-005-0000	SAFETY LIGHTS ONLY	$ 0.00	$ 2.56	$ 2.56
058-0033-006-0000	SAFETY LIGHTS ONLY	$ 0.00	$ 2.56	$ 2.56
058-0033-007-0000	SAFETY LIGHTS ONLY	$ 0.00	$ 2.56	$ 2.56
058-0033-008-0000	SAFETY LIGHTS ONLY	$ 0.00	$ 2.56	$ 2.56
058-0033-009-0000	SAFETY LIGHTS ONLY	$ 0.00	$ 2.56	$ 2.56
058-0033-010-0000	SAFETY LIGHTS ONLY	$ 0.00	$ 2.56	$ 2.56
058-0033-011-0000	SAFETY LIGHTS ONLY	$ 0.00	$ 2.56	$ 2.56
058-0033-012-0000	SAFETY LIGHTS ONLY	$ 0.00	$ 2.56	$ 2.56
058-0034-005-0000	SAFETY LIGHTS ONLY	$ 0.00	$ 2.56	$ 2.56
058-0034-006-0000	SAFETY LIGHTS ONLY	$ 0.00	$ 2.56	$ 2.56
058-0034-007-0000	SAFETY LIGHTS ONLY	$ 0.00	$ 2.56	$ 2.56
058-0034-008-0000	NONRES	$ 243.08	$ 2.56	$ 245.64
058-0034-009-0000	NONRES	$ 62.98	$ 2.56	$ 65.54
058-0041-001-0000	SAFETY LIGHTS ONLY	$ 0.00	$ 2.56	$ 2.56
058-0041-002-0000	SAFETY LIGHTS ONLY	$ 0.00	$ 2.56	$ 2.56
058-0041-003-0000	SAFETY LIGHTS ONLY	$ 0.00	$ 2.56	$ 2.56
058-0041-004-0000	SAFETY LIGHTS ONLY	$ 0.00	$ 2.56	$ 2.56
058-0041-005-0000	SAFETY LIGHTS ONLY	$ 0.00	$ 2.56	$ 2.56
058-0041-006-0000	SAFETY LIGHTS ONLY	$ 0.00	$ 2.56	$ 2.56
058-0041-007-0000	SAFETY LIGHTS ONLY	$ 0.00	$ 2.56	$ 2.56
058-0041-008-0000	SAFETY LIGHTS ONLY	$ 0.00	$ 2.56	$ 2.56
058-0041-009-0000	SAFETY LIGHTS ONLY	$ 0.00	$ 2.56	$ 2.56
058-0041-010-0000	SAFETY LIGHTS ONLY	$ 0.00	$ 2.56	$ 2.56
058-0041-011-0000	SAFETY LIGHTS ONLY	$ 0.00	$ 2.56	$ 2.56
058-0041-012-0000	SAFETY LIGHTS ONLY	$ 0.00	$ 2.56	$ 2.56
058-0041-013-0000	SAFETY LIGHTS ONLY	$ 0.00	$ 2.56	$ 2.56
058-0041-015-0000	SAFETY LIGHTS ONLY	$ 0.00	$ 2.56	$ 2.56
058-0042-001-0000	SAFETY LIGHTS ONLY	$ 0.00	$ 2.56	$ 2.56
058-0042-002-0000	SAFETY LIGHTS ONLY	$ 0.00	$ 2.56	$ 2.56
058-0042-003-0000	SAFETY LIGHTS ONLY	$ 0.00	$ 2.56	$ 2.56
058-0042-004-0000	SAFETY LIGHTS ONLY	$ 0.00	$ 2.56	$ 2.56
058-0042-005-0000	SAFETY LIGHTS ONLY	$ 0.00	$ 2.56	$ 2.56
058-0042-006-0000	SAFETY LIGHTS ONLY	$ 0.00	$ 2.56	$ 2.56

City of Rancho Cordova
Lighting District No. 2012-1
Fiscal Year 2021-22 Assessment Roll

APN	District Classification	Street Light Charge	Safety Light Charge	Total Assessment
058-0042-007-0000	SAFETY LIGHTS ONLY	$ 0.00	$ 2.56	$ 2.56
058-0042-008-0000	SAFETY LIGHTS ONLY	$ 0.00	$ 2.56	$ 2.56
058-0042-009-0000	SAFETY LIGHTS ONLY	$ 0.00	$ 2.56	$ 2.56
058-0042-010-0000	SAFETY LIGHTS ONLY	$ 0.00	$ 2.56	$ 2.56
058-0042-011-0000	SAFETY LIGHTS ONLY	$ 0.00	$ 2.56	$ 2.56
058-0042-012-0000	SAFETY LIGHTS ONLY	$ 0.00	$ 2.56	$ 2.56
058-0042-013-0000	SAFETY LIGHTS ONLY	$ 0.00	$ 2.56	$ 2.56
058-0042-014-0000	SAFETY LIGHTS ONLY	$ 0.00	$ 2.56	$ 2.56
058-0042-015-0000	SAFETY LIGHTS ONLY	$ 0.00	$ 2.56	$ 2.56
058-0042-016-0000	SAFETY LIGHTS ONLY	$ 0.00	$ 2.56	$ 2.56
058-0042-017-0000	SAFETY LIGHTS ONLY	$ 0.00	$ 2.56	$ 2.56
058-0042-018-0000	SAFETY LIGHTS ONLY	$ 0.00	$ 2.56	$ 2.56
058-0042-019-0000	SAFETY LIGHTS ONLY	$ 0.00	$ 2.56	$ 2.56
058-0042-020-0000	SAFETY LIGHTS ONLY	$ 0.00	$ 2.56	$ 2.56
058-0042-021-0000	SAFETY LIGHTS ONLY	$ 0.00	$ 2.56	$ 2.56
058-0042-022-0000	SAFETY LIGHTS ONLY	$ 0.00	$ 2.56	$ 2.56
058-0042-023-0000	SAFETY LIGHTS ONLY	$ 0.00	$ 2.56	$ 2.56
058-0042-024-0000	SAFETY LIGHTS ONLY	$ 0.00	$ 2.56	$ 2.56
058-0042-025-0000	SAFETY LIGHTS ONLY	$ 0.00	$ 2.56	$ 2.56
058-0042-026-0000	SAFETY LIGHTS ONLY	$ 0.00	$ 2.56	$ 2.56
058-0042-027-0000	SAFETY LIGHTS ONLY	$ 0.00	$ 2.56	$ 2.56
058-0042-028-0000	SAFETY LIGHTS ONLY	$ 0.00	$ 2.56	$ 2.56
058-0042-029-0000	SAFETY LIGHTS ONLY	$ 0.00	$ 2.56	$ 2.56
058-0043-001-0000	SAFETY LIGHTS ONLY	$ 0.00	$ 2.56	$ 2.56
058-0043-002-0000	SAFETY LIGHTS ONLY	$ 0.00	$ 2.56	$ 2.56
058-0043-003-0000	SAFETY LIGHTS ONLY	$ 0.00	$ 2.56	$ 2.56
058-0043-004-0000	SAFETY LIGHTS ONLY	$ 0.00	$ 2.56	$ 2.56
058-0043-005-0000	SAFETY LIGHTS ONLY	$ 0.00	$ 2.56	$ 2.56
058-0043-006-0000	SAFETY LIGHTS ONLY	$ 0.00	$ 2.56	$ 2.56
058-0043-007-0000	SAFETY LIGHTS ONLY	$ 0.00	$ 2.56	$ 2.56
058-0043-008-0000	SAFETY LIGHTS ONLY	$ 0.00	$ 2.56	$ 2.56
058-0043-009-0000	SAFETY LIGHTS ONLY	$ 0.00	$ 2.56	$ 2.56
058-0043-010-0000	SAFETY LIGHTS ONLY	$ 0.00	$ 2.56	$ 2.56
058-0043-011-0000	SAFETY LIGHTS ONLY	$ 0.00	$ 2.56	$ 2.56
058-0043-012-0000	SAFETY LIGHTS ONLY	$ 0.00	$ 2.56	$ 2.56
058-0043-013-0000	SAFETY LIGHTS ONLY	$ 0.00	$ 2.56	$ 2.56
058-0043-014-0000	SAFETY LIGHTS ONLY	$ 0.00	$ 2.56	$ 2.56
058-0043-015-0000	SAFETY LIGHTS ONLY	$ 0.00	$ 2.56	$ 2.56
058-0043-016-0000	SAFETY LIGHTS ONLY	$ 0.00	$ 2.56	$ 2.56
058-0043-017-0000	SAFETY LIGHTS ONLY	$ 0.00	$ 2.56	$ 2.56
058-0043-018-0000	SAFETY LIGHTS ONLY	$ 0.00	$ 2.56	$ 2.56
058-0043-019-0000	SAFETY LIGHTS ONLY	$ 0.00	$ 2.56	$ 2.56
058-0043-020-0000	SAFETY LIGHTS ONLY	$ 0.00	$ 2.56	$ 2.56
058-0043-021-0000	SAFETY LIGHTS ONLY	$ 0.00	$ 2.56	$ 2.56

City of Rancho Cordova
Lighting District No. 2012-1
Fiscal Year 2021-22 Assessment Roll

APN	District Classification	Street Light Charge	Safety Light Charge	Total Assessment
058-0043-022-0000	SAFETY LIGHTS ONLY	$ 0.00	$ 2.56	$ 2.56
058-0043-023-0000	SAFETY LIGHTS ONLY	$ 0.00	$ 2.56	$ 2.56
058-0044-001-0000	SAFETY LIGHTS ONLY	$ 0.00	$ 2.56	$ 2.56
058-0044-002-0000	SAFETY LIGHTS ONLY	$ 0.00	$ 2.56	$ 2.56
058-0044-003-0000	SAFETY LIGHTS ONLY	$ 0.00	$ 2.56	$ 2.56
058-0044-004-0000	SAFETY LIGHTS ONLY	$ 0.00	$ 2.56	$ 2.56
058-0044-005-0000	SAFETY LIGHTS ONLY	$ 0.00	$ 2.56	$ 2.56
058-0044-006-0000	SAFETY LIGHTS ONLY	$ 0.00	$ 2.56	$ 2.56
058-0044-007-0000	SAFETY LIGHTS ONLY	$ 0.00	$ 2.56	$ 2.56
058-0044-008-0000	SAFETY LIGHTS ONLY	$ 0.00	$ 2.56	$ 2.56
058-0044-009-0000	SAFETY LIGHTS ONLY	$ 0.00	$ 2.56	$ 2.56
058-0044-010-0000	SAFETY LIGHTS ONLY	$ 0.00	$ 2.56	$ 2.56
058-0044-011-0000	SAFETY LIGHTS ONLY	$ 0.00	$ 2.56	$ 2.56
058-0044-012-0000	SAFETY LIGHTS ONLY	$ 0.00	$ 2.56	$ 2.56
058-0044-013-0000	SAFETY LIGHTS ONLY	$ 0.00	$ 2.56	$ 2.56
058-0044-014-0000	SAFETY LIGHTS ONLY	$ 0.00	$ 2.56	$ 2.56
058-0044-015-0000	SAFETY LIGHTS ONLY	$ 0.00	$ 2.56	$ 2.56
058-0044-016-0000	SAFETY LIGHTS ONLY	$ 0.00	$ 2.56	$ 2.56
058-0044-017-0000	SAFETY LIGHTS ONLY	$ 0.00	$ 2.56	$ 2.56
058-0044-018-0000	SAFETY LIGHTS ONLY	$ 0.00	$ 2.56	$ 2.56
058-0044-019-0000	SAFETY LIGHTS ONLY	$ 0.00	$ 2.56	$ 2.56
058-0044-020-0000	SAFETY LIGHTS ONLY	$ 0.00	$ 2.56	$ 2.56
058-0044-021-0000	SAFETY LIGHTS ONLY	$ 0.00	$ 2.56	$ 2.56
058-0044-022-0000	SAFETY LIGHTS ONLY	$ 0.00	$ 2.56	$ 2.56
058-0044-023-0000	SAFETY LIGHTS ONLY	$ 0.00	$ 2.56	$ 2.56
058-0044-024-0000	SAFETY LIGHTS ONLY	$ 0.00	$ 2.56	$ 2.56
058-0045-004-0000	SAFETY LIGHTS ONLY	$ 0.00	$ 2.56	$ 2.56
058-0045-005-0000	SAFETY LIGHTS ONLY	$ 0.00	$ 2.56	$ 2.56
058-0046-001-0000	SAFETY LIGHTS ONLY	$ 0.00	$ 2.56	$ 2.56
058-0046-005-0000	SAFETY LIGHTS ONLY	$ 0.00	$ 2.56	$ 2.56
058-0046-006-0000	SAFETY LIGHTS ONLY	$ 0.00	$ 2.56	$ 2.56
058-0046-008-0000	SAFETY LIGHTS ONLY	$ 0.00	$ 2.56	$ 2.56
058-0047-001-0000	SAFETY LIGHTS ONLY	$ 0.00	$ 2.56	$ 2.56
058-0047-002-0000	SAFETY LIGHTS ONLY	$ 0.00	$ 2.56	$ 2.56
058-0047-003-0000	RESIDENTIAL	$ 15.32	$ 2.56	$ 17.88
058-0048-001-0000	SAFETY LIGHTS ONLY	$ 0.00	$ 2.56	$ 2.56
058-0051-002-0000	SAFETY LIGHTS ONLY	$ 0.00	$ 2.56	$ 2.56
058-0051-003-0000	SAFETY LIGHTS ONLY	$ 0.00	$ 2.56	$ 2.56
058-0051-004-0000	SAFETY LIGHTS ONLY	$ 0.00	$ 2.56	$ 2.56
058-0051-008-0000	NONRES	$ 141.06	$ 2.56	$ 143.62
058-0052-001-0000	NONRES	$ 180.61	$ 2.56	$ 183.16
058-0052-002-0000	SAFETY LIGHTS ONLY	$ 0.00	$ 2.56	$ 2.56
058-0052-003-0000	SAFETY LIGHTS ONLY	$ 0.00	$ 2.56	$ 2.56
058-0052-004-0000	SAFETY LIGHTS ONLY	$ 0.00	$ 2.56	$ 2.56

City of Rancho Cordova
Lighting District No. 2012-1
Fiscal Year 2021-22 Assessment Roll

APN	District Classification	Street Light Charge	Safety Light Charge	Total Assessment
058-0052-005-0000	SAFETY LIGHTS ONLY	$ 0.00	$ 2.56	$ 2.56
058-0052-006-0000	SAFETY LIGHTS ONLY	$ 0.00	$ 2.56	$ 2.56
058-0052-007-0000	SAFETY LIGHTS ONLY	$ 0.00	$ 2.56	$ 2.56
058-0052-008-0000	SAFETY LIGHTS ONLY	$ 0.00	$ 2.56	$ 2.56
058-0052-009-0000	SAFETY LIGHTS ONLY	$ 0.00	$ 2.56	$ 2.56
058-0052-010-0000	SAFETY LIGHTS ONLY	$ 0.00	$ 2.56	$ 2.56
058-0052-011-0000	SAFETY LIGHTS ONLY	$ 0.00	$ 2.56	$ 2.56
058-0052-012-0000	SAFETY LIGHTS ONLY	$ 0.00	$ 2.56	$ 2.56
058-0052-013-0000	SAFETY LIGHTS ONLY	$ 0.00	$ 2.56	$ 2.56
058-0052-014-0000	SAFETY LIGHTS ONLY	$ 0.00	$ 2.56	$ 2.56
058-0052-015-0000	SAFETY LIGHTS ONLY	$ 0.00	$ 2.56	$ 2.56
058-0052-016-0000	SAFETY LIGHTS ONLY	$ 0.00	$ 2.56	$ 2.56
058-0052-017-0000	NONRES	$ 52.65	$ 2.56	$ 55.20
058-0052-018-0000	NONRES	$ 94.97	$ 2.56	$ 97.52
058-0061-001-0000	SAFETY LIGHTS ONLY	$ 0.00	$ 2.56	$ 2.56
058-0061-002-0000	SAFETY LIGHTS ONLY	$ 0.00	$ 2.56	$ 2.56
058-0061-003-0000	SAFETY LIGHTS ONLY	$ 0.00	$ 2.56	$ 2.56
058-0061-004-0000	SAFETY LIGHTS ONLY	$ 0.00	$ 2.56	$ 2.56
058-0061-005-0000	SAFETY LIGHTS ONLY	$ 0.00	$ 2.56	$ 2.56
058-0061-006-0000	SAFETY LIGHTS ONLY	$ 0.00	$ 2.56	$ 2.56
058-0061-007-0000	SAFETY LIGHTS ONLY	$ 0.00	$ 2.56	$ 2.56
058-0061-008-0000	SAFETY LIGHTS ONLY	$ 0.00	$ 2.56	$ 2.56
058-0061-009-0000	SAFETY LIGHTS ONLY	$ 0.00	$ 2.56	$ 2.56
058-0061-010-0000	SAFETY LIGHTS ONLY	$ 0.00	$ 2.56	$ 2.56
058-0061-011-0000	SAFETY LIGHTS ONLY	$ 0.00	$ 2.56	$ 2.56
058-0061-012-0000	SAFETY LIGHTS ONLY	$ 0.00	$ 2.56	$ 2.56
058-0061-013-0000	SAFETY LIGHTS ONLY	$ 0.00	$ 2.56	$ 2.56
058-0061-014-0000	SAFETY LIGHTS ONLY	$ 0.00	$ 2.56	$ 2.56
058-0061-015-0000	SAFETY LIGHTS ONLY	$ 0.00	$ 2.56	$ 2.56
058-0061-016-0000	SAFETY LIGHTS ONLY	$ 0.00	$ 2.56	$ 2.56
058-0061-017-0000	SAFETY LIGHTS ONLY	$ 0.00	$ 2.56	$ 2.56
058-0061-018-0000	SAFETY LIGHTS ONLY	$ 0.00	$ 2.56	$ 2.56
058-0062-001-0000	SAFETY LIGHTS ONLY	$ 0.00	$ 2.56	$ 2.56
058-0062-002-0000	SAFETY LIGHTS ONLY	$ 0.00	$ 2.56	$ 2.56
058-0062-003-0000	SAFETY LIGHTS ONLY	$ 0.00	$ 2.56	$ 2.56
058-0062-004-0000	SAFETY LIGHTS ONLY	$ 0.00	$ 2.56	$ 2.56
058-0062-005-0000	SAFETY LIGHTS ONLY	$ 0.00	$ 2.56	$ 2.56
058-0062-006-0000	SAFETY LIGHTS ONLY	$ 0.00	$ 2.56	$ 2.56
058-0063-001-0000	SAFETY LIGHTS ONLY	$ 0.00	$ 2.56	$ 2.56
058-0071-001-0000	SAFETY LIGHTS ONLY	$ 0.00	$ 2.56	$ 2.56
058-0071-002-0000	SAFETY LIGHTS ONLY	$ 0.00	$ 2.56	$ 2.56
058-0071-003-0000	SAFETY LIGHTS ONLY	$ 0.00	$ 2.56	$ 2.56
058-0071-004-0000	SAFETY LIGHTS ONLY	$ 0.00	$ 2.56	$ 2.56
058-0071-005-0000	SAFETY LIGHTS ONLY	$ 0.00	$ 2.56	$ 2.56

City of Rancho Cordova
Lighting District No. 2012-1
Fiscal Year 2021-22 Assessment Roll

APN	District Classification	Street Light Charge	Safety Light Charge	Total Assessment
058-0071-006-0000	SAFETY LIGHTS ONLY	$ 0.00	$ 2.56	$ 2.56
058-0071-007-0000	SAFETY LIGHTS ONLY	$ 0.00	$ 2.56	$ 2.56
058-0071-008-0000	SAFETY LIGHTS ONLY	$ 0.00	$ 2.56	$ 2.56
058-0071-009-0000	SAFETY LIGHTS ONLY	$ 0.00	$ 2.56	$ 2.56
058-0071-010-0000	SAFETY LIGHTS ONLY	$ 0.00	$ 2.56	$ 2.56
058-0071-011-0000	SAFETY LIGHTS ONLY	$ 0.00	$ 2.56	$ 2.56
058-0071-012-0000	SAFETY LIGHTS ONLY	$ 0.00	$ 2.56	$ 2.56
058-0071-013-0000	SAFETY LIGHTS ONLY	$ 0.00	$ 2.56	$ 2.56
058-0072-001-0000	SAFETY LIGHTS ONLY	$ 0.00	$ 2.56	$ 2.56
058-0072-002-0000	SAFETY LIGHTS ONLY	$ 0.00	$ 2.56	$ 2.56
058-0072-003-0000	SAFETY LIGHTS ONLY	$ 0.00	$ 2.56	$ 2.56
058-0072-004-0000	SAFETY LIGHTS ONLY	$ 0.00	$ 2.56	$ 2.56
058-0073-001-0000	SAFETY LIGHTS ONLY	$ 0.00	$ 2.56	$ 2.56
058-0073-002-0000	SAFETY LIGHTS ONLY	$ 0.00	$ 2.56	$ 2.56
058-0073-003-0000	SAFETY LIGHTS ONLY	$ 0.00	$ 2.56	$ 2.56
058-0073-004-0000	SAFETY LIGHTS ONLY	$ 0.00	$ 2.56	$ 2.56
058-0073-005-0000	SAFETY LIGHTS ONLY	$ 0.00	$ 2.56	$ 2.56
058-0073-006-0000	SAFETY LIGHTS ONLY	$ 0.00	$ 2.56	$ 2.56
058-0073-007-0000	SAFETY LIGHTS ONLY	$ 0.00	$ 2.56	$ 2.56
058-0073-008-0000	SAFETY LIGHTS ONLY	$ 0.00	$ 2.56	$ 2.56
058-0073-009-0000	SAFETY LIGHTS ONLY	$ 0.00	$ 2.56	$ 2.56
058-0073-010-0000	SAFETY LIGHTS ONLY	$ 0.00	$ 2.56	$ 2.56
058-0073-011-0000	SAFETY LIGHTS ONLY	$ 0.00	$ 2.56	$ 2.56
058-0073-012-0000	SAFETY LIGHTS ONLY	$ 0.00	$ 2.56	$ 2.56
058-0073-013-0000	SAFETY LIGHTS ONLY	$ 0.00	$ 2.56	$ 2.56
058-0073-014-0000	SAFETY LIGHTS ONLY	$ 0.00	$ 2.56	$ 2.56
058-0073-015-0000	SAFETY LIGHTS ONLY	$ 0.00	$ 2.56	$ 2.56
058-0073-016-0000	SAFETY LIGHTS ONLY	$ 0.00	$ 2.56	$ 2.56
058-0073-017-0000	SAFETY LIGHTS ONLY	$ 0.00	$ 2.56	$ 2.56
058-0073-018-0000	SAFETY LIGHTS ONLY	$ 0.00	$ 2.56	$ 2.56
058-0073-019-0000	SAFETY LIGHTS ONLY	$ 0.00	$ 2.56	$ 2.56
058-0073-020-0000	SAFETY LIGHTS ONLY	$ 0.00	$ 2.56	$ 2.56
058-0073-021-0000	SAFETY LIGHTS ONLY	$ 0.00	$ 2.56	$ 2.56
058-0074-001-0000	SAFETY LIGHTS ONLY	$ 0.00	$ 2.56	$ 2.56
058-0074-002-0000	SAFETY LIGHTS ONLY	$ 0.00	$ 2.56	$ 2.56
058-0074-003-0000	SAFETY LIGHTS ONLY	$ 0.00	$ 2.56	$ 2.56
058-0075-001-0000	SAFETY LIGHTS ONLY	$ 0.00	$ 2.56	$ 2.56
058-0075-002-0000	SAFETY LIGHTS ONLY	$ 0.00	$ 2.56	$ 2.56
058-0075-003-0000	SAFETY LIGHTS ONLY	$ 0.00	$ 2.56	$ 2.56
058-0075-004-0000	SAFETY LIGHTS ONLY	$ 0.00	$ 2.56	$ 2.56
058-0075-005-0000	SAFETY LIGHTS ONLY	$ 0.00	$ 2.56	$ 2.56
058-0075-006-0000	SAFETY LIGHTS ONLY	$ 0.00	$ 2.56	$ 2.56
058-0075-007-0000	SAFETY LIGHTS ONLY	$ 0.00	$ 2.56	$ 2.56
058-0075-008-0000	SAFETY LIGHTS ONLY	$ 0.00	$ 2.56	$ 2.56

City of Rancho Cordova
Lighting District No. 2012-1
Fiscal Year 2021-22 Assessment Roll

APN	District Classification	Street Light Charge	Safety Light Charge	Total Assessment
058-0075-009-0000	SAFETY LIGHTS ONLY	$ 0.00	$ 2.56	$ 2.56
058-0075-010-0000	SAFETY LIGHTS ONLY	$ 0.00	$ 2.56	$ 2.56
058-0076-001-0000	SAFETY LIGHTS ONLY	$ 0.00	$ 2.56	$ 2.56
058-0077-001-0000	SAFETY LIGHTS ONLY	$ 0.00	$ 2.56	$ 2.56
058-0077-002-0000	SAFETY LIGHTS ONLY	$ 0.00	$ 2.56	$ 2.56
058-0077-003-0000	SAFETY LIGHTS ONLY	$ 0.00	$ 2.56	$ 2.56
058-0081-001-0000	RESIDENTIAL	$ 15.32	$ 2.56	$ 17.88
058-0081-002-0000	SAFETY LIGHTS ONLY	$ 0.00	$ 2.56	$ 2.56
058-0081-003-0000	SAFETY LIGHTS ONLY	$ 0.00	$ 2.56	$ 2.56
058-0081-004-0000	SAFETY LIGHTS ONLY	$ 0.00	$ 2.56	$ 2.56
058-0081-005-0000	SAFETY LIGHTS ONLY	$ 0.00	$ 2.56	$ 2.56
058-0081-006-0000	SAFETY LIGHTS ONLY	$ 0.00	$ 2.56	$ 2.56
058-0081-007-0000	SAFETY LIGHTS ONLY	$ 0.00	$ 2.56	$ 2.56
058-0081-008-0000	SAFETY LIGHTS ONLY	$ 0.00	$ 2.56	$ 2.56
058-0081-009-0000	SAFETY LIGHTS ONLY	$ 0.00	$ 2.56	$ 2.56
058-0081-010-0000	SAFETY LIGHTS ONLY	$ 0.00	$ 2.56	$ 2.56
058-0081-011-0000	SAFETY LIGHTS ONLY	$ 0.00	$ 2.56	$ 2.56
058-0081-012-0000	SAFETY LIGHTS ONLY	$ 0.00	$ 2.56	$ 2.56
058-0081-013-0000	SAFETY LIGHTS ONLY	$ 0.00	$ 2.56	$ 2.56
058-0081-014-0000	SAFETY LIGHTS ONLY	$ 0.00	$ 2.56	$ 2.56
058-0081-015-0000	SAFETY LIGHTS ONLY	$ 0.00	$ 2.56	$ 2.56
058-0082-001-0000	SAFETY LIGHTS ONLY	$ 0.00	$ 2.56	$ 2.56
058-0082-002-0000	SAFETY LIGHTS ONLY	$ 0.00	$ 2.56	$ 2.56
058-0082-003-0000	SAFETY LIGHTS ONLY	$ 0.00	$ 2.56	$ 2.56
058-0082-004-0000	SAFETY LIGHTS ONLY	$ 0.00	$ 2.56	$ 2.56
058-0082-005-0000	SAFETY LIGHTS ONLY	$ 0.00	$ 2.56	$ 2.56
058-0082-006-0000	SAFETY LIGHTS ONLY	$ 0.00	$ 2.56	$ 2.56
058-0082-007-0000	SAFETY LIGHTS ONLY	$ 0.00	$ 2.56	$ 2.56
058-0082-008-0000	SAFETY LIGHTS ONLY	$ 0.00	$ 2.56	$ 2.56
058-0082-009-0000	SAFETY LIGHTS ONLY	$ 0.00	$ 2.56	$ 2.56
058-0082-010-0000	SAFETY LIGHTS ONLY	$ 0.00	$ 2.56	$ 2.56
058-0082-011-0000	SAFETY LIGHTS ONLY	$ 0.00	$ 2.56	$ 2.56
058-0082-012-0000	SAFETY LIGHTS ONLY	$ 0.00	$ 2.56	$ 2.56
058-0082-013-0000	SAFETY LIGHTS ONLY	$ 0.00	$ 2.56	$ 2.56
058-0082-014-0000	SAFETY LIGHTS ONLY	$ 0.00	$ 2.56	$ 2.56
058-0082-015-0000	SAFETY LIGHTS ONLY	$ 0.00	$ 2.56	$ 2.56
058-0082-016-0000	SAFETY LIGHTS ONLY	$ 0.00	$ 2.56	$ 2.56
058-0082-017-0000	SAFETY LIGHTS ONLY	$ 0.00	$ 2.56	$ 2.56
058-0082-018-0000	RESIDENTIAL	$ 15.32	$ 2.56	$ 17.88
058-0082-019-0000	RESIDENTIAL	$ 15.32	$ 2.56	$ 17.88
058-0083-001-0000	SAFETY LIGHTS ONLY	$ 0.00	$ 2.56	$ 2.56
058-0083-002-0000	SAFETY LIGHTS ONLY	$ 0.00	$ 2.56	$ 2.56
058-0083-003-0000	SAFETY LIGHTS ONLY	$ 0.00	$ 2.56	$ 2.56
058-0083-004-0000	SAFETY LIGHTS ONLY	$ 0.00	$ 2.56	$ 2.56

City of Rancho Cordova
Lighting District No. 2012-1
Fiscal Year 2021-22 Assessment Roll

APN	District Classification	Street Light Charge	Safety Light Charge	Total Assessment
058-0083-005-0000	SAFETY LIGHTS ONLY	$ 0.00	$ 2.56	$ 2.56
058-0083-006-0000	SAFETY LIGHTS ONLY	$ 0.00	$ 2.56	$ 2.56
058-0083-007-0000	SAFETY LIGHTS ONLY	$ 0.00	$ 2.56	$ 2.56
058-0083-008-0000	SAFETY LIGHTS ONLY	$ 0.00	$ 2.56	$ 2.56
058-0083-009-0000	SAFETY LIGHTS ONLY	$ 0.00	$ 2.56	$ 2.56
058-0083-010-0000	SAFETY LIGHTS ONLY	$ 0.00	$ 2.56	$ 2.56
058-0083-011-0000	SAFETY LIGHTS ONLY	$ 0.00	$ 2.56	$ 2.56
058-0083-012-0000	SAFETY LIGHTS ONLY	$ 0.00	$ 2.56	$ 2.56
058-0083-013-0000	SAFETY LIGHTS ONLY	$ 0.00	$ 2.56	$ 2.56
058-0083-014-0000	SAFETY LIGHTS ONLY	$ 0.00	$ 2.56	$ 2.56
058-0083-015-0000	SAFETY LIGHTS ONLY	$ 0.00	$ 2.56	$ 2.56
058-0083-016-0000	SAFETY LIGHTS ONLY	$ 0.00	$ 2.56	$ 2.56
058-0083-017-0000	SAFETY LIGHTS ONLY	$ 0.00	$ 2.56	$ 2.56
058-0083-018-0000	SAFETY LIGHTS ONLY	$ 0.00	$ 2.56	$ 2.56
058-0083-019-0000	SAFETY LIGHTS ONLY	$ 0.00	$ 2.56	$ 2.56
058-0083-020-0000	SAFETY LIGHTS ONLY	$ 0.00	$ 2.56	$ 2.56
058-0083-021-0000	SAFETY LIGHTS ONLY	$ 0.00	$ 2.56	$ 2.56
058-0083-022-0000	SAFETY LIGHTS ONLY	$ 0.00	$ 2.56	$ 2.56
058-0083-023-0000	SAFETY LIGHTS ONLY	$ 0.00	$ 2.56	$ 2.56
058-0083-024-0000	SAFETY LIGHTS ONLY	$ 0.00	$ 2.56	$ 2.56
058-0091-001-0000	SAFETY LIGHTS ONLY	$ 0.00	$ 2.56	$ 2.56
058-0091-002-0000	SAFETY LIGHTS ONLY	$ 0.00	$ 2.56	$ 2.56
058-0091-003-0000	SAFETY LIGHTS ONLY	$ 0.00	$ 2.56	$ 2.56
058-0091-004-0000	SAFETY LIGHTS ONLY	$ 0.00	$ 2.56	$ 2.56
058-0091-005-0000	SAFETY LIGHTS ONLY	$ 0.00	$ 2.56	$ 2.56
058-0091-006-0000	SAFETY LIGHTS ONLY	$ 0.00	$ 2.56	$ 2.56
058-0091-007-0000	SAFETY LIGHTS ONLY	$ 0.00	$ 2.56	$ 2.56
058-0092-001-0000	SAFETY LIGHTS ONLY	$ 0.00	$ 2.56	$ 2.56
058-0092-002-0000	SAFETY LIGHTS ONLY	$ 0.00	$ 2.56	$ 2.56
058-0092-003-0000	SAFETY LIGHTS ONLY	$ 0.00	$ 2.56	$ 2.56
058-0092-004-0000	SAFETY LIGHTS ONLY	$ 0.00	$ 2.56	$ 2.56
058-0092-005-0000	SAFETY LIGHTS ONLY	$ 0.00	$ 2.56	$ 2.56
058-0092-006-0000	SAFETY LIGHTS ONLY	$ 0.00	$ 2.56	$ 2.56
058-0092-007-0000	SAFETY LIGHTS ONLY	$ 0.00	$ 2.56	$ 2.56
058-0092-008-0000	SAFETY LIGHTS ONLY	$ 0.00	$ 2.56	$ 2.56
058-0092-009-0000	SAFETY LIGHTS ONLY	$ 0.00	$ 2.56	$ 2.56
058-0092-010-0000	SAFETY LIGHTS ONLY	$ 0.00	$ 2.56	$ 2.56
058-0092-011-0000	SAFETY LIGHTS ONLY	$ 0.00	$ 2.56	$ 2.56
058-0092-012-0000	SAFETY LIGHTS ONLY	$ 0.00	$ 2.56	$ 2.56
058-0092-013-0000	SAFETY LIGHTS ONLY	$ 0.00	$ 2.56	$ 2.56
058-0092-014-0000	SAFETY LIGHTS ONLY	$ 0.00	$ 2.56	$ 2.56
058-0092-015-0000	SAFETY LIGHTS ONLY	$ 0.00	$ 2.56	$ 2.56
058-0092-016-0000	SAFETY LIGHTS ONLY	$ 0.00	$ 2.56	$ 2.56
058-0092-017-0000	SAFETY LIGHTS ONLY	$ 0.00	$ 2.56	$ 2.56

City of Rancho Cordova
Lighting District No. 2012-1
Fiscal Year 2021-22 Assessment Roll

APN	District Classification	Street Light Charge	Safety Light Charge	Total Assessment
058-0092-018-0000	SAFETY LIGHTS ONLY	$ 0.00	$ 2.56	$ 2.56
058-0092-019-0000	SAFETY LIGHTS ONLY	$ 0.00	$ 2.56	$ 2.56
058-0092-020-0000	SAFETY LIGHTS ONLY	$ 0.00	$ 2.56	$ 2.56
058-0092-021-0000	RESIDENTIAL	$ 15.32	$ 2.56	$ 17.88
058-0092-022-0000	RESIDENTIAL	$ 15.32	$ 2.56	$ 17.88
058-0092-023-0000	RESIDENTIAL	$ 15.32	$ 2.56	$ 17.88
058-0092-024-0000	RESIDENTIAL	$ 15.32	$ 2.56	$ 17.88
058-0092-025-0000	RESIDENTIAL	$ 15.32	$ 2.56	$ 17.88
058-0092-026-0000	RESIDENTIAL	$ 15.32	$ 2.56	$ 17.88
058-0092-027-0000	RESIDENTIAL	$ 15.32	$ 2.56	$ 17.88
058-0092-028-0000	RESIDENTIAL	$ 15.32	$ 2.56	$ 17.88
058-0092-029-0000	RESIDENTIAL	$ 15.32	$ 2.56	$ 17.88
058-0092-030-0000	RESIDENTIAL	$ 15.32	$ 2.56	$ 17.88
058-0092-031-0000	RESIDENTIAL	$ 15.32	$ 2.56	$ 17.88
058-0093-001-0000	SAFETY LIGHTS ONLY	$ 0.00	$ 2.56	$ 2.56
058-0093-002-0000	RESIDENTIAL	$ 15.32	$ 2.56	$ 17.88
058-0093-003-0000	RESIDENTIAL	$ 15.32	$ 2.56	$ 17.88
058-0093-004-0000	RESIDENTIAL	$ 15.32	$ 2.56	$ 17.88
058-0093-005-0000	RESIDENTIAL	$ 15.32	$ 2.56	$ 17.88
058-0093-006-0000	RESIDENTIAL	$ 15.32	$ 2.56	$ 17.88
058-0093-007-0000	RESIDENTIAL	$ 15.32	$ 2.56	$ 17.88
058-0093-008-0000	RESIDENTIAL	$ 15.32	$ 2.56	$ 17.88
058-0093-009-0000	RESIDENTIAL	$ 15.32	$ 2.56	$ 17.88
058-0094-001-0000	RESIDENTIAL	$ 15.32	$ 2.56	$ 17.88
058-0094-002-0000	RESIDENTIAL	$ 15.32	$ 2.56	$ 17.88
058-0094-003-0000	RESIDENTIAL	$ 15.32	$ 2.56	$ 17.88
058-0094-004-0000	RESIDENTIAL	$ 15.32	$ 2.56	$ 17.88
058-0094-005-0000	RESIDENTIAL	$ 15.32	$ 2.56	$ 17.88
058-0094-006-0000	RESIDENTIAL	$ 15.32	$ 2.56	$ 17.88
058-0094-007-0000	RESIDENTIAL	$ 15.32	$ 2.56	$ 17.88
058-0094-008-0000	RESIDENTIAL	$ 15.32	$ 2.56	$ 17.88
058-0101-001-0000	SAFETY LIGHTS ONLY	$ 0.00	$ 2.56	$ 2.56
058-0101-002-0000	SAFETY LIGHTS ONLY	$ 0.00	$ 2.56	$ 2.56
058-0101-003-0000	SAFETY LIGHTS ONLY	$ 0.00	$ 2.56	$ 2.56
058-0101-004-0000	SAFETY LIGHTS ONLY	$ 0.00	$ 2.56	$ 2.56
058-0101-005-0000	SAFETY LIGHTS ONLY	$ 0.00	$ 2.56	$ 2.56
058-0101-006-0000	SAFETY LIGHTS ONLY	$ 0.00	$ 2.56	$ 2.56
058-0101-007-0000	SAFETY LIGHTS ONLY	$ 0.00	$ 2.56	$ 2.56
058-0101-008-0000	SAFETY LIGHTS ONLY	$ 0.00	$ 2.56	$ 2.56
058-0101-009-0000	SAFETY LIGHTS ONLY	$ 0.00	$ 2.56	$ 2.56
058-0101-010-0000	SAFETY LIGHTS ONLY	$ 0.00	$ 2.56	$ 2.56
058-0101-011-0000	SAFETY LIGHTS ONLY	$ 0.00	$ 2.56	$ 2.56
058-0101-012-0000	SAFETY LIGHTS ONLY	$ 0.00	$ 2.56	$ 2.56
058-0101-013-0000	SAFETY LIGHTS ONLY	$ 0.00	$ 2.56	$ 2.56

City of Rancho Cordova
Lighting District No. 2012-1
Fiscal Year 2021-22 Assessment Roll

APN	District Classification	Street Light Charge	Safety Light Charge	Total Assessment
058-0101-014-0000	SAFETY LIGHTS ONLY	$ 0.00	$ 2.56	$ 2.56
058-0101-015-0000	SAFETY LIGHTS ONLY	$ 0.00	$ 2.56	$ 2.56
058-0101-016-0000	SAFETY LIGHTS ONLY	$ 0.00	$ 2.56	$ 2.56
058-0101-017-0000	SAFETY LIGHTS ONLY	$ 0.00	$ 2.56	$ 2.56
058-0101-018-0000	SAFETY LIGHTS ONLY	$ 0.00	$ 2.56	$ 2.56
058-0101-019-0000	SAFETY LIGHTS ONLY	$ 0.00	$ 2.56	$ 2.56
058-0101-020-0000	SAFETY LIGHTS ONLY	$ 0.00	$ 2.56	$ 2.56
058-0102-001-0000	SAFETY LIGHTS ONLY	$ 0.00	$ 2.56	$ 2.56
058-0102-002-0000	SAFETY LIGHTS ONLY	$ 0.00	$ 2.56	$ 2.56
058-0102-003-0000	SAFETY LIGHTS ONLY	$ 0.00	$ 2.56	$ 2.56
058-0102-004-0000	SAFETY LIGHTS ONLY	$ 0.00	$ 2.56	$ 2.56
058-0102-005-0000	SAFETY LIGHTS ONLY	$ 0.00	$ 2.56	$ 2.56
058-0102-006-0000	SAFETY LIGHTS ONLY	$ 0.00	$ 2.56	$ 2.56
058-0102-007-0000	SAFETY LIGHTS ONLY	$ 0.00	$ 2.56	$ 2.56
058-0102-008-0000	SAFETY LIGHTS ONLY	$ 0.00	$ 2.56	$ 2.56
058-0102-009-0000	SAFETY LIGHTS ONLY	$ 0.00	$ 2.56	$ 2.56
058-0102-010-0000	SAFETY LIGHTS ONLY	$ 0.00	$ 2.56	$ 2.56
058-0102-011-0000	SAFETY LIGHTS ONLY	$ 0.00	$ 2.56	$ 2.56
058-0102-012-0000	SAFETY LIGHTS ONLY	$ 0.00	$ 2.56	$ 2.56
058-0102-013-0000	SAFETY LIGHTS ONLY	$ 0.00	$ 2.56	$ 2.56
058-0102-014-0000	SAFETY LIGHTS ONLY	$ 0.00	$ 2.56	$ 2.56
058-0102-015-0000	SAFETY LIGHTS ONLY	$ 0.00	$ 2.56	$ 2.56
058-0103-001-0000	SAFETY LIGHTS ONLY	$ 0.00	$ 2.56	$ 2.56
058-0103-002-0000	SAFETY LIGHTS ONLY	$ 0.00	$ 2.56	$ 2.56
058-0103-003-0000	SAFETY LIGHTS ONLY	$ 0.00	$ 2.56	$ 2.56
058-0103-004-0000	SAFETY LIGHTS ONLY	$ 0.00	$ 2.56	$ 2.56
058-0103-005-0000	SAFETY LIGHTS ONLY	$ 0.00	$ 2.56	$ 2.56
058-0103-006-0000	SAFETY LIGHTS ONLY	$ 0.00	$ 2.56	$ 2.56
058-0103-007-0000	SAFETY LIGHTS ONLY	$ 0.00	$ 2.56	$ 2.56
058-0103-008-0000	SAFETY LIGHTS ONLY	$ 0.00	$ 2.56	$ 2.56
058-0103-009-0000	SAFETY LIGHTS ONLY	$ 0.00	$ 2.56	$ 2.56
058-0103-010-0000	SAFETY LIGHTS ONLY	$ 0.00	$ 2.56	$ 2.56
058-0103-011-0000	SAFETY LIGHTS ONLY	$ 0.00	$ 2.56	$ 2.56
058-0103-012-0000	SAFETY LIGHTS ONLY	$ 0.00	$ 2.56	$ 2.56
058-0103-013-0000	SAFETY LIGHTS ONLY	$ 0.00	$ 2.56	$ 2.56
058-0103-014-0000	SAFETY LIGHTS ONLY	$ 0.00	$ 2.56	$ 2.56
058-0103-015-0000	SAFETY LIGHTS ONLY	$ 0.00	$ 2.56	$ 2.56
058-0103-016-0000	SAFETY LIGHTS ONLY	$ 0.00	$ 2.56	$ 2.56
058-0103-017-0000	SAFETY LIGHTS ONLY	$ 0.00	$ 2.56	$ 2.56
058-0103-018-0000	RESIDENTIAL	$ 15.32	$ 2.56	$ 17.88
058-0103-019-0000	SAFETY LIGHTS ONLY	$ 0.00	$ 2.56	$ 2.56
058-0103-020-0000	SAFETY LIGHTS ONLY	$ 0.00	$ 2.56	$ 2.56
058-0103-021-0000	SAFETY LIGHTS ONLY	$ 0.00	$ 2.56	$ 2.56
058-0103-022-0000	SAFETY LIGHTS ONLY	$ 0.00	$ 2.56	$ 2.56

City of Rancho Cordova
Lighting District No. 2012-1
Fiscal Year 2021-22 Assessment Roll

APN	District Classification	Street Light Charge	Safety Light Charge	Total Assessment
058-0103-023-0000	SAFETY LIGHTS ONLY	$ 0.00	$ 2.56	$ 2.56
058-0103-024-0000	SAFETY LIGHTS ONLY	$ 0.00	$ 2.56	$ 2.56
058-0103-025-0000	SAFETY LIGHTS ONLY	$ 0.00	$ 2.56	$ 2.56
058-0103-026-0000	SAFETY LIGHTS ONLY	$ 0.00	$ 2.56	$ 2.56
058-0103-027-0000	SAFETY LIGHTS ONLY	$ 0.00	$ 2.56	$ 2.56
058-0103-028-0000	SAFETY LIGHTS ONLY	$ 0.00	$ 2.56	$ 2.56
058-0103-029-0000	SAFETY LIGHTS ONLY	$ 0.00	$ 2.56	$ 2.56
058-0103-030-0000	SAFETY LIGHTS ONLY	$ 0.00	$ 2.56	$ 2.56
058-0103-031-0000	SAFETY LIGHTS ONLY	$ 0.00	$ 2.56	$ 2.56
058-0103-032-0000	SAFETY LIGHTS ONLY	$ 0.00	$ 2.56	$ 2.56
058-0103-033-0000	SAFETY LIGHTS ONLY	$ 0.00	$ 2.56	$ 2.56
058-0103-034-0000	SAFETY LIGHTS ONLY	$ 0.00	$ 2.56	$ 2.56
058-0103-035-0000	SAFETY LIGHTS ONLY	$ 0.00	$ 2.56	$ 2.56
058-0104-001-0000	SAFETY LIGHTS ONLY	$ 0.00	$ 2.56	$ 2.56
058-0104-002-0000	SAFETY LIGHTS ONLY	$ 0.00	$ 2.56	$ 2.56
058-0104-003-0000	SAFETY LIGHTS ONLY	$ 0.00	$ 2.56	$ 2.56
058-0104-004-0000	SAFETY LIGHTS ONLY	$ 0.00	$ 2.56	$ 2.56
058-0104-005-0000	SAFETY LIGHTS ONLY	$ 0.00	$ 2.56	$ 2.56
058-0104-006-0000	SAFETY LIGHTS ONLY	$ 0.00	$ 2.56	$ 2.56
058-0104-007-0000	SAFETY LIGHTS ONLY	$ 0.00	$ 2.56	$ 2.56
058-0104-008-0000	SAFETY LIGHTS ONLY	$ 0.00	$ 2.56	$ 2.56
058-0104-009-0000	SAFETY LIGHTS ONLY	$ 0.00	$ 2.56	$ 2.56
058-0104-010-0000	SAFETY LIGHTS ONLY	$ 0.00	$ 2.56	$ 2.56
058-0104-011-0000	SAFETY LIGHTS ONLY	$ 0.00	$ 2.56	$ 2.56
058-0104-012-0000	SAFETY LIGHTS ONLY	$ 0.00	$ 2.56	$ 2.56
058-0104-013-0000	SAFETY LIGHTS ONLY	$ 0.00	$ 2.56	$ 2.56
058-0104-014-0000	SAFETY LIGHTS ONLY	$ 0.00	$ 2.56	$ 2.56
058-0104-015-0000	SAFETY LIGHTS ONLY	$ 0.00	$ 2.56	$ 2.56
058-0104-016-0000	SAFETY LIGHTS ONLY	$ 0.00	$ 2.56	$ 2.56
058-0104-017-0000	SAFETY LIGHTS ONLY	$ 0.00	$ 2.56	$ 2.56
058-0104-018-0000	SAFETY LIGHTS ONLY	$ 0.00	$ 2.56	$ 2.56
058-0104-019-0000	SAFETY LIGHTS ONLY	$ 0.00	$ 2.56	$ 2.56
058-0104-020-0000	SAFETY LIGHTS ONLY	$ 0.00	$ 2.56	$ 2.56
058-0105-001-0000	SAFETY LIGHTS ONLY	$ 0.00	$ 2.56	$ 2.56
058-0105-002-0000	SAFETY LIGHTS ONLY	$ 0.00	$ 2.56	$ 2.56
058-0105-003-0000	SAFETY LIGHTS ONLY	$ 0.00	$ 2.56	$ 2.56
058-0105-004-0000	SAFETY LIGHTS ONLY	$ 0.00	$ 2.56	$ 2.56
058-0105-005-0000	SAFETY LIGHTS ONLY	$ 0.00	$ 2.56	$ 2.56
058-0105-006-0000	SAFETY LIGHTS ONLY	$ 0.00	$ 2.56	$ 2.56
058-0105-007-0000	SAFETY LIGHTS ONLY	$ 0.00	$ 2.56	$ 2.56
058-0105-008-0000	SAFETY LIGHTS ONLY	$ 0.00	$ 2.56	$ 2.56
058-0105-009-0000	SAFETY LIGHTS ONLY	$ 0.00	$ 2.56	$ 2.56
058-0105-010-0000	SAFETY LIGHTS ONLY	$ 0.00	$ 2.56	$ 2.56
058-0105-011-0000	SAFETY LIGHTS ONLY	$ 0.00	$ 2.56	$ 2.56

City of Rancho Cordova
Lighting District No. 2012-1
Fiscal Year 2021-22 Assessment Roll

APN	District Classification	Street Light Charge	Safety Light Charge	Total Assessment
058-0105-012-0000	SAFETY LIGHTS ONLY	$ 0.00	$ 2.56	$ 2.56
058-0105-013-0000	SAFETY LIGHTS ONLY	$ 0.00	$ 2.56	$ 2.56
058-0105-014-0000	RESIDENTIAL	$ 15.32	$ 2.56	$ 17.88
058-0105-015-0000	SAFETY LIGHTS ONLY	$ 0.00	$ 2.56	$ 2.56
058-0111-001-0000	SAFETY LIGHTS ONLY	$ 0.00	$ 2.56	$ 2.56
058-0111-002-0000	SAFETY LIGHTS ONLY	$ 0.00	$ 2.56	$ 2.56
058-0111-003-0000	SAFETY LIGHTS ONLY	$ 0.00	$ 2.56	$ 2.56
058-0111-004-0000	SAFETY LIGHTS ONLY	$ 0.00	$ 2.56	$ 2.56
058-0112-001-0000	SAFETY LIGHTS ONLY	$ 0.00	$ 2.56	$ 2.56
058-0112-002-0000	SAFETY LIGHTS ONLY	$ 0.00	$ 2.56	$ 2.56
058-0112-003-0000	SAFETY LIGHTS ONLY	$ 0.00	$ 2.56	$ 2.56
058-0112-004-0000	SAFETY LIGHTS ONLY	$ 0.00	$ 2.56	$ 2.56
058-0112-005-0000	SAFETY LIGHTS ONLY	$ 0.00	$ 2.56	$ 2.56
058-0112-006-0000	SAFETY LIGHTS ONLY	$ 0.00	$ 2.56	$ 2.56
058-0112-007-0000	SAFETY LIGHTS ONLY	$ 0.00	$ 2.56	$ 2.56
058-0113-001-0000	SAFETY LIGHTS ONLY	$ 0.00	$ 2.56	$ 2.56
058-0113-002-0000	SAFETY LIGHTS ONLY	$ 0.00	$ 2.56	$ 2.56
058-0113-003-0000	SAFETY LIGHTS ONLY	$ 0.00	$ 2.56	$ 2.56
058-0113-004-0000	SAFETY LIGHTS ONLY	$ 0.00	$ 2.56	$ 2.56
058-0113-005-0000	SAFETY LIGHTS ONLY	$ 0.00	$ 2.56	$ 2.56
058-0113-006-0000	SAFETY LIGHTS ONLY	$ 0.00	$ 2.56	$ 2.56
058-0113-007-0000	SAFETY LIGHTS ONLY	$ 0.00	$ 2.56	$ 2.56
058-0113-008-0000	SAFETY LIGHTS ONLY	$ 0.00	$ 2.56	$ 2.56
058-0113-009-0000	SAFETY LIGHTS ONLY	$ 0.00	$ 2.56	$ 2.56
058-0113-010-0000	SAFETY LIGHTS ONLY	$ 0.00	$ 2.56	$ 2.56
058-0113-011-0000	SAFETY LIGHTS ONLY	$ 0.00	$ 2.56	$ 2.56
058-0113-012-0000	SAFETY LIGHTS ONLY	$ 0.00	$ 2.56	$ 2.56
058-0113-013-0000	SAFETY LIGHTS ONLY	$ 0.00	$ 2.56	$ 2.56
058-0113-014-0000	SAFETY LIGHTS ONLY	$ 0.00	$ 2.56	$ 2.56
058-0113-015-0000	SAFETY LIGHTS ONLY	$ 0.00	$ 2.56	$ 2.56
058-0113-016-0000	SAFETY LIGHTS ONLY	$ 0.00	$ 2.56	$ 2.56
058-0113-017-0000	SAFETY LIGHTS ONLY	$ 0.00	$ 2.56	$ 2.56
058-0113-018-0000	SAFETY LIGHTS ONLY	$ 0.00	$ 2.56	$ 2.56
058-0113-019-0000	SAFETY LIGHTS ONLY	$ 0.00	$ 2.56	$ 2.56
058-0113-020-0000	SAFETY LIGHTS ONLY	$ 0.00	$ 2.56	$ 2.56
058-0113-021-0000	SAFETY LIGHTS ONLY	$ 0.00	$ 2.56	$ 2.56
058-0113-022-0000	SAFETY LIGHTS ONLY	$ 0.00	$ 2.56	$ 2.56
058-0113-023-0000	SAFETY LIGHTS ONLY	$ 0.00	$ 2.56	$ 2.56
058-0113-024-0000	SAFETY LIGHTS ONLY	$ 0.00	$ 2.56	$ 2.56
058-0113-025-0000	SAFETY LIGHTS ONLY	$ 0.00	$ 2.56	$ 2.56
058-0114-001-0000	SAFETY LIGHTS ONLY	$ 0.00	$ 2.56	$ 2.56
058-0114-002-0000	SAFETY LIGHTS ONLY	$ 0.00	$ 2.56	$ 2.56
058-0114-003-0000	SAFETY LIGHTS ONLY	$ 0.00	$ 2.56	$ 2.56
058-0114-004-0000	SAFETY LIGHTS ONLY	$ 0.00	$ 2.56	$ 2.56

City of Rancho Cordova
Lighting District No. 2012-1
Fiscal Year 2021-22 Assessment Roll

APN	District Classification	Street Light Charge	Safety Light Charge	Total Assessment
058-0114-005-0000	SAFETY LIGHTS ONLY	$ 0.00	$ 2.56	$ 2.56
058-0114-006-0000	SAFETY LIGHTS ONLY	$ 0.00	$ 2.56	$ 2.56
058-0114-007-0000	SAFETY LIGHTS ONLY	$ 0.00	$ 2.56	$ 2.56
058-0114-008-0000	SAFETY LIGHTS ONLY	$ 0.00	$ 2.56	$ 2.56
058-0114-009-0000	SAFETY LIGHTS ONLY	$ 0.00	$ 2.56	$ 2.56
058-0114-010-0000	SAFETY LIGHTS ONLY	$ 0.00	$ 2.56	$ 2.56
058-0114-011-0000	SAFETY LIGHTS ONLY	$ 0.00	$ 2.56	$ 2.56
058-0114-012-0000	SAFETY LIGHTS ONLY	$ 0.00	$ 2.56	$ 2.56
058-0114-013-0000	SAFETY LIGHTS ONLY	$ 0.00	$ 2.56	$ 2.56
058-0114-014-0000	SAFETY LIGHTS ONLY	$ 0.00	$ 2.56	$ 2.56
058-0114-015-0000	SAFETY LIGHTS ONLY	$ 0.00	$ 2.56	$ 2.56
058-0114-016-0000	SAFETY LIGHTS ONLY	$ 0.00	$ 2.56	$ 2.56
058-0114-017-0000	SAFETY LIGHTS ONLY	$ 0.00	$ 2.56	$ 2.56
058-0114-018-0000	SAFETY LIGHTS ONLY	$ 0.00	$ 2.56	$ 2.56
058-0114-019-0000	SAFETY LIGHTS ONLY	$ 0.00	$ 2.56	$ 2.56
058-0114-020-0000	SAFETY LIGHTS ONLY	$ 0.00	$ 2.56	$ 2.56
058-0114-021-0000	SAFETY LIGHTS ONLY	$ 0.00	$ 2.56	$ 2.56
058-0114-022-0000	SAFETY LIGHTS ONLY	$ 0.00	$ 2.56	$ 2.56
058-0114-023-0000	SAFETY LIGHTS ONLY	$ 0.00	$ 2.56	$ 2.56
058-0114-024-0000	SAFETY LIGHTS ONLY	$ 0.00	$ 2.56	$ 2.56
058-0114-025-0000	SAFETY LIGHTS ONLY	$ 0.00	$ 2.56	$ 2.56
058-0114-026-0000	SAFETY LIGHTS ONLY	$ 0.00	$ 2.56	$ 2.56
058-0115-001-0000	SAFETY LIGHTS ONLY	$ 0.00	$ 2.56	$ 2.56
058-0115-002-0000	SAFETY LIGHTS ONLY	$ 0.00	$ 2.56	$ 2.56
058-0115-003-0000	SAFETY LIGHTS ONLY	$ 0.00	$ 2.56	$ 2.56
058-0115-004-0000	SAFETY LIGHTS ONLY	$ 0.00	$ 2.56	$ 2.56
058-0115-005-0000	SAFETY LIGHTS ONLY	$ 0.00	$ 2.56	$ 2.56
058-0115-006-0000	SAFETY LIGHTS ONLY	$ 0.00	$ 2.56	$ 2.56
058-0115-007-0000	SAFETY LIGHTS ONLY	$ 0.00	$ 2.56	$ 2.56
058-0115-008-0000	SAFETY LIGHTS ONLY	$ 0.00	$ 2.56	$ 2.56
058-0115-009-0000	SAFETY LIGHTS ONLY	$ 0.00	$ 2.56	$ 2.56
058-0115-010-0000	SAFETY LIGHTS ONLY	$ 0.00	$ 2.56	$ 2.56
058-0115-011-0000	SAFETY LIGHTS ONLY	$ 0.00	$ 2.56	$ 2.56
058-0115-012-0000	SAFETY LIGHTS ONLY	$ 0.00	$ 2.56	$ 2.56
058-0115-016-0000	SAFETY LIGHTS ONLY	$ 0.00	$ 2.56	$ 2.56
058-0115-017-0000	SAFETY LIGHTS ONLY	$ 0.00	$ 2.56	$ 2.56
058-0116-001-0000	SAFETY LIGHTS ONLY	$ 0.00	$ 2.56	$ 2.56
058-0116-002-0000	SAFETY LIGHTS ONLY	$ 0.00	$ 2.56	$ 2.56
058-0116-003-0000	SAFETY LIGHTS ONLY	$ 0.00	$ 2.56	$ 2.56
058-0116-004-0000	SAFETY LIGHTS ONLY	$ 0.00	$ 2.56	$ 2.56
058-0116-005-0000	SAFETY LIGHTS ONLY	$ 0.00	$ 2.56	$ 2.56
058-0116-006-0000	SAFETY LIGHTS ONLY	$ 0.00	$ 2.56	$ 2.56
058-0116-007-0000	SAFETY LIGHTS ONLY	$ 0.00	$ 2.56	$ 2.56
058-0116-008-0000	SAFETY LIGHTS ONLY	$ 0.00	$ 2.56	$ 2.56

City of Rancho Cordova
Lighting District No. 2012-1
Fiscal Year 2021-22 Assessment Roll

APN	District Classification	Street Light Charge	Safety Light Charge	Total Assessment
058-0116-009-0000	SAFETY LIGHTS ONLY	$ 0.00	$ 2.56	$ 2.56
058-0116-010-0000	SAFETY LIGHTS ONLY	$ 0.00	$ 2.56	$ 2.56
058-0116-011-0000	SAFETY LIGHTS ONLY	$ 0.00	$ 2.56	$ 2.56
058-0116-012-0000	SAFETY LIGHTS ONLY	$ 0.00	$ 2.56	$ 2.56
058-0116-013-0000	SAFETY LIGHTS ONLY	$ 0.00	$ 2.56	$ 2.56
058-0116-014-0000	SAFETY LIGHTS ONLY	$ 0.00	$ 2.56	$ 2.56
058-0116-015-0000	SAFETY LIGHTS ONLY	$ 0.00	$ 2.56	$ 2.56
058-0121-001-0000	SAFETY LIGHTS ONLY	$ 0.00	$ 2.56	$ 2.56
058-0121-002-0000	SAFETY LIGHTS ONLY	$ 0.00	$ 2.56	$ 2.56
058-0121-003-0000	SAFETY LIGHTS ONLY	$ 0.00	$ 2.56	$ 2.56
058-0121-004-0000	SAFETY LIGHTS ONLY	$ 0.00	$ 2.56	$ 2.56
058-0121-005-0000	SAFETY LIGHTS ONLY	$ 0.00	$ 2.56	$ 2.56
058-0121-006-0000	SAFETY LIGHTS ONLY	$ 0.00	$ 2.56	$ 2.56
058-0121-007-0000	SAFETY LIGHTS ONLY	$ 0.00	$ 2.56	$ 2.56
058-0121-008-0000	SAFETY LIGHTS ONLY	$ 0.00	$ 2.56	$ 2.56
058-0121-009-0000	RESIDENTIAL	$ 15.32	$ 2.56	$ 17.88
058-0121-010-0000	SAFETY LIGHTS ONLY	$ 0.00	$ 2.56	$ 2.56
058-0121-011-0000	SAFETY LIGHTS ONLY	$ 0.00	$ 2.56	$ 2.56
058-0121-012-0000	SAFETY LIGHTS ONLY	$ 0.00	$ 2.56	$ 2.56
058-0121-013-0000	SAFETY LIGHTS ONLY	$ 0.00	$ 2.56	$ 2.56
058-0121-014-0000	SAFETY LIGHTS ONLY	$ 0.00	$ 2.56	$ 2.56
058-0121-015-0000	SAFETY LIGHTS ONLY	$ 0.00	$ 2.56	$ 2.56
058-0121-016-0000	SAFETY LIGHTS ONLY	$ 0.00	$ 2.56	$ 2.56
058-0121-017-0000	SAFETY LIGHTS ONLY	$ 0.00	$ 2.56	$ 2.56
058-0121-018-0000	SAFETY LIGHTS ONLY	$ 0.00	$ 2.56	$ 2.56
058-0121-019-0000	SAFETY LIGHTS ONLY	$ 0.00	$ 2.56	$ 2.56
058-0121-020-0000	SAFETY LIGHTS ONLY	$ 0.00	$ 2.56	$ 2.56
058-0121-021-0000	SAFETY LIGHTS ONLY	$ 0.00	$ 2.56	$ 2.56
058-0122-001-0000	RESIDENTIAL	$ 15.32	$ 2.56	$ 17.88
058-0122-002-0000	RESIDENTIAL	$ 15.32	$ 2.56	$ 17.88
058-0122-003-0000	SAFETY LIGHTS ONLY	$ 0.00	$ 2.56	$ 2.56
058-0122-004-0000	SAFETY LIGHTS ONLY	$ 0.00	$ 2.56	$ 2.56
058-0122-005-0000	SAFETY LIGHTS ONLY	$ 0.00	$ 2.56	$ 2.56
058-0122-006-0000	SAFETY LIGHTS ONLY	$ 0.00	$ 2.56	$ 2.56
058-0122-007-0000	SAFETY LIGHTS ONLY	$ 0.00	$ 2.56	$ 2.56
058-0122-008-0000	SAFETY LIGHTS ONLY	$ 0.00	$ 2.56	$ 2.56
058-0122-009-0000	SAFETY LIGHTS ONLY	$ 0.00	$ 2.56	$ 2.56
058-0122-010-0000	SAFETY LIGHTS ONLY	$ 0.00	$ 2.56	$ 2.56
058-0122-011-0000	SAFETY LIGHTS ONLY	$ 0.00	$ 2.56	$ 2.56
058-0122-012-0000	SAFETY LIGHTS ONLY	$ 0.00	$ 2.56	$ 2.56
058-0122-013-0000	SAFETY LIGHTS ONLY	$ 0.00	$ 2.56	$ 2.56
058-0122-014-0000	SAFETY LIGHTS ONLY	$ 0.00	$ 2.56	$ 2.56
058-0122-015-0000	SAFETY LIGHTS ONLY	$ 0.00	$ 2.56	$ 2.56
058-0122-016-0000	RESIDENTIAL	$ 15.32	$ 2.56	$ 17.88

City of Rancho Cordova
Lighting District No. 2012-1
Fiscal Year 2021-22 Assessment Roll

APN	District Classification	Street Light Charge	Safety Light Charge	Total Assessment
058-0123-001-0000	SAFETY LIGHTS ONLY	$ 0.00	$ 2.56	$ 2.56
058-0123-002-0000	SAFETY LIGHTS ONLY	$ 0.00	$ 2.56	$ 2.56
058-0123-003-0000	SAFETY LIGHTS ONLY	$ 0.00	$ 2.56	$ 2.56
058-0124-001-0000	SAFETY LIGHTS ONLY	$ 0.00	$ 2.56	$ 2.56
058-0125-003-0000	SAFETY LIGHTS ONLY	$ 0.00	$ 2.56	$ 2.56
058-0125-004-0000	SAFETY LIGHTS ONLY	$ 0.00	$ 2.56	$ 2.56
058-0125-005-0000	SAFETY LIGHTS ONLY	$ 0.00	$ 2.56	$ 2.56
058-0125-007-0000	SAFETY LIGHTS ONLY	$ 0.00	$ 2.56	$ 2.56
058-0125-008-0000	SAFETY LIGHTS ONLY	$ 0.00	$ 2.56	$ 2.56
058-0126-001-0000	RESIDENTIAL	$ 15.32	$ 2.56	$ 17.88
058-0126-002-0000	SAFETY LIGHTS ONLY	$ 0.00	$ 2.56	$ 2.56
058-0126-003-0000	SAFETY LIGHTS ONLY	$ 0.00	$ 2.56	$ 2.56
058-0126-004-0000	SAFETY LIGHTS ONLY	$ 0.00	$ 2.56	$ 2.56
058-0126-006-0000	SAFETY LIGHTS ONLY	$ 0.00	$ 2.56	$ 2.56
058-0127-001-0000	SAFETY LIGHTS ONLY	$ 0.00	$ 2.56	$ 2.56
058-0127-002-0000	SAFETY LIGHTS ONLY	$ 0.00	$ 2.56	$ 2.56
058-0127-003-0000	SAFETY LIGHTS ONLY	$ 0.00	$ 2.56	$ 2.56
058-0127-004-0000	SAFETY LIGHTS ONLY	$ 0.00	$ 2.56	$ 2.56
058-0127-005-0000	RESIDENTIAL	$ 15.32	$ 2.56	$ 17.88
058-0131-001-0000	SAFETY LIGHTS ONLY	$ 0.00	$ 2.56	$ 2.56
058-0131-002-0000	SAFETY LIGHTS ONLY	$ 0.00	$ 2.56	$ 2.56
058-0131-007-0000	SAFETY LIGHTS ONLY	$ 0.00	$ 2.56	$ 2.56
058-0131-014-0000	SAFETY LIGHTS ONLY	$ 0.00	$ 2.56	$ 2.56
058-0131-015-0000	SAFETY LIGHTS ONLY	$ 0.00	$ 2.56	$ 2.56
058-0131-016-0000	SAFETY LIGHTS ONLY	$ 0.00	$ 2.56	$ 2.56
058-0131-017-0000	SAFETY LIGHTS ONLY	$ 0.00	$ 2.56	$ 2.56
058-0131-018-0000	SAFETY LIGHTS ONLY	$ 0.00	$ 2.56	$ 2.56
058-0131-019-0000	SAFETY LIGHTS ONLY	$ 0.00	$ 2.56	$ 2.56
058-0131-020-0000	SAFETY LIGHTS ONLY	$ 0.00	$ 2.56	$ 2.56
058-0131-021-0000	SAFETY LIGHTS ONLY	$ 0.00	$ 2.56	$ 2.56
058-0131-022-0000	SAFETY LIGHTS ONLY	$ 0.00	$ 2.56	$ 2.56
058-0131-023-0000	SAFETY LIGHTS ONLY	$ 0.00	$ 2.56	$ 2.56
058-0131-024-0000	SAFETY LIGHTS ONLY	$ 0.00	$ 2.56	$ 2.56
058-0131-025-0000	SAFETY LIGHTS ONLY	$ 0.00	$ 2.56	$ 2.56
058-0131-026-0000	SAFETY LIGHTS ONLY	$ 0.00	$ 2.56	$ 2.56
058-0131-027-0000	SAFETY LIGHTS ONLY	$ 0.00	$ 2.56	$ 2.56
058-0131-028-0000	SAFETY LIGHTS ONLY	$ 0.00	$ 2.56	$ 2.56
058-0131-029-0000	SAFETY LIGHTS ONLY	$ 0.00	$ 2.56	$ 2.56
058-0131-032-0000	SAFETY LIGHTS ONLY	$ 0.00	$ 2.56	$ 2.56
058-0131-033-0000	SAFETY LIGHTS ONLY	$ 0.00	$ 2.56	$ 2.56
058-0131-034-0000	SAFETY LIGHTS ONLY	$ 0.00	$ 2.56	$ 2.56
058-0131-035-0000	SAFETY LIGHTS ONLY	$ 0.00	$ 2.56	$ 2.56
058-0131-036-0000	SAFETY LIGHTS ONLY	$ 0.00	$ 2.56	$ 2.56
058-0131-037-0000	SAFETY LIGHTS ONLY	$ 0.00	$ 2.56	$ 2.56

City of Rancho Cordova
Lighting District No. 2012-1
Fiscal Year 2021-22 Assessment Roll

APN	District Classification	Street Light Charge	Safety Light Charge	Total Assessment
058-0131-038-0000	SAFETY LIGHTS ONLY	$ 0.00	$ 2.56	$ 2.56
058-0131-039-0000	SAFETY LIGHTS ONLY	$ 0.00	$ 2.56	$ 2.56
058-0132-014-0000	SAFETY LIGHTS ONLY	$ 0.00	$ 2.56	$ 2.56
058-0132-016-0000	SAFETY LIGHTS ONLY	$ 0.00	$ 2.56	$ 2.56
058-0132-017-0000	SAFETY LIGHTS ONLY	$ 0.00	$ 2.56	$ 2.56
058-0132-018-0000	SAFETY LIGHTS ONLY	$ 0.00	$ 2.56	$ 2.56
058-0132-019-0000	SAFETY LIGHTS ONLY	$ 0.00	$ 2.56	$ 2.56
058-0132-020-0000	SAFETY LIGHTS ONLY	$ 0.00	$ 2.56	$ 2.56
058-0132-021-0000	SAFETY LIGHTS ONLY	$ 0.00	$ 2.56	$ 2.56
058-0132-022-0000	SAFETY LIGHTS ONLY	$ 0.00	$ 2.56	$ 2.56
058-0132-024-0000	SAFETY LIGHTS ONLY	$ 0.00	$ 2.56	$ 2.56
058-0132-025-0000	SAFETY LIGHTS ONLY	$ 0.00	$ 2.56	$ 2.56
058-0132-026-0000	SAFETY LIGHTS ONLY	$ 0.00	$ 2.56	$ 2.56
058-0132-027-0000	SAFETY LIGHTS ONLY	$ 0.00	$ 2.56	$ 2.56
058-0132-028-0000	SAFETY LIGHTS ONLY	$ 0.00	$ 2.56	$ 2.56
058-0133-001-0000	SAFETY LIGHTS ONLY	$ 0.00	$ 2.56	$ 2.56
058-0133-002-0000	SAFETY LIGHTS ONLY	$ 0.00	$ 2.56	$ 2.56
058-0133-003-0000	SAFETY LIGHTS ONLY	$ 0.00	$ 2.56	$ 2.56
058-0133-004-0000	SAFETY LIGHTS ONLY	$ 0.00	$ 2.56	$ 2.56
058-0134-001-0000	SAFETY LIGHTS ONLY	$ 0.00	$ 2.56	$ 2.56
058-0134-002-0000	SAFETY LIGHTS ONLY	$ 0.00	$ 2.56	$ 2.56
058-0134-003-0000	SAFETY LIGHTS ONLY	$ 0.00	$ 2.56	$ 2.56
058-0134-004-0000	SAFETY LIGHTS ONLY	$ 0.00	$ 2.56	$ 2.56
058-0134-005-0000	SAFETY LIGHTS ONLY	$ 0.00	$ 2.56	$ 2.56
058-0134-006-0000	SAFETY LIGHTS ONLY	$ 0.00	$ 2.56	$ 2.56
058-0134-007-0000	SAFETY LIGHTS ONLY	$ 0.00	$ 2.56	$ 2.56
058-0134-008-0000	SAFETY LIGHTS ONLY	$ 0.00	$ 2.56	$ 2.56
058-0134-009-0000	SAFETY LIGHTS ONLY	$ 0.00	$ 2.56	$ 2.56
058-0134-010-0000	SAFETY LIGHTS ONLY	$ 0.00	$ 2.56	$ 2.56
058-0134-011-0000	SAFETY LIGHTS ONLY	$ 0.00	$ 2.56	$ 2.56
058-0134-012-0000	SAFETY LIGHTS ONLY	$ 0.00	$ 2.56	$ 2.56
058-0134-013-0000	SAFETY LIGHTS ONLY	$ 0.00	$ 2.56	$ 2.56
058-0141-001-0000	SAFETY LIGHTS ONLY	$ 0.00	$ 2.56	$ 2.56
058-0141-002-0000	SAFETY LIGHTS ONLY	$ 0.00	$ 2.56	$ 2.56
058-0141-003-0000	SAFETY LIGHTS ONLY	$ 0.00	$ 2.56	$ 2.56
058-0141-004-0000	SAFETY LIGHTS ONLY	$ 0.00	$ 2.56	$ 2.56
058-0141-005-0000	SAFETY LIGHTS ONLY	$ 0.00	$ 2.56	$ 2.56
058-0141-006-0000	SAFETY LIGHTS ONLY	$ 0.00	$ 2.56	$ 2.56
058-0141-007-0000	SAFETY LIGHTS ONLY	$ 0.00	$ 2.56	$ 2.56
058-0142-001-0000	SAFETY LIGHTS ONLY	$ 0.00	$ 2.56	$ 2.56
058-0142-002-0000	SAFETY LIGHTS ONLY	$ 0.00	$ 2.56	$ 2.56
058-0142-003-0000	SAFETY LIGHTS ONLY	$ 0.00	$ 2.56	$ 2.56
058-0142-004-0000	SAFETY LIGHTS ONLY	$ 0.00	$ 2.56	$ 2.56
058-0142-005-0000	SAFETY LIGHTS ONLY	$ 0.00	$ 2.56	$ 2.56

City of Rancho Cordova
Lighting District No. 2012-1
Fiscal Year 2021-22 Assessment Roll

APN	District Classification	Street Light Charge	Safety Light Charge	Total Assessment
058-0142-006-0000	SAFETY LIGHTS ONLY	$ 0.00	$ 2.56	$ 2.56
058-0142-007-0000	SAFETY LIGHTS ONLY	$ 0.00	$ 2.56	$ 2.56
058-0142-008-0000	SAFETY LIGHTS ONLY	$ 0.00	$ 2.56	$ 2.56
058-0142-009-0000	SAFETY LIGHTS ONLY	$ 0.00	$ 2.56	$ 2.56
058-0142-010-0000	SAFETY LIGHTS ONLY	$ 0.00	$ 2.56	$ 2.56
058-0142-011-0000	SAFETY LIGHTS ONLY	$ 0.00	$ 2.56	$ 2.56
058-0142-012-0000	RESIDENTIAL	$ 15.32	$ 2.56	$ 17.88
058-0142-013-0000	SAFETY LIGHTS ONLY	$ 0.00	$ 2.56	$ 2.56
058-0143-001-0000	SAFETY LIGHTS ONLY	$ 0.00	$ 2.56	$ 2.56
058-0143-002-0000	SAFETY LIGHTS ONLY	$ 0.00	$ 2.56	$ 2.56
058-0143-003-0000	SAFETY LIGHTS ONLY	$ 0.00	$ 2.56	$ 2.56
058-0143-004-0000	SAFETY LIGHTS ONLY	$ 0.00	$ 2.56	$ 2.56
058-0143-005-0000	SAFETY LIGHTS ONLY	$ 0.00	$ 2.56	$ 2.56
058-0143-006-0000	SAFETY LIGHTS ONLY	$ 0.00	$ 2.56	$ 2.56
058-0144-001-0000	SAFETY LIGHTS ONLY	$ 0.00	$ 2.56	$ 2.56
058-0144-002-0000	SAFETY LIGHTS ONLY	$ 0.00	$ 2.56	$ 2.56
058-0145-001-0000	SAFETY LIGHTS ONLY	$ 0.00	$ 2.56	$ 2.56
058-0145-002-0000	SAFETY LIGHTS ONLY	$ 0.00	$ 2.56	$ 2.56
058-0145-003-0000	SAFETY LIGHTS ONLY	$ 0.00	$ 2.56	$ 2.56
058-0145-004-0000	SAFETY LIGHTS ONLY	$ 0.00	$ 2.56	$ 2.56
058-0145-005-0000	SAFETY LIGHTS ONLY	$ 0.00	$ 2.56	$ 2.56
058-0145-006-0000	SAFETY LIGHTS ONLY	$ 0.00	$ 2.56	$ 2.56
058-0145-007-0000	SAFETY LIGHTS ONLY	$ 0.00	$ 2.56	$ 2.56
058-0145-008-0000	SAFETY LIGHTS ONLY	$ 0.00	$ 2.56	$ 2.56
058-0145-009-0000	SAFETY LIGHTS ONLY	$ 0.00	$ 2.56	$ 2.56
058-0145-010-0000	RESIDENTIAL	$ 15.32	$ 2.56	$ 17.88
058-0145-011-0000	SAFETY LIGHTS ONLY	$ 0.00	$ 2.56	$ 2.56
058-0145-012-0000	SAFETY LIGHTS ONLY	$ 0.00	$ 2.56	$ 2.56
058-0145-013-0000	SAFETY LIGHTS ONLY	$ 0.00	$ 2.56	$ 2.56
058-0145-014-0000	SAFETY LIGHTS ONLY	$ 0.00	$ 2.56	$ 2.56
058-0145-015-0000	SAFETY LIGHTS ONLY	$ 0.00	$ 2.56	$ 2.56
058-0145-016-0000	SAFETY LIGHTS ONLY	$ 0.00	$ 2.56	$ 2.56
058-0145-017-0000	SAFETY LIGHTS ONLY	$ 0.00	$ 2.56	$ 2.56
058-0145-018-0000	SAFETY LIGHTS ONLY	$ 0.00	$ 2.56	$ 2.56
058-0145-019-0000	SAFETY LIGHTS ONLY	$ 0.00	$ 2.56	$ 2.56
058-0145-020-0000	SAFETY LIGHTS ONLY	$ 0.00	$ 2.56	$ 2.56
058-0145-021-0000	SAFETY LIGHTS ONLY	$ 0.00	$ 2.56	$ 2.56
058-0151-001-0000	SAFETY LIGHTS ONLY	$ 0.00	$ 2.56	$ 2.56
058-0151-002-0000	SAFETY LIGHTS ONLY	$ 0.00	$ 2.56	$ 2.56
058-0151-003-0000	SAFETY LIGHTS ONLY	$ 0.00	$ 2.56	$ 2.56
058-0151-004-0000	SAFETY LIGHTS ONLY	$ 0.00	$ 2.56	$ 2.56
058-0151-005-0000	SAFETY LIGHTS ONLY	$ 0.00	$ 2.56	$ 2.56
058-0151-006-0000	RESIDENTIAL	$ 15.32	$ 2.56	$ 17.88
058-0151-007-0000	SAFETY LIGHTS ONLY	$ 0.00	$ 2.56	$ 2.56

City of Rancho Cordova
Lighting District No. 2012-1
Fiscal Year 2021-22 Assessment Roll

APN	District Classification	Street Light Charge	Safety Light Charge	Total Assessment
058-0151-008-0000	SAFETY LIGHTS ONLY	$ 0.00	$ 2.56	$ 2.56
058-0151-009-0000	SAFETY LIGHTS ONLY	$ 0.00	$ 2.56	$ 2.56
058-0151-010-0000	SAFETY LIGHTS ONLY	$ 0.00	$ 2.56	$ 2.56
058-0152-001-0000	SAFETY LIGHTS ONLY	$ 0.00	$ 2.56	$ 2.56
058-0152-002-0000	SAFETY LIGHTS ONLY	$ 0.00	$ 2.56	$ 2.56
058-0152-003-0000	SAFETY LIGHTS ONLY	$ 0.00	$ 2.56	$ 2.56
058-0152-004-0000	SAFETY LIGHTS ONLY	$ 0.00	$ 2.56	$ 2.56
058-0152-005-0000	SAFETY LIGHTS ONLY	$ 0.00	$ 2.56	$ 2.56
058-0152-006-0000	SAFETY LIGHTS ONLY	$ 0.00	$ 2.56	$ 2.56
058-0152-007-0000	SAFETY LIGHTS ONLY	$ 0.00	$ 2.56	$ 2.56
058-0152-008-0000	SAFETY LIGHTS ONLY	$ 0.00	$ 2.56	$ 2.56
058-0152-009-0000	SAFETY LIGHTS ONLY	$ 0.00	$ 2.56	$ 2.56
058-0152-010-0000	SAFETY LIGHTS ONLY	$ 0.00	$ 2.56	$ 2.56
058-0152-011-0000	SAFETY LIGHTS ONLY	$ 0.00	$ 2.56	$ 2.56
058-0153-001-0000	SAFETY LIGHTS ONLY	$ 0.00	$ 2.56	$ 2.56
058-0153-002-0000	SAFETY LIGHTS ONLY	$ 0.00	$ 2.56	$ 2.56
058-0153-003-0000	SAFETY LIGHTS ONLY	$ 0.00	$ 2.56	$ 2.56
058-0153-004-0000	SAFETY LIGHTS ONLY	$ 0.00	$ 2.56	$ 2.56
058-0153-005-0000	SAFETY LIGHTS ONLY	$ 0.00	$ 2.56	$ 2.56
058-0153-006-0000	RESIDENTIAL	$ 15.32	$ 2.56	$ 17.88
058-0153-007-0000	RESIDENTIAL	$ 15.32	$ 2.56	$ 17.88
058-0153-008-0000	RESIDENTIAL	$ 15.32	$ 2.56	$ 17.88
058-0153-009-0000	RESIDENTIAL	$ 15.32	$ 2.56	$ 17.88
058-0153-010-0000	SAFETY LIGHTS ONLY	$ 0.00	$ 2.56	$ 2.56
058-0153-011-0000	SAFETY LIGHTS ONLY	$ 0.00	$ 2.56	$ 2.56
058-0153-012-0000	SAFETY LIGHTS ONLY	$ 0.00	$ 2.56	$ 2.56
058-0153-013-0000	SAFETY LIGHTS ONLY	$ 0.00	$ 2.56	$ 2.56
058-0153-014-0000	SAFETY LIGHTS ONLY	$ 0.00	$ 2.56	$ 2.56
058-0153-015-0000	SAFETY LIGHTS ONLY	$ 0.00	$ 2.56	$ 2.56
058-0153-016-0000	SAFETY LIGHTS ONLY	$ 0.00	$ 2.56	$ 2.56
058-0153-017-0000	SAFETY LIGHTS ONLY	$ 0.00	$ 2.56	$ 2.56
058-0153-018-0000	SAFETY LIGHTS ONLY	$ 0.00	$ 2.56	$ 2.56
058-0153-019-0000	SAFETY LIGHTS ONLY	$ 0.00	$ 2.56	$ 2.56
058-0153-020-0000	SAFETY LIGHTS ONLY	$ 0.00	$ 2.56	$ 2.56
058-0153-021-0000	SAFETY LIGHTS ONLY	$ 0.00	$ 2.56	$ 2.56
058-0153-022-0000	SAFETY LIGHTS ONLY	$ 0.00	$ 2.56	$ 2.56
058-0153-023-0000	SAFETY LIGHTS ONLY	$ 0.00	$ 2.56	$ 2.56
058-0153-024-0000	SAFETY LIGHTS ONLY	$ 0.00	$ 2.56	$ 2.56
058-0161-001-0000	SAFETY LIGHTS ONLY	$ 0.00	$ 2.56	$ 2.56
058-0162-001-0000	SAFETY LIGHTS ONLY	$ 0.00	$ 2.56	$ 2.56
058-0162-002-0000	SAFETY LIGHTS ONLY	$ 0.00	$ 2.56	$ 2.56
058-0162-003-0000	SAFETY LIGHTS ONLY	$ 0.00	$ 2.56	$ 2.56
058-0162-004-0000	SAFETY LIGHTS ONLY	$ 0.00	$ 2.56	$ 2.56
058-0162-005-0000	SAFETY LIGHTS ONLY	$ 0.00	$ 2.56	$ 2.56

City of Rancho Cordova
Lighting District No. 2012-1
Fiscal Year 2021-22 Assessment Roll

APN	District Classification	Street Light Charge	Safety Light Charge	Total Assessment
058-0162-006-0000	SAFETY LIGHTS ONLY	$ 0.00	$ 2.56	$ 2.56
058-0162-007-0000	SAFETY LIGHTS ONLY	$ 0.00	$ 2.56	$ 2.56
058-0162-008-0000	SAFETY LIGHTS ONLY	$ 0.00	$ 2.56	$ 2.56
058-0162-009-0000	SAFETY LIGHTS ONLY	$ 0.00	$ 2.56	$ 2.56
058-0162-010-0000	SAFETY LIGHTS ONLY	$ 0.00	$ 2.56	$ 2.56
058-0162-011-0000	SAFETY LIGHTS ONLY	$ 0.00	$ 2.56	$ 2.56
058-0162-012-0000	SAFETY LIGHTS ONLY	$ 0.00	$ 2.56	$ 2.56
058-0162-013-0000	SAFETY LIGHTS ONLY	$ 0.00	$ 2.56	$ 2.56
058-0162-014-0000	SAFETY LIGHTS ONLY	$ 0.00	$ 2.56	$ 2.56
058-0162-015-0000	SAFETY LIGHTS ONLY	$ 0.00	$ 2.56	$ 2.56
058-0162-016-0000	SAFETY LIGHTS ONLY	$ 0.00	$ 2.56	$ 2.56
058-0162-017-0000	SAFETY LIGHTS ONLY	$ 0.00	$ 2.56	$ 2.56
058-0162-018-0000	SAFETY LIGHTS ONLY	$ 0.00	$ 2.56	$ 2.56
058-0162-019-0000	SAFETY LIGHTS ONLY	$ 0.00	$ 2.56	$ 2.56
058-0162-020-0000	SAFETY LIGHTS ONLY	$ 0.00	$ 2.56	$ 2.56
058-0162-021-0000	SAFETY LIGHTS ONLY	$ 0.00	$ 2.56	$ 2.56
058-0162-022-0000	SAFETY LIGHTS ONLY	$ 0.00	$ 2.56	$ 2.56
058-0162-023-0000	SAFETY LIGHTS ONLY	$ 0.00	$ 2.56	$ 2.56
058-0162-024-0000	SAFETY LIGHTS ONLY	$ 0.00	$ 2.56	$ 2.56
058-0163-001-0000	SAFETY LIGHTS ONLY	$ 0.00	$ 2.56	$ 2.56
058-0163-002-0000	SAFETY LIGHTS ONLY	$ 0.00	$ 2.56	$ 2.56
058-0163-003-0000	SAFETY LIGHTS ONLY	$ 0.00	$ 2.56	$ 2.56
058-0163-004-0000	SAFETY LIGHTS ONLY	$ 0.00	$ 2.56	$ 2.56
058-0163-005-0000	SAFETY LIGHTS ONLY	$ 0.00	$ 2.56	$ 2.56
058-0163-006-0000	SAFETY LIGHTS ONLY	$ 0.00	$ 2.56	$ 2.56
058-0163-007-0000	SAFETY LIGHTS ONLY	$ 0.00	$ 2.56	$ 2.56
058-0163-008-0000	SAFETY LIGHTS ONLY	$ 0.00	$ 2.56	$ 2.56
058-0163-009-0000	SAFETY LIGHTS ONLY	$ 0.00	$ 2.56	$ 2.56
058-0163-010-0000	SAFETY LIGHTS ONLY	$ 0.00	$ 2.56	$ 2.56
058-0163-011-0000	SAFETY LIGHTS ONLY	$ 0.00	$ 2.56	$ 2.56
058-0163-012-0000	SAFETY LIGHTS ONLY	$ 0.00	$ 2.56	$ 2.56
058-0163-013-0000	SAFETY LIGHTS ONLY	$ 0.00	$ 2.56	$ 2.56
058-0163-014-0000	SAFETY LIGHTS ONLY	$ 0.00	$ 2.56	$ 2.56
058-0163-015-0000	SAFETY LIGHTS ONLY	$ 0.00	$ 2.56	$ 2.56
058-0163-016-0000	SAFETY LIGHTS ONLY	$ 0.00	$ 2.56	$ 2.56
058-0163-017-0000	SAFETY LIGHTS ONLY	$ 0.00	$ 2.56	$ 2.56
058-0163-018-0000	SAFETY LIGHTS ONLY	$ 0.00	$ 2.56	$ 2.56
058-0171-001-0000	SAFETY LIGHTS ONLY	$ 0.00	$ 2.56	$ 2.56
058-0171-002-0000	SAFETY LIGHTS ONLY	$ 0.00	$ 2.56	$ 2.56
058-0171-003-0000	SAFETY LIGHTS ONLY	$ 0.00	$ 2.56	$ 2.56
058-0171-004-0000	SAFETY LIGHTS ONLY	$ 0.00	$ 2.56	$ 2.56
058-0171-005-0000	SAFETY LIGHTS ONLY	$ 0.00	$ 2.56	$ 2.56
058-0171-006-0000	SAFETY LIGHTS ONLY	$ 0.00	$ 2.56	$ 2.56
058-0171-007-0000	SAFETY LIGHTS ONLY	$ 0.00	$ 2.56	$ 2.56

City of Rancho Cordova
Lighting District No. 2012-1
Fiscal Year 2021-22 Assessment Roll

APN	District Classification	Street Light Charge	Safety Light Charge	Total Assessment
058-0171-008-0000	SAFETY LIGHTS ONLY	$ 0.00	$ 2.56	$ 2.56
058-0171-009-0000	SAFETY LIGHTS ONLY	$ 0.00	$ 2.56	$ 2.56
058-0171-010-0000	SAFETY LIGHTS ONLY	$ 0.00	$ 2.56	$ 2.56
058-0172-001-0000	SAFETY LIGHTS ONLY	$ 0.00	$ 2.56	$ 2.56
058-0172-002-0000	SAFETY LIGHTS ONLY	$ 0.00	$ 2.56	$ 2.56
058-0172-003-0000	SAFETY LIGHTS ONLY	$ 0.00	$ 2.56	$ 2.56
058-0172-004-0000	SAFETY LIGHTS ONLY	$ 0.00	$ 2.56	$ 2.56
058-0172-005-0000	SAFETY LIGHTS ONLY	$ 0.00	$ 2.56	$ 2.56
058-0172-006-0000	SAFETY LIGHTS ONLY	$ 0.00	$ 2.56	$ 2.56
058-0172-007-0000	SAFETY LIGHTS ONLY	$ 0.00	$ 2.56	$ 2.56
058-0172-008-0000	SAFETY LIGHTS ONLY	$ 0.00	$ 2.56	$ 2.56
058-0172-009-0000	SAFETY LIGHTS ONLY	$ 0.00	$ 2.56	$ 2.56
058-0172-010-0000	SAFETY LIGHTS ONLY	$ 0.00	$ 2.56	$ 2.56
058-0172-011-0000	SAFETY LIGHTS ONLY	$ 0.00	$ 2.56	$ 2.56
058-0172-012-0000	SAFETY LIGHTS ONLY	$ 0.00	$ 2.56	$ 2.56
058-0173-001-0000	SAFETY LIGHTS ONLY	$ 0.00	$ 2.56	$ 2.56
058-0173-002-0000	SAFETY LIGHTS ONLY	$ 0.00	$ 2.56	$ 2.56
058-0173-003-0000	SAFETY LIGHTS ONLY	$ 0.00	$ 2.56	$ 2.56
058-0173-004-0000	SAFETY LIGHTS ONLY	$ 0.00	$ 2.56	$ 2.56
058-0173-005-0000	SAFETY LIGHTS ONLY	$ 0.00	$ 2.56	$ 2.56
058-0173-006-0000	SAFETY LIGHTS ONLY	$ 0.00	$ 2.56	$ 2.56
058-0173-007-0000	SAFETY LIGHTS ONLY	$ 0.00	$ 2.56	$ 2.56
058-0173-008-0000	SAFETY LIGHTS ONLY	$ 0.00	$ 2.56	$ 2.56
058-0173-009-0000	SAFETY LIGHTS ONLY	$ 0.00	$ 2.56	$ 2.56
058-0173-010-0000	SAFETY LIGHTS ONLY	$ 0.00	$ 2.56	$ 2.56
058-0173-011-0000	SAFETY LIGHTS ONLY	$ 0.00	$ 2.56	$ 2.56
058-0173-012-0000	SAFETY LIGHTS ONLY	$ 0.00	$ 2.56	$ 2.56
058-0173-013-0000	SAFETY LIGHTS ONLY	$ 0.00	$ 2.56	$ 2.56
058-0173-014-0000	SAFETY LIGHTS ONLY	$ 0.00	$ 2.56	$ 2.56
058-0173-015-0000	SAFETY LIGHTS ONLY	$ 0.00	$ 2.56	$ 2.56
058-0173-016-0000	SAFETY LIGHTS ONLY	$ 0.00	$ 2.56	$ 2.56
058-0173-017-0000	SAFETY LIGHTS ONLY	$ 0.00	$ 2.56	$ 2.56
058-0173-018-0000	SAFETY LIGHTS ONLY	$ 0.00	$ 2.56	$ 2.56
058-0173-019-0000	SAFETY LIGHTS ONLY	$ 0.00	$ 2.56	$ 2.56
058-0173-020-0000	SAFETY LIGHTS ONLY	$ 0.00	$ 2.56	$ 2.56
058-0173-021-0000	SAFETY LIGHTS ONLY	$ 0.00	$ 2.56	$ 2.56
058-0173-022-0000	SAFETY LIGHTS ONLY	$ 0.00	$ 2.56	$ 2.56
058-0173-023-0000	SAFETY LIGHTS ONLY	$ 0.00	$ 2.56	$ 2.56
058-0173-024-0000	SAFETY LIGHTS ONLY	$ 0.00	$ 2.56	$ 2.56
058-0173-025-0000	SAFETY LIGHTS ONLY	$ 0.00	$ 2.56	$ 2.56
058-0173-026-0000	SAFETY LIGHTS ONLY	$ 0.00	$ 2.56	$ 2.56
058-0173-027-0000	SAFETY LIGHTS ONLY	$ 0.00	$ 2.56	$ 2.56
058-0174-001-0000	SAFETY LIGHTS ONLY	$ 0.00	$ 2.56	$ 2.56
058-0174-002-0000	SAFETY LIGHTS ONLY	$ 0.00	$ 2.56	$ 2.56

City of Rancho Cordova
Lighting District No. 2012-1
Fiscal Year 2021-22 Assessment Roll

APN	District Classification	Street Light Charge	Safety Light Charge	Total Assessment
058-0174-003-0000	SAFETY LIGHTS ONLY	$ 0.00	$ 2.56	$ 2.56
058-0174-004-0000	SAFETY LIGHTS ONLY	$ 0.00	$ 2.56	$ 2.56
058-0174-005-0000	SAFETY LIGHTS ONLY	$ 0.00	$ 2.56	$ 2.56
058-0174-006-0000	SAFETY LIGHTS ONLY	$ 0.00	$ 2.56	$ 2.56
058-0174-007-0000	SAFETY LIGHTS ONLY	$ 0.00	$ 2.56	$ 2.56
058-0174-008-0000	SAFETY LIGHTS ONLY	$ 0.00	$ 2.56	$ 2.56
058-0174-009-0000	SAFETY LIGHTS ONLY	$ 0.00	$ 2.56	$ 2.56
058-0174-010-0000	SAFETY LIGHTS ONLY	$ 0.00	$ 2.56	$ 2.56
058-0174-011-0000	SAFETY LIGHTS ONLY	$ 0.00	$ 2.56	$ 2.56
058-0174-012-0000	SAFETY LIGHTS ONLY	$ 0.00	$ 2.56	$ 2.56
058-0174-013-0000	SAFETY LIGHTS ONLY	$ 0.00	$ 2.56	$ 2.56
058-0174-014-0000	SAFETY LIGHTS ONLY	$ 0.00	$ 2.56	$ 2.56
058-0174-015-0000	SAFETY LIGHTS ONLY	$ 0.00	$ 2.56	$ 2.56
058-0174-016-0000	SAFETY LIGHTS ONLY	$ 0.00	$ 2.56	$ 2.56
058-0174-017-0000	SAFETY LIGHTS ONLY	$ 0.00	$ 2.56	$ 2.56
058-0174-018-0000	SAFETY LIGHTS ONLY	$ 0.00	$ 2.56	$ 2.56
058-0174-019-0000	SAFETY LIGHTS ONLY	$ 0.00	$ 2.56	$ 2.56
058-0174-020-0000	SAFETY LIGHTS ONLY	$ 0.00	$ 2.56	$ 2.56
058-0174-021-0000	SAFETY LIGHTS ONLY	$ 0.00	$ 2.56	$ 2.56
058-0174-022-0000	SAFETY LIGHTS ONLY	$ 0.00	$ 2.56	$ 2.56
058-0174-023-0000	SAFETY LIGHTS ONLY	$ 0.00	$ 2.56	$ 2.56
058-0174-024-0000	SAFETY LIGHTS ONLY	$ 0.00	$ 2.56	$ 2.56
058-0174-025-0000	SAFETY LIGHTS ONLY	$ 0.00	$ 2.56	$ 2.56
058-0181-001-0000	RESIDENTIAL	$ 15.32	$ 2.56	$ 17.88
058-0181-002-0000	SAFETY LIGHTS ONLY	$ 0.00	$ 2.56	$ 2.56
058-0181-003-0000	SAFETY LIGHTS ONLY	$ 0.00	$ 2.56	$ 2.56
058-0181-004-0000	SAFETY LIGHTS ONLY	$ 0.00	$ 2.56	$ 2.56
058-0181-005-0000	SAFETY LIGHTS ONLY	$ 0.00	$ 2.56	$ 2.56
058-0181-006-0000	SAFETY LIGHTS ONLY	$ 0.00	$ 2.56	$ 2.56
058-0181-007-0000	SAFETY LIGHTS ONLY	$ 0.00	$ 2.56	$ 2.56
058-0181-008-0000	SAFETY LIGHTS ONLY	$ 0.00	$ 2.56	$ 2.56
058-0181-009-0000	SAFETY LIGHTS ONLY	$ 0.00	$ 2.56	$ 2.56
058-0181-010-0000	SAFETY LIGHTS ONLY	$ 0.00	$ 2.56	$ 2.56
058-0181-011-0000	SAFETY LIGHTS ONLY	$ 0.00	$ 2.56	$ 2.56
058-0181-012-0000	SAFETY LIGHTS ONLY	$ 0.00	$ 2.56	$ 2.56
058-0181-013-0000	SAFETY LIGHTS ONLY	$ 0.00	$ 2.56	$ 2.56
058-0181-014-0000	SAFETY LIGHTS ONLY	$ 0.00	$ 2.56	$ 2.56
058-0181-015-0000	SAFETY LIGHTS ONLY	$ 0.00	$ 2.56	$ 2.56
058-0181-016-0000	SAFETY LIGHTS ONLY	$ 0.00	$ 2.56	$ 2.56
058-0181-017-0000	SAFETY LIGHTS ONLY	$ 0.00	$ 2.56	$ 2.56
058-0181-018-0000	SAFETY LIGHTS ONLY	$ 0.00	$ 2.56	$ 2.56
058-0181-019-0000	SAFETY LIGHTS ONLY	$ 0.00	$ 2.56	$ 2.56
058-0181-020-0000	SAFETY LIGHTS ONLY	$ 0.00	$ 2.56	$ 2.56
058-0181-021-0000	SAFETY LIGHTS ONLY	$ 0.00	$ 2.56	$ 2.56

City of Rancho Cordova
Lighting District No. 2012-1
Fiscal Year 2021-22 Assessment Roll

APN	District Classification	Street Light Charge	Safety Light Charge	Total Assessment
058-0181-022-0000	SAFETY LIGHTS ONLY	$ 0.00	$ 2.56	$ 2.56
058-0181-023-0000	SAFETY LIGHTS ONLY	$ 0.00	$ 2.56	$ 2.56
058-0181-024-0000	SAFETY LIGHTS ONLY	$ 0.00	$ 2.56	$ 2.56
058-0181-025-0000	SAFETY LIGHTS ONLY	$ 0.00	$ 2.56	$ 2.56
058-0181-026-0000	SAFETY LIGHTS ONLY	$ 0.00	$ 2.56	$ 2.56
058-0181-027-0000	SAFETY LIGHTS ONLY	$ 0.00	$ 2.56	$ 2.56
058-0181-028-0000	SAFETY LIGHTS ONLY	$ 0.00	$ 2.56	$ 2.56
058-0181-029-0000	SAFETY LIGHTS ONLY	$ 0.00	$ 2.56	$ 2.56
058-0181-030-0000	SAFETY LIGHTS ONLY	$ 0.00	$ 2.56	$ 2.56
058-0182-001-0000	SAFETY LIGHTS ONLY	$ 0.00	$ 2.56	$ 2.56
058-0182-002-0000	SAFETY LIGHTS ONLY	$ 0.00	$ 2.56	$ 2.56
058-0182-003-0000	SAFETY LIGHTS ONLY	$ 0.00	$ 2.56	$ 2.56
058-0182-004-0000	SAFETY LIGHTS ONLY	$ 0.00	$ 2.56	$ 2.56
058-0182-005-0000	SAFETY LIGHTS ONLY	$ 0.00	$ 2.56	$ 2.56
058-0182-006-0000	SAFETY LIGHTS ONLY	$ 0.00	$ 2.56	$ 2.56
058-0182-007-0000	SAFETY LIGHTS ONLY	$ 0.00	$ 2.56	$ 2.56
058-0182-008-0000	SAFETY LIGHTS ONLY	$ 0.00	$ 2.56	$ 2.56
058-0182-009-0000	SAFETY LIGHTS ONLY	$ 0.00	$ 2.56	$ 2.56
058-0182-010-0000	SAFETY LIGHTS ONLY	$ 0.00	$ 2.56	$ 2.56
058-0182-011-0000	SAFETY LIGHTS ONLY	$ 0.00	$ 2.56	$ 2.56
058-0182-012-0000	SAFETY LIGHTS ONLY	$ 0.00	$ 2.56	$ 2.56
058-0182-013-0000	SAFETY LIGHTS ONLY	$ 0.00	$ 2.56	$ 2.56
058-0182-014-0000	SAFETY LIGHTS ONLY	$ 0.00	$ 2.56	$ 2.56
058-0182-015-0000	SAFETY LIGHTS ONLY	$ 0.00	$ 2.56	$ 2.56
058-0182-016-0000	SAFETY LIGHTS ONLY	$ 0.00	$ 2.56	$ 2.56
058-0182-017-0000	SAFETY LIGHTS ONLY	$ 0.00	$ 2.56	$ 2.56
058-0182-018-0000	SAFETY LIGHTS ONLY	$ 0.00	$ 2.56	$ 2.56
058-0182-019-0000	SAFETY LIGHTS ONLY	$ 0.00	$ 2.56	$ 2.56
058-0182-020-0000	SAFETY LIGHTS ONLY	$ 0.00	$ 2.56	$ 2.56
058-0182-021-0000	SAFETY LIGHTS ONLY	$ 0.00	$ 2.56	$ 2.56
058-0191-001-0000	SAFETY LIGHTS ONLY	$ 0.00	$ 2.56	$ 2.56
058-0191-002-0000	SAFETY LIGHTS ONLY	$ 0.00	$ 2.56	$ 2.56
058-0191-003-0000	SAFETY LIGHTS ONLY	$ 0.00	$ 2.56	$ 2.56
058-0191-004-0000	SAFETY LIGHTS ONLY	$ 0.00	$ 2.56	$ 2.56
058-0191-005-0000	SAFETY LIGHTS ONLY	$ 0.00	$ 2.56	$ 2.56
058-0191-006-0000	SAFETY LIGHTS ONLY	$ 0.00	$ 2.56	$ 2.56
058-0191-007-0000	SAFETY LIGHTS ONLY	$ 0.00	$ 2.56	$ 2.56
058-0191-008-0000	SAFETY LIGHTS ONLY	$ 0.00	$ 2.56	$ 2.56
058-0191-009-0000	SAFETY LIGHTS ONLY	$ 0.00	$ 2.56	$ 2.56
058-0191-010-0000	SAFETY LIGHTS ONLY	$ 0.00	$ 2.56	$ 2.56
058-0191-011-0000	SAFETY LIGHTS ONLY	$ 0.00	$ 2.56	$ 2.56
058-0191-012-0000	SAFETY LIGHTS ONLY	$ 0.00	$ 2.56	$ 2.56
058-0191-013-0000	SAFETY LIGHTS ONLY	$ 0.00	$ 2.56	$ 2.56
058-0191-014-0000	SAFETY LIGHTS ONLY	$ 0.00	$ 2.56	$ 2.56

City of Rancho Cordova
Lighting District No. 2012-1
Fiscal Year 2021-22 Assessment Roll

APN	District Classification	Street Light Charge	Safety Light Charge	Total Assessment
058-0191-015-0000	SAFETY LIGHTS ONLY	$ 0.00	$ 2.56	$ 2.56
058-0191-016-0000	SAFETY LIGHTS ONLY	$ 0.00	$ 2.56	$ 2.56
058-0191-017-0000	SAFETY LIGHTS ONLY	$ 0.00	$ 2.56	$ 2.56
058-0191-018-0000	SAFETY LIGHTS ONLY	$ 0.00	$ 2.56	$ 2.56
058-0191-019-0000	SAFETY LIGHTS ONLY	$ 0.00	$ 2.56	$ 2.56
058-0191-020-0000	SAFETY LIGHTS ONLY	$ 0.00	$ 2.56	$ 2.56
058-0192-001-0000	SAFETY LIGHTS ONLY	$ 0.00	$ 2.56	$ 2.56
058-0192-002-0000	SAFETY LIGHTS ONLY	$ 0.00	$ 2.56	$ 2.56
058-0192-003-0000	SAFETY LIGHTS ONLY	$ 0.00	$ 2.56	$ 2.56
058-0192-004-0000	SAFETY LIGHTS ONLY	$ 0.00	$ 2.56	$ 2.56
058-0192-005-0000	SAFETY LIGHTS ONLY	$ 0.00	$ 2.56	$ 2.56
058-0192-006-0000	SAFETY LIGHTS ONLY	$ 0.00	$ 2.56	$ 2.56
058-0192-007-0000	SAFETY LIGHTS ONLY	$ 0.00	$ 2.56	$ 2.56
058-0192-008-0000	SAFETY LIGHTS ONLY	$ 0.00	$ 2.56	$ 2.56
058-0192-009-0000	SAFETY LIGHTS ONLY	$ 0.00	$ 2.56	$ 2.56
058-0192-010-0000	SAFETY LIGHTS ONLY	$ 0.00	$ 2.56	$ 2.56
058-0192-011-0000	SAFETY LIGHTS ONLY	$ 0.00	$ 2.56	$ 2.56
058-0192-012-0000	SAFETY LIGHTS ONLY	$ 0.00	$ 2.56	$ 2.56
058-0192-013-0000	SAFETY LIGHTS ONLY	$ 0.00	$ 2.56	$ 2.56
058-0192-014-0000	SAFETY LIGHTS ONLY	$ 0.00	$ 2.56	$ 2.56
058-0192-015-0000	SAFETY LIGHTS ONLY	$ 0.00	$ 2.56	$ 2.56
058-0192-016-0000	SAFETY LIGHTS ONLY	$ 0.00	$ 2.56	$ 2.56
058-0192-017-0000	SAFETY LIGHTS ONLY	$ 0.00	$ 2.56	$ 2.56
058-0192-018-0000	SAFETY LIGHTS ONLY	$ 0.00	$ 2.56	$ 2.56
058-0192-019-0000	SAFETY LIGHTS ONLY	$ 0.00	$ 2.56	$ 2.56
058-0192-020-0000	SAFETY LIGHTS ONLY	$ 0.00	$ 2.56	$ 2.56
058-0192-021-0000	SAFETY LIGHTS ONLY	$ 0.00	$ 2.56	$ 2.56
058-0192-022-0000	SAFETY LIGHTS ONLY	$ 0.00	$ 2.56	$ 2.56
058-0192-023-0000	SAFETY LIGHTS ONLY	$ 0.00	$ 2.56	$ 2.56
058-0193-001-0000	SAFETY LIGHTS ONLY	$ 0.00	$ 2.56	$ 2.56
058-0193-002-0000	SAFETY LIGHTS ONLY	$ 0.00	$ 2.56	$ 2.56
058-0193-003-0000	SAFETY LIGHTS ONLY	$ 0.00	$ 2.56	$ 2.56
058-0193-004-0000	SAFETY LIGHTS ONLY	$ 0.00	$ 2.56	$ 2.56
058-0193-005-0000	SAFETY LIGHTS ONLY	$ 0.00	$ 2.56	$ 2.56
058-0193-006-0000	SAFETY LIGHTS ONLY	$ 0.00	$ 2.56	$ 2.56
058-0193-007-0000	SAFETY LIGHTS ONLY	$ 0.00	$ 2.56	$ 2.56
058-0193-008-0000	SAFETY LIGHTS ONLY	$ 0.00	$ 2.56	$ 2.56
058-0193-009-0000	SAFETY LIGHTS ONLY	$ 0.00	$ 2.56	$ 2.56
058-0193-010-0000	SAFETY LIGHTS ONLY	$ 0.00	$ 2.56	$ 2.56
058-0193-011-0000	SAFETY LIGHTS ONLY	$ 0.00	$ 2.56	$ 2.56
058-0193-012-0000	SAFETY LIGHTS ONLY	$ 0.00	$ 2.56	$ 2.56
058-0193-013-0000	SAFETY LIGHTS ONLY	$ 0.00	$ 2.56	$ 2.56
058-0193-014-0000	SAFETY LIGHTS ONLY	$ 0.00	$ 2.56	$ 2.56
058-0193-015-0000	SAFETY LIGHTS ONLY	$ 0.00	$ 2.56	$ 2.56

City of Rancho Cordova
Lighting District No. 2012-1
Fiscal Year 2021-22 Assessment Roll

APN	District Classification	Street Light Charge	Safety Light Charge	Total Assessment
058-0193-016-0000	SAFETY LIGHTS ONLY	$ 0.00	$ 2.56	$ 2.56
058-0193-017-0000	SAFETY LIGHTS ONLY	$ 0.00	$ 2.56	$ 2.56
058-0201-001-0000	SAFETY LIGHTS ONLY	$ 0.00	$ 2.56	$ 2.56
058-0201-002-0000	SAFETY LIGHTS ONLY	$ 0.00	$ 2.56	$ 2.56
058-0201-003-0000	SAFETY LIGHTS ONLY	$ 0.00	$ 2.56	$ 2.56
058-0202-001-0000	SAFETY LIGHTS ONLY	$ 0.00	$ 2.56	$ 2.56
058-0202-002-0000	SAFETY LIGHTS ONLY	$ 0.00	$ 2.56	$ 2.56
058-0202-003-0000	SAFETY LIGHTS ONLY	$ 0.00	$ 2.56	$ 2.56
058-0202-004-0000	SAFETY LIGHTS ONLY	$ 0.00	$ 2.56	$ 2.56
058-0202-005-0000	SAFETY LIGHTS ONLY	$ 0.00	$ 2.56	$ 2.56
058-0202-006-0000	SAFETY LIGHTS ONLY	$ 0.00	$ 2.56	$ 2.56
058-0202-007-0000	SAFETY LIGHTS ONLY	$ 0.00	$ 2.56	$ 2.56
058-0202-008-0000	SAFETY LIGHTS ONLY	$ 0.00	$ 2.56	$ 2.56
058-0202-009-0000	SAFETY LIGHTS ONLY	$ 0.00	$ 2.56	$ 2.56
058-0202-010-0000	SAFETY LIGHTS ONLY	$ 0.00	$ 2.56	$ 2.56
058-0202-011-0000	SAFETY LIGHTS ONLY	$ 0.00	$ 2.56	$ 2.56
058-0203-001-0000	SAFETY LIGHTS ONLY	$ 0.00	$ 2.56	$ 2.56
058-0203-002-0000	SAFETY LIGHTS ONLY	$ 0.00	$ 2.56	$ 2.56
058-0203-003-0000	SAFETY LIGHTS ONLY	$ 0.00	$ 2.56	$ 2.56
058-0204-001-0000	SAFETY LIGHTS ONLY	$ 0.00	$ 2.56	$ 2.56
058-0204-002-0000	SAFETY LIGHTS ONLY	$ 0.00	$ 2.56	$ 2.56
058-0204-003-0000	SAFETY LIGHTS ONLY	$ 0.00	$ 2.56	$ 2.56
058-0204-004-0000	SAFETY LIGHTS ONLY	$ 0.00	$ 2.56	$ 2.56
058-0204-005-0000	SAFETY LIGHTS ONLY	$ 0.00	$ 2.56	$ 2.56
058-0204-006-0000	SAFETY LIGHTS ONLY	$ 0.00	$ 2.56	$ 2.56
058-0205-001-0000	SAFETY LIGHTS ONLY	$ 0.00	$ 2.56	$ 2.56
058-0205-002-0000	SAFETY LIGHTS ONLY	$ 0.00	$ 2.56	$ 2.56
058-0206-001-0000	SAFETY LIGHTS ONLY	$ 0.00	$ 2.56	$ 2.56
058-0206-002-0000	SAFETY LIGHTS ONLY	$ 0.00	$ 2.56	$ 2.56
058-0206-003-0000	SAFETY LIGHTS ONLY	$ 0.00	$ 2.56	$ 2.56
058-0206-004-0000	SAFETY LIGHTS ONLY	$ 0.00	$ 2.56	$ 2.56
058-0206-005-0000	SAFETY LIGHTS ONLY	$ 0.00	$ 2.56	$ 2.56
058-0206-006-0000	SAFETY LIGHTS ONLY	$ 0.00	$ 2.56	$ 2.56
058-0206-007-0000	SAFETY LIGHTS ONLY	$ 0.00	$ 2.56	$ 2.56
058-0206-008-0000	RESIDENTIAL	$ 15.32	$ 2.56	$ 17.88
058-0206-009-0000	SAFETY LIGHTS ONLY	$ 0.00	$ 2.56	$ 2.56
058-0206-010-0000	SAFETY LIGHTS ONLY	$ 0.00	$ 2.56	$ 2.56
058-0206-011-0000	SAFETY LIGHTS ONLY	$ 0.00	$ 2.56	$ 2.56
058-0206-012-0000	SAFETY LIGHTS ONLY	$ 0.00	$ 2.56	$ 2.56
058-0206-013-0000	SAFETY LIGHTS ONLY	$ 0.00	$ 2.56	$ 2.56
058-0206-014-0000	SAFETY LIGHTS ONLY	$ 0.00	$ 2.56	$ 2.56
058-0206-015-0000	SAFETY LIGHTS ONLY	$ 0.00	$ 2.56	$ 2.56
058-0206-016-0000	SAFETY LIGHTS ONLY	$ 0.00	$ 2.56	$ 2.56
058-0206-017-0000	SAFETY LIGHTS ONLY	$ 0.00	$ 2.56	$ 2.56

City of Rancho Cordova
Lighting District No. 2012-1
Fiscal Year 2021-22 Assessment Roll

APN	District Classification	Street Light Charge	Safety Light Charge	Total Assessment
058-0206-018-0000	SAFETY LIGHTS ONLY	$ 0.00	$ 2.56	$ 2.56
058-0211-001-0000	RESIDENTIAL	$ 15.32	$ 2.56	$ 17.88
058-0211-002-0000	SAFETY LIGHTS ONLY	$ 0.00	$ 2.56	$ 2.56
058-0212-001-0000	SAFETY LIGHTS ONLY	$ 0.00	$ 2.56	$ 2.56
058-0212-002-0000	SAFETY LIGHTS ONLY	$ 0.00	$ 2.56	$ 2.56
058-0213-001-0000	SAFETY LIGHTS ONLY	$ 0.00	$ 2.56	$ 2.56
058-0213-002-0000	SAFETY LIGHTS ONLY	$ 0.00	$ 2.56	$ 2.56
058-0213-003-0000	SAFETY LIGHTS ONLY	$ 0.00	$ 2.56	$ 2.56
058-0213-004-0000	SAFETY LIGHTS ONLY	$ 0.00	$ 2.56	$ 2.56
058-0213-005-0000	SAFETY LIGHTS ONLY	$ 0.00	$ 2.56	$ 2.56
058-0213-006-0000	SAFETY LIGHTS ONLY	$ 0.00	$ 2.56	$ 2.56
058-0214-001-0000	SAFETY LIGHTS ONLY	$ 0.00	$ 2.56	$ 2.56
058-0214-002-0000	SAFETY LIGHTS ONLY	$ 0.00	$ 2.56	$ 2.56
058-0214-003-0000	SAFETY LIGHTS ONLY	$ 0.00	$ 2.56	$ 2.56
058-0214-004-0000	SAFETY LIGHTS ONLY	$ 0.00	$ 2.56	$ 2.56
058-0214-005-0000	SAFETY LIGHTS ONLY	$ 0.00	$ 2.56	$ 2.56
058-0214-006-0000	SAFETY LIGHTS ONLY	$ 0.00	$ 2.56	$ 2.56
058-0214-007-0000	SAFETY LIGHTS ONLY	$ 0.00	$ 2.56	$ 2.56
058-0214-008-0000	SAFETY LIGHTS ONLY	$ 0.00	$ 2.56	$ 2.56
058-0214-009-0000	SAFETY LIGHTS ONLY	$ 0.00	$ 2.56	$ 2.56
058-0214-010-0000	SAFETY LIGHTS ONLY	$ 0.00	$ 2.56	$ 2.56
058-0214-011-0000	SAFETY LIGHTS ONLY	$ 0.00	$ 2.56	$ 2.56
058-0214-012-0000	SAFETY LIGHTS ONLY	$ 0.00	$ 2.56	$ 2.56
058-0214-013-0000	SAFETY LIGHTS ONLY	$ 0.00	$ 2.56	$ 2.56
058-0214-014-0000	SAFETY LIGHTS ONLY	$ 0.00	$ 2.56	$ 2.56
058-0215-001-0000	SAFETY LIGHTS ONLY	$ 0.00	$ 2.56	$ 2.56
058-0215-002-0000	SAFETY LIGHTS ONLY	$ 0.00	$ 2.56	$ 2.56
058-0215-003-0000	SAFETY LIGHTS ONLY	$ 0.00	$ 2.56	$ 2.56
058-0215-004-0000	SAFETY LIGHTS ONLY	$ 0.00	$ 2.56	$ 2.56
058-0215-005-0000	SAFETY LIGHTS ONLY	$ 0.00	$ 2.56	$ 2.56
058-0215-006-0000	SAFETY LIGHTS ONLY	$ 0.00	$ 2.56	$ 2.56
058-0215-007-0000	SAFETY LIGHTS ONLY	$ 0.00	$ 2.56	$ 2.56
058-0215-008-0000	SAFETY LIGHTS ONLY	$ 0.00	$ 2.56	$ 2.56
058-0215-009-0000	SAFETY LIGHTS ONLY	$ 0.00	$ 2.56	$ 2.56
058-0215-010-0000	SAFETY LIGHTS ONLY	$ 0.00	$ 2.56	$ 2.56
058-0215-011-0000	SAFETY LIGHTS ONLY	$ 0.00	$ 2.56	$ 2.56
058-0215-012-0000	SAFETY LIGHTS ONLY	$ 0.00	$ 2.56	$ 2.56
058-0215-013-0000	SAFETY LIGHTS ONLY	$ 0.00	$ 2.56	$ 2.56
058-0215-014-0000	SAFETY LIGHTS ONLY	$ 0.00	$ 2.56	$ 2.56
058-0215-015-0000	SAFETY LIGHTS ONLY	$ 0.00	$ 2.56	$ 2.56
058-0215-016-0000	SAFETY LIGHTS ONLY	$ 0.00	$ 2.56	$ 2.56
058-0215-017-0000	SAFETY LIGHTS ONLY	$ 0.00	$ 2.56	$ 2.56
058-0215-018-0000	SAFETY LIGHTS ONLY	$ 0.00	$ 2.56	$ 2.56
058-0215-019-0000	SAFETY LIGHTS ONLY	$ 0.00	$ 2.56	$ 2.56

City of Rancho Cordova
Lighting District No. 2012-1
Fiscal Year 2021-22 Assessment Roll

APN	District Classification	Street Light Charge	Safety Light Charge	Total Assessment
058-0216-001-0000	SAFETY LIGHTS ONLY	$ 0.00	$ 2.56	$ 2.56
058-0216-002-0000	SAFETY LIGHTS ONLY	$ 0.00	$ 2.56	$ 2.56
058-0216-003-0000	SAFETY LIGHTS ONLY	$ 0.00	$ 2.56	$ 2.56
058-0216-004-0000	SAFETY LIGHTS ONLY	$ 0.00	$ 2.56	$ 2.56
058-0216-005-0000	SAFETY LIGHTS ONLY	$ 0.00	$ 2.56	$ 2.56
058-0216-006-0000	SAFETY LIGHTS ONLY	$ 0.00	$ 2.56	$ 2.56
058-0216-007-0000	SAFETY LIGHTS ONLY	$ 0.00	$ 2.56	$ 2.56
058-0216-008-0000	SAFETY LIGHTS ONLY	$ 0.00	$ 2.56	$ 2.56
058-0216-009-0000	SAFETY LIGHTS ONLY	$ 0.00	$ 2.56	$ 2.56
058-0216-010-0000	SAFETY LIGHTS ONLY	$ 0.00	$ 2.56	$ 2.56
058-0216-011-0000	SAFETY LIGHTS ONLY	$ 0.00	$ 2.56	$ 2.56
058-0216-012-0000	SAFETY LIGHTS ONLY	$ 0.00	$ 2.56	$ 2.56
058-0216-013-0000	SAFETY LIGHTS ONLY	$ 0.00	$ 2.56	$ 2.56
058-0216-014-0000	SAFETY LIGHTS ONLY	$ 0.00	$ 2.56	$ 2.56
058-0216-015-0000	SAFETY LIGHTS ONLY	$ 0.00	$ 2.56	$ 2.56
058-0216-016-0000	SAFETY LIGHTS ONLY	$ 0.00	$ 2.56	$ 2.56
058-0216-017-0000	SAFETY LIGHTS ONLY	$ 0.00	$ 2.56	$ 2.56
058-0216-018-0000	SAFETY LIGHTS ONLY	$ 0.00	$ 2.56	$ 2.56
058-0221-001-0000	SAFETY LIGHTS ONLY	$ 0.00	$ 2.56	$ 2.56
058-0221-002-0000	SAFETY LIGHTS ONLY	$ 0.00	$ 2.56	$ 2.56
058-0221-003-0000	SAFETY LIGHTS ONLY	$ 0.00	$ 2.56	$ 2.56
058-0221-004-0000	SAFETY LIGHTS ONLY	$ 0.00	$ 2.56	$ 2.56
058-0221-005-0000	SAFETY LIGHTS ONLY	$ 0.00	$ 2.56	$ 2.56
058-0221-006-0000	SAFETY LIGHTS ONLY	$ 0.00	$ 2.56	$ 2.56
058-0221-007-0000	SAFETY LIGHTS ONLY	$ 0.00	$ 2.56	$ 2.56
058-0221-008-0000	SAFETY LIGHTS ONLY	$ 0.00	$ 2.56	$ 2.56
058-0221-009-0000	SAFETY LIGHTS ONLY	$ 0.00	$ 2.56	$ 2.56
058-0221-010-0000	SAFETY LIGHTS ONLY	$ 0.00	$ 2.56	$ 2.56
058-0221-011-0000	SAFETY LIGHTS ONLY	$ 0.00	$ 2.56	$ 2.56
058-0221-012-0000	SAFETY LIGHTS ONLY	$ 0.00	$ 2.56	$ 2.56
058-0221-013-0000	SAFETY LIGHTS ONLY	$ 0.00	$ 2.56	$ 2.56
058-0221-014-0000	SAFETY LIGHTS ONLY	$ 0.00	$ 2.56	$ 2.56
058-0221-015-0000	SAFETY LIGHTS ONLY	$ 0.00	$ 2.56	$ 2.56
058-0221-016-0000	SAFETY LIGHTS ONLY	$ 0.00	$ 2.56	$ 2.56
058-0221-017-0000	SAFETY LIGHTS ONLY	$ 0.00	$ 2.56	$ 2.56
058-0221-018-0000	SAFETY LIGHTS ONLY	$ 0.00	$ 2.56	$ 2.56
058-0221-019-0000	SAFETY LIGHTS ONLY	$ 0.00	$ 2.56	$ 2.56
058-0221-020-0000	SAFETY LIGHTS ONLY	$ 0.00	$ 2.56	$ 2.56
058-0221-021-0000	SAFETY LIGHTS ONLY	$ 0.00	$ 2.56	$ 2.56
058-0221-022-0000	SAFETY LIGHTS ONLY	$ 0.00	$ 2.56	$ 2.56
058-0221-023-0000	SAFETY LIGHTS ONLY	$ 0.00	$ 2.56	$ 2.56
058-0221-024-0000	SAFETY LIGHTS ONLY	$ 0.00	$ 2.56	$ 2.56
058-0221-025-0000	SAFETY LIGHTS ONLY	$ 0.00	$ 2.56	$ 2.56
058-0221-026-0000	SAFETY LIGHTS ONLY	$ 0.00	$ 2.56	$ 2.56

City of Rancho Cordova
Lighting District No. 2012-1
Fiscal Year 2021-22 Assessment Roll

APN	District Classification	Street Light Charge	Safety Light Charge	Total Assessment
058-0221-027-0000	SAFETY LIGHTS ONLY	$ 0.00	$ 2.56	$ 2.56
058-0221-028-0000	SAFETY LIGHTS ONLY	$ 0.00	$ 2.56	$ 2.56
058-0221-029-0000	SAFETY LIGHTS ONLY	$ 0.00	$ 2.56	$ 2.56
058-0221-030-0000	SAFETY LIGHTS ONLY	$ 0.00	$ 2.56	$ 2.56
058-0222-001-0000	SAFETY LIGHTS ONLY	$ 0.00	$ 2.56	$ 2.56
058-0222-002-0000	SAFETY LIGHTS ONLY	$ 0.00	$ 2.56	$ 2.56
058-0222-003-0000	SAFETY LIGHTS ONLY	$ 0.00	$ 2.56	$ 2.56
058-0222-004-0000	SAFETY LIGHTS ONLY	$ 0.00	$ 2.56	$ 2.56
058-0222-005-0000	SAFETY LIGHTS ONLY	$ 0.00	$ 2.56	$ 2.56
058-0222-006-0000	SAFETY LIGHTS ONLY	$ 0.00	$ 2.56	$ 2.56
058-0222-007-0000	SAFETY LIGHTS ONLY	$ 0.00	$ 2.56	$ 2.56
058-0222-008-0000	SAFETY LIGHTS ONLY	$ 0.00	$ 2.56	$ 2.56
058-0222-009-0000	SAFETY LIGHTS ONLY	$ 0.00	$ 2.56	$ 2.56
058-0222-010-0000	SAFETY LIGHTS ONLY	$ 0.00	$ 2.56	$ 2.56
058-0222-011-0000	SAFETY LIGHTS ONLY	$ 0.00	$ 2.56	$ 2.56
058-0222-012-0000	SAFETY LIGHTS ONLY	$ 0.00	$ 2.56	$ 2.56
058-0222-013-0000	SAFETY LIGHTS ONLY	$ 0.00	$ 2.56	$ 2.56
058-0222-014-0000	SAFETY LIGHTS ONLY	$ 0.00	$ 2.56	$ 2.56
058-0222-015-0000	SAFETY LIGHTS ONLY	$ 0.00	$ 2.56	$ 2.56
058-0222-016-0000	SAFETY LIGHTS ONLY	$ 0.00	$ 2.56	$ 2.56
058-0222-017-0000	SAFETY LIGHTS ONLY	$ 0.00	$ 2.56	$ 2.56
058-0222-018-0000	SAFETY LIGHTS ONLY	$ 0.00	$ 2.56	$ 2.56
058-0222-019-0000	SAFETY LIGHTS ONLY	$ 0.00	$ 2.56	$ 2.56
058-0222-020-0000	SAFETY LIGHTS ONLY	$ 0.00	$ 2.56	$ 2.56
058-0222-021-0000	SAFETY LIGHTS ONLY	$ 0.00	$ 2.56	$ 2.56
058-0223-001-0000	SAFETY LIGHTS ONLY	$ 0.00	$ 2.56	$ 2.56
058-0223-002-0000	SAFETY LIGHTS ONLY	$ 0.00	$ 2.56	$ 2.56
058-0223-003-0000	SAFETY LIGHTS ONLY	$ 0.00	$ 2.56	$ 2.56
058-0223-004-0000	SAFETY LIGHTS ONLY	$ 0.00	$ 2.56	$ 2.56
058-0223-005-0000	SAFETY LIGHTS ONLY	$ 0.00	$ 2.56	$ 2.56
058-0223-006-0000	SAFETY LIGHTS ONLY	$ 0.00	$ 2.56	$ 2.56
058-0223-007-0000	SAFETY LIGHTS ONLY	$ 0.00	$ 2.56	$ 2.56
058-0223-008-0000	SAFETY LIGHTS ONLY	$ 0.00	$ 2.56	$ 2.56
058-0223-009-0000	SAFETY LIGHTS ONLY	$ 0.00	$ 2.56	$ 2.56
058-0223-010-0000	SAFETY LIGHTS ONLY	$ 0.00	$ 2.56	$ 2.56
058-0223-011-0000	SAFETY LIGHTS ONLY	$ 0.00	$ 2.56	$ 2.56
058-0223-012-0000	SAFETY LIGHTS ONLY	$ 0.00	$ 2.56	$ 2.56
058-0223-013-0000	RESIDENTIAL	$ 15.32	$ 2.56	$ 17.88
058-0223-014-0000	RESIDENTIAL	$ 15.32	$ 2.56	$ 17.88
058-0223-015-0000	RESIDENTIAL	$ 15.32	$ 2.56	$ 17.88
058-0223-016-0000	RESIDENTIAL	$ 15.32	$ 2.56	$ 17.88
058-0223-017-0000	SAFETY LIGHTS ONLY	$ 0.00	$ 2.56	$ 2.56
058-0223-018-0000	SAFETY LIGHTS ONLY	$ 0.00	$ 2.56	$ 2.56
058-0223-019-0000	RESIDENTIAL	$ 15.32	$ 2.56	$ 17.88

City of Rancho Cordova
Lighting District No. 2012-1
Fiscal Year 2021-22 Assessment Roll

APN	District Classification	Street Light Charge	Safety Light Charge	Total Assessment
058-0223-020-0000	RESIDENTIAL	$ 15.32	$ 2.56	$ 17.88
058-0223-021-0000	SAFETY LIGHTS ONLY	$ 0.00	$ 2.56	$ 2.56
058-0223-022-0000	SAFETY LIGHTS ONLY	$ 0.00	$ 2.56	$ 2.56
058-0224-001-0000	SAFETY LIGHTS ONLY	$ 0.00	$ 2.56	$ 2.56
058-0224-002-0000	SAFETY LIGHTS ONLY	$ 0.00	$ 2.56	$ 2.56
058-0224-003-0000	SAFETY LIGHTS ONLY	$ 0.00	$ 2.56	$ 2.56
058-0224-004-0000	SAFETY LIGHTS ONLY	$ 0.00	$ 2.56	$ 2.56
058-0224-005-0000	SAFETY LIGHTS ONLY	$ 0.00	$ 2.56	$ 2.56
058-0224-006-0000	SAFETY LIGHTS ONLY	$ 0.00	$ 2.56	$ 2.56
058-0224-007-0000	SAFETY LIGHTS ONLY	$ 0.00	$ 2.56	$ 2.56
058-0224-008-0000	SAFETY LIGHTS ONLY	$ 0.00	$ 2.56	$ 2.56
058-0224-009-0000	SAFETY LIGHTS ONLY	$ 0.00	$ 2.56	$ 2.56
058-0224-010-0000	SAFETY LIGHTS ONLY	$ 0.00	$ 2.56	$ 2.56
058-0224-011-0000	SAFETY LIGHTS ONLY	$ 0.00	$ 2.56	$ 2.56
058-0224-012-0000	SAFETY LIGHTS ONLY	$ 0.00	$ 2.56	$ 2.56
058-0224-013-0000	SAFETY LIGHTS ONLY	$ 0.00	$ 2.56	$ 2.56
058-0224-014-0000	SAFETY LIGHTS ONLY	$ 0.00	$ 2.56	$ 2.56
058-0224-015-0000	SAFETY LIGHTS ONLY	$ 0.00	$ 2.56	$ 2.56
058-0224-016-0000	SAFETY LIGHTS ONLY	$ 0.00	$ 2.56	$ 2.56
058-0224-017-0000	SAFETY LIGHTS ONLY	$ 0.00	$ 2.56	$ 2.56
058-0224-018-0000	SAFETY LIGHTS ONLY	$ 0.00	$ 2.56	$ 2.56
058-0230-005-0000	NONRES	$ 84.39	$ 2.56	$ 86.94
058-0230-011-0000	NONRES	$ 41.56	$ 2.56	$ 44.12
058-0230-013-0000	SAFETY LIGHTS ONLY	$ 0.00	$ 2.56	$ 2.56
058-0230-014-0000	NONRES	$ 80.36	$ 2.56	$ 82.92
058-0230-015-0000	NONRES	$ 89.42	$ 2.56	$ 91.98
058-0230-016-0000	SAFETY LIGHTS ONLY	$ 0.00	$ 2.56	$ 2.56
058-0241-021-0000	SAFETY LIGHTS ONLY	$ 0.00	$ 2.56	$ 2.56
058-0241-022-0000	SAFETY LIGHTS ONLY	$ 0.00	$ 2.56	$ 2.56
058-0241-023-0000	SAFETY LIGHTS ONLY	$ 0.00	$ 2.56	$ 2.56
058-0241-024-0000	SAFETY LIGHTS ONLY	$ 0.00	$ 2.56	$ 2.56
058-0241-025-0000	SAFETY LIGHTS ONLY	$ 0.00	$ 2.56	$ 2.56
058-0241-026-0000	SAFETY LIGHTS ONLY	$ 0.00	$ 2.56	$ 2.56
058-0241-027-0000	SAFETY LIGHTS ONLY	$ 0.00	$ 2.56	$ 2.56
058-0241-028-0000	NONRES	$ 42.57	$ 2.56	$ 45.12
058-0241-029-0000	NONRES	$ 31.74	$ 2.56	$ 34.30
058-0241-030-0000	NONRES	$ 22.92	$ 2.56	$ 25.48
058-0241-031-0000	SAFETY LIGHTS ONLY	$ 0.00	$ 2.56	$ 2.56
058-0242-007-0000	NONRES	$ 57.43	$ 2.56	$ 59.98
058-0242-008-0000	NONRES	$ 74.06	$ 2.56	$ 76.62
058-0242-009-0000	SAFETY LIGHTS ONLY	$ 0.00	$ 2.56	$ 2.56
058-0242-010-0000	SAFETY LIGHTS ONLY	$ 0.00	$ 2.56	$ 2.56
058-0242-011-0000	SAFETY LIGHTS ONLY	$ 0.00	$ 2.56	$ 2.56
058-0242-012-0000	SAFETY LIGHTS ONLY	$ 0.00	$ 2.56	$ 2.56

City of Rancho Cordova
Lighting District No. 2012-1
Fiscal Year 2021-22 Assessment Roll

APN	District Classification	Street Light Charge	Safety Light Charge	Total Assessment
058-0242-013-0000	NONRES	$ 14.61	$ 2.56	$ 17.16
058-0242-014-0000	NONRES	$ 14.61	$ 2.56	$ 17.16
058-0242-015-0000	NONRES	$ 30.73	$ 2.56	$ 33.28
058-0243-001-0000	SAFETY LIGHTS ONLY	$ 0.00	$ 2.56	$ 2.56
058-0243-002-0000	SAFETY LIGHTS ONLY	$ 0.00	$ 2.56	$ 2.56
058-0243-003-0000	SAFETY LIGHTS ONLY	$ 0.00	$ 2.56	$ 2.56
058-0251-001-0000	SAFETY LIGHTS ONLY	$ 0.00	$ 2.56	$ 2.56
058-0251-003-0000	NONRES	$ 130.74	$ 2.56	$ 133.30
058-0251-006-0000	SAFETY LIGHTS ONLY	$ 0.00	$ 2.56	$ 2.56
058-0252-006-0000	NONRES	$ 40.81	$ 2.56	$ 43.36
058-0252-007-0000	NONRES	$ 36.27	$ 2.56	$ 38.82
058-0252-013-0000	NONRES	$ 253.92	$ 2.56	$ 256.48
058-0261-002-0000	NONRES	$ 109.83	$ 2.56	$ 112.38
058-0261-011-0000	NONRES	$ 74.81	$ 2.56	$ 77.36
058-0261-017-0000	NONRES	$ 94.97	$ 2.56	$ 97.52
058-0261-021-0000	NONRES	$ 100.76	$ 2.56	$ 103.32
058-0261-023-0000	NONRES	$ 164.99	$ 2.56	$ 167.54
058-0261-028-0000	NONRES	$ 164.49	$ 2.56	$ 167.04
058-0261-030-0000	NONRES	$ 394.48	$ 2.56	$ 397.04
058-0261-032-0000	NONRES	$ 50.38	$ 2.56	$ 52.94
058-0261-033-0000	NONRES	$ 68.01	$ 2.56	$ 70.56
058-0261-037-0000	NONRES	$ 118.90	$ 2.56	$ 121.46
058-0261-039-0000	NONRES	$ 47.36	$ 2.56	$ 49.92
058-0261-040-0000	NONRES	$ 70.53	$ 2.56	$ 73.08
058-0261-044-0000	NONRES	$ 201.02	$ 2.56	$ 203.58
058-0261-047-0000	NONRES	$ 153.91	$ 2.56	$ 156.46
058-0261-048-0000	SAFETY LIGHTS ONLY	$ 0.00	$ 2.56	$ 2.56
058-0261-049-0000	NONRES	$ 49.62	$ 2.56	$ 52.18
058-0261-050-0000	SAFETY LIGHTS ONLY	$ 0.00	$ 2.56	$ 2.56
058-0261-051-0000	NONRES	$ 85.65	$ 2.56	$ 88.20
058-0261-054-0000	SAFETY LIGHTS ONLY	$ 0.00	$ 2.56	$ 2.56
058-0261-055-0000	SAFETY LIGHTS ONLY	$ 0.00	$ 2.56	$ 2.56
058-0261-056-0000	NONRES	$ 119.90	$ 2.56	$ 122.46
058-0262-001-0000	SAFETY LIGHTS ONLY	$ 0.00	$ 2.56	$ 2.56
058-0262-006-0000	SAFETY LIGHTS ONLY	$ 0.00	$ 2.56	$ 2.56
058-0262-012-0000	NONRES	$ 52.90	$ 2.56	$ 55.46
058-0262-013-0000	SAFETY LIGHTS ONLY	$ 0.00	$ 2.56	$ 2.56
058-0262-014-0000	SAFETY LIGHTS ONLY	$ 0.00	$ 2.56	$ 2.56
058-0262-015-0000	SAFETY LIGHTS ONLY	$ 0.00	$ 2.56	$ 2.56
058-0262-016-0000	SAFETY LIGHTS ONLY	$ 0.00	$ 2.56	$ 2.56
058-0262-017-0000	SAFETY LIGHTS ONLY	$ 0.00	$ 2.56	$ 2.56
058-0262-018-0000	SAFETY LIGHTS ONLY	$ 0.00	$ 2.56	$ 2.56
058-0262-019-0000	SAFETY LIGHTS ONLY	$ 0.00	$ 2.56	$ 2.56
058-0262-020-0000	SAFETY LIGHTS ONLY	$ 0.00	$ 2.56	$ 2.56

City of Rancho Cordova
Lighting District No. 2012-1
Fiscal Year 2021-22 Assessment Roll

APN	District Classification	Street Light Charge	Safety Light Charge	Total Assessment
058-0262-021-0000	SAFETY LIGHTS ONLY	$ 0.00	$ 2.56	$ 2.56
058-0270-004-0000	SAFETY LIGHTS ONLY	$ 0.00	$ 2.56	$ 2.56
058-0270-024-0000	NONRES	$ 104.29	$ 2.56	$ 106.84
058-0270-029-0000	NONRES	$ 65.49	$ 2.56	$ 68.04
058-0270-030-0000	NONRES	$ 71.04	$ 2.56	$ 73.60
058-0270-031-0000	NONRES	$ 45.59	$ 2.56	$ 48.14
058-0270-034-0000	NONRES	$ 71.04	$ 2.56	$ 73.60
058-0270-035-0000	NONRES	$ 83.63	$ 2.56	$ 86.18
058-0270-041-0000	SAFETY LIGHTS ONLY	$ 0.00	$ 2.56	$ 2.56
058-0270-045-0000	SAFETY LIGHTS ONLY	$ 0.00	$ 2.56	$ 2.56
058-0270-049-0000	NONRES	$ 53.91	$ 2.56	$ 56.46
058-0270-050-0000	NONRES	$ 157.69	$ 2.56	$ 160.24
058-0270-058-0000	NONRES	$ 154.67	$ 2.56	$ 157.22
058-0270-059-0000	NONRES	$ 100.76	$ 2.56	$ 103.32
058-0270-060-0000	NONRES	$ 257.19	$ 2.56	$ 259.74
058-0270-061-0000	NONRES	$ 57.94	$ 2.56	$ 60.50
058-0270-062-0000	NONRES	$ 206.05	$ 2.56	$ 208.60
058-0280-004-0000	NONRES	$ 38.79	$ 2.56	$ 41.34
058-0280-008-0000	NONRES	$ 57.94	$ 2.56	$ 60.50
058-0280-010-0000	SAFETY LIGHTS ONLY	$ 0.00	$ 2.56	$ 2.56
058-0280-011-0000	NONRES	$ 32.75	$ 2.56	$ 35.30
058-0280-012-0000	NONRES	$ 19.90	$ 2.56	$ 22.46
058-0280-016-0000	SAFETY LIGHTS ONLY	$ 0.00	$ 2.56	$ 2.56
058-0280-019-0000	NONRES	$ 28.97	$ 2.56	$ 31.52
058-0280-021-0000	SAFETY LIGHTS ONLY	$ 0.00	$ 2.56	$ 2.56
058-0280-023-0000	SAFETY LIGHTS ONLY	$ 0.00	$ 2.56	$ 2.56
058-0280-024-0000	SAFETY LIGHTS ONLY	$ 0.00	$ 2.56	$ 2.56
058-0280-027-0000	NONRES	$ 55.17	$ 2.56	$ 57.72
058-0291-003-0000	SAFETY LIGHTS ONLY	$ 0.00	$ 2.56	$ 2.56
058-0291-004-0000	NONRES	$ 53.91	$ 2.56	$ 56.46
058-0291-005-0000	NONRES	$ 56.68	$ 2.56	$ 59.24
058-0291-007-0000	NONRES	$ 108.82	$ 2.56	$ 111.38
058-0300-001-0000	SAFETY LIGHTS ONLY	$ 0.00	$ 2.56	$ 2.56
058-0311-002-0000	NONRES	$ 16.88	$ 2.56	$ 19.44
058-0311-003-0000	NONRES	$ 16.88	$ 2.56	$ 19.44
058-0311-004-0000	NONRES	$ 16.88	$ 2.56	$ 19.44
058-0311-005-0000	NONRES	$ 16.88	$ 2.56	$ 19.44
058-0311-006-0000	NONRES	$ 16.88	$ 2.56	$ 19.44
058-0311-007-0000	NONRES	$ 16.88	$ 2.56	$ 19.44
058-0311-008-0000	NONRES	$ 15.37	$ 2.56	$ 17.92
058-0311-009-0000	NONRES	$ 15.37	$ 2.56	$ 17.92
058-0311-010-0000	NONRES	$ 15.37	$ 2.56	$ 17.92
058-0311-011-0000	NONRES	$ 49.37	$ 2.56	$ 51.92
058-0311-012-0000	NONRES	$ 9.82	$ 2.56	$ 12.38

City of Rancho Cordova
Lighting District No. 2012-1
Fiscal Year 2021-22 Assessment Roll

APN	District Classification	Street Light Charge	Safety Light Charge	Total Assessment
058-0311-013-0000	NONRES	$ 9.82	$ 2.56	$ 12.38
058-0311-014-0000	NONRES	$ 10.33	$ 2.56	$ 12.88
058-0311-015-0000	NONRES	$ 48.36	$ 2.56	$ 50.92
058-0311-016-0000	RESIDENTIAL	$ 15.32	$ 2.56	$ 17.88
058-0311-017-0000	RESIDENTIAL	$ 15.32	$ 2.56	$ 17.88
058-0311-018-0000	RESIDENTIAL	$ 15.32	$ 2.56	$ 17.88
058-0311-019-0000	RESIDENTIAL	$ 15.32	$ 2.56	$ 17.88
058-0311-020-0000	RESIDENTIAL	$ 15.32	$ 2.56	$ 17.88
058-0311-021-0000	RESIDENTIAL	$ 15.32	$ 2.56	$ 17.88
058-0311-022-0000	RESIDENTIAL	$ 15.32	$ 2.56	$ 17.88
058-0311-023-0000	RESIDENTIAL	$ 15.32	$ 2.56	$ 17.88
058-0311-024-0000	RESIDENTIAL	$ 15.32	$ 2.56	$ 17.88
058-0311-025-0000	RESIDENTIAL	$ 15.32	$ 2.56	$ 17.88
058-0311-026-0000	RESIDENTIAL	$ 15.32	$ 2.56	$ 17.88
058-0311-027-0000	RESIDENTIAL	$ 15.32	$ 2.56	$ 17.88
058-0311-028-0000	RESIDENTIAL	$ 15.32	$ 2.56	$ 17.88
058-0311-029-0000	RESIDENTIAL	$ 15.32	$ 2.56	$ 17.88
058-0311-030-0000	RESIDENTIAL	$ 15.32	$ 2.56	$ 17.88
058-0311-031-0000	RESIDENTIAL	$ 15.32	$ 2.56	$ 17.88
058-0311-032-0000	RESIDENTIAL	$ 15.32	$ 2.56	$ 17.88
058-0311-033-0000	NONRES	$ 28.21	$ 2.56	$ 30.76
058-0312-001-0000	RESIDENTIAL	$ 15.32	$ 2.56	$ 17.88
058-0312-002-0000	NONRES	$ 17.13	$ 2.56	$ 19.68
058-0312-003-0000	NONRES	$ 17.13	$ 2.56	$ 19.68
058-0312-004-0000	NONRES	$ 17.13	$ 2.56	$ 19.68
058-0312-005-0000	NONRES	$ 17.13	$ 2.56	$ 19.68
058-0312-006-0000	NONRES	$ 23.43	$ 2.56	$ 25.98
058-0312-007-0000	NONRES	$ 20.91	$ 2.56	$ 23.46
058-0312-008-0000	NONRES	$ 17.38	$ 2.56	$ 19.94
058-0312-009-0000	NONRES	$ 17.38	$ 2.56	$ 19.94
058-0312-010-0000	NONRES	$ 17.38	$ 2.56	$ 19.94
058-0312-011-0000	NONRES	$ 17.38	$ 2.56	$ 19.94
058-0312-012-0000	NONRES	$ 16.88	$ 2.56	$ 19.44
058-0312-013-0000	NONRES	$ 39.04	$ 2.56	$ 41.60
058-0312-014-0000	RESIDENTIAL	$ 15.32	$ 2.56	$ 17.88
058-0312-015-0000	RESIDENTIAL	$ 15.32	$ 2.56	$ 17.88
058-0312-016-0000	RESIDENTIAL	$ 15.32	$ 2.56	$ 17.88
058-0320-001-0000	SAFETY LIGHTS ONLY	$ 0.00	$ 2.56	$ 2.56
058-0320-002-0000	SAFETY LIGHTS ONLY	$ 0.00	$ 2.56	$ 2.56
058-0320-003-0000	SAFETY LIGHTS ONLY	$ 0.00	$ 2.56	$ 2.56
058-0320-004-0000	SAFETY LIGHTS ONLY	$ 0.00	$ 2.56	$ 2.56
058-0320-005-0000	SAFETY LIGHTS ONLY	$ 0.00	$ 2.56	$ 2.56
058-0320-006-0000	SAFETY LIGHTS ONLY	$ 0.00	$ 2.56	$ 2.56
058-0320-007-0000	SAFETY LIGHTS ONLY	$ 0.00	$ 2.56	$ 2.56

City of Rancho Cordova
Lighting District No. 2012-1
Fiscal Year 2021-22 Assessment Roll

APN	District Classification	Street Light Charge	Safety Light Charge	Total Assessment
058-0320-008-0000	SAFETY LIGHTS ONLY	$ 0.00	$ 2.56	$ 2.56
058-0320-009-0000	SAFETY LIGHTS ONLY	$ 0.00	$ 2.56	$ 2.56
058-0320-010-0000	SAFETY LIGHTS ONLY	$ 0.00	$ 2.56	$ 2.56
058-0320-011-0000	SAFETY LIGHTS ONLY	$ 0.00	$ 2.56	$ 2.56
058-0320-012-0000	SAFETY LIGHTS ONLY	$ 0.00	$ 2.56	$ 2.56
058-0320-013-0000	SAFETY LIGHTS ONLY	$ 0.00	$ 2.56	$ 2.56
058-0320-014-0000	SAFETY LIGHTS ONLY	$ 0.00	$ 2.56	$ 2.56
058-0320-015-0000	SAFETY LIGHTS ONLY	$ 0.00	$ 2.56	$ 2.56
058-0320-016-0000	SAFETY LIGHTS ONLY	$ 0.00	$ 2.56	$ 2.56
058-0330-001-0000	NONRES	$ 6.05	$ 2.56	$ 8.60
058-0330-002-0000	NONRES	$ 6.05	$ 2.56	$ 8.60
058-0330-003-0000	NONRES	$ 6.05	$ 2.56	$ 8.60
058-0330-004-0000	NONRES	$ 6.05	$ 2.56	$ 8.60
058-0330-005-0000	NONRES	$ 6.05	$ 2.56	$ 8.60
058-0330-006-0000	NONRES	$ 6.05	$ 2.56	$ 8.60
058-0330-007-0000	NONRES	$ 6.05	$ 2.56	$ 8.60
058-0330-008-0000	NONRES	$ 6.05	$ 2.56	$ 8.60
058-0330-009-0000	NONRES	$ 6.05	$ 2.56	$ 8.60
058-0330-010-0000	NONRES	$ 6.05	$ 2.56	$ 8.60
058-0330-011-0000	NONRES	$ 6.05	$ 2.56	$ 8.60
058-0330-012-0000	NONRES	$ 6.05	$ 2.56	$ 8.60
058-0330-013-0000	NONRES	$ 6.05	$ 2.56	$ 8.60
058-0330-014-0000	NONRES	$ 6.05	$ 2.56	$ 8.60
058-0330-015-0000	NONRES	$ 6.05	$ 2.56	$ 8.60
058-0330-016-0000	NONRES	$ 6.05	$ 2.56	$ 8.60
058-0330-017-0000	NONRES	$ 6.05	$ 2.56	$ 8.60
058-0330-018-0000	NONRES	$ 6.05	$ 2.56	$ 8.60
058-0330-019-0000	NONRES	$ 6.05	$ 2.56	$ 8.60
058-0330-020-0000	NONRES	$ 6.05	$ 2.56	$ 8.60
058-0330-021-0000	NONRES	$ 6.05	$ 2.56	$ 8.60
058-0330-022-0000	NONRES	$ 6.05	$ 2.56	$ 8.60
058-0330-023-0000	NONRES	$ 6.05	$ 2.56	$ 8.60
058-0330-024-0000	NONRES	$ 6.05	$ 2.56	$ 8.60
058-0340-001-0000	NONRES	$ 6.05	$ 2.56	$ 8.60
058-0340-002-0000	NONRES	$ 6.05	$ 2.56	$ 8.60
058-0340-003-0000	NONRES	$ 6.05	$ 2.56	$ 8.60
058-0340-004-0000	NONRES	$ 6.05	$ 2.56	$ 8.60
058-0340-005-0000	NONRES	$ 6.05	$ 2.56	$ 8.60
058-0340-006-0000	NONRES	$ 6.05	$ 2.56	$ 8.60
058-0340-007-0000	NONRES	$ 6.05	$ 2.56	$ 8.60
058-0340-008-0000	NONRES	$ 6.05	$ 2.56	$ 8.60
058-0340-009-0000	NONRES	$ 6.05	$ 2.56	$ 8.60
058-0340-010-0000	NONRES	$ 6.05	$ 2.56	$ 8.60
058-0340-011-0000	NONRES	$ 6.05	$ 2.56	$ 8.60

City of Rancho Cordova
Lighting District No. 2012-1
Fiscal Year 2021-22 Assessment Roll

APN	District Classification	Street Light Charge	Safety Light Charge	Total Assessment
058-0340-012-0000	NONRES	$ 6.05	$ 2.56	$ 8.60
058-0340-013-0000	NONRES	$ 6.05	$ 2.56	$ 8.60
058-0340-014-0000	NONRES	$ 6.05	$ 2.56	$ 8.60
058-0340-015-0000	NONRES	$ 6.05	$ 2.56	$ 8.60
058-0340-016-0000	NONRES	$ 6.05	$ 2.56	$ 8.60
058-0340-017-0000	NONRES	$ 6.05	$ 2.56	$ 8.60
058-0340-018-0000	NONRES	$ 6.05	$ 2.56	$ 8.60
058-0340-019-0000	NONRES	$ 6.05	$ 2.56	$ 8.60
058-0340-020-0000	NONRES	$ 6.05	$ 2.56	$ 8.60
058-0340-021-0000	NONRES	$ 6.05	$ 2.56	$ 8.60
058-0340-022-0000	NONRES	$ 6.05	$ 2.56	$ 8.60
058-0340-023-0000	NONRES	$ 6.05	$ 2.56	$ 8.60
058-0340-024-0000	NONRES	$ 6.05	$ 2.56	$ 8.60
058-0350-002-0000	NONRES	$ 6.05	$ 2.56	$ 8.60
058-0350-003-0000	NONRES	$ 6.05	$ 2.56	$ 8.60
058-0350-004-0000	NONRES	$ 6.05	$ 2.56	$ 8.60
058-0350-005-0000	NONRES	$ 6.05	$ 2.56	$ 8.60
058-0350-006-0000	NONRES	$ 6.05	$ 2.56	$ 8.60
058-0350-007-0000	NONRES	$ 6.05	$ 2.56	$ 8.60
058-0350-008-0000	NONRES	$ 6.05	$ 2.56	$ 8.60
058-0350-009-0000	NONRES	$ 6.05	$ 2.56	$ 8.60
058-0350-010-0000	NONRES	$ 6.05	$ 2.56	$ 8.60
058-0350-011-0000	NONRES	$ 6.05	$ 2.56	$ 8.60
058-0350-012-0000	NONRES	$ 6.05	$ 2.56	$ 8.60
058-0350-013-0000	NONRES	$ 6.05	$ 2.56	$ 8.60
058-0350-014-0000	NONRES	$ 6.05	$ 2.56	$ 8.60
058-0350-015-0000	NONRES	$ 6.05	$ 2.56	$ 8.60
058-0350-016-0000	NONRES	$ 6.05	$ 2.56	$ 8.60
058-0350-017-0000	NONRES	$ 6.05	$ 2.56	$ 8.60
058-0350-018-0000	NONRES	$ 6.05	$ 2.56	$ 8.60
058-0350-019-0000	NONRES	$ 6.05	$ 2.56	$ 8.60
058-0350-020-0000	NONRES	$ 6.05	$ 2.56	$ 8.60
058-0350-021-0000	NONRES	$ 6.05	$ 2.56	$ 8.60
058-0360-002-0000	NONRES	$ 6.05	$ 2.56	$ 8.60
058-0360-003-0000	NONRES	$ 6.05	$ 2.56	$ 8.60
058-0360-004-0000	NONRES	$ 6.05	$ 2.56	$ 8.60
058-0360-005-0000	NONRES	$ 6.05	$ 2.56	$ 8.60
058-0360-006-0000	NONRES	$ 6.05	$ 2.56	$ 8.60
058-0360-007-0000	NONRES	$ 6.05	$ 2.56	$ 8.60
058-0360-008-0000	NONRES	$ 6.05	$ 2.56	$ 8.60
058-0360-009-0000	NONRES	$ 6.05	$ 2.56	$ 8.60
058-0360-010-0000	NONRES	$ 6.05	$ 2.56	$ 8.60
058-0360-011-0000	NONRES	$ 6.05	$ 2.56	$ 8.60
058-0360-012-0000	NONRES	$ 6.05	$ 2.56	$ 8.60

City of Rancho Cordova
Lighting District No. 2012-1
Fiscal Year 2021-22 Assessment Roll

APN	District Classification	Street Light Charge	Safety Light Charge	Total Assessment
058-0360-013-0000	NONRES	$ 6.05	$ 2.56	$ 8.60
058-0360-014-0000	NONRES	$ 6.05	$ 2.56	$ 8.60
058-0360-015-0000	NONRES	$ 6.05	$ 2.56	$ 8.60
058-0360-016-0000	NONRES	$ 6.05	$ 2.56	$ 8.60
058-0360-017-0000	NONRES	$ 6.05	$ 2.56	$ 8.60
058-0360-018-0000	NONRES	$ 6.05	$ 2.56	$ 8.60
058-0360-019-0000	NONRES	$ 6.05	$ 2.56	$ 8.60
058-0360-020-0000	NONRES	$ 6.05	$ 2.56	$ 8.60
058-0360-021-0000	NONRES	$ 6.05	$ 2.56	$ 8.60
058-0360-022-0000	NONRES	$ 6.05	$ 2.56	$ 8.60
058-0360-023-0000	NONRES	$ 6.05	$ 2.56	$ 8.60
058-0360-024-0000	NONRES	$ 6.05	$ 2.56	$ 8.60
058-0360-025-0000	NONRES	$ 6.05	$ 2.56	$ 8.60
058-0360-026-0000	NONRES	$ 6.05	$ 2.56	$ 8.60
058-0360-027-0000	NONRES	$ 6.05	$ 2.56	$ 8.60
058-0360-028-0000	NONRES	$ 6.05	$ 2.56	$ 8.60
058-0360-029-0000	NONRES	$ 6.05	$ 2.56	$ 8.60
058-0360-030-0000	NONRES	$ 6.05	$ 2.56	$ 8.60
058-0360-031-0000	NONRES	$ 6.05	$ 2.56	$ 8.60
058-0360-032-0000	NONRES	$ 6.05	$ 2.56	$ 8.60
058-0360-033-0000	NONRES	$ 6.05	$ 2.56	$ 8.60
058-0360-034-0000	NONRES	$ 6.05	$ 2.56	$ 8.60
058-0360-035-0000	NONRES	$ 6.05	$ 2.56	$ 8.60
058-0360-036-0000	NONRES	$ 6.05	$ 2.56	$ 8.60
058-0360-037-0000	NONRES	$ 6.05	$ 2.56	$ 8.60
058-0360-038-0000	NONRES	$ 6.05	$ 2.56	$ 8.60
058-0370-001-0000	RESIDENTIAL	$ 15.32	$ 2.56	$ 17.88
058-0370-002-0000	RESIDENTIAL	$ 15.32	$ 2.56	$ 17.88
058-0370-003-0000	RESIDENTIAL	$ 15.32	$ 2.56	$ 17.88
058-0370-004-0000	RESIDENTIAL	$ 15.32	$ 2.56	$ 17.88
058-0370-005-0000	RESIDENTIAL	$ 15.32	$ 2.56	$ 17.88
058-0370-006-0000	RESIDENTIAL	$ 15.32	$ 2.56	$ 17.88
058-0370-007-0000	RESIDENTIAL	$ 15.32	$ 2.56	$ 17.88
058-0370-008-0000	RESIDENTIAL	$ 15.32	$ 2.56	$ 17.88
058-0370-009-0000	RESIDENTIAL	$ 15.32	$ 2.56	$ 17.88
058-0370-010-0000	RESIDENTIAL	$ 15.32	$ 2.56	$ 17.88
058-0370-011-0000	RESIDENTIAL	$ 15.32	$ 2.56	$ 17.88
058-0370-012-0000	RESIDENTIAL	$ 15.32	$ 2.56	$ 17.88
058-0370-013-0000	RESIDENTIAL	$ 15.32	$ 2.56	$ 17.88
058-0370-014-0000	NONRES	$ 44.33	$ 2.56	$ 46.88
058-0370-015-0000	NONRES	$ 18.64	$ 2.56	$ 21.20
058-0370-016-0000	RESIDENTIAL	$ 15.32	$ 2.56	$ 17.88
058-0370-017-0000	RESIDENTIAL	$ 15.32	$ 2.56	$ 17.88
058-0370-018-0000	RESIDENTIAL	$ 15.32	$ 2.56	$ 17.88

City of Rancho Cordova
Lighting District No. 2012-1
Fiscal Year 2021-22 Assessment Roll

APN	District Classification	Street Light Charge	Safety Light Charge	Total Assessment
058-0370-019-0000	RESIDENTIAL	$ 15.32	$ 2.56	$ 17.88
058-0370-020-0000	NONRES	$ 18.64	$ 2.56	$ 21.20
058-0370-021-0000	NONRES	$ 18.14	$ 2.56	$ 20.70
058-0370-022-0000	NONRES	$ 18.14	$ 2.56	$ 20.70
058-0370-023-0000	NONRES	$ 18.14	$ 2.56	$ 20.70
058-0370-024-0000	NONRES	$ 18.14	$ 2.56	$ 20.70
058-0370-025-0000	NONRES	$ 45.34	$ 2.56	$ 47.90
058-0370-026-0000	RESIDENTIAL	$ 15.32	$ 2.56	$ 17.88
058-0370-027-0000	RESIDENTIAL	$ 15.32	$ 2.56	$ 17.88
058-0370-028-0000	RESIDENTIAL	$ 15.32	$ 2.56	$ 17.88
058-0370-029-0000	RESIDENTIAL	$ 15.32	$ 2.56	$ 17.88
058-0370-030-0000	RESIDENTIAL	$ 15.32	$ 2.56	$ 17.88
058-0370-031-0000	RESIDENTIAL	$ 15.32	$ 2.56	$ 17.88
058-0370-032-0000	RESIDENTIAL	$ 15.32	$ 2.56	$ 17.88
058-0370-033-0000	RESIDENTIAL	$ 15.32	$ 2.56	$ 17.88
058-0370-034-0000	RESIDENTIAL	$ 15.32	$ 2.56	$ 17.88
058-0370-035-0000	RESIDENTIAL	$ 15.32	$ 2.56	$ 17.88
058-0370-036-0000	RESIDENTIAL	$ 15.32	$ 2.56	$ 17.88
058-0370-037-0000	RESIDENTIAL	$ 15.32	$ 2.56	$ 17.88
058-0370-038-0000	RESIDENTIAL	$ 15.32	$ 2.56	$ 17.88
058-0370-039-0000	RESIDENTIAL	$ 15.32	$ 2.56	$ 17.88
058-0370-040-0000	RESIDENTIAL	$ 15.32	$ 2.56	$ 17.88
058-0370-041-0000	RESIDENTIAL	$ 15.32	$ 2.56	$ 17.88
058-0370-042-0000	RESIDENTIAL	$ 15.32	$ 2.56	$ 17.88
058-0370-043-0000	RESIDENTIAL	$ 15.32	$ 2.56	$ 17.88
058-0370-044-0000	RESIDENTIAL	$ 15.32	$ 2.56	$ 17.88
058-0370-045-0000	RESIDENTIAL	$ 15.32	$ 2.56	$ 17.88
058-0370-046-0000	RESIDENTIAL	$ 15.32	$ 2.56	$ 17.88
058-0370-047-0000	RESIDENTIAL	$ 15.32	$ 2.56	$ 17.88
058-0370-048-0000	RESIDENTIAL	$ 15.32	$ 2.56	$ 17.88
058-0370-049-0000	RESIDENTIAL	$ 15.32	$ 2.56	$ 17.88
058-0370-050-0000	RESIDENTIAL	$ 15.32	$ 2.56	$ 17.88
058-0370-051-0000	RESIDENTIAL	$ 15.32	$ 2.56	$ 17.88
058-0370-052-0000	RESIDENTIAL	$ 15.32	$ 2.56	$ 17.88
058-0370-053-0000	RESIDENTIAL	$ 15.32	$ 2.56	$ 17.88
058-0370-054-0000	NONRES	$ 18.64	$ 2.56	$ 21.20
058-0370-055-0000	NONRES	$ 19.14	$ 2.56	$ 21.70
058-0370-056-0000	NONRES	$ 55.17	$ 2.56	$ 57.72
058-0370-057-0000	NONRES	$ 16.63	$ 2.56	$ 19.18
058-0370-058-0000	NONRES	$ 10.83	$ 2.56	$ 13.38
058-0370-059-0000	NONRES	$ 12.60	$ 2.56	$ 15.16
058-0370-060-0000	NONRES	$ 16.12	$ 2.56	$ 18.68
058-0370-061-0000	NONRES	$ 16.12	$ 2.56	$ 18.68
058-0370-062-0000	NONRES	$ 17.88	$ 2.56	$ 20.44

City of Rancho Cordova
Lighting District No. 2012-1
Fiscal Year 2021-22 Assessment Roll

APN	District Classification	Street Light Charge	Safety Light Charge	Total Assessment
058-0370-063-0000	NONRES	$ 18.14	$ 2.56	$ 20.70
058-0370-064-0000	NONRES	$ 18.14	$ 2.56	$ 20.70
058-0370-065-0000	NONRES	$ 45.34	$ 2.56	$ 47.90
058-0370-066-0000	NONRES	$ 16.12	$ 2.56	$ 18.68
058-0370-067-0000	NONRES	$ 16.12	$ 2.56	$ 18.68
058-0370-068-0000	RESIDENTIAL	$ 15.32	$ 2.56	$ 17.88
058-0370-069-0000	RESIDENTIAL	$ 15.32	$ 2.56	$ 17.88
058-0370-070-0000	RESIDENTIAL	$ 15.32	$ 2.56	$ 17.88
058-0380-003-0000	NONRES	$ 6.05	$ 2.56	$ 8.60
058-0380-004-0000	NONRES	$ 6.05	$ 2.56	$ 8.60
058-0380-005-0000	NONRES	$ 6.05	$ 2.56	$ 8.60
058-0380-006-0000	NONRES	$ 6.05	$ 2.56	$ 8.60
058-0380-007-0000	NONRES	$ 6.05	$ 2.56	$ 8.60
058-0380-008-0000	NONRES	$ 6.05	$ 2.56	$ 8.60
058-0380-009-0000	NONRES	$ 6.05	$ 2.56	$ 8.60
058-0380-010-0000	NONRES	$ 6.05	$ 2.56	$ 8.60
058-0380-011-0000	NONRES	$ 6.05	$ 2.56	$ 8.60
058-0380-012-0000	NONRES	$ 6.05	$ 2.56	$ 8.60
058-0380-013-0000	NONRES	$ 6.05	$ 2.56	$ 8.60
058-0380-014-0000	NONRES	$ 6.05	$ 2.56	$ 8.60
058-0380-015-0000	NONRES	$ 6.05	$ 2.56	$ 8.60
058-0380-016-0000	NONRES	$ 6.05	$ 2.56	$ 8.60
058-0380-017-0000	NONRES	$ 6.05	$ 2.56	$ 8.60
058-0380-018-0000	NONRES	$ 6.05	$ 2.56	$ 8.60
058-0380-019-0000	NONRES	$ 6.05	$ 2.56	$ 8.60
058-0390-051-0001	NONRES	$ 11.34	$ 2.56	$ 13.90
058-0390-051-0002	NONRES	$ 11.34	$ 2.56	$ 13.90
058-0390-051-0003	NONRES	$ 11.34	$ 2.56	$ 13.90
058-0390-051-0004	NONRES	$ 11.34	$ 2.56	$ 13.90
058-0390-051-0005	NONRES	$ 11.34	$ 2.56	$ 13.90
058-0390-051-0006	NONRES	$ 11.34	$ 2.56	$ 13.90
058-0390-051-0007	NONRES	$ 11.34	$ 2.56	$ 13.90
058-0390-051-0008	NONRES	$ 11.34	$ 2.56	$ 13.90
058-0390-052-0001	NONRES	$ 11.34	$ 2.56	$ 13.90
058-0390-052-0002	NONRES	$ 11.34	$ 2.56	$ 13.90
058-0390-052-0003	NONRES	$ 11.34	$ 2.56	$ 13.90
058-0390-052-0004	NONRES	$ 11.34	$ 2.56	$ 13.90
058-0390-052-0005	NONRES	$ 11.34	$ 2.56	$ 13.90
058-0390-052-0006	NONRES	$ 11.34	$ 2.56	$ 13.90
058-0390-052-0007	NONRES	$ 11.34	$ 2.56	$ 13.90
058-0390-052-0008	NONRES	$ 11.34	$ 2.56	$ 13.90
058-0390-052-0009	NONRES	$ 11.34	$ 2.56	$ 13.90
058-0390-052-0010	NONRES	$ 11.34	$ 2.56	$ 13.90
058-0390-052-0011	NONRES	$ 11.34	$ 2.56	$ 13.90

City of Rancho Cordova
Lighting District No. 2012-1
Fiscal Year 2021-22 Assessment Roll

APN	District Classification	Street Light Charge	Safety Light Charge	Total Assessment
058-0390-052-0012	NONRES	$ 11.34	$ 2.56	$ 13.90
058-0390-053-0001	NONRES	$ 11.34	$ 2.56	$ 13.90
058-0390-053-0002	NONRES	$ 11.34	$ 2.56	$ 13.90
058-0390-053-0003	NONRES	$ 11.34	$ 2.56	$ 13.90
058-0390-053-0004	NONRES	$ 11.34	$ 2.56	$ 13.90
058-0390-053-0005	NONRES	$ 11.34	$ 2.56	$ 13.90
058-0390-053-0006	NONRES	$ 11.34	$ 2.56	$ 13.90
058-0390-053-0007	NONRES	$ 11.34	$ 2.56	$ 13.90
058-0390-053-0008	NONRES	$ 11.34	$ 2.56	$ 13.90
058-0390-053-0009	NONRES	$ 11.34	$ 2.56	$ 13.90
058-0390-053-0010	NONRES	$ 11.34	$ 2.56	$ 13.90
058-0390-053-0011	NONRES	$ 11.34	$ 2.56	$ 13.90
058-0390-053-0012	NONRES	$ 11.34	$ 2.56	$ 13.90
058-0390-053-0013	NONRES	$ 11.34	$ 2.56	$ 13.90
058-0390-053-0014	NONRES	$ 11.34	$ 2.56	$ 13.90
058-0390-053-0015	NONRES	$ 11.34	$ 2.56	$ 13.90
058-0390-053-0016	NONRES	$ 11.34	$ 2.56	$ 13.90
058-0390-054-0001	NONRES	$ 11.34	$ 2.56	$ 13.90
058-0390-054-0002	NONRES	$ 11.34	$ 2.56	$ 13.90
058-0390-054-0003	NONRES	$ 11.34	$ 2.56	$ 13.90
058-0390-054-0004	NONRES	$ 11.34	$ 2.56	$ 13.90
058-0390-055-0001	NONRES	$ 11.34	$ 2.56	$ 13.90
058-0390-055-0002	NONRES	$ 11.34	$ 2.56	$ 13.90
058-0390-055-0003	NONRES	$ 11.34	$ 2.56	$ 13.90
058-0390-055-0004	NONRES	$ 11.34	$ 2.56	$ 13.90
058-0390-055-0005	NONRES	$ 11.34	$ 2.56	$ 13.90
058-0390-055-0006	NONRES	$ 11.34	$ 2.56	$ 13.90
058-0390-055-0007	NONRES	$ 11.34	$ 2.56	$ 13.90
058-0390-055-0008	NONRES	$ 11.34	$ 2.56	$ 13.90
058-0390-055-0009	NONRES	$ 11.34	$ 2.56	$ 13.90
058-0390-055-0010	NONRES	$ 11.34	$ 2.56	$ 13.90
058-0390-055-0011	NONRES	$ 11.34	$ 2.56	$ 13.90
058-0390-055-0012	NONRES	$ 11.34	$ 2.56	$ 13.90
058-0390-055-0013	NONRES	$ 11.34	$ 2.56	$ 13.90
058-0390-055-0014	NONRES	$ 11.34	$ 2.56	$ 13.90
058-0390-055-0015	NONRES	$ 11.34	$ 2.56	$ 13.90
058-0390-055-0016	NONRES	$ 11.34	$ 2.56	$ 13.90
058-0390-055-0017	NONRES	$ 11.34	$ 2.56	$ 13.90
058-0390-055-0018	NONRES	$ 11.34	$ 2.56	$ 13.90
058-0390-055-0019	NONRES	$ 11.34	$ 2.56	$ 13.90
058-0390-055-0020	NONRES	$ 11.34	$ 2.56	$ 13.90
058-0390-056-0001	NONRES	$ 11.34	$ 2.56	$ 13.90
058-0390-056-0002	NONRES	$ 11.34	$ 2.56	$ 13.90
058-0390-056-0003	NONRES	$ 11.34	$ 2.56	$ 13.90

City of Rancho Cordova
Lighting District No. 2012-1
Fiscal Year 2021-22 Assessment Roll

APN	District Classification	Street Light Charge	Safety Light Charge	Total Assessment
058-0390-056-0004	NONRES	$ 11.34	$ 2.56	$ 13.90
058-0390-057-0001	NONRES	$ 11.34	$ 2.56	$ 13.90
058-0390-057-0002	NONRES	$ 11.34	$ 2.56	$ 13.90
058-0390-057-0003	NONRES	$ 11.34	$ 2.56	$ 13.90
058-0390-057-0004	NONRES	$ 11.34	$ 2.56	$ 13.90
058-0390-057-0005	NONRES	$ 11.34	$ 2.56	$ 13.90
058-0390-057-0006	NONRES	$ 11.34	$ 2.56	$ 13.90
058-0390-057-0007	NONRES	$ 11.34	$ 2.56	$ 13.90
058-0390-057-0008	NONRES	$ 11.34	$ 2.56	$ 13.90
058-0390-057-0009	NONRES	$ 11.34	$ 2.56	$ 13.90
058-0390-057-0010	NONRES	$ 11.34	$ 2.56	$ 13.90
058-0390-057-0011	NONRES	$ 11.34	$ 2.56	$ 13.90
058-0390-057-0012	NONRES	$ 11.34	$ 2.56	$ 13.90
058-0390-057-0013	NONRES	$ 11.34	$ 2.56	$ 13.90
058-0390-057-0014	NONRES	$ 11.34	$ 2.56	$ 13.90
058-0390-057-0015	NONRES	$ 11.34	$ 2.56	$ 13.90
058-0390-057-0016	NONRES	$ 11.34	$ 2.56	$ 13.90
058-0390-058-0001	NONRES	$ 11.34	$ 2.56	$ 13.90
058-0390-058-0002	NONRES	$ 11.34	$ 2.56	$ 13.90
058-0390-058-0003	NONRES	$ 11.34	$ 2.56	$ 13.90
058-0390-058-0004	NONRES	$ 11.34	$ 2.56	$ 13.90
058-0390-058-0005	NONRES	$ 11.34	$ 2.56	$ 13.90
058-0390-058-0006	NONRES	$ 11.34	$ 2.56	$ 13.90
058-0390-058-0007	NONRES	$ 11.34	$ 2.56	$ 13.90
058-0390-058-0008	NONRES	$ 11.34	$ 2.56	$ 13.90
058-0390-058-0009	NONRES	$ 11.34	$ 2.56	$ 13.90
058-0390-058-0010	NONRES	$ 11.34	$ 2.56	$ 13.90
058-0390-058-0011	NONRES	$ 11.34	$ 2.56	$ 13.90
058-0390-058-0012	NONRES	$ 11.34	$ 2.56	$ 13.90
058-0390-058-0013	NONRES	$ 11.34	$ 2.56	$ 13.90
058-0390-058-0014	NONRES	$ 11.34	$ 2.56	$ 13.90
058-0390-058-0015	NONRES	$ 11.34	$ 2.56	$ 13.90
058-0390-058-0016	NONRES	$ 11.34	$ 2.56	$ 13.90
058-0390-058-0017	NONRES	$ 11.34	$ 2.56	$ 13.90
058-0390-058-0018	NONRES	$ 11.34	$ 2.56	$ 13.90
058-0390-058-0019	NONRES	$ 11.34	$ 2.56	$ 13.90
058-0390-058-0020	NONRES	$ 11.34	$ 2.56	$ 13.90
058-0400-001-0000	SAFETY LIGHTS ONLY	$ 0.00	$ 2.56	$ 2.56
058-0400-002-0000	NONRES	$ 46.60	$ 2.56	$ 49.16
058-0400-003-0000	NONRES	$ 17.63	$ 2.56	$ 20.18
058-0400-004-0000	NONRES	$ 17.13	$ 2.56	$ 19.68
058-0400-005-0000	NONRES	$ 17.38	$ 2.56	$ 19.94
058-0400-010-0000	NONRES	$ 13.60	$ 2.56	$ 16.16
058-0400-011-0000	NONRES	$ 13.60	$ 2.56	$ 16.16

City of Rancho Cordova
Lighting District No. 2012-1
Fiscal Year 2021-22 Assessment Roll

APN	District Classification	Street Light Charge	Safety Light Charge	Total Assessment
058-0400-012-0000	NONRES	$ 13.85	$ 2.56	$ 16.40
058-0400-013-0000	NONRES	$ 9.82	$ 2.56	$ 12.38
058-0400-014-0000	NONRES	$ 8.56	$ 2.56	$ 11.12
058-0400-015-0000	NONRES	$ 11.34	$ 2.56	$ 13.90
058-0400-016-0000	NONRES	$ 13.60	$ 2.56	$ 16.16
058-0400-017-0000	NONRES	$ 13.60	$ 2.56	$ 16.16
058-0400-018-0000	NONRES	$ 14.36	$ 2.56	$ 16.92
058-0400-019-0000	NONRES	$ 13.85	$ 2.56	$ 16.40
058-0400-020-0000	NONRES	$ 18.39	$ 2.56	$ 20.94
058-0400-021-0000	NONRES	$ 13.60	$ 2.56	$ 16.16
058-0400-022-0000	NONRES	$ 44.59	$ 2.56	$ 47.14
058-0400-027-0000	NONRES	$ 16.88	$ 2.56	$ 19.44
058-0400-028-0000	NONRES	$ 16.88	$ 2.56	$ 19.44
058-0400-029-0000	RESIDENTIAL	$ 15.32	$ 2.56	$ 17.88
058-0400-030-0000	RESIDENTIAL	$ 15.32	$ 2.56	$ 17.88
058-0400-031-0000	RESIDENTIAL	$ 15.32	$ 2.56	$ 17.88
058-0400-032-0000	RESIDENTIAL	$ 15.32	$ 2.56	$ 17.88
058-0400-033-0000	RESIDENTIAL	$ 15.32	$ 2.56	$ 17.88
058-0400-034-0000	RESIDENTIAL	$ 15.32	$ 2.56	$ 17.88
058-0400-035-0000	RESIDENTIAL	$ 15.32	$ 2.56	$ 17.88
058-0400-036-0000	RESIDENTIAL	$ 15.32	$ 2.56	$ 17.88
058-0400-037-0000	RESIDENTIAL	$ 15.32	$ 2.56	$ 17.88
058-0400-038-0000	RESIDENTIAL	$ 15.32	$ 2.56	$ 17.88
058-0400-039-0000	RESIDENTIAL	$ 15.32	$ 2.56	$ 17.88
058-0400-040-0000	RESIDENTIAL	$ 15.32	$ 2.56	$ 17.88
058-0400-041-0000	RESIDENTIAL	$ 15.32	$ 2.56	$ 17.88
058-0400-043-0000	RESIDENTIAL	$ 15.32	$ 2.56	$ 17.88
058-0400-044-0000	RESIDENTIAL	$ 15.32	$ 2.56	$ 17.88
058-0400-046-0000	RESIDENTIAL	$ 15.32	$ 2.56	$ 17.88
058-0400-047-0000	RESIDENTIAL	$ 15.32	$ 2.56	$ 17.88
058-0400-048-0000	RESIDENTIAL	$ 15.32	$ 2.56	$ 17.88
058-0400-049-0000	RESIDENTIAL	$ 15.32	$ 2.56	$ 17.88
058-0400-050-0000	RESIDENTIAL	$ 15.32	$ 2.56	$ 17.88
058-0400-051-0000	RESIDENTIAL	$ 15.32	$ 2.56	$ 17.88
058-0400-052-0000	RESIDENTIAL	$ 15.32	$ 2.56	$ 17.88
058-0400-053-0000	RESIDENTIAL	$ 15.32	$ 2.56	$ 17.88
058-0400-054-0000	RESIDENTIAL	$ 15.32	$ 2.56	$ 17.88
058-0400-055-0000	RESIDENTIAL	$ 15.32	$ 2.56	$ 17.88
058-0400-056-0000	RESIDENTIAL	$ 15.32	$ 2.56	$ 17.88
058-0400-057-0000	RESIDENTIAL	$ 15.32	$ 2.56	$ 17.88
058-0400-058-0000	RESIDENTIAL	$ 15.32	$ 2.56	$ 17.88
058-0400-059-0000	RESIDENTIAL	$ 15.32	$ 2.56	$ 17.88
058-0400-060-0000	RESIDENTIAL	$ 15.32	$ 2.56	$ 17.88
058-0400-061-0000	RESIDENTIAL	$ 15.32	$ 2.56	$ 17.88

City of Rancho Cordova
Lighting District No. 2012-1
Fiscal Year 2021-22 Assessment Roll

APN	District Classification	Street Light Charge	Safety Light Charge	Total Assessment
058-0400-062-0000	RESIDENTIAL	$ 15.32	$ 2.56	$ 17.88
058-0400-063-0000	RESIDENTIAL	$ 15.32	$ 2.56	$ 17.88
058-0400-064-0000	RESIDENTIAL	$ 15.32	$ 2.56	$ 17.88
058-0400-065-0000	RESIDENTIAL	$ 15.32	$ 2.56	$ 17.88
058-0400-066-0000	NONRES	$ 42.82	$ 2.56	$ 45.38
058-0400-067-0000	NONRES	$ 17.38	$ 2.56	$ 19.94
058-0400-068-0000	NONRES	$ 43.07	$ 2.56	$ 45.62
058-0400-069-0000	RESIDENTIAL	$ 15.32	$ 2.56	$ 17.88
058-0400-070-0000	RESIDENTIAL	$ 15.32	$ 2.56	$ 17.88
058-0400-071-0000	RESIDENTIAL	$ 15.32	$ 2.56	$ 17.88
058-0400-072-0000	SAFETY LIGHTS ONLY	$ 0.00	$ 2.56	$ 2.56
058-0400-073-0000	NONRES	$ 41.31	$ 2.56	$ 43.86
058-0400-074-0000	NONRES	$ 16.88	$ 2.56	$ 19.44
058-0400-075-0000	NONRES	$ 18.89	$ 2.56	$ 21.44
058-0400-076-0000	NONRES	$ 42.07	$ 2.56	$ 44.62
058-0400-077-0000	NONRES	$ 13.60	$ 2.56	$ 16.16
058-0400-078-0000	NONRES	$ 13.60	$ 2.56	$ 16.16
058-0400-080-0000	SAFETY LIGHTS ONLY	$ 0.00	$ 2.56	$ 2.56
058-0400-081-0000	SAFETY LIGHTS ONLY	$ 0.00	$ 2.56	$ 2.56
058-0410-001-0000	NONRES	$ 6.05	$ 2.56	$ 8.60
058-0410-002-0000	NONRES	$ 6.05	$ 2.56	$ 8.60
058-0410-003-0000	NONRES	$ 6.05	$ 2.56	$ 8.60
058-0410-004-0000	NONRES	$ 6.05	$ 2.56	$ 8.60
058-0410-005-0000	NONRES	$ 6.05	$ 2.56	$ 8.60
058-0410-006-0000	NONRES	$ 6.05	$ 2.56	$ 8.60
058-0410-007-0000	NONRES	$ 6.05	$ 2.56	$ 8.60
058-0410-008-0000	NONRES	$ 6.05	$ 2.56	$ 8.60
058-0410-009-0000	NONRES	$ 6.05	$ 2.56	$ 8.60
058-0410-010-0000	NONRES	$ 6.05	$ 2.56	$ 8.60
058-0410-011-0000	NONRES	$ 6.05	$ 2.56	$ 8.60
058-0410-012-0000	NONRES	$ 6.05	$ 2.56	$ 8.60
058-0410-013-0000	NONRES	$ 6.05	$ 2.56	$ 8.60
058-0410-014-0000	NONRES	$ 6.05	$ 2.56	$ 8.60
058-0410-015-0000	NONRES	$ 6.05	$ 2.56	$ 8.60
058-0410-016-0000	NONRES	$ 6.05	$ 2.56	$ 8.60
058-0410-017-0000	NONRES	$ 6.05	$ 2.56	$ 8.60
058-0410-018-0000	NONRES	$ 6.05	$ 2.56	$ 8.60
058-0410-019-0000	NONRES	$ 6.05	$ 2.56	$ 8.60
058-0410-020-0000	NONRES	$ 6.05	$ 2.56	$ 8.60
058-0410-021-0000	NONRES	$ 6.05	$ 2.56	$ 8.60
058-0410-022-0000	NONRES	$ 6.05	$ 2.56	$ 8.60
058-0410-023-0000	NONRES	$ 6.05	$ 2.56	$ 8.60
058-0410-024-0000	NONRES	$ 6.05	$ 2.56	$ 8.60
058-0410-025-0000	NONRES	$ 6.05	$ 2.56	$ 8.60

City of Rancho Cordova
Lighting District No. 2012-1
Fiscal Year 2021-22 Assessment Roll

APN	District Classification	Street Light Charge	Safety Light Charge	Total Assessment
058-0410-026-0000	NONRES	$ 6.05	$ 2.56	$ 8.60
058-0420-001-0000	NONRES	$ 14.86	$ 2.56	$ 17.42
058-0420-002-0000	NONRES	$ 14.61	$ 2.56	$ 17.16
058-0420-003-0000	NONRES	$ 14.61	$ 2.56	$ 17.16
058-0420-004-0000	NONRES	$ 14.61	$ 2.56	$ 17.16
058-0420-005-0000	NONRES	$ 14.61	$ 2.56	$ 17.16
058-0420-006-0000	NONRES	$ 14.61	$ 2.56	$ 17.16
058-0420-007-0000	NONRES	$ 75.57	$ 2.56	$ 78.12
058-0420-008-0000	NONRES	$ 38.79	$ 2.56	$ 41.34
058-0420-009-0000	NONRES	$ 14.61	$ 2.56	$ 17.16
058-0420-010-0000	NONRES	$ 14.61	$ 2.56	$ 17.16
058-0420-011-0000	NONRES	$ 14.61	$ 2.56	$ 17.16
058-0420-012-0000	NONRES	$ 14.61	$ 2.56	$ 17.16
058-0420-013-0000	NONRES	$ 14.86	$ 2.56	$ 17.42
058-0420-014-0000	NONRES	$ 9.32	$ 2.56	$ 11.88
058-0420-015-0000	NONRES	$ 9.57	$ 2.56	$ 12.12
058-0420-016-0000	NONRES	$ 14.86	$ 2.56	$ 17.42
058-0420-017-0000	NONRES	$ 14.61	$ 2.56	$ 17.16
058-0420-018-0000	NONRES	$ 14.61	$ 2.56	$ 17.16
058-0420-019-0000	NONRES	$ 14.61	$ 2.56	$ 17.16
058-0420-020-0000	NONRES	$ 14.61	$ 2.56	$ 17.16
058-0420-021-0000	NONRES	$ 14.61	$ 2.56	$ 17.16
058-0420-022-0000	NONRES	$ 14.61	$ 2.56	$ 17.16
058-0420-023-0000	NONRES	$ 14.86	$ 2.56	$ 17.42
058-0420-024-0000	NONRES	$ 8.82	$ 2.56	$ 11.38
058-0420-025-0000	NONRES	$ 14.86	$ 2.56	$ 17.42
058-0420-026-0000	NONRES	$ 25.69	$ 2.56	$ 28.24
058-0420-027-0000	NONRES	$ 38.04	$ 2.56	$ 40.60
058-0420-028-0000	NONRES	$ 13.35	$ 2.56	$ 15.90
058-0420-029-0000	NONRES	$ 14.36	$ 2.56	$ 16.92
058-0420-030-0000	NONRES	$ 14.61	$ 2.56	$ 17.16
058-0420-031-0000	NONRES	$ 8.31	$ 2.56	$ 10.86
058-0420-032-0000	NONRES	$ 29.72	$ 2.56	$ 32.28
058-0420-033-0000	NONRES	$ 29.47	$ 2.56	$ 32.02
058-0420-034-0000	NONRES	$ 53.40	$ 2.56	$ 55.96
058-0420-035-0000	NONRES	$ 38.29	$ 2.56	$ 40.84
058-0420-036-0000	NONRES	$ 18.14	$ 2.56	$ 20.70
058-0420-037-0000	NONRES	$ 38.29	$ 2.56	$ 40.84
058-0420-038-0000	NONRES	$ 13.60	$ 2.56	$ 16.16
058-0420-039-0000	NONRES	$ 13.60	$ 2.56	$ 16.16
058-0420-040-0000	NONRES	$ 54.66	$ 2.56	$ 57.22
058-0420-041-0000	NONRES	$ 41.82	$ 2.56	$ 44.38
058-0430-001-0000	RESIDENTIAL	$ 15.32	$ 2.56	$ 17.88
058-0430-002-0000	RESIDENTIAL	$ 15.32	$ 2.56	$ 17.88

City of Rancho Cordova
Lighting District No. 2012-1
Fiscal Year 2021-22 Assessment Roll

APN	District Classification	Street Light Charge	Safety Light Charge	Total Assessment
058-0430-003-0000	RESIDENTIAL	$ 15.32	$ 2.56	$ 17.88
058-0430-007-0000	RESIDENTIAL	$ 15.32	$ 2.56	$ 17.88
058-0430-008-0000	RESIDENTIAL	$ 15.32	$ 2.56	$ 17.88
058-0430-009-0000	RESIDENTIAL	$ 15.32	$ 2.56	$ 17.88
058-0430-010-0000	RESIDENTIAL	$ 15.32	$ 2.56	$ 17.88
058-0430-011-0000	RESIDENTIAL	$ 15.32	$ 2.56	$ 17.88
058-0430-012-0000	RESIDENTIAL	$ 15.32	$ 2.56	$ 17.88
058-0430-013-0000	RESIDENTIAL	$ 15.32	$ 2.56	$ 17.88
058-0430-014-0000	RESIDENTIAL	$ 15.32	$ 2.56	$ 17.88
058-0430-015-0000	RESIDENTIAL	$ 15.32	$ 2.56	$ 17.88
058-0430-016-0000	RESIDENTIAL	$ 15.32	$ 2.56	$ 17.88
058-0430-017-0000	RESIDENTIAL	$ 15.32	$ 2.56	$ 17.88
058-0430-018-0000	RESIDENTIAL	$ 15.32	$ 2.56	$ 17.88
058-0430-019-0000	RESIDENTIAL	$ 15.32	$ 2.56	$ 17.88
058-0430-020-0000	RESIDENTIAL	$ 15.32	$ 2.56	$ 17.88
058-0430-021-0000	RESIDENTIAL	$ 15.32	$ 2.56	$ 17.88
058-0430-022-0000	RESIDENTIAL	$ 15.32	$ 2.56	$ 17.88
058-0430-023-0000	RESIDENTIAL	$ 15.32	$ 2.56	$ 17.88
058-0430-024-0000	RESIDENTIAL	$ 15.32	$ 2.56	$ 17.88
058-0430-025-0000	RESIDENTIAL	$ 15.32	$ 2.56	$ 17.88
058-0430-026-0000	RESIDENTIAL	$ 15.32	$ 2.56	$ 17.88
058-0430-027-0000	RESIDENTIAL	$ 15.32	$ 2.56	$ 17.88
058-0430-028-0000	RESIDENTIAL	$ 15.32	$ 2.56	$ 17.88
058-0430-029-0000	RESIDENTIAL	$ 15.32	$ 2.56	$ 17.88
058-0430-030-0000	RESIDENTIAL	$ 15.32	$ 2.56	$ 17.88
058-0430-031-0000	RESIDENTIAL	$ 15.32	$ 2.56	$ 17.88
058-0430-032-0000	RESIDENTIAL	$ 15.32	$ 2.56	$ 17.88
058-0430-033-0000	RESIDENTIAL	$ 15.32	$ 2.56	$ 17.88
058-0430-034-0000	RESIDENTIAL	$ 15.32	$ 2.56	$ 17.88
058-0430-035-0000	RESIDENTIAL	$ 15.32	$ 2.56	$ 17.88
058-0430-036-0000	RESIDENTIAL	$ 15.32	$ 2.56	$ 17.88
058-0430-037-0000	RESIDENTIAL	$ 15.32	$ 2.56	$ 17.88
058-0430-038-0000	RESIDENTIAL	$ 15.32	$ 2.56	$ 17.88
058-0430-039-0000	RESIDENTIAL	$ 15.32	$ 2.56	$ 17.88
058-0430-040-0000	RESIDENTIAL	$ 15.32	$ 2.56	$ 17.88
058-0430-041-0000	RESIDENTIAL	$ 15.32	$ 2.56	$ 17.88
058-0430-042-0000	RESIDENTIAL	$ 15.32	$ 2.56	$ 17.88
058-0430-043-0000	RESIDENTIAL	$ 15.32	$ 2.56	$ 17.88
058-0430-044-0000	RESIDENTIAL	$ 15.32	$ 2.56	$ 17.88
058-0430-045-0000	RESIDENTIAL	$ 15.32	$ 2.56	$ 17.88
058-0430-046-0000	RESIDENTIAL	$ 15.32	$ 2.56	$ 17.88
058-0430-047-0000	RESIDENTIAL	$ 15.32	$ 2.56	$ 17.88
058-0430-048-0000	RESIDENTIAL	$ 15.32	$ 2.56	$ 17.88
058-0430-049-0000	RESIDENTIAL	$ 15.32	$ 2.56	$ 17.88

City of Rancho Cordova
Lighting District No. 2012-1
Fiscal Year 2021-22 Assessment Roll

APN	District Classification	Street Light Charge	Safety Light Charge	Total Assessment
058-0430-050-0000	RESIDENTIAL	$ 15.32	$ 2.56	$ 17.88
058-0430-053-0000	RESIDENTIAL	$ 15.32	$ 2.56	$ 17.88
058-0430-054-0000	RESIDENTIAL	$ 15.32	$ 2.56	$ 17.88
058-0440-001-0000	NONRES	$ 6.05	$ 2.56	$ 8.60
058-0440-002-0000	NONRES	$ 6.05	$ 2.56	$ 8.60
058-0440-003-0000	NONRES	$ 6.05	$ 2.56	$ 8.60
058-0440-004-0000	NONRES	$ 6.05	$ 2.56	$ 8.60
058-0440-005-0000	NONRES	$ 6.05	$ 2.56	$ 8.60
058-0440-006-0000	NONRES	$ 6.05	$ 2.56	$ 8.60
058-0440-007-0000	NONRES	$ 6.05	$ 2.56	$ 8.60
058-0440-008-0000	NONRES	$ 6.05	$ 2.56	$ 8.60
058-0440-009-0000	NONRES	$ 6.05	$ 2.56	$ 8.60
058-0440-010-0000	NONRES	$ 6.05	$ 2.56	$ 8.60
058-0440-011-0000	NONRES	$ 6.05	$ 2.56	$ 8.60
058-0440-012-0000	NONRES	$ 6.05	$ 2.56	$ 8.60
058-0440-013-0000	NONRES	$ 6.05	$ 2.56	$ 8.60
058-0440-014-0000	NONRES	$ 6.05	$ 2.56	$ 8.60
058-0440-015-0000	NONRES	$ 6.05	$ 2.56	$ 8.60
058-0440-016-0000	NONRES	$ 6.05	$ 2.56	$ 8.60
058-0440-017-0000	NONRES	$ 6.05	$ 2.56	$ 8.60
058-0440-018-0000	NONRES	$ 6.05	$ 2.56	$ 8.60
058-0440-019-0000	NONRES	$ 6.05	$ 2.56	$ 8.60
058-0440-020-0000	NONRES	$ 6.05	$ 2.56	$ 8.60
058-0440-021-0000	NONRES	$ 6.05	$ 2.56	$ 8.60
058-0450-001-0000	NONRES	$ 6.05	$ 2.56	$ 8.60
058-0450-002-0000	NONRES	$ 6.05	$ 2.56	$ 8.60
058-0450-003-0000	NONRES	$ 6.05	$ 2.56	$ 8.60
058-0450-004-0000	NONRES	$ 6.05	$ 2.56	$ 8.60
058-0450-005-0000	NONRES	$ 6.05	$ 2.56	$ 8.60
058-0450-006-0000	NONRES	$ 6.05	$ 2.56	$ 8.60
058-0450-007-0000	NONRES	$ 6.05	$ 2.56	$ 8.60
058-0450-008-0000	NONRES	$ 6.05	$ 2.56	$ 8.60
058-0450-009-0000	NONRES	$ 6.05	$ 2.56	$ 8.60
058-0450-010-0000	NONRES	$ 6.05	$ 2.56	$ 8.60
058-0450-011-0000	NONRES	$ 6.05	$ 2.56	$ 8.60
058-0450-012-0000	NONRES	$ 6.05	$ 2.56	$ 8.60
058-0450-013-0000	NONRES	$ 6.05	$ 2.56	$ 8.60
058-0450-014-0000	NONRES	$ 6.05	$ 2.56	$ 8.60
058-0450-015-0000	NONRES	$ 6.05	$ 2.56	$ 8.60
058-0450-016-0000	NONRES	$ 6.05	$ 2.56	$ 8.60
058-0450-017-0000	NONRES	$ 6.05	$ 2.56	$ 8.60
058-0450-018-0000	NONRES	$ 6.05	$ 2.56	$ 8.60
058-0450-019-0000	NONRES	$ 6.05	$ 2.56	$ 8.60
058-0450-020-0000	NONRES	$ 6.05	$ 2.56	$ 8.60

City of Rancho Cordova
Lighting District No. 2012-1
Fiscal Year 2021-22 Assessment Roll

APN	District Classification	Street Light Charge	Safety Light Charge	Total Assessment
058-0450-021-0000	NONRES	$ 6.05	$ 2.56	$ 8.60
058-0460-001-0000	NONRES	$ 42.82	$ 2.56	$ 45.38
058-0460-002-0000	NONRES	$ 12.34	$ 2.56	$ 14.90
058-0460-003-0000	NONRES	$ 12.85	$ 2.56	$ 15.40
058-0460-004-0000	NONRES	$ 13.85	$ 2.56	$ 16.40
058-0460-005-0000	NONRES	$ 14.61	$ 2.56	$ 17.16
058-0460-006-0000	NONRES	$ 17.13	$ 2.56	$ 19.68
058-0460-007-0000	NONRES	$ 8.06	$ 2.56	$ 10.62
058-0460-008-0000	NONRES	$ 8.31	$ 2.56	$ 10.86
058-0460-009-0000	NONRES	$ 8.31	$ 2.56	$ 10.86
058-0460-010-0000	NONRES	$ 9.57	$ 2.56	$ 12.12
058-0460-011-0000	NONRES	$ 18.64	$ 2.56	$ 21.20
058-0460-012-0000	NONRES	$ 14.86	$ 2.56	$ 17.42
058-0460-013-0000	NONRES	$ 20.40	$ 2.56	$ 22.96
058-0460-014-0000	NONRES	$ 41.82	$ 2.56	$ 44.38
058-0460-015-0000	NONRES	$ 14.61	$ 2.56	$ 17.16
058-0460-016-0000	NONRES	$ 38.29	$ 2.56	$ 40.84
058-0460-017-0000	NONRES	$ 9.32	$ 2.56	$ 11.88
058-0460-018-0000	NONRES	$ 10.58	$ 2.56	$ 13.14
058-0460-019-0000	NONRES	$ 8.56	$ 2.56	$ 11.12
058-0460-020-0000	NONRES	$ 42.57	$ 2.56	$ 45.12
058-0460-021-0000	NONRES	$ 14.61	$ 2.56	$ 17.16
058-0460-022-0000	NONRES	$ 15.11	$ 2.56	$ 17.66
058-0460-023-0000	NONRES	$ 8.31	$ 2.56	$ 10.86
058-0470-001-0000	RESIDENTIAL	$ 15.32	$ 2.56	$ 17.88
058-0470-002-0000	RESIDENTIAL	$ 15.32	$ 2.56	$ 17.88
058-0470-003-0000	RESIDENTIAL	$ 15.32	$ 2.56	$ 17.88
058-0470-004-0000	RESIDENTIAL	$ 15.32	$ 2.56	$ 17.88
058-0470-005-0000	RESIDENTIAL	$ 15.32	$ 2.56	$ 17.88
058-0470-006-0000	RESIDENTIAL	$ 15.32	$ 2.56	$ 17.88
058-0470-007-0000	RESIDENTIAL	$ 15.32	$ 2.56	$ 17.88
058-0470-008-0000	RESIDENTIAL	$ 15.32	$ 2.56	$ 17.88
058-0470-009-0000	RESIDENTIAL	$ 15.32	$ 2.56	$ 17.88
058-0470-010-0000	RESIDENTIAL	$ 15.32	$ 2.56	$ 17.88
058-0470-011-0000	RESIDENTIAL	$ 15.32	$ 2.56	$ 17.88
058-0470-012-0000	RESIDENTIAL	$ 15.32	$ 2.56	$ 17.88
058-0470-013-0000	RESIDENTIAL	$ 15.32	$ 2.56	$ 17.88
058-0470-014-0000	RESIDENTIAL	$ 15.32	$ 2.56	$ 17.88
058-0470-015-0000	RESIDENTIAL	$ 15.32	$ 2.56	$ 17.88
058-0470-016-0000	RESIDENTIAL	$ 15.32	$ 2.56	$ 17.88
058-0470-017-0000	RESIDENTIAL	$ 15.32	$ 2.56	$ 17.88
058-0470-018-0000	RESIDENTIAL	$ 15.32	$ 2.56	$ 17.88
058-0470-019-0000	RESIDENTIAL	$ 15.32	$ 2.56	$ 17.88
058-0470-020-0000	RESIDENTIAL	$ 15.32	$ 2.56	$ 17.88

City of Rancho Cordova
Lighting District No. 2012-1
Fiscal Year 2021-22 Assessment Roll

APN	District Classification	Street Light Charge	Safety Light Charge	Total Assessment
058-0470-021-0000	RESIDENTIAL	$ 15.32	$ 2.56	$ 17.88
058-0470-022-0000	RESIDENTIAL	$ 15.32	$ 2.56	$ 17.88
058-0470-023-0000	RESIDENTIAL	$ 15.32	$ 2.56	$ 17.88
058-0470-024-0000	RESIDENTIAL	$ 15.32	$ 2.56	$ 17.88
058-0470-025-0000	RESIDENTIAL	$ 15.32	$ 2.56	$ 17.88
058-0470-026-0000	RESIDENTIAL	$ 15.32	$ 2.56	$ 17.88
058-0470-027-0000	RESIDENTIAL	$ 15.32	$ 2.56	$ 17.88
058-0470-028-0000	RESIDENTIAL	$ 15.32	$ 2.56	$ 17.88
058-0470-029-0000	RESIDENTIAL	$ 15.32	$ 2.56	$ 17.88
058-0470-030-0000	RESIDENTIAL	$ 15.32	$ 2.56	$ 17.88
058-0470-031-0000	RESIDENTIAL	$ 15.32	$ 2.56	$ 17.88
058-0470-032-0000	RESIDENTIAL	$ 15.32	$ 2.56	$ 17.88
058-0470-033-0000	RESIDENTIAL	$ 15.32	$ 2.56	$ 17.88
058-0470-034-0000	RESIDENTIAL	$ 15.32	$ 2.56	$ 17.88
058-0470-035-0000	RESIDENTIAL	$ 15.32	$ 2.56	$ 17.88
058-0470-036-0000	RESIDENTIAL	$ 15.32	$ 2.56	$ 17.88
058-0470-037-0000	RESIDENTIAL	$ 15.32	$ 2.56	$ 17.88
058-0470-038-0000	NONRES	$ 16.88	$ 2.56	$ 19.44
058-0470-039-0000	NONRES	$ 17.13	$ 2.56	$ 19.68
058-0470-040-0000	NONRES	$ 14.36	$ 2.56	$ 16.92
058-0470-041-0000	NONRES	$ 10.08	$ 2.56	$ 12.64
058-0470-042-0000	NONRES	$ 10.08	$ 2.56	$ 12.64
058-0470-043-0000	NONRES	$ 9.82	$ 2.56	$ 12.38
058-0470-044-0000	NONRES	$ 17.88	$ 2.56	$ 20.44
058-0470-045-0000	NONRES	$ 16.88	$ 2.56	$ 19.44
058-0470-046-0000	NONRES	$ 51.89	$ 2.56	$ 54.44
058-0480-001-0000	NONRES	$ 6.05	$ 2.56	$ 8.60
058-0480-002-0000	NONRES	$ 6.05	$ 2.56	$ 8.60
058-0480-003-0000	NONRES	$ 6.05	$ 2.56	$ 8.60
058-0480-004-0000	NONRES	$ 6.05	$ 2.56	$ 8.60
058-0480-005-0000	NONRES	$ 6.05	$ 2.56	$ 8.60
058-0480-006-0000	NONRES	$ 6.05	$ 2.56	$ 8.60
058-0480-007-0000	NONRES	$ 6.05	$ 2.56	$ 8.60
058-0480-008-0000	NONRES	$ 6.05	$ 2.56	$ 8.60
058-0480-009-0000	NONRES	$ 6.05	$ 2.56	$ 8.60
058-0480-010-0000	NONRES	$ 6.05	$ 2.56	$ 8.60
058-0480-011-0000	NONRES	$ 6.05	$ 2.56	$ 8.60
058-0480-012-0000	NONRES	$ 6.05	$ 2.56	$ 8.60
058-0480-013-0000	NONRES	$ 6.05	$ 2.56	$ 8.60
058-0480-014-0000	NONRES	$ 6.05	$ 2.56	$ 8.60
058-0480-015-0000	NONRES	$ 6.05	$ 2.56	$ 8.60
058-0480-016-0000	NONRES	$ 6.05	$ 2.56	$ 8.60
058-0480-017-0000	NONRES	$ 6.05	$ 2.56	$ 8.60
058-0480-018-0000	NONRES	$ 6.05	$ 2.56	$ 8.60

City of Rancho Cordova
Lighting District No. 2012-1
Fiscal Year 2021-22 Assessment Roll

APN	District Classification	Street Light Charge	Safety Light Charge	Total Assessment
058-0480-019-0000	NONRES	$ 6.05	$ 2.56	$ 8.60
058-0480-020-0000	NONRES	$ 6.05	$ 2.56	$ 8.60
058-0480-021-0000	NONRES	$ 6.05	$ 2.56	$ 8.60
058-0490-002-0000	NONRES	$ 6.05	$ 2.56	$ 8.60
058-0490-003-0000	NONRES	$ 6.05	$ 2.56	$ 8.60
058-0490-004-0000	NONRES	$ 6.05	$ 2.56	$ 8.60
058-0490-005-0000	NONRES	$ 6.05	$ 2.56	$ 8.60
058-0490-006-0000	NONRES	$ 6.05	$ 2.56	$ 8.60
058-0490-007-0000	NONRES	$ 6.05	$ 2.56	$ 8.60
058-0490-008-0000	NONRES	$ 6.05	$ 2.56	$ 8.60
058-0490-009-0000	NONRES	$ 6.05	$ 2.56	$ 8.60
058-0490-011-0000	NONRES	$ 6.05	$ 2.56	$ 8.60
058-0490-012-0000	NONRES	$ 6.05	$ 2.56	$ 8.60
058-0490-013-0000	NONRES	$ 6.05	$ 2.56	$ 8.60
058-0490-014-0000	NONRES	$ 6.05	$ 2.56	$ 8.60
058-0490-015-0000	NONRES	$ 6.05	$ 2.56	$ 8.60
058-0490-016-0000	NONRES	$ 6.05	$ 2.56	$ 8.60
058-0490-017-0000	NONRES	$ 6.05	$ 2.56	$ 8.60
058-0490-018-0000	NONRES	$ 6.05	$ 2.56	$ 8.60
058-0490-019-0000	NONRES	$ 6.05	$ 2.56	$ 8.60
058-0490-020-0000	NONRES	$ 6.05	$ 2.56	$ 8.60
058-0490-021-0000	NONRES	$ 6.05	$ 2.56	$ 8.60
058-0490-022-0000	NONRES	$ 6.05	$ 2.56	$ 8.60
058-0490-023-0000	NONRES	$ 6.05	$ 2.56	$ 8.60
058-0490-024-0000	NONRES	$ 6.05	$ 2.56	$ 8.60
058-0490-025-0000	NONRES	$ 6.05	$ 2.56	$ 8.60
058-0490-026-0000	NONRES	$ 6.05	$ 2.56	$ 8.60
058-0490-027-0000	NONRES	$ 6.05	$ 2.56	$ 8.60
058-0490-028-0000	NONRES	$ 6.05	$ 2.56	$ 8.60
058-0490-029-0000	NONRES	$ 6.05	$ 2.56	$ 8.60
058-0490-030-0000	NONRES	$ 6.05	$ 2.56	$ 8.60
058-0490-031-0000	NONRES	$ 6.05	$ 2.56	$ 8.60
058-0490-032-0000	NONRES	$ 6.05	$ 2.56	$ 8.60
058-0490-033-0000	NONRES	$ 6.05	$ 2.56	$ 8.60
058-0490-034-0000	NONRES	$ 6.05	$ 2.56	$ 8.60
058-0490-040-0000	NONRES	$ 6.05	$ 2.56	$ 8.60
058-0490-041-0000	NONRES	$ 6.05	$ 2.56	$ 8.60
058-0500-001-0000	NONRES	$ 38.29	$ 2.56	$ 40.84
058-0500-002-0000	NONRES	$ 6.80	$ 2.56	$ 9.36
058-0500-003-0000	NONRES	$ 7.81	$ 2.56	$ 10.36
058-0500-004-0000	NONRES	$ 6.80	$ 2.56	$ 9.36
058-0500-005-0000	NONRES	$ 6.80	$ 2.56	$ 9.36
058-0500-006-0000	NONRES	$ 7.81	$ 2.56	$ 10.36
058-0500-007-0000	NONRES	$ 9.82	$ 2.56	$ 12.38

City of Rancho Cordova
Lighting District No. 2012-1
Fiscal Year 2021-22 Assessment Roll

APN	District Classification	Street Light Charge	Safety Light Charge	Total Assessment
058-0500-008-0000	NONRES	$ 6.80	$ 2.56	$ 9.36
058-0500-009-0000	NONRES	$ 6.80	$ 2.56	$ 9.36
058-0500-010-0000	NONRES	$ 7.81	$ 2.56	$ 10.36
058-0500-011-0000	NONRES	$ 6.80	$ 2.56	$ 9.36
058-0500-012-0000	RESIDENTIAL	$ 15.32	$ 2.56	$ 17.88
058-0500-013-0000	NONRES	$ 37.03	$ 2.56	$ 39.58
058-0500-014-0000	NONRES	$ 37.03	$ 2.56	$ 39.58
058-0500-015-0000	NONRES	$ 37.03	$ 2.56	$ 39.58
058-0500-016-0000	NONRES	$ 6.80	$ 2.56	$ 9.36
058-0500-017-0000	NONRES	$ 7.81	$ 2.56	$ 10.36
058-0500-018-0000	NONRES	$ 6.80	$ 2.56	$ 9.36
058-0500-019-0000	NONRES	$ 6.80	$ 2.56	$ 9.36
058-0500-020-0000	NONRES	$ 9.82	$ 2.56	$ 12.38
058-0500-021-0000	NONRES	$ 9.82	$ 2.56	$ 12.38
058-0500-022-0000	NONRES	$ 6.80	$ 2.56	$ 9.36
058-0500-023-0000	NONRES	$ 6.80	$ 2.56	$ 9.36
058-0500-024-0000	NONRES	$ 7.81	$ 2.56	$ 10.36
058-0500-025-0000	NONRES	$ 6.80	$ 2.56	$ 9.36
058-0500-026-0000	NONRES	$ 37.03	$ 2.56	$ 39.58
058-0510-001-0000	NONRES	$ 4.03	$ 2.56	$ 6.58
058-0510-002-0000	NONRES	$ 4.03	$ 2.56	$ 6.58
058-0510-003-0000	NONRES	$ 4.03	$ 2.56	$ 6.58
058-0510-004-0000	NONRES	$ 4.03	$ 2.56	$ 6.58
058-0510-005-0000	NONRES	$ 9.82	$ 2.56	$ 12.38
058-0510-006-0000	NONRES	$ 6.80	$ 2.56	$ 9.36
058-0510-007-0000	NONRES	$ 6.80	$ 2.56	$ 9.36
058-0510-008-0000	NONRES	$ 6.80	$ 2.56	$ 9.36
058-0510-009-0000	NONRES	$ 6.80	$ 2.56	$ 9.36
058-0510-010-0000	NONRES	$ 6.80	$ 2.56	$ 9.36
058-0510-011-0000	NONRES	$ 8.06	$ 2.56	$ 10.62
058-0510-012-0000	NONRES	$ 6.05	$ 2.56	$ 8.60
058-0510-013-0000	NONRES	$ 4.79	$ 2.56	$ 7.34
058-0510-014-0000	NONRES	$ 3.53	$ 2.56	$ 6.08
058-0510-015-0000	NONRES	$ 3.02	$ 2.56	$ 5.58
058-0510-016-0000	NONRES	$ 5.04	$ 2.56	$ 7.60
058-0510-017-0000	NONRES	$ 5.29	$ 2.56	$ 7.84
058-0510-018-0000	NONRES	$ 4.53	$ 2.56	$ 7.08
058-0510-019-0000	NONRES	$ 3.78	$ 2.56	$ 6.34
058-0510-020-0000	NONRES	$ 4.28	$ 2.56	$ 6.84
058-0510-021-0000	NONRES	$ 4.28	$ 2.56	$ 6.84
058-0510-022-0000	NONRES	$ 6.80	$ 2.56	$ 9.36
058-0510-023-0000	NONRES	$ 7.81	$ 2.56	$ 10.36
058-0510-024-0000	NONRES	$ 7.81	$ 2.56	$ 10.36
058-0510-025-0000	NONRES	$ 6.80	$ 2.56	$ 9.36

City of Rancho Cordova
Lighting District No. 2012-1
Fiscal Year 2021-22 Assessment Roll

APN	District Classification	Street Light Charge	Safety Light Charge	Total Assessment
058-0510-026-0000	NONRES	$ 6.80	$ 2.56	$ 9.36
058-0510-027-0000	NONRES	$ 7.81	$ 2.56	$ 10.36
058-0520-001-0000	NONRES	$ 8.31	$ 2.56	$ 10.86
058-0520-002-0000	NONRES	$ 5.04	$ 2.56	$ 7.60
058-0520-003-0000	NONRES	$ 6.80	$ 2.56	$ 9.36
058-0520-004-0000	NONRES	$ 9.82	$ 2.56	$ 12.38
058-0520-005-0000	NONRES	$ 9.82	$ 2.56	$ 12.38
058-0520-006-0000	NONRES	$ 6.80	$ 2.56	$ 9.36
058-0520-007-0000	NONRES	$ 6.80	$ 2.56	$ 9.36
058-0520-008-0000	NONRES	$ 7.81	$ 2.56	$ 10.36
058-0520-009-0000	NONRES	$ 7.81	$ 2.56	$ 10.36
058-0520-010-0000	NONRES	$ 5.29	$ 2.56	$ 7.84
058-0520-011-0000	NONRES	$ 8.06	$ 2.56	$ 10.62
058-0520-012-0000	NONRES	$ 6.80	$ 2.56	$ 9.36
058-0520-013-0000	NONRES	$ 8.82	$ 2.56	$ 11.38
058-0520-014-0000	NONRES	$ 5.29	$ 2.56	$ 7.84
058-0520-015-0000	NONRES	$ 3.02	$ 2.56	$ 5.58
058-0520-016-0000	NONRES	$ 4.03	$ 2.56	$ 6.58
058-0520-017-0000	NONRES	$ 4.03	$ 2.56	$ 6.58
058-0520-018-0000	NONRES	$ 3.78	$ 2.56	$ 6.34
058-0520-019-0000	NONRES	$ 7.56	$ 2.56	$ 10.12
058-0520-020-0000	NONRES	$ 6.05	$ 2.56	$ 8.60
058-0520-021-0000	NONRES	$ 9.82	$ 2.56	$ 12.38
058-0520-022-0000	NONRES	$ 7.56	$ 2.56	$ 10.12
058-0520-023-0000	NONRES	$ 40.81	$ 2.56	$ 43.36
058-0520-024-0000	NONRES	$ 17.63	$ 2.56	$ 20.18
058-0520-025-0000	NONRES	$ 7.05	$ 2.56	$ 9.60
058-0520-026-0000	NONRES	$ 4.28	$ 2.56	$ 6.84
058-0520-027-0000	NONRES	$ 4.03	$ 2.56	$ 6.58
058-0530-001-0000	SAFETY LIGHTS ONLY	$ 0.00	$ 2.56	$ 2.56
058-0530-002-0000	SAFETY LIGHTS ONLY	$ 0.00	$ 2.56	$ 2.56
058-0540-001-0000	NONRES	$ 91.44	$ 2.56	$ 94.00
058-0540-002-0000	NONRES	$ 9.07	$ 2.56	$ 11.62
058-0540-003-0000	NONRES	$ 77.84	$ 2.56	$ 80.40
058-0540-004-0000	NONRES	$ 72.04	$ 2.56	$ 74.60
058-0540-005-0000	NONRES	$ 34.51	$ 2.56	$ 37.06
058-0540-006-0000	NONRES	$ 37.79	$ 2.56	$ 40.34
058-0540-007-0000	NONRES	$ 49.37	$ 2.56	$ 51.92
058-0540-008-0000	NONRES	$ 55.92	$ 2.56	$ 58.48
058-0540-009-0000	NONRES	$ 0.00	$ 2.56	$ 2.56
067-0010-012-0000	NONRES	$ 83.13	$ 2.56	$ 85.68
067-0010-019-0000	NONRES	$ 373.57	$ 2.56	$ 376.12
067-0010-020-0000	NONRES	$ 146.10	$ 2.56	$ 148.66
067-0010-022-0000	NONRES	$ 146.10	$ 2.56	$ 148.66

City of Rancho Cordova
Lighting District No. 2012-1
Fiscal Year 2021-22 Assessment Roll

APN	District Classification	Street Light Charge	Safety Light Charge	Total Assessment
067-0010-027-0000	NONRES	$ 79.35	$ 2.56	$ 81.90
067-0010-036-0000	NONRES	$ 163.74	$ 2.56	$ 166.30
067-0010-038-0000	NONRES	$ 453.42	$ 2.56	$ 455.98
067-0010-039-0000	NONRES	$ 251.90	$ 2.56	$ 254.46
067-0010-047-0000	NONRES	$ 222.93	$ 2.56	$ 225.48
067-0010-048-0000	NONRES	$ 201.52	$ 2.56	$ 204.08
067-0010-055-0000	NONRES	$ 352.66	$ 2.56	$ 355.22
067-0010-056-0000	NONRES	$ 277.09	$ 2.56	$ 279.64
067-0010-060-0000	NONRES	$ 295.98	$ 2.56	$ 298.54
067-0010-061-0000	NONRES	$ 241.82	$ 2.56	$ 244.38
067-0010-068-0000	NONRES	$ 324.45	$ 2.56	$ 327.00
067-0010-074-0000	NONRES	$ 126.71	$ 2.56	$ 129.26
067-0010-077-0000	SAFETY LIGHTS ONLY	$ 0.00	$ 2.56	$ 2.56
067-0010-078-0000	NONRES	$ 75.57	$ 2.56	$ 78.12
067-0010-080-0000	NONRES	$ 49.12	$ 2.56	$ 51.68
067-0010-081-0000	SAFETY LIGHTS ONLY	$ 0.00	$ 2.56	$ 2.56
067-0010-086-0000	SAFETY LIGHTS ONLY	$ 0.00	$ 2.56	$ 2.56
067-0010-088-0000	NONRES	$ 0.00	$ 2.56	$ 2.56
067-0010-094-0000	NONRES	$ 0.00	$ 2.56	$ 2.56
067-0010-095-0000	NONRES	$ 172.55	$ 2.56	$ 175.10
067-0010-100-0000	NONRES	$ 0.00	$ 2.56	$ 2.56
067-0030-002-0000	SAFETY LIGHTS ONLY	$ 0.00	$ 2.56	$ 2.56
067-0030-021-0000	SAFETY LIGHTS ONLY	$ 0.00	$ 2.56	$ 2.56
067-0030-022-0000	SAFETY LIGHTS ONLY	$ 0.00	$ 2.56	$ 2.56
067-0030-039-0000	NONRES	$ 109.58	$ 2.56	$ 112.14
067-0030-040-0000	SAFETY LIGHTS ONLY	$ 0.00	$ 2.56	$ 2.56
067-0030-051-0000	SAFETY LIGHTS ONLY	$ 0.00	$ 2.56	$ 2.56
067-0030-078-0000	SAFETY LIGHTS ONLY	$ 0.00	$ 2.56	$ 2.56
067-0040-003-0000	SAFETY LIGHTS ONLY	$ 0.00	$ 2.56	$ 2.56
067-0040-006-0000	SAFETY LIGHTS ONLY	$ 0.00	$ 2.56	$ 2.56
067-0040-008-0000	SAFETY LIGHTS ONLY	$ 0.00	$ 2.56	$ 2.56
067-0040-010-0000	SAFETY LIGHTS ONLY	$ 0.00	$ 2.56	$ 2.56
067-0040-013-0000	SAFETY LIGHTS ONLY	$ 0.00	$ 2.56	$ 2.56
067-0040-017-0000	SAFETY LIGHTS ONLY	$ 0.00	$ 2.56	$ 2.56
067-0040-018-0000	SAFETY LIGHTS ONLY	$ 0.00	$ 2.56	$ 2.56
067-0040-026-0000	SAFETY LIGHTS ONLY	$ 0.00	$ 2.56	$ 2.56
067-0090-026-0000	SAFETY LIGHTS ONLY	$ 0.00	$ 2.56	$ 2.56
067-0090-030-0000	SAFETY LIGHTS ONLY	$ 0.00	$ 2.56	$ 2.56
067-0090-031-0000	SAFETY LIGHTS ONLY	$ 0.00	$ 2.56	$ 2.56
067-0090-032-0000	SAFETY LIGHTS ONLY	$ 0.00	$ 2.56	$ 2.56
067-0090-033-0000	SAFETY LIGHTS ONLY	$ 0.00	$ 2.56	$ 2.56
067-0090-039-0000	RESIDENTIAL	$ 15.32	$ 2.56	$ 17.88
067-0100-005-0000	SAFETY LIGHTS ONLY	$ 0.00	$ 2.56	$ 2.56
067-0100-006-0000	SAFETY LIGHTS ONLY	$ 0.00	$ 2.56	$ 2.56

City of Rancho Cordova
Lighting District No. 2012-1
Fiscal Year 2021-22 Assessment Roll

APN	District Classification	Street Light Charge	Safety Light Charge	Total Assessment
067-0100-008-0000	SAFETY LIGHTS ONLY	$ 0.00	$ 2.56	$ 2.56
067-0100-015-0000	SAFETY LIGHTS ONLY	$ 0.00	$ 2.56	$ 2.56
067-0100-017-0000	SAFETY LIGHTS ONLY	$ 0.00	$ 2.56	$ 2.56
067-0100-018-0000	SAFETY LIGHTS ONLY	$ 0.00	$ 2.56	$ 2.56
067-0100-020-0000	SAFETY LIGHTS ONLY	$ 0.00	$ 2.56	$ 2.56
067-0100-021-0000	SAFETY LIGHTS ONLY	$ 0.00	$ 2.56	$ 2.56
067-0100-023-0000	SAFETY LIGHTS ONLY	$ 0.00	$ 2.56	$ 2.56
067-0100-024-0000	SAFETY LIGHTS ONLY	$ 0.00	$ 2.56	$ 2.56
067-0100-025-0000	SAFETY LIGHTS ONLY	$ 0.00	$ 2.56	$ 2.56
067-0100-026-0000	SAFETY LIGHTS ONLY	$ 0.00	$ 2.56	$ 2.56
067-0120-063-0000	SAFETY LIGHTS ONLY	$ 0.00	$ 2.56	$ 2.56
067-0120-064-0000	SAFETY LIGHTS ONLY	$ 0.00	$ 2.56	$ 2.56
067-0430-001-0000	SAFETY LIGHTS ONLY	$ 0.00	$ 2.56	$ 2.56
067-0430-018-0000	NONRES	$ 345.35	$ 2.56	$ 347.90
067-0430-023-0000	NONRES	$ 336.03	$ 2.56	$ 338.58
067-0430-024-0000	NONRES	$ 328.73	$ 2.56	$ 331.28
067-0430-026-0000	NONRES	$ 273.06	$ 2.56	$ 275.62
067-0430-027-0000	NONRES	$ 383.39	$ 2.56	$ 385.94
067-0430-029-0000	NONRES	$ 643.60	$ 2.56	$ 646.16
067-0430-032-0000	NONRES	$ 100.76	$ 2.56	$ 103.32
067-0430-033-0000	NONRES	$ 151.14	$ 2.56	$ 153.70
067-0430-035-0000	SAFETY LIGHTS ONLY	$ 0.00	$ 2.56	$ 2.56
067-0430-041-0000	NONRES	$ 151.14	$ 2.56	$ 153.70
067-0430-043-0000	NONRES	$ 73.81	$ 2.56	$ 76.36
067-0430-044-0000	SAFETY LIGHTS ONLY	$ 0.00	$ 2.56	$ 2.56
067-0440-001-0000	RESIDENTIAL	$ 15.32	$ 2.56	$ 17.88
067-0440-002-0000	RESIDENTIAL	$ 15.32	$ 2.56	$ 17.88
067-0440-003-0000	RESIDENTIAL	$ 15.32	$ 2.56	$ 17.88
067-0440-004-0000	RESIDENTIAL	$ 15.32	$ 2.56	$ 17.88
067-0440-005-0000	RESIDENTIAL	$ 15.32	$ 2.56	$ 17.88
067-0440-006-0000	RESIDENTIAL	$ 15.32	$ 2.56	$ 17.88
067-0440-007-0000	RESIDENTIAL	$ 15.32	$ 2.56	$ 17.88
067-0440-008-0000	RESIDENTIAL	$ 15.32	$ 2.56	$ 17.88
067-0440-009-0000	RESIDENTIAL	$ 15.32	$ 2.56	$ 17.88
067-0440-010-0000	RESIDENTIAL	$ 15.32	$ 2.56	$ 17.88
067-0440-011-0000	RESIDENTIAL	$ 15.32	$ 2.56	$ 17.88
067-0440-012-0000	RESIDENTIAL	$ 15.32	$ 2.56	$ 17.88
067-0440-013-0000	RESIDENTIAL	$ 15.32	$ 2.56	$ 17.88
067-0440-014-0000	RESIDENTIAL	$ 15.32	$ 2.56	$ 17.88
067-0440-015-0000	RESIDENTIAL	$ 15.32	$ 2.56	$ 17.88
067-0440-016-0000	RESIDENTIAL	$ 15.32	$ 2.56	$ 17.88
067-0440-017-0000	RESIDENTIAL	$ 15.32	$ 2.56	$ 17.88
067-0440-018-0000	RESIDENTIAL	$ 15.32	$ 2.56	$ 17.88
067-0440-019-0000	RESIDENTIAL	$ 15.32	$ 2.56	$ 17.88

City of Rancho Cordova
Lighting District No. 2012-1
Fiscal Year 2021-22 Assessment Roll

APN	District Classification	Street Light Charge	Safety Light Charge	Total Assessment
067-0440-020-0000	RESIDENTIAL	$ 15.32	$ 2.56	$ 17.88
067-0440-021-0000	RESIDENTIAL	$ 15.32	$ 2.56	$ 17.88
067-0440-022-0000	RESIDENTIAL	$ 15.32	$ 2.56	$ 17.88
067-0440-023-0000	RESIDENTIAL	$ 15.32	$ 2.56	$ 17.88
067-0440-024-0000	RESIDENTIAL	$ 15.32	$ 2.56	$ 17.88
067-0440-025-0000	RESIDENTIAL	$ 15.32	$ 2.56	$ 17.88
067-0440-026-0000	RESIDENTIAL	$ 15.32	$ 2.56	$ 17.88
067-0440-027-0000	RESIDENTIAL	$ 15.32	$ 2.56	$ 17.88
067-0440-028-0000	RESIDENTIAL	$ 15.32	$ 2.56	$ 17.88
067-0440-029-0000	RESIDENTIAL	$ 15.32	$ 2.56	$ 17.88
067-0440-030-0000	RESIDENTIAL	$ 15.32	$ 2.56	$ 17.88
067-0440-031-0000	RESIDENTIAL	$ 15.32	$ 2.56	$ 17.88
067-0440-032-0000	RESIDENTIAL	$ 15.32	$ 2.56	$ 17.88
067-0440-033-0000	RESIDENTIAL	$ 15.32	$ 2.56	$ 17.88
067-0440-034-0000	RESIDENTIAL	$ 15.32	$ 2.56	$ 17.88
067-0440-035-0000	RESIDENTIAL	$ 15.32	$ 2.56	$ 17.88
067-0440-036-0000	RESIDENTIAL	$ 15.32	$ 2.56	$ 17.88
067-0440-037-0000	RESIDENTIAL	$ 15.32	$ 2.56	$ 17.88
067-0440-038-0000	RESIDENTIAL	$ 15.32	$ 2.56	$ 17.88
067-0440-039-0000	RESIDENTIAL	$ 15.32	$ 2.56	$ 17.88
067-0440-040-0000	RESIDENTIAL	$ 15.32	$ 2.56	$ 17.88
067-0440-041-0000	RESIDENTIAL	$ 15.32	$ 2.56	$ 17.88
067-0440-042-0000	RESIDENTIAL	$ 15.32	$ 2.56	$ 17.88
067-0440-043-0000	RESIDENTIAL	$ 15.32	$ 2.56	$ 17.88
067-0440-044-0000	RESIDENTIAL	$ 15.32	$ 2.56	$ 17.88
067-0440-045-0000	RESIDENTIAL	$ 15.32	$ 2.56	$ 17.88
067-0440-046-0000	RESIDENTIAL	$ 15.32	$ 2.56	$ 17.88
067-0440-047-0000	RESIDENTIAL	$ 15.32	$ 2.56	$ 17.88
067-0440-048-0000	RESIDENTIAL	$ 15.32	$ 2.56	$ 17.88
067-0440-049-0000	RESIDENTIAL	$ 15.32	$ 2.56	$ 17.88
067-0440-050-0000	RESIDENTIAL	$ 15.32	$ 2.56	$ 17.88
067-0440-051-0000	RESIDENTIAL	$ 15.32	$ 2.56	$ 17.88
067-0440-052-0000	RESIDENTIAL	$ 15.32	$ 2.56	$ 17.88
067-0440-053-0000	RESIDENTIAL	$ 15.32	$ 2.56	$ 17.88
067-0440-054-0000	RESIDENTIAL	$ 15.32	$ 2.56	$ 17.88
067-0440-055-0000	RESIDENTIAL	$ 15.32	$ 2.56	$ 17.88
067-0440-056-0000	RESIDENTIAL	$ 15.32	$ 2.56	$ 17.88
067-0440-057-0000	RESIDENTIAL	$ 15.32	$ 2.56	$ 17.88
067-0440-058-0000	RESIDENTIAL	$ 15.32	$ 2.56	$ 17.88
067-0440-059-0000	RESIDENTIAL	$ 15.32	$ 2.56	$ 17.88
067-0440-060-0000	RESIDENTIAL	$ 15.32	$ 2.56	$ 17.88
067-0440-061-0000	RESIDENTIAL	$ 15.32	$ 2.56	$ 17.88
067-0440-062-0000	RESIDENTIAL	$ 15.32	$ 2.56	$ 17.88
067-0440-063-0000	RESIDENTIAL	$ 15.32	$ 2.56	$ 17.88

City of Rancho Cordova
Lighting District No. 2012-1
Fiscal Year 2021-22 Assessment Roll

APN	District Classification	Street Light Charge	Safety Light Charge	Total Assessment
067-0440-064-0000	RESIDENTIAL	$ 15.32	$ 2.56	$ 17.88
067-0440-065-0000	RESIDENTIAL	$ 15.32	$ 2.56	$ 17.88
067-0440-066-0000	RESIDENTIAL	$ 15.32	$ 2.56	$ 17.88
067-0440-067-0000	RESIDENTIAL	$ 15.32	$ 2.56	$ 17.88
067-0440-068-0000	RESIDENTIAL	$ 15.32	$ 2.56	$ 17.88
067-0440-069-0000	RESIDENTIAL	$ 15.32	$ 2.56	$ 17.88
067-0440-070-0000	RESIDENTIAL	$ 15.32	$ 2.56	$ 17.88
067-0440-071-0000	RESIDENTIAL	$ 15.32	$ 2.56	$ 17.88
067-0440-072-0000	RESIDENTIAL	$ 15.32	$ 2.56	$ 17.88
067-0440-073-0000	RESIDENTIAL	$ 15.32	$ 2.56	$ 17.88
067-0440-074-0000	RESIDENTIAL	$ 15.32	$ 2.56	$ 17.88
067-0440-075-0000	RESIDENTIAL	$ 15.32	$ 2.56	$ 17.88
067-0440-076-0000	RESIDENTIAL	$ 15.32	$ 2.56	$ 17.88
067-0440-077-0000	RESIDENTIAL	$ 15.32	$ 2.56	$ 17.88
067-0440-078-0000	RESIDENTIAL	$ 15.32	$ 2.56	$ 17.88
067-0440-079-0000	RESIDENTIAL	$ 15.32	$ 2.56	$ 17.88
067-0440-080-0000	RESIDENTIAL	$ 15.32	$ 2.56	$ 17.88
067-0440-081-0000	RESIDENTIAL	$ 15.32	$ 2.56	$ 17.88
067-0440-082-0000	RESIDENTIAL	$ 15.32	$ 2.56	$ 17.88
067-0440-083-0000	RESIDENTIAL	$ 15.32	$ 2.56	$ 17.88
067-0440-084-0000	RESIDENTIAL	$ 15.32	$ 2.56	$ 17.88
067-0440-085-0000	RESIDENTIAL	$ 15.32	$ 2.56	$ 17.88
067-0440-086-0000	RESIDENTIAL	$ 15.32	$ 2.56	$ 17.88
067-0440-087-0000	RESIDENTIAL	$ 15.32	$ 2.56	$ 17.88
067-0440-088-0000	RESIDENTIAL	$ 15.32	$ 2.56	$ 17.88
067-0440-089-0000	RESIDENTIAL	$ 15.32	$ 2.56	$ 17.88
067-0440-090-0000	RESIDENTIAL	$ 15.32	$ 2.56	$ 17.88
067-0440-091-0000	RESIDENTIAL	$ 15.32	$ 2.56	$ 17.88
067-0440-092-0000	RESIDENTIAL	$ 15.32	$ 2.56	$ 17.88
067-0440-093-0000	RESIDENTIAL	$ 15.32	$ 2.56	$ 17.88
067-0440-094-0000	RESIDENTIAL	$ 15.32	$ 2.56	$ 17.88
067-0440-095-0000	RESIDENTIAL	$ 15.32	$ 2.56	$ 17.88
067-0440-096-0000	RESIDENTIAL	$ 15.32	$ 2.56	$ 17.88
067-0440-097-0000	RESIDENTIAL	$ 15.32	$ 2.56	$ 17.88
067-0440-098-0000	RESIDENTIAL	$ 15.32	$ 2.56	$ 17.88
067-0440-099-0000	RESIDENTIAL	$ 15.32	$ 2.56	$ 17.88
067-0440-100-0000	RESIDENTIAL	$ 15.32	$ 2.56	$ 17.88
067-0440-101-0000	RESIDENTIAL	$ 15.32	$ 2.56	$ 17.88
067-0440-102-0000	RESIDENTIAL	$ 15.32	$ 2.56	$ 17.88
067-0440-103-0000	RESIDENTIAL	$ 15.32	$ 2.56	$ 17.88
067-0440-104-0000	RESIDENTIAL	$ 15.32	$ 2.56	$ 17.88
067-0440-105-0000	RESIDENTIAL	$ 15.32	$ 2.56	$ 17.88
067-0440-106-0000	RESIDENTIAL	$ 15.32	$ 2.56	$ 17.88
067-0440-107-0000	RESIDENTIAL	$ 15.32	$ 2.56	$ 17.88

City of Rancho Cordova
Lighting District No. 2012-1
Fiscal Year 2021-22 Assessment Roll

APN	District Classification	Street Light Charge	Safety Light Charge	Total Assessment
067-0440-108-0000	RESIDENTIAL	$ 15.32	$ 2.56	$ 17.88
067-0440-109-0000	RESIDENTIAL	$ 15.32	$ 2.56	$ 17.88
067-0440-110-0000	RESIDENTIAL	$ 15.32	$ 2.56	$ 17.88
067-0440-111-0000	RESIDENTIAL	$ 15.32	$ 2.56	$ 17.88
067-0450-001-0000	RESIDENTIAL	$ 15.32	$ 2.56	$ 17.88
067-0450-002-0000	RESIDENTIAL	$ 15.32	$ 2.56	$ 17.88
067-0450-003-0000	RESIDENTIAL	$ 15.32	$ 2.56	$ 17.88
067-0450-004-0000	RESIDENTIAL	$ 15.32	$ 2.56	$ 17.88
067-0450-005-0000	RESIDENTIAL	$ 15.32	$ 2.56	$ 17.88
067-0450-006-0000	RESIDENTIAL	$ 15.32	$ 2.56	$ 17.88
067-0450-007-0000	RESIDENTIAL	$ 15.32	$ 2.56	$ 17.88
067-0450-008-0000	RESIDENTIAL	$ 15.32	$ 2.56	$ 17.88
067-0450-009-0000	RESIDENTIAL	$ 15.32	$ 2.56	$ 17.88
067-0450-010-0000	RESIDENTIAL	$ 15.32	$ 2.56	$ 17.88
067-0450-011-0000	RESIDENTIAL	$ 15.32	$ 2.56	$ 17.88
067-0450-012-0000	RESIDENTIAL	$ 15.32	$ 2.56	$ 17.88
067-0450-013-0000	RESIDENTIAL	$ 15.32	$ 2.56	$ 17.88
067-0450-014-0000	RESIDENTIAL	$ 15.32	$ 2.56	$ 17.88
067-0450-015-0000	RESIDENTIAL	$ 15.32	$ 2.56	$ 17.88
067-0450-016-0000	RESIDENTIAL	$ 15.32	$ 2.56	$ 17.88
067-0450-017-0000	RESIDENTIAL	$ 15.32	$ 2.56	$ 17.88
067-0450-018-0000	RESIDENTIAL	$ 15.32	$ 2.56	$ 17.88
067-0450-019-0000	RESIDENTIAL	$ 15.32	$ 2.56	$ 17.88
067-0450-020-0000	RESIDENTIAL	$ 15.32	$ 2.56	$ 17.88
067-0450-021-0000	RESIDENTIAL	$ 15.32	$ 2.56	$ 17.88
067-0450-022-0000	RESIDENTIAL	$ 15.32	$ 2.56	$ 17.88
067-0450-023-0000	RESIDENTIAL	$ 15.32	$ 2.56	$ 17.88
067-0450-024-0000	RESIDENTIAL	$ 15.32	$ 2.56	$ 17.88
067-0450-025-0000	RESIDENTIAL	$ 15.32	$ 2.56	$ 17.88
067-0450-026-0000	RESIDENTIAL	$ 15.32	$ 2.56	$ 17.88
067-0450-027-0000	RESIDENTIAL	$ 15.32	$ 2.56	$ 17.88
067-0450-028-0000	RESIDENTIAL	$ 15.32	$ 2.56	$ 17.88
067-0450-029-0000	RESIDENTIAL	$ 15.32	$ 2.56	$ 17.88
067-0450-030-0000	RESIDENTIAL	$ 15.32	$ 2.56	$ 17.88
067-0450-031-0000	RESIDENTIAL	$ 15.32	$ 2.56	$ 17.88
067-0450-032-0000	RESIDENTIAL	$ 15.32	$ 2.56	$ 17.88
067-0450-033-0000	RESIDENTIAL	$ 15.32	$ 2.56	$ 17.88
067-0450-034-0000	RESIDENTIAL	$ 15.32	$ 2.56	$ 17.88
067-0450-035-0000	RESIDENTIAL	$ 15.32	$ 2.56	$ 17.88
067-0450-036-0000	RESIDENTIAL	$ 15.32	$ 2.56	$ 17.88
067-0450-037-0000	RESIDENTIAL	$ 15.32	$ 2.56	$ 17.88
067-0450-038-0000	RESIDENTIAL	$ 15.32	$ 2.56	$ 17.88
067-0450-039-0000	RESIDENTIAL	$ 15.32	$ 2.56	$ 17.88
067-0450-040-0000	RESIDENTIAL	$ 15.32	$ 2.56	$ 17.88

City of Rancho Cordova
Lighting District No. 2012-1
Fiscal Year 2021-22 Assessment Roll

APN	District Classification	Street Light Charge	Safety Light Charge	Total Assessment
067-0450-041-0000	RESIDENTIAL	$ 15.32	$ 2.56	$ 17.88
067-0450-042-0000	RESIDENTIAL	$ 15.32	$ 2.56	$ 17.88
067-0450-043-0000	RESIDENTIAL	$ 15.32	$ 2.56	$ 17.88
067-0450-044-0000	RESIDENTIAL	$ 15.32	$ 2.56	$ 17.88
067-0450-045-0000	RESIDENTIAL	$ 15.32	$ 2.56	$ 17.88
067-0450-046-0000	RESIDENTIAL	$ 15.32	$ 2.56	$ 17.88
067-0450-047-0000	RESIDENTIAL	$ 15.32	$ 2.56	$ 17.88
067-0450-048-0000	RESIDENTIAL	$ 15.32	$ 2.56	$ 17.88
067-0450-049-0000	RESIDENTIAL	$ 15.32	$ 2.56	$ 17.88
067-0450-050-0000	RESIDENTIAL	$ 15.32	$ 2.56	$ 17.88
067-0450-051-0000	RESIDENTIAL	$ 15.32	$ 2.56	$ 17.88
067-0450-052-0000	RESIDENTIAL	$ 15.32	$ 2.56	$ 17.88
067-0450-053-0000	RESIDENTIAL	$ 15.32	$ 2.56	$ 17.88
067-0450-054-0000	RESIDENTIAL	$ 15.32	$ 2.56	$ 17.88
067-0450-055-0000	RESIDENTIAL	$ 15.32	$ 2.56	$ 17.88
067-0450-056-0000	RESIDENTIAL	$ 15.32	$ 2.56	$ 17.88
067-0450-057-0000	RESIDENTIAL	$ 15.32	$ 2.56	$ 17.88
067-0450-058-0000	RESIDENTIAL	$ 15.32	$ 2.56	$ 17.88
067-0450-059-0000	RESIDENTIAL	$ 15.32	$ 2.56	$ 17.88
067-0450-060-0000	RESIDENTIAL	$ 15.32	$ 2.56	$ 17.88
067-0450-061-0000	RESIDENTIAL	$ 15.32	$ 2.56	$ 17.88
067-0450-062-0000	RESIDENTIAL	$ 15.32	$ 2.56	$ 17.88
067-0450-063-0000	RESIDENTIAL	$ 15.32	$ 2.56	$ 17.88
067-0450-064-0000	RESIDENTIAL	$ 15.32	$ 2.56	$ 17.88
067-0450-065-0000	RESIDENTIAL	$ 15.32	$ 2.56	$ 17.88
067-0450-066-0000	RESIDENTIAL	$ 15.32	$ 2.56	$ 17.88
067-0450-067-0000	RESIDENTIAL	$ 15.32	$ 2.56	$ 17.88
067-0450-068-0000	RESIDENTIAL	$ 15.32	$ 2.56	$ 17.88
067-0450-069-0000	RESIDENTIAL	$ 15.32	$ 2.56	$ 17.88
067-0450-070-0000	RESIDENTIAL	$ 15.32	$ 2.56	$ 17.88
067-0450-071-0000	RESIDENTIAL	$ 15.32	$ 2.56	$ 17.88
067-0450-072-0000	RESIDENTIAL	$ 15.32	$ 2.56	$ 17.88
067-0450-073-0000	RESIDENTIAL	$ 15.32	$ 2.56	$ 17.88
067-0450-074-0000	RESIDENTIAL	$ 15.32	$ 2.56	$ 17.88
067-0450-075-0000	RESIDENTIAL	$ 15.32	$ 2.56	$ 17.88
067-0450-076-0000	RESIDENTIAL	$ 15.32	$ 2.56	$ 17.88
067-0450-077-0000	RESIDENTIAL	$ 15.32	$ 2.56	$ 17.88
067-0450-078-0000	RESIDENTIAL	$ 15.32	$ 2.56	$ 17.88
067-0450-079-0000	RESIDENTIAL	$ 15.32	$ 2.56	$ 17.88
067-0450-080-0000	RESIDENTIAL	$ 15.32	$ 2.56	$ 17.88
067-0450-081-0000	RESIDENTIAL	$ 15.32	$ 2.56	$ 17.88
067-0450-082-0000	RESIDENTIAL	$ 15.32	$ 2.56	$ 17.88
067-0450-083-0000	RESIDENTIAL	$ 15.32	$ 2.56	$ 17.88
067-0450-084-0000	RESIDENTIAL	$ 15.32	$ 2.56	$ 17.88

City of Rancho Cordova
Lighting District No. 2012-1
Fiscal Year 2021-22 Assessment Roll

APN	District Classification	Street Light Charge	Safety Light Charge	Total Assessment
067-0450-085-0000	RESIDENTIAL	$ 15.32	$ 2.56	$ 17.88
067-0450-086-0000	RESIDENTIAL	$ 15.32	$ 2.56	$ 17.88
067-0450-087-0000	RESIDENTIAL	$ 15.32	$ 2.56	$ 17.88
067-0450-088-0000	RESIDENTIAL	$ 15.32	$ 2.56	$ 17.88
067-0450-089-0000	RESIDENTIAL	$ 15.32	$ 2.56	$ 17.88
067-0450-090-0000	RESIDENTIAL	$ 15.32	$ 2.56	$ 17.88
067-0450-091-0000	RESIDENTIAL	$ 15.32	$ 2.56	$ 17.88
067-0450-092-0000	RESIDENTIAL	$ 15.32	$ 2.56	$ 17.88
067-0450-093-0000	RESIDENTIAL	$ 15.32	$ 2.56	$ 17.88
067-0450-094-0000	RESIDENTIAL	$ 15.32	$ 2.56	$ 17.88
067-0450-095-0000	RESIDENTIAL	$ 15.32	$ 2.56	$ 17.88
067-0450-096-0000	RESIDENTIAL	$ 15.32	$ 2.56	$ 17.88
067-0450-097-0000	RESIDENTIAL	$ 15.32	$ 2.56	$ 17.88
067-0450-098-0000	RESIDENTIAL	$ 15.32	$ 2.56	$ 17.88
067-0450-099-0000	RESIDENTIAL	$ 15.32	$ 2.56	$ 17.88
067-0450-100-0000	RESIDENTIAL	$ 15.32	$ 2.56	$ 17.88
067-0450-101-0000	RESIDENTIAL	$ 15.32	$ 2.56	$ 17.88
067-0450-102-0000	RESIDENTIAL	$ 15.32	$ 2.56	$ 17.88
067-0450-103-0000	RESIDENTIAL	$ 15.32	$ 2.56	$ 17.88
067-0450-104-0000	RESIDENTIAL	$ 15.32	$ 2.56	$ 17.88
067-0450-105-0000	RESIDENTIAL	$ 15.32	$ 2.56	$ 17.88
067-0450-106-0000	RESIDENTIAL	$ 15.32	$ 2.56	$ 17.88
067-0450-107-0000	RESIDENTIAL	$ 15.32	$ 2.56	$ 17.88
067-0450-108-0000	RESIDENTIAL	$ 15.32	$ 2.56	$ 17.88
067-0450-109-0000	RESIDENTIAL	$ 15.32	$ 2.56	$ 17.88
067-0450-110-0000	RESIDENTIAL	$ 15.32	$ 2.56	$ 17.88
067-0450-111-0000	RESIDENTIAL	$ 15.32	$ 2.56	$ 17.88
067-0450-112-0000	RESIDENTIAL	$ 15.32	$ 2.56	$ 17.88
067-0450-113-0000	RESIDENTIAL	$ 15.32	$ 2.56	$ 17.88
067-0450-114-0000	RESIDENTIAL	$ 15.32	$ 2.56	$ 17.88
067-0460-001-0000	RESIDENTIAL	$ 15.32	$ 2.56	$ 17.88
067-0460-002-0000	RESIDENTIAL	$ 15.32	$ 2.56	$ 17.88
067-0460-003-0000	RESIDENTIAL	$ 15.32	$ 2.56	$ 17.88
067-0460-004-0000	RESIDENTIAL	$ 15.32	$ 2.56	$ 17.88
067-0460-005-0000	RESIDENTIAL	$ 15.32	$ 2.56	$ 17.88
067-0460-006-0000	RESIDENTIAL	$ 15.32	$ 2.56	$ 17.88
067-0460-007-0000	RESIDENTIAL	$ 15.32	$ 2.56	$ 17.88
067-0460-008-0000	RESIDENTIAL	$ 15.32	$ 2.56	$ 17.88
067-0460-009-0000	RESIDENTIAL	$ 15.32	$ 2.56	$ 17.88
067-0460-010-0000	RESIDENTIAL	$ 15.32	$ 2.56	$ 17.88
067-0460-011-0000	RESIDENTIAL	$ 15.32	$ 2.56	$ 17.88
067-0460-012-0000	RESIDENTIAL	$ 15.32	$ 2.56	$ 17.88
067-0460-013-0000	RESIDENTIAL	$ 15.32	$ 2.56	$ 17.88
067-0460-014-0000	RESIDENTIAL	$ 15.32	$ 2.56	$ 17.88

City of Rancho Cordova
Lighting District No. 2012-1
Fiscal Year 2021-22 Assessment Roll

APN	District Classification	Street Light Charge	Safety Light Charge	Total Assessment
067-0460-015-0000	RESIDENTIAL	$ 15.32	$ 2.56	$ 17.88
067-0460-016-0000	RESIDENTIAL	$ 15.32	$ 2.56	$ 17.88
067-0460-017-0000	RESIDENTIAL	$ 15.32	$ 2.56	$ 17.88
067-0460-018-0000	RESIDENTIAL	$ 15.32	$ 2.56	$ 17.88
067-0460-019-0000	RESIDENTIAL	$ 15.32	$ 2.56	$ 17.88
067-0460-020-0000	RESIDENTIAL	$ 15.32	$ 2.56	$ 17.88
067-0460-021-0000	RESIDENTIAL	$ 15.32	$ 2.56	$ 17.88
067-0460-022-0000	RESIDENTIAL	$ 15.32	$ 2.56	$ 17.88
067-0460-023-0000	RESIDENTIAL	$ 15.32	$ 2.56	$ 17.88
067-0460-024-0000	RESIDENTIAL	$ 15.32	$ 2.56	$ 17.88
067-0460-025-0000	RESIDENTIAL	$ 15.32	$ 2.56	$ 17.88
067-0460-026-0000	RESIDENTIAL	$ 15.32	$ 2.56	$ 17.88
067-0460-027-0000	RESIDENTIAL	$ 15.32	$ 2.56	$ 17.88
067-0460-028-0000	RESIDENTIAL	$ 15.32	$ 2.56	$ 17.88
067-0460-029-0000	RESIDENTIAL	$ 15.32	$ 2.56	$ 17.88
067-0460-030-0000	RESIDENTIAL	$ 15.32	$ 2.56	$ 17.88
067-0460-031-0000	RESIDENTIAL	$ 15.32	$ 2.56	$ 17.88
067-0460-032-0000	RESIDENTIAL	$ 15.32	$ 2.56	$ 17.88
067-0460-033-0000	RESIDENTIAL	$ 15.32	$ 2.56	$ 17.88
067-0460-034-0000	RESIDENTIAL	$ 15.32	$ 2.56	$ 17.88
067-0460-035-0000	RESIDENTIAL	$ 15.32	$ 2.56	$ 17.88
067-0460-036-0000	RESIDENTIAL	$ 15.32	$ 2.56	$ 17.88
067-0460-037-0000	RESIDENTIAL	$ 15.32	$ 2.56	$ 17.88
067-0460-038-0000	RESIDENTIAL	$ 15.32	$ 2.56	$ 17.88
067-0460-039-0000	RESIDENTIAL	$ 15.32	$ 2.56	$ 17.88
067-0460-040-0000	RESIDENTIAL	$ 15.32	$ 2.56	$ 17.88
067-0460-041-0000	RESIDENTIAL	$ 15.32	$ 2.56	$ 17.88
067-0460-042-0000	RESIDENTIAL	$ 15.32	$ 2.56	$ 17.88
067-0460-043-0000	RESIDENTIAL	$ 15.32	$ 2.56	$ 17.88
067-0460-044-0000	RESIDENTIAL	$ 15.32	$ 2.56	$ 17.88
067-0460-045-0000	RESIDENTIAL	$ 15.32	$ 2.56	$ 17.88
067-0460-046-0000	RESIDENTIAL	$ 15.32	$ 2.56	$ 17.88
067-0460-047-0000	RESIDENTIAL	$ 15.32	$ 2.56	$ 17.88
067-0460-048-0000	RESIDENTIAL	$ 15.32	$ 2.56	$ 17.88
067-0460-049-0000	RESIDENTIAL	$ 15.32	$ 2.56	$ 17.88
067-0460-050-0000	RESIDENTIAL	$ 15.32	$ 2.56	$ 17.88
067-0460-051-0000	RESIDENTIAL	$ 15.32	$ 2.56	$ 17.88
067-0460-052-0000	RESIDENTIAL	$ 15.32	$ 2.56	$ 17.88
067-0460-053-0000	RESIDENTIAL	$ 15.32	$ 2.56	$ 17.88
067-0460-054-0000	RESIDENTIAL	$ 15.32	$ 2.56	$ 17.88
067-0460-055-0000	RESIDENTIAL	$ 15.32	$ 2.56	$ 17.88
067-0460-056-0000	RESIDENTIAL	$ 15.32	$ 2.56	$ 17.88
067-0460-057-0000	RESIDENTIAL	$ 15.32	$ 2.56	$ 17.88
067-0460-058-0000	RESIDENTIAL	$ 15.32	$ 2.56	$ 17.88

City of Rancho Cordova
Lighting District No. 2012-1
Fiscal Year 2021-22 Assessment Roll

APN	District Classification	Street Light Charge	Safety Light Charge	Total Assessment
067-0460-059-0000	RESIDENTIAL	$ 15.32	$ 2.56	$ 17.88
067-0460-060-0000	RESIDENTIAL	$ 15.32	$ 2.56	$ 17.88
067-0460-061-0000	RESIDENTIAL	$ 15.32	$ 2.56	$ 17.88
067-0460-062-0000	RESIDENTIAL	$ 15.32	$ 2.56	$ 17.88
067-0460-063-0000	RESIDENTIAL	$ 15.32	$ 2.56	$ 17.88
067-0460-064-0000	RESIDENTIAL	$ 15.32	$ 2.56	$ 17.88
067-0460-065-0000	RESIDENTIAL	$ 15.32	$ 2.56	$ 17.88
067-0460-066-0000	RESIDENTIAL	$ 15.32	$ 2.56	$ 17.88
067-0460-067-0000	RESIDENTIAL	$ 15.32	$ 2.56	$ 17.88
067-0460-068-0000	RESIDENTIAL	$ 15.32	$ 2.56	$ 17.88
067-0460-069-0000	RESIDENTIAL	$ 15.32	$ 2.56	$ 17.88
067-0460-070-0000	RESIDENTIAL	$ 15.32	$ 2.56	$ 17.88
067-0460-071-0000	RESIDENTIAL	$ 15.32	$ 2.56	$ 17.88
067-0460-072-0000	RESIDENTIAL	$ 15.32	$ 2.56	$ 17.88
067-0460-073-0000	RESIDENTIAL	$ 15.32	$ 2.56	$ 17.88
067-0460-074-0000	RESIDENTIAL	$ 15.32	$ 2.56	$ 17.88
067-0460-075-0000	RESIDENTIAL	$ 15.32	$ 2.56	$ 17.88
067-0460-076-0000	RESIDENTIAL	$ 15.32	$ 2.56	$ 17.88
067-0460-077-0000	RESIDENTIAL	$ 15.32	$ 2.56	$ 17.88
067-0460-078-0000	RESIDENTIAL	$ 15.32	$ 2.56	$ 17.88
067-0460-079-0000	RESIDENTIAL	$ 15.32	$ 2.56	$ 17.88
067-0460-080-0000	RESIDENTIAL	$ 15.32	$ 2.56	$ 17.88
067-0460-081-0000	RESIDENTIAL	$ 15.32	$ 2.56	$ 17.88
067-0460-082-0000	RESIDENTIAL	$ 15.32	$ 2.56	$ 17.88
067-0460-083-0000	RESIDENTIAL	$ 15.32	$ 2.56	$ 17.88
067-0460-084-0000	RESIDENTIAL	$ 15.32	$ 2.56	$ 17.88
067-0460-085-0000	RESIDENTIAL	$ 15.32	$ 2.56	$ 17.88
067-0460-086-0000	RESIDENTIAL	$ 15.32	$ 2.56	$ 17.88
067-0460-087-0000	RESIDENTIAL	$ 15.32	$ 2.56	$ 17.88
067-0460-088-0000	RESIDENTIAL	$ 15.32	$ 2.56	$ 17.88
067-0460-089-0000	RESIDENTIAL	$ 15.32	$ 2.56	$ 17.88
067-0460-090-0000	RESIDENTIAL	$ 15.32	$ 2.56	$ 17.88
067-0460-091-0000	RESIDENTIAL	$ 15.32	$ 2.56	$ 17.88
067-0460-092-0000	RESIDENTIAL	$ 15.32	$ 2.56	$ 17.88
067-0460-093-0000	RESIDENTIAL	$ 15.32	$ 2.56	$ 17.88
067-0460-094-0000	RESIDENTIAL	$ 15.32	$ 2.56	$ 17.88
067-0470-001-0000	RESIDENTIAL	$ 15.32	$ 2.56	$ 17.88
067-0470-002-0000	RESIDENTIAL	$ 15.32	$ 2.56	$ 17.88
067-0470-003-0000	RESIDENTIAL	$ 15.32	$ 2.56	$ 17.88
067-0470-004-0000	RESIDENTIAL	$ 15.32	$ 2.56	$ 17.88
067-0470-005-0000	RESIDENTIAL	$ 15.32	$ 2.56	$ 17.88
067-0470-006-0000	RESIDENTIAL	$ 15.32	$ 2.56	$ 17.88
067-0470-007-0000	RESIDENTIAL	$ 15.32	$ 2.56	$ 17.88
067-0470-008-0000	RESIDENTIAL	$ 15.32	$ 2.56	$ 17.88

City of Rancho Cordova
Lighting District No. 2012-1
Fiscal Year 2021-22 Assessment Roll

APN	District Classification	Street Light Charge	Safety Light Charge	Total Assessment
067-0470-009-0000	RESIDENTIAL	$ 15.32	$ 2.56	$ 17.88
067-0470-010-0000	RESIDENTIAL	$ 15.32	$ 2.56	$ 17.88
067-0470-011-0000	RESIDENTIAL	$ 15.32	$ 2.56	$ 17.88
067-0470-012-0000	RESIDENTIAL	$ 15.32	$ 2.56	$ 17.88
067-0470-013-0000	RESIDENTIAL	$ 15.32	$ 2.56	$ 17.88
067-0470-014-0000	RESIDENTIAL	$ 15.32	$ 2.56	$ 17.88
067-0470-015-0000	RESIDENTIAL	$ 15.32	$ 2.56	$ 17.88
067-0470-016-0000	RESIDENTIAL	$ 15.32	$ 2.56	$ 17.88
067-0470-017-0000	RESIDENTIAL	$ 15.32	$ 2.56	$ 17.88
067-0470-018-0000	RESIDENTIAL	$ 15.32	$ 2.56	$ 17.88
067-0470-019-0000	RESIDENTIAL	$ 15.32	$ 2.56	$ 17.88
067-0470-020-0000	RESIDENTIAL	$ 15.32	$ 2.56	$ 17.88
067-0470-021-0000	RESIDENTIAL	$ 15.32	$ 2.56	$ 17.88
067-0470-022-0000	RESIDENTIAL	$ 15.32	$ 2.56	$ 17.88
067-0470-023-0000	RESIDENTIAL	$ 15.32	$ 2.56	$ 17.88
067-0470-024-0000	RESIDENTIAL	$ 15.32	$ 2.56	$ 17.88
067-0470-025-0000	RESIDENTIAL	$ 15.32	$ 2.56	$ 17.88
067-0470-026-0000	RESIDENTIAL	$ 15.32	$ 2.56	$ 17.88
067-0470-027-0000	RESIDENTIAL	$ 15.32	$ 2.56	$ 17.88
067-0470-028-0000	RESIDENTIAL	$ 15.32	$ 2.56	$ 17.88
067-0470-029-0000	RESIDENTIAL	$ 15.32	$ 2.56	$ 17.88
067-0470-030-0000	RESIDENTIAL	$ 15.32	$ 2.56	$ 17.88
067-0470-031-0000	RESIDENTIAL	$ 15.32	$ 2.56	$ 17.88
067-0470-032-0000	RESIDENTIAL	$ 15.32	$ 2.56	$ 17.88
067-0470-033-0000	RESIDENTIAL	$ 15.32	$ 2.56	$ 17.88
067-0470-034-0000	RESIDENTIAL	$ 15.32	$ 2.56	$ 17.88
067-0470-035-0000	RESIDENTIAL	$ 15.32	$ 2.56	$ 17.88
067-0470-036-0000	RESIDENTIAL	$ 15.32	$ 2.56	$ 17.88
067-0470-037-0000	RESIDENTIAL	$ 15.32	$ 2.56	$ 17.88
067-0470-038-0000	RESIDENTIAL	$ 15.32	$ 2.56	$ 17.88
067-0470-041-0000	RESIDENTIAL	$ 15.32	$ 2.56	$ 17.88
067-0470-042-0000	RESIDENTIAL	$ 15.32	$ 2.56	$ 17.88
067-0470-043-0000	RESIDENTIAL	$ 15.32	$ 2.56	$ 17.88
067-0470-044-0000	RESIDENTIAL	$ 15.32	$ 2.56	$ 17.88
067-0470-045-0000	RESIDENTIAL	$ 15.32	$ 2.56	$ 17.88
067-0470-046-0000	RESIDENTIAL	$ 15.32	$ 2.56	$ 17.88
067-0470-047-0000	RESIDENTIAL	$ 15.32	$ 2.56	$ 17.88
067-0470-048-0000	RESIDENTIAL	$ 15.32	$ 2.56	$ 17.88
067-0470-049-0000	RESIDENTIAL	$ 15.32	$ 2.56	$ 17.88
067-0470-050-0000	RESIDENTIAL	$ 15.32	$ 2.56	$ 17.88
067-0470-051-0000	RESIDENTIAL	$ 15.32	$ 2.56	$ 17.88
067-0470-052-0000	RESIDENTIAL	$ 15.32	$ 2.56	$ 17.88
067-0470-053-0000	RESIDENTIAL	$ 15.32	$ 2.56	$ 17.88
067-0470-054-0000	RESIDENTIAL	$ 15.32	$ 2.56	$ 17.88

City of Rancho Cordova
Lighting District No. 2012-1
Fiscal Year 2021-22 Assessment Roll

APN	District Classification	Street Light Charge	Safety Light Charge	Total Assessment
067-0470-055-0000	RESIDENTIAL	$ 15.32	$ 2.56	$ 17.88
067-0470-056-0000	RESIDENTIAL	$ 15.32	$ 2.56	$ 17.88
067-0470-057-0000	RESIDENTIAL	$ 15.32	$ 2.56	$ 17.88
067-0480-001-0000	RESIDENTIAL	$ 15.32	$ 2.56	$ 17.88
067-0480-002-0000	RESIDENTIAL	$ 15.32	$ 2.56	$ 17.88
067-0480-003-0000	RESIDENTIAL	$ 15.32	$ 2.56	$ 17.88
067-0480-004-0000	RESIDENTIAL	$ 15.32	$ 2.56	$ 17.88
067-0480-005-0000	RESIDENTIAL	$ 15.32	$ 2.56	$ 17.88
067-0480-006-0000	RESIDENTIAL	$ 15.32	$ 2.56	$ 17.88
067-0480-007-0000	RESIDENTIAL	$ 15.32	$ 2.56	$ 17.88
067-0480-008-0000	RESIDENTIAL	$ 15.32	$ 2.56	$ 17.88
067-0480-009-0000	RESIDENTIAL	$ 15.32	$ 2.56	$ 17.88
067-0480-010-0000	RESIDENTIAL	$ 15.32	$ 2.56	$ 17.88
067-0480-011-0000	RESIDENTIAL	$ 15.32	$ 2.56	$ 17.88
067-0480-012-0000	RESIDENTIAL	$ 15.32	$ 2.56	$ 17.88
067-0480-013-0000	RESIDENTIAL	$ 15.32	$ 2.56	$ 17.88
067-0480-014-0000	RESIDENTIAL	$ 15.32	$ 2.56	$ 17.88
067-0480-015-0000	RESIDENTIAL	$ 15.32	$ 2.56	$ 17.88
067-0480-016-0000	RESIDENTIAL	$ 15.32	$ 2.56	$ 17.88
067-0480-017-0000	RESIDENTIAL	$ 15.32	$ 2.56	$ 17.88
067-0480-018-0000	RESIDENTIAL	$ 15.32	$ 2.56	$ 17.88
067-0480-019-0000	RESIDENTIAL	$ 15.32	$ 2.56	$ 17.88
067-0480-020-0000	RESIDENTIAL	$ 15.32	$ 2.56	$ 17.88
067-0480-021-0000	RESIDENTIAL	$ 15.32	$ 2.56	$ 17.88
067-0480-022-0000	RESIDENTIAL	$ 15.32	$ 2.56	$ 17.88
067-0480-023-0000	RESIDENTIAL	$ 15.32	$ 2.56	$ 17.88
067-0480-024-0000	RESIDENTIAL	$ 15.32	$ 2.56	$ 17.88
067-0480-025-0000	RESIDENTIAL	$ 15.32	$ 2.56	$ 17.88
067-0480-026-0000	RESIDENTIAL	$ 15.32	$ 2.56	$ 17.88
067-0480-027-0000	RESIDENTIAL	$ 15.32	$ 2.56	$ 17.88
067-0480-028-0000	RESIDENTIAL	$ 15.32	$ 2.56	$ 17.88
067-0480-029-0000	RESIDENTIAL	$ 15.32	$ 2.56	$ 17.88
067-0480-030-0000	RESIDENTIAL	$ 15.32	$ 2.56	$ 17.88
067-0480-031-0000	RESIDENTIAL	$ 15.32	$ 2.56	$ 17.88
067-0480-032-0000	RESIDENTIAL	$ 15.32	$ 2.56	$ 17.88
067-0480-033-0000	RESIDENTIAL	$ 15.32	$ 2.56	$ 17.88
067-0480-034-0000	RESIDENTIAL	$ 15.32	$ 2.56	$ 17.88
067-0480-035-0000	RESIDENTIAL	$ 15.32	$ 2.56	$ 17.88
067-0480-036-0000	RESIDENTIAL	$ 15.32	$ 2.56	$ 17.88
067-0480-037-0000	RESIDENTIAL	$ 15.32	$ 2.56	$ 17.88
067-0480-038-0000	RESIDENTIAL	$ 15.32	$ 2.56	$ 17.88
067-0480-039-0000	RESIDENTIAL	$ 15.32	$ 2.56	$ 17.88
067-0480-040-0000	RESIDENTIAL	$ 15.32	$ 2.56	$ 17.88
067-0480-041-0000	RESIDENTIAL	$ 15.32	$ 2.56	$ 17.88

City of Rancho Cordova
Lighting District No. 2012-1
Fiscal Year 2021-22 Assessment Roll

APN	District Classification	Street Light Charge	Safety Light Charge	Total Assessment
067-0480-042-0000	RESIDENTIAL	$ 15.32	$ 2.56	$ 17.88
067-0480-043-0000	RESIDENTIAL	$ 15.32	$ 2.56	$ 17.88
067-0480-044-0000	RESIDENTIAL	$ 15.32	$ 2.56	$ 17.88
067-0480-045-0000	RESIDENTIAL	$ 15.32	$ 2.56	$ 17.88
067-0480-046-0000	RESIDENTIAL	$ 15.32	$ 2.56	$ 17.88
067-0480-047-0000	RESIDENTIAL	$ 15.32	$ 2.56	$ 17.88
067-0480-048-0000	RESIDENTIAL	$ 15.32	$ 2.56	$ 17.88
067-0480-049-0000	RESIDENTIAL	$ 15.32	$ 2.56	$ 17.88
067-0480-050-0000	RESIDENTIAL	$ 15.32	$ 2.56	$ 17.88
067-0480-051-0000	RESIDENTIAL	$ 15.32	$ 2.56	$ 17.88
067-0480-052-0000	RESIDENTIAL	$ 15.32	$ 2.56	$ 17.88
067-0480-053-0000	RESIDENTIAL	$ 15.32	$ 2.56	$ 17.88
067-0480-054-0000	RESIDENTIAL	$ 15.32	$ 2.56	$ 17.88
067-0480-055-0000	RESIDENTIAL	$ 15.32	$ 2.56	$ 17.88
067-0480-056-0000	RESIDENTIAL	$ 15.32	$ 2.56	$ 17.88
067-0480-057-0000	RESIDENTIAL	$ 15.32	$ 2.56	$ 17.88
067-0480-058-0000	RESIDENTIAL	$ 15.32	$ 2.56	$ 17.88
067-0480-059-0000	RESIDENTIAL	$ 15.32	$ 2.56	$ 17.88
067-0490-001-0000	RESIDENTIAL	$ 15.32	$ 2.56	$ 17.88
067-0490-002-0000	RESIDENTIAL	$ 15.32	$ 2.56	$ 17.88
067-0490-003-0000	RESIDENTIAL	$ 15.32	$ 2.56	$ 17.88
067-0490-004-0000	RESIDENTIAL	$ 15.32	$ 2.56	$ 17.88
067-0490-005-0000	RESIDENTIAL	$ 15.32	$ 2.56	$ 17.88
067-0490-006-0000	RESIDENTIAL	$ 15.32	$ 2.56	$ 17.88
067-0490-007-0000	RESIDENTIAL	$ 15.32	$ 2.56	$ 17.88
067-0490-008-0000	RESIDENTIAL	$ 15.32	$ 2.56	$ 17.88
067-0490-009-0000	RESIDENTIAL	$ 15.32	$ 2.56	$ 17.88
067-0490-010-0000	RESIDENTIAL	$ 15.32	$ 2.56	$ 17.88
067-0490-011-0000	RESIDENTIAL	$ 15.32	$ 2.56	$ 17.88
067-0490-012-0000	RESIDENTIAL	$ 15.32	$ 2.56	$ 17.88
067-0490-013-0000	RESIDENTIAL	$ 15.32	$ 2.56	$ 17.88
067-0490-014-0000	RESIDENTIAL	$ 15.32	$ 2.56	$ 17.88
067-0490-015-0000	RESIDENTIAL	$ 15.32	$ 2.56	$ 17.88
067-0490-016-0000	RESIDENTIAL	$ 15.32	$ 2.56	$ 17.88
067-0490-017-0000	RESIDENTIAL	$ 15.32	$ 2.56	$ 17.88
067-0490-018-0000	RESIDENTIAL	$ 15.32	$ 2.56	$ 17.88
067-0490-019-0000	RESIDENTIAL	$ 15.32	$ 2.56	$ 17.88
067-0490-020-0000	RESIDENTIAL	$ 15.32	$ 2.56	$ 17.88
067-0490-021-0000	RESIDENTIAL	$ 15.32	$ 2.56	$ 17.88
067-0490-022-0000	RESIDENTIAL	$ 15.32	$ 2.56	$ 17.88
067-0490-023-0000	RESIDENTIAL	$ 15.32	$ 2.56	$ 17.88
067-0490-024-0000	RESIDENTIAL	$ 15.32	$ 2.56	$ 17.88
067-0490-025-0000	RESIDENTIAL	$ 15.32	$ 2.56	$ 17.88
067-0490-026-0000	RESIDENTIAL	$ 15.32	$ 2.56	$ 17.88

City of Rancho Cordova
Lighting District No. 2012-1
Fiscal Year 2021-22 Assessment Roll

APN	District Classification	Street Light Charge	Safety Light Charge	Total Assessment
067-0490-027-0000	RESIDENTIAL	$ 15.32	$ 2.56	$ 17.88
067-0490-028-0000	RESIDENTIAL	$ 15.32	$ 2.56	$ 17.88
067-0490-029-0000	RESIDENTIAL	$ 15.32	$ 2.56	$ 17.88
067-0490-030-0000	RESIDENTIAL	$ 15.32	$ 2.56	$ 17.88
067-0490-031-0000	RESIDENTIAL	$ 15.32	$ 2.56	$ 17.88
067-0490-032-0000	RESIDENTIAL	$ 15.32	$ 2.56	$ 17.88
067-0490-033-0000	RESIDENTIAL	$ 15.32	$ 2.56	$ 17.88
067-0490-034-0000	RESIDENTIAL	$ 15.32	$ 2.56	$ 17.88
067-0490-035-0000	RESIDENTIAL	$ 15.32	$ 2.56	$ 17.88
067-0490-036-0000	RESIDENTIAL	$ 15.32	$ 2.56	$ 17.88
067-0490-037-0000	RESIDENTIAL	$ 15.32	$ 2.56	$ 17.88
067-0490-038-0000	RESIDENTIAL	$ 15.32	$ 2.56	$ 17.88
067-0490-039-0000	RESIDENTIAL	$ 15.32	$ 2.56	$ 17.88
067-0490-040-0000	RESIDENTIAL	$ 15.32	$ 2.56	$ 17.88
067-0490-041-0000	RESIDENTIAL	$ 15.32	$ 2.56	$ 17.88
067-0490-042-0000	RESIDENTIAL	$ 15.32	$ 2.56	$ 17.88
067-0490-043-0000	RESIDENTIAL	$ 15.32	$ 2.56	$ 17.88
067-0490-044-0000	RESIDENTIAL	$ 15.32	$ 2.56	$ 17.88
067-0490-045-0000	RESIDENTIAL	$ 15.32	$ 2.56	$ 17.88
067-0490-046-0000	RESIDENTIAL	$ 15.32	$ 2.56	$ 17.88
067-0490-047-0000	RESIDENTIAL	$ 15.32	$ 2.56	$ 17.88
067-0490-048-0000	RESIDENTIAL	$ 15.32	$ 2.56	$ 17.88
067-0490-049-0000	RESIDENTIAL	$ 15.32	$ 2.56	$ 17.88
067-0490-050-0000	RESIDENTIAL	$ 15.32	$ 2.56	$ 17.88
067-0490-051-0000	RESIDENTIAL	$ 15.32	$ 2.56	$ 17.88
067-0490-052-0000	RESIDENTIAL	$ 15.32	$ 2.56	$ 17.88
067-0490-053-0000	RESIDENTIAL	$ 15.32	$ 2.56	$ 17.88
067-0490-054-0000	RESIDENTIAL	$ 15.32	$ 2.56	$ 17.88
067-0490-055-0000	RESIDENTIAL	$ 15.32	$ 2.56	$ 17.88
067-0490-056-0000	RESIDENTIAL	$ 15.32	$ 2.56	$ 17.88
067-0490-057-0000	RESIDENTIAL	$ 15.32	$ 2.56	$ 17.88
067-0490-058-0000	RESIDENTIAL	$ 15.32	$ 2.56	$ 17.88
067-0500-001-0000	RESIDENTIAL	$ 15.32	$ 2.56	$ 17.88
067-0500-002-0000	RESIDENTIAL	$ 15.32	$ 2.56	$ 17.88
067-0500-003-0000	RESIDENTIAL	$ 15.32	$ 2.56	$ 17.88
067-0500-004-0000	RESIDENTIAL	$ 15.32	$ 2.56	$ 17.88
067-0500-005-0000	RESIDENTIAL	$ 15.32	$ 2.56	$ 17.88
067-0500-006-0000	RESIDENTIAL	$ 15.32	$ 2.56	$ 17.88
067-0500-007-0000	RESIDENTIAL	$ 15.32	$ 2.56	$ 17.88
067-0500-008-0000	RESIDENTIAL	$ 15.32	$ 2.56	$ 17.88
067-0500-009-0000	RESIDENTIAL	$ 15.32	$ 2.56	$ 17.88
067-0500-010-0000	RESIDENTIAL	$ 15.32	$ 2.56	$ 17.88
067-0500-011-0000	RESIDENTIAL	$ 15.32	$ 2.56	$ 17.88
067-0500-012-0000	RESIDENTIAL	$ 15.32	$ 2.56	$ 17.88

City of Rancho Cordova
Lighting District No. 2012-1
Fiscal Year 2021-22 Assessment Roll

APN	District Classification	Street Light Charge	Safety Light Charge	Total Assessment
067-0500-013-0000	RESIDENTIAL	$ 15.32	$ 2.56	$ 17.88
067-0500-014-0000	RESIDENTIAL	$ 15.32	$ 2.56	$ 17.88
067-0500-015-0000	RESIDENTIAL	$ 15.32	$ 2.56	$ 17.88
067-0500-016-0000	RESIDENTIAL	$ 15.32	$ 2.56	$ 17.88
067-0500-017-0000	RESIDENTIAL	$ 15.32	$ 2.56	$ 17.88
067-0500-018-0000	RESIDENTIAL	$ 15.32	$ 2.56	$ 17.88
067-0500-019-0000	RESIDENTIAL	$ 15.32	$ 2.56	$ 17.88
067-0500-020-0000	RESIDENTIAL	$ 15.32	$ 2.56	$ 17.88
067-0500-021-0000	RESIDENTIAL	$ 15.32	$ 2.56	$ 17.88
067-0500-022-0000	RESIDENTIAL	$ 15.32	$ 2.56	$ 17.88
067-0500-023-0000	RESIDENTIAL	$ 15.32	$ 2.56	$ 17.88
067-0500-024-0000	RESIDENTIAL	$ 15.32	$ 2.56	$ 17.88
067-0500-025-0000	RESIDENTIAL	$ 15.32	$ 2.56	$ 17.88
067-0500-026-0000	RESIDENTIAL	$ 15.32	$ 2.56	$ 17.88
067-0500-027-0000	RESIDENTIAL	$ 15.32	$ 2.56	$ 17.88
067-0500-028-0000	RESIDENTIAL	$ 15.32	$ 2.56	$ 17.88
067-0500-029-0000	RESIDENTIAL	$ 15.32	$ 2.56	$ 17.88
067-0500-030-0000	RESIDENTIAL	$ 15.32	$ 2.56	$ 17.88
067-0500-031-0000	RESIDENTIAL	$ 15.32	$ 2.56	$ 17.88
067-0500-032-0000	RESIDENTIAL	$ 15.32	$ 2.56	$ 17.88
067-0500-033-0000	RESIDENTIAL	$ 15.32	$ 2.56	$ 17.88
067-0500-034-0000	RESIDENTIAL	$ 15.32	$ 2.56	$ 17.88
067-0500-035-0000	RESIDENTIAL	$ 15.32	$ 2.56	$ 17.88
067-0500-036-0000	RESIDENTIAL	$ 15.32	$ 2.56	$ 17.88
067-0500-037-0000	RESIDENTIAL	$ 15.32	$ 2.56	$ 17.88
067-0500-038-0000	RESIDENTIAL	$ 15.32	$ 2.56	$ 17.88
067-0500-039-0000	RESIDENTIAL	$ 15.32	$ 2.56	$ 17.88
067-0500-040-0000	RESIDENTIAL	$ 15.32	$ 2.56	$ 17.88
067-0500-041-0000	RESIDENTIAL	$ 15.32	$ 2.56	$ 17.88
067-0500-042-0000	RESIDENTIAL	$ 15.32	$ 2.56	$ 17.88
067-0500-043-0000	RESIDENTIAL	$ 15.32	$ 2.56	$ 17.88
067-0500-044-0000	RESIDENTIAL	$ 15.32	$ 2.56	$ 17.88
067-0500-045-0000	RESIDENTIAL	$ 15.32	$ 2.56	$ 17.88
067-0500-046-0000	RESIDENTIAL	$ 15.32	$ 2.56	$ 17.88
067-0500-047-0000	RESIDENTIAL	$ 15.32	$ 2.56	$ 17.88
067-0500-048-0000	RESIDENTIAL	$ 15.32	$ 2.56	$ 17.88
067-0500-049-0000	RESIDENTIAL	$ 15.32	$ 2.56	$ 17.88
067-0500-050-0000	RESIDENTIAL	$ 15.32	$ 2.56	$ 17.88
067-0500-051-0000	RESIDENTIAL	$ 15.32	$ 2.56	$ 17.88
067-0510-002-0000	RESIDENTIAL	$ 15.32	$ 2.56	$ 17.88
067-0510-003-0000	RESIDENTIAL	$ 15.32	$ 2.56	$ 17.88
067-0510-004-0000	RESIDENTIAL	$ 15.32	$ 2.56	$ 17.88
067-0510-005-0000	RESIDENTIAL	$ 15.32	$ 2.56	$ 17.88
067-0510-008-0000	RESIDENTIAL	$ 15.32	$ 2.56	$ 17.88

City of Rancho Cordova
Lighting District No. 2012-1
Fiscal Year 2021-22 Assessment Roll

APN	District Classification	Street Light Charge	Safety Light Charge	Total Assessment
067-0510-009-0000	RESIDENTIAL	$ 15.32	$ 2.56	$ 17.88
067-0510-010-0000	RESIDENTIAL	$ 15.32	$ 2.56	$ 17.88
067-0510-011-0000	RESIDENTIAL	$ 15.32	$ 2.56	$ 17.88
067-0510-012-0000	RESIDENTIAL	$ 15.32	$ 2.56	$ 17.88
067-0510-013-0000	RESIDENTIAL	$ 15.32	$ 2.56	$ 17.88
067-0510-014-0000	RESIDENTIAL	$ 15.32	$ 2.56	$ 17.88
067-0510-015-0000	RESIDENTIAL	$ 15.32	$ 2.56	$ 17.88
067-0510-016-0000	RESIDENTIAL	$ 15.32	$ 2.56	$ 17.88
067-0510-017-0000	RESIDENTIAL	$ 15.32	$ 2.56	$ 17.88
067-0510-018-0000	RESIDENTIAL	$ 15.32	$ 2.56	$ 17.88
067-0510-019-0000	RESIDENTIAL	$ 15.32	$ 2.56	$ 17.88
067-0510-020-0000	RESIDENTIAL	$ 15.32	$ 2.56	$ 17.88
067-0510-021-0000	RESIDENTIAL	$ 15.32	$ 2.56	$ 17.88
067-0510-022-0000	RESIDENTIAL	$ 15.32	$ 2.56	$ 17.88
067-0510-023-0000	RESIDENTIAL	$ 15.32	$ 2.56	$ 17.88
067-0510-024-0000	RESIDENTIAL	$ 15.32	$ 2.56	$ 17.88
067-0510-025-0000	RESIDENTIAL	$ 15.32	$ 2.56	$ 17.88
067-0510-026-0000	RESIDENTIAL	$ 15.32	$ 2.56	$ 17.88
067-0510-027-0000	RESIDENTIAL	$ 15.32	$ 2.56	$ 17.88
067-0510-028-0000	RESIDENTIAL	$ 15.32	$ 2.56	$ 17.88
067-0510-029-0000	RESIDENTIAL	$ 15.32	$ 2.56	$ 17.88
067-0510-030-0000	RESIDENTIAL	$ 15.32	$ 2.56	$ 17.88
067-0510-031-0000	RESIDENTIAL	$ 15.32	$ 2.56	$ 17.88
067-0510-032-0000	RESIDENTIAL	$ 15.32	$ 2.56	$ 17.88
067-0510-033-0000	RESIDENTIAL	$ 15.32	$ 2.56	$ 17.88
067-0510-034-0000	RESIDENTIAL	$ 15.32	$ 2.56	$ 17.88
067-0510-035-0000	RESIDENTIAL	$ 15.32	$ 2.56	$ 17.88
067-0510-036-0000	RESIDENTIAL	$ 15.32	$ 2.56	$ 17.88
067-0510-037-0000	RESIDENTIAL	$ 15.32	$ 2.56	$ 17.88
067-0510-038-0000	RESIDENTIAL	$ 15.32	$ 2.56	$ 17.88
067-0510-039-0000	RESIDENTIAL	$ 15.32	$ 2.56	$ 17.88
067-0510-040-0000	RESIDENTIAL	$ 15.32	$ 2.56	$ 17.88
067-0510-041-0000	RESIDENTIAL	$ 15.32	$ 2.56	$ 17.88
067-0510-042-0000	RESIDENTIAL	$ 15.32	$ 2.56	$ 17.88
067-0510-043-0000	RESIDENTIAL	$ 15.32	$ 2.56	$ 17.88
067-0510-044-0000	RESIDENTIAL	$ 15.32	$ 2.56	$ 17.88
067-0510-045-0000	RESIDENTIAL	$ 15.32	$ 2.56	$ 17.88
067-0510-046-0000	RESIDENTIAL	$ 15.32	$ 2.56	$ 17.88
067-0510-047-0000	RESIDENTIAL	$ 15.32	$ 2.56	$ 17.88
067-0510-048-0000	RESIDENTIAL	$ 15.32	$ 2.56	$ 17.88
067-0510-049-0000	RESIDENTIAL	$ 15.32	$ 2.56	$ 17.88
067-0510-050-0000	RESIDENTIAL	$ 15.32	$ 2.56	$ 17.88
067-0510-051-0000	RESIDENTIAL	$ 15.32	$ 2.56	$ 17.88
067-0510-052-0000	RESIDENTIAL	$ 15.32	$ 2.56	$ 17.88

City of Rancho Cordova
Lighting District No. 2012-1
Fiscal Year 2021-22 Assessment Roll

APN	District Classification	Street Light Charge	Safety Light Charge	Total Assessment
067-0510-053-0000	RESIDENTIAL	$ 15.32	$ 2.56	$ 17.88
067-0510-054-0000	RESIDENTIAL	$ 15.32	$ 2.56	$ 17.88
067-0510-055-0000	RESIDENTIAL	$ 15.32	$ 2.56	$ 17.88
067-0510-056-0000	RESIDENTIAL	$ 15.32	$ 2.56	$ 17.88
067-0510-057-0000	RESIDENTIAL	$ 15.32	$ 2.56	$ 17.88
067-0510-058-0000	RESIDENTIAL	$ 15.32	$ 2.56	$ 17.88
067-0510-059-0000	RESIDENTIAL	$ 15.32	$ 2.56	$ 17.88
067-0510-060-0000	RESIDENTIAL	$ 15.32	$ 2.56	$ 17.88
067-0510-061-0000	RESIDENTIAL	$ 15.32	$ 2.56	$ 17.88
067-0510-062-0000	RESIDENTIAL	$ 15.32	$ 2.56	$ 17.88
067-0510-063-0000	RESIDENTIAL	$ 15.32	$ 2.56	$ 17.88
067-0510-064-0000	RESIDENTIAL	$ 15.32	$ 2.56	$ 17.88
067-0510-065-0000	RESIDENTIAL	$ 15.32	$ 2.56	$ 17.88
067-0510-066-0000	RESIDENTIAL	$ 15.32	$ 2.56	$ 17.88
067-0510-067-0000	RESIDENTIAL	$ 15.32	$ 2.56	$ 17.88
067-0510-068-0000	RESIDENTIAL	$ 15.32	$ 2.56	$ 17.88
067-0510-069-0000	RESIDENTIAL	$ 15.32	$ 2.56	$ 17.88
067-0510-070-0000	RESIDENTIAL	$ 15.32	$ 2.56	$ 17.88
067-0510-071-0000	RESIDENTIAL	$ 15.32	$ 2.56	$ 17.88
067-0510-072-0000	RESIDENTIAL	$ 15.32	$ 2.56	$ 17.88
067-0510-073-0000	RESIDENTIAL	$ 15.32	$ 2.56	$ 17.88
067-0510-074-0000	RESIDENTIAL	$ 15.32	$ 2.56	$ 17.88
067-0510-075-0000	RESIDENTIAL	$ 15.32	$ 2.56	$ 17.88
067-0510-076-0000	RESIDENTIAL	$ 15.32	$ 2.56	$ 17.88
067-0510-077-0000	RESIDENTIAL	$ 15.32	$ 2.56	$ 17.88
067-0510-078-0000	RESIDENTIAL	$ 15.32	$ 2.56	$ 17.88
067-0510-079-0000	RESIDENTIAL	$ 15.32	$ 2.56	$ 17.88
067-0510-080-0000	RESIDENTIAL	$ 15.32	$ 2.56	$ 17.88
067-0510-081-0000	RESIDENTIAL	$ 15.32	$ 2.56	$ 17.88
067-0510-082-0000	RESIDENTIAL	$ 15.32	$ 2.56	$ 17.88
067-0510-083-0000	RESIDENTIAL	$ 15.32	$ 2.56	$ 17.88
067-0510-084-0000	RESIDENTIAL	$ 15.32	$ 2.56	$ 17.88
067-0510-085-0000	RESIDENTIAL	$ 15.32	$ 2.56	$ 17.88
067-0510-086-0000	RESIDENTIAL	$ 15.32	$ 2.56	$ 17.88
067-0510-087-0000	RESIDENTIAL	$ 15.32	$ 2.56	$ 17.88
067-0510-088-0000	RESIDENTIAL	$ 15.32	$ 2.56	$ 17.88
067-0510-089-0000	RESIDENTIAL	$ 15.32	$ 2.56	$ 17.88
067-0510-090-0000	RESIDENTIAL	$ 15.32	$ 2.56	$ 17.88
067-0510-091-0000	RESIDENTIAL	$ 15.32	$ 2.56	$ 17.88
067-0510-092-0000	RESIDENTIAL	$ 15.32	$ 2.56	$ 17.88
067-0510-093-0000	RESIDENTIAL	$ 15.32	$ 2.56	$ 17.88
067-0510-094-0000	RESIDENTIAL	$ 15.32	$ 2.56	$ 17.88
067-0510-095-0000	RESIDENTIAL	$ 15.32	$ 2.56	$ 17.88
067-0510-096-0000	RESIDENTIAL	$ 15.32	$ 2.56	$ 17.88

City of Rancho Cordova
Lighting District No. 2012-1
Fiscal Year 2021-22 Assessment Roll

APN	District Classification	Street Light Charge	Safety Light Charge	Total Assessment
067-0510-097-0000	RESIDENTIAL	$ 15.32	$ 2.56	$ 17.88
067-0510-098-0000	RESIDENTIAL	$ 15.32	$ 2.56	$ 17.88
067-0510-099-0000	RESIDENTIAL	$ 15.32	$ 2.56	$ 17.88
067-0510-100-0000	RESIDENTIAL	$ 15.32	$ 2.56	$ 17.88
067-0510-101-0000	RESIDENTIAL	$ 15.32	$ 2.56	$ 17.88
067-0510-103-0000	RESIDENTIAL	$ 15.32	$ 2.56	$ 17.88
067-0510-104-0000	RESIDENTIAL	$ 15.32	$ 2.56	$ 17.88
067-0520-001-0000	RESIDENTIAL	$ 15.32	$ 2.56	$ 17.88
067-0520-002-0000	RESIDENTIAL	$ 15.32	$ 2.56	$ 17.88
067-0520-003-0000	RESIDENTIAL	$ 15.32	$ 2.56	$ 17.88
067-0520-004-0000	RESIDENTIAL	$ 15.32	$ 2.56	$ 17.88
067-0520-005-0000	RESIDENTIAL	$ 15.32	$ 2.56	$ 17.88
067-0520-006-0000	RESIDENTIAL	$ 15.32	$ 2.56	$ 17.88
067-0520-007-0000	RESIDENTIAL	$ 15.32	$ 2.56	$ 17.88
067-0520-008-0000	RESIDENTIAL	$ 15.32	$ 2.56	$ 17.88
067-0520-009-0000	RESIDENTIAL	$ 15.32	$ 2.56	$ 17.88
067-0520-010-0000	RESIDENTIAL	$ 15.32	$ 2.56	$ 17.88
067-0520-011-0000	RESIDENTIAL	$ 15.32	$ 2.56	$ 17.88
067-0520-012-0000	RESIDENTIAL	$ 15.32	$ 2.56	$ 17.88
067-0520-013-0000	RESIDENTIAL	$ 15.32	$ 2.56	$ 17.88
067-0520-014-0000	RESIDENTIAL	$ 15.32	$ 2.56	$ 17.88
067-0520-015-0000	RESIDENTIAL	$ 15.32	$ 2.56	$ 17.88
067-0520-016-0000	RESIDENTIAL	$ 15.32	$ 2.56	$ 17.88
067-0520-017-0000	RESIDENTIAL	$ 15.32	$ 2.56	$ 17.88
067-0520-018-0000	RESIDENTIAL	$ 15.32	$ 2.56	$ 17.88
067-0520-019-0000	RESIDENTIAL	$ 15.32	$ 2.56	$ 17.88
067-0520-020-0000	RESIDENTIAL	$ 15.32	$ 2.56	$ 17.88
067-0520-021-0000	RESIDENTIAL	$ 15.32	$ 2.56	$ 17.88
067-0520-022-0000	RESIDENTIAL	$ 15.32	$ 2.56	$ 17.88
067-0520-023-0000	RESIDENTIAL	$ 15.32	$ 2.56	$ 17.88
067-0520-024-0000	RESIDENTIAL	$ 15.32	$ 2.56	$ 17.88
067-0520-025-0000	RESIDENTIAL	$ 15.32	$ 2.56	$ 17.88
067-0520-026-0000	RESIDENTIAL	$ 15.32	$ 2.56	$ 17.88
067-0520-027-0000	RESIDENTIAL	$ 15.32	$ 2.56	$ 17.88
067-0520-028-0000	RESIDENTIAL	$ 15.32	$ 2.56	$ 17.88
067-0520-029-0000	RESIDENTIAL	$ 15.32	$ 2.56	$ 17.88
067-0520-030-0000	RESIDENTIAL	$ 15.32	$ 2.56	$ 17.88
067-0520-031-0000	RESIDENTIAL	$ 15.32	$ 2.56	$ 17.88
067-0520-032-0000	RESIDENTIAL	$ 15.32	$ 2.56	$ 17.88
067-0520-033-0000	RESIDENTIAL	$ 15.32	$ 2.56	$ 17.88
067-0520-034-0000	RESIDENTIAL	$ 15.32	$ 2.56	$ 17.88
067-0520-035-0000	RESIDENTIAL	$ 15.32	$ 2.56	$ 17.88
067-0520-036-0000	RESIDENTIAL	$ 15.32	$ 2.56	$ 17.88
067-0520-037-0000	RESIDENTIAL	$ 15.32	$ 2.56	$ 17.88

City of Rancho Cordova
Lighting District No. 2012-1
Fiscal Year 2021-22 Assessment Roll

APN	District Classification	Street Light Charge	Safety Light Charge	Total Assessment
067-0520-038-0000	RESIDENTIAL	$ 15.32	$ 2.56	$ 17.88
067-0520-039-0000	RESIDENTIAL	$ 15.32	$ 2.56	$ 17.88
067-0520-040-0000	RESIDENTIAL	$ 15.32	$ 2.56	$ 17.88
067-0520-041-0000	RESIDENTIAL	$ 15.32	$ 2.56	$ 17.88
067-0520-042-0000	RESIDENTIAL	$ 15.32	$ 2.56	$ 17.88
067-0520-043-0000	RESIDENTIAL	$ 15.32	$ 2.56	$ 17.88
067-0520-044-0000	RESIDENTIAL	$ 15.32	$ 2.56	$ 17.88
067-0520-045-0000	RESIDENTIAL	$ 15.32	$ 2.56	$ 17.88
067-0520-046-0000	RESIDENTIAL	$ 15.32	$ 2.56	$ 17.88
067-0520-047-0000	RESIDENTIAL	$ 15.32	$ 2.56	$ 17.88
067-0520-048-0000	RESIDENTIAL	$ 15.32	$ 2.56	$ 17.88
067-0520-049-0000	RESIDENTIAL	$ 15.32	$ 2.56	$ 17.88
067-0520-050-0000	RESIDENTIAL	$ 15.32	$ 2.56	$ 17.88
067-0520-051-0000	RESIDENTIAL	$ 15.32	$ 2.56	$ 17.88
067-0520-052-0000	RESIDENTIAL	$ 15.32	$ 2.56	$ 17.88
067-0520-053-0000	RESIDENTIAL	$ 15.32	$ 2.56	$ 17.88
067-0520-054-0000	RESIDENTIAL	$ 15.32	$ 2.56	$ 17.88
067-0520-055-0000	RESIDENTIAL	$ 15.32	$ 2.56	$ 17.88
067-0520-056-0000	RESIDENTIAL	$ 15.32	$ 2.56	$ 17.88
067-0520-057-0000	RESIDENTIAL	$ 15.32	$ 2.56	$ 17.88
067-0520-058-0000	RESIDENTIAL	$ 15.32	$ 2.56	$ 17.88
067-0520-059-0000	RESIDENTIAL	$ 15.32	$ 2.56	$ 17.88
067-0520-060-0000	RESIDENTIAL	$ 15.32	$ 2.56	$ 17.88
067-0520-061-0000	RESIDENTIAL	$ 15.32	$ 2.56	$ 17.88
067-0520-062-0000	RESIDENTIAL	$ 15.32	$ 2.56	$ 17.88
067-0520-063-0000	RESIDENTIAL	$ 15.32	$ 2.56	$ 17.88
067-0520-064-0000	RESIDENTIAL	$ 15.32	$ 2.56	$ 17.88
067-0520-065-0000	RESIDENTIAL	$ 15.32	$ 2.56	$ 17.88
067-0520-066-0000	RESIDENTIAL	$ 15.32	$ 2.56	$ 17.88
067-0520-067-0000	RESIDENTIAL	$ 15.32	$ 2.56	$ 17.88
067-0520-068-0000	RESIDENTIAL	$ 15.32	$ 2.56	$ 17.88
067-0520-069-0000	RESIDENTIAL	$ 15.32	$ 2.56	$ 17.88
067-0520-070-0000	RESIDENTIAL	$ 15.32	$ 2.56	$ 17.88
067-0520-071-0000	RESIDENTIAL	$ 15.32	$ 2.56	$ 17.88
067-0520-072-0000	RESIDENTIAL	$ 15.32	$ 2.56	$ 17.88
067-0520-073-0000	RESIDENTIAL	$ 15.32	$ 2.56	$ 17.88
067-0520-074-0000	RESIDENTIAL	$ 15.32	$ 2.56	$ 17.88
067-0520-075-0000	RESIDENTIAL	$ 15.32	$ 2.56	$ 17.88
067-0520-076-0000	RESIDENTIAL	$ 15.32	$ 2.56	$ 17.88
067-0520-077-0000	RESIDENTIAL	$ 15.32	$ 2.56	$ 17.88
067-0520-078-0000	RESIDENTIAL	$ 15.32	$ 2.56	$ 17.88
067-0520-079-0000	RESIDENTIAL	$ 15.32	$ 2.56	$ 17.88
067-0520-080-0000	RESIDENTIAL	$ 15.32	$ 2.56	$ 17.88
067-0520-081-0000	RESIDENTIAL	$ 15.32	$ 2.56	$ 17.88

City of Rancho Cordova
Lighting District No. 2012-1
Fiscal Year 2021-22 Assessment Roll

APN	District Classification	Street Light Charge	Safety Light Charge	Total Assessment
067-0520-082-0000	RESIDENTIAL	$ 15.32	$ 2.56	$ 17.88
067-0520-083-0000	RESIDENTIAL	$ 15.32	$ 2.56	$ 17.88
067-0520-084-0000	RESIDENTIAL	$ 15.32	$ 2.56	$ 17.88
067-0520-085-0000	RESIDENTIAL	$ 15.32	$ 2.56	$ 17.88
067-0520-086-0000	RESIDENTIAL	$ 15.32	$ 2.56	$ 17.88
067-0520-087-0000	RESIDENTIAL	$ 15.32	$ 2.56	$ 17.88
067-0520-088-0000	RESIDENTIAL	$ 15.32	$ 2.56	$ 17.88
067-0520-089-0000	RESIDENTIAL	$ 15.32	$ 2.56	$ 17.88
067-0520-090-0000	RESIDENTIAL	$ 15.32	$ 2.56	$ 17.88
067-0530-001-0000	RESIDENTIAL	$ 15.32	$ 2.56	$ 17.88
067-0530-002-0000	RESIDENTIAL	$ 15.32	$ 2.56	$ 17.88
067-0530-003-0000	RESIDENTIAL	$ 15.32	$ 2.56	$ 17.88
067-0530-004-0000	RESIDENTIAL	$ 15.32	$ 2.56	$ 17.88
067-0530-005-0000	RESIDENTIAL	$ 15.32	$ 2.56	$ 17.88
067-0530-006-0000	RESIDENTIAL	$ 15.32	$ 2.56	$ 17.88
067-0530-007-0000	RESIDENTIAL	$ 15.32	$ 2.56	$ 17.88
067-0530-008-0000	RESIDENTIAL	$ 15.32	$ 2.56	$ 17.88
067-0530-009-0000	RESIDENTIAL	$ 15.32	$ 2.56	$ 17.88
067-0530-010-0000	RESIDENTIAL	$ 15.32	$ 2.56	$ 17.88
067-0530-011-0000	RESIDENTIAL	$ 15.32	$ 2.56	$ 17.88
067-0530-012-0000	RESIDENTIAL	$ 15.32	$ 2.56	$ 17.88
067-0530-013-0000	RESIDENTIAL	$ 15.32	$ 2.56	$ 17.88
067-0530-014-0000	RESIDENTIAL	$ 15.32	$ 2.56	$ 17.88
067-0530-015-0000	RESIDENTIAL	$ 15.32	$ 2.56	$ 17.88
067-0530-016-0000	RESIDENTIAL	$ 15.32	$ 2.56	$ 17.88
067-0530-017-0000	RESIDENTIAL	$ 15.32	$ 2.56	$ 17.88
067-0530-018-0000	RESIDENTIAL	$ 15.32	$ 2.56	$ 17.88
067-0530-019-0000	RESIDENTIAL	$ 15.32	$ 2.56	$ 17.88
067-0530-020-0000	RESIDENTIAL	$ 15.32	$ 2.56	$ 17.88
067-0530-021-0000	RESIDENTIAL	$ 15.32	$ 2.56	$ 17.88
067-0530-022-0000	RESIDENTIAL	$ 15.32	$ 2.56	$ 17.88
067-0530-023-0000	RESIDENTIAL	$ 15.32	$ 2.56	$ 17.88
067-0530-024-0000	RESIDENTIAL	$ 15.32	$ 2.56	$ 17.88
067-0530-025-0000	RESIDENTIAL	$ 15.32	$ 2.56	$ 17.88
067-0530-026-0000	RESIDENTIAL	$ 15.32	$ 2.56	$ 17.88
067-0530-027-0000	RESIDENTIAL	$ 15.32	$ 2.56	$ 17.88
067-0530-028-0000	RESIDENTIAL	$ 15.32	$ 2.56	$ 17.88
067-0530-029-0000	RESIDENTIAL	$ 15.32	$ 2.56	$ 17.88
067-0530-030-0000	RESIDENTIAL	$ 15.32	$ 2.56	$ 17.88
067-0530-031-0000	RESIDENTIAL	$ 15.32	$ 2.56	$ 17.88
067-0530-032-0000	RESIDENTIAL	$ 15.32	$ 2.56	$ 17.88
067-0530-033-0000	RESIDENTIAL	$ 15.32	$ 2.56	$ 17.88
067-0530-034-0000	RESIDENTIAL	$ 15.32	$ 2.56	$ 17.88
067-0540-001-0000	RESIDENTIAL	$ 15.32	$ 2.56	$ 17.88

City of Rancho Cordova
Lighting District No. 2012-1
Fiscal Year 2021-22 Assessment Roll

APN	District Classification	Street Light Charge	Safety Light Charge	Total Assessment
067-0540-002-0000	RESIDENTIAL	$ 15.32	$ 2.56	$ 17.88
067-0540-003-0000	RESIDENTIAL	$ 15.32	$ 2.56	$ 17.88
067-0540-004-0000	RESIDENTIAL	$ 15.32	$ 2.56	$ 17.88
067-0540-005-0000	RESIDENTIAL	$ 15.32	$ 2.56	$ 17.88
067-0540-006-0000	RESIDENTIAL	$ 15.32	$ 2.56	$ 17.88
067-0540-007-0000	RESIDENTIAL	$ 15.32	$ 2.56	$ 17.88
067-0540-008-0000	RESIDENTIAL	$ 15.32	$ 2.56	$ 17.88
067-0540-009-0000	RESIDENTIAL	$ 15.32	$ 2.56	$ 17.88
067-0540-010-0000	RESIDENTIAL	$ 15.32	$ 2.56	$ 17.88
067-0540-011-0000	RESIDENTIAL	$ 15.32	$ 2.56	$ 17.88
067-0540-012-0000	RESIDENTIAL	$ 15.32	$ 2.56	$ 17.88
067-0540-013-0000	RESIDENTIAL	$ 15.32	$ 2.56	$ 17.88
067-0540-014-0000	RESIDENTIAL	$ 15.32	$ 2.56	$ 17.88
067-0540-015-0000	RESIDENTIAL	$ 15.32	$ 2.56	$ 17.88
067-0540-016-0000	RESIDENTIAL	$ 15.32	$ 2.56	$ 17.88
067-0540-017-0000	RESIDENTIAL	$ 15.32	$ 2.56	$ 17.88
067-0540-018-0000	RESIDENTIAL	$ 15.32	$ 2.56	$ 17.88
067-0540-019-0000	RESIDENTIAL	$ 15.32	$ 2.56	$ 17.88
067-0540-020-0000	RESIDENTIAL	$ 15.32	$ 2.56	$ 17.88
067-0540-021-0000	RESIDENTIAL	$ 15.32	$ 2.56	$ 17.88
067-0540-022-0000	RESIDENTIAL	$ 15.32	$ 2.56	$ 17.88
067-0540-023-0000	RESIDENTIAL	$ 15.32	$ 2.56	$ 17.88
067-0540-024-0000	RESIDENTIAL	$ 15.32	$ 2.56	$ 17.88
067-0540-025-0000	RESIDENTIAL	$ 15.32	$ 2.56	$ 17.88
067-0540-026-0000	RESIDENTIAL	$ 15.32	$ 2.56	$ 17.88
067-0540-027-0000	RESIDENTIAL	$ 15.32	$ 2.56	$ 17.88
067-0540-028-0000	RESIDENTIAL	$ 15.32	$ 2.56	$ 17.88
067-0540-029-0000	RESIDENTIAL	$ 15.32	$ 2.56	$ 17.88
067-0540-030-0000	RESIDENTIAL	$ 15.32	$ 2.56	$ 17.88
067-0540-031-0000	RESIDENTIAL	$ 15.32	$ 2.56	$ 17.88
067-0540-032-0000	RESIDENTIAL	$ 15.32	$ 2.56	$ 17.88
067-0540-033-0000	RESIDENTIAL	$ 15.32	$ 2.56	$ 17.88
067-0540-034-0000	RESIDENTIAL	$ 15.32	$ 2.56	$ 17.88
067-0540-035-0000	RESIDENTIAL	$ 15.32	$ 2.56	$ 17.88
067-0540-036-0000	RESIDENTIAL	$ 15.32	$ 2.56	$ 17.88
067-0540-037-0000	RESIDENTIAL	$ 15.32	$ 2.56	$ 17.88
067-0540-038-0000	RESIDENTIAL	$ 15.32	$ 2.56	$ 17.88
067-0540-039-0000	RESIDENTIAL	$ 15.32	$ 2.56	$ 17.88
067-0540-040-0000	RESIDENTIAL	$ 15.32	$ 2.56	$ 17.88
067-0540-041-0000	RESIDENTIAL	$ 15.32	$ 2.56	$ 17.88
067-0540-042-0000	RESIDENTIAL	$ 15.32	$ 2.56	$ 17.88
067-0540-043-0000	RESIDENTIAL	$ 15.32	$ 2.56	$ 17.88
067-0540-044-0000	RESIDENTIAL	$ 15.32	$ 2.56	$ 17.88
067-0540-045-0000	RESIDENTIAL	$ 15.32	$ 2.56	$ 17.88

City of Rancho Cordova
Lighting District No. 2012-1
Fiscal Year 2021-22 Assessment Roll

APN	District Classification	Street Light Charge	Safety Light Charge	Total Assessment
067-0540-046-0000	RESIDENTIAL	$ 15.32	$ 2.56	$ 17.88
067-0540-047-0000	RESIDENTIAL	$ 15.32	$ 2.56	$ 17.88
067-0540-048-0000	RESIDENTIAL	$ 15.32	$ 2.56	$ 17.88
067-0540-049-0000	RESIDENTIAL	$ 15.32	$ 2.56	$ 17.88
067-0540-050-0000	RESIDENTIAL	$ 15.32	$ 2.56	$ 17.88
067-0540-051-0000	RESIDENTIAL	$ 15.32	$ 2.56	$ 17.88
067-0540-052-0000	RESIDENTIAL	$ 15.32	$ 2.56	$ 17.88
067-0540-053-0000	RESIDENTIAL	$ 15.32	$ 2.56	$ 17.88
067-0540-054-0000	RESIDENTIAL	$ 15.32	$ 2.56	$ 17.88
067-0540-055-0000	RESIDENTIAL	$ 15.32	$ 2.56	$ 17.88
067-0540-056-0000	RESIDENTIAL	$ 15.32	$ 2.56	$ 17.88
067-0540-057-0000	RESIDENTIAL	$ 15.32	$ 2.56	$ 17.88
067-0540-058-0000	RESIDENTIAL	$ 15.32	$ 2.56	$ 17.88
067-0540-059-0000	RESIDENTIAL	$ 15.32	$ 2.56	$ 17.88
067-0540-060-0000	RESIDENTIAL	$ 15.32	$ 2.56	$ 17.88
067-0540-061-0000	RESIDENTIAL	$ 15.32	$ 2.56	$ 17.88
067-0540-062-0000	RESIDENTIAL	$ 15.32	$ 2.56	$ 17.88
067-0540-063-0000	RESIDENTIAL	$ 15.32	$ 2.56	$ 17.88
067-0540-064-0000	RESIDENTIAL	$ 15.32	$ 2.56	$ 17.88
067-0540-065-0000	RESIDENTIAL	$ 15.32	$ 2.56	$ 17.88
067-0540-066-0000	RESIDENTIAL	$ 15.32	$ 2.56	$ 17.88
067-0540-067-0000	RESIDENTIAL	$ 15.32	$ 2.56	$ 17.88
067-0540-068-0000	RESIDENTIAL	$ 15.32	$ 2.56	$ 17.88
067-0540-069-0000	RESIDENTIAL	$ 15.32	$ 2.56	$ 17.88
067-0540-070-0000	RESIDENTIAL	$ 15.32	$ 2.56	$ 17.88
067-0540-071-0000	RESIDENTIAL	$ 15.32	$ 2.56	$ 17.88
067-0540-072-0000	RESIDENTIAL	$ 15.32	$ 2.56	$ 17.88
067-0540-073-0000	RESIDENTIAL	$ 15.32	$ 2.56	$ 17.88
067-0540-074-0000	RESIDENTIAL	$ 15.32	$ 2.56	$ 17.88
067-0540-075-0000	RESIDENTIAL	$ 15.32	$ 2.56	$ 17.88
067-0540-076-0000	RESIDENTIAL	$ 15.32	$ 2.56	$ 17.88
067-0540-077-0000	RESIDENTIAL	$ 15.32	$ 2.56	$ 17.88
067-0540-078-0000	RESIDENTIAL	$ 15.32	$ 2.56	$ 17.88
067-0540-079-0000	RESIDENTIAL	$ 15.32	$ 2.56	$ 17.88
067-0540-080-0000	RESIDENTIAL	$ 15.32	$ 2.56	$ 17.88
067-0540-081-0000	RESIDENTIAL	$ 15.32	$ 2.56	$ 17.88
067-0540-082-0000	RESIDENTIAL	$ 15.32	$ 2.56	$ 17.88
067-0540-083-0000	RESIDENTIAL	$ 15.32	$ 2.56	$ 17.88
067-0540-084-0000	RESIDENTIAL	$ 15.32	$ 2.56	$ 17.88
067-0540-085-0000	RESIDENTIAL	$ 15.32	$ 2.56	$ 17.88
067-0540-086-0000	RESIDENTIAL	$ 15.32	$ 2.56	$ 17.88
067-0540-087-0000	RESIDENTIAL	$ 15.32	$ 2.56	$ 17.88
067-0540-088-0000	RESIDENTIAL	$ 15.32	$ 2.56	$ 17.88
067-0540-089-0000	RESIDENTIAL	$ 15.32	$ 2.56	$ 17.88

City of Rancho Cordova
Lighting District No. 2012-1
Fiscal Year 2021-22 Assessment Roll

APN	District Classification	Street Light Charge	Safety Light Charge	Total Assessment
067-0540-090-0000	RESIDENTIAL	$ 15.32	$ 2.56	$ 17.88
067-0540-091-0000	RESIDENTIAL	$ 15.32	$ 2.56	$ 17.88
067-0540-092-0000	RESIDENTIAL	$ 15.32	$ 2.56	$ 17.88
067-0540-093-0000	RESIDENTIAL	$ 15.32	$ 2.56	$ 17.88
067-0540-094-0000	RESIDENTIAL	$ 15.32	$ 2.56	$ 17.88
067-0540-095-0000	RESIDENTIAL	$ 15.32	$ 2.56	$ 17.88
067-0540-096-0000	RESIDENTIAL	$ 15.32	$ 2.56	$ 17.88
067-0540-097-0000	RESIDENTIAL	$ 15.32	$ 2.56	$ 17.88
067-0540-098-0000	RESIDENTIAL	$ 15.32	$ 2.56	$ 17.88
067-0540-099-0000	RESIDENTIAL	$ 15.32	$ 2.56	$ 17.88
067-0540-100-0000	RESIDENTIAL	$ 15.32	$ 2.56	$ 17.88
067-0540-101-0000	RESIDENTIAL	$ 15.32	$ 2.56	$ 17.88
067-0540-102-0000	RESIDENTIAL	$ 15.32	$ 2.56	$ 17.88
067-0540-103-0000	RESIDENTIAL	$ 15.32	$ 2.56	$ 17.88
067-0540-104-0000	RESIDENTIAL	$ 15.32	$ 2.56	$ 17.88
067-0540-105-0000	RESIDENTIAL	$ 15.32	$ 2.56	$ 17.88
067-0540-106-0000	RESIDENTIAL	$ 15.32	$ 2.56	$ 17.88
067-0540-107-0000	RESIDENTIAL	$ 15.32	$ 2.56	$ 17.88
067-0540-108-0000	RESIDENTIAL	$ 15.32	$ 2.56	$ 17.88
067-0550-001-0000	RESIDENTIAL	$ 15.32	$ 2.56	$ 17.88
067-0550-002-0000	RESIDENTIAL	$ 15.32	$ 2.56	$ 17.88
067-0550-003-0000	RESIDENTIAL	$ 15.32	$ 2.56	$ 17.88
067-0550-004-0000	RESIDENTIAL	$ 15.32	$ 2.56	$ 17.88
067-0550-005-0000	RESIDENTIAL	$ 15.32	$ 2.56	$ 17.88
067-0550-006-0000	RESIDENTIAL	$ 15.32	$ 2.56	$ 17.88
067-0550-007-0000	RESIDENTIAL	$ 15.32	$ 2.56	$ 17.88
067-0550-008-0000	RESIDENTIAL	$ 15.32	$ 2.56	$ 17.88
067-0550-009-0000	RESIDENTIAL	$ 15.32	$ 2.56	$ 17.88
067-0550-010-0000	RESIDENTIAL	$ 15.32	$ 2.56	$ 17.88
067-0550-011-0000	RESIDENTIAL	$ 15.32	$ 2.56	$ 17.88
067-0550-012-0000	RESIDENTIAL	$ 15.32	$ 2.56	$ 17.88
067-0550-013-0000	RESIDENTIAL	$ 15.32	$ 2.56	$ 17.88
067-0550-014-0000	RESIDENTIAL	$ 15.32	$ 2.56	$ 17.88
067-0550-015-0000	RESIDENTIAL	$ 15.32	$ 2.56	$ 17.88
067-0550-016-0000	RESIDENTIAL	$ 15.32	$ 2.56	$ 17.88
067-0550-017-0000	RESIDENTIAL	$ 15.32	$ 2.56	$ 17.88
067-0550-018-0000	RESIDENTIAL	$ 15.32	$ 2.56	$ 17.88
067-0550-019-0000	RESIDENTIAL	$ 15.32	$ 2.56	$ 17.88
067-0550-020-0000	RESIDENTIAL	$ 15.32	$ 2.56	$ 17.88
067-0550-021-0000	RESIDENTIAL	$ 15.32	$ 2.56	$ 17.88
067-0550-022-0000	RESIDENTIAL	$ 15.32	$ 2.56	$ 17.88
067-0550-023-0000	RESIDENTIAL	$ 15.32	$ 2.56	$ 17.88
067-0550-024-0000	RESIDENTIAL	$ 15.32	$ 2.56	$ 17.88
067-0550-025-0000	RESIDENTIAL	$ 15.32	$ 2.56	$ 17.88

City of Rancho Cordova
Lighting District No. 2012-1
Fiscal Year 2021-22 Assessment Roll

APN	District Classification	Street Light Charge	Safety Light Charge	Total Assessment
067-0550-026-0000	RESIDENTIAL	$ 15.32	$ 2.56	$ 17.88
067-0550-027-0000	RESIDENTIAL	$ 15.32	$ 2.56	$ 17.88
067-0550-028-0000	RESIDENTIAL	$ 15.32	$ 2.56	$ 17.88
067-0550-029-0000	RESIDENTIAL	$ 15.32	$ 2.56	$ 17.88
067-0550-030-0000	RESIDENTIAL	$ 15.32	$ 2.56	$ 17.88
067-0550-031-0000	RESIDENTIAL	$ 15.32	$ 2.56	$ 17.88
067-0550-032-0000	RESIDENTIAL	$ 15.32	$ 2.56	$ 17.88
067-0550-033-0000	RESIDENTIAL	$ 15.32	$ 2.56	$ 17.88
067-0550-034-0000	RESIDENTIAL	$ 15.32	$ 2.56	$ 17.88
067-0550-035-0000	RESIDENTIAL	$ 15.32	$ 2.56	$ 17.88
067-0550-036-0000	RESIDENTIAL	$ 15.32	$ 2.56	$ 17.88
067-0550-037-0000	RESIDENTIAL	$ 15.32	$ 2.56	$ 17.88
067-0550-038-0000	RESIDENTIAL	$ 15.32	$ 2.56	$ 17.88
067-0550-039-0000	RESIDENTIAL	$ 15.32	$ 2.56	$ 17.88
067-0550-040-0000	RESIDENTIAL	$ 15.32	$ 2.56	$ 17.88
067-0550-041-0000	RESIDENTIAL	$ 15.32	$ 2.56	$ 17.88
067-0550-042-0000	RESIDENTIAL	$ 15.32	$ 2.56	$ 17.88
067-0550-043-0000	RESIDENTIAL	$ 15.32	$ 2.56	$ 17.88
067-0550-044-0000	RESIDENTIAL	$ 15.32	$ 2.56	$ 17.88
067-0550-045-0000	RESIDENTIAL	$ 15.32	$ 2.56	$ 17.88
067-0550-046-0000	RESIDENTIAL	$ 15.32	$ 2.56	$ 17.88
067-0550-047-0000	RESIDENTIAL	$ 15.32	$ 2.56	$ 17.88
067-0550-048-0000	RESIDENTIAL	$ 15.32	$ 2.56	$ 17.88
067-0550-049-0000	RESIDENTIAL	$ 15.32	$ 2.56	$ 17.88
067-0550-050-0000	RESIDENTIAL	$ 15.32	$ 2.56	$ 17.88
067-0550-051-0000	RESIDENTIAL	$ 15.32	$ 2.56	$ 17.88
067-0550-052-0000	RESIDENTIAL	$ 15.32	$ 2.56	$ 17.88
067-0550-053-0000	RESIDENTIAL	$ 15.32	$ 2.56	$ 17.88
067-0550-054-0000	RESIDENTIAL	$ 15.32	$ 2.56	$ 17.88
067-0550-055-0000	RESIDENTIAL	$ 15.32	$ 2.56	$ 17.88
067-0550-056-0000	RESIDENTIAL	$ 15.32	$ 2.56	$ 17.88
067-0550-057-0000	RESIDENTIAL	$ 15.32	$ 2.56	$ 17.88
067-0550-058-0000	RESIDENTIAL	$ 15.32	$ 2.56	$ 17.88
067-0550-059-0000	RESIDENTIAL	$ 15.32	$ 2.56	$ 17.88
067-0550-060-0000	RESIDENTIAL	$ 15.32	$ 2.56	$ 17.88
067-0550-061-0000	RESIDENTIAL	$ 15.32	$ 2.56	$ 17.88
067-0550-062-0000	RESIDENTIAL	$ 15.32	$ 2.56	$ 17.88
067-0550-063-0000	RESIDENTIAL	$ 15.32	$ 2.56	$ 17.88
067-0550-064-0000	RESIDENTIAL	$ 15.32	$ 2.56	$ 17.88
067-0550-065-0000	RESIDENTIAL	$ 15.32	$ 2.56	$ 17.88
067-0550-066-0000	RESIDENTIAL	$ 15.32	$ 2.56	$ 17.88
067-0550-067-0000	RESIDENTIAL	$ 15.32	$ 2.56	$ 17.88
067-0550-068-0000	RESIDENTIAL	$ 15.32	$ 2.56	$ 17.88
067-0550-069-0000	RESIDENTIAL	$ 15.32	$ 2.56	$ 17.88

City of Rancho Cordova
Lighting District No. 2012-1
Fiscal Year 2021-22 Assessment Roll

APN	District Classification	Street Light Charge	Safety Light Charge	Total Assessment
067-0550-070-0000	RESIDENTIAL	$ 15.32	$ 2.56	$ 17.88
067-0550-071-0000	RESIDENTIAL	$ 15.32	$ 2.56	$ 17.88
067-0550-072-0000	RESIDENTIAL	$ 15.32	$ 2.56	$ 17.88
067-0550-073-0000	RESIDENTIAL	$ 15.32	$ 2.56	$ 17.88
067-0550-074-0000	RESIDENTIAL	$ 15.32	$ 2.56	$ 17.88
067-0550-075-0000	RESIDENTIAL	$ 15.32	$ 2.56	$ 17.88
067-0550-076-0000	RESIDENTIAL	$ 15.32	$ 2.56	$ 17.88
067-0550-077-0000	RESIDENTIAL	$ 15.32	$ 2.56	$ 17.88
067-0550-078-0000	RESIDENTIAL	$ 15.32	$ 2.56	$ 17.88
067-0550-079-0000	RESIDENTIAL	$ 15.32	$ 2.56	$ 17.88
067-0550-080-0000	RESIDENTIAL	$ 15.32	$ 2.56	$ 17.88
067-0550-081-0000	RESIDENTIAL	$ 15.32	$ 2.56	$ 17.88
067-0550-082-0000	RESIDENTIAL	$ 15.32	$ 2.56	$ 17.88
067-0550-083-0000	RESIDENTIAL	$ 15.32	$ 2.56	$ 17.88
067-0550-084-0000	RESIDENTIAL	$ 15.32	$ 2.56	$ 17.88
067-0550-085-0000	RESIDENTIAL	$ 15.32	$ 2.56	$ 17.88
067-0550-086-0000	RESIDENTIAL	$ 15.32	$ 2.56	$ 17.88
067-0550-087-0000	RESIDENTIAL	$ 15.32	$ 2.56	$ 17.88
067-0550-088-0000	RESIDENTIAL	$ 15.32	$ 2.56	$ 17.88
067-0550-089-0000	RESIDENTIAL	$ 15.32	$ 2.56	$ 17.88
067-0550-090-0000	RESIDENTIAL	$ 15.32	$ 2.56	$ 17.88
067-0550-091-0000	RESIDENTIAL	$ 15.32	$ 2.56	$ 17.88
067-0550-092-0000	RESIDENTIAL	$ 15.32	$ 2.56	$ 17.88
067-0550-093-0000	RESIDENTIAL	$ 15.32	$ 2.56	$ 17.88
067-0550-094-0000	RESIDENTIAL	$ 15.32	$ 2.56	$ 17.88
067-0550-095-0000	RESIDENTIAL	$ 15.32	$ 2.56	$ 17.88
067-0550-096-0000	RESIDENTIAL	$ 15.32	$ 2.56	$ 17.88
067-0550-097-0000	RESIDENTIAL	$ 15.32	$ 2.56	$ 17.88
067-0550-098-0000	RESIDENTIAL	$ 15.32	$ 2.56	$ 17.88
067-0550-099-0000	RESIDENTIAL	$ 15.32	$ 2.56	$ 17.88
067-0550-100-0000	RESIDENTIAL	$ 15.32	$ 2.56	$ 17.88
067-0550-101-0000	RESIDENTIAL	$ 15.32	$ 2.56	$ 17.88
067-0550-102-0000	RESIDENTIAL	$ 15.32	$ 2.56	$ 17.88
067-0550-103-0000	RESIDENTIAL	$ 15.32	$ 2.56	$ 17.88
067-0550-104-0000	RESIDENTIAL	$ 15.32	$ 2.56	$ 17.88
067-0550-105-0000	RESIDENTIAL	$ 15.32	$ 2.56	$ 17.88
067-0550-106-0000	RESIDENTIAL	$ 15.32	$ 2.56	$ 17.88
067-0550-107-0000	RESIDENTIAL	$ 15.32	$ 2.56	$ 17.88
067-0550-108-0000	RESIDENTIAL	$ 15.32	$ 2.56	$ 17.88
067-0550-109-0000	RESIDENTIAL	$ 15.32	$ 2.56	$ 17.88
067-0550-110-0000	RESIDENTIAL	$ 15.32	$ 2.56	$ 17.88
067-0550-111-0000	RESIDENTIAL	$ 15.32	$ 2.56	$ 17.88
067-0550-112-0000	RESIDENTIAL	$ 15.32	$ 2.56	$ 17.88
067-0550-113-0000	RESIDENTIAL	$ 15.32	$ 2.56	$ 17.88

City of Rancho Cordova
Lighting District No. 2012-1
Fiscal Year 2021-22 Assessment Roll

APN	District Classification	Street Light Charge	Safety Light Charge	Total Assessment
067-0550-114-0000	RESIDENTIAL	$ 15.32	$ 2.56	$ 17.88
067-0550-115-0000	RESIDENTIAL	$ 15.32	$ 2.56	$ 17.88
067-0550-116-0000	RESIDENTIAL	$ 15.32	$ 2.56	$ 17.88
067-0550-117-0000	RESIDENTIAL	$ 15.32	$ 2.56	$ 17.88
067-0550-118-0000	RESIDENTIAL	$ 15.32	$ 2.56	$ 17.88
067-0550-119-0000	RESIDENTIAL	$ 15.32	$ 2.56	$ 17.88
067-0550-120-0000	RESIDENTIAL	$ 15.32	$ 2.56	$ 17.88
067-0550-121-0000	RESIDENTIAL	$ 15.32	$ 2.56	$ 17.88
067-0550-122-0000	RESIDENTIAL	$ 15.32	$ 2.56	$ 17.88
067-0550-123-0000	RESIDENTIAL	$ 15.32	$ 2.56	$ 17.88
067-0550-124-0000	RESIDENTIAL	$ 15.32	$ 2.56	$ 17.88
067-0550-125-0000	RESIDENTIAL	$ 15.32	$ 2.56	$ 17.88
067-0550-126-0000	RESIDENTIAL	$ 15.32	$ 2.56	$ 17.88
067-0550-127-0000	RESIDENTIAL	$ 15.32	$ 2.56	$ 17.88
067-0550-128-0000	RESIDENTIAL	$ 15.32	$ 2.56	$ 17.88
067-0550-129-0000	RESIDENTIAL	$ 15.32	$ 2.56	$ 17.88
067-0550-130-0000	RESIDENTIAL	$ 15.32	$ 2.56	$ 17.88
067-0550-131-0000	RESIDENTIAL	$ 15.32	$ 2.56	$ 17.88
067-0550-132-0000	RESIDENTIAL	$ 15.32	$ 2.56	$ 17.88
067-0560-001-0000	RESIDENTIAL	$ 15.32	$ 2.56	$ 17.88
067-0560-002-0000	RESIDENTIAL	$ 15.32	$ 2.56	$ 17.88
067-0560-003-0000	RESIDENTIAL	$ 15.32	$ 2.56	$ 17.88
067-0560-004-0000	RESIDENTIAL	$ 15.32	$ 2.56	$ 17.88
067-0560-005-0000	RESIDENTIAL	$ 15.32	$ 2.56	$ 17.88
067-0560-006-0000	RESIDENTIAL	$ 15.32	$ 2.56	$ 17.88
067-0560-007-0000	RESIDENTIAL	$ 15.32	$ 2.56	$ 17.88
067-0560-008-0000	RESIDENTIAL	$ 15.32	$ 2.56	$ 17.88
067-0560-009-0000	RESIDENTIAL	$ 15.32	$ 2.56	$ 17.88
067-0560-010-0000	RESIDENTIAL	$ 15.32	$ 2.56	$ 17.88
067-0560-011-0000	RESIDENTIAL	$ 15.32	$ 2.56	$ 17.88
067-0560-012-0000	RESIDENTIAL	$ 15.32	$ 2.56	$ 17.88
067-0560-013-0000	RESIDENTIAL	$ 15.32	$ 2.56	$ 17.88
067-0560-014-0000	RESIDENTIAL	$ 15.32	$ 2.56	$ 17.88
067-0560-015-0000	RESIDENTIAL	$ 15.32	$ 2.56	$ 17.88
067-0560-016-0000	RESIDENTIAL	$ 15.32	$ 2.56	$ 17.88
067-0560-017-0000	RESIDENTIAL	$ 15.32	$ 2.56	$ 17.88
067-0560-018-0000	RESIDENTIAL	$ 15.32	$ 2.56	$ 17.88
067-0560-019-0000	RESIDENTIAL	$ 15.32	$ 2.56	$ 17.88
067-0560-020-0000	RESIDENTIAL	$ 15.32	$ 2.56	$ 17.88
067-0560-021-0000	RESIDENTIAL	$ 15.32	$ 2.56	$ 17.88
067-0560-022-0000	RESIDENTIAL	$ 15.32	$ 2.56	$ 17.88
067-0560-023-0000	RESIDENTIAL	$ 15.32	$ 2.56	$ 17.88
067-0560-024-0000	RESIDENTIAL	$ 15.32	$ 2.56	$ 17.88
067-0560-025-0000	RESIDENTIAL	$ 15.32	$ 2.56	$ 17.88

City of Rancho Cordova
Lighting District No. 2012-1
Fiscal Year 2021-22 Assessment Roll

APN	District Classification	Street Light Charge	Safety Light Charge	Total Assessment
067-0560-026-0000	RESIDENTIAL	$ 15.32	$ 2.56	$ 17.88
067-0560-027-0000	RESIDENTIAL	$ 15.32	$ 2.56	$ 17.88
067-0560-028-0000	RESIDENTIAL	$ 15.32	$ 2.56	$ 17.88
067-0560-029-0000	RESIDENTIAL	$ 15.32	$ 2.56	$ 17.88
067-0560-030-0000	RESIDENTIAL	$ 15.32	$ 2.56	$ 17.88
067-0560-031-0000	RESIDENTIAL	$ 15.32	$ 2.56	$ 17.88
067-0560-032-0000	RESIDENTIAL	$ 15.32	$ 2.56	$ 17.88
067-0560-033-0000	RESIDENTIAL	$ 15.32	$ 2.56	$ 17.88
067-0560-034-0000	RESIDENTIAL	$ 15.32	$ 2.56	$ 17.88
067-0560-035-0000	RESIDENTIAL	$ 15.32	$ 2.56	$ 17.88
067-0560-036-0000	RESIDENTIAL	$ 15.32	$ 2.56	$ 17.88
067-0560-037-0000	RESIDENTIAL	$ 15.32	$ 2.56	$ 17.88
067-0560-038-0000	RESIDENTIAL	$ 15.32	$ 2.56	$ 17.88
067-0560-039-0000	RESIDENTIAL	$ 15.32	$ 2.56	$ 17.88
067-0560-040-0000	RESIDENTIAL	$ 15.32	$ 2.56	$ 17.88
067-0560-041-0000	RESIDENTIAL	$ 15.32	$ 2.56	$ 17.88
067-0560-042-0000	RESIDENTIAL	$ 15.32	$ 2.56	$ 17.88
067-0560-043-0000	RESIDENTIAL	$ 15.32	$ 2.56	$ 17.88
067-0560-044-0000	RESIDENTIAL	$ 15.32	$ 2.56	$ 17.88
067-0560-045-0000	RESIDENTIAL	$ 15.32	$ 2.56	$ 17.88
067-0560-046-0000	RESIDENTIAL	$ 15.32	$ 2.56	$ 17.88
067-0560-047-0000	RESIDENTIAL	$ 15.32	$ 2.56	$ 17.88
067-0560-048-0000	RESIDENTIAL	$ 15.32	$ 2.56	$ 17.88
067-0560-049-0000	RESIDENTIAL	$ 15.32	$ 2.56	$ 17.88
067-0560-050-0000	RESIDENTIAL	$ 15.32	$ 2.56	$ 17.88
067-0560-051-0000	RESIDENTIAL	$ 15.32	$ 2.56	$ 17.88
067-0560-052-0000	RESIDENTIAL	$ 15.32	$ 2.56	$ 17.88
067-0560-053-0000	RESIDENTIAL	$ 15.32	$ 2.56	$ 17.88
067-0560-054-0000	RESIDENTIAL	$ 15.32	$ 2.56	$ 17.88
067-0560-055-0000	RESIDENTIAL	$ 15.32	$ 2.56	$ 17.88
067-0560-056-0000	RESIDENTIAL	$ 15.32	$ 2.56	$ 17.88
067-0560-057-0000	RESIDENTIAL	$ 15.32	$ 2.56	$ 17.88
067-0560-058-0000	RESIDENTIAL	$ 15.32	$ 2.56	$ 17.88
067-0560-059-0000	RESIDENTIAL	$ 15.32	$ 2.56	$ 17.88
067-0560-060-0000	RESIDENTIAL	$ 15.32	$ 2.56	$ 17.88
067-0560-061-0000	RESIDENTIAL	$ 15.32	$ 2.56	$ 17.88
067-0560-062-0000	RESIDENTIAL	$ 15.32	$ 2.56	$ 17.88
067-0560-063-0000	RESIDENTIAL	$ 15.32	$ 2.56	$ 17.88
067-0560-064-0000	RESIDENTIAL	$ 15.32	$ 2.56	$ 17.88
067-0560-065-0000	RESIDENTIAL	$ 15.32	$ 2.56	$ 17.88
067-0560-066-0000	RESIDENTIAL	$ 15.32	$ 2.56	$ 17.88
067-0560-067-0000	RESIDENTIAL	$ 15.32	$ 2.56	$ 17.88
067-0560-068-0000	RESIDENTIAL	$ 15.32	$ 2.56	$ 17.88
067-0560-069-0000	RESIDENTIAL	$ 15.32	$ 2.56	$ 17.88

City of Rancho Cordova
Lighting District No. 2012-1
Fiscal Year 2021-22 Assessment Roll

APN	District Classification	Street Light Charge	Safety Light Charge	Total Assessment
067-0560-070-0000	RESIDENTIAL	$ 15.32	$ 2.56	$ 17.88
067-0560-071-0000	RESIDENTIAL	$ 15.32	$ 2.56	$ 17.88
067-0560-072-0000	RESIDENTIAL	$ 15.32	$ 2.56	$ 17.88
067-0560-073-0000	RESIDENTIAL	$ 15.32	$ 2.56	$ 17.88
067-0560-074-0000	RESIDENTIAL	$ 15.32	$ 2.56	$ 17.88
067-0560-075-0000	RESIDENTIAL	$ 15.32	$ 2.56	$ 17.88
067-0560-076-0000	RESIDENTIAL	$ 15.32	$ 2.56	$ 17.88
067-0560-077-0000	RESIDENTIAL	$ 15.32	$ 2.56	$ 17.88
067-0560-078-0000	RESIDENTIAL	$ 15.32	$ 2.56	$ 17.88
067-0560-079-0000	RESIDENTIAL	$ 15.32	$ 2.56	$ 17.88
067-0560-080-0000	RESIDENTIAL	$ 15.32	$ 2.56	$ 17.88
067-0560-081-0000	RESIDENTIAL	$ 15.32	$ 2.56	$ 17.88
067-0560-082-0000	RESIDENTIAL	$ 15.32	$ 2.56	$ 17.88
067-0560-083-0000	RESIDENTIAL	$ 15.32	$ 2.56	$ 17.88
067-0560-084-0000	RESIDENTIAL	$ 15.32	$ 2.56	$ 17.88
067-0560-085-0000	RESIDENTIAL	$ 15.32	$ 2.56	$ 17.88
067-0560-086-0000	RESIDENTIAL	$ 15.32	$ 2.56	$ 17.88
067-0560-087-0000	RESIDENTIAL	$ 15.32	$ 2.56	$ 17.88
067-0560-088-0000	RESIDENTIAL	$ 15.32	$ 2.56	$ 17.88
067-0560-089-0000	RESIDENTIAL	$ 15.32	$ 2.56	$ 17.88
067-0560-090-0000	RESIDENTIAL	$ 15.32	$ 2.56	$ 17.88
067-0560-091-0000	RESIDENTIAL	$ 15.32	$ 2.56	$ 17.88
067-0560-092-0000	RESIDENTIAL	$ 15.32	$ 2.56	$ 17.88
067-0560-093-0000	RESIDENTIAL	$ 15.32	$ 2.56	$ 17.88
067-0560-094-0000	RESIDENTIAL	$ 15.32	$ 2.56	$ 17.88
067-0560-095-0000	RESIDENTIAL	$ 15.32	$ 2.56	$ 17.88
067-0560-096-0000	RESIDENTIAL	$ 15.32	$ 2.56	$ 17.88
067-0560-097-0000	RESIDENTIAL	$ 15.32	$ 2.56	$ 17.88
067-0560-098-0000	RESIDENTIAL	$ 15.32	$ 2.56	$ 17.88
067-0560-099-0000	RESIDENTIAL	$ 15.32	$ 2.56	$ 17.88
067-0560-100-0000	RESIDENTIAL	$ 15.32	$ 2.56	$ 17.88
067-0560-101-0000	RESIDENTIAL	$ 15.32	$ 2.56	$ 17.88
067-0560-102-0000	RESIDENTIAL	$ 15.32	$ 2.56	$ 17.88
067-0560-103-0000	RESIDENTIAL	$ 15.32	$ 2.56	$ 17.88
067-0560-104-0000	RESIDENTIAL	$ 15.32	$ 2.56	$ 17.88
067-0560-105-0000	RESIDENTIAL	$ 15.32	$ 2.56	$ 17.88
067-0560-106-0000	RESIDENTIAL	$ 15.32	$ 2.56	$ 17.88
067-0560-107-0000	RESIDENTIAL	$ 15.32	$ 2.56	$ 17.88
067-0560-108-0000	RESIDENTIAL	$ 15.32	$ 2.56	$ 17.88
067-0560-109-0000	RESIDENTIAL	$ 15.32	$ 2.56	$ 17.88
067-0560-110-0000	RESIDENTIAL	$ 15.32	$ 2.56	$ 17.88
067-0560-111-0000	RESIDENTIAL	$ 15.32	$ 2.56	$ 17.88
067-0560-112-0000	RESIDENTIAL	$ 15.32	$ 2.56	$ 17.88
067-0560-113-0000	RESIDENTIAL	$ 15.32	$ 2.56	$ 17.88

City of Rancho Cordova
Lighting District No. 2012-1
Fiscal Year 2021-22 Assessment Roll

APN	District Classification	Street Light Charge	Safety Light Charge	Total Assessment
067-0560-114-0000	RESIDENTIAL	$ 15.32	$ 2.56	$ 17.88
067-0560-115-0000	RESIDENTIAL	$ 15.32	$ 2.56	$ 17.88
067-0560-116-0000	RESIDENTIAL	$ 15.32	$ 2.56	$ 17.88
067-0560-117-0000	RESIDENTIAL	$ 15.32	$ 2.56	$ 17.88
067-0560-118-0000	RESIDENTIAL	$ 15.32	$ 2.56	$ 17.88
067-0560-119-0000	RESIDENTIAL	$ 15.32	$ 2.56	$ 17.88
067-0560-120-0000	RESIDENTIAL	$ 15.32	$ 2.56	$ 17.88
067-0560-121-0000	RESIDENTIAL	$ 15.32	$ 2.56	$ 17.88
067-0560-122-0000	RESIDENTIAL	$ 15.32	$ 2.56	$ 17.88
067-0570-001-0000	RESIDENTIAL	$ 15.32	$ 2.56	$ 17.88
067-0570-002-0000	RESIDENTIAL	$ 15.32	$ 2.56	$ 17.88
067-0570-003-0000	RESIDENTIAL	$ 15.32	$ 2.56	$ 17.88
067-0570-004-0000	RESIDENTIAL	$ 15.32	$ 2.56	$ 17.88
067-0570-005-0000	RESIDENTIAL	$ 15.32	$ 2.56	$ 17.88
067-0570-006-0000	RESIDENTIAL	$ 15.32	$ 2.56	$ 17.88
067-0570-007-0000	RESIDENTIAL	$ 15.32	$ 2.56	$ 17.88
067-0570-008-0000	RESIDENTIAL	$ 15.32	$ 2.56	$ 17.88
067-0570-009-0000	RESIDENTIAL	$ 15.32	$ 2.56	$ 17.88
067-0570-010-0000	RESIDENTIAL	$ 15.32	$ 2.56	$ 17.88
067-0570-011-0000	RESIDENTIAL	$ 15.32	$ 2.56	$ 17.88
067-0570-012-0000	RESIDENTIAL	$ 15.32	$ 2.56	$ 17.88
067-0570-013-0000	RESIDENTIAL	$ 15.32	$ 2.56	$ 17.88
067-0570-014-0000	RESIDENTIAL	$ 15.32	$ 2.56	$ 17.88
067-0570-015-0000	RESIDENTIAL	$ 15.32	$ 2.56	$ 17.88
067-0570-016-0000	RESIDENTIAL	$ 15.32	$ 2.56	$ 17.88
067-0570-017-0000	RESIDENTIAL	$ 15.32	$ 2.56	$ 17.88
067-0570-018-0000	RESIDENTIAL	$ 15.32	$ 2.56	$ 17.88
067-0570-019-0000	RESIDENTIAL	$ 15.32	$ 2.56	$ 17.88
067-0570-020-0000	RESIDENTIAL	$ 15.32	$ 2.56	$ 17.88
067-0570-021-0000	RESIDENTIAL	$ 15.32	$ 2.56	$ 17.88
067-0570-022-0000	RESIDENTIAL	$ 15.32	$ 2.56	$ 17.88
067-0570-023-0000	RESIDENTIAL	$ 15.32	$ 2.56	$ 17.88
067-0570-024-0000	RESIDENTIAL	$ 15.32	$ 2.56	$ 17.88
067-0570-025-0000	RESIDENTIAL	$ 15.32	$ 2.56	$ 17.88
067-0570-026-0000	RESIDENTIAL	$ 15.32	$ 2.56	$ 17.88
067-0570-027-0000	RESIDENTIAL	$ 15.32	$ 2.56	$ 17.88
067-0570-028-0000	RESIDENTIAL	$ 15.32	$ 2.56	$ 17.88
067-0570-029-0000	RESIDENTIAL	$ 15.32	$ 2.56	$ 17.88
067-0570-030-0000	RESIDENTIAL	$ 15.32	$ 2.56	$ 17.88
067-0570-031-0000	RESIDENTIAL	$ 15.32	$ 2.56	$ 17.88
067-0570-032-0000	RESIDENTIAL	$ 15.32	$ 2.56	$ 17.88
067-0570-033-0000	RESIDENTIAL	$ 15.32	$ 2.56	$ 17.88
067-0570-034-0000	RESIDENTIAL	$ 15.32	$ 2.56	$ 17.88
067-0570-035-0000	RESIDENTIAL	$ 15.32	$ 2.56	$ 17.88

City of Rancho Cordova
Lighting District No. 2012-1
Fiscal Year 2021-22 Assessment Roll

APN	District Classification	Street Light Charge	Safety Light Charge	Total Assessment
067-0570-036-0000	RESIDENTIAL	$ 15.32	$ 2.56	$ 17.88
067-0570-037-0000	RESIDENTIAL	$ 15.32	$ 2.56	$ 17.88
067-0570-038-0000	RESIDENTIAL	$ 15.32	$ 2.56	$ 17.88
067-0570-039-0000	RESIDENTIAL	$ 15.32	$ 2.56	$ 17.88
067-0570-040-0000	RESIDENTIAL	$ 15.32	$ 2.56	$ 17.88
067-0570-041-0000	RESIDENTIAL	$ 15.32	$ 2.56	$ 17.88
067-0570-042-0000	RESIDENTIAL	$ 15.32	$ 2.56	$ 17.88
067-0570-043-0000	RESIDENTIAL	$ 15.32	$ 2.56	$ 17.88
067-0570-044-0000	RESIDENTIAL	$ 15.32	$ 2.56	$ 17.88
067-0570-045-0000	RESIDENTIAL	$ 15.32	$ 2.56	$ 17.88
067-0570-046-0000	RESIDENTIAL	$ 15.32	$ 2.56	$ 17.88
067-0570-047-0000	RESIDENTIAL	$ 15.32	$ 2.56	$ 17.88
067-0570-048-0000	RESIDENTIAL	$ 15.32	$ 2.56	$ 17.88
067-0570-049-0000	RESIDENTIAL	$ 15.32	$ 2.56	$ 17.88
067-0570-050-0000	RESIDENTIAL	$ 15.32	$ 2.56	$ 17.88
067-0570-051-0000	RESIDENTIAL	$ 15.32	$ 2.56	$ 17.88
067-0570-052-0000	RESIDENTIAL	$ 15.32	$ 2.56	$ 17.88
067-0570-053-0000	RESIDENTIAL	$ 15.32	$ 2.56	$ 17.88
067-0570-054-0000	RESIDENTIAL	$ 15.32	$ 2.56	$ 17.88
067-0570-055-0000	RESIDENTIAL	$ 15.32	$ 2.56	$ 17.88
067-0570-056-0000	RESIDENTIAL	$ 15.32	$ 2.56	$ 17.88
067-0570-057-0000	RESIDENTIAL	$ 15.32	$ 2.56	$ 17.88
067-0570-058-0000	RESIDENTIAL	$ 15.32	$ 2.56	$ 17.88
067-0570-059-0000	RESIDENTIAL	$ 15.32	$ 2.56	$ 17.88
067-0570-060-0000	RESIDENTIAL	$ 15.32	$ 2.56	$ 17.88
067-0570-061-0000	RESIDENTIAL	$ 15.32	$ 2.56	$ 17.88
067-0570-062-0000	RESIDENTIAL	$ 15.32	$ 2.56	$ 17.88
067-0570-063-0000	RESIDENTIAL	$ 15.32	$ 2.56	$ 17.88
067-0570-064-0000	RESIDENTIAL	$ 15.32	$ 2.56	$ 17.88
067-0570-065-0000	RESIDENTIAL	$ 15.32	$ 2.56	$ 17.88
067-0570-066-0000	RESIDENTIAL	$ 15.32	$ 2.56	$ 17.88
067-0570-067-0000	RESIDENTIAL	$ 15.32	$ 2.56	$ 17.88
067-0570-068-0000	RESIDENTIAL	$ 15.32	$ 2.56	$ 17.88
067-0570-069-0000	RESIDENTIAL	$ 15.32	$ 2.56	$ 17.88
067-0570-070-0000	RESIDENTIAL	$ 15.32	$ 2.56	$ 17.88
067-0570-071-0000	RESIDENTIAL	$ 15.32	$ 2.56	$ 17.88
067-0570-072-0000	RESIDENTIAL	$ 15.32	$ 2.56	$ 17.88
067-0570-073-0000	RESIDENTIAL	$ 15.32	$ 2.56	$ 17.88
067-0570-074-0000	RESIDENTIAL	$ 15.32	$ 2.56	$ 17.88
067-0570-075-0000	RESIDENTIAL	$ 15.32	$ 2.56	$ 17.88
067-0570-076-0000	RESIDENTIAL	$ 15.32	$ 2.56	$ 17.88
067-0570-077-0000	RESIDENTIAL	$ 15.32	$ 2.56	$ 17.88
067-0570-078-0000	RESIDENTIAL	$ 15.32	$ 2.56	$ 17.88
067-0570-079-0000	RESIDENTIAL	$ 15.32	$ 2.56	$ 17.88

City of Rancho Cordova
Lighting District No. 2012-1
Fiscal Year 2021-22 Assessment Roll

APN	District Classification	Street Light Charge	Safety Light Charge	Total Assessment
067-0570-080-0000	RESIDENTIAL	$ 15.32	$ 2.56	$ 17.88
067-0570-081-0000	RESIDENTIAL	$ 15.32	$ 2.56	$ 17.88
067-0570-082-0000	RESIDENTIAL	$ 15.32	$ 2.56	$ 17.88
067-0570-083-0000	RESIDENTIAL	$ 15.32	$ 2.56	$ 17.88
067-0570-084-0000	RESIDENTIAL	$ 15.32	$ 2.56	$ 17.88
067-0570-085-0000	RESIDENTIAL	$ 15.32	$ 2.56	$ 17.88
067-0570-086-0000	RESIDENTIAL	$ 15.32	$ 2.56	$ 17.88
067-0570-087-0000	RESIDENTIAL	$ 15.32	$ 2.56	$ 17.88
067-0570-088-0000	RESIDENTIAL	$ 15.32	$ 2.56	$ 17.88
067-0570-089-0000	RESIDENTIAL	$ 15.32	$ 2.56	$ 17.88
067-0570-090-0000	RESIDENTIAL	$ 15.32	$ 2.56	$ 17.88
067-0570-091-0000	RESIDENTIAL	$ 15.32	$ 2.56	$ 17.88
067-0570-092-0000	RESIDENTIAL	$ 15.32	$ 2.56	$ 17.88
067-0570-093-0000	RESIDENTIAL	$ 15.32	$ 2.56	$ 17.88
067-0570-094-0000	RESIDENTIAL	$ 15.32	$ 2.56	$ 17.88
067-0570-095-0000	RESIDENTIAL	$ 15.32	$ 2.56	$ 17.88
067-0570-096-0000	RESIDENTIAL	$ 15.32	$ 2.56	$ 17.88
067-0570-097-0000	RESIDENTIAL	$ 15.32	$ 2.56	$ 17.88
067-0570-098-0000	RESIDENTIAL	$ 15.32	$ 2.56	$ 17.88
067-0570-099-0000	RESIDENTIAL	$ 15.32	$ 2.56	$ 17.88
067-0570-100-0000	RESIDENTIAL	$ 15.32	$ 2.56	$ 17.88
067-0570-101-0000	RESIDENTIAL	$ 15.32	$ 2.56	$ 17.88
067-0570-102-0000	RESIDENTIAL	$ 15.32	$ 2.56	$ 17.88
067-0570-103-0000	RESIDENTIAL	$ 15.32	$ 2.56	$ 17.88
067-0580-001-0000	RESIDENTIAL	$ 15.32	$ 2.56	$ 17.88
067-0580-002-0000	RESIDENTIAL	$ 15.32	$ 2.56	$ 17.88
067-0580-003-0000	RESIDENTIAL	$ 15.32	$ 2.56	$ 17.88
067-0580-004-0000	RESIDENTIAL	$ 15.32	$ 2.56	$ 17.88
067-0580-005-0000	RESIDENTIAL	$ 15.32	$ 2.56	$ 17.88
067-0580-006-0000	RESIDENTIAL	$ 15.32	$ 2.56	$ 17.88
067-0580-007-0000	RESIDENTIAL	$ 15.32	$ 2.56	$ 17.88
067-0580-008-0000	RESIDENTIAL	$ 15.32	$ 2.56	$ 17.88
067-0580-009-0000	RESIDENTIAL	$ 15.32	$ 2.56	$ 17.88
067-0580-010-0000	RESIDENTIAL	$ 15.32	$ 2.56	$ 17.88
067-0580-011-0000	RESIDENTIAL	$ 15.32	$ 2.56	$ 17.88
067-0580-012-0000	RESIDENTIAL	$ 15.32	$ 2.56	$ 17.88
067-0580-013-0000	RESIDENTIAL	$ 15.32	$ 2.56	$ 17.88
067-0580-014-0000	RESIDENTIAL	$ 15.32	$ 2.56	$ 17.88
067-0580-015-0000	RESIDENTIAL	$ 15.32	$ 2.56	$ 17.88
067-0580-016-0000	RESIDENTIAL	$ 15.32	$ 2.56	$ 17.88
067-0580-017-0000	RESIDENTIAL	$ 15.32	$ 2.56	$ 17.88
067-0580-018-0000	RESIDENTIAL	$ 15.32	$ 2.56	$ 17.88
067-0580-019-0000	RESIDENTIAL	$ 15.32	$ 2.56	$ 17.88
067-0580-020-0000	RESIDENTIAL	$ 15.32	$ 2.56	$ 17.88

City of Rancho Cordova
Lighting District No. 2012-1
Fiscal Year 2021-22 Assessment Roll

APN	District Classification	Street Light Charge	Safety Light Charge	Total Assessment
067-0580-021-0000	RESIDENTIAL	$ 15.32	$ 2.56	$ 17.88
067-0580-022-0000	RESIDENTIAL	$ 15.32	$ 2.56	$ 17.88
067-0580-023-0000	RESIDENTIAL	$ 15.32	$ 2.56	$ 17.88
067-0580-024-0000	RESIDENTIAL	$ 15.32	$ 2.56	$ 17.88
067-0580-025-0000	RESIDENTIAL	$ 15.32	$ 2.56	$ 17.88
067-0580-026-0000	RESIDENTIAL	$ 15.32	$ 2.56	$ 17.88
067-0580-027-0000	RESIDENTIAL	$ 15.32	$ 2.56	$ 17.88
067-0580-028-0000	RESIDENTIAL	$ 15.32	$ 2.56	$ 17.88
067-0580-029-0000	RESIDENTIAL	$ 15.32	$ 2.56	$ 17.88
067-0580-030-0000	RESIDENTIAL	$ 15.32	$ 2.56	$ 17.88
067-0580-031-0000	RESIDENTIAL	$ 15.32	$ 2.56	$ 17.88
067-0580-032-0000	RESIDENTIAL	$ 15.32	$ 2.56	$ 17.88
067-0580-033-0000	RESIDENTIAL	$ 15.32	$ 2.56	$ 17.88
067-0580-034-0000	RESIDENTIAL	$ 15.32	$ 2.56	$ 17.88
067-0580-035-0000	RESIDENTIAL	$ 15.32	$ 2.56	$ 17.88
067-0580-036-0000	RESIDENTIAL	$ 15.32	$ 2.56	$ 17.88
067-0580-037-0000	RESIDENTIAL	$ 15.32	$ 2.56	$ 17.88
067-0580-038-0000	RESIDENTIAL	$ 15.32	$ 2.56	$ 17.88
067-0580-039-0000	RESIDENTIAL	$ 15.32	$ 2.56	$ 17.88
067-0580-040-0000	RESIDENTIAL	$ 15.32	$ 2.56	$ 17.88
067-0580-041-0000	RESIDENTIAL	$ 15.32	$ 2.56	$ 17.88
067-0580-042-0000	RESIDENTIAL	$ 15.32	$ 2.56	$ 17.88
067-0580-043-0000	RESIDENTIAL	$ 15.32	$ 2.56	$ 17.88
067-0580-044-0000	RESIDENTIAL	$ 15.32	$ 2.56	$ 17.88
067-0580-045-0000	RESIDENTIAL	$ 15.32	$ 2.56	$ 17.88
067-0580-046-0000	RESIDENTIAL	$ 15.32	$ 2.56	$ 17.88
067-0580-047-0000	RESIDENTIAL	$ 15.32	$ 2.56	$ 17.88
067-0580-048-0000	RESIDENTIAL	$ 15.32	$ 2.56	$ 17.88
067-0580-049-0000	RESIDENTIAL	$ 15.32	$ 2.56	$ 17.88
067-0580-050-0000	RESIDENTIAL	$ 15.32	$ 2.56	$ 17.88
067-0580-051-0000	RESIDENTIAL	$ 15.32	$ 2.56	$ 17.88
067-0580-052-0000	RESIDENTIAL	$ 15.32	$ 2.56	$ 17.88
067-0580-053-0000	RESIDENTIAL	$ 15.32	$ 2.56	$ 17.88
067-0580-054-0000	RESIDENTIAL	$ 15.32	$ 2.56	$ 17.88
067-0580-055-0000	RESIDENTIAL	$ 15.32	$ 2.56	$ 17.88
067-0580-056-0000	RESIDENTIAL	$ 15.32	$ 2.56	$ 17.88
067-0590-001-0000	RESIDENTIAL	$ 15.32	$ 2.56	$ 17.88
067-0590-002-0000	RESIDENTIAL	$ 15.32	$ 2.56	$ 17.88
067-0590-003-0000	RESIDENTIAL	$ 15.32	$ 2.56	$ 17.88
067-0590-004-0000	RESIDENTIAL	$ 15.32	$ 2.56	$ 17.88
067-0590-005-0000	RESIDENTIAL	$ 15.32	$ 2.56	$ 17.88
067-0590-006-0000	RESIDENTIAL	$ 15.32	$ 2.56	$ 17.88
067-0590-007-0000	RESIDENTIAL	$ 15.32	$ 2.56	$ 17.88
067-0590-008-0000	RESIDENTIAL	$ 15.32	$ 2.56	$ 17.88

City of Rancho Cordova
Lighting District No. 2012-1
Fiscal Year 2021-22 Assessment Roll

APN	District Classification	Street Light Charge	Safety Light Charge	Total Assessment
067-0590-009-0000	RESIDENTIAL	$ 15.32	$ 2.56	$ 17.88
067-0590-010-0000	RESIDENTIAL	$ 15.32	$ 2.56	$ 17.88
067-0590-011-0000	RESIDENTIAL	$ 15.32	$ 2.56	$ 17.88
067-0590-012-0000	RESIDENTIAL	$ 15.32	$ 2.56	$ 17.88
067-0590-013-0000	RESIDENTIAL	$ 15.32	$ 2.56	$ 17.88
067-0590-014-0000	RESIDENTIAL	$ 15.32	$ 2.56	$ 17.88
067-0590-015-0000	RESIDENTIAL	$ 15.32	$ 2.56	$ 17.88
067-0590-016-0000	RESIDENTIAL	$ 15.32	$ 2.56	$ 17.88
067-0590-017-0000	RESIDENTIAL	$ 15.32	$ 2.56	$ 17.88
067-0590-018-0000	RESIDENTIAL	$ 15.32	$ 2.56	$ 17.88
067-0590-019-0000	RESIDENTIAL	$ 15.32	$ 2.56	$ 17.88
067-0590-020-0000	RESIDENTIAL	$ 15.32	$ 2.56	$ 17.88
067-0590-021-0000	RESIDENTIAL	$ 15.32	$ 2.56	$ 17.88
067-0590-022-0000	RESIDENTIAL	$ 15.32	$ 2.56	$ 17.88
067-0590-023-0000	RESIDENTIAL	$ 15.32	$ 2.56	$ 17.88
067-0590-024-0000	RESIDENTIAL	$ 15.32	$ 2.56	$ 17.88
067-0590-025-0000	RESIDENTIAL	$ 15.32	$ 2.56	$ 17.88
067-0590-026-0000	RESIDENTIAL	$ 15.32	$ 2.56	$ 17.88
067-0590-027-0000	RESIDENTIAL	$ 15.32	$ 2.56	$ 17.88
067-0590-028-0000	RESIDENTIAL	$ 15.32	$ 2.56	$ 17.88
067-0590-029-0000	RESIDENTIAL	$ 15.32	$ 2.56	$ 17.88
067-0590-030-0000	RESIDENTIAL	$ 15.32	$ 2.56	$ 17.88
067-0590-031-0000	RESIDENTIAL	$ 15.32	$ 2.56	$ 17.88
067-0590-032-0000	RESIDENTIAL	$ 15.32	$ 2.56	$ 17.88
067-0590-033-0000	RESIDENTIAL	$ 15.32	$ 2.56	$ 17.88
067-0590-034-0000	RESIDENTIAL	$ 15.32	$ 2.56	$ 17.88
067-0590-035-0000	RESIDENTIAL	$ 15.32	$ 2.56	$ 17.88
067-0590-036-0000	RESIDENTIAL	$ 15.32	$ 2.56	$ 17.88
067-0590-037-0000	RESIDENTIAL	$ 15.32	$ 2.56	$ 17.88
067-0590-038-0000	RESIDENTIAL	$ 15.32	$ 2.56	$ 17.88
067-0590-039-0000	RESIDENTIAL	$ 15.32	$ 2.56	$ 17.88
067-0590-040-0000	RESIDENTIAL	$ 15.32	$ 2.56	$ 17.88
067-0590-041-0000	RESIDENTIAL	$ 15.32	$ 2.56	$ 17.88
067-0590-042-0000	RESIDENTIAL	$ 15.32	$ 2.56	$ 17.88
067-0590-043-0000	RESIDENTIAL	$ 15.32	$ 2.56	$ 17.88
067-0590-044-0000	RESIDENTIAL	$ 15.32	$ 2.56	$ 17.88
067-0590-045-0000	RESIDENTIAL	$ 15.32	$ 2.56	$ 17.88
067-0590-046-0000	RESIDENTIAL	$ 15.32	$ 2.56	$ 17.88
067-0590-047-0000	RESIDENTIAL	$ 15.32	$ 2.56	$ 17.88
067-0590-048-0000	RESIDENTIAL	$ 15.32	$ 2.56	$ 17.88
067-0590-049-0000	RESIDENTIAL	$ 15.32	$ 2.56	$ 17.88
067-0590-050-0000	RESIDENTIAL	$ 15.32	$ 2.56	$ 17.88
067-0590-051-0000	RESIDENTIAL	$ 15.32	$ 2.56	$ 17.88
067-0590-052-0000	RESIDENTIAL	$ 15.32	$ 2.56	$ 17.88

City of Rancho Cordova
Lighting District No. 2012-1
Fiscal Year 2021-22 Assessment Roll

APN	District Classification	Street Light Charge	Safety Light Charge	Total Assessment
067-0590-053-0000	RESIDENTIAL	$ 15.32	$ 2.56	$ 17.88
067-0590-054-0000	RESIDENTIAL	$ 15.32	$ 2.56	$ 17.88
067-0590-055-0000	RESIDENTIAL	$ 15.32	$ 2.56	$ 17.88
067-0590-056-0000	RESIDENTIAL	$ 15.32	$ 2.56	$ 17.88
067-0590-057-0000	RESIDENTIAL	$ 15.32	$ 2.56	$ 17.88
067-0590-058-0000	RESIDENTIAL	$ 15.32	$ 2.56	$ 17.88
067-0590-059-0000	RESIDENTIAL	$ 15.32	$ 2.56	$ 17.88
067-0590-060-0000	RESIDENTIAL	$ 15.32	$ 2.56	$ 17.88
067-0590-061-0000	RESIDENTIAL	$ 15.32	$ 2.56	$ 17.88
067-0590-062-0000	RESIDENTIAL	$ 15.32	$ 2.56	$ 17.88
067-0590-063-0000	RESIDENTIAL	$ 15.32	$ 2.56	$ 17.88
067-0590-064-0000	RESIDENTIAL	$ 15.32	$ 2.56	$ 17.88
067-0590-065-0000	RESIDENTIAL	$ 15.32	$ 2.56	$ 17.88
067-0590-066-0000	RESIDENTIAL	$ 15.32	$ 2.56	$ 17.88
067-0590-067-0000	RESIDENTIAL	$ 15.32	$ 2.56	$ 17.88
067-0590-068-0000	RESIDENTIAL	$ 15.32	$ 2.56	$ 17.88
067-0590-069-0000	RESIDENTIAL	$ 15.32	$ 2.56	$ 17.88
067-0590-070-0000	RESIDENTIAL	$ 15.32	$ 2.56	$ 17.88
067-0590-071-0000	RESIDENTIAL	$ 15.32	$ 2.56	$ 17.88
067-0590-072-0000	RESIDENTIAL	$ 15.32	$ 2.56	$ 17.88
067-0590-073-0000	RESIDENTIAL	$ 15.32	$ 2.56	$ 17.88
067-0590-074-0000	RESIDENTIAL	$ 15.32	$ 2.56	$ 17.88
067-0590-075-0000	RESIDENTIAL	$ 15.32	$ 2.56	$ 17.88
067-0590-076-0000	RESIDENTIAL	$ 15.32	$ 2.56	$ 17.88
067-0590-077-0000	RESIDENTIAL	$ 15.32	$ 2.56	$ 17.88
067-0590-078-0000	RESIDENTIAL	$ 15.32	$ 2.56	$ 17.88
067-0590-079-0000	RESIDENTIAL	$ 15.32	$ 2.56	$ 17.88
067-0590-080-0000	RESIDENTIAL	$ 15.32	$ 2.56	$ 17.88
067-0590-081-0000	RESIDENTIAL	$ 15.32	$ 2.56	$ 17.88
067-0590-082-0000	RESIDENTIAL	$ 15.32	$ 2.56	$ 17.88
067-0590-083-0000	RESIDENTIAL	$ 15.32	$ 2.56	$ 17.88
067-0590-084-0000	RESIDENTIAL	$ 15.32	$ 2.56	$ 17.88
067-0590-085-0000	RESIDENTIAL	$ 15.32	$ 2.56	$ 17.88
067-0590-086-0000	RESIDENTIAL	$ 15.32	$ 2.56	$ 17.88
067-0590-087-0000	RESIDENTIAL	$ 15.32	$ 2.56	$ 17.88
067-0590-088-0000	RESIDENTIAL	$ 15.32	$ 2.56	$ 17.88
067-0590-089-0000	RESIDENTIAL	$ 15.32	$ 2.56	$ 17.88
067-0590-090-0000	RESIDENTIAL	$ 15.32	$ 2.56	$ 17.88
067-0590-091-0000	RESIDENTIAL	$ 15.32	$ 2.56	$ 17.88
067-0590-092-0000	RESIDENTIAL	$ 15.32	$ 2.56	$ 17.88
067-0590-093-0000	RESIDENTIAL	$ 15.32	$ 2.56	$ 17.88
067-0590-094-0000	RESIDENTIAL	$ 15.32	$ 2.56	$ 17.88
067-0590-095-0000	RESIDENTIAL	$ 15.32	$ 2.56	$ 17.88
067-0590-096-0000	RESIDENTIAL	$ 15.32	$ 2.56	$ 17.88

City of Rancho Cordova
Lighting District No. 2012-1
Fiscal Year 2021-22 Assessment Roll

APN	District Classification	Street Light Charge	Safety Light Charge	Total Assessment
067-0590-097-0000	RESIDENTIAL	$ 15.32	$ 2.56	$ 17.88
067-0590-098-0000	RESIDENTIAL	$ 15.32	$ 2.56	$ 17.88
067-0590-099-0000	RESIDENTIAL	$ 15.32	$ 2.56	$ 17.88
067-0590-100-0000	RESIDENTIAL	$ 15.32	$ 2.56	$ 17.88
067-0590-101-0000	RESIDENTIAL	$ 15.32	$ 2.56	$ 17.88
067-0590-102-0000	RESIDENTIAL	$ 15.32	$ 2.56	$ 17.88
067-0590-103-0000	RESIDENTIAL	$ 15.32	$ 2.56	$ 17.88
067-0590-104-0000	RESIDENTIAL	$ 15.32	$ 2.56	$ 17.88
067-0590-105-0000	RESIDENTIAL	$ 15.32	$ 2.56	$ 17.88
067-0590-106-0000	RESIDENTIAL	$ 15.32	$ 2.56	$ 17.88
067-0590-107-0000	RESIDENTIAL	$ 15.32	$ 2.56	$ 17.88
067-0590-108-0000	RESIDENTIAL	$ 15.32	$ 2.56	$ 17.88
067-0590-109-0000	RESIDENTIAL	$ 15.32	$ 2.56	$ 17.88
067-0590-110-0000	RESIDENTIAL	$ 15.32	$ 2.56	$ 17.88
067-0590-111-0000	RESIDENTIAL	$ 15.32	$ 2.56	$ 17.88
067-0590-112-0000	RESIDENTIAL	$ 15.32	$ 2.56	$ 17.88
067-0590-113-0000	RESIDENTIAL	$ 15.32	$ 2.56	$ 17.88
067-0590-114-0000	RESIDENTIAL	$ 15.32	$ 2.56	$ 17.88
067-0590-115-0000	RESIDENTIAL	$ 15.32	$ 2.56	$ 17.88
067-0590-116-0000	RESIDENTIAL	$ 15.32	$ 2.56	$ 17.88
067-0590-117-0000	RESIDENTIAL	$ 15.32	$ 2.56	$ 17.88
067-0600-001-0000	RESIDENTIAL	$ 15.32	$ 2.56	$ 17.88
067-0600-002-0000	RESIDENTIAL	$ 15.32	$ 2.56	$ 17.88
067-0600-003-0000	RESIDENTIAL	$ 15.32	$ 2.56	$ 17.88
067-0600-004-0000	RESIDENTIAL	$ 15.32	$ 2.56	$ 17.88
067-0600-005-0000	RESIDENTIAL	$ 15.32	$ 2.56	$ 17.88
067-0600-006-0000	RESIDENTIAL	$ 15.32	$ 2.56	$ 17.88
067-0600-007-0000	RESIDENTIAL	$ 15.32	$ 2.56	$ 17.88
067-0600-008-0000	RESIDENTIAL	$ 15.32	$ 2.56	$ 17.88
067-0600-009-0000	RESIDENTIAL	$ 15.32	$ 2.56	$ 17.88
067-0600-010-0000	RESIDENTIAL	$ 15.32	$ 2.56	$ 17.88
067-0600-011-0000	RESIDENTIAL	$ 15.32	$ 2.56	$ 17.88
067-0600-012-0000	RESIDENTIAL	$ 15.32	$ 2.56	$ 17.88
067-0600-013-0000	RESIDENTIAL	$ 15.32	$ 2.56	$ 17.88
067-0600-014-0000	RESIDENTIAL	$ 15.32	$ 2.56	$ 17.88
067-0600-015-0000	RESIDENTIAL	$ 15.32	$ 2.56	$ 17.88
067-0600-016-0000	RESIDENTIAL	$ 15.32	$ 2.56	$ 17.88
067-0600-017-0000	RESIDENTIAL	$ 15.32	$ 2.56	$ 17.88
067-0600-018-0000	RESIDENTIAL	$ 15.32	$ 2.56	$ 17.88
067-0600-019-0000	RESIDENTIAL	$ 15.32	$ 2.56	$ 17.88
067-0600-020-0000	RESIDENTIAL	$ 15.32	$ 2.56	$ 17.88
067-0600-021-0000	RESIDENTIAL	$ 15.32	$ 2.56	$ 17.88
067-0600-022-0000	RESIDENTIAL	$ 15.32	$ 2.56	$ 17.88
067-0600-023-0000	RESIDENTIAL	$ 15.32	$ 2.56	$ 17.88

City of Rancho Cordova
Lighting District No. 2012-1
Fiscal Year 2021-22 Assessment Roll

APN	District Classification	Street Light Charge	Safety Light Charge	Total Assessment
067-0600-024-0000	RESIDENTIAL	$ 15.32	$ 2.56	$ 17.88
067-0600-025-0000	RESIDENTIAL	$ 15.32	$ 2.56	$ 17.88
067-0600-026-0000	RESIDENTIAL	$ 15.32	$ 2.56	$ 17.88
067-0600-027-0000	RESIDENTIAL	$ 15.32	$ 2.56	$ 17.88
067-0600-028-0000	RESIDENTIAL	$ 15.32	$ 2.56	$ 17.88
067-0600-029-0000	RESIDENTIAL	$ 15.32	$ 2.56	$ 17.88
067-0600-030-0000	RESIDENTIAL	$ 15.32	$ 2.56	$ 17.88
067-0600-031-0000	RESIDENTIAL	$ 15.32	$ 2.56	$ 17.88
067-0600-032-0000	RESIDENTIAL	$ 15.32	$ 2.56	$ 17.88
067-0600-033-0000	RESIDENTIAL	$ 15.32	$ 2.56	$ 17.88
067-0600-034-0000	RESIDENTIAL	$ 15.32	$ 2.56	$ 17.88
067-0600-035-0000	RESIDENTIAL	$ 15.32	$ 2.56	$ 17.88
067-0600-036-0000	RESIDENTIAL	$ 15.32	$ 2.56	$ 17.88
067-0600-037-0000	RESIDENTIAL	$ 15.32	$ 2.56	$ 17.88
067-0600-038-0000	RESIDENTIAL	$ 15.32	$ 2.56	$ 17.88
067-0600-039-0000	RESIDENTIAL	$ 15.32	$ 2.56	$ 17.88
067-0600-040-0000	RESIDENTIAL	$ 15.32	$ 2.56	$ 17.88
067-0600-041-0000	RESIDENTIAL	$ 15.32	$ 2.56	$ 17.88
067-0600-042-0000	RESIDENTIAL	$ 15.32	$ 2.56	$ 17.88
067-0600-043-0000	RESIDENTIAL	$ 15.32	$ 2.56	$ 17.88
067-0600-044-0000	RESIDENTIAL	$ 15.32	$ 2.56	$ 17.88
067-0600-045-0000	RESIDENTIAL	$ 15.32	$ 2.56	$ 17.88
067-0600-046-0000	RESIDENTIAL	$ 15.32	$ 2.56	$ 17.88
067-0600-047-0000	RESIDENTIAL	$ 15.32	$ 2.56	$ 17.88
067-0600-048-0000	RESIDENTIAL	$ 15.32	$ 2.56	$ 17.88
067-0600-049-0000	RESIDENTIAL	$ 15.32	$ 2.56	$ 17.88
067-0600-050-0000	RESIDENTIAL	$ 15.32	$ 2.56	$ 17.88
067-0600-051-0000	RESIDENTIAL	$ 15.32	$ 2.56	$ 17.88
067-0600-052-0000	RESIDENTIAL	$ 15.32	$ 2.56	$ 17.88
067-0600-053-0000	RESIDENTIAL	$ 15.32	$ 2.56	$ 17.88
067-0600-054-0000	RESIDENTIAL	$ 15.32	$ 2.56	$ 17.88
067-0600-055-0000	RESIDENTIAL	$ 15.32	$ 2.56	$ 17.88
067-0600-056-0000	RESIDENTIAL	$ 15.32	$ 2.56	$ 17.88
067-0600-057-0000	RESIDENTIAL	$ 15.32	$ 2.56	$ 17.88
067-0600-058-0000	RESIDENTIAL	$ 15.32	$ 2.56	$ 17.88
067-0600-059-0000	RESIDENTIAL	$ 15.32	$ 2.56	$ 17.88
067-0600-060-0000	RESIDENTIAL	$ 15.32	$ 2.56	$ 17.88
067-0600-061-0000	RESIDENTIAL	$ 15.32	$ 2.56	$ 17.88
067-0600-062-0000	RESIDENTIAL	$ 15.32	$ 2.56	$ 17.88
067-0600-063-0000	RESIDENTIAL	$ 15.32	$ 2.56	$ 17.88
067-0600-064-0000	RESIDENTIAL	$ 15.32	$ 2.56	$ 17.88
067-0600-065-0000	RESIDENTIAL	$ 15.32	$ 2.56	$ 17.88
067-0600-066-0000	RESIDENTIAL	$ 15.32	$ 2.56	$ 17.88
067-0600-067-0000	RESIDENTIAL	$ 15.32	$ 2.56	$ 17.88

City of Rancho Cordova
Lighting District No. 2012-1
Fiscal Year 2021-22 Assessment Roll

APN	District Classification	Street Light Charge	Safety Light Charge	Total Assessment
067-0600-068-0000	RESIDENTIAL	$ 15.32	$ 2.56	$ 17.88
067-0600-069-0000	RESIDENTIAL	$ 15.32	$ 2.56	$ 17.88
067-0600-070-0000	RESIDENTIAL	$ 15.32	$ 2.56	$ 17.88
067-0600-071-0000	RESIDENTIAL	$ 15.32	$ 2.56	$ 17.88
067-0600-072-0000	RESIDENTIAL	$ 15.32	$ 2.56	$ 17.88
067-0600-073-0000	RESIDENTIAL	$ 15.32	$ 2.56	$ 17.88
067-0600-074-0000	RESIDENTIAL	$ 15.32	$ 2.56	$ 17.88
067-0600-075-0000	RESIDENTIAL	$ 15.32	$ 2.56	$ 17.88
067-0600-076-0000	RESIDENTIAL	$ 15.32	$ 2.56	$ 17.88
067-0600-077-0000	RESIDENTIAL	$ 15.32	$ 2.56	$ 17.88
067-0600-078-0000	RESIDENTIAL	$ 15.32	$ 2.56	$ 17.88
067-0600-079-0000	RESIDENTIAL	$ 15.32	$ 2.56	$ 17.88
067-0600-080-0000	RESIDENTIAL	$ 15.32	$ 2.56	$ 17.88
067-0600-081-0000	RESIDENTIAL	$ 15.32	$ 2.56	$ 17.88
067-0600-082-0000	RESIDENTIAL	$ 15.32	$ 2.56	$ 17.88
067-0600-083-0000	RESIDENTIAL	$ 15.32	$ 2.56	$ 17.88
067-0600-084-0000	RESIDENTIAL	$ 15.32	$ 2.56	$ 17.88
067-0600-085-0000	RESIDENTIAL	$ 15.32	$ 2.56	$ 17.88
067-0600-086-0000	RESIDENTIAL	$ 15.32	$ 2.56	$ 17.88
067-0600-087-0000	RESIDENTIAL	$ 15.32	$ 2.56	$ 17.88
067-0600-088-0000	RESIDENTIAL	$ 15.32	$ 2.56	$ 17.88
067-0600-089-0000	RESIDENTIAL	$ 15.32	$ 2.56	$ 17.88
067-0600-090-0000	RESIDENTIAL	$ 15.32	$ 2.56	$ 17.88
067-0600-091-0000	RESIDENTIAL	$ 15.32	$ 2.56	$ 17.88
067-0600-092-0000	RESIDENTIAL	$ 15.32	$ 2.56	$ 17.88
067-0600-093-0000	RESIDENTIAL	$ 15.32	$ 2.56	$ 17.88
067-0600-094-0000	RESIDENTIAL	$ 15.32	$ 2.56	$ 17.88
067-0600-095-0000	RESIDENTIAL	$ 15.32	$ 2.56	$ 17.88
067-0600-096-0000	RESIDENTIAL	$ 15.32	$ 2.56	$ 17.88
067-0600-097-0000	RESIDENTIAL	$ 15.32	$ 2.56	$ 17.88
067-0600-098-0000	RESIDENTIAL	$ 15.32	$ 2.56	$ 17.88
067-0600-099-0000	RESIDENTIAL	$ 15.32	$ 2.56	$ 17.88
067-0600-100-0000	RESIDENTIAL	$ 15.32	$ 2.56	$ 17.88
067-0600-101-0000	RESIDENTIAL	$ 15.32	$ 2.56	$ 17.88
067-0600-102-0000	RESIDENTIAL	$ 15.32	$ 2.56	$ 17.88
067-0600-103-0000	RESIDENTIAL	$ 15.32	$ 2.56	$ 17.88
067-0600-104-0000	RESIDENTIAL	$ 15.32	$ 2.56	$ 17.88
067-0600-105-0000	RESIDENTIAL	$ 15.32	$ 2.56	$ 17.88
067-0610-001-0000	RESIDENTIAL	$ 15.32	$ 2.56	$ 17.88
067-0610-002-0000	RESIDENTIAL	$ 15.32	$ 2.56	$ 17.88
067-0610-003-0000	RESIDENTIAL	$ 15.32	$ 2.56	$ 17.88
067-0610-004-0000	RESIDENTIAL	$ 15.32	$ 2.56	$ 17.88
067-0610-005-0000	RESIDENTIAL	$ 15.32	$ 2.56	$ 17.88
067-0610-006-0000	RESIDENTIAL	$ 15.32	$ 2.56	$ 17.88

City of Rancho Cordova
Lighting District No. 2012-1
Fiscal Year 2021-22 Assessment Roll

APN	District Classification	Street Light Charge	Safety Light Charge	Total Assessment
067-0610-007-0000	RESIDENTIAL	$ 15.32	$ 2.56	$ 17.88
067-0610-008-0000	RESIDENTIAL	$ 15.32	$ 2.56	$ 17.88
067-0610-009-0000	RESIDENTIAL	$ 15.32	$ 2.56	$ 17.88
067-0610-010-0000	RESIDENTIAL	$ 15.32	$ 2.56	$ 17.88
067-0610-011-0000	RESIDENTIAL	$ 15.32	$ 2.56	$ 17.88
067-0610-012-0000	RESIDENTIAL	$ 15.32	$ 2.56	$ 17.88
067-0610-013-0000	RESIDENTIAL	$ 15.32	$ 2.56	$ 17.88
067-0610-014-0000	RESIDENTIAL	$ 15.32	$ 2.56	$ 17.88
067-0610-015-0000	RESIDENTIAL	$ 15.32	$ 2.56	$ 17.88
067-0610-016-0000	RESIDENTIAL	$ 15.32	$ 2.56	$ 17.88
067-0610-017-0000	RESIDENTIAL	$ 15.32	$ 2.56	$ 17.88
067-0610-018-0000	RESIDENTIAL	$ 15.32	$ 2.56	$ 17.88
067-0610-019-0000	RESIDENTIAL	$ 15.32	$ 2.56	$ 17.88
067-0610-020-0000	RESIDENTIAL	$ 15.32	$ 2.56	$ 17.88
067-0610-021-0000	RESIDENTIAL	$ 15.32	$ 2.56	$ 17.88
067-0610-022-0000	RESIDENTIAL	$ 15.32	$ 2.56	$ 17.88
067-0610-023-0000	RESIDENTIAL	$ 15.32	$ 2.56	$ 17.88
067-0610-024-0000	RESIDENTIAL	$ 15.32	$ 2.56	$ 17.88
067-0610-025-0000	RESIDENTIAL	$ 15.32	$ 2.56	$ 17.88
067-0610-026-0000	RESIDENTIAL	$ 15.32	$ 2.56	$ 17.88
067-0610-027-0000	RESIDENTIAL	$ 15.32	$ 2.56	$ 17.88
067-0610-028-0000	RESIDENTIAL	$ 15.32	$ 2.56	$ 17.88
067-0610-029-0000	RESIDENTIAL	$ 15.32	$ 2.56	$ 17.88
067-0610-030-0000	RESIDENTIAL	$ 15.32	$ 2.56	$ 17.88
067-0610-031-0000	RESIDENTIAL	$ 15.32	$ 2.56	$ 17.88
067-0610-032-0000	RESIDENTIAL	$ 15.32	$ 2.56	$ 17.88
067-0610-033-0000	RESIDENTIAL	$ 15.32	$ 2.56	$ 17.88
067-0610-034-0000	RESIDENTIAL	$ 15.32	$ 2.56	$ 17.88
067-0610-035-0000	RESIDENTIAL	$ 15.32	$ 2.56	$ 17.88
067-0610-036-0000	RESIDENTIAL	$ 15.32	$ 2.56	$ 17.88
067-0610-037-0000	RESIDENTIAL	$ 15.32	$ 2.56	$ 17.88
067-0620-001-0000	RESIDENTIAL	$ 15.32	$ 2.56	$ 17.88
067-0620-002-0000	RESIDENTIAL	$ 15.32	$ 2.56	$ 17.88
067-0620-003-0000	RESIDENTIAL	$ 15.32	$ 2.56	$ 17.88
067-0620-004-0000	RESIDENTIAL	$ 15.32	$ 2.56	$ 17.88
067-0620-005-0000	RESIDENTIAL	$ 15.32	$ 2.56	$ 17.88
067-0620-006-0000	RESIDENTIAL	$ 15.32	$ 2.56	$ 17.88
067-0620-007-0000	RESIDENTIAL	$ 15.32	$ 2.56	$ 17.88
067-0620-008-0000	RESIDENTIAL	$ 15.32	$ 2.56	$ 17.88
067-0620-009-0000	RESIDENTIAL	$ 15.32	$ 2.56	$ 17.88
067-0620-010-0000	RESIDENTIAL	$ 15.32	$ 2.56	$ 17.88
067-0620-011-0000	RESIDENTIAL	$ 15.32	$ 2.56	$ 17.88
067-0620-012-0000	RESIDENTIAL	$ 15.32	$ 2.56	$ 17.88
067-0620-013-0000	RESIDENTIAL	$ 15.32	$ 2.56	$ 17.88

City of Rancho Cordova
Lighting District No. 2012-1
Fiscal Year 2021-22 Assessment Roll

APN	District Classification	Street Light Charge	Safety Light Charge	Total Assessment
067-0620-014-0000	RESIDENTIAL	$ 15.32	$ 2.56	$ 17.88
067-0620-015-0000	RESIDENTIAL	$ 15.32	$ 2.56	$ 17.88
067-0620-016-0000	RESIDENTIAL	$ 15.32	$ 2.56	$ 17.88
067-0620-017-0000	RESIDENTIAL	$ 15.32	$ 2.56	$ 17.88
067-0620-018-0000	RESIDENTIAL	$ 15.32	$ 2.56	$ 17.88
067-0620-019-0000	RESIDENTIAL	$ 15.32	$ 2.56	$ 17.88
067-0620-020-0000	RESIDENTIAL	$ 15.32	$ 2.56	$ 17.88
067-0620-021-0000	RESIDENTIAL	$ 15.32	$ 2.56	$ 17.88
067-0620-022-0000	RESIDENTIAL	$ 15.32	$ 2.56	$ 17.88
067-0620-023-0000	RESIDENTIAL	$ 15.32	$ 2.56	$ 17.88
067-0620-024-0000	RESIDENTIAL	$ 15.32	$ 2.56	$ 17.88
067-0620-025-0000	RESIDENTIAL	$ 15.32	$ 2.56	$ 17.88
067-0620-026-0000	RESIDENTIAL	$ 15.32	$ 2.56	$ 17.88
067-0620-027-0000	RESIDENTIAL	$ 15.32	$ 2.56	$ 17.88
067-0620-028-0000	RESIDENTIAL	$ 15.32	$ 2.56	$ 17.88
067-0620-029-0000	RESIDENTIAL	$ 15.32	$ 2.56	$ 17.88
067-0620-030-0000	RESIDENTIAL	$ 15.32	$ 2.56	$ 17.88
067-0620-031-0000	RESIDENTIAL	$ 15.32	$ 2.56	$ 17.88
067-0620-032-0000	RESIDENTIAL	$ 15.32	$ 2.56	$ 17.88
067-0620-033-0000	RESIDENTIAL	$ 15.32	$ 2.56	$ 17.88
067-0620-034-0000	RESIDENTIAL	$ 15.32	$ 2.56	$ 17.88
067-0620-035-0000	RESIDENTIAL	$ 15.32	$ 2.56	$ 17.88
067-0620-036-0000	RESIDENTIAL	$ 15.32	$ 2.56	$ 17.88
067-0620-037-0000	RESIDENTIAL	$ 15.32	$ 2.56	$ 17.88
067-0620-038-0000	RESIDENTIAL	$ 15.32	$ 2.56	$ 17.88
067-0620-039-0000	RESIDENTIAL	$ 15.32	$ 2.56	$ 17.88
067-0620-040-0000	RESIDENTIAL	$ 15.32	$ 2.56	$ 17.88
067-0620-041-0000	RESIDENTIAL	$ 15.32	$ 2.56	$ 17.88
067-0620-042-0000	RESIDENTIAL	$ 15.32	$ 2.56	$ 17.88
067-0620-043-0000	RESIDENTIAL	$ 15.32	$ 2.56	$ 17.88
067-0620-044-0000	RESIDENTIAL	$ 15.32	$ 2.56	$ 17.88
067-0620-045-0000	RESIDENTIAL	$ 15.32	$ 2.56	$ 17.88
067-0620-046-0000	RESIDENTIAL	$ 15.32	$ 2.56	$ 17.88
067-0620-047-0000	RESIDENTIAL	$ 15.32	$ 2.56	$ 17.88
067-0620-048-0000	RESIDENTIAL	$ 15.32	$ 2.56	$ 17.88
067-0620-049-0000	RESIDENTIAL	$ 15.32	$ 2.56	$ 17.88
067-0620-050-0000	RESIDENTIAL	$ 15.32	$ 2.56	$ 17.88
067-0620-051-0000	RESIDENTIAL	$ 15.32	$ 2.56	$ 17.88
067-0620-052-0000	RESIDENTIAL	$ 15.32	$ 2.56	$ 17.88
067-0620-053-0000	RESIDENTIAL	$ 15.32	$ 2.56	$ 17.88
067-0620-054-0000	RESIDENTIAL	$ 15.32	$ 2.56	$ 17.88
067-0620-055-0000	RESIDENTIAL	$ 15.32	$ 2.56	$ 17.88
067-0630-001-0000	RESIDENTIAL	$ 15.32	$ 2.56	$ 17.88
067-0630-002-0000	RESIDENTIAL	$ 15.32	$ 2.56	$ 17.88

City of Rancho Cordova
Lighting District No. 2012-1
Fiscal Year 2021-22 Assessment Roll

APN	District Classification	Street Light Charge	Safety Light Charge	Total Assessment
067-0630-003-0000	RESIDENTIAL	$ 15.32	$ 2.56	$ 17.88
067-0630-004-0000	RESIDENTIAL	$ 15.32	$ 2.56	$ 17.88
067-0630-005-0000	RESIDENTIAL	$ 15.32	$ 2.56	$ 17.88
067-0630-006-0000	RESIDENTIAL	$ 15.32	$ 2.56	$ 17.88
067-0630-007-0000	RESIDENTIAL	$ 15.32	$ 2.56	$ 17.88
067-0630-008-0000	RESIDENTIAL	$ 15.32	$ 2.56	$ 17.88
067-0630-009-0000	RESIDENTIAL	$ 15.32	$ 2.56	$ 17.88
067-0630-010-0000	RESIDENTIAL	$ 15.32	$ 2.56	$ 17.88
067-0630-011-0000	RESIDENTIAL	$ 15.32	$ 2.56	$ 17.88
067-0630-012-0000	RESIDENTIAL	$ 15.32	$ 2.56	$ 17.88
067-0630-013-0000	RESIDENTIAL	$ 15.32	$ 2.56	$ 17.88
067-0630-014-0000	RESIDENTIAL	$ 15.32	$ 2.56	$ 17.88
067-0630-015-0000	RESIDENTIAL	$ 15.32	$ 2.56	$ 17.88
067-0630-016-0000	RESIDENTIAL	$ 15.32	$ 2.56	$ 17.88
067-0630-017-0000	RESIDENTIAL	$ 15.32	$ 2.56	$ 17.88
067-0630-018-0000	RESIDENTIAL	$ 15.32	$ 2.56	$ 17.88
067-0630-019-0000	RESIDENTIAL	$ 15.32	$ 2.56	$ 17.88
067-0630-020-0000	RESIDENTIAL	$ 15.32	$ 2.56	$ 17.88
067-0630-021-0000	RESIDENTIAL	$ 15.32	$ 2.56	$ 17.88
067-0630-022-0000	RESIDENTIAL	$ 15.32	$ 2.56	$ 17.88
067-0630-023-0000	RESIDENTIAL	$ 15.32	$ 2.56	$ 17.88
067-0630-024-0000	RESIDENTIAL	$ 15.32	$ 2.56	$ 17.88
067-0630-025-0000	RESIDENTIAL	$ 15.32	$ 2.56	$ 17.88
067-0630-026-0000	RESIDENTIAL	$ 15.32	$ 2.56	$ 17.88
067-0630-027-0000	RESIDENTIAL	$ 15.32	$ 2.56	$ 17.88
067-0630-028-0000	RESIDENTIAL	$ 15.32	$ 2.56	$ 17.88
067-0630-029-0000	RESIDENTIAL	$ 15.32	$ 2.56	$ 17.88
067-0630-030-0000	RESIDENTIAL	$ 15.32	$ 2.56	$ 17.88
067-0630-031-0000	RESIDENTIAL	$ 15.32	$ 2.56	$ 17.88
067-0630-032-0000	RESIDENTIAL	$ 15.32	$ 2.56	$ 17.88
067-0630-033-0000	RESIDENTIAL	$ 15.32	$ 2.56	$ 17.88
067-0630-034-0000	RESIDENTIAL	$ 15.32	$ 2.56	$ 17.88
067-0630-035-0000	RESIDENTIAL	$ 15.32	$ 2.56	$ 17.88
067-0630-036-0000	RESIDENTIAL	$ 15.32	$ 2.56	$ 17.88
067-0630-037-0000	RESIDENTIAL	$ 15.32	$ 2.56	$ 17.88
067-0630-038-0000	RESIDENTIAL	$ 15.32	$ 2.56	$ 17.88
067-0630-039-0000	RESIDENTIAL	$ 15.32	$ 2.56	$ 17.88
067-0630-040-0000	RESIDENTIAL	$ 15.32	$ 2.56	$ 17.88
067-0630-041-0000	RESIDENTIAL	$ 15.32	$ 2.56	$ 17.88
067-0630-042-0000	RESIDENTIAL	$ 15.32	$ 2.56	$ 17.88
067-0630-043-0000	RESIDENTIAL	$ 15.32	$ 2.56	$ 17.88
067-0630-044-0000	RESIDENTIAL	$ 15.32	$ 2.56	$ 17.88
067-0630-045-0000	RESIDENTIAL	$ 15.32	$ 2.56	$ 17.88
067-0630-046-0000	RESIDENTIAL	$ 15.32	$ 2.56	$ 17.88

City of Rancho Cordova
Lighting District No. 2012-1
Fiscal Year 2021-22 Assessment Roll

APN	District Classification	Street Light Charge	Safety Light Charge	Total Assessment
067-0630-047-0000	RESIDENTIAL	$ 15.32	$ 2.56	$ 17.88
067-0630-048-0000	RESIDENTIAL	$ 15.32	$ 2.56	$ 17.88
067-0630-049-0000	RESIDENTIAL	$ 15.32	$ 2.56	$ 17.88
067-0630-050-0000	RESIDENTIAL	$ 15.32	$ 2.56	$ 17.88
067-0630-051-0000	RESIDENTIAL	$ 15.32	$ 2.56	$ 17.88
067-0630-052-0000	RESIDENTIAL	$ 15.32	$ 2.56	$ 17.88
067-0630-053-0000	RESIDENTIAL	$ 15.32	$ 2.56	$ 17.88
067-0630-054-0000	RESIDENTIAL	$ 15.32	$ 2.56	$ 17.88
067-0630-055-0000	RESIDENTIAL	$ 15.32	$ 2.56	$ 17.88
067-0630-056-0000	RESIDENTIAL	$ 15.32	$ 2.56	$ 17.88
067-0630-057-0000	RESIDENTIAL	$ 15.32	$ 2.56	$ 17.88
067-0630-058-0000	RESIDENTIAL	$ 15.32	$ 2.56	$ 17.88
067-0630-059-0000	RESIDENTIAL	$ 15.32	$ 2.56	$ 17.88
067-0640-001-0000	RESIDENTIAL	$ 15.32	$ 2.56	$ 17.88
067-0640-002-0000	RESIDENTIAL	$ 15.32	$ 2.56	$ 17.88
067-0640-003-0000	RESIDENTIAL	$ 15.32	$ 2.56	$ 17.88
067-0640-004-0000	RESIDENTIAL	$ 15.32	$ 2.56	$ 17.88
067-0640-005-0000	RESIDENTIAL	$ 15.32	$ 2.56	$ 17.88
067-0640-006-0000	RESIDENTIAL	$ 15.32	$ 2.56	$ 17.88
067-0640-007-0000	RESIDENTIAL	$ 15.32	$ 2.56	$ 17.88
067-0640-008-0000	RESIDENTIAL	$ 15.32	$ 2.56	$ 17.88
067-0640-009-0000	RESIDENTIAL	$ 15.32	$ 2.56	$ 17.88
067-0640-010-0000	RESIDENTIAL	$ 15.32	$ 2.56	$ 17.88
067-0640-011-0000	RESIDENTIAL	$ 15.32	$ 2.56	$ 17.88
067-0640-012-0000	RESIDENTIAL	$ 15.32	$ 2.56	$ 17.88
067-0640-013-0000	RESIDENTIAL	$ 15.32	$ 2.56	$ 17.88
067-0640-014-0000	RESIDENTIAL	$ 15.32	$ 2.56	$ 17.88
067-0640-015-0000	RESIDENTIAL	$ 15.32	$ 2.56	$ 17.88
067-0640-016-0000	RESIDENTIAL	$ 15.32	$ 2.56	$ 17.88
067-0640-017-0000	RESIDENTIAL	$ 15.32	$ 2.56	$ 17.88
067-0640-018-0000	RESIDENTIAL	$ 15.32	$ 2.56	$ 17.88
067-0640-019-0000	RESIDENTIAL	$ 15.32	$ 2.56	$ 17.88
067-0640-020-0000	RESIDENTIAL	$ 15.32	$ 2.56	$ 17.88
067-0640-021-0000	RESIDENTIAL	$ 15.32	$ 2.56	$ 17.88
067-0640-022-0000	RESIDENTIAL	$ 15.32	$ 2.56	$ 17.88
067-0640-023-0000	RESIDENTIAL	$ 15.32	$ 2.56	$ 17.88
067-0640-024-0000	RESIDENTIAL	$ 15.32	$ 2.56	$ 17.88
067-0640-025-0000	RESIDENTIAL	$ 15.32	$ 2.56	$ 17.88
067-0640-026-0000	RESIDENTIAL	$ 15.32	$ 2.56	$ 17.88
067-0640-027-0000	RESIDENTIAL	$ 15.32	$ 2.56	$ 17.88
067-0640-028-0000	RESIDENTIAL	$ 15.32	$ 2.56	$ 17.88
067-0640-029-0000	RESIDENTIAL	$ 15.32	$ 2.56	$ 17.88
067-0640-030-0000	RESIDENTIAL	$ 15.32	$ 2.56	$ 17.88
067-0640-031-0000	RESIDENTIAL	$ 15.32	$ 2.56	$ 17.88

City of Rancho Cordova
Lighting District No. 2012-1
Fiscal Year 2021-22 Assessment Roll

APN	District Classification	Street Light Charge	Safety Light Charge	Total Assessment
067-0640-032-0000	RESIDENTIAL	$ 15.32	$ 2.56	$ 17.88
067-0640-033-0000	RESIDENTIAL	$ 15.32	$ 2.56	$ 17.88
067-0640-034-0000	RESIDENTIAL	$ 15.32	$ 2.56	$ 17.88
067-0640-035-0000	RESIDENTIAL	$ 15.32	$ 2.56	$ 17.88
067-0640-036-0000	RESIDENTIAL	$ 15.32	$ 2.56	$ 17.88
067-0640-037-0000	RESIDENTIAL	$ 15.32	$ 2.56	$ 17.88
067-0640-038-0000	RESIDENTIAL	$ 15.32	$ 2.56	$ 17.88
067-0640-039-0000	RESIDENTIAL	$ 15.32	$ 2.56	$ 17.88
067-0640-040-0000	RESIDENTIAL	$ 15.32	$ 2.56	$ 17.88
067-0640-041-0000	RESIDENTIAL	$ 15.32	$ 2.56	$ 17.88
067-0640-042-0000	RESIDENTIAL	$ 15.32	$ 2.56	$ 17.88
067-0640-043-0000	RESIDENTIAL	$ 15.32	$ 2.56	$ 17.88
067-0640-044-0000	RESIDENTIAL	$ 15.32	$ 2.56	$ 17.88
067-0640-045-0000	RESIDENTIAL	$ 15.32	$ 2.56	$ 17.88
067-0660-001-0000	RESIDENTIAL	$ 15.32	$ 2.56	$ 17.88
067-0660-002-0000	RESIDENTIAL	$ 15.32	$ 2.56	$ 17.88
067-0660-003-0000	RESIDENTIAL	$ 15.32	$ 2.56	$ 17.88
067-0660-004-0000	RESIDENTIAL	$ 15.32	$ 2.56	$ 17.88
067-0660-005-0000	RESIDENTIAL	$ 15.32	$ 2.56	$ 17.88
067-0660-006-0000	RESIDENTIAL	$ 15.32	$ 2.56	$ 17.88
067-0660-007-0000	RESIDENTIAL	$ 15.32	$ 2.56	$ 17.88
067-0660-008-0000	RESIDENTIAL	$ 15.32	$ 2.56	$ 17.88
067-0660-009-0000	RESIDENTIAL	$ 15.32	$ 2.56	$ 17.88
067-0660-010-0000	RESIDENTIAL	$ 15.32	$ 2.56	$ 17.88
067-0660-011-0000	RESIDENTIAL	$ 15.32	$ 2.56	$ 17.88
067-0660-012-0000	RESIDENTIAL	$ 15.32	$ 2.56	$ 17.88
067-0660-013-0000	RESIDENTIAL	$ 15.32	$ 2.56	$ 17.88
067-0660-014-0000	RESIDENTIAL	$ 15.32	$ 2.56	$ 17.88
067-0660-015-0000	RESIDENTIAL	$ 15.32	$ 2.56	$ 17.88
067-0660-016-0000	RESIDENTIAL	$ 15.32	$ 2.56	$ 17.88
067-0660-017-0000	RESIDENTIAL	$ 15.32	$ 2.56	$ 17.88
067-0660-018-0000	RESIDENTIAL	$ 15.32	$ 2.56	$ 17.88
067-0660-019-0000	RESIDENTIAL	$ 15.32	$ 2.56	$ 17.88
067-0660-020-0000	RESIDENTIAL	$ 15.32	$ 2.56	$ 17.88
067-0660-021-0000	RESIDENTIAL	$ 15.32	$ 2.56	$ 17.88
067-0660-022-0000	RESIDENTIAL	$ 15.32	$ 2.56	$ 17.88
067-0660-023-0000	RESIDENTIAL	$ 15.32	$ 2.56	$ 17.88
067-0660-024-0000	RESIDENTIAL	$ 15.32	$ 2.56	$ 17.88
067-0660-025-0000	RESIDENTIAL	$ 15.32	$ 2.56	$ 17.88
067-0660-026-0000	RESIDENTIAL	$ 15.32	$ 2.56	$ 17.88
067-0660-027-0000	RESIDENTIAL	$ 15.32	$ 2.56	$ 17.88
067-0660-028-0000	RESIDENTIAL	$ 15.32	$ 2.56	$ 17.88
067-0660-029-0000	RESIDENTIAL	$ 15.32	$ 2.56	$ 17.88
067-0660-030-0000	RESIDENTIAL	$ 15.32	$ 2.56	$ 17.88

City of Rancho Cordova
Lighting District No. 2012-1
Fiscal Year 2021-22 Assessment Roll

APN	District Classification	Street Light Charge	Safety Light Charge	Total Assessment
067-0660-031-0000	RESIDENTIAL	$ 15.32	$ 2.56	$ 17.88
067-0660-032-0000	RESIDENTIAL	$ 15.32	$ 2.56	$ 17.88
067-0660-034-0000	RESIDENTIAL	$ 15.32	$ 2.56	$ 17.88
067-0660-035-0000	RESIDENTIAL	$ 15.32	$ 2.56	$ 17.88
067-0660-036-0000	RESIDENTIAL	$ 15.32	$ 2.56	$ 17.88
067-0660-037-0000	RESIDENTIAL	$ 15.32	$ 2.56	$ 17.88
067-0660-038-0000	RESIDENTIAL	$ 15.32	$ 2.56	$ 17.88
067-0660-039-0000	RESIDENTIAL	$ 15.32	$ 2.56	$ 17.88
067-0660-040-0000	RESIDENTIAL	$ 15.32	$ 2.56	$ 17.88
067-0660-041-0000	RESIDENTIAL	$ 15.32	$ 2.56	$ 17.88
067-0660-042-0000	RESIDENTIAL	$ 15.32	$ 2.56	$ 17.88
067-0660-043-0000	RESIDENTIAL	$ 15.32	$ 2.56	$ 17.88
067-0660-044-0000	RESIDENTIAL	$ 15.32	$ 2.56	$ 17.88
067-0660-045-0000	RESIDENTIAL	$ 15.32	$ 2.56	$ 17.88
067-0660-046-0000	RESIDENTIAL	$ 15.32	$ 2.56	$ 17.88
067-0660-047-0000	RESIDENTIAL	$ 15.32	$ 2.56	$ 17.88
067-0660-048-0000	RESIDENTIAL	$ 15.32	$ 2.56	$ 17.88
067-0660-049-0000	RESIDENTIAL	$ 15.32	$ 2.56	$ 17.88
067-0660-050-0000	RESIDENTIAL	$ 15.32	$ 2.56	$ 17.88
067-0660-051-0000	RESIDENTIAL	$ 15.32	$ 2.56	$ 17.88
067-0660-052-0000	RESIDENTIAL	$ 15.32	$ 2.56	$ 17.88
067-0660-053-0000	RESIDENTIAL	$ 15.32	$ 2.56	$ 17.88
067-0660-054-0000	RESIDENTIAL	$ 15.32	$ 2.56	$ 17.88
067-0660-055-0000	RESIDENTIAL	$ 15.32	$ 2.56	$ 17.88
067-0660-056-0000	RESIDENTIAL	$ 15.32	$ 2.56	$ 17.88
067-0660-057-0000	RESIDENTIAL	$ 15.32	$ 2.56	$ 17.88
067-0660-058-0000	RESIDENTIAL	$ 15.32	$ 2.56	$ 17.88
067-0660-059-0000	RESIDENTIAL	$ 15.32	$ 2.56	$ 17.88
067-0660-060-0000	RESIDENTIAL	$ 15.32	$ 2.56	$ 17.88
067-0660-061-0000	RESIDENTIAL	$ 15.32	$ 2.56	$ 17.88
067-0660-062-0000	RESIDENTIAL	$ 15.32	$ 2.56	$ 17.88
067-0660-063-0000	RESIDENTIAL	$ 15.32	$ 2.56	$ 17.88
067-0660-064-0000	RESIDENTIAL	$ 15.32	$ 2.56	$ 17.88
067-0660-065-0000	RESIDENTIAL	$ 15.32	$ 2.56	$ 17.88
067-0660-066-0000	RESIDENTIAL	$ 15.32	$ 2.56	$ 17.88
067-0660-067-0000	RESIDENTIAL	$ 15.32	$ 2.56	$ 17.88
067-0660-068-0000	RESIDENTIAL	$ 15.32	$ 2.56	$ 17.88
067-0660-069-0000	RESIDENTIAL	$ 15.32	$ 2.56	$ 17.88
067-0660-070-0000	RESIDENTIAL	$ 15.32	$ 2.56	$ 17.88
067-0660-071-0000	RESIDENTIAL	$ 15.32	$ 2.56	$ 17.88
067-0660-072-0000	RESIDENTIAL	$ 15.32	$ 2.56	$ 17.88
067-0660-073-0000	RESIDENTIAL	$ 15.32	$ 2.56	$ 17.88
067-0660-074-0000	RESIDENTIAL	$ 15.32	$ 2.56	$ 17.88
067-0660-075-0000	RESIDENTIAL	$ 15.32	$ 2.56	$ 17.88

City of Rancho Cordova
Lighting District No. 2012-1
Fiscal Year 2021-22 Assessment Roll

APN	District Classification	Street Light Charge	Safety Light Charge	Total Assessment
067-0660-076-0000	RESIDENTIAL	$ 15.32	$ 2.56	$ 17.88
067-0660-077-0000	RESIDENTIAL	$ 15.32	$ 2.56	$ 17.88
067-0660-078-0000	RESIDENTIAL	$ 15.32	$ 2.56	$ 17.88
067-0660-079-0000	RESIDENTIAL	$ 15.32	$ 2.56	$ 17.88
067-0660-080-0000	RESIDENTIAL	$ 15.32	$ 2.56	$ 17.88
067-0660-081-0000	RESIDENTIAL	$ 15.32	$ 2.56	$ 17.88
067-0660-082-0000	RESIDENTIAL	$ 15.32	$ 2.56	$ 17.88
067-0660-083-0000	RESIDENTIAL	$ 15.32	$ 2.56	$ 17.88
067-0660-084-0000	RESIDENTIAL	$ 15.32	$ 2.56	$ 17.88
067-0660-085-0000	RESIDENTIAL	$ 15.32	$ 2.56	$ 17.88
067-0660-086-0000	RESIDENTIAL	$ 15.32	$ 2.56	$ 17.88
067-0660-087-0000	RESIDENTIAL	$ 15.32	$ 2.56	$ 17.88
067-0660-088-0000	RESIDENTIAL	$ 15.32	$ 2.56	$ 17.88
067-0660-089-0000	RESIDENTIAL	$ 15.32	$ 2.56	$ 17.88
067-0660-090-0000	RESIDENTIAL	$ 15.32	$ 2.56	$ 17.88
067-0660-091-0000	RESIDENTIAL	$ 15.32	$ 2.56	$ 17.88
067-0660-092-0000	RESIDENTIAL	$ 15.32	$ 2.56	$ 17.88
067-0660-093-0000	RESIDENTIAL	$ 15.32	$ 2.56	$ 17.88
067-0660-094-0000	RESIDENTIAL	$ 15.32	$ 2.56	$ 17.88
067-0660-095-0000	RESIDENTIAL	$ 15.32	$ 2.56	$ 17.88
067-0660-096-0000	RESIDENTIAL	$ 15.32	$ 2.56	$ 17.88
067-0660-097-0000	RESIDENTIAL	$ 15.32	$ 2.56	$ 17.88
067-0660-098-0000	RESIDENTIAL	$ 15.32	$ 2.56	$ 17.88
067-0660-099-0000	RESIDENTIAL	$ 15.32	$ 2.56	$ 17.88
067-0660-100-0000	RESIDENTIAL	$ 15.32	$ 2.56	$ 17.88
067-0660-101-0000	RESIDENTIAL	$ 15.32	$ 2.56	$ 17.88
067-0660-102-0000	RESIDENTIAL	$ 15.32	$ 2.56	$ 17.88
067-0660-103-0000	RESIDENTIAL	$ 15.32	$ 2.56	$ 17.88
067-0660-104-0000	RESIDENTIAL	$ 15.32	$ 2.56	$ 17.88
067-0660-105-0000	RESIDENTIAL	$ 15.32	$ 2.56	$ 17.88
067-0660-106-0000	RESIDENTIAL	$ 15.32	$ 2.56	$ 17.88
067-0660-107-0000	RESIDENTIAL	$ 15.32	$ 2.56	$ 17.88
067-0670-001-0000	RESIDENTIAL	$ 15.32	$ 2.56	$ 17.88
067-0670-002-0000	RESIDENTIAL	$ 15.32	$ 2.56	$ 17.88
067-0670-003-0000	RESIDENTIAL	$ 15.32	$ 2.56	$ 17.88
067-0670-004-0000	RESIDENTIAL	$ 15.32	$ 2.56	$ 17.88
067-0670-005-0000	RESIDENTIAL	$ 15.32	$ 2.56	$ 17.88
067-0670-006-0000	RESIDENTIAL	$ 15.32	$ 2.56	$ 17.88
067-0670-007-0000	RESIDENTIAL	$ 15.32	$ 2.56	$ 17.88
067-0670-008-0000	RESIDENTIAL	$ 15.32	$ 2.56	$ 17.88
067-0670-009-0000	RESIDENTIAL	$ 15.32	$ 2.56	$ 17.88
067-0670-010-0000	RESIDENTIAL	$ 15.32	$ 2.56	$ 17.88
067-0670-011-0000	RESIDENTIAL	$ 15.32	$ 2.56	$ 17.88
067-0670-012-0000	RESIDENTIAL	$ 15.32	$ 2.56	$ 17.88

City of Rancho Cordova
Lighting District No. 2012-1
Fiscal Year 2021-22 Assessment Roll

APN	District Classification	Street Light Charge	Safety Light Charge	Total Assessment
067-0670-013-0000	RESIDENTIAL	$ 15.32	$ 2.56	$ 17.88
067-0670-014-0000	RESIDENTIAL	$ 15.32	$ 2.56	$ 17.88
067-0670-015-0000	RESIDENTIAL	$ 15.32	$ 2.56	$ 17.88
067-0670-016-0000	RESIDENTIAL	$ 15.32	$ 2.56	$ 17.88
067-0670-017-0000	RESIDENTIAL	$ 15.32	$ 2.56	$ 17.88
067-0670-018-0000	RESIDENTIAL	$ 15.32	$ 2.56	$ 17.88
067-0670-019-0000	RESIDENTIAL	$ 15.32	$ 2.56	$ 17.88
067-0670-020-0000	RESIDENTIAL	$ 15.32	$ 2.56	$ 17.88
067-0670-021-0000	RESIDENTIAL	$ 15.32	$ 2.56	$ 17.88
067-0670-022-0000	RESIDENTIAL	$ 15.32	$ 2.56	$ 17.88
067-0670-023-0000	RESIDENTIAL	$ 15.32	$ 2.56	$ 17.88
067-0670-024-0000	RESIDENTIAL	$ 15.32	$ 2.56	$ 17.88
067-0670-025-0000	RESIDENTIAL	$ 15.32	$ 2.56	$ 17.88
067-0670-026-0000	RESIDENTIAL	$ 15.32	$ 2.56	$ 17.88
067-0670-027-0000	RESIDENTIAL	$ 15.32	$ 2.56	$ 17.88
067-0670-028-0000	RESIDENTIAL	$ 15.32	$ 2.56	$ 17.88
067-0670-029-0000	RESIDENTIAL	$ 15.32	$ 2.56	$ 17.88
067-0670-030-0000	RESIDENTIAL	$ 15.32	$ 2.56	$ 17.88
067-0670-031-0000	RESIDENTIAL	$ 15.32	$ 2.56	$ 17.88
067-0670-032-0000	RESIDENTIAL	$ 15.32	$ 2.56	$ 17.88
067-0670-033-0000	RESIDENTIAL	$ 15.32	$ 2.56	$ 17.88
067-0670-034-0000	RESIDENTIAL	$ 15.32	$ 2.56	$ 17.88
067-0670-035-0000	RESIDENTIAL	$ 15.32	$ 2.56	$ 17.88
067-0670-036-0000	RESIDENTIAL	$ 15.32	$ 2.56	$ 17.88
067-0670-037-0000	RESIDENTIAL	$ 15.32	$ 2.56	$ 17.88
067-0670-038-0000	RESIDENTIAL	$ 15.32	$ 2.56	$ 17.88
067-0670-039-0000	RESIDENTIAL	$ 15.32	$ 2.56	$ 17.88
067-0670-040-0000	RESIDENTIAL	$ 15.32	$ 2.56	$ 17.88
067-0670-041-0000	RESIDENTIAL	$ 15.32	$ 2.56	$ 17.88
067-0670-042-0000	RESIDENTIAL	$ 15.32	$ 2.56	$ 17.88
067-0670-043-0000	RESIDENTIAL	$ 15.32	$ 2.56	$ 17.88
067-0670-044-0000	RESIDENTIAL	$ 15.32	$ 2.56	$ 17.88
067-0670-045-0000	RESIDENTIAL	$ 15.32	$ 2.56	$ 17.88
067-0670-046-0000	RESIDENTIAL	$ 15.32	$ 2.56	$ 17.88
067-0670-047-0000	RESIDENTIAL	$ 15.32	$ 2.56	$ 17.88
067-0670-048-0000	RESIDENTIAL	$ 15.32	$ 2.56	$ 17.88
067-0670-049-0000	RESIDENTIAL	$ 15.32	$ 2.56	$ 17.88
067-0670-050-0000	RESIDENTIAL	$ 15.32	$ 2.56	$ 17.88
067-0670-051-0000	RESIDENTIAL	$ 15.32	$ 2.56	$ 17.88
067-0670-052-0000	RESIDENTIAL	$ 15.32	$ 2.56	$ 17.88
067-0670-053-0000	RESIDENTIAL	$ 15.32	$ 2.56	$ 17.88
067-0670-054-0000	RESIDENTIAL	$ 15.32	$ 2.56	$ 17.88
067-0670-055-0000	RESIDENTIAL	$ 15.32	$ 2.56	$ 17.88
067-0670-056-0000	RESIDENTIAL	$ 15.32	$ 2.56	$ 17.88

City of Rancho Cordova
Lighting District No. 2012-1
Fiscal Year 2021-22 Assessment Roll

APN	District Classification	Street Light Charge	Safety Light Charge	Total Assessment
067-0670-057-0000	RESIDENTIAL	$ 15.32	$ 2.56	$ 17.88
067-0670-058-0000	RESIDENTIAL	$ 15.32	$ 2.56	$ 17.88
067-0670-059-0000	RESIDENTIAL	$ 15.32	$ 2.56	$ 17.88
067-0670-060-0000	RESIDENTIAL	$ 15.32	$ 2.56	$ 17.88
067-0670-061-0000	RESIDENTIAL	$ 15.32	$ 2.56	$ 17.88
067-0670-062-0000	RESIDENTIAL	$ 15.32	$ 2.56	$ 17.88
067-0670-063-0000	RESIDENTIAL	$ 15.32	$ 2.56	$ 17.88
067-0670-064-0000	RESIDENTIAL	$ 15.32	$ 2.56	$ 17.88
067-0670-065-0000	RESIDENTIAL	$ 15.32	$ 2.56	$ 17.88
067-0670-066-0000	RESIDENTIAL	$ 15.32	$ 2.56	$ 17.88
067-0670-067-0000	RESIDENTIAL	$ 15.32	$ 2.56	$ 17.88
067-0670-068-0000	RESIDENTIAL	$ 15.32	$ 2.56	$ 17.88
067-0670-069-0000	RESIDENTIAL	$ 15.32	$ 2.56	$ 17.88
067-0670-070-0000	RESIDENTIAL	$ 15.32	$ 2.56	$ 17.88
067-0670-071-0000	RESIDENTIAL	$ 15.32	$ 2.56	$ 17.88
067-0670-072-0000	RESIDENTIAL	$ 15.32	$ 2.56	$ 17.88
067-0670-073-0000	RESIDENTIAL	$ 15.32	$ 2.56	$ 17.88
067-0670-074-0000	RESIDENTIAL	$ 15.32	$ 2.56	$ 17.88
067-0670-075-0000	RESIDENTIAL	$ 15.32	$ 2.56	$ 17.88
067-0670-076-0000	RESIDENTIAL	$ 15.32	$ 2.56	$ 17.88
067-0670-077-0000	RESIDENTIAL	$ 15.32	$ 2.56	$ 17.88
067-0670-078-0000	RESIDENTIAL	$ 15.32	$ 2.56	$ 17.88
067-0670-079-0000	RESIDENTIAL	$ 15.32	$ 2.56	$ 17.88
067-0680-001-0000	RESIDENTIAL	$ 15.32	$ 2.56	$ 17.88
067-0680-002-0000	RESIDENTIAL	$ 15.32	$ 2.56	$ 17.88
067-0680-003-0000	RESIDENTIAL	$ 15.32	$ 2.56	$ 17.88
067-0680-004-0000	RESIDENTIAL	$ 15.32	$ 2.56	$ 17.88
067-0680-005-0000	RESIDENTIAL	$ 15.32	$ 2.56	$ 17.88
067-0680-006-0000	RESIDENTIAL	$ 15.32	$ 2.56	$ 17.88
067-0680-007-0000	RESIDENTIAL	$ 15.32	$ 2.56	$ 17.88
067-0680-008-0000	RESIDENTIAL	$ 15.32	$ 2.56	$ 17.88
067-0680-009-0000	RESIDENTIAL	$ 15.32	$ 2.56	$ 17.88
067-0680-010-0000	RESIDENTIAL	$ 15.32	$ 2.56	$ 17.88
067-0680-011-0000	RESIDENTIAL	$ 15.32	$ 2.56	$ 17.88
067-0680-012-0000	RESIDENTIAL	$ 15.32	$ 2.56	$ 17.88
067-0680-013-0000	RESIDENTIAL	$ 15.32	$ 2.56	$ 17.88
067-0680-014-0000	RESIDENTIAL	$ 15.32	$ 2.56	$ 17.88
067-0680-015-0000	RESIDENTIAL	$ 15.32	$ 2.56	$ 17.88
067-0680-016-0000	RESIDENTIAL	$ 15.32	$ 2.56	$ 17.88
067-0680-017-0000	RESIDENTIAL	$ 15.32	$ 2.56	$ 17.88
067-0680-018-0000	RESIDENTIAL	$ 15.32	$ 2.56	$ 17.88
067-0680-019-0000	RESIDENTIAL	$ 15.32	$ 2.56	$ 17.88
067-0680-020-0000	RESIDENTIAL	$ 15.32	$ 2.56	$ 17.88
067-0680-021-0000	RESIDENTIAL	$ 15.32	$ 2.56	$ 17.88

City of Rancho Cordova
Lighting District No. 2012-1
Fiscal Year 2021-22 Assessment Roll

APN	District Classification	Street Light Charge	Safety Light Charge	Total Assessment
067-0680-022-0000	RESIDENTIAL	$ 15.32	$ 2.56	$ 17.88
067-0680-023-0000	RESIDENTIAL	$ 15.32	$ 2.56	$ 17.88
067-0680-024-0000	RESIDENTIAL	$ 15.32	$ 2.56	$ 17.88
067-0680-025-0000	RESIDENTIAL	$ 15.32	$ 2.56	$ 17.88
067-0680-026-0000	RESIDENTIAL	$ 15.32	$ 2.56	$ 17.88
067-0680-027-0000	RESIDENTIAL	$ 15.32	$ 2.56	$ 17.88
067-0680-028-0000	RESIDENTIAL	$ 15.32	$ 2.56	$ 17.88
067-0680-029-0000	RESIDENTIAL	$ 15.32	$ 2.56	$ 17.88
067-0680-030-0000	RESIDENTIAL	$ 15.32	$ 2.56	$ 17.88
067-0680-031-0000	RESIDENTIAL	$ 15.32	$ 2.56	$ 17.88
067-0680-032-0000	RESIDENTIAL	$ 15.32	$ 2.56	$ 17.88
067-0680-033-0000	RESIDENTIAL	$ 15.32	$ 2.56	$ 17.88
067-0680-034-0000	RESIDENTIAL	$ 15.32	$ 2.56	$ 17.88
067-0680-035-0000	RESIDENTIAL	$ 15.32	$ 2.56	$ 17.88
067-0680-036-0000	RESIDENTIAL	$ 15.32	$ 2.56	$ 17.88
067-0680-037-0000	RESIDENTIAL	$ 15.32	$ 2.56	$ 17.88
067-0680-038-0000	RESIDENTIAL	$ 15.32	$ 2.56	$ 17.88
067-0680-039-0000	RESIDENTIAL	$ 15.32	$ 2.56	$ 17.88
067-0680-040-0000	RESIDENTIAL	$ 15.32	$ 2.56	$ 17.88
067-0680-041-0000	RESIDENTIAL	$ 15.32	$ 2.56	$ 17.88
067-0680-042-0000	RESIDENTIAL	$ 15.32	$ 2.56	$ 17.88
067-0680-043-0000	RESIDENTIAL	$ 15.32	$ 2.56	$ 17.88
067-0680-044-0000	RESIDENTIAL	$ 15.32	$ 2.56	$ 17.88
067-0680-045-0000	RESIDENTIAL	$ 15.32	$ 2.56	$ 17.88
067-0680-046-0000	RESIDENTIAL	$ 15.32	$ 2.56	$ 17.88
067-0680-047-0000	RESIDENTIAL	$ 15.32	$ 2.56	$ 17.88
067-0680-048-0000	RESIDENTIAL	$ 15.32	$ 2.56	$ 17.88
067-0680-049-0000	RESIDENTIAL	$ 15.32	$ 2.56	$ 17.88
067-0680-050-0000	RESIDENTIAL	$ 15.32	$ 2.56	$ 17.88
067-0690-001-0000	RESIDENTIAL	$ 15.32	$ 2.56	$ 17.88
067-0690-002-0000	RESIDENTIAL	$ 15.32	$ 2.56	$ 17.88
067-0690-003-0000	RESIDENTIAL	$ 15.32	$ 2.56	$ 17.88
067-0690-004-0000	RESIDENTIAL	$ 15.32	$ 2.56	$ 17.88
067-0690-005-0000	RESIDENTIAL	$ 15.32	$ 2.56	$ 17.88
067-0690-006-0000	RESIDENTIAL	$ 15.32	$ 2.56	$ 17.88
067-0690-007-0000	RESIDENTIAL	$ 15.32	$ 2.56	$ 17.88
067-0690-008-0000	RESIDENTIAL	$ 15.32	$ 2.56	$ 17.88
067-0690-009-0000	RESIDENTIAL	$ 15.32	$ 2.56	$ 17.88
067-0690-010-0000	RESIDENTIAL	$ 15.32	$ 2.56	$ 17.88
067-0690-011-0000	RESIDENTIAL	$ 15.32	$ 2.56	$ 17.88
067-0690-012-0000	RESIDENTIAL	$ 15.32	$ 2.56	$ 17.88
067-0690-013-0000	RESIDENTIAL	$ 15.32	$ 2.56	$ 17.88
067-0690-014-0000	RESIDENTIAL	$ 15.32	$ 2.56	$ 17.88
067-0690-015-0000	RESIDENTIAL	$ 15.32	$ 2.56	$ 17.88

City of Rancho Cordova
Lighting District No. 2012-1
Fiscal Year 2021-22 Assessment Roll

APN	District Classification	Street Light Charge	Safety Light Charge	Total Assessment
067-0690-016-0000	RESIDENTIAL	$ 15.32	$ 2.56	$ 17.88
067-0690-017-0000	RESIDENTIAL	$ 15.32	$ 2.56	$ 17.88
067-0690-018-0000	RESIDENTIAL	$ 15.32	$ 2.56	$ 17.88
067-0690-019-0000	RESIDENTIAL	$ 15.32	$ 2.56	$ 17.88
067-0690-020-0000	RESIDENTIAL	$ 15.32	$ 2.56	$ 17.88
067-0690-021-0000	RESIDENTIAL	$ 15.32	$ 2.56	$ 17.88
067-0690-022-0000	RESIDENTIAL	$ 15.32	$ 2.56	$ 17.88
067-0690-023-0000	RESIDENTIAL	$ 15.32	$ 2.56	$ 17.88
067-0690-024-0000	RESIDENTIAL	$ 15.32	$ 2.56	$ 17.88
067-0690-025-0000	RESIDENTIAL	$ 15.32	$ 2.56	$ 17.88
067-0690-026-0000	RESIDENTIAL	$ 15.32	$ 2.56	$ 17.88
067-0690-027-0000	RESIDENTIAL	$ 15.32	$ 2.56	$ 17.88
067-0690-028-0000	RESIDENTIAL	$ 15.32	$ 2.56	$ 17.88
067-0690-029-0000	RESIDENTIAL	$ 15.32	$ 2.56	$ 17.88
067-0690-030-0000	RESIDENTIAL	$ 15.32	$ 2.56	$ 17.88
067-0690-031-0000	RESIDENTIAL	$ 15.32	$ 2.56	$ 17.88
067-0690-032-0000	RESIDENTIAL	$ 15.32	$ 2.56	$ 17.88
067-0690-033-0000	RESIDENTIAL	$ 15.32	$ 2.56	$ 17.88
067-0690-034-0000	RESIDENTIAL	$ 15.32	$ 2.56	$ 17.88
067-0690-035-0000	RESIDENTIAL	$ 15.32	$ 2.56	$ 17.88
067-0690-036-0000	RESIDENTIAL	$ 15.32	$ 2.56	$ 17.88
067-0690-037-0000	RESIDENTIAL	$ 15.32	$ 2.56	$ 17.88
067-0690-038-0000	RESIDENTIAL	$ 15.32	$ 2.56	$ 17.88
067-0690-039-0000	RESIDENTIAL	$ 15.32	$ 2.56	$ 17.88
067-0690-040-0000	RESIDENTIAL	$ 15.32	$ 2.56	$ 17.88
067-0690-041-0000	RESIDENTIAL	$ 15.32	$ 2.56	$ 17.88
067-0690-042-0000	RESIDENTIAL	$ 15.32	$ 2.56	$ 17.88
067-0690-043-0000	RESIDENTIAL	$ 15.32	$ 2.56	$ 17.88
067-0690-044-0000	RESIDENTIAL	$ 15.32	$ 2.56	$ 17.88
067-0690-045-0000	RESIDENTIAL	$ 15.32	$ 2.56	$ 17.88
067-0690-046-0000	RESIDENTIAL	$ 15.32	$ 2.56	$ 17.88
067-0690-047-0000	RESIDENTIAL	$ 15.32	$ 2.56	$ 17.88
067-0690-048-0000	RESIDENTIAL	$ 15.32	$ 2.56	$ 17.88
067-0690-049-0000	RESIDENTIAL	$ 15.32	$ 2.56	$ 17.88
067-0690-050-0000	RESIDENTIAL	$ 15.32	$ 2.56	$ 17.88
067-0690-051-0000	RESIDENTIAL	$ 15.32	$ 2.56	$ 17.88
067-0690-052-0000	RESIDENTIAL	$ 15.32	$ 2.56	$ 17.88
067-0690-053-0000	RESIDENTIAL	$ 15.32	$ 2.56	$ 17.88
067-0690-054-0000	RESIDENTIAL	$ 15.32	$ 2.56	$ 17.88
067-0690-055-0000	RESIDENTIAL	$ 15.32	$ 2.56	$ 17.88
067-0690-056-0000	RESIDENTIAL	$ 15.32	$ 2.56	$ 17.88
067-0690-057-0000	RESIDENTIAL	$ 15.32	$ 2.56	$ 17.88
067-0690-058-0000	RESIDENTIAL	$ 15.32	$ 2.56	$ 17.88
067-0690-059-0000	RESIDENTIAL	$ 15.32	$ 2.56	$ 17.88

City of Rancho Cordova
Lighting District No. 2012-1
Fiscal Year 2021-22 Assessment Roll

APN	District Classification	Street Light Charge	Safety Light Charge	Total Assessment
067-0690-060-0000	RESIDENTIAL	$ 15.32	$ 2.56	$ 17.88
067-0690-061-0000	RESIDENTIAL	$ 15.32	$ 2.56	$ 17.88
067-0690-062-0000	RESIDENTIAL	$ 15.32	$ 2.56	$ 17.88
067-0690-063-0000	RESIDENTIAL	$ 15.32	$ 2.56	$ 17.88
067-0690-064-0000	RESIDENTIAL	$ 15.32	$ 2.56	$ 17.88
067-0690-065-0000	RESIDENTIAL	$ 15.32	$ 2.56	$ 17.88
067-0690-066-0000	RESIDENTIAL	$ 15.32	$ 2.56	$ 17.88
067-0690-067-0000	RESIDENTIAL	$ 15.32	$ 2.56	$ 17.88
067-0690-068-0000	RESIDENTIAL	$ 15.32	$ 2.56	$ 17.88
067-0690-069-0000	RESIDENTIAL	$ 15.32	$ 2.56	$ 17.88
067-0690-070-0000	RESIDENTIAL	$ 15.32	$ 2.56	$ 17.88
067-0690-071-0000	NONRES	$ 256.43	$ 2.56	$ 258.98
067-0700-001-0000	RESIDENTIAL	$ 15.32	$ 2.56	$ 17.88
067-0700-002-0000	RESIDENTIAL	$ 15.32	$ 2.56	$ 17.88
067-0700-003-0000	RESIDENTIAL	$ 15.32	$ 2.56	$ 17.88
067-0700-004-0000	RESIDENTIAL	$ 15.32	$ 2.56	$ 17.88
067-0700-005-0000	RESIDENTIAL	$ 15.32	$ 2.56	$ 17.88
067-0700-006-0000	RESIDENTIAL	$ 15.32	$ 2.56	$ 17.88
067-0700-007-0000	RESIDENTIAL	$ 15.32	$ 2.56	$ 17.88
067-0700-008-0000	RESIDENTIAL	$ 15.32	$ 2.56	$ 17.88
067-0700-009-0000	RESIDENTIAL	$ 15.32	$ 2.56	$ 17.88
067-0700-010-0000	RESIDENTIAL	$ 15.32	$ 2.56	$ 17.88
067-0700-011-0000	RESIDENTIAL	$ 15.32	$ 2.56	$ 17.88
067-0700-012-0000	RESIDENTIAL	$ 15.32	$ 2.56	$ 17.88
067-0700-013-0000	RESIDENTIAL	$ 15.32	$ 2.56	$ 17.88
067-0700-014-0000	RESIDENTIAL	$ 15.32	$ 2.56	$ 17.88
067-0700-015-0000	RESIDENTIAL	$ 15.32	$ 2.56	$ 17.88
067-0700-016-0000	RESIDENTIAL	$ 15.32	$ 2.56	$ 17.88
067-0700-017-0000	RESIDENTIAL	$ 15.32	$ 2.56	$ 17.88
067-0700-018-0000	RESIDENTIAL	$ 15.32	$ 2.56	$ 17.88
067-0700-019-0000	RESIDENTIAL	$ 15.32	$ 2.56	$ 17.88
067-0700-020-0000	RESIDENTIAL	$ 15.32	$ 2.56	$ 17.88
067-0700-021-0000	RESIDENTIAL	$ 15.32	$ 2.56	$ 17.88
067-0700-022-0000	RESIDENTIAL	$ 15.32	$ 2.56	$ 17.88
067-0700-023-0000	RESIDENTIAL	$ 15.32	$ 2.56	$ 17.88
067-0700-024-0000	RESIDENTIAL	$ 15.32	$ 2.56	$ 17.88
067-0700-025-0000	RESIDENTIAL	$ 15.32	$ 2.56	$ 17.88
067-0700-026-0000	RESIDENTIAL	$ 15.32	$ 2.56	$ 17.88
067-0700-027-0000	RESIDENTIAL	$ 15.32	$ 2.56	$ 17.88
067-0700-028-0000	RESIDENTIAL	$ 15.32	$ 2.56	$ 17.88
067-0700-029-0000	RESIDENTIAL	$ 15.32	$ 2.56	$ 17.88
067-0700-030-0000	RESIDENTIAL	$ 15.32	$ 2.56	$ 17.88
067-0700-031-0000	RESIDENTIAL	$ 15.32	$ 2.56	$ 17.88
067-0700-032-0000	RESIDENTIAL	$ 15.32	$ 2.56	$ 17.88

City of Rancho Cordova
Lighting District No. 2012-1
Fiscal Year 2021-22 Assessment Roll

APN	District Classification	Street Light Charge	Safety Light Charge	Total Assessment
067-0700-033-0000	RESIDENTIAL	$ 15.32	$ 2.56	$ 17.88
067-0700-034-0000	RESIDENTIAL	$ 15.32	$ 2.56	$ 17.88
067-0700-035-0000	RESIDENTIAL	$ 15.32	$ 2.56	$ 17.88
067-0700-036-0000	RESIDENTIAL	$ 15.32	$ 2.56	$ 17.88
067-0700-037-0000	RESIDENTIAL	$ 15.32	$ 2.56	$ 17.88
067-0700-038-0000	RESIDENTIAL	$ 15.32	$ 2.56	$ 17.88
067-0700-039-0000	RESIDENTIAL	$ 15.32	$ 2.56	$ 17.88
067-0700-040-0000	RESIDENTIAL	$ 15.32	$ 2.56	$ 17.88
067-0700-041-0000	RESIDENTIAL	$ 15.32	$ 2.56	$ 17.88
067-0700-042-0000	RESIDENTIAL	$ 15.32	$ 2.56	$ 17.88
067-0700-043-0000	RESIDENTIAL	$ 15.32	$ 2.56	$ 17.88
067-0700-044-0000	RESIDENTIAL	$ 15.32	$ 2.56	$ 17.88
067-0700-045-0000	RESIDENTIAL	$ 15.32	$ 2.56	$ 17.88
067-0700-046-0000	RESIDENTIAL	$ 15.32	$ 2.56	$ 17.88
067-0700-047-0000	RESIDENTIAL	$ 15.32	$ 2.56	$ 17.88
067-0700-048-0000	RESIDENTIAL	$ 15.32	$ 2.56	$ 17.88
067-0700-049-0000	RESIDENTIAL	$ 15.32	$ 2.56	$ 17.88
067-0700-050-0000	RESIDENTIAL	$ 15.32	$ 2.56	$ 17.88
067-0700-051-0000	RESIDENTIAL	$ 15.32	$ 2.56	$ 17.88
067-0700-052-0000	RESIDENTIAL	$ 15.32	$ 2.56	$ 17.88
067-0700-053-0000	RESIDENTIAL	$ 15.32	$ 2.56	$ 17.88
067-0700-054-0000	RESIDENTIAL	$ 15.32	$ 2.56	$ 17.88
067-0700-055-0000	RESIDENTIAL	$ 15.32	$ 2.56	$ 17.88
067-0700-056-0000	RESIDENTIAL	$ 15.32	$ 2.56	$ 17.88
067-0700-057-0000	RESIDENTIAL	$ 15.32	$ 2.56	$ 17.88
067-0700-058-0000	RESIDENTIAL	$ 15.32	$ 2.56	$ 17.88
067-0700-059-0000	RESIDENTIAL	$ 15.32	$ 2.56	$ 17.88
067-0700-060-0000	RESIDENTIAL	$ 15.32	$ 2.56	$ 17.88
067-0700-061-0000	RESIDENTIAL	$ 15.32	$ 2.56	$ 17.88
067-0700-062-0000	RESIDENTIAL	$ 15.32	$ 2.56	$ 17.88
067-0700-063-0000	RESIDENTIAL	$ 15.32	$ 2.56	$ 17.88
067-0700-064-0000	RESIDENTIAL	$ 15.32	$ 2.56	$ 17.88
067-0700-065-0000	RESIDENTIAL	$ 15.32	$ 2.56	$ 17.88
067-0700-066-0000	RESIDENTIAL	$ 15.32	$ 2.56	$ 17.88
067-0700-067-0000	RESIDENTIAL	$ 15.32	$ 2.56	$ 17.88
067-0700-068-0000	RESIDENTIAL	$ 15.32	$ 2.56	$ 17.88
067-0700-069-0000	RESIDENTIAL	$ 15.32	$ 2.56	$ 17.88
067-0700-070-0000	RESIDENTIAL	$ 15.32	$ 2.56	$ 17.88
067-0700-071-0000	RESIDENTIAL	$ 15.32	$ 2.56	$ 17.88
067-0700-072-0000	RESIDENTIAL	$ 15.32	$ 2.56	$ 17.88
067-0700-073-0000	RESIDENTIAL	$ 15.32	$ 2.56	$ 17.88
067-0700-074-0000	RESIDENTIAL	$ 15.32	$ 2.56	$ 17.88
067-0700-075-0000	RESIDENTIAL	$ 15.32	$ 2.56	$ 17.88
067-0700-076-0000	RESIDENTIAL	$ 15.32	$ 2.56	$ 17.88

City of Rancho Cordova
Lighting District No. 2012-1
Fiscal Year 2021-22 Assessment Roll

APN	District Classification	Street Light Charge	Safety Light Charge	Total Assessment
067-0700-077-0000	RESIDENTIAL	$ 15.32	$ 2.56	$ 17.88
067-0700-078-0000	RESIDENTIAL	$ 15.32	$ 2.56	$ 17.88
067-0700-079-0000	RESIDENTIAL	$ 15.32	$ 2.56	$ 17.88
067-0700-080-0000	RESIDENTIAL	$ 15.32	$ 2.56	$ 17.88
067-0700-081-0000	RESIDENTIAL	$ 15.32	$ 2.56	$ 17.88
067-0700-082-0000	RESIDENTIAL	$ 15.32	$ 2.56	$ 17.88
067-0700-083-0000	RESIDENTIAL	$ 15.32	$ 2.56	$ 17.88
067-0700-084-0000	RESIDENTIAL	$ 15.32	$ 2.56	$ 17.88
067-0700-085-0000	RESIDENTIAL	$ 15.32	$ 2.56	$ 17.88
067-0700-086-0000	RESIDENTIAL	$ 15.32	$ 2.56	$ 17.88
067-0700-087-0000	RESIDENTIAL	$ 15.32	$ 2.56	$ 17.88
067-0700-088-0000	RESIDENTIAL	$ 15.32	$ 2.56	$ 17.88
067-0700-089-0000	RESIDENTIAL	$ 15.32	$ 2.56	$ 17.88
067-0700-090-0000	RESIDENTIAL	$ 15.32	$ 2.56	$ 17.88
067-0700-091-0000	RESIDENTIAL	$ 15.32	$ 2.56	$ 17.88
067-0700-092-0000	RESIDENTIAL	$ 15.32	$ 2.56	$ 17.88
067-0700-094-0000	RESIDENTIAL	$ 15.32	$ 2.56	$ 17.88
067-0700-095-0000	RESIDENTIAL	$ 15.32	$ 2.56	$ 17.88
067-0700-096-0000	RESIDENTIAL	$ 15.32	$ 2.56	$ 17.88
067-0700-097-0000	RESIDENTIAL	$ 15.32	$ 2.56	$ 17.88
067-0700-098-0000	RESIDENTIAL	$ 15.32	$ 2.56	$ 17.88
067-0700-099-0000	RESIDENTIAL	$ 15.32	$ 2.56	$ 17.88
067-0710-001-0000	RESIDENTIAL	$ 15.32	$ 2.56	$ 17.88
067-0710-002-0000	RESIDENTIAL	$ 15.32	$ 2.56	$ 17.88
067-0710-003-0000	RESIDENTIAL	$ 15.32	$ 2.56	$ 17.88
067-0710-004-0000	RESIDENTIAL	$ 15.32	$ 2.56	$ 17.88
067-0710-005-0000	RESIDENTIAL	$ 15.32	$ 2.56	$ 17.88
067-0710-006-0000	RESIDENTIAL	$ 15.32	$ 2.56	$ 17.88
067-0710-007-0000	RESIDENTIAL	$ 15.32	$ 2.56	$ 17.88
067-0710-008-0000	RESIDENTIAL	$ 15.32	$ 2.56	$ 17.88
067-0710-009-0000	RESIDENTIAL	$ 15.32	$ 2.56	$ 17.88
067-0710-010-0000	RESIDENTIAL	$ 15.32	$ 2.56	$ 17.88
067-0710-011-0000	RESIDENTIAL	$ 15.32	$ 2.56	$ 17.88
067-0710-012-0000	RESIDENTIAL	$ 15.32	$ 2.56	$ 17.88
067-0710-013-0000	RESIDENTIAL	$ 15.32	$ 2.56	$ 17.88
067-0710-014-0000	RESIDENTIAL	$ 15.32	$ 2.56	$ 17.88
067-0710-015-0000	RESIDENTIAL	$ 15.32	$ 2.56	$ 17.88
067-0710-016-0000	RESIDENTIAL	$ 15.32	$ 2.56	$ 17.88
067-0710-017-0000	RESIDENTIAL	$ 15.32	$ 2.56	$ 17.88
067-0710-018-0000	RESIDENTIAL	$ 15.32	$ 2.56	$ 17.88
067-0710-019-0000	RESIDENTIAL	$ 15.32	$ 2.56	$ 17.88
067-0710-020-0000	RESIDENTIAL	$ 15.32	$ 2.56	$ 17.88
067-0710-021-0000	RESIDENTIAL	$ 15.32	$ 2.56	$ 17.88
067-0710-022-0000	RESIDENTIAL	$ 15.32	$ 2.56	$ 17.88

City of Rancho Cordova
Lighting District No. 2012-1
Fiscal Year 2021-22 Assessment Roll

APN	District Classification	Street Light Charge	Safety Light Charge	Total Assessment
067-0710-023-0000	RESIDENTIAL	$ 15.32	$ 2.56	$ 17.88
067-0710-024-0000	RESIDENTIAL	$ 15.32	$ 2.56	$ 17.88
067-0710-025-0000	RESIDENTIAL	$ 15.32	$ 2.56	$ 17.88
067-0710-026-0000	RESIDENTIAL	$ 15.32	$ 2.56	$ 17.88
067-0710-027-0000	RESIDENTIAL	$ 15.32	$ 2.56	$ 17.88
067-0710-028-0000	RESIDENTIAL	$ 15.32	$ 2.56	$ 17.88
067-0710-029-0000	RESIDENTIAL	$ 15.32	$ 2.56	$ 17.88
067-0710-030-0000	RESIDENTIAL	$ 15.32	$ 2.56	$ 17.88
067-0710-031-0000	RESIDENTIAL	$ 15.32	$ 2.56	$ 17.88
067-0710-032-0000	RESIDENTIAL	$ 15.32	$ 2.56	$ 17.88
067-0710-033-0000	RESIDENTIAL	$ 15.32	$ 2.56	$ 17.88
067-0710-034-0000	RESIDENTIAL	$ 15.32	$ 2.56	$ 17.88
067-0710-035-0000	RESIDENTIAL	$ 15.32	$ 2.56	$ 17.88
067-0710-036-0000	RESIDENTIAL	$ 15.32	$ 2.56	$ 17.88
067-0710-037-0000	RESIDENTIAL	$ 15.32	$ 2.56	$ 17.88
067-0710-038-0000	RESIDENTIAL	$ 15.32	$ 2.56	$ 17.88
067-0710-039-0000	RESIDENTIAL	$ 15.32	$ 2.56	$ 17.88
067-0710-040-0000	RESIDENTIAL	$ 15.32	$ 2.56	$ 17.88
067-0710-041-0000	RESIDENTIAL	$ 15.32	$ 2.56	$ 17.88
067-0710-042-0000	RESIDENTIAL	$ 15.32	$ 2.56	$ 17.88
067-0710-043-0000	RESIDENTIAL	$ 15.32	$ 2.56	$ 17.88
067-0710-044-0000	RESIDENTIAL	$ 15.32	$ 2.56	$ 17.88
067-0710-045-0000	RESIDENTIAL	$ 15.32	$ 2.56	$ 17.88
067-0710-046-0000	RESIDENTIAL	$ 15.32	$ 2.56	$ 17.88
067-0710-047-0000	RESIDENTIAL	$ 15.32	$ 2.56	$ 17.88
067-0710-048-0000	RESIDENTIAL	$ 15.32	$ 2.56	$ 17.88
067-0710-049-0000	RESIDENTIAL	$ 15.32	$ 2.56	$ 17.88
067-0710-050-0000	RESIDENTIAL	$ 15.32	$ 2.56	$ 17.88
067-0710-051-0000	RESIDENTIAL	$ 15.32	$ 2.56	$ 17.88
067-0710-052-0000	RESIDENTIAL	$ 15.32	$ 2.56	$ 17.88
067-0710-053-0000	RESIDENTIAL	$ 15.32	$ 2.56	$ 17.88
067-0710-054-0000	RESIDENTIAL	$ 15.32	$ 2.56	$ 17.88
067-0710-055-0000	RESIDENTIAL	$ 15.32	$ 2.56	$ 17.88
067-0710-056-0000	RESIDENTIAL	$ 15.32	$ 2.56	$ 17.88
067-0710-057-0000	RESIDENTIAL	$ 15.32	$ 2.56	$ 17.88
067-0710-058-0000	RESIDENTIAL	$ 15.32	$ 2.56	$ 17.88
067-0710-059-0000	RESIDENTIAL	$ 15.32	$ 2.56	$ 17.88
067-0710-060-0000	RESIDENTIAL	$ 15.32	$ 2.56	$ 17.88
067-0710-061-0000	RESIDENTIAL	$ 15.32	$ 2.56	$ 17.88
067-0710-062-0000	RESIDENTIAL	$ 15.32	$ 2.56	$ 17.88
067-0710-063-0000	RESIDENTIAL	$ 15.32	$ 2.56	$ 17.88
067-0710-064-0000	RESIDENTIAL	$ 15.32	$ 2.56	$ 17.88
067-0710-065-0000	RESIDENTIAL	$ 15.32	$ 2.56	$ 17.88
067-0710-066-0000	RESIDENTIAL	$ 15.32	$ 2.56	$ 17.88

City of Rancho Cordova
Lighting District No. 2012-1
Fiscal Year 2021-22 Assessment Roll

APN	District Classification	Street Light Charge	Safety Light Charge	Total Assessment
067-0710-067-0000	RESIDENTIAL	$ 15.32	$ 2.56	$ 17.88
067-0710-068-0000	RESIDENTIAL	$ 15.32	$ 2.56	$ 17.88
067-0710-069-0000	RESIDENTIAL	$ 15.32	$ 2.56	$ 17.88
067-0710-070-0000	RESIDENTIAL	$ 15.32	$ 2.56	$ 17.88
067-0710-071-0000	RESIDENTIAL	$ 15.32	$ 2.56	$ 17.88
067-0710-072-0000	RESIDENTIAL	$ 15.32	$ 2.56	$ 17.88
067-0710-073-0000	RESIDENTIAL	$ 15.32	$ 2.56	$ 17.88
067-0710-074-0000	RESIDENTIAL	$ 15.32	$ 2.56	$ 17.88
067-0710-075-0000	RESIDENTIAL	$ 15.32	$ 2.56	$ 17.88
067-0710-076-0000	RESIDENTIAL	$ 15.32	$ 2.56	$ 17.88
067-0710-077-0000	RESIDENTIAL	$ 15.32	$ 2.56	$ 17.88
067-0710-078-0000	RESIDENTIAL	$ 15.32	$ 2.56	$ 17.88
067-0710-079-0000	RESIDENTIAL	$ 15.32	$ 2.56	$ 17.88
067-0710-080-0000	RESIDENTIAL	$ 15.32	$ 2.56	$ 17.88
067-0710-081-0000	RESIDENTIAL	$ 15.32	$ 2.56	$ 17.88
067-0710-082-0000	RESIDENTIAL	$ 15.32	$ 2.56	$ 17.88
067-0710-083-0000	RESIDENTIAL	$ 15.32	$ 2.56	$ 17.88
067-0710-084-0000	RESIDENTIAL	$ 15.32	$ 2.56	$ 17.88
067-0710-085-0000	RESIDENTIAL	$ 15.32	$ 2.56	$ 17.88
067-0710-086-0000	RESIDENTIAL	$ 15.32	$ 2.56	$ 17.88
067-0710-087-0000	RESIDENTIAL	$ 15.32	$ 2.56	$ 17.88
067-0710-088-0000	RESIDENTIAL	$ 15.32	$ 2.56	$ 17.88
067-0710-089-0000	RESIDENTIAL	$ 15.32	$ 2.56	$ 17.88
067-0710-090-0000	RESIDENTIAL	$ 15.32	$ 2.56	$ 17.88
067-0710-091-0000	RESIDENTIAL	$ 15.32	$ 2.56	$ 17.88
067-0710-092-0000	RESIDENTIAL	$ 15.32	$ 2.56	$ 17.88
067-0710-093-0000	RESIDENTIAL	$ 15.32	$ 2.56	$ 17.88
067-0710-094-0000	RESIDENTIAL	$ 15.32	$ 2.56	$ 17.88
067-0710-095-0000	RESIDENTIAL	$ 15.32	$ 2.56	$ 17.88
067-0710-096-0000	RESIDENTIAL	$ 15.32	$ 2.56	$ 17.88
067-0710-097-0000	RESIDENTIAL	$ 15.32	$ 2.56	$ 17.88
067-0710-098-0000	RESIDENTIAL	$ 15.32	$ 2.56	$ 17.88
067-0710-099-0000	RESIDENTIAL	$ 15.32	$ 2.56	$ 17.88
067-0710-100-0000	RESIDENTIAL	$ 15.32	$ 2.56	$ 17.88
067-0710-101-0000	RESIDENTIAL	$ 15.32	$ 2.56	$ 17.88
067-0710-102-0000	RESIDENTIAL	$ 15.32	$ 2.56	$ 17.88
067-0710-103-0000	RESIDENTIAL	$ 15.32	$ 2.56	$ 17.88
067-0710-104-0000	RESIDENTIAL	$ 15.32	$ 2.56	$ 17.88
067-0710-105-0000	RESIDENTIAL	$ 15.32	$ 2.56	$ 17.88
067-0710-106-0000	RESIDENTIAL	$ 15.32	$ 2.56	$ 17.88
067-0710-107-0000	RESIDENTIAL	$ 15.32	$ 2.56	$ 17.88
067-0710-108-0000	RESIDENTIAL	$ 15.32	$ 2.56	$ 17.88
067-0710-109-0000	RESIDENTIAL	$ 15.32	$ 2.56	$ 17.88
067-0710-110-0000	RESIDENTIAL	$ 15.32	$ 2.56	$ 17.88

City of Rancho Cordova
Lighting District No. 2012-1
Fiscal Year 2021-22 Assessment Roll

APN	District Classification	Street Light Charge	Safety Light Charge	Total Assessment
067-0710-111-0000	RESIDENTIAL	$ 15.32	$ 2.56	$ 17.88
067-0720-001-0000	RESIDENTIAL	$ 15.32	$ 2.56	$ 17.88
067-0720-002-0000	RESIDENTIAL	$ 15.32	$ 2.56	$ 17.88
067-0720-003-0000	RESIDENTIAL	$ 15.32	$ 2.56	$ 17.88
067-0720-004-0000	RESIDENTIAL	$ 15.32	$ 2.56	$ 17.88
067-0720-005-0000	RESIDENTIAL	$ 15.32	$ 2.56	$ 17.88
067-0720-006-0000	RESIDENTIAL	$ 15.32	$ 2.56	$ 17.88
067-0720-007-0000	RESIDENTIAL	$ 15.32	$ 2.56	$ 17.88
067-0720-008-0000	RESIDENTIAL	$ 15.32	$ 2.56	$ 17.88
067-0720-009-0000	RESIDENTIAL	$ 15.32	$ 2.56	$ 17.88
067-0720-010-0000	RESIDENTIAL	$ 15.32	$ 2.56	$ 17.88
067-0720-011-0000	RESIDENTIAL	$ 15.32	$ 2.56	$ 17.88
067-0720-012-0000	RESIDENTIAL	$ 15.32	$ 2.56	$ 17.88
067-0720-013-0000	RESIDENTIAL	$ 15.32	$ 2.56	$ 17.88
067-0720-014-0000	RESIDENTIAL	$ 15.32	$ 2.56	$ 17.88
067-0720-015-0000	RESIDENTIAL	$ 15.32	$ 2.56	$ 17.88
067-0720-016-0000	RESIDENTIAL	$ 15.32	$ 2.56	$ 17.88
067-0720-017-0000	RESIDENTIAL	$ 15.32	$ 2.56	$ 17.88
067-0720-018-0000	RESIDENTIAL	$ 15.32	$ 2.56	$ 17.88
067-0720-019-0000	RESIDENTIAL	$ 15.32	$ 2.56	$ 17.88
067-0720-020-0000	RESIDENTIAL	$ 15.32	$ 2.56	$ 17.88
067-0720-021-0000	RESIDENTIAL	$ 15.32	$ 2.56	$ 17.88
067-0720-022-0000	RESIDENTIAL	$ 15.32	$ 2.56	$ 17.88
067-0720-023-0000	RESIDENTIAL	$ 15.32	$ 2.56	$ 17.88
067-0720-024-0000	RESIDENTIAL	$ 15.32	$ 2.56	$ 17.88
067-0720-025-0000	RESIDENTIAL	$ 15.32	$ 2.56	$ 17.88
067-0720-026-0000	RESIDENTIAL	$ 15.32	$ 2.56	$ 17.88
067-0720-027-0000	RESIDENTIAL	$ 15.32	$ 2.56	$ 17.88
067-0720-028-0000	RESIDENTIAL	$ 15.32	$ 2.56	$ 17.88
067-0720-029-0000	RESIDENTIAL	$ 15.32	$ 2.56	$ 17.88
067-0720-030-0000	RESIDENTIAL	$ 15.32	$ 2.56	$ 17.88
067-0720-031-0000	RESIDENTIAL	$ 15.32	$ 2.56	$ 17.88
067-0720-032-0000	RESIDENTIAL	$ 15.32	$ 2.56	$ 17.88
067-0720-033-0000	RESIDENTIAL	$ 15.32	$ 2.56	$ 17.88
067-0720-034-0000	RESIDENTIAL	$ 15.32	$ 2.56	$ 17.88
067-0720-035-0000	RESIDENTIAL	$ 15.32	$ 2.56	$ 17.88
067-0720-036-0000	RESIDENTIAL	$ 15.32	$ 2.56	$ 17.88
067-0720-037-0000	RESIDENTIAL	$ 15.32	$ 2.56	$ 17.88
067-0720-038-0000	RESIDENTIAL	$ 15.32	$ 2.56	$ 17.88
067-0720-039-0000	RESIDENTIAL	$ 15.32	$ 2.56	$ 17.88
067-0720-040-0000	RESIDENTIAL	$ 15.32	$ 2.56	$ 17.88
067-0720-041-0000	RESIDENTIAL	$ 15.32	$ 2.56	$ 17.88
067-0720-042-0000	RESIDENTIAL	$ 15.32	$ 2.56	$ 17.88
067-0720-043-0000	RESIDENTIAL	$ 15.32	$ 2.56	$ 17.88

City of Rancho Cordova
Lighting District No. 2012-1
Fiscal Year 2021-22 Assessment Roll

APN	District Classification	Street Light Charge	Safety Light Charge	Total Assessment
067-0720-044-0000	RESIDENTIAL	$ 15.32	$ 2.56	$ 17.88
067-0720-045-0000	RESIDENTIAL	$ 15.32	$ 2.56	$ 17.88
067-0720-046-0000	RESIDENTIAL	$ 15.32	$ 2.56	$ 17.88
067-0720-047-0000	RESIDENTIAL	$ 15.32	$ 2.56	$ 17.88
067-0720-048-0000	RESIDENTIAL	$ 15.32	$ 2.56	$ 17.88
067-0720-049-0000	RESIDENTIAL	$ 15.32	$ 2.56	$ 17.88
067-0720-050-0000	RESIDENTIAL	$ 15.32	$ 2.56	$ 17.88
067-0720-051-0000	RESIDENTIAL	$ 15.32	$ 2.56	$ 17.88
067-0720-052-0000	RESIDENTIAL	$ 15.32	$ 2.56	$ 17.88
067-0720-053-0000	RESIDENTIAL	$ 15.32	$ 2.56	$ 17.88
067-0720-054-0000	RESIDENTIAL	$ 15.32	$ 2.56	$ 17.88
067-0720-055-0000	RESIDENTIAL	$ 15.32	$ 2.56	$ 17.88
067-0720-056-0000	RESIDENTIAL	$ 15.32	$ 2.56	$ 17.88
067-0720-057-0000	RESIDENTIAL	$ 15.32	$ 2.56	$ 17.88
067-0720-058-0000	RESIDENTIAL	$ 15.32	$ 2.56	$ 17.88
067-0720-059-0000	RESIDENTIAL	$ 15.32	$ 2.56	$ 17.88
067-0720-060-0000	RESIDENTIAL	$ 15.32	$ 2.56	$ 17.88
067-0720-061-0000	RESIDENTIAL	$ 15.32	$ 2.56	$ 17.88
067-0720-062-0000	RESIDENTIAL	$ 15.32	$ 2.56	$ 17.88
067-0720-063-0000	RESIDENTIAL	$ 15.32	$ 2.56	$ 17.88
067-0720-064-0000	RESIDENTIAL	$ 15.32	$ 2.56	$ 17.88
067-0720-065-0000	RESIDENTIAL	$ 15.32	$ 2.56	$ 17.88
067-0720-066-0000	RESIDENTIAL	$ 15.32	$ 2.56	$ 17.88
067-0720-067-0000	RESIDENTIAL	$ 15.32	$ 2.56	$ 17.88
067-0720-068-0000	RESIDENTIAL	$ 15.32	$ 2.56	$ 17.88
067-0720-069-0000	RESIDENTIAL	$ 15.32	$ 2.56	$ 17.88
067-0720-070-0000	RESIDENTIAL	$ 15.32	$ 2.56	$ 17.88
067-0720-071-0000	RESIDENTIAL	$ 15.32	$ 2.56	$ 17.88
067-0720-072-0000	RESIDENTIAL	$ 15.32	$ 2.56	$ 17.88
067-0720-073-0000	RESIDENTIAL	$ 15.32	$ 2.56	$ 17.88
067-0720-074-0000	RESIDENTIAL	$ 15.32	$ 2.56	$ 17.88
067-0720-075-0000	RESIDENTIAL	$ 15.32	$ 2.56	$ 17.88
067-0720-076-0000	RESIDENTIAL	$ 15.32	$ 2.56	$ 17.88
067-0720-077-0000	RESIDENTIAL	$ 15.32	$ 2.56	$ 17.88
067-0720-078-0000	RESIDENTIAL	$ 15.32	$ 2.56	$ 17.88
067-0720-079-0000	RESIDENTIAL	$ 15.32	$ 2.56	$ 17.88
067-0720-080-0000	RESIDENTIAL	$ 15.32	$ 2.56	$ 17.88
067-0720-081-0000	RESIDENTIAL	$ 15.32	$ 2.56	$ 17.88
067-0720-082-0000	RESIDENTIAL	$ 15.32	$ 2.56	$ 17.88
067-0720-083-0000	RESIDENTIAL	$ 15.32	$ 2.56	$ 17.88
067-0720-084-0000	RESIDENTIAL	$ 15.32	$ 2.56	$ 17.88
067-0720-085-0000	RESIDENTIAL	$ 15.32	$ 2.56	$ 17.88
067-0720-086-0000	RESIDENTIAL	$ 15.32	$ 2.56	$ 17.88
067-0720-087-0000	RESIDENTIAL	$ 15.32	$ 2.56	$ 17.88

City of Rancho Cordova
Lighting District No. 2012-1
Fiscal Year 2021-22 Assessment Roll

APN	District Classification	Street Light Charge	Safety Light Charge	Total Assessment
067-0720-088-0000	RESIDENTIAL	$ 15.32	$ 2.56	$ 17.88
067-0730-001-0000	RESIDENTIAL	$ 15.32	$ 2.56	$ 17.88
067-0730-002-0000	RESIDENTIAL	$ 15.32	$ 2.56	$ 17.88
067-0730-003-0000	RESIDENTIAL	$ 15.32	$ 2.56	$ 17.88
067-0730-004-0000	RESIDENTIAL	$ 15.32	$ 2.56	$ 17.88
067-0730-005-0000	RESIDENTIAL	$ 15.32	$ 2.56	$ 17.88
067-0730-006-0000	RESIDENTIAL	$ 15.32	$ 2.56	$ 17.88
067-0730-007-0000	RESIDENTIAL	$ 15.32	$ 2.56	$ 17.88
067-0730-008-0000	RESIDENTIAL	$ 15.32	$ 2.56	$ 17.88
067-0730-009-0000	RESIDENTIAL	$ 15.32	$ 2.56	$ 17.88
067-0730-010-0000	RESIDENTIAL	$ 15.32	$ 2.56	$ 17.88
067-0730-011-0000	RESIDENTIAL	$ 15.32	$ 2.56	$ 17.88
067-0730-012-0000	RESIDENTIAL	$ 15.32	$ 2.56	$ 17.88
067-0730-013-0000	RESIDENTIAL	$ 15.32	$ 2.56	$ 17.88
067-0730-014-0000	RESIDENTIAL	$ 15.32	$ 2.56	$ 17.88
067-0730-015-0000	RESIDENTIAL	$ 15.32	$ 2.56	$ 17.88
067-0730-016-0000	RESIDENTIAL	$ 15.32	$ 2.56	$ 17.88
067-0730-017-0000	RESIDENTIAL	$ 15.32	$ 2.56	$ 17.88
067-0730-018-0000	RESIDENTIAL	$ 15.32	$ 2.56	$ 17.88
067-0730-019-0000	RESIDENTIAL	$ 15.32	$ 2.56	$ 17.88
067-0730-020-0000	RESIDENTIAL	$ 15.32	$ 2.56	$ 17.88
067-0730-021-0000	RESIDENTIAL	$ 15.32	$ 2.56	$ 17.88
067-0730-022-0000	RESIDENTIAL	$ 15.32	$ 2.56	$ 17.88
067-0730-023-0000	RESIDENTIAL	$ 15.32	$ 2.56	$ 17.88
067-0730-024-0000	RESIDENTIAL	$ 15.32	$ 2.56	$ 17.88
067-0730-025-0000	RESIDENTIAL	$ 15.32	$ 2.56	$ 17.88
067-0730-026-0000	RESIDENTIAL	$ 15.32	$ 2.56	$ 17.88
067-0730-027-0000	RESIDENTIAL	$ 15.32	$ 2.56	$ 17.88
067-0730-028-0000	RESIDENTIAL	$ 15.32	$ 2.56	$ 17.88
067-0730-029-0000	RESIDENTIAL	$ 15.32	$ 2.56	$ 17.88
067-0730-030-0000	RESIDENTIAL	$ 15.32	$ 2.56	$ 17.88
067-0730-031-0000	RESIDENTIAL	$ 15.32	$ 2.56	$ 17.88
067-0730-032-0000	RESIDENTIAL	$ 15.32	$ 2.56	$ 17.88
067-0730-033-0000	RESIDENTIAL	$ 15.32	$ 2.56	$ 17.88
067-0730-034-0000	RESIDENTIAL	$ 15.32	$ 2.56	$ 17.88
067-0730-035-0000	RESIDENTIAL	$ 15.32	$ 2.56	$ 17.88
067-0730-036-0000	RESIDENTIAL	$ 15.32	$ 2.56	$ 17.88
067-0730-037-0000	RESIDENTIAL	$ 15.32	$ 2.56	$ 17.88
067-0730-038-0000	RESIDENTIAL	$ 15.32	$ 2.56	$ 17.88
067-0730-039-0000	RESIDENTIAL	$ 15.32	$ 2.56	$ 17.88
067-0730-040-0000	RESIDENTIAL	$ 15.32	$ 2.56	$ 17.88
067-0730-041-0000	RESIDENTIAL	$ 15.32	$ 2.56	$ 17.88
067-0730-042-0000	RESIDENTIAL	$ 15.32	$ 2.56	$ 17.88
067-0730-043-0000	RESIDENTIAL	$ 15.32	$ 2.56	$ 17.88

City of Rancho Cordova
Lighting District No. 2012-1
Fiscal Year 2021-22 Assessment Roll

APN	District Classification	Street Light Charge	Safety Light Charge	Total Assessment
067-0730-044-0000	RESIDENTIAL	$ 15.32	$ 2.56	$ 17.88
067-0730-045-0000	RESIDENTIAL	$ 15.32	$ 2.56	$ 17.88
067-0730-046-0000	RESIDENTIAL	$ 15.32	$ 2.56	$ 17.88
067-0730-047-0000	RESIDENTIAL	$ 15.32	$ 2.56	$ 17.88
067-0730-048-0000	RESIDENTIAL	$ 15.32	$ 2.56	$ 17.88
067-0730-049-0000	RESIDENTIAL	$ 15.32	$ 2.56	$ 17.88
067-0730-050-0000	RESIDENTIAL	$ 15.32	$ 2.56	$ 17.88
067-0730-051-0000	RESIDENTIAL	$ 15.32	$ 2.56	$ 17.88
067-0730-052-0000	RESIDENTIAL	$ 15.32	$ 2.56	$ 17.88
067-0730-053-0000	RESIDENTIAL	$ 15.32	$ 2.56	$ 17.88
067-0730-054-0000	RESIDENTIAL	$ 15.32	$ 2.56	$ 17.88
067-0730-055-0000	RESIDENTIAL	$ 15.32	$ 2.56	$ 17.88
067-0730-056-0000	RESIDENTIAL	$ 15.32	$ 2.56	$ 17.88
067-0730-057-0000	RESIDENTIAL	$ 15.32	$ 2.56	$ 17.88
067-0730-058-0000	RESIDENTIAL	$ 15.32	$ 2.56	$ 17.88
067-0730-059-0000	RESIDENTIAL	$ 15.32	$ 2.56	$ 17.88
067-0730-060-0000	RESIDENTIAL	$ 15.32	$ 2.56	$ 17.88
067-0730-061-0000	RESIDENTIAL	$ 15.32	$ 2.56	$ 17.88
067-0730-062-0000	RESIDENTIAL	$ 15.32	$ 2.56	$ 17.88
067-0730-063-0000	RESIDENTIAL	$ 15.32	$ 2.56	$ 17.88
067-0730-064-0000	RESIDENTIAL	$ 15.32	$ 2.56	$ 17.88
067-0730-065-0000	RESIDENTIAL	$ 15.32	$ 2.56	$ 17.88
067-0730-066-0000	RESIDENTIAL	$ 15.32	$ 2.56	$ 17.88
067-0730-067-0000	RESIDENTIAL	$ 15.32	$ 2.56	$ 17.88
067-0730-068-0000	RESIDENTIAL	$ 15.32	$ 2.56	$ 17.88
067-0730-069-0000	RESIDENTIAL	$ 15.32	$ 2.56	$ 17.88
067-0730-070-0000	RESIDENTIAL	$ 15.32	$ 2.56	$ 17.88
067-0730-071-0000	RESIDENTIAL	$ 15.32	$ 2.56	$ 17.88
067-0730-072-0000	RESIDENTIAL	$ 15.32	$ 2.56	$ 17.88
067-0730-073-0000	RESIDENTIAL	$ 15.32	$ 2.56	$ 17.88
067-0730-074-0000	RESIDENTIAL	$ 15.32	$ 2.56	$ 17.88
067-0730-075-0000	RESIDENTIAL	$ 15.32	$ 2.56	$ 17.88
067-0730-076-0000	RESIDENTIAL	$ 15.32	$ 2.56	$ 17.88
067-0730-077-0000	RESIDENTIAL	$ 15.32	$ 2.56	$ 17.88
067-0730-078-0000	RESIDENTIAL	$ 15.32	$ 2.56	$ 17.88
067-0730-079-0000	RESIDENTIAL	$ 15.32	$ 2.56	$ 17.88
067-0730-080-0000	RESIDENTIAL	$ 15.32	$ 2.56	$ 17.88
067-0730-081-0000	RESIDENTIAL	$ 15.32	$ 2.56	$ 17.88
067-0730-082-0000	RESIDENTIAL	$ 15.32	$ 2.56	$ 17.88
067-0730-083-0000	RESIDENTIAL	$ 15.32	$ 2.56	$ 17.88
067-0730-084-0000	RESIDENTIAL	$ 15.32	$ 2.56	$ 17.88
067-0730-085-0000	RESIDENTIAL	$ 15.32	$ 2.56	$ 17.88
067-0730-086-0000	RESIDENTIAL	$ 15.32	$ 2.56	$ 17.88
067-0730-087-0000	RESIDENTIAL	$ 15.32	$ 2.56	$ 17.88

City of Rancho Cordova
Lighting District No. 2012-1
Fiscal Year 2021-22 Assessment Roll

APN	District Classification	Street Light Charge	Safety Light Charge	Total Assessment
067-0730-088-0000	RESIDENTIAL	$ 15.32	$ 2.56	$ 17.88
067-0730-089-0000	RESIDENTIAL	$ 15.32	$ 2.56	$ 17.88
067-0730-090-0000	RESIDENTIAL	$ 15.32	$ 2.56	$ 17.88
067-0730-091-0000	RESIDENTIAL	$ 15.32	$ 2.56	$ 17.88
067-0730-092-0000	RESIDENTIAL	$ 15.32	$ 2.56	$ 17.88
067-0730-093-0000	RESIDENTIAL	$ 15.32	$ 2.56	$ 17.88
067-0730-094-0000	RESIDENTIAL	$ 15.32	$ 2.56	$ 17.88
067-0730-095-0000	RESIDENTIAL	$ 15.32	$ 2.56	$ 17.88
067-0730-096-0000	RESIDENTIAL	$ 15.32	$ 2.56	$ 17.88
067-0730-097-0000	RESIDENTIAL	$ 15.32	$ 2.56	$ 17.88
067-0730-098-0000	RESIDENTIAL	$ 15.32	$ 2.56	$ 17.88
067-0730-099-0000	RESIDENTIAL	$ 15.32	$ 2.56	$ 17.88
067-0730-100-0000	RESIDENTIAL	$ 15.32	$ 2.56	$ 17.88
067-0730-101-0000	RESIDENTIAL	$ 15.32	$ 2.56	$ 17.88
067-0740-001-0000	RESIDENTIAL	$ 15.32	$ 2.56	$ 17.88
067-0740-002-0000	RESIDENTIAL	$ 15.32	$ 2.56	$ 17.88
067-0740-003-0000	RESIDENTIAL	$ 15.32	$ 2.56	$ 17.88
067-0740-004-0000	RESIDENTIAL	$ 15.32	$ 2.56	$ 17.88
067-0740-005-0000	RESIDENTIAL	$ 15.32	$ 2.56	$ 17.88
067-0740-006-0000	RESIDENTIAL	$ 15.32	$ 2.56	$ 17.88
067-0740-007-0000	RESIDENTIAL	$ 15.32	$ 2.56	$ 17.88
067-0740-008-0000	RESIDENTIAL	$ 15.32	$ 2.56	$ 17.88
067-0740-009-0000	RESIDENTIAL	$ 15.32	$ 2.56	$ 17.88
067-0740-010-0000	RESIDENTIAL	$ 15.32	$ 2.56	$ 17.88
067-0740-011-0000	RESIDENTIAL	$ 15.32	$ 2.56	$ 17.88
067-0740-012-0000	RESIDENTIAL	$ 15.32	$ 2.56	$ 17.88
067-0740-013-0000	RESIDENTIAL	$ 15.32	$ 2.56	$ 17.88
067-0740-014-0000	RESIDENTIAL	$ 15.32	$ 2.56	$ 17.88
067-0740-015-0000	RESIDENTIAL	$ 15.32	$ 2.56	$ 17.88
067-0740-016-0000	RESIDENTIAL	$ 15.32	$ 2.56	$ 17.88
067-0740-017-0000	RESIDENTIAL	$ 15.32	$ 2.56	$ 17.88
067-0740-018-0000	RESIDENTIAL	$ 15.32	$ 2.56	$ 17.88
067-0740-019-0000	RESIDENTIAL	$ 15.32	$ 2.56	$ 17.88
067-0740-020-0000	RESIDENTIAL	$ 15.32	$ 2.56	$ 17.88
067-0740-021-0000	RESIDENTIAL	$ 15.32	$ 2.56	$ 17.88
067-0740-022-0000	RESIDENTIAL	$ 15.32	$ 2.56	$ 17.88
067-0740-023-0000	RESIDENTIAL	$ 15.32	$ 2.56	$ 17.88
067-0740-024-0000	RESIDENTIAL	$ 15.32	$ 2.56	$ 17.88
067-0740-025-0000	RESIDENTIAL	$ 15.32	$ 2.56	$ 17.88
067-0740-026-0000	RESIDENTIAL	$ 15.32	$ 2.56	$ 17.88
067-0740-027-0000	RESIDENTIAL	$ 15.32	$ 2.56	$ 17.88
067-0740-028-0000	RESIDENTIAL	$ 15.32	$ 2.56	$ 17.88
067-0740-029-0000	RESIDENTIAL	$ 15.32	$ 2.56	$ 17.88
067-0740-030-0000	RESIDENTIAL	$ 15.32	$ 2.56	$ 17.88

City of Rancho Cordova
Lighting District No. 2012-1
Fiscal Year 2021-22 Assessment Roll

APN	District Classification	Street Light Charge	Safety Light Charge	Total Assessment
067-0740-031-0000	RESIDENTIAL	$ 15.32	$ 2.56	$ 17.88
067-0740-032-0000	RESIDENTIAL	$ 15.32	$ 2.56	$ 17.88
067-0740-033-0000	RESIDENTIAL	$ 15.32	$ 2.56	$ 17.88
067-0740-034-0000	RESIDENTIAL	$ 15.32	$ 2.56	$ 17.88
067-0740-035-0000	RESIDENTIAL	$ 15.32	$ 2.56	$ 17.88
067-0740-036-0000	RESIDENTIAL	$ 15.32	$ 2.56	$ 17.88
067-0740-037-0000	RESIDENTIAL	$ 15.32	$ 2.56	$ 17.88
067-0740-038-0000	RESIDENTIAL	$ 15.32	$ 2.56	$ 17.88
067-0740-039-0000	RESIDENTIAL	$ 15.32	$ 2.56	$ 17.88
067-0740-040-0000	RESIDENTIAL	$ 15.32	$ 2.56	$ 17.88
067-0740-041-0000	RESIDENTIAL	$ 15.32	$ 2.56	$ 17.88
067-0740-042-0000	RESIDENTIAL	$ 15.32	$ 2.56	$ 17.88
067-0740-043-0000	RESIDENTIAL	$ 15.32	$ 2.56	$ 17.88
067-0740-044-0000	RESIDENTIAL	$ 15.32	$ 2.56	$ 17.88
067-0740-045-0000	RESIDENTIAL	$ 15.32	$ 2.56	$ 17.88
067-0740-046-0000	RESIDENTIAL	$ 15.32	$ 2.56	$ 17.88
067-0740-047-0000	RESIDENTIAL	$ 15.32	$ 2.56	$ 17.88
067-0740-048-0000	RESIDENTIAL	$ 15.32	$ 2.56	$ 17.88
067-0750-004-0000	RESIDENTIAL	$ 15.32	$ 2.56	$ 17.88
067-0750-005-0000	RESIDENTIAL	$ 15.32	$ 2.56	$ 17.88
067-0750-006-0000	RESIDENTIAL	$ 15.32	$ 2.56	$ 17.88
067-0750-007-0000	RESIDENTIAL	$ 15.32	$ 2.56	$ 17.88
067-0750-008-0000	RESIDENTIAL	$ 15.32	$ 2.56	$ 17.88
067-0750-009-0000	RESIDENTIAL	$ 15.32	$ 2.56	$ 17.88
067-0750-010-0000	RESIDENTIAL	$ 15.32	$ 2.56	$ 17.88
067-0750-011-0000	RESIDENTIAL	$ 15.32	$ 2.56	$ 17.88
067-0750-012-0000	RESIDENTIAL	$ 15.32	$ 2.56	$ 17.88
067-0750-013-0000	RESIDENTIAL	$ 15.32	$ 2.56	$ 17.88
067-0750-014-0000	RESIDENTIAL	$ 15.32	$ 2.56	$ 17.88
067-0750-015-0000	RESIDENTIAL	$ 15.32	$ 2.56	$ 17.88
067-0750-016-0000	RESIDENTIAL	$ 15.32	$ 2.56	$ 17.88
067-0750-017-0000	RESIDENTIAL	$ 15.32	$ 2.56	$ 17.88
067-0750-018-0000	RESIDENTIAL	$ 15.32	$ 2.56	$ 17.88
067-0750-019-0000	RESIDENTIAL	$ 15.32	$ 2.56	$ 17.88
067-0750-020-0000	RESIDENTIAL	$ 15.32	$ 2.56	$ 17.88
067-0750-021-0000	RESIDENTIAL	$ 15.32	$ 2.56	$ 17.88
067-0750-022-0000	RESIDENTIAL	$ 15.32	$ 2.56	$ 17.88
067-0750-023-0000	RESIDENTIAL	$ 15.32	$ 2.56	$ 17.88
067-0750-024-0000	RESIDENTIAL	$ 15.32	$ 2.56	$ 17.88
067-0750-025-0000	RESIDENTIAL	$ 15.32	$ 2.56	$ 17.88
067-0750-026-0000	RESIDENTIAL	$ 15.32	$ 2.56	$ 17.88
067-0750-027-0000	RESIDENTIAL	$ 15.32	$ 2.56	$ 17.88
067-0750-028-0000	RESIDENTIAL	$ 15.32	$ 2.56	$ 17.88
067-0750-029-0000	RESIDENTIAL	$ 15.32	$ 2.56	$ 17.88

City of Rancho Cordova
Lighting District No. 2012-1
Fiscal Year 2021-22 Assessment Roll

APN	District Classification	Street Light Charge	Safety Light Charge	Total Assessment
067-0750-030-0000	RESIDENTIAL	$ 15.32	$ 2.56	$ 17.88
067-0750-031-0000	RESIDENTIAL	$ 15.32	$ 2.56	$ 17.88
067-0750-032-0000	RESIDENTIAL	$ 15.32	$ 2.56	$ 17.88
067-0750-033-0000	RESIDENTIAL	$ 15.32	$ 2.56	$ 17.88
067-0750-034-0000	RESIDENTIAL	$ 15.32	$ 2.56	$ 17.88
067-0750-035-0000	RESIDENTIAL	$ 15.32	$ 2.56	$ 17.88
067-0750-036-0000	RESIDENTIAL	$ 15.32	$ 2.56	$ 17.88
067-0750-037-0000	RESIDENTIAL	$ 15.32	$ 2.56	$ 17.88
067-0750-038-0000	RESIDENTIAL	$ 15.32	$ 2.56	$ 17.88
067-0750-039-0000	RESIDENTIAL	$ 15.32	$ 2.56	$ 17.88
067-0750-040-0000	RESIDENTIAL	$ 15.32	$ 2.56	$ 17.88
067-0750-041-0000	RESIDENTIAL	$ 15.32	$ 2.56	$ 17.88
067-0750-042-0000	RESIDENTIAL	$ 15.32	$ 2.56	$ 17.88
067-0750-043-0000	RESIDENTIAL	$ 15.32	$ 2.56	$ 17.88
067-0750-044-0000	RESIDENTIAL	$ 15.32	$ 2.56	$ 17.88
067-0750-045-0000	RESIDENTIAL	$ 15.32	$ 2.56	$ 17.88
067-0750-046-0000	RESIDENTIAL	$ 15.32	$ 2.56	$ 17.88
067-0750-047-0000	RESIDENTIAL	$ 15.32	$ 2.56	$ 17.88
067-0750-048-0000	RESIDENTIAL	$ 15.32	$ 2.56	$ 17.88
067-0750-049-0000	RESIDENTIAL	$ 15.32	$ 2.56	$ 17.88
067-0750-050-0000	RESIDENTIAL	$ 15.32	$ 2.56	$ 17.88
067-0750-051-0000	RESIDENTIAL	$ 15.32	$ 2.56	$ 17.88
067-0750-052-0000	RESIDENTIAL	$ 15.32	$ 2.56	$ 17.88
067-0750-053-0000	RESIDENTIAL	$ 15.32	$ 2.56	$ 17.88
067-0750-054-0000	RESIDENTIAL	$ 15.32	$ 2.56	$ 17.88
067-0750-055-0000	RESIDENTIAL	$ 15.32	$ 2.56	$ 17.88
067-0750-056-0000	RESIDENTIAL	$ 15.32	$ 2.56	$ 17.88
067-0750-057-0000	RESIDENTIAL	$ 15.32	$ 2.56	$ 17.88
067-0750-058-0000	RESIDENTIAL	$ 15.32	$ 2.56	$ 17.88
067-0750-059-0000	RESIDENTIAL	$ 15.32	$ 2.56	$ 17.88
067-0750-060-0000	RESIDENTIAL	$ 15.32	$ 2.56	$ 17.88
067-0750-061-0000	RESIDENTIAL	$ 15.32	$ 2.56	$ 17.88
067-0750-062-0000	RESIDENTIAL	$ 15.32	$ 2.56	$ 17.88
067-0750-063-0000	RESIDENTIAL	$ 15.32	$ 2.56	$ 17.88
067-0750-064-0000	RESIDENTIAL	$ 15.32	$ 2.56	$ 17.88
067-0750-065-0000	RESIDENTIAL	$ 15.32	$ 2.56	$ 17.88
067-0750-066-0000	RESIDENTIAL	$ 15.32	$ 2.56	$ 17.88
067-0750-067-0000	RESIDENTIAL	$ 15.32	$ 2.56	$ 17.88
067-0750-068-0000	RESIDENTIAL	$ 15.32	$ 2.56	$ 17.88
067-0750-069-0000	RESIDENTIAL	$ 15.32	$ 2.56	$ 17.88
067-0750-070-0000	RESIDENTIAL	$ 15.32	$ 2.56	$ 17.88
067-0750-071-0000	RESIDENTIAL	$ 15.32	$ 2.56	$ 17.88
067-0760-001-0000	RESIDENTIAL	$ 15.32	$ 2.56	$ 17.88
067-0760-002-0000	RESIDENTIAL	$ 15.32	$ 2.56	$ 17.88

City of Rancho Cordova
Lighting District No. 2012-1
Fiscal Year 2021-22 Assessment Roll

APN	District Classification	Street Light Charge	Safety Light Charge	Total Assessment
067-0760-003-0000	RESIDENTIAL	$ 15.32	$ 2.56	$ 17.88
067-0760-004-0000	RESIDENTIAL	$ 15.32	$ 2.56	$ 17.88
067-0760-005-0000	RESIDENTIAL	$ 15.32	$ 2.56	$ 17.88
067-0760-006-0000	RESIDENTIAL	$ 15.32	$ 2.56	$ 17.88
067-0760-007-0000	RESIDENTIAL	$ 15.32	$ 2.56	$ 17.88
067-0760-008-0000	RESIDENTIAL	$ 15.32	$ 2.56	$ 17.88
067-0760-009-0000	RESIDENTIAL	$ 15.32	$ 2.56	$ 17.88
067-0760-010-0000	RESIDENTIAL	$ 15.32	$ 2.56	$ 17.88
067-0760-011-0000	RESIDENTIAL	$ 15.32	$ 2.56	$ 17.88
067-0760-012-0000	RESIDENTIAL	$ 15.32	$ 2.56	$ 17.88
067-0760-013-0000	RESIDENTIAL	$ 15.32	$ 2.56	$ 17.88
067-0760-014-0000	RESIDENTIAL	$ 15.32	$ 2.56	$ 17.88
067-0760-015-0000	RESIDENTIAL	$ 15.32	$ 2.56	$ 17.88
067-0760-016-0000	RESIDENTIAL	$ 15.32	$ 2.56	$ 17.88
067-0760-017-0000	RESIDENTIAL	$ 15.32	$ 2.56	$ 17.88
067-0760-018-0000	RESIDENTIAL	$ 15.32	$ 2.56	$ 17.88
067-0760-019-0000	RESIDENTIAL	$ 15.32	$ 2.56	$ 17.88
067-0760-020-0000	RESIDENTIAL	$ 15.32	$ 2.56	$ 17.88
067-0760-021-0000	RESIDENTIAL	$ 15.32	$ 2.56	$ 17.88
067-0760-022-0000	RESIDENTIAL	$ 15.32	$ 2.56	$ 17.88
067-0760-023-0000	RESIDENTIAL	$ 15.32	$ 2.56	$ 17.88
067-0760-024-0000	RESIDENTIAL	$ 15.32	$ 2.56	$ 17.88
067-0760-025-0000	RESIDENTIAL	$ 15.32	$ 2.56	$ 17.88
067-0760-026-0000	RESIDENTIAL	$ 15.32	$ 2.56	$ 17.88
067-0760-027-0000	RESIDENTIAL	$ 15.32	$ 2.56	$ 17.88
067-0760-028-0000	RESIDENTIAL	$ 15.32	$ 2.56	$ 17.88
067-0760-029-0000	RESIDENTIAL	$ 15.32	$ 2.56	$ 17.88
067-0760-030-0000	RESIDENTIAL	$ 15.32	$ 2.56	$ 17.88
067-0760-031-0000	RESIDENTIAL	$ 15.32	$ 2.56	$ 17.88
067-0760-032-0000	RESIDENTIAL	$ 15.32	$ 2.56	$ 17.88
067-0760-033-0000	RESIDENTIAL	$ 15.32	$ 2.56	$ 17.88
067-0760-034-0000	RESIDENTIAL	$ 15.32	$ 2.56	$ 17.88
067-0760-035-0000	RESIDENTIAL	$ 15.32	$ 2.56	$ 17.88
067-0760-036-0000	RESIDENTIAL	$ 15.32	$ 2.56	$ 17.88
067-0760-037-0000	RESIDENTIAL	$ 15.32	$ 2.56	$ 17.88
067-0760-038-0000	RESIDENTIAL	$ 15.32	$ 2.56	$ 17.88
067-0760-039-0000	RESIDENTIAL	$ 15.32	$ 2.56	$ 17.88
067-0760-040-0000	RESIDENTIAL	$ 15.32	$ 2.56	$ 17.88
067-0760-041-0000	RESIDENTIAL	$ 15.32	$ 2.56	$ 17.88
067-0760-042-0000	RESIDENTIAL	$ 15.32	$ 2.56	$ 17.88
067-0760-043-0000	RESIDENTIAL	$ 15.32	$ 2.56	$ 17.88
067-0760-044-0000	RESIDENTIAL	$ 15.32	$ 2.56	$ 17.88
067-0760-045-0000	RESIDENTIAL	$ 15.32	$ 2.56	$ 17.88
067-0760-046-0000	RESIDENTIAL	$ 15.32	$ 2.56	$ 17.88

City of Rancho Cordova
Lighting District No. 2012-1
Fiscal Year 2021-22 Assessment Roll

APN	District Classification	Street Light Charge	Safety Light Charge	Total Assessment
067-0760-047-0000	RESIDENTIAL	$ 15.32	$ 2.56	$ 17.88
067-0760-048-0000	RESIDENTIAL	$ 15.32	$ 2.56	$ 17.88
067-0760-049-0000	RESIDENTIAL	$ 15.32	$ 2.56	$ 17.88
067-0760-050-0000	RESIDENTIAL	$ 15.32	$ 2.56	$ 17.88
067-0760-051-0000	RESIDENTIAL	$ 15.32	$ 2.56	$ 17.88
067-0760-052-0000	RESIDENTIAL	$ 15.32	$ 2.56	$ 17.88
067-0760-053-0000	RESIDENTIAL	$ 15.32	$ 2.56	$ 17.88
067-0760-054-0000	RESIDENTIAL	$ 15.32	$ 2.56	$ 17.88
067-0760-055-0000	RESIDENTIAL	$ 15.32	$ 2.56	$ 17.88
067-0760-056-0000	RESIDENTIAL	$ 15.32	$ 2.56	$ 17.88
067-0760-057-0000	RESIDENTIAL	$ 15.32	$ 2.56	$ 17.88
067-0760-058-0000	RESIDENTIAL	$ 15.32	$ 2.56	$ 17.88
067-0760-059-0000	RESIDENTIAL	$ 15.32	$ 2.56	$ 17.88
067-0760-060-0000	RESIDENTIAL	$ 15.32	$ 2.56	$ 17.88
067-0760-061-0000	RESIDENTIAL	$ 15.32	$ 2.56	$ 17.88
067-0760-062-0000	RESIDENTIAL	$ 15.32	$ 2.56	$ 17.88
067-0760-063-0000	RESIDENTIAL	$ 15.32	$ 2.56	$ 17.88
067-0760-064-0000	RESIDENTIAL	$ 15.32	$ 2.56	$ 17.88
067-0760-065-0000	RESIDENTIAL	$ 15.32	$ 2.56	$ 17.88
067-0760-066-0000	RESIDENTIAL	$ 15.32	$ 2.56	$ 17.88
067-0760-067-0000	RESIDENTIAL	$ 15.32	$ 2.56	$ 17.88
067-0760-068-0000	RESIDENTIAL	$ 15.32	$ 2.56	$ 17.88
067-0760-069-0000	RESIDENTIAL	$ 15.32	$ 2.56	$ 17.88
067-0760-070-0000	RESIDENTIAL	$ 15.32	$ 2.56	$ 17.88
067-0760-071-0000	RESIDENTIAL	$ 15.32	$ 2.56	$ 17.88
067-0760-072-0000	RESIDENTIAL	$ 15.32	$ 2.56	$ 17.88
067-0760-073-0000	RESIDENTIAL	$ 15.32	$ 2.56	$ 17.88
067-0760-074-0000	RESIDENTIAL	$ 15.32	$ 2.56	$ 17.88
067-0760-075-0000	RESIDENTIAL	$ 15.32	$ 2.56	$ 17.88
067-0760-076-0000	RESIDENTIAL	$ 15.32	$ 2.56	$ 17.88
067-0760-077-0000	RESIDENTIAL	$ 15.32	$ 2.56	$ 17.88
067-0760-078-0000	RESIDENTIAL	$ 15.32	$ 2.56	$ 17.88
067-0760-079-0000	RESIDENTIAL	$ 15.32	$ 2.56	$ 17.88
067-0760-080-0000	RESIDENTIAL	$ 15.32	$ 2.56	$ 17.88
067-0760-081-0000	RESIDENTIAL	$ 15.32	$ 2.56	$ 17.88
067-0760-082-0000	RESIDENTIAL	$ 15.32	$ 2.56	$ 17.88
067-0770-001-0000	RESIDENTIAL	$ 15.32	$ 2.56	$ 17.88
067-0770-002-0000	RESIDENTIAL	$ 15.32	$ 2.56	$ 17.88
067-0770-003-0000	RESIDENTIAL	$ 15.32	$ 2.56	$ 17.88
067-0770-004-0000	RESIDENTIAL	$ 15.32	$ 2.56	$ 17.88
067-0770-005-0000	RESIDENTIAL	$ 15.32	$ 2.56	$ 17.88
067-0770-006-0000	RESIDENTIAL	$ 15.32	$ 2.56	$ 17.88
067-0770-007-0000	RESIDENTIAL	$ 15.32	$ 2.56	$ 17.88
067-0770-008-0000	RESIDENTIAL	$ 15.32	$ 2.56	$ 17.88

City of Rancho Cordova
Lighting District No. 2012-1
Fiscal Year 2021-22 Assessment Roll

APN	District Classification	Street Light Charge	Safety Light Charge	Total Assessment
067-0770-009-0000	RESIDENTIAL	$ 15.32	$ 2.56	$ 17.88
067-0770-010-0000	RESIDENTIAL	$ 15.32	$ 2.56	$ 17.88
067-0770-011-0000	RESIDENTIAL	$ 15.32	$ 2.56	$ 17.88
067-0770-012-0000	RESIDENTIAL	$ 15.32	$ 2.56	$ 17.88
067-0770-013-0000	RESIDENTIAL	$ 15.32	$ 2.56	$ 17.88
067-0770-014-0000	RESIDENTIAL	$ 15.32	$ 2.56	$ 17.88
067-0770-015-0000	RESIDENTIAL	$ 15.32	$ 2.56	$ 17.88
067-0770-016-0000	RESIDENTIAL	$ 15.32	$ 2.56	$ 17.88
067-0770-017-0000	RESIDENTIAL	$ 15.32	$ 2.56	$ 17.88
067-0770-018-0000	RESIDENTIAL	$ 15.32	$ 2.56	$ 17.88
067-0770-019-0000	RESIDENTIAL	$ 15.32	$ 2.56	$ 17.88
067-0770-020-0000	RESIDENTIAL	$ 15.32	$ 2.56	$ 17.88
067-0770-021-0000	RESIDENTIAL	$ 15.32	$ 2.56	$ 17.88
067-0770-022-0000	RESIDENTIAL	$ 15.32	$ 2.56	$ 17.88
067-0770-023-0000	RESIDENTIAL	$ 15.32	$ 2.56	$ 17.88
067-0770-024-0000	RESIDENTIAL	$ 15.32	$ 2.56	$ 17.88
067-0770-025-0000	RESIDENTIAL	$ 15.32	$ 2.56	$ 17.88
067-0770-026-0000	RESIDENTIAL	$ 15.32	$ 2.56	$ 17.88
067-0770-027-0000	RESIDENTIAL	$ 15.32	$ 2.56	$ 17.88
067-0770-028-0000	RESIDENTIAL	$ 15.32	$ 2.56	$ 17.88
067-0770-029-0000	RESIDENTIAL	$ 15.32	$ 2.56	$ 17.88
067-0770-030-0000	RESIDENTIAL	$ 15.32	$ 2.56	$ 17.88
067-0770-031-0000	RESIDENTIAL	$ 15.32	$ 2.56	$ 17.88
067-0770-032-0000	RESIDENTIAL	$ 15.32	$ 2.56	$ 17.88
067-0770-033-0000	RESIDENTIAL	$ 15.32	$ 2.56	$ 17.88
067-0770-034-0000	RESIDENTIAL	$ 15.32	$ 2.56	$ 17.88
067-0770-035-0000	RESIDENTIAL	$ 15.32	$ 2.56	$ 17.88
067-0770-036-0000	RESIDENTIAL	$ 15.32	$ 2.56	$ 17.88
067-0770-037-0000	RESIDENTIAL	$ 15.32	$ 2.56	$ 17.88
067-0770-038-0000	RESIDENTIAL	$ 15.32	$ 2.56	$ 17.88
067-0770-039-0000	RESIDENTIAL	$ 15.32	$ 2.56	$ 17.88
067-0770-040-0000	RESIDENTIAL	$ 15.32	$ 2.56	$ 17.88
067-0770-041-0000	RESIDENTIAL	$ 15.32	$ 2.56	$ 17.88
067-0770-042-0000	RESIDENTIAL	$ 15.32	$ 2.56	$ 17.88
067-0770-043-0000	RESIDENTIAL	$ 15.32	$ 2.56	$ 17.88
067-0770-044-0000	RESIDENTIAL	$ 15.32	$ 2.56	$ 17.88
067-0770-045-0000	RESIDENTIAL	$ 15.32	$ 2.56	$ 17.88
067-0770-046-0000	RESIDENTIAL	$ 15.32	$ 2.56	$ 17.88
067-0770-047-0000	RESIDENTIAL	$ 15.32	$ 2.56	$ 17.88
067-0770-048-0000	RESIDENTIAL	$ 15.32	$ 2.56	$ 17.88
067-0770-049-0000	RESIDENTIAL	$ 15.32	$ 2.56	$ 17.88
067-0770-050-0000	RESIDENTIAL	$ 15.32	$ 2.56	$ 17.88
067-0770-051-0000	RESIDENTIAL	$ 15.32	$ 2.56	$ 17.88
067-0770-052-0000	RESIDENTIAL	$ 15.32	$ 2.56	$ 17.88

City of Rancho Cordova
Lighting District No. 2012-1
Fiscal Year 2021-22 Assessment Roll

APN	District Classification	Street Light Charge	Safety Light Charge	Total Assessment
067-0770-053-0000	RESIDENTIAL	$ 15.32	$ 2.56	$ 17.88
067-0770-054-0000	RESIDENTIAL	$ 15.32	$ 2.56	$ 17.88
067-0770-055-0000	RESIDENTIAL	$ 15.32	$ 2.56	$ 17.88
067-0770-056-0000	RESIDENTIAL	$ 15.32	$ 2.56	$ 17.88
067-0770-057-0000	RESIDENTIAL	$ 15.32	$ 2.56	$ 17.88
067-0770-058-0000	RESIDENTIAL	$ 15.32	$ 2.56	$ 17.88
067-0770-059-0000	RESIDENTIAL	$ 15.32	$ 2.56	$ 17.88
067-0770-060-0000	RESIDENTIAL	$ 15.32	$ 2.56	$ 17.88
067-0770-061-0000	RESIDENTIAL	$ 15.32	$ 2.56	$ 17.88
067-0770-062-0000	RESIDENTIAL	$ 15.32	$ 2.56	$ 17.88
067-0770-063-0000	RESIDENTIAL	$ 15.32	$ 2.56	$ 17.88
067-0770-064-0000	RESIDENTIAL	$ 15.32	$ 2.56	$ 17.88
067-0770-065-0000	RESIDENTIAL	$ 15.32	$ 2.56	$ 17.88
067-0770-066-0000	RESIDENTIAL	$ 15.32	$ 2.56	$ 17.88
067-0770-067-0000	RESIDENTIAL	$ 15.32	$ 2.56	$ 17.88
067-0770-068-0000	RESIDENTIAL	$ 15.32	$ 2.56	$ 17.88
067-0770-069-0000	RESIDENTIAL	$ 15.32	$ 2.56	$ 17.88
067-0770-070-0000	RESIDENTIAL	$ 15.32	$ 2.56	$ 17.88
067-0770-071-0000	RESIDENTIAL	$ 15.32	$ 2.56	$ 17.88
067-0770-072-0000	RESIDENTIAL	$ 15.32	$ 2.56	$ 17.88
067-0770-073-0000	RESIDENTIAL	$ 15.32	$ 2.56	$ 17.88
067-0770-074-0000	RESIDENTIAL	$ 15.32	$ 2.56	$ 17.88
067-0770-075-0000	RESIDENTIAL	$ 15.32	$ 2.56	$ 17.88
067-0770-076-0000	RESIDENTIAL	$ 15.32	$ 2.56	$ 17.88
067-0770-077-0000	RESIDENTIAL	$ 15.32	$ 2.56	$ 17.88
067-0770-078-0000	RESIDENTIAL	$ 15.32	$ 2.56	$ 17.88
067-0770-079-0000	RESIDENTIAL	$ 15.32	$ 2.56	$ 17.88
067-0770-080-0000	RESIDENTIAL	$ 15.32	$ 2.56	$ 17.88
067-0770-081-0000	RESIDENTIAL	$ 15.32	$ 2.56	$ 17.88
067-0770-082-0000	RESIDENTIAL	$ 15.32	$ 2.56	$ 17.88
067-0770-083-0000	RESIDENTIAL	$ 15.32	$ 2.56	$ 17.88
067-0770-084-0000	RESIDENTIAL	$ 15.32	$ 2.56	$ 17.88
067-0770-085-0000	RESIDENTIAL	$ 15.32	$ 2.56	$ 17.88
067-0770-086-0000	RESIDENTIAL	$ 15.32	$ 2.56	$ 17.88
067-0770-087-0000	RESIDENTIAL	$ 15.32	$ 2.56	$ 17.88
067-0770-088-0000	RESIDENTIAL	$ 15.32	$ 2.56	$ 17.88
067-0770-089-0000	RESIDENTIAL	$ 15.32	$ 2.56	$ 17.88
067-0770-090-0000	RESIDENTIAL	$ 15.32	$ 2.56	$ 17.88
067-0770-091-0000	RESIDENTIAL	$ 15.32	$ 2.56	$ 17.88
067-0770-092-0000	RESIDENTIAL	$ 15.32	$ 2.56	$ 17.88
067-0770-093-0000	RESIDENTIAL	$ 15.32	$ 2.56	$ 17.88
067-0770-094-0000	RESIDENTIAL	$ 15.32	$ 2.56	$ 17.88
067-0770-095-0000	RESIDENTIAL	$ 15.32	$ 2.56	$ 17.88
067-0770-096-0000	RESIDENTIAL	$ 15.32	$ 2.56	$ 17.88

City of Rancho Cordova
Lighting District No. 2012-1
Fiscal Year 2021-22 Assessment Roll

APN	District Classification	Street Light Charge	Safety Light Charge	Total Assessment
067-0770-097-0000	RESIDENTIAL	$ 15.32	$ 2.56	$ 17.88
067-0770-098-0000	RESIDENTIAL	$ 15.32	$ 2.56	$ 17.88
067-0770-099-0000	RESIDENTIAL	$ 15.32	$ 2.56	$ 17.88
067-0780-011-0000	SAFETY LIGHTS ONLY	$ 0.00	$ 2.56	$ 2.56
067-0780-014-0000	NONRES	$ 344.85	$ 2.56	$ 347.40
067-0780-026-0000	SAFETY LIGHTS ONLY	$ 0.00	$ 2.56	$ 2.56
067-0790-008-0000	NONRES	$ 207.82	$ 2.56	$ 210.38
067-0790-009-0000	SAFETY LIGHTS ONLY	$ 0.00	$ 2.56	$ 2.56
067-0790-010-0000	SAFETY LIGHTS ONLY	$ 0.00	$ 2.56	$ 2.56
067-0800-001-0000	RESIDENTIAL	$ 15.32	$ 2.56	$ 17.88
067-0800-002-0000	RESIDENTIAL	$ 15.32	$ 2.56	$ 17.88
067-0800-003-0000	RESIDENTIAL	$ 15.32	$ 2.56	$ 17.88
067-0800-004-0000	RESIDENTIAL	$ 15.32	$ 2.56	$ 17.88
067-0800-005-0000	RESIDENTIAL	$ 15.32	$ 2.56	$ 17.88
067-0800-006-0000	RESIDENTIAL	$ 15.32	$ 2.56	$ 17.88
067-0800-007-0000	RESIDENTIAL	$ 15.32	$ 2.56	$ 17.88
067-0800-008-0000	RESIDENTIAL	$ 15.32	$ 2.56	$ 17.88
067-0800-009-0000	RESIDENTIAL	$ 15.32	$ 2.56	$ 17.88
067-0800-010-0000	RESIDENTIAL	$ 15.32	$ 2.56	$ 17.88
067-0800-011-0000	RESIDENTIAL	$ 15.32	$ 2.56	$ 17.88
067-0800-012-0000	RESIDENTIAL	$ 15.32	$ 2.56	$ 17.88
067-0800-013-0000	RESIDENTIAL	$ 15.32	$ 2.56	$ 17.88
067-0800-014-0000	RESIDENTIAL	$ 15.32	$ 2.56	$ 17.88
067-0800-015-0000	RESIDENTIAL	$ 15.32	$ 2.56	$ 17.88
067-0800-016-0000	RESIDENTIAL	$ 15.32	$ 2.56	$ 17.88
067-0800-017-0000	RESIDENTIAL	$ 15.32	$ 2.56	$ 17.88
067-0800-018-0000	RESIDENTIAL	$ 15.32	$ 2.56	$ 17.88
067-0800-019-0000	RESIDENTIAL	$ 15.32	$ 2.56	$ 17.88
067-0800-020-0000	RESIDENTIAL	$ 15.32	$ 2.56	$ 17.88
067-0800-021-0000	RESIDENTIAL	$ 15.32	$ 2.56	$ 17.88
067-0800-022-0000	RESIDENTIAL	$ 15.32	$ 2.56	$ 17.88
067-0800-023-0000	RESIDENTIAL	$ 15.32	$ 2.56	$ 17.88
067-0800-024-0000	RESIDENTIAL	$ 15.32	$ 2.56	$ 17.88
067-0800-025-0000	RESIDENTIAL	$ 15.32	$ 2.56	$ 17.88
067-0800-026-0000	RESIDENTIAL	$ 15.32	$ 2.56	$ 17.88
067-0800-027-0000	RESIDENTIAL	$ 15.32	$ 2.56	$ 17.88
067-0800-028-0000	RESIDENTIAL	$ 15.32	$ 2.56	$ 17.88
067-0800-029-0000	RESIDENTIAL	$ 15.32	$ 2.56	$ 17.88
067-0800-030-0000	RESIDENTIAL	$ 15.32	$ 2.56	$ 17.88
067-0800-031-0000	RESIDENTIAL	$ 15.32	$ 2.56	$ 17.88
067-0800-032-0000	RESIDENTIAL	$ 15.32	$ 2.56	$ 17.88
067-0800-033-0000	RESIDENTIAL	$ 15.32	$ 2.56	$ 17.88
067-0800-034-0000	RESIDENTIAL	$ 15.32	$ 2.56	$ 17.88
067-0800-035-0000	RESIDENTIAL	$ 15.32	$ 2.56	$ 17.88

City of Rancho Cordova
Lighting District No. 2012-1
Fiscal Year 2021-22 Assessment Roll

APN	District Classification	Street Light Charge	Safety Light Charge	Total Assessment
067-0800-036-0000	RESIDENTIAL	$ 15.32	$ 2.56	$ 17.88
067-0800-037-0000	RESIDENTIAL	$ 15.32	$ 2.56	$ 17.88
067-0800-038-0000	RESIDENTIAL	$ 15.32	$ 2.56	$ 17.88
067-0800-039-0000	RESIDENTIAL	$ 15.32	$ 2.56	$ 17.88
067-0800-040-0000	RESIDENTIAL	$ 15.32	$ 2.56	$ 17.88
067-0800-041-0000	RESIDENTIAL	$ 15.32	$ 2.56	$ 17.88
067-0800-042-0000	RESIDENTIAL	$ 15.32	$ 2.56	$ 17.88
067-0800-043-0000	RESIDENTIAL	$ 15.32	$ 2.56	$ 17.88
067-0800-044-0000	RESIDENTIAL	$ 15.32	$ 2.56	$ 17.88
067-0800-045-0000	RESIDENTIAL	$ 15.32	$ 2.56	$ 17.88
067-0800-046-0000	RESIDENTIAL	$ 15.32	$ 2.56	$ 17.88
067-0800-047-0000	RESIDENTIAL	$ 15.32	$ 2.56	$ 17.88
067-0800-048-0000	RESIDENTIAL	$ 15.32	$ 2.56	$ 17.88
067-0800-049-0000	RESIDENTIAL	$ 15.32	$ 2.56	$ 17.88
067-0800-050-0000	RESIDENTIAL	$ 15.32	$ 2.56	$ 17.88
067-0800-051-0000	RESIDENTIAL	$ 15.32	$ 2.56	$ 17.88
067-0800-052-0000	RESIDENTIAL	$ 15.32	$ 2.56	$ 17.88
067-0800-053-0000	RESIDENTIAL	$ 15.32	$ 2.56	$ 17.88
067-0800-054-0000	RESIDENTIAL	$ 15.32	$ 2.56	$ 17.88
067-0800-055-0000	RESIDENTIAL	$ 15.32	$ 2.56	$ 17.88
067-0800-056-0000	RESIDENTIAL	$ 15.32	$ 2.56	$ 17.88
067-0800-057-0000	RESIDENTIAL	$ 15.32	$ 2.56	$ 17.88
067-0800-058-0000	RESIDENTIAL	$ 15.32	$ 2.56	$ 17.88
067-0800-059-0000	RESIDENTIAL	$ 15.32	$ 2.56	$ 17.88
067-0800-060-0000	RESIDENTIAL	$ 15.32	$ 2.56	$ 17.88
067-0800-061-0000	RESIDENTIAL	$ 15.32	$ 2.56	$ 17.88
067-0800-062-0000	RESIDENTIAL	$ 15.32	$ 2.56	$ 17.88
067-0800-063-0000	RESIDENTIAL	$ 15.32	$ 2.56	$ 17.88
067-0800-064-0000	RESIDENTIAL	$ 15.32	$ 2.56	$ 17.88
067-0800-065-0000	RESIDENTIAL	$ 15.32	$ 2.56	$ 17.88
067-0800-066-0000	RESIDENTIAL	$ 15.32	$ 2.56	$ 17.88
067-0800-067-0000	RESIDENTIAL	$ 15.32	$ 2.56	$ 17.88
067-0800-068-0000	RESIDENTIAL	$ 15.32	$ 2.56	$ 17.88
067-0800-069-0000	RESIDENTIAL	$ 15.32	$ 2.56	$ 17.88
067-0800-070-0000	RESIDENTIAL	$ 15.32	$ 2.56	$ 17.88
067-0800-071-0000	RESIDENTIAL	$ 15.32	$ 2.56	$ 17.88
067-0800-072-0000	RESIDENTIAL	$ 15.32	$ 2.56	$ 17.88
067-0800-073-0000	RESIDENTIAL	$ 15.32	$ 2.56	$ 17.88
067-0800-074-0000	RESIDENTIAL	$ 15.32	$ 2.56	$ 17.88
067-0800-075-0000	RESIDENTIAL	$ 15.32	$ 2.56	$ 17.88
067-0800-076-0000	RESIDENTIAL	$ 15.32	$ 2.56	$ 17.88
067-0800-077-0000	RESIDENTIAL	$ 15.32	$ 2.56	$ 17.88
067-0800-078-0000	RESIDENTIAL	$ 15.32	$ 2.56	$ 17.88
067-0800-079-0000	RESIDENTIAL	$ 15.32	$ 2.56	$ 17.88

City of Rancho Cordova
Lighting District No. 2012-1
Fiscal Year 2021-22 Assessment Roll

APN	District Classification	Street Light Charge	Safety Light Charge	Total Assessment
067-0800-080-0000	RESIDENTIAL	$ 15.32	$ 2.56	$ 17.88
067-0800-081-0000	RESIDENTIAL	$ 15.32	$ 2.56	$ 17.88
067-0800-082-0000	RESIDENTIAL	$ 15.32	$ 2.56	$ 17.88
067-0800-083-0000	RESIDENTIAL	$ 15.32	$ 2.56	$ 17.88
067-0800-084-0000	RESIDENTIAL	$ 15.32	$ 2.56	$ 17.88
067-0800-085-0000	RESIDENTIAL	$ 15.32	$ 2.56	$ 17.88
067-0800-086-0000	RESIDENTIAL	$ 15.32	$ 2.56	$ 17.88
067-0800-087-0000	RESIDENTIAL	$ 15.32	$ 2.56	$ 17.88
067-0800-088-0000	RESIDENTIAL	$ 15.32	$ 2.56	$ 17.88
067-0800-089-0000	RESIDENTIAL	$ 15.32	$ 2.56	$ 17.88
067-0800-090-0000	RESIDENTIAL	$ 15.32	$ 2.56	$ 17.88
067-0800-091-0000	RESIDENTIAL	$ 15.32	$ 2.56	$ 17.88
067-0800-092-0000	RESIDENTIAL	$ 15.32	$ 2.56	$ 17.88
067-0800-093-0000	RESIDENTIAL	$ 15.32	$ 2.56	$ 17.88
067-0800-094-0000	RESIDENTIAL	$ 15.32	$ 2.56	$ 17.88
067-0800-095-0000	RESIDENTIAL	$ 15.32	$ 2.56	$ 17.88
067-0800-096-0000	RESIDENTIAL	$ 15.32	$ 2.56	$ 17.88
067-0800-097-0000	RESIDENTIAL	$ 15.32	$ 2.56	$ 17.88
067-0800-098-0000	RESIDENTIAL	$ 15.32	$ 2.56	$ 17.88
067-0800-099-0000	RESIDENTIAL	$ 15.32	$ 2.56	$ 17.88
067-0800-100-0000	RESIDENTIAL	$ 15.32	$ 2.56	$ 17.88
067-0800-101-0000	RESIDENTIAL	$ 15.32	$ 2.56	$ 17.88
067-0800-102-0000	RESIDENTIAL	$ 15.32	$ 2.56	$ 17.88
067-0800-103-0000	RESIDENTIAL	$ 15.32	$ 2.56	$ 17.88
067-0800-104-0000	RESIDENTIAL	$ 15.32	$ 2.56	$ 17.88
067-0800-105-0000	RESIDENTIAL	$ 15.32	$ 2.56	$ 17.88
067-0800-106-0000	RESIDENTIAL	$ 15.32	$ 2.56	$ 17.88
067-0800-107-0000	RESIDENTIAL	$ 15.32	$ 2.56	$ 17.88
067-0800-108-0000	RESIDENTIAL	$ 15.32	$ 2.56	$ 17.88
067-0800-109-0000	RESIDENTIAL	$ 15.32	$ 2.56	$ 17.88
067-0800-110-0000	RESIDENTIAL	$ 15.32	$ 2.56	$ 17.88
067-0800-111-0000	RESIDENTIAL	$ 15.32	$ 2.56	$ 17.88
067-0800-112-0000	RESIDENTIAL	$ 15.32	$ 2.56	$ 17.88
067-0800-113-0000	RESIDENTIAL	$ 15.32	$ 2.56	$ 17.88
067-0800-114-0000	RESIDENTIAL	$ 15.32	$ 2.56	$ 17.88
067-0800-115-0000	RESIDENTIAL	$ 15.32	$ 2.56	$ 17.88
067-0800-116-0000	RESIDENTIAL	$ 15.32	$ 2.56	$ 17.88
067-0800-117-0000	RESIDENTIAL	$ 15.32	$ 2.56	$ 17.88
067-0800-118-0000	RESIDENTIAL	$ 15.32	$ 2.56	$ 17.88
067-0800-119-0000	RESIDENTIAL	$ 15.32	$ 2.56	$ 17.88
067-0800-120-0000	RESIDENTIAL	$ 15.32	$ 2.56	$ 17.88
067-0800-121-0000	RESIDENTIAL	$ 15.32	$ 2.56	$ 17.88
067-0800-122-0000	RESIDENTIAL	$ 15.32	$ 2.56	$ 17.88
067-0800-123-0000	RESIDENTIAL	$ 15.32	$ 2.56	$ 17.88

City of Rancho Cordova
Lighting District No. 2012-1
Fiscal Year 2021-22 Assessment Roll

APN	District Classification	Street Light Charge	Safety Light Charge	Total Assessment
067-0800-124-0000	RESIDENTIAL	$ 15.32	$ 2.56	$ 17.88
067-0800-125-0000	RESIDENTIAL	$ 15.32	$ 2.56	$ 17.88
067-0800-126-0000	RESIDENTIAL	$ 15.32	$ 2.56	$ 17.88
067-0800-127-0000	RESIDENTIAL	$ 15.32	$ 2.56	$ 17.88
067-0800-128-0000	RESIDENTIAL	$ 15.32	$ 2.56	$ 17.88
067-0800-129-0000	RESIDENTIAL	$ 15.32	$ 2.56	$ 17.88
067-0800-130-0000	RESIDENTIAL	$ 15.32	$ 2.56	$ 17.88
067-0800-131-0000	RESIDENTIAL	$ 15.32	$ 2.56	$ 17.88
067-0800-132-0000	RESIDENTIAL	$ 15.32	$ 2.56	$ 17.88
067-0810-001-0000	RESIDENTIAL	$ 15.32	$ 2.56	$ 17.88
067-0810-002-0000	RESIDENTIAL	$ 15.32	$ 2.56	$ 17.88
067-0810-003-0000	RESIDENTIAL	$ 15.32	$ 2.56	$ 17.88
067-0810-004-0000	RESIDENTIAL	$ 15.32	$ 2.56	$ 17.88
067-0810-005-0000	RESIDENTIAL	$ 15.32	$ 2.56	$ 17.88
067-0810-006-0000	RESIDENTIAL	$ 15.32	$ 2.56	$ 17.88
067-0810-007-0000	RESIDENTIAL	$ 15.32	$ 2.56	$ 17.88
067-0810-008-0000	RESIDENTIAL	$ 15.32	$ 2.56	$ 17.88
067-0810-009-0000	RESIDENTIAL	$ 15.32	$ 2.56	$ 17.88
067-0810-010-0000	RESIDENTIAL	$ 15.32	$ 2.56	$ 17.88
067-0810-011-0000	RESIDENTIAL	$ 15.32	$ 2.56	$ 17.88
067-0810-012-0000	RESIDENTIAL	$ 15.32	$ 2.56	$ 17.88
067-0810-013-0000	RESIDENTIAL	$ 15.32	$ 2.56	$ 17.88
067-0810-014-0000	RESIDENTIAL	$ 15.32	$ 2.56	$ 17.88
067-0810-015-0000	RESIDENTIAL	$ 15.32	$ 2.56	$ 17.88
067-0810-016-0000	RESIDENTIAL	$ 15.32	$ 2.56	$ 17.88
067-0810-017-0000	RESIDENTIAL	$ 15.32	$ 2.56	$ 17.88
067-0810-018-0000	RESIDENTIAL	$ 15.32	$ 2.56	$ 17.88
067-0810-019-0000	RESIDENTIAL	$ 15.32	$ 2.56	$ 17.88
067-0810-020-0000	RESIDENTIAL	$ 15.32	$ 2.56	$ 17.88
067-0810-021-0000	RESIDENTIAL	$ 15.32	$ 2.56	$ 17.88
067-0810-022-0000	RESIDENTIAL	$ 15.32	$ 2.56	$ 17.88
067-0810-023-0000	RESIDENTIAL	$ 15.32	$ 2.56	$ 17.88
067-0810-024-0000	RESIDENTIAL	$ 15.32	$ 2.56	$ 17.88
067-0810-025-0000	RESIDENTIAL	$ 15.32	$ 2.56	$ 17.88
067-0810-026-0000	RESIDENTIAL	$ 15.32	$ 2.56	$ 17.88
067-0810-027-0000	RESIDENTIAL	$ 15.32	$ 2.56	$ 17.88
067-0810-028-0000	RESIDENTIAL	$ 15.32	$ 2.56	$ 17.88
067-0810-029-0000	RESIDENTIAL	$ 15.32	$ 2.56	$ 17.88
067-0810-030-0000	RESIDENTIAL	$ 15.32	$ 2.56	$ 17.88
067-0810-031-0000	RESIDENTIAL	$ 15.32	$ 2.56	$ 17.88
067-0810-032-0000	RESIDENTIAL	$ 15.32	$ 2.56	$ 17.88
067-0810-033-0000	RESIDENTIAL	$ 15.32	$ 2.56	$ 17.88
067-0810-034-0000	RESIDENTIAL	$ 15.32	$ 2.56	$ 17.88
067-0810-035-0000	RESIDENTIAL	$ 15.32	$ 2.56	$ 17.88

City of Rancho Cordova
Lighting District No. 2012-1
Fiscal Year 2021-22 Assessment Roll

APN	District Classification	Street Light Charge	Safety Light Charge	Total Assessment
067-0810-038-0000	RESIDENTIAL	$ 15.32	$ 2.56	$ 17.88
067-0810-039-0000	RESIDENTIAL	$ 15.32	$ 2.56	$ 17.88
067-0810-040-0000	RESIDENTIAL	$ 15.32	$ 2.56	$ 17.88
067-0810-041-0000	RESIDENTIAL	$ 15.32	$ 2.56	$ 17.88
067-0810-042-0000	RESIDENTIAL	$ 15.32	$ 2.56	$ 17.88
067-0810-043-0000	RESIDENTIAL	$ 15.32	$ 2.56	$ 17.88
067-0810-044-0000	RESIDENTIAL	$ 15.32	$ 2.56	$ 17.88
067-0810-045-0000	RESIDENTIAL	$ 15.32	$ 2.56	$ 17.88
067-0810-046-0000	RESIDENTIAL	$ 15.32	$ 2.56	$ 17.88
067-0810-047-0000	RESIDENTIAL	$ 15.32	$ 2.56	$ 17.88
067-0810-048-0000	RESIDENTIAL	$ 15.32	$ 2.56	$ 17.88
067-0810-049-0000	RESIDENTIAL	$ 15.32	$ 2.56	$ 17.88
067-0810-050-0000	RESIDENTIAL	$ 15.32	$ 2.56	$ 17.88
067-0810-051-0000	RESIDENTIAL	$ 15.32	$ 2.56	$ 17.88
067-0810-052-0000	RESIDENTIAL	$ 15.32	$ 2.56	$ 17.88
067-0810-053-0000	RESIDENTIAL	$ 15.32	$ 2.56	$ 17.88
067-0810-054-0000	RESIDENTIAL	$ 15.32	$ 2.56	$ 17.88
067-0810-055-0000	RESIDENTIAL	$ 15.32	$ 2.56	$ 17.88
067-0810-056-0000	RESIDENTIAL	$ 15.32	$ 2.56	$ 17.88
067-0810-057-0000	RESIDENTIAL	$ 15.32	$ 2.56	$ 17.88
067-0820-001-0000	RESIDENTIAL	$ 15.32	$ 2.56	$ 17.88
067-0820-002-0000	RESIDENTIAL	$ 15.32	$ 2.56	$ 17.88
067-0820-003-0000	RESIDENTIAL	$ 15.32	$ 2.56	$ 17.88
067-0820-004-0000	RESIDENTIAL	$ 15.32	$ 2.56	$ 17.88
067-0820-005-0000	RESIDENTIAL	$ 15.32	$ 2.56	$ 17.88
067-0820-006-0000	RESIDENTIAL	$ 15.32	$ 2.56	$ 17.88
067-0820-007-0000	RESIDENTIAL	$ 15.32	$ 2.56	$ 17.88
067-0820-008-0000	RESIDENTIAL	$ 15.32	$ 2.56	$ 17.88
067-0820-009-0000	RESIDENTIAL	$ 15.32	$ 2.56	$ 17.88
067-0820-010-0000	RESIDENTIAL	$ 15.32	$ 2.56	$ 17.88
067-0820-011-0000	RESIDENTIAL	$ 15.32	$ 2.56	$ 17.88
067-0820-012-0000	RESIDENTIAL	$ 15.32	$ 2.56	$ 17.88
067-0820-013-0000	RESIDENTIAL	$ 15.32	$ 2.56	$ 17.88
067-0820-014-0000	RESIDENTIAL	$ 15.32	$ 2.56	$ 17.88
067-0820-015-0000	RESIDENTIAL	$ 15.32	$ 2.56	$ 17.88
067-0820-016-0000	RESIDENTIAL	$ 15.32	$ 2.56	$ 17.88
067-0820-017-0000	RESIDENTIAL	$ 15.32	$ 2.56	$ 17.88
067-0820-018-0000	RESIDENTIAL	$ 15.32	$ 2.56	$ 17.88
067-0820-019-0000	RESIDENTIAL	$ 15.32	$ 2.56	$ 17.88
067-0820-020-0000	RESIDENTIAL	$ 15.32	$ 2.56	$ 17.88
067-0820-021-0000	RESIDENTIAL	$ 15.32	$ 2.56	$ 17.88
067-0820-022-0000	RESIDENTIAL	$ 15.32	$ 2.56	$ 17.88
067-0820-023-0000	RESIDENTIAL	$ 15.32	$ 2.56	$ 17.88
067-0820-024-0000	RESIDENTIAL	$ 15.32	$ 2.56	$ 17.88

City of Rancho Cordova
Lighting District No. 2012-1
Fiscal Year 2021-22 Assessment Roll

APN	District Classification	Street Light Charge	Safety Light Charge	Total Assessment
067-0820-025-0000	RESIDENTIAL	$ 15.32	$ 2.56	$ 17.88
067-0820-026-0000	RESIDENTIAL	$ 15.32	$ 2.56	$ 17.88
067-0820-027-0000	RESIDENTIAL	$ 15.32	$ 2.56	$ 17.88
067-0820-028-0000	RESIDENTIAL	$ 15.32	$ 2.56	$ 17.88
067-0820-029-0000	RESIDENTIAL	$ 15.32	$ 2.56	$ 17.88
067-0820-030-0000	RESIDENTIAL	$ 15.32	$ 2.56	$ 17.88
067-0820-031-0000	RESIDENTIAL	$ 15.32	$ 2.56	$ 17.88
067-0820-032-0000	RESIDENTIAL	$ 15.32	$ 2.56	$ 17.88
067-0820-033-0000	RESIDENTIAL	$ 15.32	$ 2.56	$ 17.88
067-0820-034-0000	RESIDENTIAL	$ 15.32	$ 2.56	$ 17.88
067-0820-035-0000	RESIDENTIAL	$ 15.32	$ 2.56	$ 17.88
067-0820-036-0000	RESIDENTIAL	$ 15.32	$ 2.56	$ 17.88
067-0820-037-0000	RESIDENTIAL	$ 15.32	$ 2.56	$ 17.88
067-0820-038-0000	RESIDENTIAL	$ 15.32	$ 2.56	$ 17.88
067-0820-039-0000	RESIDENTIAL	$ 15.32	$ 2.56	$ 17.88
067-0820-040-0000	RESIDENTIAL	$ 15.32	$ 2.56	$ 17.88
067-0820-041-0000	RESIDENTIAL	$ 15.32	$ 2.56	$ 17.88
067-0820-042-0000	RESIDENTIAL	$ 15.32	$ 2.56	$ 17.88
067-0820-043-0000	RESIDENTIAL	$ 15.32	$ 2.56	$ 17.88
067-0820-044-0000	RESIDENTIAL	$ 15.32	$ 2.56	$ 17.88
067-0820-045-0000	RESIDENTIAL	$ 15.32	$ 2.56	$ 17.88
067-0820-046-0000	RESIDENTIAL	$ 15.32	$ 2.56	$ 17.88
067-0820-047-0000	RESIDENTIAL	$ 15.32	$ 2.56	$ 17.88
067-0820-048-0000	RESIDENTIAL	$ 15.32	$ 2.56	$ 17.88
067-0820-049-0000	RESIDENTIAL	$ 15.32	$ 2.56	$ 17.88
067-0820-050-0000	RESIDENTIAL	$ 15.32	$ 2.56	$ 17.88
067-0820-051-0000	RESIDENTIAL	$ 15.32	$ 2.56	$ 17.88
067-0820-052-0000	RESIDENTIAL	$ 15.32	$ 2.56	$ 17.88
067-0820-053-0000	RESIDENTIAL	$ 15.32	$ 2.56	$ 17.88
067-0820-054-0000	RESIDENTIAL	$ 15.32	$ 2.56	$ 17.88
067-0820-055-0000	RESIDENTIAL	$ 15.32	$ 2.56	$ 17.88
067-0820-056-0000	RESIDENTIAL	$ 15.32	$ 2.56	$ 17.88
067-0820-057-0000	RESIDENTIAL	$ 15.32	$ 2.56	$ 17.88
067-0820-058-0000	RESIDENTIAL	$ 15.32	$ 2.56	$ 17.88
067-0830-001-0000	RESIDENTIAL	$ 15.32	$ 2.56	$ 17.88
067-0830-002-0000	RESIDENTIAL	$ 15.32	$ 2.56	$ 17.88
067-0830-003-0000	RESIDENTIAL	$ 15.32	$ 2.56	$ 17.88
067-0830-004-0000	RESIDENTIAL	$ 15.32	$ 2.56	$ 17.88
067-0830-005-0000	RESIDENTIAL	$ 15.32	$ 2.56	$ 17.88
067-0830-006-0000	RESIDENTIAL	$ 15.32	$ 2.56	$ 17.88
067-0830-007-0000	RESIDENTIAL	$ 15.32	$ 2.56	$ 17.88
067-0830-008-0000	RESIDENTIAL	$ 15.32	$ 2.56	$ 17.88
067-0830-009-0000	RESIDENTIAL	$ 15.32	$ 2.56	$ 17.88
067-0830-010-0000	RESIDENTIAL	$ 15.32	$ 2.56	$ 17.88

City of Rancho Cordova
Lighting District No. 2012-1
Fiscal Year 2021-22 Assessment Roll

APN	District Classification	Street Light Charge	Safety Light Charge	Total Assessment
067-0830-011-0000	RESIDENTIAL	$ 15.32	$ 2.56	$ 17.88
067-0830-012-0000	RESIDENTIAL	$ 15.32	$ 2.56	$ 17.88
067-0830-013-0000	RESIDENTIAL	$ 15.32	$ 2.56	$ 17.88
067-0830-014-0000	RESIDENTIAL	$ 15.32	$ 2.56	$ 17.88
067-0830-015-0000	RESIDENTIAL	$ 15.32	$ 2.56	$ 17.88
067-0830-016-0000	RESIDENTIAL	$ 15.32	$ 2.56	$ 17.88
067-0830-017-0000	RESIDENTIAL	$ 15.32	$ 2.56	$ 17.88
067-0830-018-0000	RESIDENTIAL	$ 15.32	$ 2.56	$ 17.88
067-0830-019-0000	RESIDENTIAL	$ 15.32	$ 2.56	$ 17.88
067-0830-020-0000	RESIDENTIAL	$ 15.32	$ 2.56	$ 17.88
067-0830-021-0000	RESIDENTIAL	$ 15.32	$ 2.56	$ 17.88
067-0830-022-0000	RESIDENTIAL	$ 15.32	$ 2.56	$ 17.88
067-0830-023-0000	RESIDENTIAL	$ 15.32	$ 2.56	$ 17.88
067-0830-024-0000	RESIDENTIAL	$ 15.32	$ 2.56	$ 17.88
067-0830-025-0000	RESIDENTIAL	$ 15.32	$ 2.56	$ 17.88
067-0830-026-0000	RESIDENTIAL	$ 15.32	$ 2.56	$ 17.88
067-0830-027-0000	RESIDENTIAL	$ 15.32	$ 2.56	$ 17.88
067-0830-028-0000	RESIDENTIAL	$ 15.32	$ 2.56	$ 17.88
067-0830-029-0000	RESIDENTIAL	$ 15.32	$ 2.56	$ 17.88
067-0830-030-0000	RESIDENTIAL	$ 15.32	$ 2.56	$ 17.88
067-0830-031-0000	RESIDENTIAL	$ 15.32	$ 2.56	$ 17.88
067-0830-032-0000	RESIDENTIAL	$ 15.32	$ 2.56	$ 17.88
067-0830-033-0000	RESIDENTIAL	$ 15.32	$ 2.56	$ 17.88
067-0830-034-0000	RESIDENTIAL	$ 15.32	$ 2.56	$ 17.88
067-0830-035-0000	RESIDENTIAL	$ 15.32	$ 2.56	$ 17.88
067-0830-036-0000	RESIDENTIAL	$ 15.32	$ 2.56	$ 17.88
067-0830-037-0000	RESIDENTIAL	$ 15.32	$ 2.56	$ 17.88
067-0830-038-0000	RESIDENTIAL	$ 15.32	$ 2.56	$ 17.88
067-0830-039-0000	RESIDENTIAL	$ 15.32	$ 2.56	$ 17.88
067-0830-040-0000	RESIDENTIAL	$ 15.32	$ 2.56	$ 17.88
067-0830-041-0000	RESIDENTIAL	$ 15.32	$ 2.56	$ 17.88
067-0830-042-0000	RESIDENTIAL	$ 15.32	$ 2.56	$ 17.88
067-0830-043-0000	RESIDENTIAL	$ 15.32	$ 2.56	$ 17.88
067-0830-044-0000	RESIDENTIAL	$ 15.32	$ 2.56	$ 17.88
067-0830-045-0000	RESIDENTIAL	$ 15.32	$ 2.56	$ 17.88
067-0830-046-0000	RESIDENTIAL	$ 15.32	$ 2.56	$ 17.88
067-0830-047-0000	RESIDENTIAL	$ 15.32	$ 2.56	$ 17.88
067-0830-048-0000	RESIDENTIAL	$ 15.32	$ 2.56	$ 17.88
067-0830-049-0000	RESIDENTIAL	$ 15.32	$ 2.56	$ 17.88
067-0830-050-0000	RESIDENTIAL	$ 15.32	$ 2.56	$ 17.88
067-0830-051-0000	RESIDENTIAL	$ 15.32	$ 2.56	$ 17.88
067-0830-052-0000	RESIDENTIAL	$ 15.32	$ 2.56	$ 17.88
067-0830-053-0000	RESIDENTIAL	$ 15.32	$ 2.56	$ 17.88
067-0830-054-0000	RESIDENTIAL	$ 15.32	$ 2.56	$ 17.88

City of Rancho Cordova
Lighting District No. 2012-1
Fiscal Year 2021-22 Assessment Roll

APN	District Classification	Street Light Charge	Safety Light Charge	Total Assessment
067-0830-055-0000	RESIDENTIAL	$ 15.32	$ 2.56	$ 17.88
067-0830-056-0000	RESIDENTIAL	$ 15.32	$ 2.56	$ 17.88
067-0830-057-0000	RESIDENTIAL	$ 15.32	$ 2.56	$ 17.88
067-0830-058-0000	RESIDENTIAL	$ 15.32	$ 2.56	$ 17.88
067-0830-059-0000	RESIDENTIAL	$ 15.32	$ 2.56	$ 17.88
067-0830-060-0000	RESIDENTIAL	$ 15.32	$ 2.56	$ 17.88
067-0830-061-0000	RESIDENTIAL	$ 15.32	$ 2.56	$ 17.88
067-0830-062-0000	RESIDENTIAL	$ 15.32	$ 2.56	$ 17.88
067-0830-063-0000	RESIDENTIAL	$ 15.32	$ 2.56	$ 17.88
067-0830-064-0000	RESIDENTIAL	$ 15.32	$ 2.56	$ 17.88
067-0830-065-0000	RESIDENTIAL	$ 15.32	$ 2.56	$ 17.88
067-0830-066-0000	RESIDENTIAL	$ 15.32	$ 2.56	$ 17.88
067-0830-067-0000	RESIDENTIAL	$ 15.32	$ 2.56	$ 17.88
067-0830-068-0000	RESIDENTIAL	$ 15.32	$ 2.56	$ 17.88
067-0830-069-0000	RESIDENTIAL	$ 15.32	$ 2.56	$ 17.88
067-0830-070-0000	RESIDENTIAL	$ 15.32	$ 2.56	$ 17.88
067-0830-071-0000	RESIDENTIAL	$ 15.32	$ 2.56	$ 17.88
067-0830-072-0000	RESIDENTIAL	$ 15.32	$ 2.56	$ 17.88
067-0830-073-0000	RESIDENTIAL	$ 15.32	$ 2.56	$ 17.88
067-0830-074-0000	RESIDENTIAL	$ 15.32	$ 2.56	$ 17.88
067-0830-075-0000	RESIDENTIAL	$ 15.32	$ 2.56	$ 17.88
067-0830-076-0000	RESIDENTIAL	$ 15.32	$ 2.56	$ 17.88
067-0830-077-0000	RESIDENTIAL	$ 15.32	$ 2.56	$ 17.88
067-0830-078-0000	RESIDENTIAL	$ 15.32	$ 2.56	$ 17.88
067-0830-079-0000	RESIDENTIAL	$ 15.32	$ 2.56	$ 17.88
067-0830-080-0000	RESIDENTIAL	$ 15.32	$ 2.56	$ 17.88
067-0840-001-0000	RESIDENTIAL	$ 15.32	$ 2.56	$ 17.88
067-0840-002-0000	RESIDENTIAL	$ 15.32	$ 2.56	$ 17.88
067-0840-003-0000	RESIDENTIAL	$ 15.32	$ 2.56	$ 17.88
067-0840-004-0000	RESIDENTIAL	$ 15.32	$ 2.56	$ 17.88
067-0840-005-0000	RESIDENTIAL	$ 15.32	$ 2.56	$ 17.88
067-0840-006-0000	RESIDENTIAL	$ 15.32	$ 2.56	$ 17.88
067-0840-007-0000	RESIDENTIAL	$ 15.32	$ 2.56	$ 17.88
067-0840-008-0000	RESIDENTIAL	$ 15.32	$ 2.56	$ 17.88
067-0840-009-0000	RESIDENTIAL	$ 15.32	$ 2.56	$ 17.88
067-0840-010-0000	RESIDENTIAL	$ 15.32	$ 2.56	$ 17.88
067-0840-011-0000	RESIDENTIAL	$ 15.32	$ 2.56	$ 17.88
067-0840-012-0000	RESIDENTIAL	$ 15.32	$ 2.56	$ 17.88
067-0840-013-0000	RESIDENTIAL	$ 15.32	$ 2.56	$ 17.88
067-0840-014-0000	RESIDENTIAL	$ 15.32	$ 2.56	$ 17.88
067-0840-015-0000	RESIDENTIAL	$ 15.32	$ 2.56	$ 17.88
067-0840-016-0000	RESIDENTIAL	$ 15.32	$ 2.56	$ 17.88
067-0840-017-0000	RESIDENTIAL	$ 15.32	$ 2.56	$ 17.88
067-0840-018-0000	RESIDENTIAL	$ 15.32	$ 2.56	$ 17.88

City of Rancho Cordova
Lighting District No. 2012-1
Fiscal Year 2021-22 Assessment Roll

APN	District Classification	Street Light Charge	Safety Light Charge	Total Assessment
067-0840-019-0000	RESIDENTIAL	$ 15.32	$ 2.56	$ 17.88
067-0840-020-0000	RESIDENTIAL	$ 15.32	$ 2.56	$ 17.88
067-0840-021-0000	RESIDENTIAL	$ 15.32	$ 2.56	$ 17.88
067-0840-022-0000	RESIDENTIAL	$ 15.32	$ 2.56	$ 17.88
067-0840-023-0000	RESIDENTIAL	$ 15.32	$ 2.56	$ 17.88
067-0840-024-0000	RESIDENTIAL	$ 15.32	$ 2.56	$ 17.88
067-0840-025-0000	RESIDENTIAL	$ 15.32	$ 2.56	$ 17.88
067-0840-026-0000	RESIDENTIAL	$ 15.32	$ 2.56	$ 17.88
067-0840-027-0000	RESIDENTIAL	$ 15.32	$ 2.56	$ 17.88
067-0840-028-0000	RESIDENTIAL	$ 15.32	$ 2.56	$ 17.88
067-0840-029-0000	RESIDENTIAL	$ 15.32	$ 2.56	$ 17.88
067-0840-030-0000	RESIDENTIAL	$ 15.32	$ 2.56	$ 17.88
067-0840-031-0000	RESIDENTIAL	$ 15.32	$ 2.56	$ 17.88
067-0840-032-0000	RESIDENTIAL	$ 15.32	$ 2.56	$ 17.88
067-0840-033-0000	RESIDENTIAL	$ 15.32	$ 2.56	$ 17.88
067-0840-034-0000	RESIDENTIAL	$ 15.32	$ 2.56	$ 17.88
067-0840-035-0000	RESIDENTIAL	$ 15.32	$ 2.56	$ 17.88
067-0840-036-0000	RESIDENTIAL	$ 15.32	$ 2.56	$ 17.88
067-0840-037-0000	RESIDENTIAL	$ 15.32	$ 2.56	$ 17.88
067-0840-038-0000	RESIDENTIAL	$ 15.32	$ 2.56	$ 17.88
067-0840-039-0000	RESIDENTIAL	$ 15.32	$ 2.56	$ 17.88
067-0840-040-0000	RESIDENTIAL	$ 15.32	$ 2.56	$ 17.88
067-0840-041-0000	RESIDENTIAL	$ 15.32	$ 2.56	$ 17.88
067-0840-042-0000	RESIDENTIAL	$ 15.32	$ 2.56	$ 17.88
067-0840-043-0000	RESIDENTIAL	$ 15.32	$ 2.56	$ 17.88
067-0840-044-0000	RESIDENTIAL	$ 15.32	$ 2.56	$ 17.88
067-0840-045-0000	RESIDENTIAL	$ 15.32	$ 2.56	$ 17.88
067-0840-046-0000	RESIDENTIAL	$ 15.32	$ 2.56	$ 17.88
067-0840-047-0000	RESIDENTIAL	$ 15.32	$ 2.56	$ 17.88
067-0840-048-0000	RESIDENTIAL	$ 15.32	$ 2.56	$ 17.88
067-0840-049-0000	RESIDENTIAL	$ 15.32	$ 2.56	$ 17.88
067-0840-050-0000	RESIDENTIAL	$ 15.32	$ 2.56	$ 17.88
067-0840-051-0000	RESIDENTIAL	$ 15.32	$ 2.56	$ 17.88
067-0840-052-0000	RESIDENTIAL	$ 15.32	$ 2.56	$ 17.88
067-0840-053-0000	RESIDENTIAL	$ 15.32	$ 2.56	$ 17.88
067-0840-054-0000	RESIDENTIAL	$ 15.32	$ 2.56	$ 17.88
067-0840-055-0000	RESIDENTIAL	$ 15.32	$ 2.56	$ 17.88
067-0840-056-0000	RESIDENTIAL	$ 15.32	$ 2.56	$ 17.88
067-0840-057-0000	RESIDENTIAL	$ 15.32	$ 2.56	$ 17.88
067-0840-058-0000	RESIDENTIAL	$ 15.32	$ 2.56	$ 17.88
067-0840-059-0000	RESIDENTIAL	$ 15.32	$ 2.56	$ 17.88
067-0840-060-0000	RESIDENTIAL	$ 15.32	$ 2.56	$ 17.88
067-0840-061-0000	RESIDENTIAL	$ 15.32	$ 2.56	$ 17.88
067-0840-062-0000	RESIDENTIAL	$ 15.32	$ 2.56	$ 17.88

City of Rancho Cordova
Lighting District No. 2012-1
Fiscal Year 2021-22 Assessment Roll

APN	District Classification	Street Light Charge	Safety Light Charge	Total Assessment
067-0840-063-0000	RESIDENTIAL	$ 15.32	$ 2.56	$ 17.88
067-0840-064-0000	RESIDENTIAL	$ 15.32	$ 2.56	$ 17.88
067-0840-065-0000	RESIDENTIAL	$ 15.32	$ 2.56	$ 17.88
067-0840-066-0000	RESIDENTIAL	$ 15.32	$ 2.56	$ 17.88
067-0840-067-0000	RESIDENTIAL	$ 15.32	$ 2.56	$ 17.88
067-0840-068-0000	RESIDENTIAL	$ 15.32	$ 2.56	$ 17.88
067-0840-069-0000	RESIDENTIAL	$ 15.32	$ 2.56	$ 17.88
067-0840-070-0000	RESIDENTIAL	$ 15.32	$ 2.56	$ 17.88
067-0840-071-0000	RESIDENTIAL	$ 15.32	$ 2.56	$ 17.88
067-0840-072-0000	RESIDENTIAL	$ 15.32	$ 2.56	$ 17.88
067-0840-073-0000	RESIDENTIAL	$ 15.32	$ 2.56	$ 17.88
067-0840-074-0000	RESIDENTIAL	$ 15.32	$ 2.56	$ 17.88
067-0840-075-0000	RESIDENTIAL	$ 15.32	$ 2.56	$ 17.88
067-0840-076-0000	RESIDENTIAL	$ 15.32	$ 2.56	$ 17.88
067-0840-077-0000	RESIDENTIAL	$ 15.32	$ 2.56	$ 17.88
067-0840-078-0000	RESIDENTIAL	$ 15.32	$ 2.56	$ 17.88
067-0840-079-0000	RESIDENTIAL	$ 15.32	$ 2.56	$ 17.88
067-0840-080-0000	RESIDENTIAL	$ 15.32	$ 2.56	$ 17.88
067-0840-081-0000	RESIDENTIAL	$ 15.32	$ 2.56	$ 17.88
067-0840-082-0000	RESIDENTIAL	$ 15.32	$ 2.56	$ 17.88
067-0840-083-0000	RESIDENTIAL	$ 15.32	$ 2.56	$ 17.88
067-0840-084-0000	RESIDENTIAL	$ 15.32	$ 2.56	$ 17.88
067-0840-085-0000	RESIDENTIAL	$ 15.32	$ 2.56	$ 17.88
067-0840-086-0000	RESIDENTIAL	$ 15.32	$ 2.56	$ 17.88
067-0840-087-0000	RESIDENTIAL	$ 15.32	$ 2.56	$ 17.88
067-0840-088-0000	RESIDENTIAL	$ 15.32	$ 2.56	$ 17.88
067-0840-089-0000	RESIDENTIAL	$ 15.32	$ 2.56	$ 17.88
067-0840-090-0000	RESIDENTIAL	$ 15.32	$ 2.56	$ 17.88
067-0840-091-0000	RESIDENTIAL	$ 15.32	$ 2.56	$ 17.88
067-0840-092-0000	RESIDENTIAL	$ 15.32	$ 2.56	$ 17.88
067-0840-093-0000	RESIDENTIAL	$ 15.32	$ 2.56	$ 17.88
067-0840-094-0000	RESIDENTIAL	$ 15.32	$ 2.56	$ 17.88
067-0840-095-0000	RESIDENTIAL	$ 15.32	$ 2.56	$ 17.88
067-0840-096-0000	RESIDENTIAL	$ 15.32	$ 2.56	$ 17.88
067-0840-097-0000	RESIDENTIAL	$ 15.32	$ 2.56	$ 17.88
067-0840-098-0000	RESIDENTIAL	$ 15.32	$ 2.56	$ 17.88
067-0840-099-0000	RESIDENTIAL	$ 15.32	$ 2.56	$ 17.88
067-0840-100-0000	RESIDENTIAL	$ 15.32	$ 2.56	$ 17.88
067-0840-101-0000	RESIDENTIAL	$ 15.32	$ 2.56	$ 17.88
067-0840-102-0000	RESIDENTIAL	$ 15.32	$ 2.56	$ 17.88
067-0840-103-0000	RESIDENTIAL	$ 15.32	$ 2.56	$ 17.88
067-0840-104-0000	RESIDENTIAL	$ 15.32	$ 2.56	$ 17.88
067-0840-105-0000	RESIDENTIAL	$ 15.32	$ 2.56	$ 17.88
067-0840-106-0000	RESIDENTIAL	$ 15.32	$ 2.56	$ 17.88

City of Rancho Cordova
Lighting District No. 2012-1
Fiscal Year 2021-22 Assessment Roll

APN	District Classification	Street Light Charge	Safety Light Charge	Total Assessment
067-0840-107-0000	RESIDENTIAL	$ 15.32	$ 2.56	$ 17.88
067-0840-108-0000	RESIDENTIAL	$ 15.32	$ 2.56	$ 17.88
067-0840-109-0000	RESIDENTIAL	$ 15.32	$ 2.56	$ 17.88
067-0840-110-0000	RESIDENTIAL	$ 15.32	$ 2.56	$ 17.88
067-0840-111-0000	RESIDENTIAL	$ 15.32	$ 2.56	$ 17.88
067-0840-112-0000	RESIDENTIAL	$ 15.32	$ 2.56	$ 17.88
067-0840-113-0000	RESIDENTIAL	$ 15.32	$ 2.56	$ 17.88
067-0840-114-0000	RESIDENTIAL	$ 15.32	$ 2.56	$ 17.88
067-0840-115-0000	RESIDENTIAL	$ 15.32	$ 2.56	$ 17.88
067-0840-116-0000	RESIDENTIAL	$ 15.32	$ 2.56	$ 17.88
067-0840-117-0000	RESIDENTIAL	$ 15.32	$ 2.56	$ 17.88
067-0850-001-0000	RESIDENTIAL	$ 15.32	$ 2.56	$ 17.88
067-0850-002-0000	RESIDENTIAL	$ 15.32	$ 2.56	$ 17.88
067-0850-003-0000	RESIDENTIAL	$ 15.32	$ 2.56	$ 17.88
067-0850-004-0000	RESIDENTIAL	$ 15.32	$ 2.56	$ 17.88
067-0850-005-0000	RESIDENTIAL	$ 15.32	$ 2.56	$ 17.88
067-0850-006-0000	RESIDENTIAL	$ 15.32	$ 2.56	$ 17.88
067-0850-007-0000	RESIDENTIAL	$ 15.32	$ 2.56	$ 17.88
067-0850-008-0000	RESIDENTIAL	$ 15.32	$ 2.56	$ 17.88
067-0850-009-0000	RESIDENTIAL	$ 15.32	$ 2.56	$ 17.88
067-0850-010-0000	RESIDENTIAL	$ 15.32	$ 2.56	$ 17.88
067-0850-011-0000	RESIDENTIAL	$ 15.32	$ 2.56	$ 17.88
067-0850-012-0000	RESIDENTIAL	$ 15.32	$ 2.56	$ 17.88
067-0850-013-0000	RESIDENTIAL	$ 15.32	$ 2.56	$ 17.88
067-0850-014-0000	RESIDENTIAL	$ 15.32	$ 2.56	$ 17.88
067-0850-015-0000	RESIDENTIAL	$ 15.32	$ 2.56	$ 17.88
067-0850-016-0000	RESIDENTIAL	$ 15.32	$ 2.56	$ 17.88
067-0850-017-0000	RESIDENTIAL	$ 15.32	$ 2.56	$ 17.88
067-0850-018-0000	RESIDENTIAL	$ 15.32	$ 2.56	$ 17.88
067-0850-019-0000	RESIDENTIAL	$ 15.32	$ 2.56	$ 17.88
067-0850-020-0000	RESIDENTIAL	$ 15.32	$ 2.56	$ 17.88
067-0850-021-0000	RESIDENTIAL	$ 15.32	$ 2.56	$ 17.88
067-0850-022-0000	RESIDENTIAL	$ 15.32	$ 2.56	$ 17.88
067-0850-023-0000	RESIDENTIAL	$ 15.32	$ 2.56	$ 17.88
067-0850-024-0000	RESIDENTIAL	$ 15.32	$ 2.56	$ 17.88
067-0850-025-0000	RESIDENTIAL	$ 15.32	$ 2.56	$ 17.88
067-0850-026-0000	RESIDENTIAL	$ 15.32	$ 2.56	$ 17.88
067-0850-027-0000	RESIDENTIAL	$ 15.32	$ 2.56	$ 17.88
067-0850-028-0000	RESIDENTIAL	$ 15.32	$ 2.56	$ 17.88
067-0850-029-0000	RESIDENTIAL	$ 15.32	$ 2.56	$ 17.88
067-0850-030-0000	RESIDENTIAL	$ 15.32	$ 2.56	$ 17.88
067-0850-031-0000	RESIDENTIAL	$ 15.32	$ 2.56	$ 17.88
067-0850-032-0000	RESIDENTIAL	$ 15.32	$ 2.56	$ 17.88
067-0850-033-0000	RESIDENTIAL	$ 15.32	$ 2.56	$ 17.88

City of Rancho Cordova
Lighting District No. 2012-1
Fiscal Year 2021-22 Assessment Roll

APN	District Classification	Street Light Charge	Safety Light Charge	Total Assessment
067-0850-034-0000	RESIDENTIAL	$ 15.32	$ 2.56	$ 17.88
067-0850-035-0000	RESIDENTIAL	$ 15.32	$ 2.56	$ 17.88
067-0850-036-0000	RESIDENTIAL	$ 15.32	$ 2.56	$ 17.88
067-0850-037-0000	RESIDENTIAL	$ 15.32	$ 2.56	$ 17.88
067-0850-038-0000	RESIDENTIAL	$ 15.32	$ 2.56	$ 17.88
067-0850-039-0000	RESIDENTIAL	$ 15.32	$ 2.56	$ 17.88
067-0850-040-0000	RESIDENTIAL	$ 15.32	$ 2.56	$ 17.88
067-0850-041-0000	RESIDENTIAL	$ 15.32	$ 2.56	$ 17.88
067-0850-042-0000	RESIDENTIAL	$ 15.32	$ 2.56	$ 17.88
067-0850-043-0000	RESIDENTIAL	$ 15.32	$ 2.56	$ 17.88
067-0850-044-0000	RESIDENTIAL	$ 15.32	$ 2.56	$ 17.88
067-0850-045-0000	RESIDENTIAL	$ 15.32	$ 2.56	$ 17.88
067-0850-046-0000	RESIDENTIAL	$ 15.32	$ 2.56	$ 17.88
067-0850-047-0000	RESIDENTIAL	$ 15.32	$ 2.56	$ 17.88
067-0850-048-0000	RESIDENTIAL	$ 15.32	$ 2.56	$ 17.88
067-0850-049-0000	RESIDENTIAL	$ 15.32	$ 2.56	$ 17.88
067-0850-050-0000	RESIDENTIAL	$ 15.32	$ 2.56	$ 17.88
067-0850-051-0000	RESIDENTIAL	$ 15.32	$ 2.56	$ 17.88
067-0850-052-0000	RESIDENTIAL	$ 15.32	$ 2.56	$ 17.88
067-0850-053-0000	RESIDENTIAL	$ 15.32	$ 2.56	$ 17.88
067-0850-054-0000	RESIDENTIAL	$ 15.32	$ 2.56	$ 17.88
067-0850-055-0000	RESIDENTIAL	$ 15.32	$ 2.56	$ 17.88
067-0850-059-0000	RESIDENTIAL	$ 15.32	$ 2.56	$ 17.88
067-0850-060-0000	RESIDENTIAL	$ 15.32	$ 2.56	$ 17.88
067-0850-061-0000	RESIDENTIAL	$ 15.32	$ 2.56	$ 17.88
067-0850-062-0000	RESIDENTIAL	$ 15.32	$ 2.56	$ 17.88
067-0850-063-0000	RESIDENTIAL	$ 15.32	$ 2.56	$ 17.88
067-0850-064-0000	RESIDENTIAL	$ 15.32	$ 2.56	$ 17.88
067-0850-065-0000	RESIDENTIAL	$ 15.32	$ 2.56	$ 17.88
067-0850-066-0000	RESIDENTIAL	$ 15.32	$ 2.56	$ 17.88
067-0850-067-0000	RESIDENTIAL	$ 15.32	$ 2.56	$ 17.88
067-0850-068-0000	RESIDENTIAL	$ 15.32	$ 2.56	$ 17.88
067-0850-069-0000	RESIDENTIAL	$ 15.32	$ 2.56	$ 17.88
067-0850-070-0000	RESIDENTIAL	$ 15.32	$ 2.56	$ 17.88
067-0850-071-0000	RESIDENTIAL	$ 15.32	$ 2.56	$ 17.88
067-0850-072-0000	RESIDENTIAL	$ 15.32	$ 2.56	$ 17.88
067-0850-073-0000	RESIDENTIAL	$ 15.32	$ 2.56	$ 17.88
067-0850-074-0000	RESIDENTIAL	$ 15.32	$ 2.56	$ 17.88
067-0850-075-0000	RESIDENTIAL	$ 15.32	$ 2.56	$ 17.88
067-0850-076-0000	RESIDENTIAL	$ 15.32	$ 2.56	$ 17.88
067-0850-077-0000	RESIDENTIAL	$ 15.32	$ 2.56	$ 17.88
067-0850-078-0000	RESIDENTIAL	$ 15.32	$ 2.56	$ 17.88
067-0850-079-0000	RESIDENTIAL	$ 15.32	$ 2.56	$ 17.88
067-0850-080-0000	RESIDENTIAL	$ 15.32	$ 2.56	$ 17.88

City of Rancho Cordova
Lighting District No. 2012-1
Fiscal Year 2021-22 Assessment Roll

APN	District Classification	Street Light Charge	Safety Light Charge	Total Assessment
067-0850-085-0000	RESIDENTIAL	$ 15.32	$ 2.56	$ 17.88
067-0850-086-0000	RESIDENTIAL	$ 15.32	$ 2.56	$ 17.88
067-0850-087-0000	RESIDENTIAL	$ 15.32	$ 2.56	$ 17.88
067-0850-088-0000	RESIDENTIAL	$ 15.32	$ 2.56	$ 17.88
067-0850-089-0000	RESIDENTIAL	$ 15.32	$ 2.56	$ 17.88
067-0850-090-0000	RESIDENTIAL	$ 15.32	$ 2.56	$ 17.88
067-0850-091-0000	RESIDENTIAL	$ 15.32	$ 2.56	$ 17.88
067-0850-092-0000	RESIDENTIAL	$ 15.32	$ 2.56	$ 17.88
067-0850-094-0000	RESIDENTIAL	$ 15.32	$ 2.56	$ 17.88
067-0860-001-0000	RESIDENTIAL	$ 15.32	$ 2.56	$ 17.88
067-0860-002-0000	RESIDENTIAL	$ 15.32	$ 2.56	$ 17.88
067-0860-003-0000	RESIDENTIAL	$ 15.32	$ 2.56	$ 17.88
067-0860-004-0000	RESIDENTIAL	$ 15.32	$ 2.56	$ 17.88
067-0860-005-0000	RESIDENTIAL	$ 15.32	$ 2.56	$ 17.88
067-0860-006-0000	RESIDENTIAL	$ 15.32	$ 2.56	$ 17.88
067-0860-007-0000	RESIDENTIAL	$ 15.32	$ 2.56	$ 17.88
067-0860-008-0000	RESIDENTIAL	$ 15.32	$ 2.56	$ 17.88
067-0860-009-0000	RESIDENTIAL	$ 15.32	$ 2.56	$ 17.88
067-0860-010-0000	RESIDENTIAL	$ 15.32	$ 2.56	$ 17.88
067-0860-011-0000	RESIDENTIAL	$ 15.32	$ 2.56	$ 17.88
067-0860-012-0000	RESIDENTIAL	$ 15.32	$ 2.56	$ 17.88
067-0860-013-0000	RESIDENTIAL	$ 15.32	$ 2.56	$ 17.88
067-0860-014-0000	RESIDENTIAL	$ 15.32	$ 2.56	$ 17.88
067-0860-015-0000	RESIDENTIAL	$ 15.32	$ 2.56	$ 17.88
067-0860-016-0000	RESIDENTIAL	$ 15.32	$ 2.56	$ 17.88
067-0860-017-0000	RESIDENTIAL	$ 15.32	$ 2.56	$ 17.88
067-0860-018-0000	RESIDENTIAL	$ 15.32	$ 2.56	$ 17.88
067-0860-019-0000	RESIDENTIAL	$ 15.32	$ 2.56	$ 17.88
067-0860-020-0000	RESIDENTIAL	$ 15.32	$ 2.56	$ 17.88
067-0860-021-0000	RESIDENTIAL	$ 15.32	$ 2.56	$ 17.88
067-0860-022-0000	RESIDENTIAL	$ 15.32	$ 2.56	$ 17.88
067-0860-023-0000	RESIDENTIAL	$ 15.32	$ 2.56	$ 17.88
067-0860-024-0000	RESIDENTIAL	$ 15.32	$ 2.56	$ 17.88
067-0860-025-0000	RESIDENTIAL	$ 15.32	$ 2.56	$ 17.88
067-0860-026-0000	RESIDENTIAL	$ 15.32	$ 2.56	$ 17.88
067-0860-027-0000	RESIDENTIAL	$ 15.32	$ 2.56	$ 17.88
067-0860-028-0000	RESIDENTIAL	$ 15.32	$ 2.56	$ 17.88
067-0860-029-0000	RESIDENTIAL	$ 15.32	$ 2.56	$ 17.88
067-0860-030-0000	RESIDENTIAL	$ 15.32	$ 2.56	$ 17.88
067-0860-031-0000	RESIDENTIAL	$ 15.32	$ 2.56	$ 17.88
067-0860-032-0000	RESIDENTIAL	$ 15.32	$ 2.56	$ 17.88
067-0860-033-0000	RESIDENTIAL	$ 15.32	$ 2.56	$ 17.88
067-0860-034-0000	RESIDENTIAL	$ 15.32	$ 2.56	$ 17.88
067-0860-035-0000	RESIDENTIAL	$ 15.32	$ 2.56	$ 17.88

City of Rancho Cordova
Lighting District No. 2012-1
Fiscal Year 2021-22 Assessment Roll

APN	District Classification	Street Light Charge	Safety Light Charge	Total Assessment
067-0860-036-0000	RESIDENTIAL	$ 15.32	$ 2.56	$ 17.88
067-0860-037-0000	RESIDENTIAL	$ 15.32	$ 2.56	$ 17.88
067-0860-038-0000	RESIDENTIAL	$ 15.32	$ 2.56	$ 17.88
067-0860-039-0000	RESIDENTIAL	$ 15.32	$ 2.56	$ 17.88
067-0860-040-0000	RESIDENTIAL	$ 15.32	$ 2.56	$ 17.88
067-0860-041-0000	RESIDENTIAL	$ 15.32	$ 2.56	$ 17.88
067-0860-042-0000	RESIDENTIAL	$ 15.32	$ 2.56	$ 17.88
067-0860-043-0000	RESIDENTIAL	$ 15.32	$ 2.56	$ 17.88
067-0860-044-0000	RESIDENTIAL	$ 15.32	$ 2.56	$ 17.88
067-0860-045-0000	RESIDENTIAL	$ 15.32	$ 2.56	$ 17.88
067-0860-046-0000	RESIDENTIAL	$ 15.32	$ 2.56	$ 17.88
067-0860-047-0000	RESIDENTIAL	$ 15.32	$ 2.56	$ 17.88
067-0860-048-0000	RESIDENTIAL	$ 15.32	$ 2.56	$ 17.88
067-0860-049-0000	RESIDENTIAL	$ 15.32	$ 2.56	$ 17.88
067-0860-050-0000	RESIDENTIAL	$ 15.32	$ 2.56	$ 17.88
067-0860-051-0000	RESIDENTIAL	$ 15.32	$ 2.56	$ 17.88
067-0860-052-0000	RESIDENTIAL	$ 15.32	$ 2.56	$ 17.88
067-0860-053-0000	RESIDENTIAL	$ 15.32	$ 2.56	$ 17.88
067-0860-054-0000	RESIDENTIAL	$ 15.32	$ 2.56	$ 17.88
067-0860-055-0000	RESIDENTIAL	$ 15.32	$ 2.56	$ 17.88
067-0860-056-0000	RESIDENTIAL	$ 15.32	$ 2.56	$ 17.88
067-0860-057-0000	RESIDENTIAL	$ 15.32	$ 2.56	$ 17.88
067-0860-058-0000	RESIDENTIAL	$ 15.32	$ 2.56	$ 17.88
067-0860-059-0000	RESIDENTIAL	$ 15.32	$ 2.56	$ 17.88
067-0860-060-0000	RESIDENTIAL	$ 15.32	$ 2.56	$ 17.88
067-0860-061-0000	RESIDENTIAL	$ 15.32	$ 2.56	$ 17.88
067-0860-062-0000	RESIDENTIAL	$ 15.32	$ 2.56	$ 17.88
067-0860-063-0000	RESIDENTIAL	$ 15.32	$ 2.56	$ 17.88
067-0860-064-0000	RESIDENTIAL	$ 15.32	$ 2.56	$ 17.88
067-0860-065-0000	RESIDENTIAL	$ 15.32	$ 2.56	$ 17.88
067-0860-066-0000	RESIDENTIAL	$ 15.32	$ 2.56	$ 17.88
067-0860-067-0000	RESIDENTIAL	$ 15.32	$ 2.56	$ 17.88
067-0860-068-0000	RESIDENTIAL	$ 15.32	$ 2.56	$ 17.88
067-0860-069-0000	RESIDENTIAL	$ 15.32	$ 2.56	$ 17.88
067-0860-070-0000	RESIDENTIAL	$ 15.32	$ 2.56	$ 17.88
067-0860-071-0000	RESIDENTIAL	$ 15.32	$ 2.56	$ 17.88
067-0860-072-0000	RESIDENTIAL	$ 15.32	$ 2.56	$ 17.88
067-0860-073-0000	RESIDENTIAL	$ 15.32	$ 2.56	$ 17.88
067-0860-074-0000	RESIDENTIAL	$ 15.32	$ 2.56	$ 17.88
067-0860-075-0000	RESIDENTIAL	$ 15.32	$ 2.56	$ 17.88
067-0860-076-0000	RESIDENTIAL	$ 15.32	$ 2.56	$ 17.88
067-0860-077-0000	RESIDENTIAL	$ 15.32	$ 2.56	$ 17.88
067-0860-078-0000	RESIDENTIAL	$ 15.32	$ 2.56	$ 17.88
067-0860-079-0000	RESIDENTIAL	$ 15.32	$ 2.56	$ 17.88

City of Rancho Cordova
Lighting District No. 2012-1
Fiscal Year 2021-22 Assessment Roll

APN	District Classification	Street Light Charge	Safety Light Charge	Total Assessment
067-0860-080-0000	RESIDENTIAL	$ 15.32	$ 2.56	$ 17.88
067-0860-081-0000	RESIDENTIAL	$ 15.32	$ 2.56	$ 17.88
067-0860-082-0000	RESIDENTIAL	$ 15.32	$ 2.56	$ 17.88
067-0860-083-0000	RESIDENTIAL	$ 15.32	$ 2.56	$ 17.88
067-0860-084-0000	RESIDENTIAL	$ 15.32	$ 2.56	$ 17.88
067-0860-085-0000	RESIDENTIAL	$ 15.32	$ 2.56	$ 17.88
067-0860-086-0000	RESIDENTIAL	$ 15.32	$ 2.56	$ 17.88
067-0860-087-0000	RESIDENTIAL	$ 15.32	$ 2.56	$ 17.88
067-0860-088-0000	RESIDENTIAL	$ 15.32	$ 2.56	$ 17.88
067-0860-089-0000	RESIDENTIAL	$ 15.32	$ 2.56	$ 17.88
067-0860-090-0000	RESIDENTIAL	$ 15.32	$ 2.56	$ 17.88
067-0870-001-0000	RESIDENTIAL	$ 15.32	$ 2.56	$ 17.88
067-0870-002-0000	RESIDENTIAL	$ 15.32	$ 2.56	$ 17.88
067-0870-003-0000	RESIDENTIAL	$ 15.32	$ 2.56	$ 17.88
067-0870-004-0000	RESIDENTIAL	$ 15.32	$ 2.56	$ 17.88
067-0870-005-0000	RESIDENTIAL	$ 15.32	$ 2.56	$ 17.88
067-0870-006-0000	RESIDENTIAL	$ 15.32	$ 2.56	$ 17.88
067-0870-007-0000	RESIDENTIAL	$ 15.32	$ 2.56	$ 17.88
067-0870-008-0000	RESIDENTIAL	$ 15.32	$ 2.56	$ 17.88
067-0870-009-0000	RESIDENTIAL	$ 15.32	$ 2.56	$ 17.88
067-0870-010-0000	RESIDENTIAL	$ 15.32	$ 2.56	$ 17.88
067-0870-011-0000	RESIDENTIAL	$ 15.32	$ 2.56	$ 17.88
067-0870-012-0000	RESIDENTIAL	$ 15.32	$ 2.56	$ 17.88
067-0870-013-0000	RESIDENTIAL	$ 15.32	$ 2.56	$ 17.88
067-0870-014-0000	RESIDENTIAL	$ 15.32	$ 2.56	$ 17.88
067-0870-015-0000	RESIDENTIAL	$ 15.32	$ 2.56	$ 17.88
067-0870-016-0000	RESIDENTIAL	$ 15.32	$ 2.56	$ 17.88
067-0870-017-0000	RESIDENTIAL	$ 15.32	$ 2.56	$ 17.88
067-0870-018-0000	RESIDENTIAL	$ 15.32	$ 2.56	$ 17.88
067-0870-019-0000	RESIDENTIAL	$ 15.32	$ 2.56	$ 17.88
067-0870-020-0000	RESIDENTIAL	$ 15.32	$ 2.56	$ 17.88
067-0870-021-0000	RESIDENTIAL	$ 15.32	$ 2.56	$ 17.88
067-0870-022-0000	RESIDENTIAL	$ 15.32	$ 2.56	$ 17.88
067-0870-023-0000	RESIDENTIAL	$ 15.32	$ 2.56	$ 17.88
067-0870-024-0000	RESIDENTIAL	$ 15.32	$ 2.56	$ 17.88
067-0870-025-0000	RESIDENTIAL	$ 15.32	$ 2.56	$ 17.88
067-0870-026-0000	RESIDENTIAL	$ 15.32	$ 2.56	$ 17.88
067-0870-027-0000	RESIDENTIAL	$ 15.32	$ 2.56	$ 17.88
067-0870-028-0000	RESIDENTIAL	$ 15.32	$ 2.56	$ 17.88
067-0870-029-0000	RESIDENTIAL	$ 15.32	$ 2.56	$ 17.88
067-0870-030-0000	RESIDENTIAL	$ 15.32	$ 2.56	$ 17.88
067-0870-031-0000	RESIDENTIAL	$ 15.32	$ 2.56	$ 17.88
067-0870-032-0000	RESIDENTIAL	$ 15.32	$ 2.56	$ 17.88
067-0870-033-0000	RESIDENTIAL	$ 15.32	$ 2.56	$ 17.88

City of Rancho Cordova
Lighting District No. 2012-1
Fiscal Year 2021-22 Assessment Roll

APN	District Classification	Street Light Charge	Safety Light Charge	Total Assessment
067-0870-034-0000	RESIDENTIAL	$ 15.32	$ 2.56	$ 17.88
067-0870-035-0000	RESIDENTIAL	$ 15.32	$ 2.56	$ 17.88
067-0870-036-0000	RESIDENTIAL	$ 15.32	$ 2.56	$ 17.88
067-0870-037-0000	RESIDENTIAL	$ 15.32	$ 2.56	$ 17.88
067-0870-038-0000	RESIDENTIAL	$ 15.32	$ 2.56	$ 17.88
067-0870-039-0000	RESIDENTIAL	$ 15.32	$ 2.56	$ 17.88
067-0870-040-0000	RESIDENTIAL	$ 15.32	$ 2.56	$ 17.88
067-0870-041-0000	RESIDENTIAL	$ 15.32	$ 2.56	$ 17.88
067-0870-042-0000	RESIDENTIAL	$ 15.32	$ 2.56	$ 17.88
067-0870-043-0000	RESIDENTIAL	$ 15.32	$ 2.56	$ 17.88
067-0870-044-0000	RESIDENTIAL	$ 15.32	$ 2.56	$ 17.88
067-0870-045-0000	RESIDENTIAL	$ 15.32	$ 2.56	$ 17.88
067-0870-046-0000	RESIDENTIAL	$ 15.32	$ 2.56	$ 17.88
067-0870-047-0000	RESIDENTIAL	$ 15.32	$ 2.56	$ 17.88
067-0870-048-0000	RESIDENTIAL	$ 15.32	$ 2.56	$ 17.88
067-0870-049-0000	RESIDENTIAL	$ 15.32	$ 2.56	$ 17.88
067-0870-050-0000	RESIDENTIAL	$ 15.32	$ 2.56	$ 17.88
067-0870-051-0000	RESIDENTIAL	$ 15.32	$ 2.56	$ 17.88
067-0870-052-0000	RESIDENTIAL	$ 15.32	$ 2.56	$ 17.88
067-0870-053-0000	RESIDENTIAL	$ 15.32	$ 2.56	$ 17.88
067-0870-054-0000	RESIDENTIAL	$ 15.32	$ 2.56	$ 17.88
067-0870-055-0000	RESIDENTIAL	$ 15.32	$ 2.56	$ 17.88
067-0870-056-0000	RESIDENTIAL	$ 15.32	$ 2.56	$ 17.88
067-0870-057-0000	RESIDENTIAL	$ 15.32	$ 2.56	$ 17.88
067-0870-058-0000	RESIDENTIAL	$ 15.32	$ 2.56	$ 17.88
067-0870-059-0000	RESIDENTIAL	$ 15.32	$ 2.56	$ 17.88
067-0870-060-0000	RESIDENTIAL	$ 15.32	$ 2.56	$ 17.88
067-0870-061-0000	RESIDENTIAL	$ 15.32	$ 2.56	$ 17.88
067-0870-062-0000	RESIDENTIAL	$ 15.32	$ 2.56	$ 17.88
067-0870-063-0000	RESIDENTIAL	$ 15.32	$ 2.56	$ 17.88
067-0870-064-0000	RESIDENTIAL	$ 15.32	$ 2.56	$ 17.88
067-0870-065-0000	RESIDENTIAL	$ 15.32	$ 2.56	$ 17.88
067-0870-066-0000	RESIDENTIAL	$ 15.32	$ 2.56	$ 17.88
067-0880-001-0000	RESIDENTIAL	$ 15.32	$ 2.56	$ 17.88
067-0880-002-0000	RESIDENTIAL	$ 15.32	$ 2.56	$ 17.88
067-0880-003-0000	RESIDENTIAL	$ 15.32	$ 2.56	$ 17.88
067-0880-004-0000	RESIDENTIAL	$ 15.32	$ 2.56	$ 17.88
067-0880-005-0000	RESIDENTIAL	$ 15.32	$ 2.56	$ 17.88
067-0880-006-0000	RESIDENTIAL	$ 15.32	$ 2.56	$ 17.88
067-0880-007-0000	RESIDENTIAL	$ 15.32	$ 2.56	$ 17.88
067-0880-008-0000	RESIDENTIAL	$ 15.32	$ 2.56	$ 17.88
067-0880-009-0000	RESIDENTIAL	$ 15.32	$ 2.56	$ 17.88
067-0880-010-0000	RESIDENTIAL	$ 15.32	$ 2.56	$ 17.88
067-0880-011-0000	RESIDENTIAL	$ 15.32	$ 2.56	$ 17.88

City of Rancho Cordova
Lighting District No. 2012-1
Fiscal Year 2021-22 Assessment Roll

APN	District Classification	Street Light Charge	Safety Light Charge	Total Assessment
067-0880-012-0000	RESIDENTIAL	$ 15.32	$ 2.56	$ 17.88
067-0880-013-0000	RESIDENTIAL	$ 15.32	$ 2.56	$ 17.88
067-0880-014-0000	RESIDENTIAL	$ 15.32	$ 2.56	$ 17.88
067-0880-015-0000	RESIDENTIAL	$ 15.32	$ 2.56	$ 17.88
067-0880-016-0000	RESIDENTIAL	$ 15.32	$ 2.56	$ 17.88
067-0880-017-0000	RESIDENTIAL	$ 15.32	$ 2.56	$ 17.88
067-0880-018-0000	RESIDENTIAL	$ 15.32	$ 2.56	$ 17.88
067-0880-019-0000	RESIDENTIAL	$ 15.32	$ 2.56	$ 17.88
067-0880-020-0000	RESIDENTIAL	$ 15.32	$ 2.56	$ 17.88
067-0880-021-0000	RESIDENTIAL	$ 15.32	$ 2.56	$ 17.88
067-0880-022-0000	RESIDENTIAL	$ 15.32	$ 2.56	$ 17.88
067-0880-023-0000	RESIDENTIAL	$ 15.32	$ 2.56	$ 17.88
067-0880-024-0000	RESIDENTIAL	$ 15.32	$ 2.56	$ 17.88
067-0880-025-0000	RESIDENTIAL	$ 15.32	$ 2.56	$ 17.88
067-0880-026-0000	RESIDENTIAL	$ 15.32	$ 2.56	$ 17.88
067-0880-027-0000	RESIDENTIAL	$ 15.32	$ 2.56	$ 17.88
067-0880-028-0000	RESIDENTIAL	$ 15.32	$ 2.56	$ 17.88
067-0880-029-0000	RESIDENTIAL	$ 15.32	$ 2.56	$ 17.88
067-0880-030-0000	RESIDENTIAL	$ 15.32	$ 2.56	$ 17.88
067-0880-031-0000	RESIDENTIAL	$ 15.32	$ 2.56	$ 17.88
067-0880-032-0000	RESIDENTIAL	$ 15.32	$ 2.56	$ 17.88
067-0880-033-0000	RESIDENTIAL	$ 15.32	$ 2.56	$ 17.88
067-0880-034-0000	RESIDENTIAL	$ 15.32	$ 2.56	$ 17.88
067-0880-035-0000	RESIDENTIAL	$ 15.32	$ 2.56	$ 17.88
067-0880-036-0000	RESIDENTIAL	$ 15.32	$ 2.56	$ 17.88
067-0880-037-0000	RESIDENTIAL	$ 15.32	$ 2.56	$ 17.88
067-0880-038-0000	RESIDENTIAL	$ 15.32	$ 2.56	$ 17.88
067-0880-039-0000	RESIDENTIAL	$ 15.32	$ 2.56	$ 17.88
067-0880-040-0000	RESIDENTIAL	$ 15.32	$ 2.56	$ 17.88
067-0880-041-0000	RESIDENTIAL	$ 15.32	$ 2.56	$ 17.88
067-0880-042-0000	RESIDENTIAL	$ 15.32	$ 2.56	$ 17.88
067-0880-043-0000	RESIDENTIAL	$ 15.32	$ 2.56	$ 17.88
067-0880-044-0000	RESIDENTIAL	$ 15.32	$ 2.56	$ 17.88
067-0880-045-0000	RESIDENTIAL	$ 15.32	$ 2.56	$ 17.88
067-0880-046-0000	RESIDENTIAL	$ 15.32	$ 2.56	$ 17.88
067-0880-047-0000	RESIDENTIAL	$ 15.32	$ 2.56	$ 17.88
067-0880-048-0000	RESIDENTIAL	$ 15.32	$ 2.56	$ 17.88
067-0880-049-0000	RESIDENTIAL	$ 15.32	$ 2.56	$ 17.88
067-0880-050-0000	RESIDENTIAL	$ 15.32	$ 2.56	$ 17.88
067-0880-051-0000	RESIDENTIAL	$ 15.32	$ 2.56	$ 17.88
067-0880-052-0000	RESIDENTIAL	$ 15.32	$ 2.56	$ 17.88
067-0880-053-0000	RESIDENTIAL	$ 15.32	$ 2.56	$ 17.88
067-0880-054-0000	RESIDENTIAL	$ 15.32	$ 2.56	$ 17.88
067-0880-055-0000	RESIDENTIAL	$ 15.32	$ 2.56	$ 17.88

City of Rancho Cordova
Lighting District No. 2012-1
Fiscal Year 2021-22 Assessment Roll

APN	District Classification	Street Light Charge	Safety Light Charge	Total Assessment
067-0880-056-0000	RESIDENTIAL	$ 15.32	$ 2.56	$ 17.88
067-0880-057-0000	RESIDENTIAL	$ 15.32	$ 2.56	$ 17.88
067-0880-058-0000	RESIDENTIAL	$ 15.32	$ 2.56	$ 17.88
067-0880-059-0000	RESIDENTIAL	$ 15.32	$ 2.56	$ 17.88
067-0880-060-0000	RESIDENTIAL	$ 15.32	$ 2.56	$ 17.88
067-0880-061-0000	RESIDENTIAL	$ 15.32	$ 2.56	$ 17.88
067-0880-062-0000	RESIDENTIAL	$ 15.32	$ 2.56	$ 17.88
067-0880-063-0000	RESIDENTIAL	$ 15.32	$ 2.56	$ 17.88
067-0880-064-0000	RESIDENTIAL	$ 15.32	$ 2.56	$ 17.88
067-0880-065-0000	RESIDENTIAL	$ 15.32	$ 2.56	$ 17.88
067-0880-066-0000	RESIDENTIAL	$ 15.32	$ 2.56	$ 17.88
067-0880-067-0000	RESIDENTIAL	$ 15.32	$ 2.56	$ 17.88
067-0880-068-0000	RESIDENTIAL	$ 15.32	$ 2.56	$ 17.88
067-0880-069-0000	RESIDENTIAL	$ 15.32	$ 2.56	$ 17.88
067-0880-070-0000	RESIDENTIAL	$ 15.32	$ 2.56	$ 17.88
067-0880-071-0000	RESIDENTIAL	$ 15.32	$ 2.56	$ 17.88
067-0880-072-0000	RESIDENTIAL	$ 15.32	$ 2.56	$ 17.88
067-0880-073-0000	RESIDENTIAL	$ 15.32	$ 2.56	$ 17.88
067-0880-074-0000	RESIDENTIAL	$ 15.32	$ 2.56	$ 17.88
067-0880-075-0000	RESIDENTIAL	$ 15.32	$ 2.56	$ 17.88
067-0880-076-0000	RESIDENTIAL	$ 15.32	$ 2.56	$ 17.88
067-0880-077-0000	RESIDENTIAL	$ 15.32	$ 2.56	$ 17.88
067-0880-078-0000	RESIDENTIAL	$ 15.32	$ 2.56	$ 17.88
067-0880-079-0000	RESIDENTIAL	$ 15.32	$ 2.56	$ 17.88
067-0880-080-0000	RESIDENTIAL	$ 15.32	$ 2.56	$ 17.88
067-0880-081-0000	RESIDENTIAL	$ 15.32	$ 2.56	$ 17.88
067-0880-082-0000	RESIDENTIAL	$ 15.32	$ 2.56	$ 17.88
067-0880-083-0000	RESIDENTIAL	$ 15.32	$ 2.56	$ 17.88
067-0880-084-0000	RESIDENTIAL	$ 15.32	$ 2.56	$ 17.88
067-0880-085-0000	RESIDENTIAL	$ 15.32	$ 2.56	$ 17.88
067-0880-086-0000	RESIDENTIAL	$ 15.32	$ 2.56	$ 17.88
067-0880-087-0000	RESIDENTIAL	$ 15.32	$ 2.56	$ 17.88
067-0880-088-0000	RESIDENTIAL	$ 15.32	$ 2.56	$ 17.88
067-0880-089-0000	RESIDENTIAL	$ 15.32	$ 2.56	$ 17.88
067-0880-090-0000	RESIDENTIAL	$ 15.32	$ 2.56	$ 17.88
067-0880-091-0000	RESIDENTIAL	$ 15.32	$ 2.56	$ 17.88
067-0880-092-0000	RESIDENTIAL	$ 15.32	$ 2.56	$ 17.88
067-0890-001-0000	RESIDENTIAL	$ 15.32	$ 2.56	$ 17.88
067-0890-002-0000	RESIDENTIAL	$ 15.32	$ 2.56	$ 17.88
067-0890-003-0000	RESIDENTIAL	$ 15.32	$ 2.56	$ 17.88
067-0890-004-0000	RESIDENTIAL	$ 15.32	$ 2.56	$ 17.88
067-0890-005-0000	RESIDENTIAL	$ 15.32	$ 2.56	$ 17.88
067-0890-006-0000	RESIDENTIAL	$ 15.32	$ 2.56	$ 17.88
067-0890-007-0000	RESIDENTIAL	$ 15.32	$ 2.56	$ 17.88

City of Rancho Cordova
Lighting District No. 2012-1
Fiscal Year 2021-22 Assessment Roll

APN	District Classification	Street Light Charge	Safety Light Charge	Total Assessment
067-0890-008-0000	RESIDENTIAL	$ 15.32	$ 2.56	$ 17.88
067-0890-009-0000	RESIDENTIAL	$ 15.32	$ 2.56	$ 17.88
067-0890-010-0000	RESIDENTIAL	$ 15.32	$ 2.56	$ 17.88
067-0890-011-0000	RESIDENTIAL	$ 15.32	$ 2.56	$ 17.88
067-0890-012-0000	RESIDENTIAL	$ 15.32	$ 2.56	$ 17.88
067-0890-013-0000	RESIDENTIAL	$ 15.32	$ 2.56	$ 17.88
067-0890-014-0000	RESIDENTIAL	$ 15.32	$ 2.56	$ 17.88
067-0890-015-0000	RESIDENTIAL	$ 15.32	$ 2.56	$ 17.88
067-0890-016-0000	RESIDENTIAL	$ 15.32	$ 2.56	$ 17.88
067-0890-017-0000	RESIDENTIAL	$ 15.32	$ 2.56	$ 17.88
067-0890-018-0000	RESIDENTIAL	$ 15.32	$ 2.56	$ 17.88
067-0890-019-0000	RESIDENTIAL	$ 15.32	$ 2.56	$ 17.88
067-0890-020-0000	RESIDENTIAL	$ 15.32	$ 2.56	$ 17.88
067-0890-021-0000	RESIDENTIAL	$ 15.32	$ 2.56	$ 17.88
067-0890-022-0000	RESIDENTIAL	$ 15.32	$ 2.56	$ 17.88
067-0890-023-0000	RESIDENTIAL	$ 15.32	$ 2.56	$ 17.88
067-0890-024-0000	RESIDENTIAL	$ 15.32	$ 2.56	$ 17.88
067-0890-025-0000	RESIDENTIAL	$ 15.32	$ 2.56	$ 17.88
067-0890-026-0000	RESIDENTIAL	$ 15.32	$ 2.56	$ 17.88
067-0890-027-0000	RESIDENTIAL	$ 15.32	$ 2.56	$ 17.88
067-0890-028-0000	RESIDENTIAL	$ 15.32	$ 2.56	$ 17.88
067-0890-029-0000	RESIDENTIAL	$ 15.32	$ 2.56	$ 17.88
067-0890-030-0000	RESIDENTIAL	$ 15.32	$ 2.56	$ 17.88
067-0890-031-0000	RESIDENTIAL	$ 15.32	$ 2.56	$ 17.88
067-0890-032-0000	RESIDENTIAL	$ 15.32	$ 2.56	$ 17.88
067-0890-033-0000	RESIDENTIAL	$ 15.32	$ 2.56	$ 17.88
067-0890-034-0000	RESIDENTIAL	$ 15.32	$ 2.56	$ 17.88
067-0890-035-0000	RESIDENTIAL	$ 15.32	$ 2.56	$ 17.88
067-0890-036-0000	RESIDENTIAL	$ 15.32	$ 2.56	$ 17.88
067-0890-037-0000	RESIDENTIAL	$ 15.32	$ 2.56	$ 17.88
067-0890-038-0000	RESIDENTIAL	$ 15.32	$ 2.56	$ 17.88
067-0890-039-0000	RESIDENTIAL	$ 15.32	$ 2.56	$ 17.88
067-0890-040-0000	RESIDENTIAL	$ 15.32	$ 2.56	$ 17.88
067-0890-041-0000	RESIDENTIAL	$ 15.32	$ 2.56	$ 17.88
067-0890-042-0000	RESIDENTIAL	$ 15.32	$ 2.56	$ 17.88
067-0890-046-0000	RESIDENTIAL	$ 15.32	$ 2.56	$ 17.88
067-0890-047-0000	RESIDENTIAL	$ 15.32	$ 2.56	$ 17.88
067-0890-048-0000	RESIDENTIAL	$ 15.32	$ 2.56	$ 17.88
067-0890-049-0000	RESIDENTIAL	$ 15.32	$ 2.56	$ 17.88
067-0890-050-0000	RESIDENTIAL	$ 15.32	$ 2.56	$ 17.88
067-0890-051-0000	RESIDENTIAL	$ 15.32	$ 2.56	$ 17.88
067-0890-052-0000	RESIDENTIAL	$ 15.32	$ 2.56	$ 17.88
067-0890-053-0000	RESIDENTIAL	$ 15.32	$ 2.56	$ 17.88
067-0900-001-0000	RESIDENTIAL	$ 15.32	$ 2.56	$ 17.88

City of Rancho Cordova
Lighting District No. 2012-1
Fiscal Year 2021-22 Assessment Roll

APN	District Classification	Street Light Charge	Safety Light Charge	Total Assessment
067-0900-002-0000	RESIDENTIAL	$ 15.32	$ 2.56	$ 17.88
067-0900-003-0000	RESIDENTIAL	$ 15.32	$ 2.56	$ 17.88
067-0900-004-0000	RESIDENTIAL	$ 15.32	$ 2.56	$ 17.88
067-0900-005-0000	RESIDENTIAL	$ 15.32	$ 2.56	$ 17.88
067-0900-006-0000	RESIDENTIAL	$ 15.32	$ 2.56	$ 17.88
067-0900-007-0000	RESIDENTIAL	$ 15.32	$ 2.56	$ 17.88
067-0900-008-0000	RESIDENTIAL	$ 15.32	$ 2.56	$ 17.88
067-0900-009-0000	RESIDENTIAL	$ 15.32	$ 2.56	$ 17.88
067-0900-010-0000	RESIDENTIAL	$ 15.32	$ 2.56	$ 17.88
067-0900-011-0000	RESIDENTIAL	$ 15.32	$ 2.56	$ 17.88
067-0900-012-0000	RESIDENTIAL	$ 15.32	$ 2.56	$ 17.88
067-0900-013-0000	RESIDENTIAL	$ 15.32	$ 2.56	$ 17.88
067-0900-014-0000	RESIDENTIAL	$ 15.32	$ 2.56	$ 17.88
067-0900-015-0000	RESIDENTIAL	$ 15.32	$ 2.56	$ 17.88
067-0900-016-0000	RESIDENTIAL	$ 15.32	$ 2.56	$ 17.88
067-0900-017-0000	RESIDENTIAL	$ 15.32	$ 2.56	$ 17.88
067-0900-018-0000	RESIDENTIAL	$ 15.32	$ 2.56	$ 17.88
067-0900-019-0000	SAFETY LIGHTS ONLY	$ 0.00	$ 2.56	$ 2.56
067-0900-020-0000	SAFETY LIGHTS ONLY	$ 0.00	$ 2.56	$ 2.56
067-0900-021-0000	SAFETY LIGHTS ONLY	$ 0.00	$ 2.56	$ 2.56
067-0900-022-0000	RESIDENTIAL	$ 15.32	$ 2.56	$ 17.88
067-0900-023-0000	RESIDENTIAL	$ 15.32	$ 2.56	$ 17.88
067-0900-024-0000	RESIDENTIAL	$ 15.32	$ 2.56	$ 17.88
067-0900-025-0000	RESIDENTIAL	$ 15.32	$ 2.56	$ 17.88
067-0900-026-0000	RESIDENTIAL	$ 15.32	$ 2.56	$ 17.88
067-0900-027-0000	RESIDENTIAL	$ 15.32	$ 2.56	$ 17.88
067-0900-028-0000	RESIDENTIAL	$ 15.32	$ 2.56	$ 17.88
067-0900-029-0000	RESIDENTIAL	$ 15.32	$ 2.56	$ 17.88
067-0900-030-0000	SAFETY LIGHTS ONLY	$ 0.00	$ 2.56	$ 2.56
067-0900-031-0000	SAFETY LIGHTS ONLY	$ 0.00	$ 2.56	$ 2.56
067-0900-032-0000	SAFETY LIGHTS ONLY	$ 0.00	$ 2.56	$ 2.56
067-0900-033-0000	SAFETY LIGHTS ONLY	$ 0.00	$ 2.56	$ 2.56
067-0900-034-0000	SAFETY LIGHTS ONLY	$ 0.00	$ 2.56	$ 2.56
067-0900-035-0000	RESIDENTIAL	$ 15.32	$ 2.56	$ 17.88
067-0900-036-0000	RESIDENTIAL	$ 15.32	$ 2.56	$ 17.88
067-0900-037-0000	RESIDENTIAL	$ 15.32	$ 2.56	$ 17.88
067-0900-038-0000	RESIDENTIAL	$ 15.32	$ 2.56	$ 17.88
067-0900-039-0000	RESIDENTIAL	$ 15.32	$ 2.56	$ 17.88
067-0900-040-0000	RESIDENTIAL	$ 15.32	$ 2.56	$ 17.88
067-0900-041-0000	RESIDENTIAL	$ 15.32	$ 2.56	$ 17.88
067-0900-042-0000	RESIDENTIAL	$ 15.32	$ 2.56	$ 17.88
067-0900-044-0000	RESIDENTIAL	$ 15.32	$ 2.56	$ 17.88
067-0900-045-0000	RESIDENTIAL	$ 15.32	$ 2.56	$ 17.88
067-0900-046-0000	RESIDENTIAL	$ 15.32	$ 2.56	$ 17.88

City of Rancho Cordova
Lighting District No. 2012-1
Fiscal Year 2021-22 Assessment Roll

APN	District Classification	Street Light Charge	Safety Light Charge	Total Assessment
067-0900-047-0000	RESIDENTIAL	$ 15.32	$ 2.56	$ 17.88
067-0900-048-0000	RESIDENTIAL	$ 15.32	$ 2.56	$ 17.88
067-0900-049-0000	RESIDENTIAL	$ 15.32	$ 2.56	$ 17.88
067-0900-050-0000	RESIDENTIAL	$ 15.32	$ 2.56	$ 17.88
067-0910-001-0000	RESIDENTIAL	$ 15.32	$ 2.56	$ 17.88
067-0910-002-0000	RESIDENTIAL	$ 15.32	$ 2.56	$ 17.88
067-0910-003-0000	RESIDENTIAL	$ 15.32	$ 2.56	$ 17.88
067-0910-004-0000	RESIDENTIAL	$ 15.32	$ 2.56	$ 17.88
067-0910-005-0000	RESIDENTIAL	$ 15.32	$ 2.56	$ 17.88
067-0910-006-0000	RESIDENTIAL	$ 15.32	$ 2.56	$ 17.88
067-0910-007-0000	RESIDENTIAL	$ 15.32	$ 2.56	$ 17.88
067-0910-008-0000	RESIDENTIAL	$ 15.32	$ 2.56	$ 17.88
067-0910-009-0000	RESIDENTIAL	$ 15.32	$ 2.56	$ 17.88
067-0910-010-0000	RESIDENTIAL	$ 15.32	$ 2.56	$ 17.88
067-0910-011-0000	RESIDENTIAL	$ 15.32	$ 2.56	$ 17.88
067-0910-012-0000	RESIDENTIAL	$ 15.32	$ 2.56	$ 17.88
067-0910-013-0000	RESIDENTIAL	$ 15.32	$ 2.56	$ 17.88
067-0910-014-0000	RESIDENTIAL	$ 15.32	$ 2.56	$ 17.88
067-0910-016-0000	RESIDENTIAL	$ 15.32	$ 2.56	$ 17.88
067-0910-017-0000	RESIDENTIAL	$ 15.32	$ 2.56	$ 17.88
067-0910-018-0000	RESIDENTIAL	$ 15.32	$ 2.56	$ 17.88
067-0910-019-0000	RESIDENTIAL	$ 15.32	$ 2.56	$ 17.88
067-0910-020-0000	RESIDENTIAL	$ 15.32	$ 2.56	$ 17.88
067-0910-021-0000	RESIDENTIAL	$ 15.32	$ 2.56	$ 17.88
067-0910-022-0000	RESIDENTIAL	$ 15.32	$ 2.56	$ 17.88
067-0910-023-0000	RESIDENTIAL	$ 15.32	$ 2.56	$ 17.88
067-0910-024-0000	RESIDENTIAL	$ 15.32	$ 2.56	$ 17.88
067-0910-025-0000	RESIDENTIAL	$ 15.32	$ 2.56	$ 17.88
067-0910-026-0000	RESIDENTIAL	$ 15.32	$ 2.56	$ 17.88
067-0910-027-0000	RESIDENTIAL	$ 15.32	$ 2.56	$ 17.88
067-0910-028-0000	RESIDENTIAL	$ 15.32	$ 2.56	$ 17.88
067-0910-029-0000	RESIDENTIAL	$ 15.32	$ 2.56	$ 17.88
067-0910-030-0000	RESIDENTIAL	$ 15.32	$ 2.56	$ 17.88
067-0910-031-0000	RESIDENTIAL	$ 15.32	$ 2.56	$ 17.88
067-0910-032-0000	RESIDENTIAL	$ 15.32	$ 2.56	$ 17.88
067-0920-001-0000	SAFETY LIGHTS ONLY	$ 0.00	$ 2.56	$ 2.56
067-0920-002-0000	SAFETY LIGHTS ONLY	$ 0.00	$ 2.56	$ 2.56
067-0920-003-0000	SAFETY LIGHTS ONLY	$ 0.00	$ 2.56	$ 2.56
067-0920-004-0000	SAFETY LIGHTS ONLY	$ 0.00	$ 2.56	$ 2.56
067-0920-005-0000	SAFETY LIGHTS ONLY	$ 0.00	$ 2.56	$ 2.56
067-0920-006-0000	SAFETY LIGHTS ONLY	$ 0.00	$ 2.56	$ 2.56
067-0920-007-0000	SAFETY LIGHTS ONLY	$ 0.00	$ 2.56	$ 2.56
067-0920-008-0000	SAFETY LIGHTS ONLY	$ 0.00	$ 2.56	$ 2.56
067-0920-009-0000	SAFETY LIGHTS ONLY	$ 0.00	$ 2.56	$ 2.56

City of Rancho Cordova
Lighting District No. 2012-1
Fiscal Year 2021-22 Assessment Roll

APN	District Classification	Street Light Charge	Safety Light Charge	Total Assessment
067-0920-010-0000	SAFETY LIGHTS ONLY	$ 0.00	$ 2.56	$ 2.56
067-0920-011-0000	SAFETY LIGHTS ONLY	$ 0.00	$ 2.56	$ 2.56
067-0920-012-0000	SAFETY LIGHTS ONLY	$ 0.00	$ 2.56	$ 2.56
067-0920-013-0000	SAFETY LIGHTS ONLY	$ 0.00	$ 2.56	$ 2.56
067-0920-014-0000	SAFETY LIGHTS ONLY	$ 0.00	$ 2.56	$ 2.56
067-0920-015-0000	SAFETY LIGHTS ONLY	$ 0.00	$ 2.56	$ 2.56
067-0920-016-0000	SAFETY LIGHTS ONLY	$ 0.00	$ 2.56	$ 2.56
067-0920-017-0000	SAFETY LIGHTS ONLY	$ 0.00	$ 2.56	$ 2.56
067-0920-018-0000	SAFETY LIGHTS ONLY	$ 0.00	$ 2.56	$ 2.56
067-0920-019-0000	SAFETY LIGHTS ONLY	$ 0.00	$ 2.56	$ 2.56
067-0920-020-0000	SAFETY LIGHTS ONLY	$ 0.00	$ 2.56	$ 2.56
067-0920-021-0000	SAFETY LIGHTS ONLY	$ 0.00	$ 2.56	$ 2.56
067-0920-022-0000	SAFETY LIGHTS ONLY	$ 0.00	$ 2.56	$ 2.56
067-0920-023-0000	SAFETY LIGHTS ONLY	$ 0.00	$ 2.56	$ 2.56
067-0920-024-0000	SAFETY LIGHTS ONLY	$ 0.00	$ 2.56	$ 2.56
067-0920-025-0000	SAFETY LIGHTS ONLY	$ 0.00	$ 2.56	$ 2.56
067-0920-026-0000	SAFETY LIGHTS ONLY	$ 0.00	$ 2.56	$ 2.56
067-0920-027-0000	SAFETY LIGHTS ONLY	$ 0.00	$ 2.56	$ 2.56
067-0920-028-0000	SAFETY LIGHTS ONLY	$ 0.00	$ 2.56	$ 2.56
067-0920-029-0000	SAFETY LIGHTS ONLY	$ 0.00	$ 2.56	$ 2.56
067-0920-030-0000	SAFETY LIGHTS ONLY	$ 0.00	$ 2.56	$ 2.56
067-0920-031-0000	SAFETY LIGHTS ONLY	$ 0.00	$ 2.56	$ 2.56
067-0920-032-0000	SAFETY LIGHTS ONLY	$ 0.00	$ 2.56	$ 2.56
067-0920-033-0000	SAFETY LIGHTS ONLY	$ 0.00	$ 2.56	$ 2.56
067-0920-034-0000	SAFETY LIGHTS ONLY	$ 0.00	$ 2.56	$ 2.56
067-0920-035-0000	SAFETY LIGHTS ONLY	$ 0.00	$ 2.56	$ 2.56
067-0920-036-0000	SAFETY LIGHTS ONLY	$ 0.00	$ 2.56	$ 2.56
067-0920-037-0000	SAFETY LIGHTS ONLY	$ 0.00	$ 2.56	$ 2.56
067-0920-038-0000	SAFETY LIGHTS ONLY	$ 0.00	$ 2.56	$ 2.56
067-0920-039-0000	SAFETY LIGHTS ONLY	$ 0.00	$ 2.56	$ 2.56
067-0920-040-0000	SAFETY LIGHTS ONLY	$ 0.00	$ 2.56	$ 2.56
067-0920-041-0000	SAFETY LIGHTS ONLY	$ 0.00	$ 2.56	$ 2.56
067-0920-042-0000	SAFETY LIGHTS ONLY	$ 0.00	$ 2.56	$ 2.56
067-0920-043-0000	SAFETY LIGHTS ONLY	$ 0.00	$ 2.56	$ 2.56
067-0920-044-0000	SAFETY LIGHTS ONLY	$ 0.00	$ 2.56	$ 2.56
067-0920-045-0000	SAFETY LIGHTS ONLY	$ 0.00	$ 2.56	$ 2.56
067-0920-046-0000	SAFETY LIGHTS ONLY	$ 0.00	$ 2.56	$ 2.56
067-0920-047-0000	SAFETY LIGHTS ONLY	$ 0.00	$ 2.56	$ 2.56
067-0920-048-0000	SAFETY LIGHTS ONLY	$ 0.00	$ 2.56	$ 2.56
067-0920-049-0000	SAFETY LIGHTS ONLY	$ 0.00	$ 2.56	$ 2.56
067-0920-050-0000	SAFETY LIGHTS ONLY	$ 0.00	$ 2.56	$ 2.56
067-0920-051-0000	SAFETY LIGHTS ONLY	$ 0.00	$ 2.56	$ 2.56
067-0920-052-0000	SAFETY LIGHTS ONLY	$ 0.00	$ 2.56	$ 2.56
067-0920-053-0000	SAFETY LIGHTS ONLY	$ 0.00	$ 2.56	$ 2.56

City of Rancho Cordova
Lighting District No. 2012-1
Fiscal Year 2021-22 Assessment Roll

APN	District Classification	Street Light Charge	Safety Light Charge	Total Assessment
067-0920-054-0000	SAFETY LIGHTS ONLY	$ 0.00	$ 2.56	$ 2.56
067-0920-055-0000	SAFETY LIGHTS ONLY	$ 0.00	$ 2.56	$ 2.56
067-0920-056-0000	SAFETY LIGHTS ONLY	$ 0.00	$ 2.56	$ 2.56
067-0920-057-0000	SAFETY LIGHTS ONLY	$ 0.00	$ 2.56	$ 2.56
067-0920-058-0000	SAFETY LIGHTS ONLY	$ 0.00	$ 2.56	$ 2.56
067-0920-059-0000	SAFETY LIGHTS ONLY	$ 0.00	$ 2.56	$ 2.56
067-0920-060-0000	SAFETY LIGHTS ONLY	$ 0.00	$ 2.56	$ 2.56
067-0920-061-0000	SAFETY LIGHTS ONLY	$ 0.00	$ 2.56	$ 2.56
067-0920-062-0000	SAFETY LIGHTS ONLY	$ 0.00	$ 2.56	$ 2.56
067-0920-063-0000	SAFETY LIGHTS ONLY	$ 0.00	$ 2.56	$ 2.56
067-0920-064-0000	SAFETY LIGHTS ONLY	$ 0.00	$ 2.56	$ 2.56
067-0920-065-0000	SAFETY LIGHTS ONLY	$ 0.00	$ 2.56	$ 2.56
067-0920-066-0000	SAFETY LIGHTS ONLY	$ 0.00	$ 2.56	$ 2.56
067-0920-067-0000	SAFETY LIGHTS ONLY	$ 0.00	$ 2.56	$ 2.56
067-0920-068-0000	SAFETY LIGHTS ONLY	$ 0.00	$ 2.56	$ 2.56
067-0920-069-0000	SAFETY LIGHTS ONLY	$ 0.00	$ 2.56	$ 2.56
067-0920-070-0000	SAFETY LIGHTS ONLY	$ 0.00	$ 2.56	$ 2.56
067-0920-071-0000	SAFETY LIGHTS ONLY	$ 0.00	$ 2.56	$ 2.56
067-0920-072-0000	SAFETY LIGHTS ONLY	$ 0.00	$ 2.56	$ 2.56
067-0920-073-0000	SAFETY LIGHTS ONLY	$ 0.00	$ 2.56	$ 2.56
067-0920-074-0000	SAFETY LIGHTS ONLY	$ 0.00	$ 2.56	$ 2.56
067-0920-075-0000	SAFETY LIGHTS ONLY	$ 0.00	$ 2.56	$ 2.56
067-0920-076-0000	SAFETY LIGHTS ONLY	$ 0.00	$ 2.56	$ 2.56
067-0920-077-0000	SAFETY LIGHTS ONLY	$ 0.00	$ 2.56	$ 2.56
067-0920-078-0000	SAFETY LIGHTS ONLY	$ 0.00	$ 2.56	$ 2.56
067-0920-079-0000	SAFETY LIGHTS ONLY	$ 0.00	$ 2.56	$ 2.56
067-0920-080-0000	SAFETY LIGHTS ONLY	$ 0.00	$ 2.56	$ 2.56
067-0920-081-0000	SAFETY LIGHTS ONLY	$ 0.00	$ 2.56	$ 2.56
067-0920-082-0000	SAFETY LIGHTS ONLY	$ 0.00	$ 2.56	$ 2.56
067-0920-083-0000	SAFETY LIGHTS ONLY	$ 0.00	$ 2.56	$ 2.56
067-0920-084-0000	SAFETY LIGHTS ONLY	$ 0.00	$ 2.56	$ 2.56
067-0920-085-0000	SAFETY LIGHTS ONLY	$ 0.00	$ 2.56	$ 2.56
067-0920-086-0000	SAFETY LIGHTS ONLY	$ 0.00	$ 2.56	$ 2.56
067-0920-087-0000	SAFETY LIGHTS ONLY	$ 0.00	$ 2.56	$ 2.56
067-0920-088-0000	SAFETY LIGHTS ONLY	$ 0.00	$ 2.56	$ 2.56
067-0920-089-0000	SAFETY LIGHTS ONLY	$ 0.00	$ 2.56	$ 2.56
067-0920-090-0000	SAFETY LIGHTS ONLY	$ 0.00	$ 2.56	$ 2.56
067-0920-091-0000	SAFETY LIGHTS ONLY	$ 0.00	$ 2.56	$ 2.56
067-0920-092-0000	SAFETY LIGHTS ONLY	$ 0.00	$ 2.56	$ 2.56
067-0920-093-0000	SAFETY LIGHTS ONLY	$ 0.00	$ 2.56	$ 2.56
067-0920-094-0000	SAFETY LIGHTS ONLY	$ 0.00	$ 2.56	$ 2.56
067-0920-095-0000	SAFETY LIGHTS ONLY	$ 0.00	$ 2.56	$ 2.56
067-0920-096-0000	SAFETY LIGHTS ONLY	$ 0.00	$ 2.56	$ 2.56
067-0920-097-0000	SAFETY LIGHTS ONLY	$ 0.00	$ 2.56	$ 2.56

City of Rancho Cordova
Lighting District No. 2012-1
Fiscal Year 2021-22 Assessment Roll

APN	District Classification	Street Light Charge	Safety Light Charge	Total Assessment
067-0920-098-0000	SAFETY LIGHTS ONLY	$ 0.00	$ 2.56	$ 2.56
067-0920-099-0000	SAFETY LIGHTS ONLY	$ 0.00	$ 2.56	$ 2.56
067-0920-100-0000	SAFETY LIGHTS ONLY	$ 0.00	$ 2.56	$ 2.56
067-0920-101-0000	SAFETY LIGHTS ONLY	$ 0.00	$ 2.56	$ 2.56
067-0920-102-0000	SAFETY LIGHTS ONLY	$ 0.00	$ 2.56	$ 2.56
067-0920-103-0000	SAFETY LIGHTS ONLY	$ 0.00	$ 2.56	$ 2.56
067-0920-104-0000	SAFETY LIGHTS ONLY	$ 0.00	$ 2.56	$ 2.56
067-0920-105-0000	SAFETY LIGHTS ONLY	$ 0.00	$ 2.56	$ 2.56
067-0920-106-0000	SAFETY LIGHTS ONLY	$ 0.00	$ 2.56	$ 2.56
067-0920-107-0000	SAFETY LIGHTS ONLY	$ 0.00	$ 2.56	$ 2.56
067-0920-108-0000	SAFETY LIGHTS ONLY	$ 0.00	$ 2.56	$ 2.56
067-0920-109-0000	SAFETY LIGHTS ONLY	$ 0.00	$ 2.56	$ 2.56
067-0920-110-0000	SAFETY LIGHTS ONLY	$ 0.00	$ 2.56	$ 2.56
067-0920-111-0000	SAFETY LIGHTS ONLY	$ 0.00	$ 2.56	$ 2.56
067-0920-112-0000	SAFETY LIGHTS ONLY	$ 0.00	$ 2.56	$ 2.56
067-0920-113-0000	SAFETY LIGHTS ONLY	$ 0.00	$ 2.56	$ 2.56
067-0920-114-0000	SAFETY LIGHTS ONLY	$ 0.00	$ 2.56	$ 2.56
067-0920-115-0000	SAFETY LIGHTS ONLY	$ 0.00	$ 2.56	$ 2.56
067-0920-116-0000	SAFETY LIGHTS ONLY	$ 0.00	$ 2.56	$ 2.56
067-0920-117-0000	SAFETY LIGHTS ONLY	$ 0.00	$ 2.56	$ 2.56
067-0920-118-0000	SAFETY LIGHTS ONLY	$ 0.00	$ 2.56	$ 2.56
067-0930-001-0000	RESIDENTIAL	$ 15.32	$ 2.56	$ 17.88
067-0930-002-0000	RESIDENTIAL	$ 15.32	$ 2.56	$ 17.88
067-0930-003-0000	RESIDENTIAL	$ 15.32	$ 2.56	$ 17.88
067-0930-004-0000	RESIDENTIAL	$ 15.32	$ 2.56	$ 17.88
067-0930-005-0000	RESIDENTIAL	$ 15.32	$ 2.56	$ 17.88
067-0930-006-0000	RESIDENTIAL	$ 15.32	$ 2.56	$ 17.88
067-0930-007-0000	RESIDENTIAL	$ 15.32	$ 2.56	$ 17.88
067-0930-008-0000	RESIDENTIAL	$ 15.32	$ 2.56	$ 17.88
067-0930-009-0000	RESIDENTIAL	$ 15.32	$ 2.56	$ 17.88
067-0930-010-0000	RESIDENTIAL	$ 15.32	$ 2.56	$ 17.88
067-0930-011-0000	RESIDENTIAL	$ 15.32	$ 2.56	$ 17.88
067-0930-012-0000	RESIDENTIAL	$ 15.32	$ 2.56	$ 17.88
067-0930-013-0000	RESIDENTIAL	$ 15.32	$ 2.56	$ 17.88
067-0930-014-0000	RESIDENTIAL	$ 15.32	$ 2.56	$ 17.88
067-0930-015-0000	RESIDENTIAL	$ 15.32	$ 2.56	$ 17.88
067-0930-016-0000	RESIDENTIAL	$ 15.32	$ 2.56	$ 17.88
067-0930-017-0000	RESIDENTIAL	$ 15.32	$ 2.56	$ 17.88
067-0930-018-0000	RESIDENTIAL	$ 15.32	$ 2.56	$ 17.88
067-0930-019-0000	RESIDENTIAL	$ 15.32	$ 2.56	$ 17.88
067-0930-020-0000	RESIDENTIAL	$ 15.32	$ 2.56	$ 17.88
067-0930-021-0000	RESIDENTIAL	$ 15.32	$ 2.56	$ 17.88
067-0930-022-0000	RESIDENTIAL	$ 15.32	$ 2.56	$ 17.88
067-0930-023-0000	RESIDENTIAL	$ 15.32	$ 2.56	$ 17.88

City of Rancho Cordova
Lighting District No. 2012-1
Fiscal Year 2021-22 Assessment Roll

APN	District Classification	Street Light Charge	Safety Light Charge	Total Assessment
067-0930-024-0000	RESIDENTIAL	$ 15.32	$ 2.56	$ 17.88
067-0930-025-0000	RESIDENTIAL	$ 15.32	$ 2.56	$ 17.88
067-0930-026-0000	RESIDENTIAL	$ 15.32	$ 2.56	$ 17.88
067-0930-027-0000	RESIDENTIAL	$ 15.32	$ 2.56	$ 17.88
067-0930-028-0000	RESIDENTIAL	$ 15.32	$ 2.56	$ 17.88
067-0930-029-0000	RESIDENTIAL	$ 15.32	$ 2.56	$ 17.88
067-0930-030-0000	RESIDENTIAL	$ 15.32	$ 2.56	$ 17.88
067-0930-031-0000	RESIDENTIAL	$ 15.32	$ 2.56	$ 17.88
067-0930-032-0000	RESIDENTIAL	$ 15.32	$ 2.56	$ 17.88
067-0930-033-0000	RESIDENTIAL	$ 15.32	$ 2.56	$ 17.88
067-0930-034-0000	RESIDENTIAL	$ 15.32	$ 2.56	$ 17.88
067-0930-035-0000	RESIDENTIAL	$ 15.32	$ 2.56	$ 17.88
067-0930-036-0000	RESIDENTIAL	$ 15.32	$ 2.56	$ 17.88
067-0930-037-0000	RESIDENTIAL	$ 15.32	$ 2.56	$ 17.88
067-0930-038-0000	RESIDENTIAL	$ 15.32	$ 2.56	$ 17.88
067-0930-039-0000	RESIDENTIAL	$ 15.32	$ 2.56	$ 17.88
067-0930-040-0000	RESIDENTIAL	$ 15.32	$ 2.56	$ 17.88
067-0930-041-0000	RESIDENTIAL	$ 15.32	$ 2.56	$ 17.88
067-0930-042-0000	RESIDENTIAL	$ 15.32	$ 2.56	$ 17.88
067-0930-043-0000	RESIDENTIAL	$ 15.32	$ 2.56	$ 17.88
067-0990-001-0000	NONRES	$ 559.97	$ 2.56	$ 562.52
067-0990-002-0000	NONRES	$ 801.29	$ 2.56	$ 803.84
067-0990-003-0000	NONRES	$ 366.77	$ 2.56	$ 369.32
067-0990-004-0000	SAFETY LIGHTS ONLY	$ 0.00	$ 2.56	$ 2.56
067-0990-005-0000	NONRES	$ 563.75	$ 2.56	$ 566.30
067-1000-001-0000	NONRES	$ 304.55	$ 2.56	$ 307.10
067-1000-002-0000	NONRES	$ 219.15	$ 2.56	$ 221.70
067-1000-003-0000	NONRES	$ 84.64	$ 2.56	$ 87.20
067-1000-004-0000	NONRES	$ 128.47	$ 2.56	$ 131.02
067-1010-001-0000	NONRES	$ 365.26	$ 2.56	$ 367.82
067-1020-009-0000	NONRES	$ 328.98	$ 2.56	$ 331.54
067-1040-001-0000	NONRES	$ 0.00	$ 2.56	$ 2.56
067-1040-002-0000	NONRES	$ 0.00	$ 2.56	$ 2.56
067-1040-004-0000	NONRES	$ 0.00	$ 2.56	$ 2.56
067-1040-005-0000	NONRES	$ 0.00	$ 2.56	$ 2.56
067-1040-006-0000	NONRES	$ 0.00	$ 2.56	$ 2.56
067-1040-007-0000	SAFETY LIGHTS ONLY	$ 0.00	$ 2.56	$ 2.56
067-1040-008-0000	NONRES	$ 0.00	$ 2.56	$ 2.56
067-1050-001-0000	SAFETY LIGHTS ONLY	$ 0.00	$ 2.56	$ 2.56
067-1050-002-0000	SAFETY LIGHTS ONLY	$ 0.00	$ 2.56	$ 2.56
067-1050-003-0000	SAFETY LIGHTS ONLY	$ 0.00	$ 2.56	$ 2.56
067-1050-004-0000	SAFETY LIGHTS ONLY	$ 0.00	$ 2.56	$ 2.56
067-1050-005-0000	SAFETY LIGHTS ONLY	$ 0.00	$ 2.56	$ 2.56
067-1050-006-0000	SAFETY LIGHTS ONLY	$ 0.00	$ 2.56	$ 2.56

City of Rancho Cordova
Lighting District No. 2012-1
Fiscal Year 2021-22 Assessment Roll

APN	District Classification	Street Light Charge	Safety Light Charge	Total Assessment
067-1050-007-0000	SAFETY LIGHTS ONLY	$ 0.00	$ 2.56	$ 2.56
067-1050-008-0000	SAFETY LIGHTS ONLY	$ 0.00	$ 2.56	$ 2.56
067-1050-009-0000	SAFETY LIGHTS ONLY	$ 0.00	$ 2.56	$ 2.56
067-1060-003-0000	SAFETY LIGHTS ONLY	$ 0.00	$ 2.56	$ 2.56
067-1060-004-0000	SAFETY LIGHTS ONLY	$ 0.00	$ 2.56	$ 2.56
067-1070-001-0000	SAFETY LIGHTS ONLY	$ 0.00	$ 2.56	$ 2.56
067-1070-002-0000	SAFETY LIGHTS ONLY	$ 0.00	$ 2.56	$ 2.56
067-1070-003-0000	SAFETY LIGHTS ONLY	$ 0.00	$ 2.56	$ 2.56
067-1070-004-0000	SAFETY LIGHTS ONLY	$ 0.00	$ 2.56	$ 2.56
067-1070-005-0000	SAFETY LIGHTS ONLY	$ 0.00	$ 2.56	$ 2.56
067-1070-006-0000	SAFETY LIGHTS ONLY	$ 0.00	$ 2.56	$ 2.56
067-1070-007-0000	SAFETY LIGHTS ONLY	$ 0.00	$ 2.56	$ 2.56
067-1070-008-0000	SAFETY LIGHTS ONLY	$ 0.00	$ 2.56	$ 2.56
067-1070-009-0000	SAFETY LIGHTS ONLY	$ 0.00	$ 2.56	$ 2.56
067-1070-010-0000	SAFETY LIGHTS ONLY	$ 0.00	$ 2.56	$ 2.56
067-1070-011-0000	SAFETY LIGHTS ONLY	$ 0.00	$ 2.56	$ 2.56
067-1070-012-0000	SAFETY LIGHTS ONLY	$ 0.00	$ 2.56	$ 2.56
067-1070-013-0000	SAFETY LIGHTS ONLY	$ 0.00	$ 2.56	$ 2.56
067-1070-014-0000	SAFETY LIGHTS ONLY	$ 0.00	$ 2.56	$ 2.56
067-1070-015-0000	SAFETY LIGHTS ONLY	$ 0.00	$ 2.56	$ 2.56
067-1070-016-0000	SAFETY LIGHTS ONLY	$ 0.00	$ 2.56	$ 2.56
067-1070-017-0000	SAFETY LIGHTS ONLY	$ 0.00	$ 2.56	$ 2.56
067-1070-018-0000	SAFETY LIGHTS ONLY	$ 0.00	$ 2.56	$ 2.56
067-1070-019-0000	SAFETY LIGHTS ONLY	$ 0.00	$ 2.56	$ 2.56
067-1070-020-0000	SAFETY LIGHTS ONLY	$ 0.00	$ 2.56	$ 2.56
067-1070-021-0000	SAFETY LIGHTS ONLY	$ 0.00	$ 2.56	$ 2.56
067-1070-022-0000	SAFETY LIGHTS ONLY	$ 0.00	$ 2.56	$ 2.56
067-1070-023-0000	SAFETY LIGHTS ONLY	$ 0.00	$ 2.56	$ 2.56
067-1070-024-0000	SAFETY LIGHTS ONLY	$ 0.00	$ 2.56	$ 2.56
067-1070-025-0000	SAFETY LIGHTS ONLY	$ 0.00	$ 2.56	$ 2.56
067-1070-026-0000	SAFETY LIGHTS ONLY	$ 0.00	$ 2.56	$ 2.56
067-1070-027-0000	SAFETY LIGHTS ONLY	$ 0.00	$ 2.56	$ 2.56
067-1070-028-0000	SAFETY LIGHTS ONLY	$ 0.00	$ 2.56	$ 2.56
067-1070-029-0000	SAFETY LIGHTS ONLY	$ 0.00	$ 2.56	$ 2.56
067-1070-030-0000	SAFETY LIGHTS ONLY	$ 0.00	$ 2.56	$ 2.56
067-1070-031-0000	SAFETY LIGHTS ONLY	$ 0.00	$ 2.56	$ 2.56
067-1070-032-0000	SAFETY LIGHTS ONLY	$ 0.00	$ 2.56	$ 2.56
067-1070-033-0000	SAFETY LIGHTS ONLY	$ 0.00	$ 2.56	$ 2.56
067-1070-034-0000	SAFETY LIGHTS ONLY	$ 0.00	$ 2.56	$ 2.56
067-1070-035-0000	SAFETY LIGHTS ONLY	$ 0.00	$ 2.56	$ 2.56
067-1070-036-0000	SAFETY LIGHTS ONLY	$ 0.00	$ 2.56	$ 2.56
067-1070-037-0000	SAFETY LIGHTS ONLY	$ 0.00	$ 2.56	$ 2.56
067-1070-038-0000	SAFETY LIGHTS ONLY	$ 0.00	$ 2.56	$ 2.56
067-1070-039-0000	SAFETY LIGHTS ONLY	$ 0.00	$ 2.56	$ 2.56

City of Rancho Cordova
Lighting District No. 2012-1
Fiscal Year 2021-22 Assessment Roll

APN	District Classification	Street Light Charge	Safety Light Charge	Total Assessment
067-1070-040-0000	SAFETY LIGHTS ONLY	$ 0.00	$ 2.56	$ 2.56
067-1070-041-0000	SAFETY LIGHTS ONLY	$ 0.00	$ 2.56	$ 2.56
067-1070-042-0000	SAFETY LIGHTS ONLY	$ 0.00	$ 2.56	$ 2.56
067-1070-043-0000	SAFETY LIGHTS ONLY	$ 0.00	$ 2.56	$ 2.56
067-1070-044-0000	SAFETY LIGHTS ONLY	$ 0.00	$ 2.56	$ 2.56
067-1070-045-0000	SAFETY LIGHTS ONLY	$ 0.00	$ 2.56	$ 2.56
067-1070-046-0000	SAFETY LIGHTS ONLY	$ 0.00	$ 2.56	$ 2.56
067-1070-047-0000	SAFETY LIGHTS ONLY	$ 0.00	$ 2.56	$ 2.56
067-1070-048-0000	SAFETY LIGHTS ONLY	$ 0.00	$ 2.56	$ 2.56
067-1070-049-0000	SAFETY LIGHTS ONLY	$ 0.00	$ 2.56	$ 2.56
067-1070-050-0000	SAFETY LIGHTS ONLY	$ 0.00	$ 2.56	$ 2.56
067-1070-051-0000	SAFETY LIGHTS ONLY	$ 0.00	$ 2.56	$ 2.56
067-1070-052-0000	SAFETY LIGHTS ONLY	$ 0.00	$ 2.56	$ 2.56
067-1070-053-0000	SAFETY LIGHTS ONLY	$ 0.00	$ 2.56	$ 2.56
067-1070-054-0000	SAFETY LIGHTS ONLY	$ 0.00	$ 2.56	$ 2.56
067-1070-055-0000	SAFETY LIGHTS ONLY	$ 0.00	$ 2.56	$ 2.56
067-1080-009-0000	SAFETY LIGHTS ONLY	$ 0.00	$ 2.56	$ 2.56
067-1080-010-0000	SAFETY LIGHTS ONLY	$ 0.00	$ 2.56	$ 2.56
067-1080-012-0000	SAFETY LIGHTS ONLY	$ 0.00	$ 2.56	$ 2.56
067-1080-017-0000	SAFETY LIGHTS ONLY	$ 0.00	$ 2.56	$ 2.56
067-1090-001-0000	SAFETY LIGHTS ONLY	$ 0.00	$ 2.56	$ 2.56
067-1090-002-0000	SAFETY LIGHTS ONLY	$ 0.00	$ 2.56	$ 2.56
067-1090-003-0000	SAFETY LIGHTS ONLY	$ 0.00	$ 2.56	$ 2.56
067-1090-004-0000	SAFETY LIGHTS ONLY	$ 0.00	$ 2.56	$ 2.56
067-1090-005-0000	SAFETY LIGHTS ONLY	$ 0.00	$ 2.56	$ 2.56
067-1090-006-0000	SAFETY LIGHTS ONLY	$ 0.00	$ 2.56	$ 2.56
067-1090-007-0000	SAFETY LIGHTS ONLY	$ 0.00	$ 2.56	$ 2.56
067-1090-008-0000	SAFETY LIGHTS ONLY	$ 0.00	$ 2.56	$ 2.56
067-1090-009-0000	SAFETY LIGHTS ONLY	$ 0.00	$ 2.56	$ 2.56
067-1090-010-0000	SAFETY LIGHTS ONLY	$ 0.00	$ 2.56	$ 2.56
067-1090-011-0000	SAFETY LIGHTS ONLY	$ 0.00	$ 2.56	$ 2.56
067-1090-012-0000	SAFETY LIGHTS ONLY	$ 0.00	$ 2.56	$ 2.56
067-1090-013-0000	SAFETY LIGHTS ONLY	$ 0.00	$ 2.56	$ 2.56
067-1090-014-0000	SAFETY LIGHTS ONLY	$ 0.00	$ 2.56	$ 2.56
067-1090-015-0000	SAFETY LIGHTS ONLY	$ 0.00	$ 2.56	$ 2.56
067-1090-016-0000	SAFETY LIGHTS ONLY	$ 0.00	$ 2.56	$ 2.56
067-1090-017-0000	SAFETY LIGHTS ONLY	$ 0.00	$ 2.56	$ 2.56
067-1090-018-0000	SAFETY LIGHTS ONLY	$ 0.00	$ 2.56	$ 2.56
067-1090-019-0000	SAFETY LIGHTS ONLY	$ 0.00	$ 2.56	$ 2.56
067-1090-020-0000	SAFETY LIGHTS ONLY	$ 0.00	$ 2.56	$ 2.56
067-1090-021-0000	SAFETY LIGHTS ONLY	$ 0.00	$ 2.56	$ 2.56
067-1090-022-0000	SAFETY LIGHTS ONLY	$ 0.00	$ 2.56	$ 2.56
067-1090-023-0000	SAFETY LIGHTS ONLY	$ 0.00	$ 2.56	$ 2.56
067-1090-024-0000	SAFETY LIGHTS ONLY	$ 0.00	$ 2.56	$ 2.56

City of Rancho Cordova
Lighting District No. 2012-1
Fiscal Year 2021-22 Assessment Roll

APN	District Classification	Street Light Charge	Safety Light Charge	Total Assessment
067-1090-025-0000	SAFETY LIGHTS ONLY	$ 0.00	$ 2.56	$ 2.56
067-1090-026-0000	SAFETY LIGHTS ONLY	$ 0.00	$ 2.56	$ 2.56
067-1090-027-0000	SAFETY LIGHTS ONLY	$ 0.00	$ 2.56	$ 2.56
067-1090-028-0000	SAFETY LIGHTS ONLY	$ 0.00	$ 2.56	$ 2.56
067-1090-029-0000	SAFETY LIGHTS ONLY	$ 0.00	$ 2.56	$ 2.56
067-1090-030-0000	SAFETY LIGHTS ONLY	$ 0.00	$ 2.56	$ 2.56
067-1090-031-0000	SAFETY LIGHTS ONLY	$ 0.00	$ 2.56	$ 2.56
067-1090-032-0000	SAFETY LIGHTS ONLY	$ 0.00	$ 2.56	$ 2.56
067-1090-033-0000	SAFETY LIGHTS ONLY	$ 0.00	$ 2.56	$ 2.56
067-1090-034-0000	SAFETY LIGHTS ONLY	$ 0.00	$ 2.56	$ 2.56
067-1090-035-0000	SAFETY LIGHTS ONLY	$ 0.00	$ 2.56	$ 2.56
067-1090-036-0000	SAFETY LIGHTS ONLY	$ 0.00	$ 2.56	$ 2.56
067-1090-037-0000	SAFETY LIGHTS ONLY	$ 0.00	$ 2.56	$ 2.56
067-1090-038-0000	SAFETY LIGHTS ONLY	$ 0.00	$ 2.56	$ 2.56
067-1090-039-0000	SAFETY LIGHTS ONLY	$ 0.00	$ 2.56	$ 2.56
067-1090-040-0000	SAFETY LIGHTS ONLY	$ 0.00	$ 2.56	$ 2.56
067-1090-041-0000	SAFETY LIGHTS ONLY	$ 0.00	$ 2.56	$ 2.56
067-1090-042-0000	SAFETY LIGHTS ONLY	$ 0.00	$ 2.56	$ 2.56
067-1090-043-0000	SAFETY LIGHTS ONLY	$ 0.00	$ 2.56	$ 2.56
067-1090-044-0000	SAFETY LIGHTS ONLY	$ 0.00	$ 2.56	$ 2.56
067-1090-045-0000	SAFETY LIGHTS ONLY	$ 0.00	$ 2.56	$ 2.56
067-1090-046-0000	SAFETY LIGHTS ONLY	$ 0.00	$ 2.56	$ 2.56
067-1090-047-0000	SAFETY LIGHTS ONLY	$ 0.00	$ 2.56	$ 2.56
067-1090-048-0000	SAFETY LIGHTS ONLY	$ 0.00	$ 2.56	$ 2.56
067-1090-049-0000	SAFETY LIGHTS ONLY	$ 0.00	$ 2.56	$ 2.56
067-1090-050-0000	SAFETY LIGHTS ONLY	$ 0.00	$ 2.56	$ 2.56
067-1090-051-0000	SAFETY LIGHTS ONLY	$ 0.00	$ 2.56	$ 2.56
067-1090-052-0000	SAFETY LIGHTS ONLY	$ 0.00	$ 2.56	$ 2.56
067-1090-053-0000	SAFETY LIGHTS ONLY	$ 0.00	$ 2.56	$ 2.56
067-1090-054-0000	SAFETY LIGHTS ONLY	$ 0.00	$ 2.56	$ 2.56
067-1090-055-0000	SAFETY LIGHTS ONLY	$ 0.00	$ 2.56	$ 2.56
067-1090-056-0000	SAFETY LIGHTS ONLY	$ 0.00	$ 2.56	$ 2.56
067-1090-057-0000	SAFETY LIGHTS ONLY	$ 0.00	$ 2.56	$ 2.56
067-1090-058-0000	SAFETY LIGHTS ONLY	$ 0.00	$ 2.56	$ 2.56
067-1090-059-0000	SAFETY LIGHTS ONLY	$ 0.00	$ 2.56	$ 2.56
067-1090-060-0000	SAFETY LIGHTS ONLY	$ 0.00	$ 2.56	$ 2.56
067-1090-061-0000	SAFETY LIGHTS ONLY	$ 0.00	$ 2.56	$ 2.56
067-1090-062-0000	SAFETY LIGHTS ONLY	$ 0.00	$ 2.56	$ 2.56
067-1090-063-0000	SAFETY LIGHTS ONLY	$ 0.00	$ 2.56	$ 2.56
067-1090-064-0000	SAFETY LIGHTS ONLY	$ 0.00	$ 2.56	$ 2.56
067-1090-065-0000	SAFETY LIGHTS ONLY	$ 0.00	$ 2.56	$ 2.56
067-1090-066-0000	SAFETY LIGHTS ONLY	$ 0.00	$ 2.56	$ 2.56
067-1090-067-0000	SAFETY LIGHTS ONLY	$ 0.00	$ 2.56	$ 2.56
067-1090-068-0000	SAFETY LIGHTS ONLY	$ 0.00	$ 2.56	$ 2.56

City of Rancho Cordova
Lighting District No. 2012-1
Fiscal Year 2021-22 Assessment Roll

APN	District Classification	Street Light Charge	Safety Light Charge	Total Assessment
067-1090-069-0000	SAFETY LIGHTS ONLY	$ 0.00	$ 2.56	$ 2.56
067-1090-070-0000	SAFETY LIGHTS ONLY	$ 0.00	$ 2.56	$ 2.56
067-1090-071-0000	SAFETY LIGHTS ONLY	$ 0.00	$ 2.56	$ 2.56
067-1090-072-0000	SAFETY LIGHTS ONLY	$ 0.00	$ 2.56	$ 2.56
067-1090-073-0000	SAFETY LIGHTS ONLY	$ 0.00	$ 2.56	$ 2.56
067-1090-074-0000	SAFETY LIGHTS ONLY	$ 0.00	$ 2.56	$ 2.56
067-1090-075-0000	SAFETY LIGHTS ONLY	$ 0.00	$ 2.56	$ 2.56
067-1090-076-0000	SAFETY LIGHTS ONLY	$ 0.00	$ 2.56	$ 2.56
067-1090-077-0000	SAFETY LIGHTS ONLY	$ 0.00	$ 2.56	$ 2.56
067-1090-078-0000	SAFETY LIGHTS ONLY	$ 0.00	$ 2.56	$ 2.56
067-1090-079-0000	SAFETY LIGHTS ONLY	$ 0.00	$ 2.56	$ 2.56
067-1090-080-0000	SAFETY LIGHTS ONLY	$ 0.00	$ 2.56	$ 2.56
067-1090-081-0000	SAFETY LIGHTS ONLY	$ 0.00	$ 2.56	$ 2.56
067-1090-082-0000	SAFETY LIGHTS ONLY	$ 0.00	$ 2.56	$ 2.56
067-1090-083-0000	SAFETY LIGHTS ONLY	$ 0.00	$ 2.56	$ 2.56
067-1090-084-0000	SAFETY LIGHTS ONLY	$ 0.00	$ 2.56	$ 2.56
067-1100-008-0000	SAFETY LIGHTS ONLY	$ 0.00	$ 2.56	$ 2.56
067-1110-001-0000	SAFETY LIGHTS ONLY	$ 0.00	$ 2.56	$ 2.56
067-1110-002-0000	SAFETY LIGHTS ONLY	$ 0.00	$ 2.56	$ 2.56
067-1110-003-0000	SAFETY LIGHTS ONLY	$ 0.00	$ 2.56	$ 2.56
067-1110-004-0000	SAFETY LIGHTS ONLY	$ 0.00	$ 2.56	$ 2.56
067-1110-005-0000	SAFETY LIGHTS ONLY	$ 0.00	$ 2.56	$ 2.56
067-1110-006-0000	SAFETY LIGHTS ONLY	$ 0.00	$ 2.56	$ 2.56
067-1110-007-0000	SAFETY LIGHTS ONLY	$ 0.00	$ 2.56	$ 2.56
067-1120-001-0000	SAFETY LIGHTS ONLY	$ 0.00	$ 2.56	$ 2.56
067-1120-002-0000	SAFETY LIGHTS ONLY	$ 0.00	$ 2.56	$ 2.56
067-1120-003-0000	SAFETY LIGHTS ONLY	$ 0.00	$ 2.56	$ 2.56
067-1120-004-0000	SAFETY LIGHTS ONLY	$ 0.00	$ 2.56	$ 2.56
067-1120-005-0000	SAFETY LIGHTS ONLY	$ 0.00	$ 2.56	$ 2.56
067-1120-006-0000	SAFETY LIGHTS ONLY	$ 0.00	$ 2.56	$ 2.56
067-1120-007-0000	SAFETY LIGHTS ONLY	$ 0.00	$ 2.56	$ 2.56
067-1120-008-0000	SAFETY LIGHTS ONLY	$ 0.00	$ 2.56	$ 2.56
067-1120-009-0000	SAFETY LIGHTS ONLY	$ 0.00	$ 2.56	$ 2.56
067-1120-010-0000	SAFETY LIGHTS ONLY	$ 0.00	$ 2.56	$ 2.56
067-1120-011-0000	SAFETY LIGHTS ONLY	$ 0.00	$ 2.56	$ 2.56
067-1120-012-0000	SAFETY LIGHTS ONLY	$ 0.00	$ 2.56	$ 2.56
067-1120-013-0000	SAFETY LIGHTS ONLY	$ 0.00	$ 2.56	$ 2.56
067-1120-014-0000	SAFETY LIGHTS ONLY	$ 0.00	$ 2.56	$ 2.56
067-1120-015-0000	SAFETY LIGHTS ONLY	$ 0.00	$ 2.56	$ 2.56
067-1120-016-0000	SAFETY LIGHTS ONLY	$ 0.00	$ 2.56	$ 2.56
067-1120-017-0000	SAFETY LIGHTS ONLY	$ 0.00	$ 2.56	$ 2.56
067-1120-018-0000	SAFETY LIGHTS ONLY	$ 0.00	$ 2.56	$ 2.56
067-1120-019-0000	SAFETY LIGHTS ONLY	$ 0.00	$ 2.56	$ 2.56
067-1120-020-0000	SAFETY LIGHTS ONLY	$ 0.00	$ 2.56	$ 2.56

City of Rancho Cordova
Lighting District No. 2012-1
Fiscal Year 2021-22 Assessment Roll

APN	District Classification	Street Light Charge	Safety Light Charge	Total Assessment
067-1120-021-0000	SAFETY LIGHTS ONLY	$ 0.00	$ 2.56	$ 2.56
067-1120-022-0000	SAFETY LIGHTS ONLY	$ 0.00	$ 2.56	$ 2.56
067-1120-023-0000	SAFETY LIGHTS ONLY	$ 0.00	$ 2.56	$ 2.56
067-1130-001-0000	SAFETY LIGHTS ONLY	$ 0.00	$ 2.56	$ 2.56
067-1130-002-0000	SAFETY LIGHTS ONLY	$ 0.00	$ 2.56	$ 2.56
067-1130-003-0000	SAFETY LIGHTS ONLY	$ 0.00	$ 2.56	$ 2.56
067-1130-004-0000	SAFETY LIGHTS ONLY	$ 0.00	$ 2.56	$ 2.56
067-1130-005-0000	SAFETY LIGHTS ONLY	$ 0.00	$ 2.56	$ 2.56
067-1130-006-0000	SAFETY LIGHTS ONLY	$ 0.00	$ 2.56	$ 2.56
067-1130-007-0000	SAFETY LIGHTS ONLY	$ 0.00	$ 2.56	$ 2.56
067-1130-008-0000	SAFETY LIGHTS ONLY	$ 0.00	$ 2.56	$ 2.56
067-1130-009-0000	SAFETY LIGHTS ONLY	$ 0.00	$ 2.56	$ 2.56
067-1130-010-0000	SAFETY LIGHTS ONLY	$ 0.00	$ 2.56	$ 2.56
067-1130-011-0000	SAFETY LIGHTS ONLY	$ 0.00	$ 2.56	$ 2.56
067-1130-012-0000	SAFETY LIGHTS ONLY	$ 0.00	$ 2.56	$ 2.56
067-1130-013-0000	SAFETY LIGHTS ONLY	$ 0.00	$ 2.56	$ 2.56
067-1130-014-0000	SAFETY LIGHTS ONLY	$ 0.00	$ 2.56	$ 2.56
067-1130-015-0000	SAFETY LIGHTS ONLY	$ 0.00	$ 2.56	$ 2.56
067-1130-016-0000	SAFETY LIGHTS ONLY	$ 0.00	$ 2.56	$ 2.56
067-1130-017-0000	SAFETY LIGHTS ONLY	$ 0.00	$ 2.56	$ 2.56
067-1130-018-0000	SAFETY LIGHTS ONLY	$ 0.00	$ 2.56	$ 2.56
067-1130-019-0000	SAFETY LIGHTS ONLY	$ 0.00	$ 2.56	$ 2.56
067-1130-020-0000	SAFETY LIGHTS ONLY	$ 0.00	$ 2.56	$ 2.56
067-1130-021-0000	SAFETY LIGHTS ONLY	$ 0.00	$ 2.56	$ 2.56
067-1130-022-0000	SAFETY LIGHTS ONLY	$ 0.00	$ 2.56	$ 2.56
067-1130-023-0000	SAFETY LIGHTS ONLY	$ 0.00	$ 2.56	$ 2.56
067-1130-024-0000	SAFETY LIGHTS ONLY	$ 0.00	$ 2.56	$ 2.56
067-1130-025-0000	SAFETY LIGHTS ONLY	$ 0.00	$ 2.56	$ 2.56
067-1130-026-0000	SAFETY LIGHTS ONLY	$ 0.00	$ 2.56	$ 2.56
067-1130-027-0000	SAFETY LIGHTS ONLY	$ 0.00	$ 2.56	$ 2.56
067-1130-028-0000	SAFETY LIGHTS ONLY	$ 0.00	$ 2.56	$ 2.56
067-1130-029-0000	SAFETY LIGHTS ONLY	$ 0.00	$ 2.56	$ 2.56
067-1130-030-0000	SAFETY LIGHTS ONLY	$ 0.00	$ 2.56	$ 2.56
067-1130-031-0000	SAFETY LIGHTS ONLY	$ 0.00	$ 2.56	$ 2.56
067-1130-032-0000	SAFETY LIGHTS ONLY	$ 0.00	$ 2.56	$ 2.56
067-1130-033-0000	SAFETY LIGHTS ONLY	$ 0.00	$ 2.56	$ 2.56
067-1130-034-0000	SAFETY LIGHTS ONLY	$ 0.00	$ 2.56	$ 2.56
067-1130-035-0000	SAFETY LIGHTS ONLY	$ 0.00	$ 2.56	$ 2.56
067-1130-036-0000	SAFETY LIGHTS ONLY	$ 0.00	$ 2.56	$ 2.56
067-1130-037-0000	SAFETY LIGHTS ONLY	$ 0.00	$ 2.56	$ 2.56
067-1130-038-0000	SAFETY LIGHTS ONLY	$ 0.00	$ 2.56	$ 2.56
067-1130-039-0000	SAFETY LIGHTS ONLY	$ 0.00	$ 2.56	$ 2.56
067-1130-040-0000	SAFETY LIGHTS ONLY	$ 0.00	$ 2.56	$ 2.56
067-1130-041-0000	SAFETY LIGHTS ONLY	$ 0.00	$ 2.56	$ 2.56

City of Rancho Cordova
Lighting District No. 2012-1
Fiscal Year 2021-22 Assessment Roll

APN	District Classification	Street Light Charge	Safety Light Charge	Total Assessment
067-1130-042-0000	SAFETY LIGHTS ONLY	$ 0.00	$ 2.56	$ 2.56
067-1130-043-0000	SAFETY LIGHTS ONLY	$ 0.00	$ 2.56	$ 2.56
067-1130-044-0000	SAFETY LIGHTS ONLY	$ 0.00	$ 2.56	$ 2.56
067-1130-045-0000	SAFETY LIGHTS ONLY	$ 0.00	$ 2.56	$ 2.56
067-1130-046-0000	SAFETY LIGHTS ONLY	$ 0.00	$ 2.56	$ 2.56
067-1130-047-0000	SAFETY LIGHTS ONLY	$ 0.00	$ 2.56	$ 2.56
067-1130-048-0000	SAFETY LIGHTS ONLY	$ 0.00	$ 2.56	$ 2.56
067-1130-049-0000	SAFETY LIGHTS ONLY	$ 0.00	$ 2.56	$ 2.56
067-1130-050-0000	SAFETY LIGHTS ONLY	$ 0.00	$ 2.56	$ 2.56
067-1130-051-0000	SAFETY LIGHTS ONLY	$ 0.00	$ 2.56	$ 2.56
067-1130-052-0000	SAFETY LIGHTS ONLY	$ 0.00	$ 2.56	$ 2.56
067-1130-053-0000	SAFETY LIGHTS ONLY	$ 0.00	$ 2.56	$ 2.56
067-1130-054-0000	SAFETY LIGHTS ONLY	$ 0.00	$ 2.56	$ 2.56
067-1130-055-0000	SAFETY LIGHTS ONLY	$ 0.00	$ 2.56	$ 2.56
067-1130-056-0000	SAFETY LIGHTS ONLY	$ 0.00	$ 2.56	$ 2.56
067-1130-057-0000	SAFETY LIGHTS ONLY	$ 0.00	$ 2.56	$ 2.56
067-1130-058-0000	SAFETY LIGHTS ONLY	$ 0.00	$ 2.56	$ 2.56
067-1130-059-0000	SAFETY LIGHTS ONLY	$ 0.00	$ 2.56	$ 2.56
067-1130-060-0000	SAFETY LIGHTS ONLY	$ 0.00	$ 2.56	$ 2.56
067-1130-061-0000	SAFETY LIGHTS ONLY	$ 0.00	$ 2.56	$ 2.56
067-1130-062-0000	SAFETY LIGHTS ONLY	$ 0.00	$ 2.56	$ 2.56
067-1130-063-0000	SAFETY LIGHTS ONLY	$ 0.00	$ 2.56	$ 2.56
067-1130-064-0000	SAFETY LIGHTS ONLY	$ 0.00	$ 2.56	$ 2.56
067-1130-065-0000	SAFETY LIGHTS ONLY	$ 0.00	$ 2.56	$ 2.56
067-1130-066-0000	SAFETY LIGHTS ONLY	$ 0.00	$ 2.56	$ 2.56
067-1130-067-0000	SAFETY LIGHTS ONLY	$ 0.00	$ 2.56	$ 2.56
067-1130-068-0000	SAFETY LIGHTS ONLY	$ 0.00	$ 2.56	$ 2.56
067-1130-069-0000	SAFETY LIGHTS ONLY	$ 0.00	$ 2.56	$ 2.56
067-1130-070-0000	SAFETY LIGHTS ONLY	$ 0.00	$ 2.56	$ 2.56
067-1130-071-0000	SAFETY LIGHTS ONLY	$ 0.00	$ 2.56	$ 2.56
067-1130-072-0000	SAFETY LIGHTS ONLY	$ 0.00	$ 2.56	$ 2.56
067-1130-073-0000	SAFETY LIGHTS ONLY	$ 0.00	$ 2.56	$ 2.56
067-1130-074-0000	SAFETY LIGHTS ONLY	$ 0.00	$ 2.56	$ 2.56
067-1130-075-0000	SAFETY LIGHTS ONLY	$ 0.00	$ 2.56	$ 2.56
067-1130-076-0000	SAFETY LIGHTS ONLY	$ 0.00	$ 2.56	$ 2.56
067-1130-077-0000	SAFETY LIGHTS ONLY	$ 0.00	$ 2.56	$ 2.56
067-1130-078-0000	SAFETY LIGHTS ONLY	$ 0.00	$ 2.56	$ 2.56
067-1130-079-0000	SAFETY LIGHTS ONLY	$ 0.00	$ 2.56	$ 2.56
067-1130-080-0000	SAFETY LIGHTS ONLY	$ 0.00	$ 2.56	$ 2.56
067-1130-081-0000	SAFETY LIGHTS ONLY	$ 0.00	$ 2.56	$ 2.56
067-1130-082-0000	SAFETY LIGHTS ONLY	$ 0.00	$ 2.56	$ 2.56
067-1130-083-0000	SAFETY LIGHTS ONLY	$ 0.00	$ 2.56	$ 2.56
067-1130-084-0000	SAFETY LIGHTS ONLY	$ 0.00	$ 2.56	$ 2.56
067-1130-085-0000	SAFETY LIGHTS ONLY	$ 0.00	$ 2.56	$ 2.56

City of Rancho Cordova
Lighting District No. 2012-1
Fiscal Year 2021-22 Assessment Roll

APN	District Classification	Street Light Charge	Safety Light Charge	Total Assessment
067-1130-086-0000	SAFETY LIGHTS ONLY	$ 0.00	$ 2.56	$ 2.56
067-1130-087-0000	SAFETY LIGHTS ONLY	$ 0.00	$ 2.56	$ 2.56
067-1130-088-0000	SAFETY LIGHTS ONLY	$ 0.00	$ 2.56	$ 2.56
067-1130-089-0000	SAFETY LIGHTS ONLY	$ 0.00	$ 2.56	$ 2.56
067-1130-090-0000	SAFETY LIGHTS ONLY	$ 0.00	$ 2.56	$ 2.56
067-1130-091-0000	SAFETY LIGHTS ONLY	$ 0.00	$ 2.56	$ 2.56
067-1130-092-0000	SAFETY LIGHTS ONLY	$ 0.00	$ 2.56	$ 2.56
067-1130-093-0000	SAFETY LIGHTS ONLY	$ 0.00	$ 2.56	$ 2.56
067-1130-094-0000	SAFETY LIGHTS ONLY	$ 0.00	$ 2.56	$ 2.56
067-1130-095-0000	SAFETY LIGHTS ONLY	$ 0.00	$ 2.56	$ 2.56
067-1130-096-0000	SAFETY LIGHTS ONLY	$ 0.00	$ 2.56	$ 2.56
067-1130-097-0000	SAFETY LIGHTS ONLY	$ 0.00	$ 2.56	$ 2.56
067-1130-098-0000	SAFETY LIGHTS ONLY	$ 0.00	$ 2.56	$ 2.56
067-1130-099-0000	SAFETY LIGHTS ONLY	$ 0.00	$ 2.56	$ 2.56
067-1130-100-0000	SAFETY LIGHTS ONLY	$ 0.00	$ 2.56	$ 2.56
067-1130-101-0000	SAFETY LIGHTS ONLY	$ 0.00	$ 2.56	$ 2.56
067-1130-102-0000	SAFETY LIGHTS ONLY	$ 0.00	$ 2.56	$ 2.56
067-1130-103-0000	SAFETY LIGHTS ONLY	$ 0.00	$ 2.56	$ 2.56
067-1130-104-0000	SAFETY LIGHTS ONLY	$ 0.00	$ 2.56	$ 2.56
067-1130-105-0000	SAFETY LIGHTS ONLY	$ 0.00	$ 2.56	$ 2.56
067-1130-106-0000	SAFETY LIGHTS ONLY	$ 0.00	$ 2.56	$ 2.56
067-1130-107-0000	SAFETY LIGHTS ONLY	$ 0.00	$ 2.56	$ 2.56
067-1130-108-0000	SAFETY LIGHTS ONLY	$ 0.00	$ 2.56	$ 2.56
067-1130-109-0000	SAFETY LIGHTS ONLY	$ 0.00	$ 2.56	$ 2.56
067-1130-110-0000	SAFETY LIGHTS ONLY	$ 0.00	$ 2.56	$ 2.56
067-1130-111-0000	SAFETY LIGHTS ONLY	$ 0.00	$ 2.56	$ 2.56
067-1130-112-0000	SAFETY LIGHTS ONLY	$ 0.00	$ 2.56	$ 2.56
067-1130-113-0000	SAFETY LIGHTS ONLY	$ 0.00	$ 2.56	$ 2.56
067-1130-114-0000	SAFETY LIGHTS ONLY	$ 0.00	$ 2.56	$ 2.56
067-1130-115-0000	SAFETY LIGHTS ONLY	$ 0.00	$ 2.56	$ 2.56
067-1130-116-0000	SAFETY LIGHTS ONLY	$ 0.00	$ 2.56	$ 2.56
067-1130-117-0000	SAFETY LIGHTS ONLY	$ 0.00	$ 2.56	$ 2.56
067-1130-118-0000	SAFETY LIGHTS ONLY	$ 0.00	$ 2.56	$ 2.56
067-1130-119-0000	SAFETY LIGHTS ONLY	$ 0.00	$ 2.56	$ 2.56
067-1130-120-0000	SAFETY LIGHTS ONLY	$ 0.00	$ 2.56	$ 2.56
067-1130-121-0000	SAFETY LIGHTS ONLY	$ 0.00	$ 2.56	$ 2.56
067-1130-122-0000	SAFETY LIGHTS ONLY	$ 0.00	$ 2.56	$ 2.56
067-1130-123-0000	SAFETY LIGHTS ONLY	$ 0.00	$ 2.56	$ 2.56
067-1130-124-0000	SAFETY LIGHTS ONLY	$ 0.00	$ 2.56	$ 2.56
067-1130-125-0000	SAFETY LIGHTS ONLY	$ 0.00	$ 2.56	$ 2.56
067-1130-126-0000	SAFETY LIGHTS ONLY	$ 0.00	$ 2.56	$ 2.56
067-1130-127-0000	SAFETY LIGHTS ONLY	$ 0.00	$ 2.56	$ 2.56
067-1130-128-0000	SAFETY LIGHTS ONLY	$ 0.00	$ 2.56	$ 2.56
067-1130-129-0000	SAFETY LIGHTS ONLY	$ 0.00	$ 2.56	$ 2.56

City of Rancho Cordova
Lighting District No. 2012-1
Fiscal Year 2021-22 Assessment Roll

APN	District Classification	Street Light Charge	Safety Light Charge	Total Assessment
067-1130-130-0000	SAFETY LIGHTS ONLY	$ 0.00	$ 2.56	$ 2.56
067-1130-131-0000	SAFETY LIGHTS ONLY	$ 0.00	$ 2.56	$ 2.56
067-1130-132-0000	SAFETY LIGHTS ONLY	$ 0.00	$ 2.56	$ 2.56
067-1130-133-0000	SAFETY LIGHTS ONLY	$ 0.00	$ 2.56	$ 2.56
067-1130-134-0000	SAFETY LIGHTS ONLY	$ 0.00	$ 2.56	$ 2.56
067-1130-135-0000	SAFETY LIGHTS ONLY	$ 0.00	$ 2.56	$ 2.56
067-1130-136-0000	SAFETY LIGHTS ONLY	$ 0.00	$ 2.56	$ 2.56
067-1130-137-0000	SAFETY LIGHTS ONLY	$ 0.00	$ 2.56	$ 2.56
067-1130-138-0000	SAFETY LIGHTS ONLY	$ 0.00	$ 2.56	$ 2.56
067-1130-139-0000	SAFETY LIGHTS ONLY	$ 0.00	$ 2.56	$ 2.56
067-1130-140-0000	SAFETY LIGHTS ONLY	$ 0.00	$ 2.56	$ 2.56
067-1130-141-0000	SAFETY LIGHTS ONLY	$ 0.00	$ 2.56	$ 2.56
067-1130-142-0000	SAFETY LIGHTS ONLY	$ 0.00	$ 2.56	$ 2.56
067-1130-143-0000	SAFETY LIGHTS ONLY	$ 0.00	$ 2.56	$ 2.56
067-1130-144-0000	SAFETY LIGHTS ONLY	$ 0.00	$ 2.56	$ 2.56
067-1130-145-0000	SAFETY LIGHTS ONLY	$ 0.00	$ 2.56	$ 2.56
067-1130-146-0000	SAFETY LIGHTS ONLY	$ 0.00	$ 2.56	$ 2.56
067-1130-147-0000	SAFETY LIGHTS ONLY	$ 0.00	$ 2.56	$ 2.56
067-1130-148-0000	SAFETY LIGHTS ONLY	$ 0.00	$ 2.56	$ 2.56
067-1130-149-0000	SAFETY LIGHTS ONLY	$ 0.00	$ 2.56	$ 2.56
067-1130-150-0000	SAFETY LIGHTS ONLY	$ 0.00	$ 2.56	$ 2.56
067-1130-151-0000	SAFETY LIGHTS ONLY	$ 0.00	$ 2.56	$ 2.56
067-1130-152-0000	SAFETY LIGHTS ONLY	$ 0.00	$ 2.56	$ 2.56
067-1130-153-0000	SAFETY LIGHTS ONLY	$ 0.00	$ 2.56	$ 2.56
067-1130-154-0000	SAFETY LIGHTS ONLY	$ 0.00	$ 2.56	$ 2.56
067-1130-155-0000	SAFETY LIGHTS ONLY	$ 0.00	$ 2.56	$ 2.56
067-1130-156-0000	SAFETY LIGHTS ONLY	$ 0.00	$ 2.56	$ 2.56
067-1130-157-0000	SAFETY LIGHTS ONLY	$ 0.00	$ 2.56	$ 2.56
067-1130-158-0000	SAFETY LIGHTS ONLY	$ 0.00	$ 2.56	$ 2.56
067-1130-159-0000	SAFETY LIGHTS ONLY	$ 0.00	$ 2.56	$ 2.56
067-1130-160-0000	SAFETY LIGHTS ONLY	$ 0.00	$ 2.56	$ 2.56
067-1130-161-0000	SAFETY LIGHTS ONLY	$ 0.00	$ 2.56	$ 2.56
067-1130-162-0000	SAFETY LIGHTS ONLY	$ 0.00	$ 2.56	$ 2.56
067-1130-163-0000	SAFETY LIGHTS ONLY	$ 0.00	$ 2.56	$ 2.56
067-1130-164-0000	SAFETY LIGHTS ONLY	$ 0.00	$ 2.56	$ 2.56
067-1130-165-0000	SAFETY LIGHTS ONLY	$ 0.00	$ 2.56	$ 2.56
067-1130-166-0000	SAFETY LIGHTS ONLY	$ 0.00	$ 2.56	$ 2.56
067-1130-167-0000	SAFETY LIGHTS ONLY	$ 0.00	$ 2.56	$ 2.56
067-1130-168-0000	SAFETY LIGHTS ONLY	$ 0.00	$ 2.56	$ 2.56
067-1130-169-0000	SAFETY LIGHTS ONLY	$ 0.00	$ 2.56	$ 2.56
067-1130-170-0000	SAFETY LIGHTS ONLY	$ 0.00	$ 2.56	$ 2.56
067-1140-001-0000	SAFETY LIGHTS ONLY	$ 0.00	$ 2.56	$ 2.56
067-1140-002-0000	SAFETY LIGHTS ONLY	$ 0.00	$ 2.56	$ 2.56
067-1140-003-0000	SAFETY LIGHTS ONLY	$ 0.00	$ 2.56	$ 2.56

City of Rancho Cordova
Lighting District No. 2012-1
Fiscal Year 2021-22 Assessment Roll

APN	District Classification	Street Light Charge	Safety Light Charge	Total Assessment
067-1140-004-0000	SAFETY LIGHTS ONLY	$ 0.00	$ 2.56	$ 2.56
067-1140-005-0000	SAFETY LIGHTS ONLY	$ 0.00	$ 2.56	$ 2.56
067-1140-006-0000	SAFETY LIGHTS ONLY	$ 0.00	$ 2.56	$ 2.56
067-1140-007-0000	SAFETY LIGHTS ONLY	$ 0.00	$ 2.56	$ 2.56
067-1140-008-0000	SAFETY LIGHTS ONLY	$ 0.00	$ 2.56	$ 2.56
067-1140-009-0000	SAFETY LIGHTS ONLY	$ 0.00	$ 2.56	$ 2.56
067-1140-010-0000	SAFETY LIGHTS ONLY	$ 0.00	$ 2.56	$ 2.56
067-1140-011-0000	SAFETY LIGHTS ONLY	$ 0.00	$ 2.56	$ 2.56
067-1140-012-0000	SAFETY LIGHTS ONLY	$ 0.00	$ 2.56	$ 2.56
067-1140-013-0000	SAFETY LIGHTS ONLY	$ 0.00	$ 2.56	$ 2.56
067-1140-014-0000	SAFETY LIGHTS ONLY	$ 0.00	$ 2.56	$ 2.56
067-1140-015-0000	SAFETY LIGHTS ONLY	$ 0.00	$ 2.56	$ 2.56
067-1140-016-0000	SAFETY LIGHTS ONLY	$ 0.00	$ 2.56	$ 2.56
067-1140-017-0000	SAFETY LIGHTS ONLY	$ 0.00	$ 2.56	$ 2.56
067-1140-018-0000	SAFETY LIGHTS ONLY	$ 0.00	$ 2.56	$ 2.56
067-1140-019-0000	SAFETY LIGHTS ONLY	$ 0.00	$ 2.56	$ 2.56
067-1140-020-0000	SAFETY LIGHTS ONLY	$ 0.00	$ 2.56	$ 2.56
067-1140-021-0000	SAFETY LIGHTS ONLY	$ 0.00	$ 2.56	$ 2.56
067-1140-022-0000	SAFETY LIGHTS ONLY	$ 0.00	$ 2.56	$ 2.56
067-1140-023-0000	SAFETY LIGHTS ONLY	$ 0.00	$ 2.56	$ 2.56
067-1140-024-0000	SAFETY LIGHTS ONLY	$ 0.00	$ 2.56	$ 2.56
067-1140-025-0000	SAFETY LIGHTS ONLY	$ 0.00	$ 2.56	$ 2.56
067-1140-026-0000	SAFETY LIGHTS ONLY	$ 0.00	$ 2.56	$ 2.56
067-1140-027-0000	SAFETY LIGHTS ONLY	$ 0.00	$ 2.56	$ 2.56
067-1140-028-0000	SAFETY LIGHTS ONLY	$ 0.00	$ 2.56	$ 2.56
067-1140-029-0000	SAFETY LIGHTS ONLY	$ 0.00	$ 2.56	$ 2.56
067-1140-030-0000	SAFETY LIGHTS ONLY	$ 0.00	$ 2.56	$ 2.56
067-1140-031-0000	SAFETY LIGHTS ONLY	$ 0.00	$ 2.56	$ 2.56
067-1140-032-0000	SAFETY LIGHTS ONLY	$ 0.00	$ 2.56	$ 2.56
067-1140-033-0000	SAFETY LIGHTS ONLY	$ 0.00	$ 2.56	$ 2.56
067-1140-034-0000	SAFETY LIGHTS ONLY	$ 0.00	$ 2.56	$ 2.56
067-1140-035-0000	SAFETY LIGHTS ONLY	$ 0.00	$ 2.56	$ 2.56
067-1140-036-0000	SAFETY LIGHTS ONLY	$ 0.00	$ 2.56	$ 2.56
067-1140-037-0000	SAFETY LIGHTS ONLY	$ 0.00	$ 2.56	$ 2.56
067-1150-001-0000	SAFETY LIGHTS ONLY	$ 0.00	$ 2.56	$ 2.56
067-1150-002-0000	SAFETY LIGHTS ONLY	$ 0.00	$ 2.56	$ 2.56
067-1150-003-0000	SAFETY LIGHTS ONLY	$ 0.00	$ 2.56	$ 2.56
067-1150-004-0000	SAFETY LIGHTS ONLY	$ 0.00	$ 2.56	$ 2.56
067-1150-005-0000	SAFETY LIGHTS ONLY	$ 0.00	$ 2.56	$ 2.56
067-1150-006-0000	SAFETY LIGHTS ONLY	$ 0.00	$ 2.56	$ 2.56
067-1150-007-0000	SAFETY LIGHTS ONLY	$ 0.00	$ 2.56	$ 2.56
067-1150-008-0000	SAFETY LIGHTS ONLY	$ 0.00	$ 2.56	$ 2.56
067-1150-009-0000	SAFETY LIGHTS ONLY	$ 0.00	$ 2.56	$ 2.56
067-1150-010-0000	SAFETY LIGHTS ONLY	$ 0.00	$ 2.56	$ 2.56

City of Rancho Cordova
Lighting District No. 2012-1
Fiscal Year 2021-22 Assessment Roll

APN	District Classification	Street Light Charge	Safety Light Charge	Total Assessment
067-1150-011-0000	SAFETY LIGHTS ONLY	$ 0.00	$ 2.56	$ 2.56
067-1150-012-0000	SAFETY LIGHTS ONLY	$ 0.00	$ 2.56	$ 2.56
067-1150-013-0000	SAFETY LIGHTS ONLY	$ 0.00	$ 2.56	$ 2.56
067-1150-014-0000	SAFETY LIGHTS ONLY	$ 0.00	$ 2.56	$ 2.56
067-1150-015-0000	SAFETY LIGHTS ONLY	$ 0.00	$ 2.56	$ 2.56
067-1150-016-0000	SAFETY LIGHTS ONLY	$ 0.00	$ 2.56	$ 2.56
067-1150-017-0000	SAFETY LIGHTS ONLY	$ 0.00	$ 2.56	$ 2.56
067-1150-018-0000	SAFETY LIGHTS ONLY	$ 0.00	$ 2.56	$ 2.56
067-1150-019-0000	SAFETY LIGHTS ONLY	$ 0.00	$ 2.56	$ 2.56
067-1150-020-0000	SAFETY LIGHTS ONLY	$ 0.00	$ 2.56	$ 2.56
067-1150-021-0000	SAFETY LIGHTS ONLY	$ 0.00	$ 2.56	$ 2.56
067-1150-022-0000	SAFETY LIGHTS ONLY	$ 0.00	$ 2.56	$ 2.56
067-1150-023-0000	SAFETY LIGHTS ONLY	$ 0.00	$ 2.56	$ 2.56
067-1150-024-0000	SAFETY LIGHTS ONLY	$ 0.00	$ 2.56	$ 2.56
067-1150-025-0000	SAFETY LIGHTS ONLY	$ 0.00	$ 2.56	$ 2.56
067-1150-026-0000	SAFETY LIGHTS ONLY	$ 0.00	$ 2.56	$ 2.56
067-1150-027-0000	SAFETY LIGHTS ONLY	$ 0.00	$ 2.56	$ 2.56
067-1150-028-0000	SAFETY LIGHTS ONLY	$ 0.00	$ 2.56	$ 2.56
067-1150-029-0000	SAFETY LIGHTS ONLY	$ 0.00	$ 2.56	$ 2.56
067-1150-030-0000	SAFETY LIGHTS ONLY	$ 0.00	$ 2.56	$ 2.56
067-1150-031-0000	SAFETY LIGHTS ONLY	$ 0.00	$ 2.56	$ 2.56
067-1150-032-0000	SAFETY LIGHTS ONLY	$ 0.00	$ 2.56	$ 2.56
067-1150-033-0000	SAFETY LIGHTS ONLY	$ 0.00	$ 2.56	$ 2.56
067-1150-034-0000	SAFETY LIGHTS ONLY	$ 0.00	$ 2.56	$ 2.56
067-1150-035-0000	SAFETY LIGHTS ONLY	$ 0.00	$ 2.56	$ 2.56
067-1150-036-0000	SAFETY LIGHTS ONLY	$ 0.00	$ 2.56	$ 2.56
067-1150-037-0000	SAFETY LIGHTS ONLY	$ 0.00	$ 2.56	$ 2.56
067-1150-038-0000	SAFETY LIGHTS ONLY	$ 0.00	$ 2.56	$ 2.56
067-1150-039-0000	SAFETY LIGHTS ONLY	$ 0.00	$ 2.56	$ 2.56
067-1150-040-0000	SAFETY LIGHTS ONLY	$ 0.00	$ 2.56	$ 2.56
067-1150-041-0000	SAFETY LIGHTS ONLY	$ 0.00	$ 2.56	$ 2.56
067-1150-042-0000	SAFETY LIGHTS ONLY	$ 0.00	$ 2.56	$ 2.56
067-1150-043-0000	SAFETY LIGHTS ONLY	$ 0.00	$ 2.56	$ 2.56
067-1150-044-0000	SAFETY LIGHTS ONLY	$ 0.00	$ 2.56	$ 2.56
067-1150-045-0000	SAFETY LIGHTS ONLY	$ 0.00	$ 2.56	$ 2.56
067-1150-046-0000	SAFETY LIGHTS ONLY	$ 0.00	$ 2.56	$ 2.56
067-1150-047-0000	SAFETY LIGHTS ONLY	$ 0.00	$ 2.56	$ 2.56
067-1150-048-0000	SAFETY LIGHTS ONLY	$ 0.00	$ 2.56	$ 2.56
067-1150-049-0000	SAFETY LIGHTS ONLY	$ 0.00	$ 2.56	$ 2.56
067-1150-050-0000	SAFETY LIGHTS ONLY	$ 0.00	$ 2.56	$ 2.56
067-1150-051-0000	SAFETY LIGHTS ONLY	$ 0.00	$ 2.56	$ 2.56
067-1150-052-0000	SAFETY LIGHTS ONLY	$ 0.00	$ 2.56	$ 2.56
067-1150-053-0000	SAFETY LIGHTS ONLY	$ 0.00	$ 2.56	$ 2.56
067-1150-054-0000	SAFETY LIGHTS ONLY	$ 0.00	$ 2.56	$ 2.56

City of Rancho Cordova
Lighting District No. 2012-1
Fiscal Year 2021-22 Assessment Roll

APN	District Classification	Street Light Charge	Safety Light Charge	Total Assessment
067-1150-055-0000	SAFETY LIGHTS ONLY	$ 0.00	$ 2.56	$ 2.56
067-1150-056-0000	SAFETY LIGHTS ONLY	$ 0.00	$ 2.56	$ 2.56
067-1150-057-0000	SAFETY LIGHTS ONLY	$ 0.00	$ 2.56	$ 2.56
067-1150-058-0000	SAFETY LIGHTS ONLY	$ 0.00	$ 2.56	$ 2.56
067-1150-059-0000	SAFETY LIGHTS ONLY	$ 0.00	$ 2.56	$ 2.56
067-1150-060-0000	SAFETY LIGHTS ONLY	$ 0.00	$ 2.56	$ 2.56
067-1150-061-0000	SAFETY LIGHTS ONLY	$ 0.00	$ 2.56	$ 2.56
067-1150-062-0000	SAFETY LIGHTS ONLY	$ 0.00	$ 2.56	$ 2.56
067-1150-063-0000	SAFETY LIGHTS ONLY	$ 0.00	$ 2.56	$ 2.56
067-1150-064-0000	SAFETY LIGHTS ONLY	$ 0.00	$ 2.56	$ 2.56
067-1150-065-0000	SAFETY LIGHTS ONLY	$ 0.00	$ 2.56	$ 2.56
067-1150-066-0000	SAFETY LIGHTS ONLY	$ 0.00	$ 2.56	$ 2.56
067-1150-067-0000	SAFETY LIGHTS ONLY	$ 0.00	$ 2.56	$ 2.56
067-1150-068-0000	SAFETY LIGHTS ONLY	$ 0.00	$ 2.56	$ 2.56
067-1150-069-0000	SAFETY LIGHTS ONLY	$ 0.00	$ 2.56	$ 2.56
067-1150-070-0000	SAFETY LIGHTS ONLY	$ 0.00	$ 2.56	$ 2.56
067-1150-071-0000	SAFETY LIGHTS ONLY	$ 0.00	$ 2.56	$ 2.56
067-1150-072-0000	SAFETY LIGHTS ONLY	$ 0.00	$ 2.56	$ 2.56
067-1150-073-0000	SAFETY LIGHTS ONLY	$ 0.00	$ 2.56	$ 2.56
067-1150-074-0000	SAFETY LIGHTS ONLY	$ 0.00	$ 2.56	$ 2.56
067-1150-075-0000	SAFETY LIGHTS ONLY	$ 0.00	$ 2.56	$ 2.56
067-1150-076-0000	SAFETY LIGHTS ONLY	$ 0.00	$ 2.56	$ 2.56
067-1150-077-0000	SAFETY LIGHTS ONLY	$ 0.00	$ 2.56	$ 2.56
067-1150-078-0000	SAFETY LIGHTS ONLY	$ 0.00	$ 2.56	$ 2.56
067-1150-079-0000	SAFETY LIGHTS ONLY	$ 0.00	$ 2.56	$ 2.56
067-1160-001-0000	SAFETY LIGHTS ONLY	$ 0.00	$ 2.56	$ 2.56
067-1160-002-0000	SAFETY LIGHTS ONLY	$ 0.00	$ 2.56	$ 2.56
067-1160-003-0000	SAFETY LIGHTS ONLY	$ 0.00	$ 2.56	$ 2.56
067-1160-004-0000	SAFETY LIGHTS ONLY	$ 0.00	$ 2.56	$ 2.56
067-1160-005-0000	SAFETY LIGHTS ONLY	$ 0.00	$ 2.56	$ 2.56
067-1160-006-0000	SAFETY LIGHTS ONLY	$ 0.00	$ 2.56	$ 2.56
067-1160-007-0000	SAFETY LIGHTS ONLY	$ 0.00	$ 2.56	$ 2.56
067-1160-008-0000	SAFETY LIGHTS ONLY	$ 0.00	$ 2.56	$ 2.56
067-1160-009-0000	SAFETY LIGHTS ONLY	$ 0.00	$ 2.56	$ 2.56
067-1160-010-0000	SAFETY LIGHTS ONLY	$ 0.00	$ 2.56	$ 2.56
067-1160-011-0000	SAFETY LIGHTS ONLY	$ 0.00	$ 2.56	$ 2.56
067-1160-012-0000	SAFETY LIGHTS ONLY	$ 0.00	$ 2.56	$ 2.56
067-1160-013-0000	SAFETY LIGHTS ONLY	$ 0.00	$ 2.56	$ 2.56
067-1160-014-0000	SAFETY LIGHTS ONLY	$ 0.00	$ 2.56	$ 2.56
067-1160-015-0000	SAFETY LIGHTS ONLY	$ 0.00	$ 2.56	$ 2.56
067-1160-016-0000	SAFETY LIGHTS ONLY	$ 0.00	$ 2.56	$ 2.56
067-1160-017-0000	SAFETY LIGHTS ONLY	$ 0.00	$ 2.56	$ 2.56
067-1160-018-0000	SAFETY LIGHTS ONLY	$ 0.00	$ 2.56	$ 2.56
067-1160-019-0000	SAFETY LIGHTS ONLY	$ 0.00	$ 2.56	$ 2.56

City of Rancho Cordova
Lighting District No. 2012-1
Fiscal Year 2021-22 Assessment Roll

APN	District Classification	Street Light Charge	Safety Light Charge	Total Assessment
067-1160-020-0000	SAFETY LIGHTS ONLY	$ 0.00	$ 2.56	$ 2.56
067-1160-021-0000	SAFETY LIGHTS ONLY	$ 0.00	$ 2.56	$ 2.56
067-1160-022-0000	SAFETY LIGHTS ONLY	$ 0.00	$ 2.56	$ 2.56
067-1160-023-0000	SAFETY LIGHTS ONLY	$ 0.00	$ 2.56	$ 2.56
067-1160-024-0000	SAFETY LIGHTS ONLY	$ 0.00	$ 2.56	$ 2.56
067-1160-025-0000	SAFETY LIGHTS ONLY	$ 0.00	$ 2.56	$ 2.56
067-1160-026-0000	SAFETY LIGHTS ONLY	$ 0.00	$ 2.56	$ 2.56
067-1160-027-0000	SAFETY LIGHTS ONLY	$ 0.00	$ 2.56	$ 2.56
067-1160-028-0000	SAFETY LIGHTS ONLY	$ 0.00	$ 2.56	$ 2.56
067-1160-029-0000	SAFETY LIGHTS ONLY	$ 0.00	$ 2.56	$ 2.56
067-1160-030-0000	SAFETY LIGHTS ONLY	$ 0.00	$ 2.56	$ 2.56
067-1160-031-0000	SAFETY LIGHTS ONLY	$ 0.00	$ 2.56	$ 2.56
067-1160-032-0000	SAFETY LIGHTS ONLY	$ 0.00	$ 2.56	$ 2.56
067-1160-033-0000	SAFETY LIGHTS ONLY	$ 0.00	$ 2.56	$ 2.56
067-1160-034-0000	SAFETY LIGHTS ONLY	$ 0.00	$ 2.56	$ 2.56
067-1160-035-0000	SAFETY LIGHTS ONLY	$ 0.00	$ 2.56	$ 2.56
067-1160-036-0000	SAFETY LIGHTS ONLY	$ 0.00	$ 2.56	$ 2.56
067-1160-037-0000	SAFETY LIGHTS ONLY	$ 0.00	$ 2.56	$ 2.56
067-1160-038-0000	SAFETY LIGHTS ONLY	$ 0.00	$ 2.56	$ 2.56
067-1160-039-0000	SAFETY LIGHTS ONLY	$ 0.00	$ 2.56	$ 2.56
067-1160-040-0000	SAFETY LIGHTS ONLY	$ 0.00	$ 2.56	$ 2.56
067-1160-041-0000	SAFETY LIGHTS ONLY	$ 0.00	$ 2.56	$ 2.56
067-1160-042-0000	SAFETY LIGHTS ONLY	$ 0.00	$ 2.56	$ 2.56
067-1160-043-0000	SAFETY LIGHTS ONLY	$ 0.00	$ 2.56	$ 2.56
067-1160-044-0000	SAFETY LIGHTS ONLY	$ 0.00	$ 2.56	$ 2.56
067-1160-045-0000	SAFETY LIGHTS ONLY	$ 0.00	$ 2.56	$ 2.56
067-1160-046-0000	SAFETY LIGHTS ONLY	$ 0.00	$ 2.56	$ 2.56
067-1160-047-0000	SAFETY LIGHTS ONLY	$ 0.00	$ 2.56	$ 2.56
067-1160-048-0000	SAFETY LIGHTS ONLY	$ 0.00	$ 2.56	$ 2.56
067-1160-049-0000	SAFETY LIGHTS ONLY	$ 0.00	$ 2.56	$ 2.56
067-1160-050-0000	SAFETY LIGHTS ONLY	$ 0.00	$ 2.56	$ 2.56
067-1160-051-0000	SAFETY LIGHTS ONLY	$ 0.00	$ 2.56	$ 2.56
067-1160-052-0000	SAFETY LIGHTS ONLY	$ 0.00	$ 2.56	$ 2.56
067-1160-053-0000	SAFETY LIGHTS ONLY	$ 0.00	$ 2.56	$ 2.56
067-1160-054-0000	SAFETY LIGHTS ONLY	$ 0.00	$ 2.56	$ 2.56
067-1160-055-0000	SAFETY LIGHTS ONLY	$ 0.00	$ 2.56	$ 2.56
067-1160-056-0000	SAFETY LIGHTS ONLY	$ 0.00	$ 2.56	$ 2.56
067-1160-057-0000	SAFETY LIGHTS ONLY	$ 0.00	$ 2.56	$ 2.56
067-1160-058-0000	SAFETY LIGHTS ONLY	$ 0.00	$ 2.56	$ 2.56
067-1160-059-0000	SAFETY LIGHTS ONLY	$ 0.00	$ 2.56	$ 2.56
067-1160-060-0000	SAFETY LIGHTS ONLY	$ 0.00	$ 2.56	$ 2.56
067-1160-061-0000	SAFETY LIGHTS ONLY	$ 0.00	$ 2.56	$ 2.56
067-1160-062-0000	SAFETY LIGHTS ONLY	$ 0.00	$ 2.56	$ 2.56
067-1160-063-0000	SAFETY LIGHTS ONLY	$ 0.00	$ 2.56	$ 2.56

City of Rancho Cordova
Lighting District No. 2012-1
Fiscal Year 2021-22 Assessment Roll

APN	District Classification	Street Light Charge	Safety Light Charge	Total Assessment
067-1160-064-0000	SAFETY LIGHTS ONLY	$ 0.00	$ 2.56	$ 2.56
067-1160-065-0000	SAFETY LIGHTS ONLY	$ 0.00	$ 2.56	$ 2.56
067-1170-001-0000	SAFETY LIGHTS ONLY	$ 0.00	$ 2.56	$ 2.56
067-1170-002-0000	SAFETY LIGHTS ONLY	$ 0.00	$ 2.56	$ 2.56
067-1170-003-0000	SAFETY LIGHTS ONLY	$ 0.00	$ 2.56	$ 2.56
067-1170-004-0000	SAFETY LIGHTS ONLY	$ 0.00	$ 2.56	$ 2.56
067-1170-005-0000	SAFETY LIGHTS ONLY	$ 0.00	$ 2.56	$ 2.56
067-1170-006-0000	SAFETY LIGHTS ONLY	$ 0.00	$ 2.56	$ 2.56
067-1170-007-0000	SAFETY LIGHTS ONLY	$ 0.00	$ 2.56	$ 2.56
067-1170-008-0000	SAFETY LIGHTS ONLY	$ 0.00	$ 2.56	$ 2.56
067-1170-009-0000	SAFETY LIGHTS ONLY	$ 0.00	$ 2.56	$ 2.56
067-1170-010-0000	SAFETY LIGHTS ONLY	$ 0.00	$ 2.56	$ 2.56
067-1170-011-0000	SAFETY LIGHTS ONLY	$ 0.00	$ 2.56	$ 2.56
067-1170-012-0000	SAFETY LIGHTS ONLY	$ 0.00	$ 2.56	$ 2.56
067-1170-013-0000	SAFETY LIGHTS ONLY	$ 0.00	$ 2.56	$ 2.56
067-1170-014-0000	SAFETY LIGHTS ONLY	$ 0.00	$ 2.56	$ 2.56
067-1170-015-0000	SAFETY LIGHTS ONLY	$ 0.00	$ 2.56	$ 2.56
067-1170-016-0000	SAFETY LIGHTS ONLY	$ 0.00	$ 2.56	$ 2.56
067-1170-017-0000	SAFETY LIGHTS ONLY	$ 0.00	$ 2.56	$ 2.56
067-1170-018-0000	SAFETY LIGHTS ONLY	$ 0.00	$ 2.56	$ 2.56
067-1170-019-0000	SAFETY LIGHTS ONLY	$ 0.00	$ 2.56	$ 2.56
067-1170-020-0000	SAFETY LIGHTS ONLY	$ 0.00	$ 2.56	$ 2.56
067-1170-021-0000	SAFETY LIGHTS ONLY	$ 0.00	$ 2.56	$ 2.56
067-1170-022-0000	SAFETY LIGHTS ONLY	$ 0.00	$ 2.56	$ 2.56
067-1170-023-0000	SAFETY LIGHTS ONLY	$ 0.00	$ 2.56	$ 2.56
067-1170-024-0000	SAFETY LIGHTS ONLY	$ 0.00	$ 2.56	$ 2.56
067-1170-025-0000	SAFETY LIGHTS ONLY	$ 0.00	$ 2.56	$ 2.56
067-1170-026-0000	SAFETY LIGHTS ONLY	$ 0.00	$ 2.56	$ 2.56
067-1170-027-0000	SAFETY LIGHTS ONLY	$ 0.00	$ 2.56	$ 2.56
067-1170-028-0000	SAFETY LIGHTS ONLY	$ 0.00	$ 2.56	$ 2.56
067-1170-029-0000	SAFETY LIGHTS ONLY	$ 0.00	$ 2.56	$ 2.56
067-1170-030-0000	SAFETY LIGHTS ONLY	$ 0.00	$ 2.56	$ 2.56
067-1170-031-0000	SAFETY LIGHTS ONLY	$ 0.00	$ 2.56	$ 2.56
067-1170-032-0000	SAFETY LIGHTS ONLY	$ 0.00	$ 2.56	$ 2.56
067-1170-033-0000	SAFETY LIGHTS ONLY	$ 0.00	$ 2.56	$ 2.56
067-1170-034-0000	SAFETY LIGHTS ONLY	$ 0.00	$ 2.56	$ 2.56
067-1170-035-0000	SAFETY LIGHTS ONLY	$ 0.00	$ 2.56	$ 2.56
067-1170-036-0000	SAFETY LIGHTS ONLY	$ 0.00	$ 2.56	$ 2.56
067-1170-037-0000	SAFETY LIGHTS ONLY	$ 0.00	$ 2.56	$ 2.56
067-1170-038-0000	SAFETY LIGHTS ONLY	$ 0.00	$ 2.56	$ 2.56
067-1170-039-0000	SAFETY LIGHTS ONLY	$ 0.00	$ 2.56	$ 2.56
067-1170-040-0000	SAFETY LIGHTS ONLY	$ 0.00	$ 2.56	$ 2.56
067-1170-041-0000	SAFETY LIGHTS ONLY	$ 0.00	$ 2.56	$ 2.56
067-1170-042-0000	SAFETY LIGHTS ONLY	$ 0.00	$ 2.56	$ 2.56

City of Rancho Cordova
Lighting District No. 2012-1
Fiscal Year 2021-22 Assessment Roll

APN	District Classification	Street Light Charge	Safety Light Charge	Total Assessment
067-1170-043-0000	SAFETY LIGHTS ONLY	$ 0.00	$ 2.56	$ 2.56
067-1170-044-0000	SAFETY LIGHTS ONLY	$ 0.00	$ 2.56	$ 2.56
067-1170-045-0000	SAFETY LIGHTS ONLY	$ 0.00	$ 2.56	$ 2.56
067-1170-046-0000	SAFETY LIGHTS ONLY	$ 0.00	$ 2.56	$ 2.56
067-1170-047-0000	SAFETY LIGHTS ONLY	$ 0.00	$ 2.56	$ 2.56
067-1170-048-0000	SAFETY LIGHTS ONLY	$ 0.00	$ 2.56	$ 2.56
067-1170-049-0000	SAFETY LIGHTS ONLY	$ 0.00	$ 2.56	$ 2.56
067-1170-050-0000	SAFETY LIGHTS ONLY	$ 0.00	$ 2.56	$ 2.56
067-1170-051-0000	SAFETY LIGHTS ONLY	$ 0.00	$ 2.56	$ 2.56
067-1170-052-0000	SAFETY LIGHTS ONLY	$ 0.00	$ 2.56	$ 2.56
067-1170-053-0000	SAFETY LIGHTS ONLY	$ 0.00	$ 2.56	$ 2.56
067-1170-054-0000	SAFETY LIGHTS ONLY	$ 0.00	$ 2.56	$ 2.56
067-1170-055-0000	SAFETY LIGHTS ONLY	$ 0.00	$ 2.56	$ 2.56
067-1170-056-0000	SAFETY LIGHTS ONLY	$ 0.00	$ 2.56	$ 2.56
067-1170-057-0000	SAFETY LIGHTS ONLY	$ 0.00	$ 2.56	$ 2.56
067-1170-058-0000	SAFETY LIGHTS ONLY	$ 0.00	$ 2.56	$ 2.56
067-1170-059-0000	SAFETY LIGHTS ONLY	$ 0.00	$ 2.56	$ 2.56
067-1170-060-0000	SAFETY LIGHTS ONLY	$ 0.00	$ 2.56	$ 2.56
067-1170-061-0000	SAFETY LIGHTS ONLY	$ 0.00	$ 2.56	$ 2.56
067-1170-062-0000	SAFETY LIGHTS ONLY	$ 0.00	$ 2.56	$ 2.56
067-1170-063-0000	SAFETY LIGHTS ONLY	$ 0.00	$ 2.56	$ 2.56
067-1170-064-0000	SAFETY LIGHTS ONLY	$ 0.00	$ 2.56	$ 2.56
067-1170-065-0000	SAFETY LIGHTS ONLY	$ 0.00	$ 2.56	$ 2.56
067-1170-066-0000	SAFETY LIGHTS ONLY	$ 0.00	$ 2.56	$ 2.56
067-1170-067-0000	SAFETY LIGHTS ONLY	$ 0.00	$ 2.56	$ 2.56
067-1170-068-0000	SAFETY LIGHTS ONLY	$ 0.00	$ 2.56	$ 2.56
067-1170-069-0000	SAFETY LIGHTS ONLY	$ 0.00	$ 2.56	$ 2.56
067-1170-070-0000	SAFETY LIGHTS ONLY	$ 0.00	$ 2.56	$ 2.56
067-1170-071-0000	SAFETY LIGHTS ONLY	$ 0.00	$ 2.56	$ 2.56
067-1170-072-0000	SAFETY LIGHTS ONLY	$ 0.00	$ 2.56	$ 2.56
067-1170-073-0000	SAFETY LIGHTS ONLY	$ 0.00	$ 2.56	$ 2.56
067-1170-074-0000	SAFETY LIGHTS ONLY	$ 0.00	$ 2.56	$ 2.56
067-1170-075-0000	SAFETY LIGHTS ONLY	$ 0.00	$ 2.56	$ 2.56
067-1170-076-0000	SAFETY LIGHTS ONLY	$ 0.00	$ 2.56	$ 2.56
067-1170-077-0000	SAFETY LIGHTS ONLY	$ 0.00	$ 2.56	$ 2.56
067-1170-078-0000	SAFETY LIGHTS ONLY	$ 0.00	$ 2.56	$ 2.56
067-1170-079-0000	SAFETY LIGHTS ONLY	$ 0.00	$ 2.56	$ 2.56
067-1170-080-0000	SAFETY LIGHTS ONLY	$ 0.00	$ 2.56	$ 2.56
067-1170-081-0000	SAFETY LIGHTS ONLY	$ 0.00	$ 2.56	$ 2.56
067-1170-082-0000	SAFETY LIGHTS ONLY	$ 0.00	$ 2.56	$ 2.56
067-1170-083-0000	SAFETY LIGHTS ONLY	$ 0.00	$ 2.56	$ 2.56
067-1180-001-0000	SAFETY LIGHTS ONLY	$ 0.00	$ 2.56	$ 2.56
067-1180-002-0000	SAFETY LIGHTS ONLY	$ 0.00	$ 2.56	$ 2.56
067-1180-003-0000	SAFETY LIGHTS ONLY	$ 0.00	$ 2.56	$ 2.56

City of Rancho Cordova
Lighting District No. 2012-1
Fiscal Year 2021-22 Assessment Roll

APN	District Classification	Street Light Charge	Safety Light Charge	Total Assessment
067-1180-004-0000	SAFETY LIGHTS ONLY	$ 0.00	$ 2.56	$ 2.56
067-1180-005-0000	SAFETY LIGHTS ONLY	$ 0.00	$ 2.56	$ 2.56
067-1180-006-0000	SAFETY LIGHTS ONLY	$ 0.00	$ 2.56	$ 2.56
067-1180-007-0000	SAFETY LIGHTS ONLY	$ 0.00	$ 2.56	$ 2.56
067-1180-008-0000	SAFETY LIGHTS ONLY	$ 0.00	$ 2.56	$ 2.56
067-1180-009-0000	SAFETY LIGHTS ONLY	$ 0.00	$ 2.56	$ 2.56
067-1180-010-0000	SAFETY LIGHTS ONLY	$ 0.00	$ 2.56	$ 2.56
067-1180-011-0000	SAFETY LIGHTS ONLY	$ 0.00	$ 2.56	$ 2.56
067-1180-012-0000	SAFETY LIGHTS ONLY	$ 0.00	$ 2.56	$ 2.56
067-1180-013-0000	SAFETY LIGHTS ONLY	$ 0.00	$ 2.56	$ 2.56
067-1180-014-0000	SAFETY LIGHTS ONLY	$ 0.00	$ 2.56	$ 2.56
067-1180-015-0000	SAFETY LIGHTS ONLY	$ 0.00	$ 2.56	$ 2.56
067-1190-001-0000	SAFETY LIGHTS ONLY	$ 0.00	$ 2.56	$ 2.56
067-1190-002-0000	SAFETY LIGHTS ONLY	$ 0.00	$ 2.56	$ 2.56
067-1190-003-0000	SAFETY LIGHTS ONLY	$ 0.00	$ 2.56	$ 2.56
067-1190-004-0000	SAFETY LIGHTS ONLY	$ 0.00	$ 2.56	$ 2.56
067-1190-005-0000	SAFETY LIGHTS ONLY	$ 0.00	$ 2.56	$ 2.56
067-1190-006-0000	SAFETY LIGHTS ONLY	$ 0.00	$ 2.56	$ 2.56
067-1190-007-0000	SAFETY LIGHTS ONLY	$ 0.00	$ 2.56	$ 2.56
067-1190-008-0000	SAFETY LIGHTS ONLY	$ 0.00	$ 2.56	$ 2.56
067-1190-009-0000	SAFETY LIGHTS ONLY	$ 0.00	$ 2.56	$ 2.56
067-1190-010-0000	SAFETY LIGHTS ONLY	$ 0.00	$ 2.56	$ 2.56
067-1190-011-0000	SAFETY LIGHTS ONLY	$ 0.00	$ 2.56	$ 2.56
067-1190-012-0000	SAFETY LIGHTS ONLY	$ 0.00	$ 2.56	$ 2.56
067-1190-013-0000	SAFETY LIGHTS ONLY	$ 0.00	$ 2.56	$ 2.56
067-1190-014-0000	SAFETY LIGHTS ONLY	$ 0.00	$ 2.56	$ 2.56
067-1190-015-0000	SAFETY LIGHTS ONLY	$ 0.00	$ 2.56	$ 2.56
067-1190-016-0000	SAFETY LIGHTS ONLY	$ 0.00	$ 2.56	$ 2.56
067-1190-017-0000	SAFETY LIGHTS ONLY	$ 0.00	$ 2.56	$ 2.56
067-1190-018-0000	SAFETY LIGHTS ONLY	$ 0.00	$ 2.56	$ 2.56
067-1190-019-0000	SAFETY LIGHTS ONLY	$ 0.00	$ 2.56	$ 2.56
067-1190-020-0000	SAFETY LIGHTS ONLY	$ 0.00	$ 2.56	$ 2.56
067-1190-021-0000	SAFETY LIGHTS ONLY	$ 0.00	$ 2.56	$ 2.56
067-1190-022-0000	SAFETY LIGHTS ONLY	$ 0.00	$ 2.56	$ 2.56
067-1190-023-0000	SAFETY LIGHTS ONLY	$ 0.00	$ 2.56	$ 2.56
067-1190-024-0000	SAFETY LIGHTS ONLY	$ 0.00	$ 2.56	$ 2.56
067-1190-025-0000	SAFETY LIGHTS ONLY	$ 0.00	$ 2.56	$ 2.56
067-1190-026-0000	SAFETY LIGHTS ONLY	$ 0.00	$ 2.56	$ 2.56
067-1190-027-0000	SAFETY LIGHTS ONLY	$ 0.00	$ 2.56	$ 2.56
067-1190-028-0000	SAFETY LIGHTS ONLY	$ 0.00	$ 2.56	$ 2.56
067-1190-029-0000	SAFETY LIGHTS ONLY	$ 0.00	$ 2.56	$ 2.56
067-1190-030-0000	SAFETY LIGHTS ONLY	$ 0.00	$ 2.56	$ 2.56
067-1190-031-0000	SAFETY LIGHTS ONLY	$ 0.00	$ 2.56	$ 2.56
067-1190-032-0000	SAFETY LIGHTS ONLY	$ 0.00	$ 2.56	$ 2.56

City of Rancho Cordova
Lighting District No. 2012-1
Fiscal Year 2021-22 Assessment Roll

APN	District Classification	Street Light Charge	Safety Light Charge	Total Assessment
067-1190-033-0000	SAFETY LIGHTS ONLY	$ 0.00	$ 2.56	$ 2.56
067-1190-034-0000	SAFETY LIGHTS ONLY	$ 0.00	$ 2.56	$ 2.56
067-1190-035-0000	SAFETY LIGHTS ONLY	$ 0.00	$ 2.56	$ 2.56
067-1190-036-0000	SAFETY LIGHTS ONLY	$ 0.00	$ 2.56	$ 2.56
067-1190-037-0000	SAFETY LIGHTS ONLY	$ 0.00	$ 2.56	$ 2.56
067-1190-038-0000	SAFETY LIGHTS ONLY	$ 0.00	$ 2.56	$ 2.56
067-1190-039-0000	SAFETY LIGHTS ONLY	$ 0.00	$ 2.56	$ 2.56
067-1190-040-0000	SAFETY LIGHTS ONLY	$ 0.00	$ 2.56	$ 2.56
067-1190-041-0000	SAFETY LIGHTS ONLY	$ 0.00	$ 2.56	$ 2.56
067-1190-042-0000	SAFETY LIGHTS ONLY	$ 0.00	$ 2.56	$ 2.56
067-1190-043-0000	SAFETY LIGHTS ONLY	$ 0.00	$ 2.56	$ 2.56
067-1190-044-0000	SAFETY LIGHTS ONLY	$ 0.00	$ 2.56	$ 2.56
067-1190-045-0000	SAFETY LIGHTS ONLY	$ 0.00	$ 2.56	$ 2.56
067-1190-046-0000	SAFETY LIGHTS ONLY	$ 0.00	$ 2.56	$ 2.56
067-1190-047-0000	SAFETY LIGHTS ONLY	$ 0.00	$ 2.56	$ 2.56
067-1190-048-0000	SAFETY LIGHTS ONLY	$ 0.00	$ 2.56	$ 2.56
067-1190-049-0000	SAFETY LIGHTS ONLY	$ 0.00	$ 2.56	$ 2.56
067-1190-050-0000	SAFETY LIGHTS ONLY	$ 0.00	$ 2.56	$ 2.56
067-1190-051-0000	SAFETY LIGHTS ONLY	$ 0.00	$ 2.56	$ 2.56
067-1190-052-0000	SAFETY LIGHTS ONLY	$ 0.00	$ 2.56	$ 2.56
067-1190-053-0000	SAFETY LIGHTS ONLY	$ 0.00	$ 2.56	$ 2.56
067-1190-054-0000	SAFETY LIGHTS ONLY	$ 0.00	$ 2.56	$ 2.56
067-1190-055-0000	SAFETY LIGHTS ONLY	$ 0.00	$ 2.56	$ 2.56
067-1190-056-0000	SAFETY LIGHTS ONLY	$ 0.00	$ 2.56	$ 2.56
067-1190-057-0000	SAFETY LIGHTS ONLY	$ 0.00	$ 2.56	$ 2.56
067-1190-058-0000	SAFETY LIGHTS ONLY	$ 0.00	$ 2.56	$ 2.56
067-1190-059-0000	SAFETY LIGHTS ONLY	$ 0.00	$ 2.56	$ 2.56
067-1190-060-0000	SAFETY LIGHTS ONLY	$ 0.00	$ 2.56	$ 2.56
067-1190-061-0000	SAFETY LIGHTS ONLY	$ 0.00	$ 2.56	$ 2.56
067-1190-062-0000	SAFETY LIGHTS ONLY	$ 0.00	$ 2.56	$ 2.56
067-1190-063-0000	SAFETY LIGHTS ONLY	$ 0.00	$ 2.56	$ 2.56
067-1190-064-0000	SAFETY LIGHTS ONLY	$ 0.00	$ 2.56	$ 2.56
067-1200-001-0000	SAFETY LIGHTS ONLY	$ 0.00	$ 2.56	$ 2.56
067-1200-002-0000	SAFETY LIGHTS ONLY	$ 0.00	$ 2.56	$ 2.56
067-1200-003-0000	SAFETY LIGHTS ONLY	$ 0.00	$ 2.56	$ 2.56
067-1200-004-0000	SAFETY LIGHTS ONLY	$ 0.00	$ 2.56	$ 2.56
067-1200-005-0000	SAFETY LIGHTS ONLY	$ 0.00	$ 2.56	$ 2.56
067-1200-006-0000	SAFETY LIGHTS ONLY	$ 0.00	$ 2.56	$ 2.56
067-1200-007-0000	SAFETY LIGHTS ONLY	$ 0.00	$ 2.56	$ 2.56
067-1200-008-0000	SAFETY LIGHTS ONLY	$ 0.00	$ 2.56	$ 2.56
067-1200-009-0000	SAFETY LIGHTS ONLY	$ 0.00	$ 2.56	$ 2.56
067-1200-010-0000	SAFETY LIGHTS ONLY	$ 0.00	$ 2.56	$ 2.56
067-1200-011-0000	SAFETY LIGHTS ONLY	$ 0.00	$ 2.56	$ 2.56
067-1200-012-0000	SAFETY LIGHTS ONLY	$ 0.00	$ 2.56	$ 2.56

City of Rancho Cordova
Lighting District No. 2012-1
Fiscal Year 2021-22 Assessment Roll

APN	District Classification	Street Light Charge	Safety Light Charge	Total Assessment
067-1200-013-0000	SAFETY LIGHTS ONLY	$ 0.00	$ 2.56	$ 2.56
067-1200-014-0000	SAFETY LIGHTS ONLY	$ 0.00	$ 2.56	$ 2.56
067-1200-015-0000	SAFETY LIGHTS ONLY	$ 0.00	$ 2.56	$ 2.56
067-1200-016-0000	SAFETY LIGHTS ONLY	$ 0.00	$ 2.56	$ 2.56
067-1200-017-0000	SAFETY LIGHTS ONLY	$ 0.00	$ 2.56	$ 2.56
067-1200-018-0000	SAFETY LIGHTS ONLY	$ 0.00	$ 2.56	$ 2.56
067-1200-019-0000	SAFETY LIGHTS ONLY	$ 0.00	$ 2.56	$ 2.56
067-1200-020-0000	SAFETY LIGHTS ONLY	$ 0.00	$ 2.56	$ 2.56
067-1200-021-0000	SAFETY LIGHTS ONLY	$ 0.00	$ 2.56	$ 2.56
067-1200-022-0000	SAFETY LIGHTS ONLY	$ 0.00	$ 2.56	$ 2.56
067-1200-023-0000	SAFETY LIGHTS ONLY	$ 0.00	$ 2.56	$ 2.56
067-1200-024-0000	SAFETY LIGHTS ONLY	$ 0.00	$ 2.56	$ 2.56
067-1200-025-0000	SAFETY LIGHTS ONLY	$ 0.00	$ 2.56	$ 2.56
067-1200-026-0000	SAFETY LIGHTS ONLY	$ 0.00	$ 2.56	$ 2.56
067-1200-027-0000	SAFETY LIGHTS ONLY	$ 0.00	$ 2.56	$ 2.56
067-1200-028-0000	SAFETY LIGHTS ONLY	$ 0.00	$ 2.56	$ 2.56
067-1200-029-0000	SAFETY LIGHTS ONLY	$ 0.00	$ 2.56	$ 2.56
067-1200-030-0000	SAFETY LIGHTS ONLY	$ 0.00	$ 2.56	$ 2.56
067-1200-031-0000	SAFETY LIGHTS ONLY	$ 0.00	$ 2.56	$ 2.56
067-1200-032-0000	SAFETY LIGHTS ONLY	$ 0.00	$ 2.56	$ 2.56
067-1200-033-0000	SAFETY LIGHTS ONLY	$ 0.00	$ 2.56	$ 2.56
067-1200-034-0000	SAFETY LIGHTS ONLY	$ 0.00	$ 2.56	$ 2.56
067-1200-035-0000	SAFETY LIGHTS ONLY	$ 0.00	$ 2.56	$ 2.56
067-1200-036-0000	SAFETY LIGHTS ONLY	$ 0.00	$ 2.56	$ 2.56
067-1200-037-0000	SAFETY LIGHTS ONLY	$ 0.00	$ 2.56	$ 2.56
067-1200-038-0000	SAFETY LIGHTS ONLY	$ 0.00	$ 2.56	$ 2.56
067-1200-039-0000	SAFETY LIGHTS ONLY	$ 0.00	$ 2.56	$ 2.56
067-1200-040-0000	SAFETY LIGHTS ONLY	$ 0.00	$ 2.56	$ 2.56
067-1200-041-0000	SAFETY LIGHTS ONLY	$ 0.00	$ 2.56	$ 2.56
067-1200-042-0000	SAFETY LIGHTS ONLY	$ 0.00	$ 2.56	$ 2.56
067-1200-043-0000	SAFETY LIGHTS ONLY	$ 0.00	$ 2.56	$ 2.56
067-1200-044-0000	SAFETY LIGHTS ONLY	$ 0.00	$ 2.56	$ 2.56
067-1200-045-0000	SAFETY LIGHTS ONLY	$ 0.00	$ 2.56	$ 2.56
067-1200-046-0000	SAFETY LIGHTS ONLY	$ 0.00	$ 2.56	$ 2.56
067-1200-047-0000	SAFETY LIGHTS ONLY	$ 0.00	$ 2.56	$ 2.56
067-1200-048-0000	SAFETY LIGHTS ONLY	$ 0.00	$ 2.56	$ 2.56
067-1200-049-0000	SAFETY LIGHTS ONLY	$ 0.00	$ 2.56	$ 2.56
067-1200-050-0000	SAFETY LIGHTS ONLY	$ 0.00	$ 2.56	$ 2.56
067-1200-051-0000	SAFETY LIGHTS ONLY	$ 0.00	$ 2.56	$ 2.56
067-1200-052-0000	SAFETY LIGHTS ONLY	$ 0.00	$ 2.56	$ 2.56
067-1210-001-0000	SAFETY LIGHTS ONLY	$ 0.00	$ 2.56	$ 2.56
067-1210-002-0000	SAFETY LIGHTS ONLY	$ 0.00	$ 2.56	$ 2.56
067-1210-003-0000	SAFETY LIGHTS ONLY	$ 0.00	$ 2.56	$ 2.56
067-1210-004-0000	SAFETY LIGHTS ONLY	$ 0.00	$ 2.56	$ 2.56

City of Rancho Cordova
Lighting District No. 2012-1
Fiscal Year 2021-22 Assessment Roll

APN	District Classification	Street Light Charge	Safety Light Charge	Total Assessment
067-1210-005-0000	SAFETY LIGHTS ONLY	$ 0.00	$ 2.56	$ 2.56
067-1210-006-0000	SAFETY LIGHTS ONLY	$ 0.00	$ 2.56	$ 2.56
067-1210-007-0000	SAFETY LIGHTS ONLY	$ 0.00	$ 2.56	$ 2.56
067-1210-008-0000	SAFETY LIGHTS ONLY	$ 0.00	$ 2.56	$ 2.56
067-1210-009-0000	SAFETY LIGHTS ONLY	$ 0.00	$ 2.56	$ 2.56
067-1210-010-0000	SAFETY LIGHTS ONLY	$ 0.00	$ 2.56	$ 2.56
067-1210-011-0000	SAFETY LIGHTS ONLY	$ 0.00	$ 2.56	$ 2.56
067-1210-012-0000	SAFETY LIGHTS ONLY	$ 0.00	$ 2.56	$ 2.56
067-1210-013-0000	SAFETY LIGHTS ONLY	$ 0.00	$ 2.56	$ 2.56
067-1210-014-0000	SAFETY LIGHTS ONLY	$ 0.00	$ 2.56	$ 2.56
067-1210-015-0000	SAFETY LIGHTS ONLY	$ 0.00	$ 2.56	$ 2.56
067-1210-016-0000	SAFETY LIGHTS ONLY	$ 0.00	$ 2.56	$ 2.56
067-1210-017-0000	SAFETY LIGHTS ONLY	$ 0.00	$ 2.56	$ 2.56
067-1210-018-0000	SAFETY LIGHTS ONLY	$ 0.00	$ 2.56	$ 2.56
067-1210-019-0000	SAFETY LIGHTS ONLY	$ 0.00	$ 2.56	$ 2.56
067-1210-020-0000	SAFETY LIGHTS ONLY	$ 0.00	$ 2.56	$ 2.56
067-1210-021-0000	SAFETY LIGHTS ONLY	$ 0.00	$ 2.56	$ 2.56
067-1210-022-0000	SAFETY LIGHTS ONLY	$ 0.00	$ 2.56	$ 2.56
067-1210-023-0000	SAFETY LIGHTS ONLY	$ 0.00	$ 2.56	$ 2.56
067-1210-024-0000	SAFETY LIGHTS ONLY	$ 0.00	$ 2.56	$ 2.56
067-1210-025-0000	SAFETY LIGHTS ONLY	$ 0.00	$ 2.56	$ 2.56
067-1210-026-0000	SAFETY LIGHTS ONLY	$ 0.00	$ 2.56	$ 2.56
067-1210-027-0000	SAFETY LIGHTS ONLY	$ 0.00	$ 2.56	$ 2.56
067-1210-028-0000	SAFETY LIGHTS ONLY	$ 0.00	$ 2.56	$ 2.56
067-1210-029-0000	SAFETY LIGHTS ONLY	$ 0.00	$ 2.56	$ 2.56
067-1210-030-0000	SAFETY LIGHTS ONLY	$ 0.00	$ 2.56	$ 2.56
067-1210-031-0000	SAFETY LIGHTS ONLY	$ 0.00	$ 2.56	$ 2.56
067-1210-032-0000	SAFETY LIGHTS ONLY	$ 0.00	$ 2.56	$ 2.56
067-1210-033-0000	SAFETY LIGHTS ONLY	$ 0.00	$ 2.56	$ 2.56
067-1210-034-0000	SAFETY LIGHTS ONLY	$ 0.00	$ 2.56	$ 2.56
067-1210-035-0000	SAFETY LIGHTS ONLY	$ 0.00	$ 2.56	$ 2.56
067-1210-036-0000	SAFETY LIGHTS ONLY	$ 0.00	$ 2.56	$ 2.56
067-1210-037-0000	SAFETY LIGHTS ONLY	$ 0.00	$ 2.56	$ 2.56
067-1210-038-0000	SAFETY LIGHTS ONLY	$ 0.00	$ 2.56	$ 2.56
067-1210-039-0000	SAFETY LIGHTS ONLY	$ 0.00	$ 2.56	$ 2.56
067-1210-040-0000	SAFETY LIGHTS ONLY	$ 0.00	$ 2.56	$ 2.56
067-1210-041-0000	SAFETY LIGHTS ONLY	$ 0.00	$ 2.56	$ 2.56
067-1210-042-0000	SAFETY LIGHTS ONLY	$ 0.00	$ 2.56	$ 2.56
067-1210-043-0000	SAFETY LIGHTS ONLY	$ 0.00	$ 2.56	$ 2.56
067-1210-044-0000	SAFETY LIGHTS ONLY	$ 0.00	$ 2.56	$ 2.56
067-1210-045-0000	SAFETY LIGHTS ONLY	$ 0.00	$ 2.56	$ 2.56
067-1210-046-0000	SAFETY LIGHTS ONLY	$ 0.00	$ 2.56	$ 2.56
067-1210-047-0000	SAFETY LIGHTS ONLY	$ 0.00	$ 2.56	$ 2.56
067-1210-048-0000	SAFETY LIGHTS ONLY	$ 0.00	$ 2.56	$ 2.56

City of Rancho Cordova
Lighting District No. 2012-1
Fiscal Year 2021-22 Assessment Roll

APN	District Classification	Street Light Charge	Safety Light Charge	Total Assessment
067-1210-049-0000	SAFETY LIGHTS ONLY	$ 0.00	$ 2.56	$ 2.56
067-1210-050-0000	SAFETY LIGHTS ONLY	$ 0.00	$ 2.56	$ 2.56
067-1210-051-0000	SAFETY LIGHTS ONLY	$ 0.00	$ 2.56	$ 2.56
067-1210-052-0000	SAFETY LIGHTS ONLY	$ 0.00	$ 2.56	$ 2.56
067-1220-001-0000	SAFETY LIGHTS ONLY	$ 0.00	$ 2.56	$ 2.56
067-1220-002-0000	SAFETY LIGHTS ONLY	$ 0.00	$ 2.56	$ 2.56
067-1220-003-0000	SAFETY LIGHTS ONLY	$ 0.00	$ 2.56	$ 2.56
067-1220-004-0000	SAFETY LIGHTS ONLY	$ 0.00	$ 2.56	$ 2.56
067-1220-005-0000	SAFETY LIGHTS ONLY	$ 0.00	$ 2.56	$ 2.56
067-1220-006-0000	SAFETY LIGHTS ONLY	$ 0.00	$ 2.56	$ 2.56
067-1220-007-0000	SAFETY LIGHTS ONLY	$ 0.00	$ 2.56	$ 2.56
067-1220-008-0000	SAFETY LIGHTS ONLY	$ 0.00	$ 2.56	$ 2.56
067-1220-009-0000	SAFETY LIGHTS ONLY	$ 0.00	$ 2.56	$ 2.56
067-1220-010-0000	SAFETY LIGHTS ONLY	$ 0.00	$ 2.56	$ 2.56
067-1220-011-0000	SAFETY LIGHTS ONLY	$ 0.00	$ 2.56	$ 2.56
067-1220-012-0000	SAFETY LIGHTS ONLY	$ 0.00	$ 2.56	$ 2.56
067-1220-013-0000	SAFETY LIGHTS ONLY	$ 0.00	$ 2.56	$ 2.56
067-1220-014-0000	SAFETY LIGHTS ONLY	$ 0.00	$ 2.56	$ 2.56
067-1220-015-0000	SAFETY LIGHTS ONLY	$ 0.00	$ 2.56	$ 2.56
067-1220-016-0000	SAFETY LIGHTS ONLY	$ 0.00	$ 2.56	$ 2.56
067-1220-017-0000	SAFETY LIGHTS ONLY	$ 0.00	$ 2.56	$ 2.56
067-1220-018-0000	SAFETY LIGHTS ONLY	$ 0.00	$ 2.56	$ 2.56
067-1220-019-0000	SAFETY LIGHTS ONLY	$ 0.00	$ 2.56	$ 2.56
067-1220-020-0000	SAFETY LIGHTS ONLY	$ 0.00	$ 2.56	$ 2.56
067-1220-021-0000	SAFETY LIGHTS ONLY	$ 0.00	$ 2.56	$ 2.56
067-1220-022-0000	SAFETY LIGHTS ONLY	$ 0.00	$ 2.56	$ 2.56
067-1220-023-0000	SAFETY LIGHTS ONLY	$ 0.00	$ 2.56	$ 2.56
067-1220-024-0000	SAFETY LIGHTS ONLY	$ 0.00	$ 2.56	$ 2.56
067-1220-025-0000	SAFETY LIGHTS ONLY	$ 0.00	$ 2.56	$ 2.56
067-1220-026-0000	SAFETY LIGHTS ONLY	$ 0.00	$ 2.56	$ 2.56
067-1220-027-0000	SAFETY LIGHTS ONLY	$ 0.00	$ 2.56	$ 2.56
067-1220-028-0000	SAFETY LIGHTS ONLY	$ 0.00	$ 2.56	$ 2.56
067-1220-029-0000	SAFETY LIGHTS ONLY	$ 0.00	$ 2.56	$ 2.56
067-1220-030-0000	SAFETY LIGHTS ONLY	$ 0.00	$ 2.56	$ 2.56
067-1220-031-0000	SAFETY LIGHTS ONLY	$ 0.00	$ 2.56	$ 2.56
067-1220-032-0000	SAFETY LIGHTS ONLY	$ 0.00	$ 2.56	$ 2.56
067-1220-033-0000	SAFETY LIGHTS ONLY	$ 0.00	$ 2.56	$ 2.56
067-1220-034-0000	SAFETY LIGHTS ONLY	$ 0.00	$ 2.56	$ 2.56
067-1220-035-0000	SAFETY LIGHTS ONLY	$ 0.00	$ 2.56	$ 2.56
067-1220-036-0000	SAFETY LIGHTS ONLY	$ 0.00	$ 2.56	$ 2.56
067-1220-037-0000	SAFETY LIGHTS ONLY	$ 0.00	$ 2.56	$ 2.56
067-1220-038-0000	SAFETY LIGHTS ONLY	$ 0.00	$ 2.56	$ 2.56
067-1220-039-0000	SAFETY LIGHTS ONLY	$ 0.00	$ 2.56	$ 2.56
067-1220-040-0000	SAFETY LIGHTS ONLY	$ 0.00	$ 2.56	$ 2.56

City of Rancho Cordova
Lighting District No. 2012-1
Fiscal Year 2021-22 Assessment Roll

APN	District Classification	Street Light Charge	Safety Light Charge	Total Assessment
067-1220-041-0000	SAFETY LIGHTS ONLY	$ 0.00	$ 2.56	$ 2.56
067-1220-042-0000	SAFETY LIGHTS ONLY	$ 0.00	$ 2.56	$ 2.56
067-1220-043-0000	SAFETY LIGHTS ONLY	$ 0.00	$ 2.56	$ 2.56
067-1220-044-0000	SAFETY LIGHTS ONLY	$ 0.00	$ 2.56	$ 2.56
067-1220-045-0000	SAFETY LIGHTS ONLY	$ 0.00	$ 2.56	$ 2.56
067-1220-046-0000	SAFETY LIGHTS ONLY	$ 0.00	$ 2.56	$ 2.56
067-1220-047-0000	SAFETY LIGHTS ONLY	$ 0.00	$ 2.56	$ 2.56
067-1220-048-0000	SAFETY LIGHTS ONLY	$ 0.00	$ 2.56	$ 2.56
067-1220-049-0000	SAFETY LIGHTS ONLY	$ 0.00	$ 2.56	$ 2.56
067-1220-050-0000	SAFETY LIGHTS ONLY	$ 0.00	$ 2.56	$ 2.56
067-1220-051-0000	SAFETY LIGHTS ONLY	$ 0.00	$ 2.56	$ 2.56
067-1220-052-0000	SAFETY LIGHTS ONLY	$ 0.00	$ 2.56	$ 2.56
067-1220-053-0000	SAFETY LIGHTS ONLY	$ 0.00	$ 2.56	$ 2.56
067-1220-054-0000	SAFETY LIGHTS ONLY	$ 0.00	$ 2.56	$ 2.56
067-1220-055-0000	SAFETY LIGHTS ONLY	$ 0.00	$ 2.56	$ 2.56
067-1220-056-0000	SAFETY LIGHTS ONLY	$ 0.00	$ 2.56	$ 2.56
067-1220-057-0000	SAFETY LIGHTS ONLY	$ 0.00	$ 2.56	$ 2.56
067-1220-058-0000	SAFETY LIGHTS ONLY	$ 0.00	$ 2.56	$ 2.56
067-1220-059-0000	SAFETY LIGHTS ONLY	$ 0.00	$ 2.56	$ 2.56
067-1230-001-0000	SAFETY LIGHTS ONLY	$ 0.00	$ 2.56	$ 2.56
067-1230-002-0000	SAFETY LIGHTS ONLY	$ 0.00	$ 2.56	$ 2.56
067-1230-003-0000	SAFETY LIGHTS ONLY	$ 0.00	$ 2.56	$ 2.56
067-1230-004-0000	SAFETY LIGHTS ONLY	$ 0.00	$ 2.56	$ 2.56
067-1230-005-0000	SAFETY LIGHTS ONLY	$ 0.00	$ 2.56	$ 2.56
067-1230-006-0000	SAFETY LIGHTS ONLY	$ 0.00	$ 2.56	$ 2.56
067-1230-007-0000	SAFETY LIGHTS ONLY	$ 0.00	$ 2.56	$ 2.56
067-1230-008-0000	SAFETY LIGHTS ONLY	$ 0.00	$ 2.56	$ 2.56
067-1230-009-0000	SAFETY LIGHTS ONLY	$ 0.00	$ 2.56	$ 2.56
067-1230-010-0000	SAFETY LIGHTS ONLY	$ 0.00	$ 2.56	$ 2.56
067-1230-011-0000	SAFETY LIGHTS ONLY	$ 0.00	$ 2.56	$ 2.56
067-1230-012-0000	SAFETY LIGHTS ONLY	$ 0.00	$ 2.56	$ 2.56
067-1230-013-0000	SAFETY LIGHTS ONLY	$ 0.00	$ 2.56	$ 2.56
067-1230-014-0000	SAFETY LIGHTS ONLY	$ 0.00	$ 2.56	$ 2.56
067-1230-015-0000	SAFETY LIGHTS ONLY	$ 0.00	$ 2.56	$ 2.56
067-1230-016-0000	SAFETY LIGHTS ONLY	$ 0.00	$ 2.56	$ 2.56
067-1230-017-0000	SAFETY LIGHTS ONLY	$ 0.00	$ 2.56	$ 2.56
067-1230-018-0000	SAFETY LIGHTS ONLY	$ 0.00	$ 2.56	$ 2.56
067-1230-019-0000	SAFETY LIGHTS ONLY	$ 0.00	$ 2.56	$ 2.56
067-1230-020-0000	SAFETY LIGHTS ONLY	$ 0.00	$ 2.56	$ 2.56
067-1230-021-0000	SAFETY LIGHTS ONLY	$ 0.00	$ 2.56	$ 2.56
067-1230-022-0000	SAFETY LIGHTS ONLY	$ 0.00	$ 2.56	$ 2.56
067-1230-023-0000	SAFETY LIGHTS ONLY	$ 0.00	$ 2.56	$ 2.56
067-1230-024-0000	SAFETY LIGHTS ONLY	$ 0.00	$ 2.56	$ 2.56
067-1230-025-0000	SAFETY LIGHTS ONLY	$ 0.00	$ 2.56	$ 2.56

City of Rancho Cordova
Lighting District No. 2012-1
Fiscal Year 2021-22 Assessment Roll

APN	District Classification	Street Light Charge	Safety Light Charge	Total Assessment
067-1230-026-0000	SAFETY LIGHTS ONLY	$ 0.00	$ 2.56	$ 2.56
067-1230-027-0000	SAFETY LIGHTS ONLY	$ 0.00	$ 2.56	$ 2.56
067-1230-028-0000	SAFETY LIGHTS ONLY	$ 0.00	$ 2.56	$ 2.56
067-1230-029-0000	SAFETY LIGHTS ONLY	$ 0.00	$ 2.56	$ 2.56
067-1230-030-0000	SAFETY LIGHTS ONLY	$ 0.00	$ 2.56	$ 2.56
067-1230-031-0000	SAFETY LIGHTS ONLY	$ 0.00	$ 2.56	$ 2.56
067-1230-032-0000	SAFETY LIGHTS ONLY	$ 0.00	$ 2.56	$ 2.56
067-1230-033-0000	SAFETY LIGHTS ONLY	$ 0.00	$ 2.56	$ 2.56
067-1230-034-0000	SAFETY LIGHTS ONLY	$ 0.00	$ 2.56	$ 2.56
067-1230-035-0000	SAFETY LIGHTS ONLY	$ 0.00	$ 2.56	$ 2.56
067-1230-036-0000	SAFETY LIGHTS ONLY	$ 0.00	$ 2.56	$ 2.56
067-1230-037-0000	SAFETY LIGHTS ONLY	$ 0.00	$ 2.56	$ 2.56
067-1230-038-0000	SAFETY LIGHTS ONLY	$ 0.00	$ 2.56	$ 2.56
067-1230-039-0000	SAFETY LIGHTS ONLY	$ 0.00	$ 2.56	$ 2.56
067-1230-040-0000	SAFETY LIGHTS ONLY	$ 0.00	$ 2.56	$ 2.56
067-1230-041-0000	SAFETY LIGHTS ONLY	$ 0.00	$ 2.56	$ 2.56
067-1230-042-0000	SAFETY LIGHTS ONLY	$ 0.00	$ 2.56	$ 2.56
067-1230-043-0000	SAFETY LIGHTS ONLY	$ 0.00	$ 2.56	$ 2.56
067-1230-044-0000	SAFETY LIGHTS ONLY	$ 0.00	$ 2.56	$ 2.56
067-1230-045-0000	SAFETY LIGHTS ONLY	$ 0.00	$ 2.56	$ 2.56
067-1230-046-0000	SAFETY LIGHTS ONLY	$ 0.00	$ 2.56	$ 2.56
067-1230-047-0000	SAFETY LIGHTS ONLY	$ 0.00	$ 2.56	$ 2.56
067-1230-048-0000	SAFETY LIGHTS ONLY	$ 0.00	$ 2.56	$ 2.56
067-1230-049-0000	SAFETY LIGHTS ONLY	$ 0.00	$ 2.56	$ 2.56
067-1230-050-0000	SAFETY LIGHTS ONLY	$ 0.00	$ 2.56	$ 2.56
067-1230-051-0000	SAFETY LIGHTS ONLY	$ 0.00	$ 2.56	$ 2.56
067-1230-052-0000	SAFETY LIGHTS ONLY	$ 0.00	$ 2.56	$ 2.56
067-1230-053-0000	SAFETY LIGHTS ONLY	$ 0.00	$ 2.56	$ 2.56
067-1230-054-0000	SAFETY LIGHTS ONLY	$ 0.00	$ 2.56	$ 2.56
067-1230-055-0000	SAFETY LIGHTS ONLY	$ 0.00	$ 2.56	$ 2.56
067-1230-056-0000	SAFETY LIGHTS ONLY	$ 0.00	$ 2.56	$ 2.56
067-1230-057-0000	SAFETY LIGHTS ONLY	$ 0.00	$ 2.56	$ 2.56
067-1230-058-0000	SAFETY LIGHTS ONLY	$ 0.00	$ 2.56	$ 2.56
067-1240-001-0000	SAFETY LIGHTS ONLY	$ 0.00	$ 2.56	$ 2.56
067-1240-002-0000	SAFETY LIGHTS ONLY	$ 0.00	$ 2.56	$ 2.56
067-1240-003-0000	SAFETY LIGHTS ONLY	$ 0.00	$ 2.56	$ 2.56
067-1240-004-0000	SAFETY LIGHTS ONLY	$ 0.00	$ 2.56	$ 2.56
067-1240-005-0000	SAFETY LIGHTS ONLY	$ 0.00	$ 2.56	$ 2.56
067-1240-006-0000	SAFETY LIGHTS ONLY	$ 0.00	$ 2.56	$ 2.56
067-1240-007-0000	SAFETY LIGHTS ONLY	$ 0.00	$ 2.56	$ 2.56
067-1240-008-0000	SAFETY LIGHTS ONLY	$ 0.00	$ 2.56	$ 2.56
067-1240-009-0000	SAFETY LIGHTS ONLY	$ 0.00	$ 2.56	$ 2.56
067-1240-010-0000	SAFETY LIGHTS ONLY	$ 0.00	$ 2.56	$ 2.56
067-1240-011-0000	SAFETY LIGHTS ONLY	$ 0.00	$ 2.56	$ 2.56

City of Rancho Cordova
Lighting District No. 2012-1
Fiscal Year 2021-22 Assessment Roll

APN	District Classification	Street Light Charge	Safety Light Charge	Total Assessment
067-1240-012-0000	SAFETY LIGHTS ONLY	$ 0.00	$ 2.56	$ 2.56
067-1240-013-0000	SAFETY LIGHTS ONLY	$ 0.00	$ 2.56	$ 2.56
067-1240-014-0000	SAFETY LIGHTS ONLY	$ 0.00	$ 2.56	$ 2.56
067-1240-015-0000	SAFETY LIGHTS ONLY	$ 0.00	$ 2.56	$ 2.56
067-1240-016-0000	SAFETY LIGHTS ONLY	$ 0.00	$ 2.56	$ 2.56
067-1240-017-0000	SAFETY LIGHTS ONLY	$ 0.00	$ 2.56	$ 2.56
067-1240-018-0000	SAFETY LIGHTS ONLY	$ 0.00	$ 2.56	$ 2.56
067-1240-019-0000	SAFETY LIGHTS ONLY	$ 0.00	$ 2.56	$ 2.56
067-1240-020-0000	SAFETY LIGHTS ONLY	$ 0.00	$ 2.56	$ 2.56
067-1240-021-0000	SAFETY LIGHTS ONLY	$ 0.00	$ 2.56	$ 2.56
067-1240-022-0000	SAFETY LIGHTS ONLY	$ 0.00	$ 2.56	$ 2.56
067-1240-023-0000	SAFETY LIGHTS ONLY	$ 0.00	$ 2.56	$ 2.56
067-1240-024-0000	SAFETY LIGHTS ONLY	$ 0.00	$ 2.56	$ 2.56
067-1240-025-0000	SAFETY LIGHTS ONLY	$ 0.00	$ 2.56	$ 2.56
067-1240-026-0000	SAFETY LIGHTS ONLY	$ 0.00	$ 2.56	$ 2.56
067-1240-027-0000	SAFETY LIGHTS ONLY	$ 0.00	$ 2.56	$ 2.56
067-1240-028-0000	SAFETY LIGHTS ONLY	$ 0.00	$ 2.56	$ 2.56
067-1240-029-0000	SAFETY LIGHTS ONLY	$ 0.00	$ 2.56	$ 2.56
067-1240-030-0000	SAFETY LIGHTS ONLY	$ 0.00	$ 2.56	$ 2.56
067-1240-031-0000	SAFETY LIGHTS ONLY	$ 0.00	$ 2.56	$ 2.56
067-1240-032-0000	SAFETY LIGHTS ONLY	$ 0.00	$ 2.56	$ 2.56
067-1240-033-0000	SAFETY LIGHTS ONLY	$ 0.00	$ 2.56	$ 2.56
067-1240-034-0000	SAFETY LIGHTS ONLY	$ 0.00	$ 2.56	$ 2.56
067-1240-035-0000	SAFETY LIGHTS ONLY	$ 0.00	$ 2.56	$ 2.56
067-1240-036-0000	SAFETY LIGHTS ONLY	$ 0.00	$ 2.56	$ 2.56
067-1240-037-0000	SAFETY LIGHTS ONLY	$ 0.00	$ 2.56	$ 2.56
067-1240-038-0000	SAFETY LIGHTS ONLY	$ 0.00	$ 2.56	$ 2.56
067-1240-039-0000	SAFETY LIGHTS ONLY	$ 0.00	$ 2.56	$ 2.56
067-1240-040-0000	SAFETY LIGHTS ONLY	$ 0.00	$ 2.56	$ 2.56
067-1240-041-0000	SAFETY LIGHTS ONLY	$ 0.00	$ 2.56	$ 2.56
067-1240-042-0000	SAFETY LIGHTS ONLY	$ 0.00	$ 2.56	$ 2.56
067-1240-043-0000	SAFETY LIGHTS ONLY	$ 0.00	$ 2.56	$ 2.56
067-1240-044-0000	SAFETY LIGHTS ONLY	$ 0.00	$ 2.56	$ 2.56
067-1240-045-0000	SAFETY LIGHTS ONLY	$ 0.00	$ 2.56	$ 2.56
067-1240-046-0000	SAFETY LIGHTS ONLY	$ 0.00	$ 2.56	$ 2.56
067-1240-047-0000	SAFETY LIGHTS ONLY	$ 0.00	$ 2.56	$ 2.56
067-1250-001-0000	SAFETY LIGHTS ONLY	$ 0.00	$ 2.56	$ 2.56
067-1250-002-0000	SAFETY LIGHTS ONLY	$ 0.00	$ 2.56	$ 2.56
067-1250-003-0000	SAFETY LIGHTS ONLY	$ 0.00	$ 2.56	$ 2.56
067-1250-004-0000	SAFETY LIGHTS ONLY	$ 0.00	$ 2.56	$ 2.56
067-1250-005-0000	SAFETY LIGHTS ONLY	$ 0.00	$ 2.56	$ 2.56
067-1250-006-0000	SAFETY LIGHTS ONLY	$ 0.00	$ 2.56	$ 2.56
067-1250-007-0000	SAFETY LIGHTS ONLY	$ 0.00	$ 2.56	$ 2.56
067-1250-008-0000	SAFETY LIGHTS ONLY	$ 0.00	$ 2.56	$ 2.56

City of Rancho Cordova
Lighting District No. 2012-1
Fiscal Year 2021-22 Assessment Roll

APN	District Classification	Street Light Charge	Safety Light Charge	Total Assessment
067-1250-009-0000	SAFETY LIGHTS ONLY	$ 0.00	$ 2.56	$ 2.56
067-1250-010-0000	SAFETY LIGHTS ONLY	$ 0.00	$ 2.56	$ 2.56
067-1250-011-0000	SAFETY LIGHTS ONLY	$ 0.00	$ 2.56	$ 2.56
067-1250-012-0000	SAFETY LIGHTS ONLY	$ 0.00	$ 2.56	$ 2.56
067-1250-013-0000	SAFETY LIGHTS ONLY	$ 0.00	$ 2.56	$ 2.56
067-1250-014-0000	SAFETY LIGHTS ONLY	$ 0.00	$ 2.56	$ 2.56
067-1250-015-0000	SAFETY LIGHTS ONLY	$ 0.00	$ 2.56	$ 2.56
067-1250-016-0000	SAFETY LIGHTS ONLY	$ 0.00	$ 2.56	$ 2.56
067-1250-017-0000	SAFETY LIGHTS ONLY	$ 0.00	$ 2.56	$ 2.56
067-1250-018-0000	SAFETY LIGHTS ONLY	$ 0.00	$ 2.56	$ 2.56
067-1250-019-0000	SAFETY LIGHTS ONLY	$ 0.00	$ 2.56	$ 2.56
067-1250-020-0000	SAFETY LIGHTS ONLY	$ 0.00	$ 2.56	$ 2.56
067-1250-021-0000	SAFETY LIGHTS ONLY	$ 0.00	$ 2.56	$ 2.56
067-1250-022-0000	SAFETY LIGHTS ONLY	$ 0.00	$ 2.56	$ 2.56
067-1250-023-0000	SAFETY LIGHTS ONLY	$ 0.00	$ 2.56	$ 2.56
067-1250-024-0000	SAFETY LIGHTS ONLY	$ 0.00	$ 2.56	$ 2.56
067-1250-025-0000	SAFETY LIGHTS ONLY	$ 0.00	$ 2.56	$ 2.56
067-1250-026-0000	SAFETY LIGHTS ONLY	$ 0.00	$ 2.56	$ 2.56
067-1250-027-0000	SAFETY LIGHTS ONLY	$ 0.00	$ 2.56	$ 2.56
067-1250-028-0000	SAFETY LIGHTS ONLY	$ 0.00	$ 2.56	$ 2.56
067-1250-029-0000	SAFETY LIGHTS ONLY	$ 0.00	$ 2.56	$ 2.56
067-1250-030-0000	SAFETY LIGHTS ONLY	$ 0.00	$ 2.56	$ 2.56
067-1250-031-0000	SAFETY LIGHTS ONLY	$ 0.00	$ 2.56	$ 2.56
067-1250-032-0000	SAFETY LIGHTS ONLY	$ 0.00	$ 2.56	$ 2.56
067-1250-033-0000	SAFETY LIGHTS ONLY	$ 0.00	$ 2.56	$ 2.56
067-1250-034-0000	SAFETY LIGHTS ONLY	$ 0.00	$ 2.56	$ 2.56
067-1250-035-0000	SAFETY LIGHTS ONLY	$ 0.00	$ 2.56	$ 2.56
067-1250-036-0000	SAFETY LIGHTS ONLY	$ 0.00	$ 2.56	$ 2.56
067-1250-037-0000	SAFETY LIGHTS ONLY	$ 0.00	$ 2.56	$ 2.56
067-1250-038-0000	SAFETY LIGHTS ONLY	$ 0.00	$ 2.56	$ 2.56
067-1250-039-0000	SAFETY LIGHTS ONLY	$ 0.00	$ 2.56	$ 2.56
067-1250-040-0000	SAFETY LIGHTS ONLY	$ 0.00	$ 2.56	$ 2.56
067-1250-041-0000	SAFETY LIGHTS ONLY	$ 0.00	$ 2.56	$ 2.56
067-1250-042-0000	SAFETY LIGHTS ONLY	$ 0.00	$ 2.56	$ 2.56
067-1250-043-0000	SAFETY LIGHTS ONLY	$ 0.00	$ 2.56	$ 2.56
067-1250-044-0000	SAFETY LIGHTS ONLY	$ 0.00	$ 2.56	$ 2.56
067-1250-045-0000	SAFETY LIGHTS ONLY	$ 0.00	$ 2.56	$ 2.56
067-1250-046-0000	SAFETY LIGHTS ONLY	$ 0.00	$ 2.56	$ 2.56
067-1250-047-0000	SAFETY LIGHTS ONLY	$ 0.00	$ 2.56	$ 2.56
067-1250-048-0000	SAFETY LIGHTS ONLY	$ 0.00	$ 2.56	$ 2.56
067-1250-049-0000	SAFETY LIGHTS ONLY	$ 0.00	$ 2.56	$ 2.56
067-1250-050-0000	SAFETY LIGHTS ONLY	$ 0.00	$ 2.56	$ 2.56
067-1250-051-0000	SAFETY LIGHTS ONLY	$ 0.00	$ 2.56	$ 2.56
067-1250-052-0000	SAFETY LIGHTS ONLY	$ 0.00	$ 2.56	$ 2.56

City of Rancho Cordova
Lighting District No. 2012-1
Fiscal Year 2021-22 Assessment Roll

APN	District Classification	Street Light Charge	Safety Light Charge	Total Assessment
067-1250-053-0000	SAFETY LIGHTS ONLY	$ 0.00	$ 2.56	$ 2.56
067-1250-054-0000	SAFETY LIGHTS ONLY	$ 0.00	$ 2.56	$ 2.56
067-1250-055-0000	SAFETY LIGHTS ONLY	$ 0.00	$ 2.56	$ 2.56
067-1250-056-0000	SAFETY LIGHTS ONLY	$ 0.00	$ 2.56	$ 2.56
067-1250-057-0000	SAFETY LIGHTS ONLY	$ 0.00	$ 2.56	$ 2.56
067-1250-058-0000	SAFETY LIGHTS ONLY	$ 0.00	$ 2.56	$ 2.56
067-1250-059-0000	SAFETY LIGHTS ONLY	$ 0.00	$ 2.56	$ 2.56
067-1250-060-0000	SAFETY LIGHTS ONLY	$ 0.00	$ 2.56	$ 2.56
067-1250-061-0000	SAFETY LIGHTS ONLY	$ 0.00	$ 2.56	$ 2.56
067-1250-062-0000	SAFETY LIGHTS ONLY	$ 0.00	$ 2.56	$ 2.56
067-1250-063-0000	SAFETY LIGHTS ONLY	$ 0.00	$ 2.56	$ 2.56
067-1250-064-0000	SAFETY LIGHTS ONLY	$ 0.00	$ 2.56	$ 2.56
067-1250-065-0000	SAFETY LIGHTS ONLY	$ 0.00	$ 2.56	$ 2.56
067-1250-066-0000	SAFETY LIGHTS ONLY	$ 0.00	$ 2.56	$ 2.56
067-1250-067-0000	SAFETY LIGHTS ONLY	$ 0.00	$ 2.56	$ 2.56
067-1250-068-0000	SAFETY LIGHTS ONLY	$ 0.00	$ 2.56	$ 2.56
067-1250-069-0000	SAFETY LIGHTS ONLY	$ 0.00	$ 2.56	$ 2.56
067-1250-070-0000	SAFETY LIGHTS ONLY	$ 0.00	$ 2.56	$ 2.56
067-1250-071-0000	SAFETY LIGHTS ONLY	$ 0.00	$ 2.56	$ 2.56
067-1250-072-0000	SAFETY LIGHTS ONLY	$ 0.00	$ 2.56	$ 2.56
067-1250-073-0000	SAFETY LIGHTS ONLY	$ 0.00	$ 2.56	$ 2.56
067-1250-074-0000	SAFETY LIGHTS ONLY	$ 0.00	$ 2.56	$ 2.56
067-1250-075-0000	SAFETY LIGHTS ONLY	$ 0.00	$ 2.56	$ 2.56
067-1250-076-0000	SAFETY LIGHTS ONLY	$ 0.00	$ 2.56	$ 2.56
067-1250-077-0000	SAFETY LIGHTS ONLY	$ 0.00	$ 2.56	$ 2.56
067-1250-078-0000	SAFETY LIGHTS ONLY	$ 0.00	$ 2.56	$ 2.56
067-1250-079-0000	SAFETY LIGHTS ONLY	$ 0.00	$ 2.56	$ 2.56
067-1250-080-0000	SAFETY LIGHTS ONLY	$ 0.00	$ 2.56	$ 2.56
067-1250-081-0000	SAFETY LIGHTS ONLY	$ 0.00	$ 2.56	$ 2.56
067-1250-082-0000	SAFETY LIGHTS ONLY	$ 0.00	$ 2.56	$ 2.56
067-1250-083-0000	SAFETY LIGHTS ONLY	$ 0.00	$ 2.56	$ 2.56
067-1250-084-0000	SAFETY LIGHTS ONLY	$ 0.00	$ 2.56	$ 2.56
067-1250-085-0000	SAFETY LIGHTS ONLY	$ 0.00	$ 2.56	$ 2.56
067-1250-086-0000	SAFETY LIGHTS ONLY	$ 0.00	$ 2.56	$ 2.56
067-1250-087-0000	SAFETY LIGHTS ONLY	$ 0.00	$ 2.56	$ 2.56
067-1250-088-0000	SAFETY LIGHTS ONLY	$ 0.00	$ 2.56	$ 2.56
067-1250-089-0000	SAFETY LIGHTS ONLY	$ 0.00	$ 2.56	$ 2.56
067-1250-090-0000	SAFETY LIGHTS ONLY	$ 0.00	$ 2.56	$ 2.56
067-1250-091-0000	SAFETY LIGHTS ONLY	$ 0.00	$ 2.56	$ 2.56
067-1250-092-0000	SAFETY LIGHTS ONLY	$ 0.00	$ 2.56	$ 2.56
067-1250-093-0000	SAFETY LIGHTS ONLY	$ 0.00	$ 2.56	$ 2.56
067-1250-094-0000	SAFETY LIGHTS ONLY	$ 0.00	$ 2.56	$ 2.56
067-1250-095-0000	SAFETY LIGHTS ONLY	$ 0.00	$ 2.56	$ 2.56
067-1250-096-0000	SAFETY LIGHTS ONLY	$ 0.00	$ 2.56	$ 2.56

City of Rancho Cordova
Lighting District No. 2012-1
Fiscal Year 2021-22 Assessment Roll

APN	District Classification	Street Light Charge	Safety Light Charge	Total Assessment
067-1250-097-0000	SAFETY LIGHTS ONLY	$ 0.00	$ 2.56	$ 2.56
067-1250-098-0000	SAFETY LIGHTS ONLY	$ 0.00	$ 2.56	$ 2.56
067-1250-099-0000	SAFETY LIGHTS ONLY	$ 0.00	$ 2.56	$ 2.56
067-1250-100-0000	SAFETY LIGHTS ONLY	$ 0.00	$ 2.56	$ 2.56
067-1250-101-0000	SAFETY LIGHTS ONLY	$ 0.00	$ 2.56	$ 2.56
067-1250-102-0000	SAFETY LIGHTS ONLY	$ 0.00	$ 2.56	$ 2.56
067-1260-001-0000	SAFETY LIGHTS ONLY	$ 0.00	$ 2.56	$ 2.56
067-1260-002-0000	SAFETY LIGHTS ONLY	$ 0.00	$ 2.56	$ 2.56
067-1260-003-0000	SAFETY LIGHTS ONLY	$ 0.00	$ 2.56	$ 2.56
067-1260-004-0000	SAFETY LIGHTS ONLY	$ 0.00	$ 2.56	$ 2.56
067-1260-005-0000	SAFETY LIGHTS ONLY	$ 0.00	$ 2.56	$ 2.56
067-1260-006-0000	SAFETY LIGHTS ONLY	$ 0.00	$ 2.56	$ 2.56
067-1260-007-0000	SAFETY LIGHTS ONLY	$ 0.00	$ 2.56	$ 2.56
067-1260-008-0000	SAFETY LIGHTS ONLY	$ 0.00	$ 2.56	$ 2.56
067-1260-009-0000	SAFETY LIGHTS ONLY	$ 0.00	$ 2.56	$ 2.56
067-1260-010-0000	SAFETY LIGHTS ONLY	$ 0.00	$ 2.56	$ 2.56
067-1260-011-0000	SAFETY LIGHTS ONLY	$ 0.00	$ 2.56	$ 2.56
067-1260-012-0000	SAFETY LIGHTS ONLY	$ 0.00	$ 2.56	$ 2.56
067-1260-013-0000	SAFETY LIGHTS ONLY	$ 0.00	$ 2.56	$ 2.56
067-1260-014-0000	SAFETY LIGHTS ONLY	$ 0.00	$ 2.56	$ 2.56
067-1260-015-0000	SAFETY LIGHTS ONLY	$ 0.00	$ 2.56	$ 2.56
067-1260-016-0000	SAFETY LIGHTS ONLY	$ 0.00	$ 2.56	$ 2.56
067-1260-017-0000	SAFETY LIGHTS ONLY	$ 0.00	$ 2.56	$ 2.56
067-1260-018-0000	SAFETY LIGHTS ONLY	$ 0.00	$ 2.56	$ 2.56
067-1260-019-0000	SAFETY LIGHTS ONLY	$ 0.00	$ 2.56	$ 2.56
067-1260-020-0000	SAFETY LIGHTS ONLY	$ 0.00	$ 2.56	$ 2.56
067-1260-021-0000	SAFETY LIGHTS ONLY	$ 0.00	$ 2.56	$ 2.56
067-1260-022-0000	SAFETY LIGHTS ONLY	$ 0.00	$ 2.56	$ 2.56
067-1260-023-0000	SAFETY LIGHTS ONLY	$ 0.00	$ 2.56	$ 2.56
067-1260-024-0000	SAFETY LIGHTS ONLY	$ 0.00	$ 2.56	$ 2.56
067-1260-025-0000	SAFETY LIGHTS ONLY	$ 0.00	$ 2.56	$ 2.56
067-1260-026-0000	SAFETY LIGHTS ONLY	$ 0.00	$ 2.56	$ 2.56
067-1260-027-0000	SAFETY LIGHTS ONLY	$ 0.00	$ 2.56	$ 2.56
067-1260-028-0000	SAFETY LIGHTS ONLY	$ 0.00	$ 2.56	$ 2.56
067-1260-029-0000	SAFETY LIGHTS ONLY	$ 0.00	$ 2.56	$ 2.56
067-1260-030-0000	SAFETY LIGHTS ONLY	$ 0.00	$ 2.56	$ 2.56
067-1260-031-0000	SAFETY LIGHTS ONLY	$ 0.00	$ 2.56	$ 2.56
067-1260-032-0000	SAFETY LIGHTS ONLY	$ 0.00	$ 2.56	$ 2.56
067-1260-033-0000	SAFETY LIGHTS ONLY	$ 0.00	$ 2.56	$ 2.56
067-1260-034-0000	SAFETY LIGHTS ONLY	$ 0.00	$ 2.56	$ 2.56
067-1260-035-0000	SAFETY LIGHTS ONLY	$ 0.00	$ 2.56	$ 2.56
067-1260-036-0000	SAFETY LIGHTS ONLY	$ 0.00	$ 2.56	$ 2.56
067-1260-037-0000	SAFETY LIGHTS ONLY	$ 0.00	$ 2.56	$ 2.56
067-1260-038-0000	SAFETY LIGHTS ONLY	$ 0.00	$ 2.56	$ 2.56

City of Rancho Cordova
Lighting District No. 2012-1
Fiscal Year 2021-22 Assessment Roll

APN	District Classification	Street Light Charge	Safety Light Charge	Total Assessment
067-1260-039-0000	SAFETY LIGHTS ONLY	$ 0.00	$ 2.56	$ 2.56
067-1260-040-0000	SAFETY LIGHTS ONLY	$ 0.00	$ 2.56	$ 2.56
067-1260-041-0000	SAFETY LIGHTS ONLY	$ 0.00	$ 2.56	$ 2.56
067-1260-042-0000	SAFETY LIGHTS ONLY	$ 0.00	$ 2.56	$ 2.56
067-1260-043-0000	SAFETY LIGHTS ONLY	$ 0.00	$ 2.56	$ 2.56
067-1260-044-0000	SAFETY LIGHTS ONLY	$ 0.00	$ 2.56	$ 2.56
067-1260-045-0000	SAFETY LIGHTS ONLY	$ 0.00	$ 2.56	$ 2.56
067-1260-046-0000	SAFETY LIGHTS ONLY	$ 0.00	$ 2.56	$ 2.56
067-1260-047-0000	SAFETY LIGHTS ONLY	$ 0.00	$ 2.56	$ 2.56
067-1260-048-0000	SAFETY LIGHTS ONLY	$ 0.00	$ 2.56	$ 2.56
067-1260-049-0000	SAFETY LIGHTS ONLY	$ 0.00	$ 2.56	$ 2.56
067-1260-050-0000	SAFETY LIGHTS ONLY	$ 0.00	$ 2.56	$ 2.56
067-1260-051-0000	SAFETY LIGHTS ONLY	$ 0.00	$ 2.56	$ 2.56
067-1260-052-0000	SAFETY LIGHTS ONLY	$ 0.00	$ 2.56	$ 2.56
067-1260-053-0000	SAFETY LIGHTS ONLY	$ 0.00	$ 2.56	$ 2.56
067-1260-054-0000	SAFETY LIGHTS ONLY	$ 0.00	$ 2.56	$ 2.56
067-1260-055-0000	SAFETY LIGHTS ONLY	$ 0.00	$ 2.56	$ 2.56
067-1260-056-0000	SAFETY LIGHTS ONLY	$ 0.00	$ 2.56	$ 2.56
067-1260-057-0000	SAFETY LIGHTS ONLY	$ 0.00	$ 2.56	$ 2.56
067-1260-058-0000	SAFETY LIGHTS ONLY	$ 0.00	$ 2.56	$ 2.56
067-1260-059-0000	SAFETY LIGHTS ONLY	$ 0.00	$ 2.56	$ 2.56
067-1260-060-0000	SAFETY LIGHTS ONLY	$ 0.00	$ 2.56	$ 2.56
067-1260-061-0000	SAFETY LIGHTS ONLY	$ 0.00	$ 2.56	$ 2.56
067-1270-001-0000	SAFETY LIGHTS ONLY	$ 0.00	$ 2.56	$ 2.56
067-1270-002-0000	SAFETY LIGHTS ONLY	$ 0.00	$ 2.56	$ 2.56
067-1270-003-0000	SAFETY LIGHTS ONLY	$ 0.00	$ 2.56	$ 2.56
067-1270-004-0000	SAFETY LIGHTS ONLY	$ 0.00	$ 2.56	$ 2.56
067-1270-005-0000	SAFETY LIGHTS ONLY	$ 0.00	$ 2.56	$ 2.56
067-1270-006-0000	SAFETY LIGHTS ONLY	$ 0.00	$ 2.56	$ 2.56
067-1270-007-0000	SAFETY LIGHTS ONLY	$ 0.00	$ 2.56	$ 2.56
067-1270-008-0000	SAFETY LIGHTS ONLY	$ 0.00	$ 2.56	$ 2.56
067-1270-009-0000	SAFETY LIGHTS ONLY	$ 0.00	$ 2.56	$ 2.56
067-1270-010-0000	SAFETY LIGHTS ONLY	$ 0.00	$ 2.56	$ 2.56
067-1270-011-0000	SAFETY LIGHTS ONLY	$ 0.00	$ 2.56	$ 2.56
067-1270-012-0000	SAFETY LIGHTS ONLY	$ 0.00	$ 2.56	$ 2.56
067-1270-013-0000	SAFETY LIGHTS ONLY	$ 0.00	$ 2.56	$ 2.56
067-1270-014-0000	SAFETY LIGHTS ONLY	$ 0.00	$ 2.56	$ 2.56
067-1270-015-0000	SAFETY LIGHTS ONLY	$ 0.00	$ 2.56	$ 2.56
067-1270-016-0000	SAFETY LIGHTS ONLY	$ 0.00	$ 2.56	$ 2.56
067-1270-017-0000	SAFETY LIGHTS ONLY	$ 0.00	$ 2.56	$ 2.56
067-1270-018-0000	SAFETY LIGHTS ONLY	$ 0.00	$ 2.56	$ 2.56
067-1270-019-0000	SAFETY LIGHTS ONLY	$ 0.00	$ 2.56	$ 2.56
067-1270-020-0000	SAFETY LIGHTS ONLY	$ 0.00	$ 2.56	$ 2.56
067-1270-021-0000	SAFETY LIGHTS ONLY	$ 0.00	$ 2.56	$ 2.56

City of Rancho Cordova
Lighting District No. 2012-1
Fiscal Year 2021-22 Assessment Roll

APN	District Classification	Street Light Charge	Safety Light Charge	Total Assessment
067-1270-022-0000	SAFETY LIGHTS ONLY	$ 0.00	$ 2.56	$ 2.56
067-1270-023-0000	SAFETY LIGHTS ONLY	$ 0.00	$ 2.56	$ 2.56
067-1270-024-0000	SAFETY LIGHTS ONLY	$ 0.00	$ 2.56	$ 2.56
067-1270-025-0000	SAFETY LIGHTS ONLY	$ 0.00	$ 2.56	$ 2.56
067-1270-026-0000	SAFETY LIGHTS ONLY	$ 0.00	$ 2.56	$ 2.56
067-1270-027-0000	SAFETY LIGHTS ONLY	$ 0.00	$ 2.56	$ 2.56
067-1270-028-0000	SAFETY LIGHTS ONLY	$ 0.00	$ 2.56	$ 2.56
067-1270-029-0000	SAFETY LIGHTS ONLY	$ 0.00	$ 2.56	$ 2.56
067-1270-030-0000	SAFETY LIGHTS ONLY	$ 0.00	$ 2.56	$ 2.56
067-1270-031-0000	SAFETY LIGHTS ONLY	$ 0.00	$ 2.56	$ 2.56
067-1270-032-0000	SAFETY LIGHTS ONLY	$ 0.00	$ 2.56	$ 2.56
067-1270-033-0000	SAFETY LIGHTS ONLY	$ 0.00	$ 2.56	$ 2.56
067-1270-034-0000	SAFETY LIGHTS ONLY	$ 0.00	$ 2.56	$ 2.56
067-1270-035-0000	SAFETY LIGHTS ONLY	$ 0.00	$ 2.56	$ 2.56
067-1270-036-0000	SAFETY LIGHTS ONLY	$ 0.00	$ 2.56	$ 2.56
067-1270-037-0000	SAFETY LIGHTS ONLY	$ 0.00	$ 2.56	$ 2.56
067-1270-038-0000	SAFETY LIGHTS ONLY	$ 0.00	$ 2.56	$ 2.56
067-1270-039-0000	SAFETY LIGHTS ONLY	$ 0.00	$ 2.56	$ 2.56
067-1270-040-0000	SAFETY LIGHTS ONLY	$ 0.00	$ 2.56	$ 2.56
067-1270-041-0000	SAFETY LIGHTS ONLY	$ 0.00	$ 2.56	$ 2.56
067-1270-042-0000	SAFETY LIGHTS ONLY	$ 0.00	$ 2.56	$ 2.56
067-1270-043-0000	SAFETY LIGHTS ONLY	$ 0.00	$ 2.56	$ 2.56
067-1270-044-0000	SAFETY LIGHTS ONLY	$ 0.00	$ 2.56	$ 2.56
067-1270-045-0000	SAFETY LIGHTS ONLY	$ 0.00	$ 2.56	$ 2.56
067-1270-046-0000	SAFETY LIGHTS ONLY	$ 0.00	$ 2.56	$ 2.56
067-1270-047-0000	SAFETY LIGHTS ONLY	$ 0.00	$ 2.56	$ 2.56
067-1270-048-0000	SAFETY LIGHTS ONLY	$ 0.00	$ 2.56	$ 2.56
067-1270-049-0000	SAFETY LIGHTS ONLY	$ 0.00	$ 2.56	$ 2.56
067-1270-050-0000	SAFETY LIGHTS ONLY	$ 0.00	$ 2.56	$ 2.56
067-1270-051-0000	SAFETY LIGHTS ONLY	$ 0.00	$ 2.56	$ 2.56
067-1270-052-0000	SAFETY LIGHTS ONLY	$ 0.00	$ 2.56	$ 2.56
067-1270-053-0000	SAFETY LIGHTS ONLY	$ 0.00	$ 2.56	$ 2.56
067-1270-054-0000	SAFETY LIGHTS ONLY	$ 0.00	$ 2.56	$ 2.56
067-1270-055-0000	SAFETY LIGHTS ONLY	$ 0.00	$ 2.56	$ 2.56
067-1270-056-0000	SAFETY LIGHTS ONLY	$ 0.00	$ 2.56	$ 2.56
067-1270-057-0000	SAFETY LIGHTS ONLY	$ 0.00	$ 2.56	$ 2.56
067-1270-058-0000	SAFETY LIGHTS ONLY	$ 0.00	$ 2.56	$ 2.56
067-1270-059-0000	SAFETY LIGHTS ONLY	$ 0.00	$ 2.56	$ 2.56
067-1270-060-0000	SAFETY LIGHTS ONLY	$ 0.00	$ 2.56	$ 2.56
067-1270-061-0000	SAFETY LIGHTS ONLY	$ 0.00	$ 2.56	$ 2.56
067-1270-062-0000	SAFETY LIGHTS ONLY	$ 0.00	$ 2.56	$ 2.56
067-1270-063-0000	SAFETY LIGHTS ONLY	$ 0.00	$ 2.56	$ 2.56
067-1270-064-0000	SAFETY LIGHTS ONLY	$ 0.00	$ 2.56	$ 2.56
067-1270-065-0000	SAFETY LIGHTS ONLY	$ 0.00	$ 2.56	$ 2.56

City of Rancho Cordova
Lighting District No. 2012-1
Fiscal Year 2021-22 Assessment Roll

APN	District Classification	Street Light Charge	Safety Light Charge	Total Assessment
067-1270-066-0000	SAFETY LIGHTS ONLY	$ 0.00	$ 2.56	$ 2.56
067-1270-067-0000	SAFETY LIGHTS ONLY	$ 0.00	$ 2.56	$ 2.56
067-1270-068-0000	SAFETY LIGHTS ONLY	$ 0.00	$ 2.56	$ 2.56
067-1270-069-0000	SAFETY LIGHTS ONLY	$ 0.00	$ 2.56	$ 2.56
067-1270-070-0000	SAFETY LIGHTS ONLY	$ 0.00	$ 2.56	$ 2.56
067-1270-071-0000	SAFETY LIGHTS ONLY	$ 0.00	$ 2.56	$ 2.56
067-1270-072-0000	SAFETY LIGHTS ONLY	$ 0.00	$ 2.56	$ 2.56
067-1270-073-0000	SAFETY LIGHTS ONLY	$ 0.00	$ 2.56	$ 2.56
067-1270-074-0000	SAFETY LIGHTS ONLY	$ 0.00	$ 2.56	$ 2.56
067-1270-075-0000	SAFETY LIGHTS ONLY	$ 0.00	$ 2.56	$ 2.56
067-1270-076-0000	SAFETY LIGHTS ONLY	$ 0.00	$ 2.56	$ 2.56
067-1270-077-0000	SAFETY LIGHTS ONLY	$ 0.00	$ 2.56	$ 2.56
067-1270-078-0000	SAFETY LIGHTS ONLY	$ 0.00	$ 2.56	$ 2.56
067-1270-079-0000	SAFETY LIGHTS ONLY	$ 0.00	$ 2.56	$ 2.56
067-1270-080-0000	SAFETY LIGHTS ONLY	$ 0.00	$ 2.56	$ 2.56
067-1270-081-0000	SAFETY LIGHTS ONLY	$ 0.00	$ 2.56	$ 2.56
067-1270-082-0000	SAFETY LIGHTS ONLY	$ 0.00	$ 2.56	$ 2.56
067-1270-083-0000	SAFETY LIGHTS ONLY	$ 0.00	$ 2.56	$ 2.56
067-1270-084-0000	SAFETY LIGHTS ONLY	$ 0.00	$ 2.56	$ 2.56
067-1270-085-0000	SAFETY LIGHTS ONLY	$ 0.00	$ 2.56	$ 2.56
067-1270-086-0000	SAFETY LIGHTS ONLY	$ 0.00	$ 2.56	$ 2.56
067-1270-087-0000	SAFETY LIGHTS ONLY	$ 0.00	$ 2.56	$ 2.56
067-1270-088-0000	SAFETY LIGHTS ONLY	$ 0.00	$ 2.56	$ 2.56
067-1270-089-0000	SAFETY LIGHTS ONLY	$ 0.00	$ 2.56	$ 2.56
067-1270-090-0000	SAFETY LIGHTS ONLY	$ 0.00	$ 2.56	$ 2.56
067-1270-091-0000	SAFETY LIGHTS ONLY	$ 0.00	$ 2.56	$ 2.56
067-1270-092-0000	SAFETY LIGHTS ONLY	$ 0.00	$ 2.56	$ 2.56
067-1270-093-0000	SAFETY LIGHTS ONLY	$ 0.00	$ 2.56	$ 2.56
067-1270-094-0000	SAFETY LIGHTS ONLY	$ 0.00	$ 2.56	$ 2.56
067-1270-095-0000	SAFETY LIGHTS ONLY	$ 0.00	$ 2.56	$ 2.56
067-1270-096-0000	SAFETY LIGHTS ONLY	$ 0.00	$ 2.56	$ 2.56
067-1270-097-0000	SAFETY LIGHTS ONLY	$ 0.00	$ 2.56	$ 2.56
067-1270-098-0000	SAFETY LIGHTS ONLY	$ 0.00	$ 2.56	$ 2.56
067-1270-099-0000	SAFETY LIGHTS ONLY	$ 0.00	$ 2.56	$ 2.56
067-1270-100-0000	SAFETY LIGHTS ONLY	$ 0.00	$ 2.56	$ 2.56
067-1270-101-0000	SAFETY LIGHTS ONLY	$ 0.00	$ 2.56	$ 2.56
067-1270-102-0000	SAFETY LIGHTS ONLY	$ 0.00	$ 2.56	$ 2.56
067-1270-103-0000	SAFETY LIGHTS ONLY	$ 0.00	$ 2.56	$ 2.56
067-1270-104-0000	SAFETY LIGHTS ONLY	$ 0.00	$ 2.56	$ 2.56
067-1270-105-0000	SAFETY LIGHTS ONLY	$ 0.00	$ 2.56	$ 2.56
067-1270-106-0000	SAFETY LIGHTS ONLY	$ 0.00	$ 2.56	$ 2.56
067-1270-107-0000	SAFETY LIGHTS ONLY	$ 0.00	$ 2.56	$ 2.56
067-1270-108-0000	SAFETY LIGHTS ONLY	$ 0.00	$ 2.56	$ 2.56
067-1280-001-0000	SAFETY LIGHTS ONLY	$ 0.00	$ 2.56	$ 2.56

City of Rancho Cordova
Lighting District No. 2012-1
Fiscal Year 2021-22 Assessment Roll

APN	District Classification	Street Light Charge	Safety Light Charge	Total Assessment
067-1280-002-0000	SAFETY LIGHTS ONLY	$ 0.00	$ 2.56	$ 2.56
067-1280-003-0000	SAFETY LIGHTS ONLY	$ 0.00	$ 2.56	$ 2.56
067-1280-004-0000	SAFETY LIGHTS ONLY	$ 0.00	$ 2.56	$ 2.56
067-1280-005-0000	SAFETY LIGHTS ONLY	$ 0.00	$ 2.56	$ 2.56
067-1280-006-0000	SAFETY LIGHTS ONLY	$ 0.00	$ 2.56	$ 2.56
067-1280-007-0000	SAFETY LIGHTS ONLY	$ 0.00	$ 2.56	$ 2.56
067-1280-008-0000	SAFETY LIGHTS ONLY	$ 0.00	$ 2.56	$ 2.56
067-1280-009-0000	SAFETY LIGHTS ONLY	$ 0.00	$ 2.56	$ 2.56
067-1280-010-0000	SAFETY LIGHTS ONLY	$ 0.00	$ 2.56	$ 2.56
067-1280-011-0000	SAFETY LIGHTS ONLY	$ 0.00	$ 2.56	$ 2.56
067-1280-012-0000	SAFETY LIGHTS ONLY	$ 0.00	$ 2.56	$ 2.56
067-1280-013-0000	SAFETY LIGHTS ONLY	$ 0.00	$ 2.56	$ 2.56
067-1280-014-0000	SAFETY LIGHTS ONLY	$ 0.00	$ 2.56	$ 2.56
067-1280-015-0000	SAFETY LIGHTS ONLY	$ 0.00	$ 2.56	$ 2.56
067-1280-016-0000	SAFETY LIGHTS ONLY	$ 0.00	$ 2.56	$ 2.56
067-1280-017-0000	SAFETY LIGHTS ONLY	$ 0.00	$ 2.56	$ 2.56
067-1280-018-0000	SAFETY LIGHTS ONLY	$ 0.00	$ 2.56	$ 2.56
067-1280-019-0000	SAFETY LIGHTS ONLY	$ 0.00	$ 2.56	$ 2.56
067-1280-020-0000	SAFETY LIGHTS ONLY	$ 0.00	$ 2.56	$ 2.56
067-1280-021-0000	SAFETY LIGHTS ONLY	$ 0.00	$ 2.56	$ 2.56
067-1280-022-0000	SAFETY LIGHTS ONLY	$ 0.00	$ 2.56	$ 2.56
067-1280-023-0000	SAFETY LIGHTS ONLY	$ 0.00	$ 2.56	$ 2.56
067-1280-024-0000	SAFETY LIGHTS ONLY	$ 0.00	$ 2.56	$ 2.56
067-1280-025-0000	SAFETY LIGHTS ONLY	$ 0.00	$ 2.56	$ 2.56
067-1280-026-0000	SAFETY LIGHTS ONLY	$ 0.00	$ 2.56	$ 2.56
067-1280-027-0000	SAFETY LIGHTS ONLY	$ 0.00	$ 2.56	$ 2.56
067-1280-028-0000	SAFETY LIGHTS ONLY	$ 0.00	$ 2.56	$ 2.56
067-1280-029-0000	SAFETY LIGHTS ONLY	$ 0.00	$ 2.56	$ 2.56
067-1280-030-0000	SAFETY LIGHTS ONLY	$ 0.00	$ 2.56	$ 2.56
067-1280-031-0000	SAFETY LIGHTS ONLY	$ 0.00	$ 2.56	$ 2.56
067-1280-032-0000	SAFETY LIGHTS ONLY	$ 0.00	$ 2.56	$ 2.56
067-1280-033-0000	SAFETY LIGHTS ONLY	$ 0.00	$ 2.56	$ 2.56
067-1280-034-0000	SAFETY LIGHTS ONLY	$ 0.00	$ 2.56	$ 2.56
067-1280-035-0000	SAFETY LIGHTS ONLY	$ 0.00	$ 2.56	$ 2.56
067-1280-036-0000	SAFETY LIGHTS ONLY	$ 0.00	$ 2.56	$ 2.56
067-1280-037-0000	SAFETY LIGHTS ONLY	$ 0.00	$ 2.56	$ 2.56
067-1280-038-0000	SAFETY LIGHTS ONLY	$ 0.00	$ 2.56	$ 2.56
067-1280-039-0000	SAFETY LIGHTS ONLY	$ 0.00	$ 2.56	$ 2.56
067-1280-040-0000	SAFETY LIGHTS ONLY	$ 0.00	$ 2.56	$ 2.56
067-1280-041-0000	SAFETY LIGHTS ONLY	$ 0.00	$ 2.56	$ 2.56
067-1280-042-0000	SAFETY LIGHTS ONLY	$ 0.00	$ 2.56	$ 2.56
067-1280-043-0000	SAFETY LIGHTS ONLY	$ 0.00	$ 2.56	$ 2.56
067-1280-044-0000	SAFETY LIGHTS ONLY	$ 0.00	$ 2.56	$ 2.56
067-1280-045-0000	SAFETY LIGHTS ONLY	$ 0.00	$ 2.56	$ 2.56

City of Rancho Cordova
Lighting District No. 2012-1
Fiscal Year 2021-22 Assessment Roll

APN	District Classification	Street Light Charge	Safety Light Charge	Total Assessment
067-1280-046-0000	SAFETY LIGHTS ONLY	$ 0.00	$ 2.56	$ 2.56
067-1280-047-0000	SAFETY LIGHTS ONLY	$ 0.00	$ 2.56	$ 2.56
067-1280-048-0000	SAFETY LIGHTS ONLY	$ 0.00	$ 2.56	$ 2.56
067-1280-049-0000	SAFETY LIGHTS ONLY	$ 0.00	$ 2.56	$ 2.56
067-1280-050-0000	SAFETY LIGHTS ONLY	$ 0.00	$ 2.56	$ 2.56
067-1280-051-0000	SAFETY LIGHTS ONLY	$ 0.00	$ 2.56	$ 2.56
067-1280-052-0000	SAFETY LIGHTS ONLY	$ 0.00	$ 2.56	$ 2.56
067-1280-053-0000	SAFETY LIGHTS ONLY	$ 0.00	$ 2.56	$ 2.56
067-1280-054-0000	SAFETY LIGHTS ONLY	$ 0.00	$ 2.56	$ 2.56
067-1280-055-0000	SAFETY LIGHTS ONLY	$ 0.00	$ 2.56	$ 2.56
067-1280-056-0000	SAFETY LIGHTS ONLY	$ 0.00	$ 2.56	$ 2.56
067-1280-057-0000	SAFETY LIGHTS ONLY	$ 0.00	$ 2.56	$ 2.56
067-1280-058-0000	SAFETY LIGHTS ONLY	$ 0.00	$ 2.56	$ 2.56
067-1280-059-0000	SAFETY LIGHTS ONLY	$ 0.00	$ 2.56	$ 2.56
067-1280-060-0000	SAFETY LIGHTS ONLY	$ 0.00	$ 2.56	$ 2.56
067-1280-061-0000	SAFETY LIGHTS ONLY	$ 0.00	$ 2.56	$ 2.56
067-1280-062-0000	SAFETY LIGHTS ONLY	$ 0.00	$ 2.56	$ 2.56
067-1280-063-0000	SAFETY LIGHTS ONLY	$ 0.00	$ 2.56	$ 2.56
067-1280-064-0000	SAFETY LIGHTS ONLY	$ 0.00	$ 2.56	$ 2.56
067-1280-065-0000	SAFETY LIGHTS ONLY	$ 0.00	$ 2.56	$ 2.56
067-1280-066-0000	SAFETY LIGHTS ONLY	$ 0.00	$ 2.56	$ 2.56
067-1280-067-0000	SAFETY LIGHTS ONLY	$ 0.00	$ 2.56	$ 2.56
067-1280-068-0000	SAFETY LIGHTS ONLY	$ 0.00	$ 2.56	$ 2.56
067-1280-069-0000	SAFETY LIGHTS ONLY	$ 0.00	$ 2.56	$ 2.56
067-1280-070-0000	SAFETY LIGHTS ONLY	$ 0.00	$ 2.56	$ 2.56
067-1280-071-0000	SAFETY LIGHTS ONLY	$ 0.00	$ 2.56	$ 2.56
067-1280-072-0000	SAFETY LIGHTS ONLY	$ 0.00	$ 2.56	$ 2.56
067-1280-073-0000	SAFETY LIGHTS ONLY	$ 0.00	$ 2.56	$ 2.56
067-1280-074-0000	SAFETY LIGHTS ONLY	$ 0.00	$ 2.56	$ 2.56
067-1280-075-0000	SAFETY LIGHTS ONLY	$ 0.00	$ 2.56	$ 2.56
067-1280-076-0000	SAFETY LIGHTS ONLY	$ 0.00	$ 2.56	$ 2.56
067-1280-077-0000	SAFETY LIGHTS ONLY	$ 0.00	$ 2.56	$ 2.56
067-1280-078-0000	SAFETY LIGHTS ONLY	$ 0.00	$ 2.56	$ 2.56
067-1280-079-0000	SAFETY LIGHTS ONLY	$ 0.00	$ 2.56	$ 2.56
067-1280-080-0000	SAFETY LIGHTS ONLY	$ 0.00	$ 2.56	$ 2.56
067-1280-081-0000	SAFETY LIGHTS ONLY	$ 0.00	$ 2.56	$ 2.56
067-1280-082-0000	SAFETY LIGHTS ONLY	$ 0.00	$ 2.56	$ 2.56
067-1280-083-0000	SAFETY LIGHTS ONLY	$ 0.00	$ 2.56	$ 2.56
067-1280-084-0000	SAFETY LIGHTS ONLY	$ 0.00	$ 2.56	$ 2.56
067-1280-085-0000	SAFETY LIGHTS ONLY	$ 0.00	$ 2.56	$ 2.56
067-1280-086-0000	SAFETY LIGHTS ONLY	$ 0.00	$ 2.56	$ 2.56
067-1280-087-0000	SAFETY LIGHTS ONLY	$ 0.00	$ 2.56	$ 2.56
067-1280-088-0000	SAFETY LIGHTS ONLY	$ 0.00	$ 2.56	$ 2.56
067-1280-089-0000	SAFETY LIGHTS ONLY	$ 0.00	$ 2.56	$ 2.56

City of Rancho Cordova
Lighting District No. 2012-1
Fiscal Year 2021-22 Assessment Roll

APN	District Classification	Street Light Charge	Safety Light Charge	Total Assessment
067-1280-090-0000	SAFETY LIGHTS ONLY	$ 0.00	$ 2.56	$ 2.56
067-1280-091-0000	SAFETY LIGHTS ONLY	$ 0.00	$ 2.56	$ 2.56
067-1280-092-0000	SAFETY LIGHTS ONLY	$ 0.00	$ 2.56	$ 2.56
067-1290-001-0000	SAFETY LIGHTS ONLY	$ 0.00	$ 2.56	$ 2.56
067-1290-002-0000	SAFETY LIGHTS ONLY	$ 0.00	$ 2.56	$ 2.56
067-1290-003-0000	SAFETY LIGHTS ONLY	$ 0.00	$ 2.56	$ 2.56
067-1290-004-0000	SAFETY LIGHTS ONLY	$ 0.00	$ 2.56	$ 2.56
067-1290-005-0000	SAFETY LIGHTS ONLY	$ 0.00	$ 2.56	$ 2.56
067-1290-006-0000	SAFETY LIGHTS ONLY	$ 0.00	$ 2.56	$ 2.56
067-1290-007-0000	SAFETY LIGHTS ONLY	$ 0.00	$ 2.56	$ 2.56
067-1290-008-0000	SAFETY LIGHTS ONLY	$ 0.00	$ 2.56	$ 2.56
067-1290-009-0000	SAFETY LIGHTS ONLY	$ 0.00	$ 2.56	$ 2.56
067-1290-010-0000	SAFETY LIGHTS ONLY	$ 0.00	$ 2.56	$ 2.56
067-1290-011-0000	SAFETY LIGHTS ONLY	$ 0.00	$ 2.56	$ 2.56
067-1290-012-0000	SAFETY LIGHTS ONLY	$ 0.00	$ 2.56	$ 2.56
067-1290-013-0000	SAFETY LIGHTS ONLY	$ 0.00	$ 2.56	$ 2.56
067-1290-014-0000	SAFETY LIGHTS ONLY	$ 0.00	$ 2.56	$ 2.56
067-1290-015-0000	SAFETY LIGHTS ONLY	$ 0.00	$ 2.56	$ 2.56
067-1290-016-0000	SAFETY LIGHTS ONLY	$ 0.00	$ 2.56	$ 2.56
067-1290-017-0000	SAFETY LIGHTS ONLY	$ 0.00	$ 2.56	$ 2.56
067-1290-018-0000	SAFETY LIGHTS ONLY	$ 0.00	$ 2.56	$ 2.56
067-1290-019-0000	SAFETY LIGHTS ONLY	$ 0.00	$ 2.56	$ 2.56
067-1290-020-0000	SAFETY LIGHTS ONLY	$ 0.00	$ 2.56	$ 2.56
067-1290-021-0000	SAFETY LIGHTS ONLY	$ 0.00	$ 2.56	$ 2.56
067-1290-022-0000	SAFETY LIGHTS ONLY	$ 0.00	$ 2.56	$ 2.56
067-1290-023-0000	SAFETY LIGHTS ONLY	$ 0.00	$ 2.56	$ 2.56
067-1290-024-0000	SAFETY LIGHTS ONLY	$ 0.00	$ 2.56	$ 2.56
067-1290-025-0000	SAFETY LIGHTS ONLY	$ 0.00	$ 2.56	$ 2.56
067-1290-026-0000	SAFETY LIGHTS ONLY	$ 0.00	$ 2.56	$ 2.56
067-1290-027-0000	SAFETY LIGHTS ONLY	$ 0.00	$ 2.56	$ 2.56
067-1290-028-0000	SAFETY LIGHTS ONLY	$ 0.00	$ 2.56	$ 2.56
067-1290-029-0000	SAFETY LIGHTS ONLY	$ 0.00	$ 2.56	$ 2.56
067-1290-030-0000	SAFETY LIGHTS ONLY	$ 0.00	$ 2.56	$ 2.56
067-1290-031-0000	SAFETY LIGHTS ONLY	$ 0.00	$ 2.56	$ 2.56
067-1290-032-0000	SAFETY LIGHTS ONLY	$ 0.00	$ 2.56	$ 2.56
068-0030-018-0000	NONRES	$ 77.33	$ 2.56	$ 79.88
068-0030-043-0000	SAFETY LIGHTS ONLY	$ 0.00	$ 2.56	$ 2.56
068-0030-044-0000	NONRES	$ 78.59	$ 2.56	$ 81.14
068-0030-046-0000	NONRES	$ 53.40	$ 2.56	$ 55.96
068-0030-047-0000	NONRES	$ 53.40	$ 2.56	$ 55.96
068-0030-048-0000	NONRES	$ 53.40	$ 2.56	$ 55.96
068-0030-049-0000	NONRES	$ 53.40	$ 2.56	$ 55.96
068-0030-050-0000	NONRES	$ 53.40	$ 2.56	$ 55.96
068-0030-051-0000	NONRES	$ 53.40	$ 2.56	$ 55.96

City of Rancho Cordova
Lighting District No. 2012-1
Fiscal Year 2021-22 Assessment Roll

APN	District Classification	Street Light Charge	Safety Light Charge	Total Assessment
068-0030-052-0000	NONRES	$ 53.40	$ 2.56	$ 55.96
068-0040-016-0000	SAFETY LIGHTS ONLY	$ 0.00	$ 2.56	$ 2.56
068-0050-005-0000	NONRES	$ 335.28	$ 2.56	$ 337.84
068-0050-008-0000	NONRES	$ 80.61	$ 2.56	$ 83.16
068-0050-010-0000	NONRES	$ 27.46	$ 2.56	$ 30.02
068-0050-011-0000	NONRES	$ 37.03	$ 2.56	$ 39.58
068-0060-002-0000	NONRES	$ 134.51	$ 2.56	$ 137.06
068-0060-007-0000	RESIDENTIAL	$ 15.32	$ 2.56	$ 17.88
068-0060-008-0000	RESIDENTIAL	$ 15.32	$ 2.56	$ 17.88
068-0060-009-0000	RESIDENTIAL	$ 15.32	$ 2.56	$ 17.88
068-0060-010-0000	RESIDENTIAL	$ 15.32	$ 2.56	$ 17.88
068-0060-011-0000	NONRES	$ 161.97	$ 2.56	$ 164.52
068-0071-001-0000	RESIDENTIAL	$ 15.32	$ 2.56	$ 17.88
068-0071-002-0000	RESIDENTIAL	$ 15.32	$ 2.56	$ 17.88
068-0071-003-0000	RESIDENTIAL	$ 15.32	$ 2.56	$ 17.88
068-0071-004-0000	RESIDENTIAL	$ 15.32	$ 2.56	$ 17.88
068-0071-005-0000	RESIDENTIAL	$ 15.32	$ 2.56	$ 17.88
068-0071-006-0000	RESIDENTIAL	$ 15.32	$ 2.56	$ 17.88
068-0071-007-0000	RESIDENTIAL	$ 15.32	$ 2.56	$ 17.88
068-0071-008-0000	RESIDENTIAL	$ 15.32	$ 2.56	$ 17.88
068-0071-009-0000	RESIDENTIAL	$ 15.32	$ 2.56	$ 17.88
068-0071-010-0000	RESIDENTIAL	$ 15.32	$ 2.56	$ 17.88
068-0071-011-0000	RESIDENTIAL	$ 15.32	$ 2.56	$ 17.88
068-0071-012-0000	RESIDENTIAL	$ 15.32	$ 2.56	$ 17.88
068-0071-013-0000	RESIDENTIAL	$ 15.32	$ 2.56	$ 17.88
068-0071-014-0000	RESIDENTIAL	$ 15.32	$ 2.56	$ 17.88
068-0071-015-0000	RESIDENTIAL	$ 15.32	$ 2.56	$ 17.88
068-0071-016-0000	RESIDENTIAL	$ 15.32	$ 2.56	$ 17.88
068-0071-017-0000	RESIDENTIAL	$ 15.32	$ 2.56	$ 17.88
068-0072-001-0000	RESIDENTIAL	$ 15.32	$ 2.56	$ 17.88
068-0072-002-0000	RESIDENTIAL	$ 15.32	$ 2.56	$ 17.88
068-0072-003-0000	RESIDENTIAL	$ 15.32	$ 2.56	$ 17.88
068-0072-004-0000	RESIDENTIAL	$ 15.32	$ 2.56	$ 17.88
068-0072-005-0000	RESIDENTIAL	$ 15.32	$ 2.56	$ 17.88
068-0072-006-0000	RESIDENTIAL	$ 15.32	$ 2.56	$ 17.88
068-0072-007-0000	RESIDENTIAL	$ 15.32	$ 2.56	$ 17.88
068-0072-008-0000	RESIDENTIAL	$ 15.32	$ 2.56	$ 17.88
068-0072-009-0000	RESIDENTIAL	$ 15.32	$ 2.56	$ 17.88
068-0072-010-0000	RESIDENTIAL	$ 15.32	$ 2.56	$ 17.88
068-0072-011-0000	RESIDENTIAL	$ 15.32	$ 2.56	$ 17.88
068-0072-012-0000	RESIDENTIAL	$ 15.32	$ 2.56	$ 17.88
068-0072-013-0000	RESIDENTIAL	$ 15.32	$ 2.56	$ 17.88
068-0072-014-0000	RESIDENTIAL	$ 15.32	$ 2.56	$ 17.88
068-0072-015-0000	RESIDENTIAL	$ 15.32	$ 2.56	$ 17.88

City of Rancho Cordova
Lighting District No. 2012-1
Fiscal Year 2021-22 Assessment Roll

APN	District Classification	Street Light Charge	Safety Light Charge	Total Assessment
068-0072-016-0000	RESIDENTIAL	$ 15.32	$ 2.56	$ 17.88
068-0072-017-0000	RESIDENTIAL	$ 15.32	$ 2.56	$ 17.88
068-0072-018-0000	RESIDENTIAL	$ 15.32	$ 2.56	$ 17.88
068-0072-019-0000	RESIDENTIAL	$ 15.32	$ 2.56	$ 17.88
068-0072-020-0000	RESIDENTIAL	$ 15.32	$ 2.56	$ 17.88
068-0072-021-0000	RESIDENTIAL	$ 15.32	$ 2.56	$ 17.88
068-0072-022-0000	RESIDENTIAL	$ 15.32	$ 2.56	$ 17.88
068-0072-023-0000	RESIDENTIAL	$ 15.32	$ 2.56	$ 17.88
068-0072-024-0000	RESIDENTIAL	$ 15.32	$ 2.56	$ 17.88
068-0072-025-0000	RESIDENTIAL	$ 15.32	$ 2.56	$ 17.88
068-0072-026-0000	RESIDENTIAL	$ 15.32	$ 2.56	$ 17.88
068-0072-027-0000	RESIDENTIAL	$ 15.32	$ 2.56	$ 17.88
068-0072-028-0000	RESIDENTIAL	$ 15.32	$ 2.56	$ 17.88
068-0072-029-0000	RESIDENTIAL	$ 15.32	$ 2.56	$ 17.88
068-0072-030-0000	RESIDENTIAL	$ 15.32	$ 2.56	$ 17.88
068-0072-031-0000	RESIDENTIAL	$ 15.32	$ 2.56	$ 17.88
068-0072-032-0000	RESIDENTIAL	$ 15.32	$ 2.56	$ 17.88
068-0072-033-0000	RESIDENTIAL	$ 15.32	$ 2.56	$ 17.88
068-0072-034-0000	RESIDENTIAL	$ 15.32	$ 2.56	$ 17.88
068-0072-035-0000	RESIDENTIAL	$ 15.32	$ 2.56	$ 17.88
068-0072-036-0000	RESIDENTIAL	$ 15.32	$ 2.56	$ 17.88
068-0073-001-0000	RESIDENTIAL	$ 15.32	$ 2.56	$ 17.88
068-0074-001-0000	RESIDENTIAL	$ 15.32	$ 2.56	$ 17.88
068-0074-002-0000	RESIDENTIAL	$ 15.32	$ 2.56	$ 17.88
068-0074-003-0000	RESIDENTIAL	$ 15.32	$ 2.56	$ 17.88
068-0075-001-0000	RESIDENTIAL	$ 15.32	$ 2.56	$ 17.88
068-0075-002-0000	RESIDENTIAL	$ 15.32	$ 2.56	$ 17.88
068-0075-003-0000	RESIDENTIAL	$ 15.32	$ 2.56	$ 17.88
068-0075-004-0000	RESIDENTIAL	$ 15.32	$ 2.56	$ 17.88
068-0075-005-0000	RESIDENTIAL	$ 15.32	$ 2.56	$ 17.88
068-0075-006-0000	RESIDENTIAL	$ 15.32	$ 2.56	$ 17.88
068-0081-001-0000	RESIDENTIAL	$ 15.32	$ 2.56	$ 17.88
068-0081-002-0000	RESIDENTIAL	$ 15.32	$ 2.56	$ 17.88
068-0081-003-0000	RESIDENTIAL	$ 15.32	$ 2.56	$ 17.88
068-0081-004-0000	RESIDENTIAL	$ 15.32	$ 2.56	$ 17.88
068-0082-001-0000	RESIDENTIAL	$ 15.32	$ 2.56	$ 17.88
068-0082-002-0000	RESIDENTIAL	$ 15.32	$ 2.56	$ 17.88
068-0082-003-0000	RESIDENTIAL	$ 15.32	$ 2.56	$ 17.88
068-0082-004-0000	RESIDENTIAL	$ 15.32	$ 2.56	$ 17.88
068-0083-001-0000	RESIDENTIAL	$ 15.32	$ 2.56	$ 17.88
068-0083-002-0000	RESIDENTIAL	$ 15.32	$ 2.56	$ 17.88
068-0084-001-0000	RESIDENTIAL	$ 15.32	$ 2.56	$ 17.88
068-0084-002-0000	RESIDENTIAL	$ 15.32	$ 2.56	$ 17.88
068-0084-003-0000	RESIDENTIAL	$ 15.32	$ 2.56	$ 17.88

City of Rancho Cordova
Lighting District No. 2012-1
Fiscal Year 2021-22 Assessment Roll

APN	District Classification	Street Light Charge	Safety Light Charge	Total Assessment
068-0084-004-0000	RESIDENTIAL	$ 15.32	$ 2.56	$ 17.88
068-0084-005-0000	RESIDENTIAL	$ 15.32	$ 2.56	$ 17.88
068-0084-006-0000	RESIDENTIAL	$ 15.32	$ 2.56	$ 17.88
068-0084-007-0000	RESIDENTIAL	$ 15.32	$ 2.56	$ 17.88
068-0084-008-0000	RESIDENTIAL	$ 15.32	$ 2.56	$ 17.88
068-0084-009-0000	RESIDENTIAL	$ 15.32	$ 2.56	$ 17.88
068-0084-010-0000	RESIDENTIAL	$ 15.32	$ 2.56	$ 17.88
068-0084-011-0000	RESIDENTIAL	$ 15.32	$ 2.56	$ 17.88
068-0084-012-0000	RESIDENTIAL	$ 15.32	$ 2.56	$ 17.88
068-0084-013-0000	RESIDENTIAL	$ 15.32	$ 2.56	$ 17.88
068-0084-014-0000	RESIDENTIAL	$ 15.32	$ 2.56	$ 17.88
068-0084-015-0000	RESIDENTIAL	$ 15.32	$ 2.56	$ 17.88
068-0084-016-0000	RESIDENTIAL	$ 15.32	$ 2.56	$ 17.88
068-0084-017-0000	RESIDENTIAL	$ 15.32	$ 2.56	$ 17.88
068-0084-018-0000	RESIDENTIAL	$ 15.32	$ 2.56	$ 17.88
068-0084-019-0000	RESIDENTIAL	$ 15.32	$ 2.56	$ 17.88
068-0084-020-0000	RESIDENTIAL	$ 15.32	$ 2.56	$ 17.88
068-0084-021-0000	RESIDENTIAL	$ 15.32	$ 2.56	$ 17.88
068-0084-022-0000	RESIDENTIAL	$ 15.32	$ 2.56	$ 17.88
068-0084-023-0000	RESIDENTIAL	$ 15.32	$ 2.56	$ 17.88
068-0084-024-0000	RESIDENTIAL	$ 15.32	$ 2.56	$ 17.88
068-0085-001-0000	RESIDENTIAL	$ 15.32	$ 2.56	$ 17.88
068-0085-002-0000	RESIDENTIAL	$ 15.32	$ 2.56	$ 17.88
068-0085-003-0000	RESIDENTIAL	$ 15.32	$ 2.56	$ 17.88
068-0085-004-0000	RESIDENTIAL	$ 15.32	$ 2.56	$ 17.88
068-0085-005-0000	RESIDENTIAL	$ 15.32	$ 2.56	$ 17.88
068-0085-006-0000	RESIDENTIAL	$ 15.32	$ 2.56	$ 17.88
068-0085-007-0000	RESIDENTIAL	$ 15.32	$ 2.56	$ 17.88
068-0085-008-0000	RESIDENTIAL	$ 15.32	$ 2.56	$ 17.88
068-0085-009-0000	RESIDENTIAL	$ 15.32	$ 2.56	$ 17.88
068-0086-001-0000	RESIDENTIAL	$ 15.32	$ 2.56	$ 17.88
068-0086-002-0000	RESIDENTIAL	$ 15.32	$ 2.56	$ 17.88
068-0091-003-0000	RESIDENTIAL	$ 15.32	$ 2.56	$ 17.88
068-0091-006-0000	RESIDENTIAL	$ 15.32	$ 2.56	$ 17.88
068-0091-007-0000	RESIDENTIAL	$ 15.32	$ 2.56	$ 17.88
068-0091-008-0000	RESIDENTIAL	$ 15.32	$ 2.56	$ 17.88
068-0091-009-0000	RESIDENTIAL	$ 15.32	$ 2.56	$ 17.88
068-0091-010-0000	RESIDENTIAL	$ 15.32	$ 2.56	$ 17.88
068-0091-011-0000	RESIDENTIAL	$ 15.32	$ 2.56	$ 17.88
068-0091-012-0000	RESIDENTIAL	$ 15.32	$ 2.56	$ 17.88
068-0091-013-0000	RESIDENTIAL	$ 15.32	$ 2.56	$ 17.88
068-0091-014-0000	RESIDENTIAL	$ 15.32	$ 2.56	$ 17.88
068-0091-015-0000	RESIDENTIAL	$ 15.32	$ 2.56	$ 17.88
068-0091-016-0000	RESIDENTIAL	$ 15.32	$ 2.56	$ 17.88

City of Rancho Cordova
Lighting District No. 2012-1
Fiscal Year 2021-22 Assessment Roll

APN	District Classification	Street Light Charge	Safety Light Charge	Total Assessment
068-0091-017-0000	RESIDENTIAL	$ 15.32	$ 2.56	$ 17.88
068-0091-018-0000	RESIDENTIAL	$ 15.32	$ 2.56	$ 17.88
068-0091-019-0000	RESIDENTIAL	$ 15.32	$ 2.56	$ 17.88
068-0091-020-0000	RESIDENTIAL	$ 15.32	$ 2.56	$ 17.88
068-0091-021-0000	RESIDENTIAL	$ 15.32	$ 2.56	$ 17.88
068-0091-022-0000	RESIDENTIAL	$ 15.32	$ 2.56	$ 17.88
068-0091-023-0000	RESIDENTIAL	$ 15.32	$ 2.56	$ 17.88
068-0091-024-0000	RESIDENTIAL	$ 15.32	$ 2.56	$ 17.88
068-0091-025-0000	RESIDENTIAL	$ 15.32	$ 2.56	$ 17.88
068-0091-026-0000	RESIDENTIAL	$ 15.32	$ 2.56	$ 17.88
068-0091-027-0000	RESIDENTIAL	$ 15.32	$ 2.56	$ 17.88
068-0091-028-0000	RESIDENTIAL	$ 15.32	$ 2.56	$ 17.88
068-0091-029-0000	RESIDENTIAL	$ 15.32	$ 2.56	$ 17.88
068-0091-030-0000	RESIDENTIAL	$ 15.32	$ 2.56	$ 17.88
068-0091-031-0000	RESIDENTIAL	$ 15.32	$ 2.56	$ 17.88
068-0091-035-0000	RESIDENTIAL	$ 15.32	$ 2.56	$ 17.88
068-0091-036-0000	RESIDENTIAL	$ 15.32	$ 2.56	$ 17.88
068-0091-037-0000	RESIDENTIAL	$ 15.32	$ 2.56	$ 17.88
068-0091-039-0000	RESIDENTIAL	$ 15.32	$ 2.56	$ 17.88
068-0091-040-0000	RESIDENTIAL	$ 15.32	$ 2.56	$ 17.88
068-0092-001-0000	RESIDENTIAL	$ 15.32	$ 2.56	$ 17.88
068-0092-002-0000	RESIDENTIAL	$ 15.32	$ 2.56	$ 17.88
068-0092-003-0000	RESIDENTIAL	$ 15.32	$ 2.56	$ 17.88
068-0092-004-0000	RESIDENTIAL	$ 15.32	$ 2.56	$ 17.88
068-0092-005-0000	RESIDENTIAL	$ 15.32	$ 2.56	$ 17.88
068-0093-001-0000	RESIDENTIAL	$ 15.32	$ 2.56	$ 17.88
068-0093-002-0000	RESIDENTIAL	$ 15.32	$ 2.56	$ 17.88
068-0093-003-0000	RESIDENTIAL	$ 15.32	$ 2.56	$ 17.88
068-0093-004-0000	RESIDENTIAL	$ 15.32	$ 2.56	$ 17.88
068-0093-005-0000	RESIDENTIAL	$ 15.32	$ 2.56	$ 17.88
068-0093-006-0000	RESIDENTIAL	$ 15.32	$ 2.56	$ 17.88
068-0093-007-0000	RESIDENTIAL	$ 15.32	$ 2.56	$ 17.88
068-0093-008-0000	RESIDENTIAL	$ 15.32	$ 2.56	$ 17.88
068-0093-009-0000	RESIDENTIAL	$ 15.32	$ 2.56	$ 17.88
068-0093-010-0000	RESIDENTIAL	$ 15.32	$ 2.56	$ 17.88
068-0101-001-0000	RESIDENTIAL	$ 15.32	$ 2.56	$ 17.88
068-0101-002-0000	RESIDENTIAL	$ 15.32	$ 2.56	$ 17.88
068-0101-003-0000	RESIDENTIAL	$ 15.32	$ 2.56	$ 17.88
068-0101-004-0000	RESIDENTIAL	$ 15.32	$ 2.56	$ 17.88
068-0101-005-0000	RESIDENTIAL	$ 15.32	$ 2.56	$ 17.88
068-0101-006-0000	RESIDENTIAL	$ 15.32	$ 2.56	$ 17.88
068-0102-001-0000	RESIDENTIAL	$ 15.32	$ 2.56	$ 17.88
068-0102-002-0000	RESIDENTIAL	$ 15.32	$ 2.56	$ 17.88
068-0102-003-0000	RESIDENTIAL	$ 15.32	$ 2.56	$ 17.88

City of Rancho Cordova
Lighting District No. 2012-1
Fiscal Year 2021-22 Assessment Roll

APN	District Classification	Street Light Charge	Safety Light Charge	Total Assessment
068-0102-004-0000	RESIDENTIAL	$ 15.32	$ 2.56	$ 17.88
068-0102-005-0000	RESIDENTIAL	$ 15.32	$ 2.56	$ 17.88
068-0102-006-0000	RESIDENTIAL	$ 15.32	$ 2.56	$ 17.88
068-0102-007-0000	RESIDENTIAL	$ 15.32	$ 2.56	$ 17.88
068-0102-008-0000	RESIDENTIAL	$ 15.32	$ 2.56	$ 17.88
068-0102-009-0000	RESIDENTIAL	$ 15.32	$ 2.56	$ 17.88
068-0102-010-0000	RESIDENTIAL	$ 15.32	$ 2.56	$ 17.88
068-0102-011-0000	RESIDENTIAL	$ 15.32	$ 2.56	$ 17.88
068-0102-012-0000	RESIDENTIAL	$ 15.32	$ 2.56	$ 17.88
068-0102-013-0000	RESIDENTIAL	$ 15.32	$ 2.56	$ 17.88
068-0102-014-0000	RESIDENTIAL	$ 15.32	$ 2.56	$ 17.88
068-0102-015-0000	RESIDENTIAL	$ 15.32	$ 2.56	$ 17.88
068-0102-016-0000	RESIDENTIAL	$ 15.32	$ 2.56	$ 17.88
068-0102-017-0000	RESIDENTIAL	$ 15.32	$ 2.56	$ 17.88
068-0102-018-0000	RESIDENTIAL	$ 15.32	$ 2.56	$ 17.88
068-0103-001-0000	RESIDENTIAL	$ 15.32	$ 2.56	$ 17.88
068-0103-002-0000	RESIDENTIAL	$ 15.32	$ 2.56	$ 17.88
068-0104-001-0000	RESIDENTIAL	$ 15.32	$ 2.56	$ 17.88
068-0104-002-0000	RESIDENTIAL	$ 15.32	$ 2.56	$ 17.88
068-0104-003-0000	RESIDENTIAL	$ 15.32	$ 2.56	$ 17.88
068-0104-004-0000	RESIDENTIAL	$ 15.32	$ 2.56	$ 17.88
068-0104-005-0000	RESIDENTIAL	$ 15.32	$ 2.56	$ 17.88
068-0105-001-0000	RESIDENTIAL	$ 15.32	$ 2.56	$ 17.88
068-0105-002-0000	RESIDENTIAL	$ 15.32	$ 2.56	$ 17.88
068-0105-003-0000	RESIDENTIAL	$ 15.32	$ 2.56	$ 17.88
068-0105-004-0000	RESIDENTIAL	$ 15.32	$ 2.56	$ 17.88
068-0105-005-0000	RESIDENTIAL	$ 15.32	$ 2.56	$ 17.88
068-0105-006-0000	RESIDENTIAL	$ 15.32	$ 2.56	$ 17.88
068-0105-007-0000	RESIDENTIAL	$ 15.32	$ 2.56	$ 17.88
068-0106-001-0000	RESIDENTIAL	$ 15.32	$ 2.56	$ 17.88
068-0106-002-0000	RESIDENTIAL	$ 15.32	$ 2.56	$ 17.88
068-0111-001-0000	RESIDENTIAL	$ 15.32	$ 2.56	$ 17.88
068-0111-002-0000	RESIDENTIAL	$ 15.32	$ 2.56	$ 17.88
068-0111-003-0000	RESIDENTIAL	$ 15.32	$ 2.56	$ 17.88
068-0111-004-0000	RESIDENTIAL	$ 15.32	$ 2.56	$ 17.88
068-0111-005-0000	RESIDENTIAL	$ 15.32	$ 2.56	$ 17.88
068-0111-006-0000	RESIDENTIAL	$ 15.32	$ 2.56	$ 17.88
068-0111-007-0000	RESIDENTIAL	$ 15.32	$ 2.56	$ 17.88
068-0111-008-0000	RESIDENTIAL	$ 15.32	$ 2.56	$ 17.88
068-0111-009-0000	RESIDENTIAL	$ 15.32	$ 2.56	$ 17.88
068-0111-010-0000	RESIDENTIAL	$ 15.32	$ 2.56	$ 17.88
068-0111-011-0000	RESIDENTIAL	$ 15.32	$ 2.56	$ 17.88
068-0111-012-0000	RESIDENTIAL	$ 15.32	$ 2.56	$ 17.88
068-0111-013-0000	SAFETY LIGHTS ONLY	$ 0.00	$ 2.56	$ 2.56

City of Rancho Cordova
Lighting District No. 2012-1
Fiscal Year 2021-22 Assessment Roll

APN	District Classification	Street Light Charge	Safety Light Charge	Total Assessment
068-0111-014-0000	NONRES	$ 307.07	$ 2.56	$ 309.62
068-0112-001-0000	RESIDENTIAL	$ 15.32	$ 2.56	$ 17.88
068-0112-002-0000	RESIDENTIAL	$ 15.32	$ 2.56	$ 17.88
068-0112-003-0000	RESIDENTIAL	$ 15.32	$ 2.56	$ 17.88
068-0112-004-0000	RESIDENTIAL	$ 15.32	$ 2.56	$ 17.88
068-0112-005-0000	RESIDENTIAL	$ 15.32	$ 2.56	$ 17.88
068-0112-006-0000	RESIDENTIAL	$ 15.32	$ 2.56	$ 17.88
068-0112-007-0000	RESIDENTIAL	$ 15.32	$ 2.56	$ 17.88
068-0112-008-0000	RESIDENTIAL	$ 15.32	$ 2.56	$ 17.88
068-0112-009-0000	RESIDENTIAL	$ 15.32	$ 2.56	$ 17.88
068-0112-010-0000	RESIDENTIAL	$ 15.32	$ 2.56	$ 17.88
068-0112-011-0000	RESIDENTIAL	$ 15.32	$ 2.56	$ 17.88
068-0112-012-0000	RESIDENTIAL	$ 15.32	$ 2.56	$ 17.88
068-0112-013-0000	RESIDENTIAL	$ 15.32	$ 2.56	$ 17.88
068-0112-014-0000	RESIDENTIAL	$ 15.32	$ 2.56	$ 17.88
068-0113-001-0000	RESIDENTIAL	$ 15.32	$ 2.56	$ 17.88
068-0113-002-0000	RESIDENTIAL	$ 15.32	$ 2.56	$ 17.88
068-0113-003-0000	RESIDENTIAL	$ 15.32	$ 2.56	$ 17.88
068-0113-004-0000	RESIDENTIAL	$ 15.32	$ 2.56	$ 17.88
068-0113-005-0000	RESIDENTIAL	$ 15.32	$ 2.56	$ 17.88
068-0113-006-0000	RESIDENTIAL	$ 15.32	$ 2.56	$ 17.88
068-0113-007-0000	RESIDENTIAL	$ 15.32	$ 2.56	$ 17.88
068-0113-008-0000	RESIDENTIAL	$ 15.32	$ 2.56	$ 17.88
068-0113-009-0000	RESIDENTIAL	$ 15.32	$ 2.56	$ 17.88
068-0113-010-0000	RESIDENTIAL	$ 15.32	$ 2.56	$ 17.88
068-0113-011-0000	RESIDENTIAL	$ 15.32	$ 2.56	$ 17.88
068-0114-001-0000	RESIDENTIAL	$ 15.32	$ 2.56	$ 17.88
068-0114-002-0000	RESIDENTIAL	$ 15.32	$ 2.56	$ 17.88
068-0114-003-0000	RESIDENTIAL	$ 15.32	$ 2.56	$ 17.88
068-0114-004-0000	RESIDENTIAL	$ 15.32	$ 2.56	$ 17.88
068-0114-005-0000	RESIDENTIAL	$ 15.32	$ 2.56	$ 17.88
068-0114-006-0000	RESIDENTIAL	$ 15.32	$ 2.56	$ 17.88
068-0114-007-0000	RESIDENTIAL	$ 15.32	$ 2.56	$ 17.88
068-0114-008-0000	RESIDENTIAL	$ 15.32	$ 2.56	$ 17.88
068-0114-009-0000	RESIDENTIAL	$ 15.32	$ 2.56	$ 17.88
068-0121-001-0000	RESIDENTIAL	$ 15.32	$ 2.56	$ 17.88
068-0121-002-0000	RESIDENTIAL	$ 15.32	$ 2.56	$ 17.88
068-0121-003-0000	RESIDENTIAL	$ 15.32	$ 2.56	$ 17.88
068-0121-004-0000	RESIDENTIAL	$ 15.32	$ 2.56	$ 17.88
068-0121-005-0000	RESIDENTIAL	$ 15.32	$ 2.56	$ 17.88
068-0121-006-0000	RESIDENTIAL	$ 15.32	$ 2.56	$ 17.88
068-0121-007-0000	RESIDENTIAL	$ 15.32	$ 2.56	$ 17.88
068-0121-008-0000	RESIDENTIAL	$ 15.32	$ 2.56	$ 17.88
068-0122-001-0000	RESIDENTIAL	$ 15.32	$ 2.56	$ 17.88

City of Rancho Cordova
Lighting District No. 2012-1
Fiscal Year 2021-22 Assessment Roll

APN	District Classification	Street Light Charge	Safety Light Charge	Total Assessment
068-0122-002-0000	RESIDENTIAL	$ 15.32	$ 2.56	$ 17.88
068-0122-003-0000	RESIDENTIAL	$ 15.32	$ 2.56	$ 17.88
068-0122-004-0000	RESIDENTIAL	$ 15.32	$ 2.56	$ 17.88
068-0122-005-0000	RESIDENTIAL	$ 15.32	$ 2.56	$ 17.88
068-0122-006-0000	RESIDENTIAL	$ 15.32	$ 2.56	$ 17.88
068-0122-007-0000	RESIDENTIAL	$ 15.32	$ 2.56	$ 17.88
068-0122-008-0000	RESIDENTIAL	$ 15.32	$ 2.56	$ 17.88
068-0122-009-0000	RESIDENTIAL	$ 15.32	$ 2.56	$ 17.88
068-0122-010-0000	RESIDENTIAL	$ 15.32	$ 2.56	$ 17.88
068-0122-011-0000	RESIDENTIAL	$ 15.32	$ 2.56	$ 17.88
068-0122-012-0000	RESIDENTIAL	$ 15.32	$ 2.56	$ 17.88
068-0122-013-0000	RESIDENTIAL	$ 15.32	$ 2.56	$ 17.88
068-0122-014-0000	RESIDENTIAL	$ 15.32	$ 2.56	$ 17.88
068-0122-015-0000	RESIDENTIAL	$ 15.32	$ 2.56	$ 17.88
068-0122-016-0000	RESIDENTIAL	$ 15.32	$ 2.56	$ 17.88
068-0122-017-0000	RESIDENTIAL	$ 15.32	$ 2.56	$ 17.88
068-0123-001-0000	RESIDENTIAL	$ 15.32	$ 2.56	$ 17.88
068-0123-002-0000	RESIDENTIAL	$ 15.32	$ 2.56	$ 17.88
068-0123-003-0000	RESIDENTIAL	$ 15.32	$ 2.56	$ 17.88
068-0123-004-0000	RESIDENTIAL	$ 15.32	$ 2.56	$ 17.88
068-0123-005-0000	RESIDENTIAL	$ 15.32	$ 2.56	$ 17.88
068-0123-006-0000	RESIDENTIAL	$ 15.32	$ 2.56	$ 17.88
068-0123-007-0000	RESIDENTIAL	$ 15.32	$ 2.56	$ 17.88
068-0123-008-0000	RESIDENTIAL	$ 15.32	$ 2.56	$ 17.88
068-0123-009-0000	RESIDENTIAL	$ 15.32	$ 2.56	$ 17.88
068-0123-010-0000	RESIDENTIAL	$ 15.32	$ 2.56	$ 17.88
068-0123-011-0000	RESIDENTIAL	$ 15.32	$ 2.56	$ 17.88
068-0123-012-0000	RESIDENTIAL	$ 15.32	$ 2.56	$ 17.88
068-0123-013-0000	RESIDENTIAL	$ 15.32	$ 2.56	$ 17.88
068-0123-014-0000	RESIDENTIAL	$ 15.32	$ 2.56	$ 17.88
068-0124-001-0000	RESIDENTIAL	$ 15.32	$ 2.56	$ 17.88
068-0124-002-0000	RESIDENTIAL	$ 15.32	$ 2.56	$ 17.88
068-0124-003-0000	RESIDENTIAL	$ 15.32	$ 2.56	$ 17.88
068-0124-004-0000	RESIDENTIAL	$ 15.32	$ 2.56	$ 17.88
068-0124-005-0000	RESIDENTIAL	$ 15.32	$ 2.56	$ 17.88
068-0124-006-0000	RESIDENTIAL	$ 15.32	$ 2.56	$ 17.88
068-0124-007-0000	RESIDENTIAL	$ 15.32	$ 2.56	$ 17.88
068-0124-008-0000	RESIDENTIAL	$ 15.32	$ 2.56	$ 17.88
068-0124-009-0000	RESIDENTIAL	$ 15.32	$ 2.56	$ 17.88
068-0124-010-0000	RESIDENTIAL	$ 15.32	$ 2.56	$ 17.88
068-0125-001-0000	RESIDENTIAL	$ 15.32	$ 2.56	$ 17.88
068-0125-002-0000	RESIDENTIAL	$ 15.32	$ 2.56	$ 17.88
068-0125-003-0000	RESIDENTIAL	$ 15.32	$ 2.56	$ 17.88
068-0125-004-0000	RESIDENTIAL	$ 15.32	$ 2.56	$ 17.88

City of Rancho Cordova
Lighting District No. 2012-1
Fiscal Year 2021-22 Assessment Roll

APN	District Classification	Street Light Charge	Safety Light Charge	Total Assessment
068-0126-001-0000	RESIDENTIAL	$ 15.32	$ 2.56	$ 17.88
068-0126-002-0000	RESIDENTIAL	$ 15.32	$ 2.56	$ 17.88
068-0126-003-0000	RESIDENTIAL	$ 15.32	$ 2.56	$ 17.88
068-0126-004-0000	RESIDENTIAL	$ 15.32	$ 2.56	$ 17.88
068-0126-005-0000	RESIDENTIAL	$ 15.32	$ 2.56	$ 17.88
068-0127-001-0000	RESIDENTIAL	$ 15.32	$ 2.56	$ 17.88
068-0128-001-0000	RESIDENTIAL	$ 15.32	$ 2.56	$ 17.88
068-0128-002-0000	RESIDENTIAL	$ 15.32	$ 2.56	$ 17.88
068-0131-001-0000	RESIDENTIAL	$ 15.32	$ 2.56	$ 17.88
068-0131-002-0000	RESIDENTIAL	$ 15.32	$ 2.56	$ 17.88
068-0131-003-0000	RESIDENTIAL	$ 15.32	$ 2.56	$ 17.88
068-0131-004-0000	RESIDENTIAL	$ 15.32	$ 2.56	$ 17.88
068-0131-005-0000	RESIDENTIAL	$ 15.32	$ 2.56	$ 17.88
068-0131-006-0000	RESIDENTIAL	$ 15.32	$ 2.56	$ 17.88
068-0132-001-0000	RESIDENTIAL	$ 15.32	$ 2.56	$ 17.88
068-0132-002-0000	RESIDENTIAL	$ 15.32	$ 2.56	$ 17.88
068-0132-003-0000	RESIDENTIAL	$ 15.32	$ 2.56	$ 17.88
068-0132-004-0000	RESIDENTIAL	$ 15.32	$ 2.56	$ 17.88
068-0132-005-0000	RESIDENTIAL	$ 15.32	$ 2.56	$ 17.88
068-0132-006-0000	RESIDENTIAL	$ 15.32	$ 2.56	$ 17.88
068-0132-007-0000	RESIDENTIAL	$ 15.32	$ 2.56	$ 17.88
068-0132-008-0000	RESIDENTIAL	$ 15.32	$ 2.56	$ 17.88
068-0132-009-0000	RESIDENTIAL	$ 15.32	$ 2.56	$ 17.88
068-0132-010-0000	RESIDENTIAL	$ 15.32	$ 2.56	$ 17.88
068-0133-001-0000	RESIDENTIAL	$ 15.32	$ 2.56	$ 17.88
068-0133-002-0000	RESIDENTIAL	$ 15.32	$ 2.56	$ 17.88
068-0133-003-0000	RESIDENTIAL	$ 15.32	$ 2.56	$ 17.88
068-0133-004-0000	RESIDENTIAL	$ 15.32	$ 2.56	$ 17.88
068-0133-005-0000	RESIDENTIAL	$ 15.32	$ 2.56	$ 17.88
068-0133-006-0000	RESIDENTIAL	$ 15.32	$ 2.56	$ 17.88
068-0133-007-0000	RESIDENTIAL	$ 15.32	$ 2.56	$ 17.88
068-0133-008-0000	RESIDENTIAL	$ 15.32	$ 2.56	$ 17.88
068-0133-009-0000	RESIDENTIAL	$ 15.32	$ 2.56	$ 17.88
068-0134-001-0000	RESIDENTIAL	$ 15.32	$ 2.56	$ 17.88
068-0134-002-0000	RESIDENTIAL	$ 15.32	$ 2.56	$ 17.88
068-0134-003-0000	RESIDENTIAL	$ 15.32	$ 2.56	$ 17.88
068-0134-004-0000	RESIDENTIAL	$ 15.32	$ 2.56	$ 17.88
068-0134-005-0000	RESIDENTIAL	$ 15.32	$ 2.56	$ 17.88
068-0134-006-0000	RESIDENTIAL	$ 15.32	$ 2.56	$ 17.88
068-0134-007-0000	RESIDENTIAL	$ 15.32	$ 2.56	$ 17.88
068-0134-008-0000	RESIDENTIAL	$ 15.32	$ 2.56	$ 17.88
068-0135-001-0000	RESIDENTIAL	$ 15.32	$ 2.56	$ 17.88
068-0135-002-0000	RESIDENTIAL	$ 15.32	$ 2.56	$ 17.88
068-0135-003-0000	RESIDENTIAL	$ 15.32	$ 2.56	$ 17.88

City of Rancho Cordova
Lighting District No. 2012-1
Fiscal Year 2021-22 Assessment Roll

APN	District Classification	Street Light Charge	Safety Light Charge	Total Assessment
068-0135-004-0000	RESIDENTIAL	$ 15.32	$ 2.56	$ 17.88
068-0135-005-0000	RESIDENTIAL	$ 15.32	$ 2.56	$ 17.88
068-0135-006-0000	NONRES	$ 15.37	$ 2.56	$ 17.92
068-0135-007-0000	NONRES	$ 55.92	$ 2.56	$ 58.48
068-0135-008-0000	NONRES	$ 10.33	$ 2.56	$ 12.88
068-0135-009-0000	NONRES	$ 10.33	$ 2.56	$ 12.88
068-0135-010-0000	NONRES	$ 10.33	$ 2.56	$ 12.88
068-0135-011-0000	NONRES	$ 15.37	$ 2.56	$ 17.92
068-0135-012-0000	NONRES	$ 49.12	$ 2.56	$ 51.68
068-0135-013-0000	NONRES	$ 53.65	$ 2.56	$ 56.20
068-0135-014-0000	NONRES	$ 15.37	$ 2.56	$ 17.92
068-0135-015-0000	NONRES	$ 15.37	$ 2.56	$ 17.92
068-0135-016-0000	NONRES	$ 15.37	$ 2.56	$ 17.92
068-0135-017-0000	NONRES	$ 46.60	$ 2.56	$ 49.16
068-0135-018-0000	NONRES	$ 15.37	$ 2.56	$ 17.92
068-0135-019-0000	NONRES	$ 15.37	$ 2.56	$ 17.92
068-0135-020-0000	NONRES	$ 15.37	$ 2.56	$ 17.92
068-0135-021-0000	NONRES	$ 15.37	$ 2.56	$ 17.92
068-0135-022-0000	NONRES	$ 15.37	$ 2.56	$ 17.92
068-0135-023-0000	NONRES	$ 15.37	$ 2.56	$ 17.92
068-0135-024-0000	RESIDENTIAL	$ 15.32	$ 2.56	$ 17.88
068-0135-025-0000	RESIDENTIAL	$ 15.32	$ 2.56	$ 17.88
068-0135-026-0000	RESIDENTIAL	$ 15.32	$ 2.56	$ 17.88
068-0135-027-0000	RESIDENTIAL	$ 15.32	$ 2.56	$ 17.88
068-0135-028-0000	RESIDENTIAL	$ 15.32	$ 2.56	$ 17.88
068-0135-029-0000	RESIDENTIAL	$ 15.32	$ 2.56	$ 17.88
068-0135-030-0000	RESIDENTIAL	$ 15.32	$ 2.56	$ 17.88
068-0135-031-0000	RESIDENTIAL	$ 15.32	$ 2.56	$ 17.88
068-0135-032-0000	RESIDENTIAL	$ 15.32	$ 2.56	$ 17.88
068-0135-033-0000	RESIDENTIAL	$ 15.32	$ 2.56	$ 17.88
068-0136-001-0000	RESIDENTIAL	$ 15.32	$ 2.56	$ 17.88
068-0137-001-0000	NONRES	$ 49.12	$ 2.56	$ 51.68
068-0137-002-0000	NONRES	$ 15.87	$ 2.56	$ 18.42
068-0137-003-0000	NONRES	$ 15.87	$ 2.56	$ 18.42
068-0137-004-0000	NONRES	$ 15.87	$ 2.56	$ 18.42
068-0137-005-0000	NONRES	$ 15.87	$ 2.56	$ 18.42
068-0137-006-0000	NONRES	$ 16.12	$ 2.56	$ 18.68
068-0137-007-0000	NONRES	$ 9.57	$ 2.56	$ 12.12
068-0137-008-0000	NONRES	$ 38.54	$ 2.56	$ 41.10
068-0137-009-0000	NONRES	$ 34.76	$ 2.56	$ 37.32
068-0137-010-0000	NONRES	$ 30.73	$ 2.56	$ 33.28
068-0137-011-0000	NONRES	$ 30.73	$ 2.56	$ 33.28
068-0137-012-0000	NONRES	$ 30.73	$ 2.56	$ 33.28
068-0137-013-0000	NONRES	$ 31.74	$ 2.56	$ 34.30

City of Rancho Cordova
Lighting District No. 2012-1
Fiscal Year 2021-22 Assessment Roll

APN	District Classification	Street Light Charge	Safety Light Charge	Total Assessment
068-0137-014-0000	NONRES	$ 4.53	$ 2.56	$ 7.08
068-0137-015-0000	NONRES	$ 70.53	$ 2.56	$ 73.08
068-0141-003-0000	NONRES	$ 145.09	$ 2.56	$ 147.64
068-0141-004-0000	NONRES	$ 15.87	$ 2.56	$ 18.42
068-0141-005-0000	NONRES	$ 15.87	$ 2.56	$ 18.42
068-0141-006-0000	NONRES	$ 15.87	$ 2.56	$ 18.42
068-0142-001-0000	NONRES	$ 17.13	$ 2.56	$ 19.68
068-0142-002-0000	NONRES	$ 17.13	$ 2.56	$ 19.68
068-0142-003-0000	NONRES	$ 17.13	$ 2.56	$ 19.68
068-0142-004-0000	NONRES	$ 17.13	$ 2.56	$ 19.68
068-0142-005-0000	NONRES	$ 19.65	$ 2.56	$ 22.20
068-0142-006-0000	NONRES	$ 10.08	$ 2.56	$ 12.64
068-0142-007-0000	NONRES	$ 10.08	$ 2.56	$ 12.64
068-0142-008-0000	NONRES	$ 10.08	$ 2.56	$ 12.64
068-0142-009-0000	NONRES	$ 13.10	$ 2.56	$ 15.66
068-0142-010-0000	NONRES	$ 17.13	$ 2.56	$ 19.68
068-0142-011-0000	NONRES	$ 17.13	$ 2.56	$ 19.68
068-0142-012-0000	NONRES	$ 17.13	$ 2.56	$ 19.68
068-0142-013-0000	NONRES	$ 17.13	$ 2.56	$ 19.68
068-0142-014-0000	NONRES	$ 17.13	$ 2.56	$ 19.68
068-0142-018-0000	NONRES	$ 138.29	$ 2.56	$ 140.84
068-0142-020-0000	NONRES	$ 14.86	$ 2.56	$ 17.42
068-0142-021-0000	NONRES	$ 14.86	$ 2.56	$ 17.42
068-0142-022-0000	NONRES	$ 15.11	$ 2.56	$ 17.66
068-0142-023-0000	NONRES	$ 15.11	$ 2.56	$ 17.66
068-0142-024-0000	NONRES	$ 15.11	$ 2.56	$ 17.66
068-0142-025-0000	NONRES	$ 15.11	$ 2.56	$ 17.66
068-0142-026-0000	NONRES	$ 15.11	$ 2.56	$ 17.66
068-0142-027-0000	NONRES	$ 3.02	$ 2.56	$ 5.58
068-0142-028-0000	NONRES	$ 21.66	$ 2.56	$ 24.22
068-0142-030-0000	NONRES	$ 21.66	$ 2.56	$ 24.22
068-0142-031-0000	NONRES	$ 17.13	$ 2.56	$ 19.68
068-0142-032-0000	NONRES	$ 17.13	$ 2.56	$ 19.68
068-0142-039-0000	RESIDENTIAL	$ 15.32	$ 2.56	$ 17.88
068-0142-040-0000	NONRES	$ 19.40	$ 2.56	$ 21.96
068-0142-041-0000	NONRES	$ 15.11	$ 2.56	$ 17.66
068-0142-042-0000	NONRES	$ 15.62	$ 2.56	$ 18.18
068-0142-043-0000	NONRES	$ 15.62	$ 2.56	$ 18.18
068-0142-044-0000	NONRES	$ 15.62	$ 2.56	$ 18.18
068-0142-045-0000	NONRES	$ 42.82	$ 2.56	$ 45.38
068-0142-046-0000	NONRES	$ 14.86	$ 2.56	$ 17.42
068-0143-001-0000	RESIDENTIAL	$ 15.32	$ 2.56	$ 17.88
068-0143-002-0000	NONRES	$ 53.91	$ 2.56	$ 56.46
068-0143-003-0000	NONRES	$ 10.08	$ 2.56	$ 12.64

City of Rancho Cordova
Lighting District No. 2012-1
Fiscal Year 2021-22 Assessment Roll

APN	District Classification	Street Light Charge	Safety Light Charge	Total Assessment
068-0143-004-0000	NONRES	$ 8.82	$ 2.56	$ 11.38
068-0143-005-0000	NONRES	$ 12.60	$ 2.56	$ 15.16
068-0143-006-0000	NONRES	$ 43.33	$ 2.56	$ 45.88
068-0143-007-0000	NONRES	$ 46.10	$ 2.56	$ 48.66
068-0143-008-0000	NONRES	$ 11.84	$ 2.56	$ 14.40
068-0143-009-0000	NONRES	$ 46.85	$ 2.56	$ 49.40
068-0143-010-0000	NONRES	$ 15.37	$ 2.56	$ 17.92
068-0143-011-0000	NONRES	$ 15.62	$ 2.56	$ 18.18
068-0143-012-0000	NONRES	$ 15.62	$ 2.56	$ 18.18
068-0143-013-0000	NONRES	$ 15.11	$ 2.56	$ 17.66
068-0144-001-0000	NONRES	$ 17.13	$ 2.56	$ 19.68
068-0144-002-0000	NONRES	$ 17.13	$ 2.56	$ 19.68
068-0144-003-0000	NONRES	$ 17.13	$ 2.56	$ 19.68
068-0144-004-0000	NONRES	$ 17.13	$ 2.56	$ 19.68
068-0144-005-0000	NONRES	$ 17.38	$ 2.56	$ 19.94
068-0144-006-0000	NONRES	$ 10.08	$ 2.56	$ 12.64
068-0144-007-0000	NONRES	$ 12.09	$ 2.56	$ 14.64
068-0144-008-0000	NONRES	$ 27.71	$ 2.56	$ 30.26
068-0144-009-0000	NONRES	$ 38.29	$ 2.56	$ 40.84
068-0151-001-0000	RESIDENTIAL	$ 15.32	$ 2.56	$ 17.88
068-0151-002-0000	RESIDENTIAL	$ 15.32	$ 2.56	$ 17.88
068-0151-003-0000	RESIDENTIAL	$ 15.32	$ 2.56	$ 17.88
068-0151-004-0000	RESIDENTIAL	$ 15.32	$ 2.56	$ 17.88
068-0151-005-0000	RESIDENTIAL	$ 15.32	$ 2.56	$ 17.88
068-0151-006-0000	RESIDENTIAL	$ 15.32	$ 2.56	$ 17.88
068-0151-007-0000	RESIDENTIAL	$ 15.32	$ 2.56	$ 17.88
068-0151-008-0000	RESIDENTIAL	$ 15.32	$ 2.56	$ 17.88
068-0151-009-0000	RESIDENTIAL	$ 15.32	$ 2.56	$ 17.88
068-0151-010-0000	RESIDENTIAL	$ 15.32	$ 2.56	$ 17.88
068-0151-011-0000	RESIDENTIAL	$ 15.32	$ 2.56	$ 17.88
068-0152-001-0000	RESIDENTIAL	$ 15.32	$ 2.56	$ 17.88
068-0152-002-0000	RESIDENTIAL	$ 15.32	$ 2.56	$ 17.88
068-0152-003-0000	RESIDENTIAL	$ 15.32	$ 2.56	$ 17.88
068-0152-004-0000	RESIDENTIAL	$ 15.32	$ 2.56	$ 17.88
068-0152-005-0000	RESIDENTIAL	$ 15.32	$ 2.56	$ 17.88
068-0152-006-0000	RESIDENTIAL	$ 15.32	$ 2.56	$ 17.88
068-0152-007-0000	RESIDENTIAL	$ 15.32	$ 2.56	$ 17.88
068-0152-008-0000	RESIDENTIAL	$ 15.32	$ 2.56	$ 17.88
068-0152-009-0000	RESIDENTIAL	$ 15.32	$ 2.56	$ 17.88
068-0152-010-0000	RESIDENTIAL	$ 15.32	$ 2.56	$ 17.88
068-0152-011-0000	RESIDENTIAL	$ 15.32	$ 2.56	$ 17.88
068-0152-012-0000	RESIDENTIAL	$ 15.32	$ 2.56	$ 17.88
068-0152-013-0000	RESIDENTIAL	$ 15.32	$ 2.56	$ 17.88
068-0152-014-0000	RESIDENTIAL	$ 15.32	$ 2.56	$ 17.88

City of Rancho Cordova
Lighting District No. 2012-1
Fiscal Year 2021-22 Assessment Roll

APN	District Classification	Street Light Charge	Safety Light Charge	Total Assessment
068-0152-015-0000	RESIDENTIAL	$ 15.32	$ 2.56	$ 17.88
068-0152-016-0000	RESIDENTIAL	$ 15.32	$ 2.56	$ 17.88
068-0152-017-0000	RESIDENTIAL	$ 15.32	$ 2.56	$ 17.88
068-0152-018-0000	RESIDENTIAL	$ 15.32	$ 2.56	$ 17.88
068-0152-019-0000	RESIDENTIAL	$ 15.32	$ 2.56	$ 17.88
068-0153-001-0000	RESIDENTIAL	$ 15.32	$ 2.56	$ 17.88
068-0153-002-0000	RESIDENTIAL	$ 15.32	$ 2.56	$ 17.88
068-0153-003-0000	RESIDENTIAL	$ 15.32	$ 2.56	$ 17.88
068-0153-004-0000	RESIDENTIAL	$ 15.32	$ 2.56	$ 17.88
068-0153-005-0000	RESIDENTIAL	$ 15.32	$ 2.56	$ 17.88
068-0153-006-0000	RESIDENTIAL	$ 15.32	$ 2.56	$ 17.88
068-0153-007-0000	RESIDENTIAL	$ 15.32	$ 2.56	$ 17.88
068-0153-008-0000	RESIDENTIAL	$ 15.32	$ 2.56	$ 17.88
068-0153-009-0000	RESIDENTIAL	$ 15.32	$ 2.56	$ 17.88
068-0153-010-0000	RESIDENTIAL	$ 15.32	$ 2.56	$ 17.88
068-0153-011-0000	RESIDENTIAL	$ 15.32	$ 2.56	$ 17.88
068-0153-012-0000	RESIDENTIAL	$ 15.32	$ 2.56	$ 17.88
068-0153-013-0000	RESIDENTIAL	$ 15.32	$ 2.56	$ 17.88
068-0153-014-0000	RESIDENTIAL	$ 15.32	$ 2.56	$ 17.88
068-0153-015-0000	RESIDENTIAL	$ 15.32	$ 2.56	$ 17.88
068-0153-016-0000	RESIDENTIAL	$ 15.32	$ 2.56	$ 17.88
068-0153-017-0000	RESIDENTIAL	$ 15.32	$ 2.56	$ 17.88
068-0154-001-0000	RESIDENTIAL	$ 15.32	$ 2.56	$ 17.88
068-0154-002-0000	RESIDENTIAL	$ 15.32	$ 2.56	$ 17.88
068-0154-003-0000	RESIDENTIAL	$ 15.32	$ 2.56	$ 17.88
068-0154-004-0000	RESIDENTIAL	$ 15.32	$ 2.56	$ 17.88
068-0154-005-0000	RESIDENTIAL	$ 15.32	$ 2.56	$ 17.88
068-0154-006-0000	RESIDENTIAL	$ 15.32	$ 2.56	$ 17.88
068-0154-007-0000	RESIDENTIAL	$ 15.32	$ 2.56	$ 17.88
068-0154-008-0000	RESIDENTIAL	$ 15.32	$ 2.56	$ 17.88
068-0160-009-0000	SAFETY LIGHTS ONLY	$ 0.00	$ 2.56	$ 2.56
068-0160-033-0000	NONRES	$ 45.85	$ 2.56	$ 48.40
068-0160-034-0000	NONRES	$ 7.56	$ 2.56	$ 10.12
068-0160-058-0000	NONRES	$ 75.57	$ 2.56	$ 78.12
068-0160-064-0000	NONRES	$ 168.02	$ 2.56	$ 170.58
068-0160-068-0000	NONRES	$ 249.88	$ 2.56	$ 252.44
068-0160-069-0000	NONRES	$ 138.55	$ 2.56	$ 141.10
068-0160-070-0000	NONRES	$ 118.39	$ 2.56	$ 120.94
068-0160-079-0000	NONRES	$ 104.29	$ 2.56	$ 106.84
068-0160-082-0000	NONRES	$ 123.93	$ 2.56	$ 126.48
068-0160-083-0000	NONRES	$ 32.24	$ 2.56	$ 34.80
068-0160-084-0000	NONRES	$ 49.12	$ 2.56	$ 51.68
068-0160-091-0000	NONRES	$ 46.60	$ 2.56	$ 49.16
068-0160-092-0000	NONRES	$ 105.55	$ 2.56	$ 108.10

City of Rancho Cordova
Lighting District No. 2012-1
Fiscal Year 2021-22 Assessment Roll

APN	District Classification	Street Light Charge	Safety Light Charge	Total Assessment
068-0160-096-0000	NONRES	$ 201.52	$ 2.56	$ 204.08
068-0160-097-0000	NONRES	$ 56.68	$ 2.56	$ 59.24
068-0160-098-0000	SAFETY LIGHTS ONLY	$ 0.00	$ 2.56	$ 2.56
068-0160-099-0000	SAFETY LIGHTS ONLY	$ 0.00	$ 2.56	$ 2.56
068-0160-100-0000	NONRES	$ 333.77	$ 2.56	$ 336.32
068-0160-101-0000	NONRES	$ 44.08	$ 2.56	$ 46.64
068-0160-102-0000	SAFETY LIGHTS ONLY	$ 0.00	$ 2.56	$ 2.56
068-0160-104-0000	NONRES	$ 79.35	$ 2.56	$ 81.90
068-0160-110-0000	SAFETY LIGHTS ONLY	$ 0.00	$ 2.56	$ 2.56
068-0160-111-0000	SAFETY LIGHTS ONLY	$ 0.00	$ 2.56	$ 2.56
068-0160-112-0000	NONRES	$ 155.42	$ 2.56	$ 157.98
068-0160-114-0000	NONRES	$ 76.58	$ 2.56	$ 79.14
068-0160-116-0000	NONRES	$ 60.71	$ 2.56	$ 63.26
068-0160-117-0000	NONRES	$ 37.79	$ 2.56	$ 40.34
068-0160-118-0000	NONRES	$ 37.79	$ 2.56	$ 40.34
068-0160-119-0000	NONRES	$ 60.71	$ 2.56	$ 63.26
068-0160-120-0000	NONRES	$ 39.80	$ 2.56	$ 42.36
068-0160-121-0000	NONRES	$ 75.57	$ 2.56	$ 78.12
068-0160-122-0000	NONRES	$ 50.38	$ 2.56	$ 52.94
068-0160-123-0000	NONRES	$ 42.32	$ 2.56	$ 44.88
068-0160-124-0000	NONRES	$ 42.32	$ 2.56	$ 44.88
068-0341-001-0000	RESIDENTIAL	$ 15.32	$ 2.56	$ 17.88
068-0341-002-0000	RESIDENTIAL	$ 15.32	$ 2.56	$ 17.88
068-0341-003-0000	RESIDENTIAL	$ 15.32	$ 2.56	$ 17.88
068-0341-004-0000	RESIDENTIAL	$ 15.32	$ 2.56	$ 17.88
068-0341-005-0000	RESIDENTIAL	$ 15.32	$ 2.56	$ 17.88
068-0341-006-0000	RESIDENTIAL	$ 15.32	$ 2.56	$ 17.88
068-0342-001-0000	RESIDENTIAL	$ 15.32	$ 2.56	$ 17.88
068-0342-002-0000	RESIDENTIAL	$ 15.32	$ 2.56	$ 17.88
068-0342-003-0000	RESIDENTIAL	$ 15.32	$ 2.56	$ 17.88
068-0342-004-0000	RESIDENTIAL	$ 15.32	$ 2.56	$ 17.88
068-0342-005-0000	RESIDENTIAL	$ 15.32	$ 2.56	$ 17.88
068-0342-006-0000	RESIDENTIAL	$ 15.32	$ 2.56	$ 17.88
068-0342-007-0000	RESIDENTIAL	$ 15.32	$ 2.56	$ 17.88
068-0342-008-0000	RESIDENTIAL	$ 15.32	$ 2.56	$ 17.88
068-0342-009-0000	RESIDENTIAL	$ 15.32	$ 2.56	$ 17.88
068-0342-010-0000	RESIDENTIAL	$ 15.32	$ 2.56	$ 17.88
068-0342-011-0000	RESIDENTIAL	$ 15.32	$ 2.56	$ 17.88
068-0342-012-0000	RESIDENTIAL	$ 15.32	$ 2.56	$ 17.88
068-0342-013-0000	RESIDENTIAL	$ 15.32	$ 2.56	$ 17.88
068-0342-014-0000	RESIDENTIAL	$ 15.32	$ 2.56	$ 17.88
068-0342-015-0000	RESIDENTIAL	$ 15.32	$ 2.56	$ 17.88
068-0342-016-0000	RESIDENTIAL	$ 15.32	$ 2.56	$ 17.88
068-0342-017-0000	RESIDENTIAL	$ 15.32	$ 2.56	$ 17.88

City of Rancho Cordova
Lighting District No. 2012-1
Fiscal Year 2021-22 Assessment Roll

APN	District Classification	Street Light Charge	Safety Light Charge	Total Assessment
068-0342-018-0000	RESIDENTIAL	$ 15.32	$ 2.56	$ 17.88
068-0342-019-0000	RESIDENTIAL	$ 15.32	$ 2.56	$ 17.88
068-0342-020-0000	RESIDENTIAL	$ 15.32	$ 2.56	$ 17.88
068-0343-001-0000	RESIDENTIAL	$ 15.32	$ 2.56	$ 17.88
068-0343-002-0000	RESIDENTIAL	$ 15.32	$ 2.56	$ 17.88
068-0343-003-0000	RESIDENTIAL	$ 15.32	$ 2.56	$ 17.88
068-0343-004-0000	RESIDENTIAL	$ 15.32	$ 2.56	$ 17.88
068-0344-001-0000	RESIDENTIAL	$ 15.32	$ 2.56	$ 17.88
068-0344-002-0000	RESIDENTIAL	$ 15.32	$ 2.56	$ 17.88
068-0344-003-0000	RESIDENTIAL	$ 15.32	$ 2.56	$ 17.88
068-0344-004-0000	RESIDENTIAL	$ 15.32	$ 2.56	$ 17.88
068-0344-005-0000	RESIDENTIAL	$ 15.32	$ 2.56	$ 17.88
068-0344-006-0000	RESIDENTIAL	$ 15.32	$ 2.56	$ 17.88
068-0344-007-0000	RESIDENTIAL	$ 15.32	$ 2.56	$ 17.88
068-0345-001-0000	RESIDENTIAL	$ 15.32	$ 2.56	$ 17.88
068-0346-001-0000	RESIDENTIAL	$ 15.32	$ 2.56	$ 17.88
068-0346-002-0000	RESIDENTIAL	$ 15.32	$ 2.56	$ 17.88
068-0346-003-0000	RESIDENTIAL	$ 15.32	$ 2.56	$ 17.88
068-0346-004-0000	RESIDENTIAL	$ 15.32	$ 2.56	$ 17.88
068-0346-005-0000	RESIDENTIAL	$ 15.32	$ 2.56	$ 17.88
068-0346-006-0000	RESIDENTIAL	$ 15.32	$ 2.56	$ 17.88
068-0346-007-0000	RESIDENTIAL	$ 15.32	$ 2.56	$ 17.88
068-0346-008-0000	RESIDENTIAL	$ 15.32	$ 2.56	$ 17.88
068-0346-009-0000	RESIDENTIAL	$ 15.32	$ 2.56	$ 17.88
068-0346-010-0000	RESIDENTIAL	$ 15.32	$ 2.56	$ 17.88
068-0346-011-0000	RESIDENTIAL	$ 15.32	$ 2.56	$ 17.88
068-0346-012-0000	RESIDENTIAL	$ 15.32	$ 2.56	$ 17.88
068-0346-013-0000	RESIDENTIAL	$ 15.32	$ 2.56	$ 17.88
068-0346-014-0000	RESIDENTIAL	$ 15.32	$ 2.56	$ 17.88
068-0346-015-0000	RESIDENTIAL	$ 15.32	$ 2.56	$ 17.88
068-0346-016-0000	RESIDENTIAL	$ 15.32	$ 2.56	$ 17.88
068-0346-017-0000	RESIDENTIAL	$ 15.32	$ 2.56	$ 17.88
068-0346-018-0000	RESIDENTIAL	$ 15.32	$ 2.56	$ 17.88
068-0346-019-0000	RESIDENTIAL	$ 15.32	$ 2.56	$ 17.88
068-0346-020-0000	RESIDENTIAL	$ 15.32	$ 2.56	$ 17.88
068-0346-021-0000	RESIDENTIAL	$ 15.32	$ 2.56	$ 17.88
068-0346-022-0000	RESIDENTIAL	$ 15.32	$ 2.56	$ 17.88
068-0346-023-0000	RESIDENTIAL	$ 15.32	$ 2.56	$ 17.88
068-0346-024-0000	RESIDENTIAL	$ 15.32	$ 2.56	$ 17.88
068-0346-025-0000	RESIDENTIAL	$ 15.32	$ 2.56	$ 17.88
068-0347-001-0000	NONRES	$ 38.54	$ 2.56	$ 41.10
068-0347-002-0000	NONRES	$ 15.11	$ 2.56	$ 17.66
068-0347-003-0000	NONRES	$ 15.11	$ 2.56	$ 17.66
068-0347-004-0000	NONRES	$ 15.11	$ 2.56	$ 17.66

City of Rancho Cordova
Lighting District No. 2012-1
Fiscal Year 2021-22 Assessment Roll

APN	District Classification	Street Light Charge	Safety Light Charge	Total Assessment
068-0347-005-0000	NONRES	$ 15.11	$ 2.56	$ 17.66
068-0347-006-0000	NONRES	$ 15.11	$ 2.56	$ 17.66
068-0347-007-0000	NONRES	$ 15.11	$ 2.56	$ 17.66
068-0347-008-0000	NONRES	$ 14.11	$ 2.56	$ 16.66
068-0347-009-0000	NONRES	$ 13.85	$ 2.56	$ 16.40
068-0347-010-0000	NONRES	$ 13.85	$ 2.56	$ 16.40
068-0347-011-0000	NONRES	$ 13.85	$ 2.56	$ 16.40
068-0347-012-0000	NONRES	$ 38.54	$ 2.56	$ 41.10
068-0347-013-0000	RESIDENTIAL	$ 15.32	$ 2.56	$ 17.88
068-0347-014-0000	RESIDENTIAL	$ 15.32	$ 2.56	$ 17.88
068-0347-015-0000	RESIDENTIAL	$ 15.32	$ 2.56	$ 17.88
068-0347-016-0000	RESIDENTIAL	$ 15.32	$ 2.56	$ 17.88
068-0347-017-0000	RESIDENTIAL	$ 15.32	$ 2.56	$ 17.88
068-0347-018-0000	RESIDENTIAL	$ 15.32	$ 2.56	$ 17.88
068-0347-019-0000	RESIDENTIAL	$ 15.32	$ 2.56	$ 17.88
068-0347-020-0000	RESIDENTIAL	$ 15.32	$ 2.56	$ 17.88
068-0347-021-0000	RESIDENTIAL	$ 15.32	$ 2.56	$ 17.88
068-0347-022-0000	RESIDENTIAL	$ 15.32	$ 2.56	$ 17.88
068-0347-023-0000	NONRES	$ 3.02	$ 2.56	$ 5.58
068-0348-001-0000	RESIDENTIAL	$ 15.32	$ 2.56	$ 17.88
068-0348-002-0000	RESIDENTIAL	$ 15.32	$ 2.56	$ 17.88
068-0348-003-0000	RESIDENTIAL	$ 15.32	$ 2.56	$ 17.88
068-0348-004-0000	RESIDENTIAL	$ 15.32	$ 2.56	$ 17.88
068-0348-005-0000	RESIDENTIAL	$ 15.32	$ 2.56	$ 17.88
068-0348-006-0000	RESIDENTIAL	$ 15.32	$ 2.56	$ 17.88
068-0348-007-0000	RESIDENTIAL	$ 15.32	$ 2.56	$ 17.88
068-0348-008-0000	RESIDENTIAL	$ 15.32	$ 2.56	$ 17.88
068-0348-009-0000	RESIDENTIAL	$ 15.32	$ 2.56	$ 17.88
068-0348-010-0000	RESIDENTIAL	$ 15.32	$ 2.56	$ 17.88
068-0348-011-0000	RESIDENTIAL	$ 15.32	$ 2.56	$ 17.88
068-0348-012-0000	RESIDENTIAL	$ 15.32	$ 2.56	$ 17.88
068-0348-013-0000	RESIDENTIAL	$ 15.32	$ 2.56	$ 17.88
068-0348-014-0000	RESIDENTIAL	$ 15.32	$ 2.56	$ 17.88
068-0348-015-0000	RESIDENTIAL	$ 15.32	$ 2.56	$ 17.88
068-0348-016-0000	RESIDENTIAL	$ 15.32	$ 2.56	$ 17.88
068-0348-017-0000	RESIDENTIAL	$ 15.32	$ 2.56	$ 17.88
068-0348-018-0000	RESIDENTIAL	$ 15.32	$ 2.56	$ 17.88
068-0348-019-0000	RESIDENTIAL	$ 15.32	$ 2.56	$ 17.88
068-0348-020-0000	RESIDENTIAL	$ 15.32	$ 2.56	$ 17.88
068-0350-001-0000	RESIDENTIAL	$ 15.32	$ 2.56	$ 17.88
068-0350-002-0000	RESIDENTIAL	$ 15.32	$ 2.56	$ 17.88
068-0350-003-0000	RESIDENTIAL	$ 15.32	$ 2.56	$ 17.88
068-0350-004-0000	RESIDENTIAL	$ 15.32	$ 2.56	$ 17.88
068-0350-005-0000	RESIDENTIAL	$ 15.32	$ 2.56	$ 17.88

City of Rancho Cordova
Lighting District No. 2012-1
Fiscal Year 2021-22 Assessment Roll

APN	District Classification	Street Light Charge	Safety Light Charge	Total Assessment
068-0350-006-0000	RESIDENTIAL	$ 15.32	$ 2.56	$ 17.88
068-0350-007-0000	RESIDENTIAL	$ 15.32	$ 2.56	$ 17.88
068-0350-008-0000	RESIDENTIAL	$ 15.32	$ 2.56	$ 17.88
068-0350-009-0000	RESIDENTIAL	$ 15.32	$ 2.56	$ 17.88
068-0350-010-0000	RESIDENTIAL	$ 15.32	$ 2.56	$ 17.88
068-0350-011-0000	RESIDENTIAL	$ 15.32	$ 2.56	$ 17.88
068-0350-012-0000	RESIDENTIAL	$ 15.32	$ 2.56	$ 17.88
068-0350-013-0000	RESIDENTIAL	$ 15.32	$ 2.56	$ 17.88
068-0350-014-0000	RESIDENTIAL	$ 15.32	$ 2.56	$ 17.88
068-0350-015-0000	RESIDENTIAL	$ 15.32	$ 2.56	$ 17.88
068-0350-016-0000	RESIDENTIAL	$ 15.32	$ 2.56	$ 17.88
068-0350-017-0000	RESIDENTIAL	$ 15.32	$ 2.56	$ 17.88
068-0350-018-0000	RESIDENTIAL	$ 15.32	$ 2.56	$ 17.88
068-0350-019-0000	RESIDENTIAL	$ 15.32	$ 2.56	$ 17.88
068-0350-020-0000	RESIDENTIAL	$ 15.32	$ 2.56	$ 17.88
068-0350-021-0000	RESIDENTIAL	$ 15.32	$ 2.56	$ 17.88
068-0350-022-0000	RESIDENTIAL	$ 15.32	$ 2.56	$ 17.88
068-0350-023-0000	RESIDENTIAL	$ 15.32	$ 2.56	$ 17.88
068-0350-024-0000	RESIDENTIAL	$ 15.32	$ 2.56	$ 17.88
068-0350-025-0000	RESIDENTIAL	$ 15.32	$ 2.56	$ 17.88
068-0350-026-0000	RESIDENTIAL	$ 15.32	$ 2.56	$ 17.88
068-0350-027-0000	RESIDENTIAL	$ 15.32	$ 2.56	$ 17.88
068-0350-028-0000	RESIDENTIAL	$ 15.32	$ 2.56	$ 17.88
068-0350-029-0000	RESIDENTIAL	$ 15.32	$ 2.56	$ 17.88
068-0350-030-0000	RESIDENTIAL	$ 15.32	$ 2.56	$ 17.88
068-0350-031-0000	RESIDENTIAL	$ 15.32	$ 2.56	$ 17.88
068-0350-032-0000	RESIDENTIAL	$ 15.32	$ 2.56	$ 17.88
068-0350-033-0000	RESIDENTIAL	$ 15.32	$ 2.56	$ 17.88
068-0350-034-0000	RESIDENTIAL	$ 15.32	$ 2.56	$ 17.88
068-0350-035-0000	RESIDENTIAL	$ 15.32	$ 2.56	$ 17.88
068-0350-036-0000	RESIDENTIAL	$ 15.32	$ 2.56	$ 17.88
068-0350-037-0000	RESIDENTIAL	$ 15.32	$ 2.56	$ 17.88
068-0350-038-0000	RESIDENTIAL	$ 15.32	$ 2.56	$ 17.88
068-0350-039-0000	RESIDENTIAL	$ 15.32	$ 2.56	$ 17.88
068-0350-040-0000	RESIDENTIAL	$ 15.32	$ 2.56	$ 17.88
068-0361-001-0000	RESIDENTIAL	$ 15.32	$ 2.56	$ 17.88
068-0361-002-0000	RESIDENTIAL	$ 15.32	$ 2.56	$ 17.88
068-0361-003-0000	RESIDENTIAL	$ 15.32	$ 2.56	$ 17.88
068-0361-004-0000	RESIDENTIAL	$ 15.32	$ 2.56	$ 17.88
068-0361-006-0000	RESIDENTIAL	$ 15.32	$ 2.56	$ 17.88
068-0362-001-0000	RESIDENTIAL	$ 15.32	$ 2.56	$ 17.88
068-0362-002-0000	RESIDENTIAL	$ 15.32	$ 2.56	$ 17.88
068-0362-003-0000	RESIDENTIAL	$ 15.32	$ 2.56	$ 17.88
068-0362-004-0000	RESIDENTIAL	$ 15.32	$ 2.56	$ 17.88

City of Rancho Cordova
Lighting District No. 2012-1
Fiscal Year 2021-22 Assessment Roll

APN	District Classification	Street Light Charge	Safety Light Charge	Total Assessment
068-0362-005-0000	RESIDENTIAL	$ 15.32	$ 2.56	$ 17.88
068-0362-006-0000	RESIDENTIAL	$ 15.32	$ 2.56	$ 17.88
068-0362-007-0000	RESIDENTIAL	$ 15.32	$ 2.56	$ 17.88
068-0362-008-0000	RESIDENTIAL	$ 15.32	$ 2.56	$ 17.88
068-0362-009-0000	RESIDENTIAL	$ 15.32	$ 2.56	$ 17.88
068-0362-010-0000	RESIDENTIAL	$ 15.32	$ 2.56	$ 17.88
068-0362-011-0000	RESIDENTIAL	$ 15.32	$ 2.56	$ 17.88
068-0362-012-0000	RESIDENTIAL	$ 15.32	$ 2.56	$ 17.88
068-0363-001-0000	RESIDENTIAL	$ 15.32	$ 2.56	$ 17.88
068-0363-002-0000	RESIDENTIAL	$ 15.32	$ 2.56	$ 17.88
068-0363-003-0000	RESIDENTIAL	$ 15.32	$ 2.56	$ 17.88
068-0363-004-0000	RESIDENTIAL	$ 15.32	$ 2.56	$ 17.88
068-0363-005-0000	RESIDENTIAL	$ 15.32	$ 2.56	$ 17.88
068-0363-006-0000	RESIDENTIAL	$ 15.32	$ 2.56	$ 17.88
068-0363-007-0000	RESIDENTIAL	$ 15.32	$ 2.56	$ 17.88
068-0363-008-0000	RESIDENTIAL	$ 15.32	$ 2.56	$ 17.88
068-0363-009-0000	RESIDENTIAL	$ 15.32	$ 2.56	$ 17.88
068-0363-010-0000	RESIDENTIAL	$ 15.32	$ 2.56	$ 17.88
068-0363-011-0000	RESIDENTIAL	$ 15.32	$ 2.56	$ 17.88
068-0364-001-0000	RESIDENTIAL	$ 15.32	$ 2.56	$ 17.88
068-0364-002-0000	RESIDENTIAL	$ 15.32	$ 2.56	$ 17.88
068-0364-003-0000	RESIDENTIAL	$ 15.32	$ 2.56	$ 17.88
068-0364-004-0000	RESIDENTIAL	$ 15.32	$ 2.56	$ 17.88
068-0364-005-0000	RESIDENTIAL	$ 15.32	$ 2.56	$ 17.88
068-0364-006-0000	RESIDENTIAL	$ 15.32	$ 2.56	$ 17.88
068-0364-007-0000	RESIDENTIAL	$ 15.32	$ 2.56	$ 17.88
068-0364-008-0000	RESIDENTIAL	$ 15.32	$ 2.56	$ 17.88
068-0364-009-0000	RESIDENTIAL	$ 15.32	$ 2.56	$ 17.88
068-0364-010-0000	RESIDENTIAL	$ 15.32	$ 2.56	$ 17.88
068-0364-011-0000	RESIDENTIAL	$ 15.32	$ 2.56	$ 17.88
068-0364-012-0000	RESIDENTIAL	$ 15.32	$ 2.56	$ 17.88
068-0364-013-0000	RESIDENTIAL	$ 15.32	$ 2.56	$ 17.88
068-0364-014-0000	RESIDENTIAL	$ 15.32	$ 2.56	$ 17.88
068-0364-015-0000	RESIDENTIAL	$ 15.32	$ 2.56	$ 17.88
068-0364-016-0000	RESIDENTIAL	$ 15.32	$ 2.56	$ 17.88
068-0364-017-0000	RESIDENTIAL	$ 15.32	$ 2.56	$ 17.88
068-0364-018-0000	RESIDENTIAL	$ 15.32	$ 2.56	$ 17.88
068-0364-019-0000	RESIDENTIAL	$ 15.32	$ 2.56	$ 17.88
068-0364-020-0000	RESIDENTIAL	$ 15.32	$ 2.56	$ 17.88
068-0364-021-0000	RESIDENTIAL	$ 15.32	$ 2.56	$ 17.88
068-0364-022-0000	RESIDENTIAL	$ 15.32	$ 2.56	$ 17.88
068-0364-023-0000	RESIDENTIAL	$ 15.32	$ 2.56	$ 17.88
068-0364-024-0000	RESIDENTIAL	$ 15.32	$ 2.56	$ 17.88
068-0364-025-0000	RESIDENTIAL	$ 15.32	$ 2.56	$ 17.88

City of Rancho Cordova
Lighting District No. 2012-1
Fiscal Year 2021-22 Assessment Roll

APN	District Classification	Street Light Charge	Safety Light Charge	Total Assessment
068-0364-026-0000	RESIDENTIAL	$ 15.32	$ 2.56	$ 17.88
068-0364-027-0000	RESIDENTIAL	$ 15.32	$ 2.56	$ 17.88
068-0364-028-0000	RESIDENTIAL	$ 15.32	$ 2.56	$ 17.88
068-0364-029-0000	RESIDENTIAL	$ 15.32	$ 2.56	$ 17.88
068-0364-030-0000	RESIDENTIAL	$ 15.32	$ 2.56	$ 17.88
068-0364-031-0000	RESIDENTIAL	$ 15.32	$ 2.56	$ 17.88
068-0364-032-0000	RESIDENTIAL	$ 15.32	$ 2.56	$ 17.88
068-0364-033-0000	RESIDENTIAL	$ 15.32	$ 2.56	$ 17.88
068-0364-034-0000	RESIDENTIAL	$ 15.32	$ 2.56	$ 17.88
068-0364-035-0000	RESIDENTIAL	$ 15.32	$ 2.56	$ 17.88
068-0364-036-0000	RESIDENTIAL	$ 15.32	$ 2.56	$ 17.88
068-0364-037-0000	RESIDENTIAL	$ 15.32	$ 2.56	$ 17.88
068-0364-038-0000	RESIDENTIAL	$ 15.32	$ 2.56	$ 17.88
068-0364-039-0000	RESIDENTIAL	$ 15.32	$ 2.56	$ 17.88
068-0364-040-0000	RESIDENTIAL	$ 15.32	$ 2.56	$ 17.88
068-0364-041-0000	RESIDENTIAL	$ 15.32	$ 2.56	$ 17.88
068-0364-042-0000	RESIDENTIAL	$ 15.32	$ 2.56	$ 17.88
068-0364-043-0000	RESIDENTIAL	$ 15.32	$ 2.56	$ 17.88
068-0364-044-0000	RESIDENTIAL	$ 15.32	$ 2.56	$ 17.88
068-0364-045-0000	RESIDENTIAL	$ 15.32	$ 2.56	$ 17.88
068-0364-046-0000	RESIDENTIAL	$ 15.32	$ 2.56	$ 17.88
068-0364-047-0000	RESIDENTIAL	$ 15.32	$ 2.56	$ 17.88
068-0364-048-0000	RESIDENTIAL	$ 15.32	$ 2.56	$ 17.88
068-0364-049-0000	RESIDENTIAL	$ 15.32	$ 2.56	$ 17.88
068-0364-050-0000	RESIDENTIAL	$ 15.32	$ 2.56	$ 17.88
068-0365-001-0000	RESIDENTIAL	$ 15.32	$ 2.56	$ 17.88
068-0365-002-0000	RESIDENTIAL	$ 15.32	$ 2.56	$ 17.88
068-0365-003-0000	RESIDENTIAL	$ 15.32	$ 2.56	$ 17.88
068-0365-004-0000	RESIDENTIAL	$ 15.32	$ 2.56	$ 17.88
068-0365-005-0000	RESIDENTIAL	$ 15.32	$ 2.56	$ 17.88
068-0365-006-0000	RESIDENTIAL	$ 15.32	$ 2.56	$ 17.88
068-0365-007-0000	RESIDENTIAL	$ 15.32	$ 2.56	$ 17.88
068-0365-008-0000	RESIDENTIAL	$ 15.32	$ 2.56	$ 17.88
068-0366-001-0000	RESIDENTIAL	$ 15.32	$ 2.56	$ 17.88
068-0366-002-0000	RESIDENTIAL	$ 15.32	$ 2.56	$ 17.88
068-0366-003-0000	RESIDENTIAL	$ 15.32	$ 2.56	$ 17.88
068-0366-004-0000	RESIDENTIAL	$ 15.32	$ 2.56	$ 17.88
068-0366-005-0000	RESIDENTIAL	$ 15.32	$ 2.56	$ 17.88
068-0366-006-0000	RESIDENTIAL	$ 15.32	$ 2.56	$ 17.88
068-0366-007-0000	RESIDENTIAL	$ 15.32	$ 2.56	$ 17.88
068-0366-008-0000	RESIDENTIAL	$ 15.32	$ 2.56	$ 17.88
068-0366-009-0000	RESIDENTIAL	$ 15.32	$ 2.56	$ 17.88
068-0366-010-0000	RESIDENTIAL	$ 15.32	$ 2.56	$ 17.88
068-0366-011-0000	RESIDENTIAL	$ 15.32	$ 2.56	$ 17.88

City of Rancho Cordova
Lighting District No. 2012-1
Fiscal Year 2021-22 Assessment Roll

APN	District Classification	Street Light Charge	Safety Light Charge	Total Assessment
068-0366-012-0000	RESIDENTIAL	$ 15.32	$ 2.56	$ 17.88
068-0366-013-0000	RESIDENTIAL	$ 15.32	$ 2.56	$ 17.88
068-0366-014-0000	RESIDENTIAL	$ 15.32	$ 2.56	$ 17.88
068-0366-015-0000	RESIDENTIAL	$ 15.32	$ 2.56	$ 17.88
068-0366-016-0000	RESIDENTIAL	$ 15.32	$ 2.56	$ 17.88
068-0366-017-0000	RESIDENTIAL	$ 15.32	$ 2.56	$ 17.88
068-0366-018-0000	RESIDENTIAL	$ 15.32	$ 2.56	$ 17.88
068-0366-019-0000	RESIDENTIAL	$ 15.32	$ 2.56	$ 17.88
068-0366-020-0000	RESIDENTIAL	$ 15.32	$ 2.56	$ 17.88
068-0366-021-0000	RESIDENTIAL	$ 15.32	$ 2.56	$ 17.88
068-0366-022-0000	RESIDENTIAL	$ 15.32	$ 2.56	$ 17.88
068-0366-023-0000	RESIDENTIAL	$ 15.32	$ 2.56	$ 17.88
068-0366-024-0000	RESIDENTIAL	$ 15.32	$ 2.56	$ 17.88
068-0366-025-0000	RESIDENTIAL	$ 15.32	$ 2.56	$ 17.88
068-0366-026-0000	RESIDENTIAL	$ 15.32	$ 2.56	$ 17.88
068-0366-027-0000	RESIDENTIAL	$ 15.32	$ 2.56	$ 17.88
068-0366-028-0000	RESIDENTIAL	$ 15.32	$ 2.56	$ 17.88
068-0370-001-0000	RESIDENTIAL	$ 15.32	$ 2.56	$ 17.88
068-0370-002-0000	RESIDENTIAL	$ 15.32	$ 2.56	$ 17.88
068-0370-003-0000	RESIDENTIAL	$ 15.32	$ 2.56	$ 17.88
068-0370-004-0000	RESIDENTIAL	$ 15.32	$ 2.56	$ 17.88
068-0370-005-0000	RESIDENTIAL	$ 15.32	$ 2.56	$ 17.88
068-0370-006-0000	RESIDENTIAL	$ 15.32	$ 2.56	$ 17.88
068-0370-007-0000	RESIDENTIAL	$ 15.32	$ 2.56	$ 17.88
068-0370-008-0000	RESIDENTIAL	$ 15.32	$ 2.56	$ 17.88
068-0370-009-0000	RESIDENTIAL	$ 15.32	$ 2.56	$ 17.88
068-0370-010-0000	RESIDENTIAL	$ 15.32	$ 2.56	$ 17.88
068-0370-011-0000	RESIDENTIAL	$ 15.32	$ 2.56	$ 17.88
068-0370-012-0000	RESIDENTIAL	$ 15.32	$ 2.56	$ 17.88
068-0370-013-0000	RESIDENTIAL	$ 15.32	$ 2.56	$ 17.88
068-0370-014-0000	RESIDENTIAL	$ 15.32	$ 2.56	$ 17.88
068-0370-015-0000	RESIDENTIAL	$ 15.32	$ 2.56	$ 17.88
068-0370-016-0000	RESIDENTIAL	$ 15.32	$ 2.56	$ 17.88
068-0370-017-0000	RESIDENTIAL	$ 15.32	$ 2.56	$ 17.88
068-0370-018-0000	RESIDENTIAL	$ 15.32	$ 2.56	$ 17.88
068-0370-019-0000	RESIDENTIAL	$ 15.32	$ 2.56	$ 17.88
068-0370-020-0000	RESIDENTIAL	$ 15.32	$ 2.56	$ 17.88
068-0370-021-0000	RESIDENTIAL	$ 15.32	$ 2.56	$ 17.88
068-0370-022-0000	RESIDENTIAL	$ 15.32	$ 2.56	$ 17.88
068-0370-023-0000	RESIDENTIAL	$ 15.32	$ 2.56	$ 17.88
068-0370-024-0000	RESIDENTIAL	$ 15.32	$ 2.56	$ 17.88
068-0370-025-0000	RESIDENTIAL	$ 15.32	$ 2.56	$ 17.88
068-0370-026-0000	RESIDENTIAL	$ 15.32	$ 2.56	$ 17.88
068-0370-027-0000	RESIDENTIAL	$ 15.32	$ 2.56	$ 17.88

City of Rancho Cordova
Lighting District No. 2012-1
Fiscal Year 2021-22 Assessment Roll

APN	District Classification	Street Light Charge	Safety Light Charge	Total Assessment
068-0370-028-0000	RESIDENTIAL	$ 15.32	$ 2.56	$ 17.88
068-0370-029-0000	RESIDENTIAL	$ 15.32	$ 2.56	$ 17.88
068-0370-030-0000	RESIDENTIAL	$ 15.32	$ 2.56	$ 17.88
068-0370-031-0000	RESIDENTIAL	$ 15.32	$ 2.56	$ 17.88
068-0370-032-0000	RESIDENTIAL	$ 15.32	$ 2.56	$ 17.88
068-0370-033-0000	RESIDENTIAL	$ 15.32	$ 2.56	$ 17.88
068-0370-034-0000	RESIDENTIAL	$ 15.32	$ 2.56	$ 17.88
068-0370-035-0000	RESIDENTIAL	$ 15.32	$ 2.56	$ 17.88
068-0370-036-0000	RESIDENTIAL	$ 15.32	$ 2.56	$ 17.88
068-0370-037-0000	RESIDENTIAL	$ 15.32	$ 2.56	$ 17.88
068-0370-038-0000	RESIDENTIAL	$ 15.32	$ 2.56	$ 17.88
068-0370-039-0000	RESIDENTIAL	$ 15.32	$ 2.56	$ 17.88
068-0370-040-0000	RESIDENTIAL	$ 15.32	$ 2.56	$ 17.88
068-0370-041-0000	RESIDENTIAL	$ 15.32	$ 2.56	$ 17.88
068-0370-042-0000	RESIDENTIAL	$ 15.32	$ 2.56	$ 17.88
068-0370-043-0000	RESIDENTIAL	$ 15.32	$ 2.56	$ 17.88
068-0370-044-0000	RESIDENTIAL	$ 15.32	$ 2.56	$ 17.88
068-0370-045-0000	RESIDENTIAL	$ 15.32	$ 2.56	$ 17.88
068-0370-046-0000	RESIDENTIAL	$ 15.32	$ 2.56	$ 17.88
068-0370-047-0000	RESIDENTIAL	$ 15.32	$ 2.56	$ 17.88
068-0370-048-0000	RESIDENTIAL	$ 15.32	$ 2.56	$ 17.88
068-0370-049-0000	RESIDENTIAL	$ 15.32	$ 2.56	$ 17.88
068-0370-051-0000	RESIDENTIAL	$ 15.32	$ 2.56	$ 17.88
068-0370-052-0000	RESIDENTIAL	$ 15.32	$ 2.56	$ 17.88
068-0370-053-0000	RESIDENTIAL	$ 15.32	$ 2.56	$ 17.88
068-0370-054-0000	RESIDENTIAL	$ 15.32	$ 2.56	$ 17.88
068-0370-055-0000	RESIDENTIAL	$ 15.32	$ 2.56	$ 17.88
068-0370-056-0000	RESIDENTIAL	$ 15.32	$ 2.56	$ 17.88
068-0370-057-0000	RESIDENTIAL	$ 15.32	$ 2.56	$ 17.88
068-0370-058-0000	RESIDENTIAL	$ 15.32	$ 2.56	$ 17.88
068-0370-059-0000	RESIDENTIAL	$ 15.32	$ 2.56	$ 17.88
068-0370-060-0000	RESIDENTIAL	$ 15.32	$ 2.56	$ 17.88
068-0370-061-0000	RESIDENTIAL	$ 15.32	$ 2.56	$ 17.88
068-0370-062-0000	RESIDENTIAL	$ 15.32	$ 2.56	$ 17.88
068-0370-063-0000	RESIDENTIAL	$ 15.32	$ 2.56	$ 17.88
068-0370-064-0000	RESIDENTIAL	$ 15.32	$ 2.56	$ 17.88
068-0370-065-0000	RESIDENTIAL	$ 15.32	$ 2.56	$ 17.88
068-0370-066-0000	RESIDENTIAL	$ 15.32	$ 2.56	$ 17.88
068-0370-067-0000	RESIDENTIAL	$ 15.32	$ 2.56	$ 17.88
068-0370-068-0000	RESIDENTIAL	$ 15.32	$ 2.56	$ 17.88
068-0370-069-0000	RESIDENTIAL	$ 15.32	$ 2.56	$ 17.88
068-0370-070-0000	RESIDENTIAL	$ 15.32	$ 2.56	$ 17.88
068-0370-071-0000	RESIDENTIAL	$ 15.32	$ 2.56	$ 17.88
068-0370-072-0000	RESIDENTIAL	$ 15.32	$ 2.56	$ 17.88

City of Rancho Cordova
Lighting District No. 2012-1
Fiscal Year 2021-22 Assessment Roll

APN	District Classification	Street Light Charge	Safety Light Charge	Total Assessment
068-0370-073-0000	RESIDENTIAL	$ 15.32	$ 2.56	$ 17.88
068-0370-074-0000	RESIDENTIAL	$ 15.32	$ 2.56	$ 17.88
068-0370-075-0000	RESIDENTIAL	$ 15.32	$ 2.56	$ 17.88
068-0370-076-0000	RESIDENTIAL	$ 15.32	$ 2.56	$ 17.88
068-0370-077-0000	RESIDENTIAL	$ 15.32	$ 2.56	$ 17.88
068-0370-078-0000	RESIDENTIAL	$ 15.32	$ 2.56	$ 17.88
068-0370-079-0000	RESIDENTIAL	$ 15.32	$ 2.56	$ 17.88
068-0420-001-0000	RESIDENTIAL	$ 15.32	$ 2.56	$ 17.88
068-0420-002-0000	RESIDENTIAL	$ 15.32	$ 2.56	$ 17.88
068-0420-003-0000	RESIDENTIAL	$ 15.32	$ 2.56	$ 17.88
068-0420-004-0000	RESIDENTIAL	$ 15.32	$ 2.56	$ 17.88
068-0420-005-0000	RESIDENTIAL	$ 15.32	$ 2.56	$ 17.88
068-0420-006-0000	RESIDENTIAL	$ 15.32	$ 2.56	$ 17.88
068-0420-007-0000	RESIDENTIAL	$ 15.32	$ 2.56	$ 17.88
068-0420-008-0000	RESIDENTIAL	$ 15.32	$ 2.56	$ 17.88
068-0420-009-0000	RESIDENTIAL	$ 15.32	$ 2.56	$ 17.88
068-0420-010-0000	RESIDENTIAL	$ 15.32	$ 2.56	$ 17.88
068-0420-011-0000	RESIDENTIAL	$ 15.32	$ 2.56	$ 17.88
068-0420-012-0000	RESIDENTIAL	$ 15.32	$ 2.56	$ 17.88
068-0420-013-0000	RESIDENTIAL	$ 15.32	$ 2.56	$ 17.88
068-0420-014-0000	RESIDENTIAL	$ 15.32	$ 2.56	$ 17.88
068-0420-015-0000	RESIDENTIAL	$ 15.32	$ 2.56	$ 17.88
068-0420-016-0000	RESIDENTIAL	$ 15.32	$ 2.56	$ 17.88
068-0420-017-0000	RESIDENTIAL	$ 15.32	$ 2.56	$ 17.88
068-0420-018-0000	RESIDENTIAL	$ 15.32	$ 2.56	$ 17.88
068-0420-019-0000	RESIDENTIAL	$ 15.32	$ 2.56	$ 17.88
068-0420-020-0000	RESIDENTIAL	$ 15.32	$ 2.56	$ 17.88
068-0420-021-0000	RESIDENTIAL	$ 15.32	$ 2.56	$ 17.88
068-0420-022-0000	RESIDENTIAL	$ 15.32	$ 2.56	$ 17.88
068-0420-023-0000	RESIDENTIAL	$ 15.32	$ 2.56	$ 17.88
068-0420-024-0000	RESIDENTIAL	$ 15.32	$ 2.56	$ 17.88
068-0420-025-0000	RESIDENTIAL	$ 15.32	$ 2.56	$ 17.88
068-0420-026-0000	RESIDENTIAL	$ 15.32	$ 2.56	$ 17.88
068-0420-027-0000	RESIDENTIAL	$ 15.32	$ 2.56	$ 17.88
068-0420-028-0000	RESIDENTIAL	$ 15.32	$ 2.56	$ 17.88
068-0420-029-0000	RESIDENTIAL	$ 15.32	$ 2.56	$ 17.88
068-0420-030-0000	RESIDENTIAL	$ 15.32	$ 2.56	$ 17.88
068-0420-031-0000	RESIDENTIAL	$ 15.32	$ 2.56	$ 17.88
068-0420-034-0000	RESIDENTIAL	$ 15.32	$ 2.56	$ 17.88
068-0420-035-0000	RESIDENTIAL	$ 15.32	$ 2.56	$ 17.88
068-0420-036-0000	RESIDENTIAL	$ 15.32	$ 2.56	$ 17.88
068-0420-037-0000	RESIDENTIAL	$ 15.32	$ 2.56	$ 17.88
068-0420-038-0000	RESIDENTIAL	$ 15.32	$ 2.56	$ 17.88
068-0420-039-0000	RESIDENTIAL	$ 15.32	$ 2.56	$ 17.88

City of Rancho Cordova
Lighting District No. 2012-1
Fiscal Year 2021-22 Assessment Roll

APN	District Classification	Street Light Charge	Safety Light Charge	Total Assessment
068-0420-040-0000	RESIDENTIAL	$ 15.32	$ 2.56	$ 17.88
068-0420-041-0000	RESIDENTIAL	$ 15.32	$ 2.56	$ 17.88
068-0420-042-0000	RESIDENTIAL	$ 15.32	$ 2.56	$ 17.88
068-0420-043-0000	RESIDENTIAL	$ 15.32	$ 2.56	$ 17.88
068-0420-044-0000	RESIDENTIAL	$ 15.32	$ 2.56	$ 17.88
068-0420-045-0000	RESIDENTIAL	$ 15.32	$ 2.56	$ 17.88
068-0420-046-0000	RESIDENTIAL	$ 15.32	$ 2.56	$ 17.88
068-0420-047-0000	RESIDENTIAL	$ 15.32	$ 2.56	$ 17.88
068-0420-048-0000	RESIDENTIAL	$ 15.32	$ 2.56	$ 17.88
068-0420-049-0000	RESIDENTIAL	$ 15.32	$ 2.56	$ 17.88
068-0420-050-0000	RESIDENTIAL	$ 15.32	$ 2.56	$ 17.88
068-0420-051-0000	RESIDENTIAL	$ 15.32	$ 2.56	$ 17.88
068-0420-052-0000	RESIDENTIAL	$ 15.32	$ 2.56	$ 17.88
068-0420-053-0000	RESIDENTIAL	$ 15.32	$ 2.56	$ 17.88
068-0420-054-0000	RESIDENTIAL	$ 15.32	$ 2.56	$ 17.88
068-0420-055-0000	RESIDENTIAL	$ 15.32	$ 2.56	$ 17.88
068-0420-056-0000	RESIDENTIAL	$ 15.32	$ 2.56	$ 17.88
068-0420-057-0000	RESIDENTIAL	$ 15.32	$ 2.56	$ 17.88
068-0420-058-0000	RESIDENTIAL	$ 15.32	$ 2.56	$ 17.88
068-0420-059-0000	RESIDENTIAL	$ 15.32	$ 2.56	$ 17.88
068-0420-060-0000	RESIDENTIAL	$ 15.32	$ 2.56	$ 17.88
068-0420-061-0000	RESIDENTIAL	$ 15.32	$ 2.56	$ 17.88
068-0420-062-0000	RESIDENTIAL	$ 15.32	$ 2.56	$ 17.88
068-0420-063-0000	RESIDENTIAL	$ 15.32	$ 2.56	$ 17.88
068-0420-064-0000	RESIDENTIAL	$ 15.32	$ 2.56	$ 17.88
068-0420-065-0000	RESIDENTIAL	$ 15.32	$ 2.56	$ 17.88
068-0420-066-0000	RESIDENTIAL	$ 15.32	$ 2.56	$ 17.88
068-0420-067-0000	RESIDENTIAL	$ 15.32	$ 2.56	$ 17.88
068-0420-068-0000	RESIDENTIAL	$ 15.32	$ 2.56	$ 17.88
068-0420-069-0000	RESIDENTIAL	$ 15.32	$ 2.56	$ 17.88
068-0420-070-0000	RESIDENTIAL	$ 15.32	$ 2.56	$ 17.88
068-0420-071-0000	RESIDENTIAL	$ 15.32	$ 2.56	$ 17.88
068-0420-072-0000	RESIDENTIAL	$ 15.32	$ 2.56	$ 17.88
068-0420-073-0000	RESIDENTIAL	$ 15.32	$ 2.56	$ 17.88
068-0420-074-0000	RESIDENTIAL	$ 15.32	$ 2.56	$ 17.88
068-0420-075-0000	RESIDENTIAL	$ 15.32	$ 2.56	$ 17.88
068-0420-076-0000	RESIDENTIAL	$ 15.32	$ 2.56	$ 17.88
068-0420-077-0000	RESIDENTIAL	$ 15.32	$ 2.56	$ 17.88
068-0420-078-0000	RESIDENTIAL	$ 15.32	$ 2.56	$ 17.88
068-0420-079-0000	RESIDENTIAL	$ 15.32	$ 2.56	$ 17.88
068-0420-080-0000	RESIDENTIAL	$ 15.32	$ 2.56	$ 17.88
068-0420-081-0000	RESIDENTIAL	$ 15.32	$ 2.56	$ 17.88
068-0420-082-0000	RESIDENTIAL	$ 15.32	$ 2.56	$ 17.88
068-0420-083-0000	RESIDENTIAL	$ 15.32	$ 2.56	$ 17.88

City of Rancho Cordova
Lighting District No. 2012-1
Fiscal Year 2021-22 Assessment Roll

APN	District Classification	Street Light Charge	Safety Light Charge	Total Assessment
068-0420-084-0000	RESIDENTIAL	$ 15.32	$ 2.56	$ 17.88
068-0420-085-0000	RESIDENTIAL	$ 15.32	$ 2.56	$ 17.88
068-0420-086-0000	RESIDENTIAL	$ 15.32	$ 2.56	$ 17.88
068-0420-087-0000	RESIDENTIAL	$ 15.32	$ 2.56	$ 17.88
068-0420-088-0000	RESIDENTIAL	$ 15.32	$ 2.56	$ 17.88
068-0420-089-0000	RESIDENTIAL	$ 15.32	$ 2.56	$ 17.88
068-0420-090-0000	RESIDENTIAL	$ 15.32	$ 2.56	$ 17.88
068-0420-091-0000	RESIDENTIAL	$ 15.32	$ 2.56	$ 17.88
068-0431-002-0000	RESIDENTIAL	$ 15.32	$ 2.56	$ 17.88
068-0431-003-0000	RESIDENTIAL	$ 15.32	$ 2.56	$ 17.88
068-0431-004-0000	RESIDENTIAL	$ 15.32	$ 2.56	$ 17.88
068-0431-005-0000	RESIDENTIAL	$ 15.32	$ 2.56	$ 17.88
068-0431-006-0000	RESIDENTIAL	$ 15.32	$ 2.56	$ 17.88
068-0431-007-0000	RESIDENTIAL	$ 15.32	$ 2.56	$ 17.88
068-0431-008-0000	RESIDENTIAL	$ 15.32	$ 2.56	$ 17.88
068-0431-009-0000	RESIDENTIAL	$ 15.32	$ 2.56	$ 17.88
068-0431-010-0000	RESIDENTIAL	$ 15.32	$ 2.56	$ 17.88
068-0431-011-0000	RESIDENTIAL	$ 15.32	$ 2.56	$ 17.88
068-0431-012-0000	RESIDENTIAL	$ 15.32	$ 2.56	$ 17.88
068-0431-013-0000	RESIDENTIAL	$ 15.32	$ 2.56	$ 17.88
068-0431-014-0000	RESIDENTIAL	$ 15.32	$ 2.56	$ 17.88
068-0431-015-0000	RESIDENTIAL	$ 15.32	$ 2.56	$ 17.88
068-0431-016-0000	RESIDENTIAL	$ 15.32	$ 2.56	$ 17.88
068-0431-017-0000	RESIDENTIAL	$ 15.32	$ 2.56	$ 17.88
068-0431-018-0000	RESIDENTIAL	$ 15.32	$ 2.56	$ 17.88
068-0431-019-0000	RESIDENTIAL	$ 15.32	$ 2.56	$ 17.88
068-0431-020-0000	RESIDENTIAL	$ 15.32	$ 2.56	$ 17.88
068-0431-021-0000	RESIDENTIAL	$ 15.32	$ 2.56	$ 17.88
068-0431-022-0000	RESIDENTIAL	$ 15.32	$ 2.56	$ 17.88
068-0431-023-0000	RESIDENTIAL	$ 15.32	$ 2.56	$ 17.88
068-0431-024-0000	RESIDENTIAL	$ 15.32	$ 2.56	$ 17.88
068-0431-025-0000	RESIDENTIAL	$ 15.32	$ 2.56	$ 17.88
068-0432-001-0000	RESIDENTIAL	$ 15.32	$ 2.56	$ 17.88
068-0432-002-0000	RESIDENTIAL	$ 15.32	$ 2.56	$ 17.88
068-0432-003-0000	RESIDENTIAL	$ 15.32	$ 2.56	$ 17.88
068-0432-004-0000	RESIDENTIAL	$ 15.32	$ 2.56	$ 17.88
068-0433-001-0000	RESIDENTIAL	$ 15.32	$ 2.56	$ 17.88
068-0433-002-0000	RESIDENTIAL	$ 15.32	$ 2.56	$ 17.88
068-0433-003-0000	RESIDENTIAL	$ 15.32	$ 2.56	$ 17.88
068-0433-004-0000	RESIDENTIAL	$ 15.32	$ 2.56	$ 17.88
068-0433-005-0000	RESIDENTIAL	$ 15.32	$ 2.56	$ 17.88
068-0433-006-0000	RESIDENTIAL	$ 15.32	$ 2.56	$ 17.88
068-0433-007-0000	RESIDENTIAL	$ 15.32	$ 2.56	$ 17.88
068-0433-008-0000	RESIDENTIAL	$ 15.32	$ 2.56	$ 17.88

City of Rancho Cordova
Lighting District No. 2012-1
Fiscal Year 2021-22 Assessment Roll

APN	District Classification	Street Light Charge	Safety Light Charge	Total Assessment
068-0433-009-0000	RESIDENTIAL	$ 15.32	$ 2.56	$ 17.88
068-0433-010-0000	RESIDENTIAL	$ 15.32	$ 2.56	$ 17.88
068-0433-011-0000	RESIDENTIAL	$ 15.32	$ 2.56	$ 17.88
068-0433-012-0000	RESIDENTIAL	$ 15.32	$ 2.56	$ 17.88
068-0433-013-0000	RESIDENTIAL	$ 15.32	$ 2.56	$ 17.88
068-0433-014-0000	RESIDENTIAL	$ 15.32	$ 2.56	$ 17.88
068-0433-015-0000	RESIDENTIAL	$ 15.32	$ 2.56	$ 17.88
068-0433-016-0000	RESIDENTIAL	$ 15.32	$ 2.56	$ 17.88
068-0433-017-0000	RESIDENTIAL	$ 15.32	$ 2.56	$ 17.88
068-0433-018-0000	RESIDENTIAL	$ 15.32	$ 2.56	$ 17.88
068-0433-019-0000	RESIDENTIAL	$ 15.32	$ 2.56	$ 17.88
068-0433-020-0000	RESIDENTIAL	$ 15.32	$ 2.56	$ 17.88
068-0433-021-0000	RESIDENTIAL	$ 15.32	$ 2.56	$ 17.88
068-0433-022-0000	RESIDENTIAL	$ 15.32	$ 2.56	$ 17.88
068-0433-023-0000	RESIDENTIAL	$ 15.32	$ 2.56	$ 17.88
068-0433-024-0000	RESIDENTIAL	$ 15.32	$ 2.56	$ 17.88
068-0433-025-0000	RESIDENTIAL	$ 15.32	$ 2.56	$ 17.88
068-0433-026-0000	RESIDENTIAL	$ 15.32	$ 2.56	$ 17.88
068-0433-027-0000	RESIDENTIAL	$ 15.32	$ 2.56	$ 17.88
068-0433-028-0000	RESIDENTIAL	$ 15.32	$ 2.56	$ 17.88
068-0433-029-0000	RESIDENTIAL	$ 15.32	$ 2.56	$ 17.88
068-0433-030-0000	RESIDENTIAL	$ 15.32	$ 2.56	$ 17.88
068-0434-001-0000	RESIDENTIAL	$ 15.32	$ 2.56	$ 17.88
068-0434-002-0000	RESIDENTIAL	$ 15.32	$ 2.56	$ 17.88
068-0434-003-0000	RESIDENTIAL	$ 15.32	$ 2.56	$ 17.88
068-0434-004-0000	RESIDENTIAL	$ 15.32	$ 2.56	$ 17.88
068-0434-005-0000	RESIDENTIAL	$ 15.32	$ 2.56	$ 17.88
068-0434-006-0000	RESIDENTIAL	$ 15.32	$ 2.56	$ 17.88
068-0434-007-0000	RESIDENTIAL	$ 15.32	$ 2.56	$ 17.88
068-0434-008-0000	RESIDENTIAL	$ 15.32	$ 2.56	$ 17.88
068-0434-009-0000	RESIDENTIAL	$ 15.32	$ 2.56	$ 17.88
068-0434-010-0000	RESIDENTIAL	$ 15.32	$ 2.56	$ 17.88
068-0434-011-0000	RESIDENTIAL	$ 15.32	$ 2.56	$ 17.88
068-0434-012-0000	RESIDENTIAL	$ 15.32	$ 2.56	$ 17.88
068-0434-013-0000	RESIDENTIAL	$ 15.32	$ 2.56	$ 17.88
068-0434-014-0000	RESIDENTIAL	$ 15.32	$ 2.56	$ 17.88
068-0434-015-0000	RESIDENTIAL	$ 15.32	$ 2.56	$ 17.88
068-0434-016-0000	RESIDENTIAL	$ 15.32	$ 2.56	$ 17.88
068-0434-017-0000	RESIDENTIAL	$ 15.32	$ 2.56	$ 17.88
068-0434-018-0000	RESIDENTIAL	$ 15.32	$ 2.56	$ 17.88
068-0434-019-0000	RESIDENTIAL	$ 15.32	$ 2.56	$ 17.88
068-0434-020-0000	RESIDENTIAL	$ 15.32	$ 2.56	$ 17.88
068-0435-001-0000	RESIDENTIAL	$ 15.32	$ 2.56	$ 17.88
068-0435-002-0000	RESIDENTIAL	$ 15.32	$ 2.56	$ 17.88

City of Rancho Cordova
Lighting District No. 2012-1
Fiscal Year 2021-22 Assessment Roll

APN	District Classification	Street Light Charge	Safety Light Charge	Total Assessment
068-0435-003-0000	RESIDENTIAL	$ 15.32	$ 2.56	$ 17.88
068-0435-004-0000	RESIDENTIAL	$ 15.32	$ 2.56	$ 17.88
068-0435-005-0000	RESIDENTIAL	$ 15.32	$ 2.56	$ 17.88
068-0435-006-0000	RESIDENTIAL	$ 15.32	$ 2.56	$ 17.88
068-0435-007-0000	RESIDENTIAL	$ 15.32	$ 2.56	$ 17.88
068-0435-008-0000	RESIDENTIAL	$ 15.32	$ 2.56	$ 17.88
068-0435-009-0000	RESIDENTIAL	$ 15.32	$ 2.56	$ 17.88
068-0435-010-0000	RESIDENTIAL	$ 15.32	$ 2.56	$ 17.88
068-0435-011-0000	RESIDENTIAL	$ 15.32	$ 2.56	$ 17.88
068-0435-012-0000	RESIDENTIAL	$ 15.32	$ 2.56	$ 17.88
068-0435-013-0000	RESIDENTIAL	$ 15.32	$ 2.56	$ 17.88
068-0435-014-0000	RESIDENTIAL	$ 15.32	$ 2.56	$ 17.88
068-0435-015-0000	RESIDENTIAL	$ 15.32	$ 2.56	$ 17.88
068-0435-016-0000	RESIDENTIAL	$ 15.32	$ 2.56	$ 17.88
068-0435-017-0000	RESIDENTIAL	$ 15.32	$ 2.56	$ 17.88
068-0435-018-0000	RESIDENTIAL	$ 15.32	$ 2.56	$ 17.88
068-0435-019-0000	RESIDENTIAL	$ 15.32	$ 2.56	$ 17.88
068-0435-020-0000	SAFETY LIGHTS ONLY	$ 0.00	$ 2.56	$ 2.56
068-0436-001-0000	RESIDENTIAL	$ 15.32	$ 2.56	$ 17.88
068-0436-002-0000	RESIDENTIAL	$ 15.32	$ 2.56	$ 17.88
068-0436-003-0000	RESIDENTIAL	$ 15.32	$ 2.56	$ 17.88
068-0436-004-0000	RESIDENTIAL	$ 15.32	$ 2.56	$ 17.88
068-0436-005-0000	RESIDENTIAL	$ 15.32	$ 2.56	$ 17.88
068-0436-006-0000	RESIDENTIAL	$ 15.32	$ 2.56	$ 17.88
068-0436-007-0000	RESIDENTIAL	$ 15.32	$ 2.56	$ 17.88
068-0436-008-0000	RESIDENTIAL	$ 15.32	$ 2.56	$ 17.88
068-0436-009-0000	RESIDENTIAL	$ 15.32	$ 2.56	$ 17.88
068-0436-010-0000	RESIDENTIAL	$ 15.32	$ 2.56	$ 17.88
068-0436-011-0000	RESIDENTIAL	$ 15.32	$ 2.56	$ 17.88
068-0436-012-0000	RESIDENTIAL	$ 15.32	$ 2.56	$ 17.88
068-0436-013-0000	RESIDENTIAL	$ 15.32	$ 2.56	$ 17.88
068-0436-014-0000	RESIDENTIAL	$ 15.32	$ 2.56	$ 17.88
068-0437-001-0000	RESIDENTIAL	$ 15.32	$ 2.56	$ 17.88
068-0438-001-0000	RESIDENTIAL	$ 15.32	$ 2.56	$ 17.88
068-0438-002-0000	RESIDENTIAL	$ 15.32	$ 2.56	$ 17.88
068-0438-003-0000	RESIDENTIAL	$ 15.32	$ 2.56	$ 17.88
068-0438-004-0000	RESIDENTIAL	$ 15.32	$ 2.56	$ 17.88
068-0438-005-0000	RESIDENTIAL	$ 15.32	$ 2.56	$ 17.88
068-0438-006-0000	RESIDENTIAL	$ 15.32	$ 2.56	$ 17.88
068-0438-007-0000	RESIDENTIAL	$ 15.32	$ 2.56	$ 17.88
068-0438-008-0000	RESIDENTIAL	$ 15.32	$ 2.56	$ 17.88
068-0438-009-0000	RESIDENTIAL	$ 15.32	$ 2.56	$ 17.88
068-0438-010-0000	RESIDENTIAL	$ 15.32	$ 2.56	$ 17.88
068-0438-011-0000	RESIDENTIAL	$ 15.32	$ 2.56	$ 17.88

City of Rancho Cordova
Lighting District No. 2012-1
Fiscal Year 2021-22 Assessment Roll

APN	District Classification	Street Light Charge	Safety Light Charge	Total Assessment
068-0438-012-0000	RESIDENTIAL	$ 15.32	$ 2.56	$ 17.88
068-0438-013-0000	RESIDENTIAL	$ 15.32	$ 2.56	$ 17.88
068-0438-014-0000	RESIDENTIAL	$ 15.32	$ 2.56	$ 17.88
068-0441-001-0000	RESIDENTIAL	$ 15.32	$ 2.56	$ 17.88
068-0441-002-0000	RESIDENTIAL	$ 15.32	$ 2.56	$ 17.88
068-0441-003-0000	RESIDENTIAL	$ 15.32	$ 2.56	$ 17.88
068-0441-004-0000	RESIDENTIAL	$ 15.32	$ 2.56	$ 17.88
068-0441-005-0000	RESIDENTIAL	$ 15.32	$ 2.56	$ 17.88
068-0441-006-0000	RESIDENTIAL	$ 15.32	$ 2.56	$ 17.88
068-0441-007-0000	RESIDENTIAL	$ 15.32	$ 2.56	$ 17.88
068-0441-008-0000	RESIDENTIAL	$ 15.32	$ 2.56	$ 17.88
068-0441-009-0000	RESIDENTIAL	$ 15.32	$ 2.56	$ 17.88
068-0441-010-0000	RESIDENTIAL	$ 15.32	$ 2.56	$ 17.88
068-0441-011-0000	RESIDENTIAL	$ 15.32	$ 2.56	$ 17.88
068-0441-012-0000	RESIDENTIAL	$ 15.32	$ 2.56	$ 17.88
068-0441-013-0000	RESIDENTIAL	$ 15.32	$ 2.56	$ 17.88
068-0441-014-0000	RESIDENTIAL	$ 15.32	$ 2.56	$ 17.88
068-0441-015-0000	RESIDENTIAL	$ 15.32	$ 2.56	$ 17.88
068-0441-016-0000	RESIDENTIAL	$ 15.32	$ 2.56	$ 17.88
068-0441-017-0000	RESIDENTIAL	$ 15.32	$ 2.56	$ 17.88
068-0441-018-0000	RESIDENTIAL	$ 15.32	$ 2.56	$ 17.88
068-0441-019-0000	RESIDENTIAL	$ 15.32	$ 2.56	$ 17.88
068-0441-020-0000	RESIDENTIAL	$ 15.32	$ 2.56	$ 17.88
068-0441-021-0000	RESIDENTIAL	$ 15.32	$ 2.56	$ 17.88
068-0441-022-0000	RESIDENTIAL	$ 15.32	$ 2.56	$ 17.88
068-0441-023-0000	RESIDENTIAL	$ 15.32	$ 2.56	$ 17.88
068-0441-024-0000	RESIDENTIAL	$ 15.32	$ 2.56	$ 17.88
068-0441-025-0000	RESIDENTIAL	$ 15.32	$ 2.56	$ 17.88
068-0441-026-0000	RESIDENTIAL	$ 15.32	$ 2.56	$ 17.88
068-0441-027-0000	RESIDENTIAL	$ 15.32	$ 2.56	$ 17.88
068-0441-028-0000	RESIDENTIAL	$ 15.32	$ 2.56	$ 17.88
068-0441-029-0000	RESIDENTIAL	$ 15.32	$ 2.56	$ 17.88
068-0441-030-0000	RESIDENTIAL	$ 15.32	$ 2.56	$ 17.88
068-0441-031-0000	RESIDENTIAL	$ 15.32	$ 2.56	$ 17.88
068-0441-032-0000	RESIDENTIAL	$ 15.32	$ 2.56	$ 17.88
068-0441-033-0000	RESIDENTIAL	$ 15.32	$ 2.56	$ 17.88
068-0441-034-0000	RESIDENTIAL	$ 15.32	$ 2.56	$ 17.88
068-0441-035-0000	RESIDENTIAL	$ 15.32	$ 2.56	$ 17.88
068-0441-036-0000	RESIDENTIAL	$ 15.32	$ 2.56	$ 17.88
068-0441-037-0000	RESIDENTIAL	$ 15.32	$ 2.56	$ 17.88
068-0441-038-0000	RESIDENTIAL	$ 15.32	$ 2.56	$ 17.88
068-0441-039-0000	RESIDENTIAL	$ 15.32	$ 2.56	$ 17.88
068-0441-040-0000	RESIDENTIAL	$ 15.32	$ 2.56	$ 17.88
068-0441-041-0000	RESIDENTIAL	$ 15.32	$ 2.56	$ 17.88

City of Rancho Cordova
Lighting District No. 2012-1
Fiscal Year 2021-22 Assessment Roll

APN	District Classification	Street Light Charge	Safety Light Charge	Total Assessment
068-0441-042-0000	RESIDENTIAL	$ 15.32	$ 2.56	$ 17.88
068-0441-043-0000	RESIDENTIAL	$ 15.32	$ 2.56	$ 17.88
068-0441-044-0000	RESIDENTIAL	$ 15.32	$ 2.56	$ 17.88
068-0441-045-0000	RESIDENTIAL	$ 15.32	$ 2.56	$ 17.88
068-0442-001-0000	RESIDENTIAL	$ 15.32	$ 2.56	$ 17.88
068-0442-002-0000	RESIDENTIAL	$ 15.32	$ 2.56	$ 17.88
068-0442-003-0000	RESIDENTIAL	$ 15.32	$ 2.56	$ 17.88
068-0442-004-0000	RESIDENTIAL	$ 15.32	$ 2.56	$ 17.88
068-0442-005-0000	RESIDENTIAL	$ 15.32	$ 2.56	$ 17.88
068-0443-001-0000	RESIDENTIAL	$ 15.32	$ 2.56	$ 17.88
068-0443-002-0000	RESIDENTIAL	$ 15.32	$ 2.56	$ 17.88
068-0443-003-0000	RESIDENTIAL	$ 15.32	$ 2.56	$ 17.88
068-0443-004-0000	RESIDENTIAL	$ 15.32	$ 2.56	$ 17.88
068-0443-005-0000	RESIDENTIAL	$ 15.32	$ 2.56	$ 17.88
068-0443-006-0000	RESIDENTIAL	$ 15.32	$ 2.56	$ 17.88
068-0443-007-0000	RESIDENTIAL	$ 15.32	$ 2.56	$ 17.88
068-0443-008-0000	RESIDENTIAL	$ 15.32	$ 2.56	$ 17.88
068-0443-009-0000	RESIDENTIAL	$ 15.32	$ 2.56	$ 17.88
068-0443-010-0000	RESIDENTIAL	$ 15.32	$ 2.56	$ 17.88
068-0443-011-0000	RESIDENTIAL	$ 15.32	$ 2.56	$ 17.88
068-0443-012-0000	RESIDENTIAL	$ 15.32	$ 2.56	$ 17.88
068-0443-013-0000	RESIDENTIAL	$ 15.32	$ 2.56	$ 17.88
068-0443-014-0000	RESIDENTIAL	$ 15.32	$ 2.56	$ 17.88
068-0443-015-0000	RESIDENTIAL	$ 15.32	$ 2.56	$ 17.88
068-0443-016-0000	RESIDENTIAL	$ 15.32	$ 2.56	$ 17.88
068-0443-017-0000	RESIDENTIAL	$ 15.32	$ 2.56	$ 17.88
068-0443-018-0000	RESIDENTIAL	$ 15.32	$ 2.56	$ 17.88
068-0443-019-0000	RESIDENTIAL	$ 15.32	$ 2.56	$ 17.88
068-0443-020-0000	RESIDENTIAL	$ 15.32	$ 2.56	$ 17.88
068-0443-021-0000	RESIDENTIAL	$ 15.32	$ 2.56	$ 17.88
068-0443-022-0000	RESIDENTIAL	$ 15.32	$ 2.56	$ 17.88
068-0443-023-0000	RESIDENTIAL	$ 15.32	$ 2.56	$ 17.88
068-0444-001-0000	RESIDENTIAL	$ 15.32	$ 2.56	$ 17.88
068-0444-002-0000	RESIDENTIAL	$ 15.32	$ 2.56	$ 17.88
068-0444-003-0000	RESIDENTIAL	$ 15.32	$ 2.56	$ 17.88
068-0444-004-0000	RESIDENTIAL	$ 15.32	$ 2.56	$ 17.88
068-0444-005-0000	RESIDENTIAL	$ 15.32	$ 2.56	$ 17.88
068-0444-006-0000	RESIDENTIAL	$ 15.32	$ 2.56	$ 17.88
068-0444-007-0000	RESIDENTIAL	$ 15.32	$ 2.56	$ 17.88
068-0444-008-0000	RESIDENTIAL	$ 15.32	$ 2.56	$ 17.88
068-0444-009-0000	RESIDENTIAL	$ 15.32	$ 2.56	$ 17.88
068-0444-010-0000	RESIDENTIAL	$ 15.32	$ 2.56	$ 17.88
068-0444-011-0000	RESIDENTIAL	$ 15.32	$ 2.56	$ 17.88
068-0444-012-0000	RESIDENTIAL	$ 15.32	$ 2.56	$ 17.88

City of Rancho Cordova
Lighting District No. 2012-1
Fiscal Year 2021-22 Assessment Roll

APN	District Classification	Street Light Charge	Safety Light Charge	Total Assessment
068-0444-013-0000	RESIDENTIAL	$ 15.32	$ 2.56	$ 17.88
068-0444-014-0000	RESIDENTIAL	$ 15.32	$ 2.56	$ 17.88
068-0444-015-0000	RESIDENTIAL	$ 15.32	$ 2.56	$ 17.88
068-0444-016-0000	RESIDENTIAL	$ 15.32	$ 2.56	$ 17.88
068-0444-017-0000	RESIDENTIAL	$ 15.32	$ 2.56	$ 17.88
068-0444-018-0000	RESIDENTIAL	$ 15.32	$ 2.56	$ 17.88
068-0444-019-0000	RESIDENTIAL	$ 15.32	$ 2.56	$ 17.88
068-0444-020-0000	RESIDENTIAL	$ 15.32	$ 2.56	$ 17.88
068-0444-021-0000	RESIDENTIAL	$ 15.32	$ 2.56	$ 17.88
068-0444-022-0000	RESIDENTIAL	$ 15.32	$ 2.56	$ 17.88
068-0451-001-0000	RESIDENTIAL	$ 15.32	$ 2.56	$ 17.88
068-0451-002-0000	RESIDENTIAL	$ 15.32	$ 2.56	$ 17.88
068-0451-003-0000	RESIDENTIAL	$ 15.32	$ 2.56	$ 17.88
068-0451-004-0000	RESIDENTIAL	$ 15.32	$ 2.56	$ 17.88
068-0451-005-0000	RESIDENTIAL	$ 15.32	$ 2.56	$ 17.88
068-0451-006-0000	RESIDENTIAL	$ 15.32	$ 2.56	$ 17.88
068-0451-007-0000	RESIDENTIAL	$ 15.32	$ 2.56	$ 17.88
068-0451-008-0000	RESIDENTIAL	$ 15.32	$ 2.56	$ 17.88
068-0451-009-0000	RESIDENTIAL	$ 15.32	$ 2.56	$ 17.88
068-0451-010-0000	RESIDENTIAL	$ 15.32	$ 2.56	$ 17.88
068-0451-011-0000	RESIDENTIAL	$ 15.32	$ 2.56	$ 17.88
068-0451-012-0000	RESIDENTIAL	$ 15.32	$ 2.56	$ 17.88
068-0451-013-0000	RESIDENTIAL	$ 15.32	$ 2.56	$ 17.88
068-0451-014-0000	RESIDENTIAL	$ 15.32	$ 2.56	$ 17.88
068-0451-015-0000	RESIDENTIAL	$ 15.32	$ 2.56	$ 17.88
068-0451-016-0000	RESIDENTIAL	$ 15.32	$ 2.56	$ 17.88
068-0451-017-0000	RESIDENTIAL	$ 15.32	$ 2.56	$ 17.88
068-0451-018-0000	RESIDENTIAL	$ 15.32	$ 2.56	$ 17.88
068-0451-019-0000	RESIDENTIAL	$ 15.32	$ 2.56	$ 17.88
068-0451-020-0000	RESIDENTIAL	$ 15.32	$ 2.56	$ 17.88
068-0451-021-0000	RESIDENTIAL	$ 15.32	$ 2.56	$ 17.88
068-0451-022-0000	RESIDENTIAL	$ 15.32	$ 2.56	$ 17.88
068-0451-023-0000	RESIDENTIAL	$ 15.32	$ 2.56	$ 17.88
068-0451-024-0000	RESIDENTIAL	$ 15.32	$ 2.56	$ 17.88
068-0451-025-0000	RESIDENTIAL	$ 15.32	$ 2.56	$ 17.88
068-0452-001-0000	RESIDENTIAL	$ 15.32	$ 2.56	$ 17.88
068-0452-002-0000	RESIDENTIAL	$ 15.32	$ 2.56	$ 17.88
068-0452-003-0000	RESIDENTIAL	$ 15.32	$ 2.56	$ 17.88
068-0452-004-0000	RESIDENTIAL	$ 15.32	$ 2.56	$ 17.88
068-0452-005-0000	RESIDENTIAL	$ 15.32	$ 2.56	$ 17.88
068-0452-006-0000	RESIDENTIAL	$ 15.32	$ 2.56	$ 17.88
068-0452-007-0000	RESIDENTIAL	$ 15.32	$ 2.56	$ 17.88
068-0452-008-0000	RESIDENTIAL	$ 15.32	$ 2.56	$ 17.88
068-0452-009-0000	RESIDENTIAL	$ 15.32	$ 2.56	$ 17.88

City of Rancho Cordova
Lighting District No. 2012-1
Fiscal Year 2021-22 Assessment Roll

APN	District Classification	Street Light Charge	Safety Light Charge	Total Assessment
068-0452-010-0000	RESIDENTIAL	$ 15.32	$ 2.56	$ 17.88
068-0452-011-0000	RESIDENTIAL	$ 15.32	$ 2.56	$ 17.88
068-0452-012-0000	RESIDENTIAL	$ 15.32	$ 2.56	$ 17.88
068-0452-013-0000	RESIDENTIAL	$ 15.32	$ 2.56	$ 17.88
068-0452-014-0000	RESIDENTIAL	$ 15.32	$ 2.56	$ 17.88
068-0452-015-0000	RESIDENTIAL	$ 15.32	$ 2.56	$ 17.88
068-0452-016-0000	RESIDENTIAL	$ 15.32	$ 2.56	$ 17.88
068-0452-017-0000	RESIDENTIAL	$ 15.32	$ 2.56	$ 17.88
068-0452-018-0000	RESIDENTIAL	$ 15.32	$ 2.56	$ 17.88
068-0452-019-0000	RESIDENTIAL	$ 15.32	$ 2.56	$ 17.88
068-0452-020-0000	RESIDENTIAL	$ 15.32	$ 2.56	$ 17.88
068-0452-021-0000	RESIDENTIAL	$ 15.32	$ 2.56	$ 17.88
068-0452-022-0000	RESIDENTIAL	$ 15.32	$ 2.56	$ 17.88
068-0452-023-0000	RESIDENTIAL	$ 15.32	$ 2.56	$ 17.88
068-0452-024-0000	RESIDENTIAL	$ 15.32	$ 2.56	$ 17.88
068-0452-025-0000	RESIDENTIAL	$ 15.32	$ 2.56	$ 17.88
068-0452-026-0000	RESIDENTIAL	$ 15.32	$ 2.56	$ 17.88
068-0452-027-0000	RESIDENTIAL	$ 15.32	$ 2.56	$ 17.88
068-0452-028-0000	RESIDENTIAL	$ 15.32	$ 2.56	$ 17.88
068-0452-029-0000	RESIDENTIAL	$ 15.32	$ 2.56	$ 17.88
068-0452-030-0000	RESIDENTIAL	$ 15.32	$ 2.56	$ 17.88
068-0452-031-0000	RESIDENTIAL	$ 15.32	$ 2.56	$ 17.88
068-0452-032-0000	RESIDENTIAL	$ 15.32	$ 2.56	$ 17.88
068-0452-033-0000	RESIDENTIAL	$ 15.32	$ 2.56	$ 17.88
068-0453-001-0000	RESIDENTIAL	$ 15.32	$ 2.56	$ 17.88
068-0453-002-0000	RESIDENTIAL	$ 15.32	$ 2.56	$ 17.88
068-0453-003-0000	RESIDENTIAL	$ 15.32	$ 2.56	$ 17.88
068-0453-004-0000	RESIDENTIAL	$ 15.32	$ 2.56	$ 17.88
068-0453-005-0000	RESIDENTIAL	$ 15.32	$ 2.56	$ 17.88
068-0453-006-0000	RESIDENTIAL	$ 15.32	$ 2.56	$ 17.88
068-0453-007-0000	RESIDENTIAL	$ 15.32	$ 2.56	$ 17.88
068-0453-008-0000	RESIDENTIAL	$ 15.32	$ 2.56	$ 17.88
068-0453-009-0000	RESIDENTIAL	$ 15.32	$ 2.56	$ 17.88
068-0453-010-0000	RESIDENTIAL	$ 15.32	$ 2.56	$ 17.88
068-0453-011-0000	RESIDENTIAL	$ 15.32	$ 2.56	$ 17.88
068-0453-012-0000	RESIDENTIAL	$ 15.32	$ 2.56	$ 17.88
068-0453-013-0000	RESIDENTIAL	$ 15.32	$ 2.56	$ 17.88
068-0453-014-0000	RESIDENTIAL	$ 15.32	$ 2.56	$ 17.88
068-0453-015-0000	RESIDENTIAL	$ 15.32	$ 2.56	$ 17.88
068-0453-016-0000	RESIDENTIAL	$ 15.32	$ 2.56	$ 17.88
068-0453-017-0000	RESIDENTIAL	$ 15.32	$ 2.56	$ 17.88
068-0453-018-0000	RESIDENTIAL	$ 15.32	$ 2.56	$ 17.88
068-0453-019-0000	RESIDENTIAL	$ 15.32	$ 2.56	$ 17.88
068-0453-020-0000	RESIDENTIAL	$ 15.32	$ 2.56	$ 17.88

City of Rancho Cordova
Lighting District No. 2012-1
Fiscal Year 2021-22 Assessment Roll

APN	District Classification	Street Light Charge	Safety Light Charge	Total Assessment
068-0453-021-0000	RESIDENTIAL	$ 15.32	$ 2.56	$ 17.88
068-0453-022-0000	RESIDENTIAL	$ 15.32	$ 2.56	$ 17.88
068-0454-001-0000	RESIDENTIAL	$ 15.32	$ 2.56	$ 17.88
068-0454-002-0000	RESIDENTIAL	$ 15.32	$ 2.56	$ 17.88
068-0454-003-0000	RESIDENTIAL	$ 15.32	$ 2.56	$ 17.88
068-0454-004-0000	RESIDENTIAL	$ 15.32	$ 2.56	$ 17.88
068-0454-006-0000	RESIDENTIAL	$ 15.32	$ 2.56	$ 17.88
068-0454-007-0000	RESIDENTIAL	$ 15.32	$ 2.56	$ 17.88
068-0454-011-0000	RESIDENTIAL	$ 15.32	$ 2.56	$ 17.88
068-0454-012-0000	RESIDENTIAL	$ 15.32	$ 2.56	$ 17.88
068-0454-013-0000	RESIDENTIAL	$ 15.32	$ 2.56	$ 17.88
068-0454-014-0000	RESIDENTIAL	$ 15.32	$ 2.56	$ 17.88
068-0454-015-0000	RESIDENTIAL	$ 15.32	$ 2.56	$ 17.88
068-0454-016-0000	RESIDENTIAL	$ 15.32	$ 2.56	$ 17.88
068-0454-017-0000	RESIDENTIAL	$ 15.32	$ 2.56	$ 17.88
068-0454-018-0000	RESIDENTIAL	$ 15.32	$ 2.56	$ 17.88
068-0454-019-0000	NONRES	$ 126.45	$ 2.56	$ 129.00
068-0454-022-0000	NONRES	$ 28.21	$ 2.56	$ 30.76
068-0455-001-0000	RESIDENTIAL	$ 15.32	$ 2.56	$ 17.88
068-0455-002-0000	RESIDENTIAL	$ 15.32	$ 2.56	$ 17.88
068-0455-003-0000	RESIDENTIAL	$ 15.32	$ 2.56	$ 17.88
068-0455-004-0000	RESIDENTIAL	$ 15.32	$ 2.56	$ 17.88
068-0455-005-0000	RESIDENTIAL	$ 15.32	$ 2.56	$ 17.88
068-0455-006-0000	RESIDENTIAL	$ 15.32	$ 2.56	$ 17.88
068-0455-007-0000	RESIDENTIAL	$ 15.32	$ 2.56	$ 17.88
068-0455-008-0000	RESIDENTIAL	$ 15.32	$ 2.56	$ 17.88
068-0460-001-0000	NONRES	$ 142.07	$ 2.56	$ 144.62
068-0460-002-0000	RESIDENTIAL	$ 15.32	$ 2.56	$ 17.88
068-0460-003-0000	RESIDENTIAL	$ 15.32	$ 2.56	$ 17.88
068-0460-004-0000	RESIDENTIAL	$ 15.32	$ 2.56	$ 17.88
068-0460-005-0000	RESIDENTIAL	$ 15.32	$ 2.56	$ 17.88
068-0460-006-0000	RESIDENTIAL	$ 15.32	$ 2.56	$ 17.88
068-0460-007-0000	RESIDENTIAL	$ 15.32	$ 2.56	$ 17.88
068-0460-008-0000	RESIDENTIAL	$ 15.32	$ 2.56	$ 17.88
068-0460-009-0000	RESIDENTIAL	$ 15.32	$ 2.56	$ 17.88
068-0460-010-0000	RESIDENTIAL	$ 15.32	$ 2.56	$ 17.88
068-0460-011-0000	RESIDENTIAL	$ 15.32	$ 2.56	$ 17.88
068-0460-012-0000	RESIDENTIAL	$ 15.32	$ 2.56	$ 17.88
068-0460-013-0000	RESIDENTIAL	$ 15.32	$ 2.56	$ 17.88
068-0460-014-0000	RESIDENTIAL	$ 15.32	$ 2.56	$ 17.88
068-0460-015-0000	RESIDENTIAL	$ 15.32	$ 2.56	$ 17.88
068-0460-016-0000	RESIDENTIAL	$ 15.32	$ 2.56	$ 17.88
068-0460-017-0000	RESIDENTIAL	$ 15.32	$ 2.56	$ 17.88
068-0460-018-0000	RESIDENTIAL	$ 15.32	$ 2.56	$ 17.88

City of Rancho Cordova
Lighting District No. 2012-1
Fiscal Year 2021-22 Assessment Roll

APN	District Classification	Street Light Charge	Safety Light Charge	Total Assessment
068-0460-019-0000	RESIDENTIAL	$ 15.32	$ 2.56	$ 17.88
068-0460-020-0000	RESIDENTIAL	$ 15.32	$ 2.56	$ 17.88
068-0460-021-0000	RESIDENTIAL	$ 15.32	$ 2.56	$ 17.88
068-0460-022-0000	RESIDENTIAL	$ 15.32	$ 2.56	$ 17.88
068-0460-023-0000	RESIDENTIAL	$ 15.32	$ 2.56	$ 17.88
068-0460-024-0000	RESIDENTIAL	$ 15.32	$ 2.56	$ 17.88
068-0460-025-0000	RESIDENTIAL	$ 15.32	$ 2.56	$ 17.88
068-0460-026-0000	RESIDENTIAL	$ 15.32	$ 2.56	$ 17.88
068-0460-027-0000	RESIDENTIAL	$ 15.32	$ 2.56	$ 17.88
068-0460-028-0000	RESIDENTIAL	$ 15.32	$ 2.56	$ 17.88
068-0460-029-0000	RESIDENTIAL	$ 15.32	$ 2.56	$ 17.88
068-0460-030-0000	RESIDENTIAL	$ 15.32	$ 2.56	$ 17.88
068-0460-031-0000	RESIDENTIAL	$ 15.32	$ 2.56	$ 17.88
068-0460-032-0000	RESIDENTIAL	$ 15.32	$ 2.56	$ 17.88
068-0460-033-0000	RESIDENTIAL	$ 15.32	$ 2.56	$ 17.88
068-0460-034-0000	RESIDENTIAL	$ 15.32	$ 2.56	$ 17.88
068-0460-035-0000	RESIDENTIAL	$ 15.32	$ 2.56	$ 17.88
068-0460-036-0000	RESIDENTIAL	$ 15.32	$ 2.56	$ 17.88
068-0460-037-0000	RESIDENTIAL	$ 15.32	$ 2.56	$ 17.88
068-0471-005-0000	RESIDENTIAL	$ 15.32	$ 2.56	$ 17.88
068-0471-006-0000	RESIDENTIAL	$ 15.32	$ 2.56	$ 17.88
068-0471-007-0000	RESIDENTIAL	$ 15.32	$ 2.56	$ 17.88
068-0471-008-0000	RESIDENTIAL	$ 15.32	$ 2.56	$ 17.88
068-0471-009-0000	RESIDENTIAL	$ 15.32	$ 2.56	$ 17.88
068-0471-010-0000	RESIDENTIAL	$ 15.32	$ 2.56	$ 17.88
068-0471-011-0000	RESIDENTIAL	$ 15.32	$ 2.56	$ 17.88
068-0471-012-0000	RESIDENTIAL	$ 15.32	$ 2.56	$ 17.88
068-0471-013-0000	RESIDENTIAL	$ 15.32	$ 2.56	$ 17.88
068-0471-014-0000	RESIDENTIAL	$ 15.32	$ 2.56	$ 17.88
068-0471-015-0000	RESIDENTIAL	$ 15.32	$ 2.56	$ 17.88
068-0471-016-0000	RESIDENTIAL	$ 15.32	$ 2.56	$ 17.88
068-0471-017-0000	RESIDENTIAL	$ 15.32	$ 2.56	$ 17.88
068-0471-018-0000	RESIDENTIAL	$ 15.32	$ 2.56	$ 17.88
068-0471-019-0000	RESIDENTIAL	$ 15.32	$ 2.56	$ 17.88
068-0471-020-0000	RESIDENTIAL	$ 15.32	$ 2.56	$ 17.88
068-0471-021-0000	RESIDENTIAL	$ 15.32	$ 2.56	$ 17.88
068-0471-022-0000	RESIDENTIAL	$ 15.32	$ 2.56	$ 17.88
068-0471-023-0000	RESIDENTIAL	$ 15.32	$ 2.56	$ 17.88
068-0471-026-0000	RESIDENTIAL	$ 15.32	$ 2.56	$ 17.88
068-0471-027-0000	RESIDENTIAL	$ 15.32	$ 2.56	$ 17.88
068-0471-028-0000	RESIDENTIAL	$ 15.32	$ 2.56	$ 17.88
068-0471-029-0000	RESIDENTIAL	$ 15.32	$ 2.56	$ 17.88
068-0471-030-0000	RESIDENTIAL	$ 15.32	$ 2.56	$ 17.88
068-0471-031-0000	RESIDENTIAL	$ 15.32	$ 2.56	$ 17.88

City of Rancho Cordova
Lighting District No. 2012-1
Fiscal Year 2021-22 Assessment Roll

APN	District Classification	Street Light Charge	Safety Light Charge	Total Assessment
068-0472-001-0000	RESIDENTIAL	$ 15.32	$ 2.56	$ 17.88
068-0472-002-0000	RESIDENTIAL	$ 15.32	$ 2.56	$ 17.88
068-0472-003-0000	RESIDENTIAL	$ 15.32	$ 2.56	$ 17.88
068-0472-004-0000	RESIDENTIAL	$ 15.32	$ 2.56	$ 17.88
068-0472-005-0000	RESIDENTIAL	$ 15.32	$ 2.56	$ 17.88
068-0472-006-0000	RESIDENTIAL	$ 15.32	$ 2.56	$ 17.88
068-0472-007-0000	RESIDENTIAL	$ 15.32	$ 2.56	$ 17.88
068-0472-008-0000	RESIDENTIAL	$ 15.32	$ 2.56	$ 17.88
068-0472-009-0000	RESIDENTIAL	$ 15.32	$ 2.56	$ 17.88
068-0472-010-0000	RESIDENTIAL	$ 15.32	$ 2.56	$ 17.88
068-0472-011-0000	RESIDENTIAL	$ 15.32	$ 2.56	$ 17.88
068-0472-012-0000	RESIDENTIAL	$ 15.32	$ 2.56	$ 17.88
068-0472-013-0000	RESIDENTIAL	$ 15.32	$ 2.56	$ 17.88
068-0472-014-0000	RESIDENTIAL	$ 15.32	$ 2.56	$ 17.88
068-0472-015-0000	RESIDENTIAL	$ 15.32	$ 2.56	$ 17.88
068-0472-016-0000	RESIDENTIAL	$ 15.32	$ 2.56	$ 17.88
068-0472-017-0000	RESIDENTIAL	$ 15.32	$ 2.56	$ 17.88
068-0472-018-0000	RESIDENTIAL	$ 15.32	$ 2.56	$ 17.88
068-0472-019-0000	RESIDENTIAL	$ 15.32	$ 2.56	$ 17.88
068-0472-020-0000	RESIDENTIAL	$ 15.32	$ 2.56	$ 17.88
068-0472-021-0000	RESIDENTIAL	$ 15.32	$ 2.56	$ 17.88
068-0472-022-0000	RESIDENTIAL	$ 15.32	$ 2.56	$ 17.88
068-0472-023-0000	RESIDENTIAL	$ 15.32	$ 2.56	$ 17.88
068-0472-027-0000	RESIDENTIAL	$ 15.32	$ 2.56	$ 17.88
068-0472-028-0000	RESIDENTIAL	$ 15.32	$ 2.56	$ 17.88
068-0472-029-0000	RESIDENTIAL	$ 15.32	$ 2.56	$ 17.88
068-0472-030-0000	RESIDENTIAL	$ 15.32	$ 2.56	$ 17.88
068-0472-031-0000	RESIDENTIAL	$ 15.32	$ 2.56	$ 17.88
068-0472-032-0000	RESIDENTIAL	$ 15.32	$ 2.56	$ 17.88
068-0472-033-0000	RESIDENTIAL	$ 15.32	$ 2.56	$ 17.88
068-0472-034-0000	RESIDENTIAL	$ 15.32	$ 2.56	$ 17.88
068-0472-035-0000	RESIDENTIAL	$ 15.32	$ 2.56	$ 17.88
068-0472-036-0000	RESIDENTIAL	$ 15.32	$ 2.56	$ 17.88
068-0472-037-0000	RESIDENTIAL	$ 15.32	$ 2.56	$ 17.88
068-0472-038-0000	RESIDENTIAL	$ 15.32	$ 2.56	$ 17.88
068-0472-039-0000	RESIDENTIAL	$ 15.32	$ 2.56	$ 17.88
068-0472-040-0000	RESIDENTIAL	$ 15.32	$ 2.56	$ 17.88
068-0472-041-0000	RESIDENTIAL	$ 15.32	$ 2.56	$ 17.88
068-0473-001-0000	RESIDENTIAL	$ 15.32	$ 2.56	$ 17.88
068-0473-002-0000	RESIDENTIAL	$ 15.32	$ 2.56	$ 17.88
068-0473-003-0000	RESIDENTIAL	$ 15.32	$ 2.56	$ 17.88
068-0474-001-0000	RESIDENTIAL	$ 15.32	$ 2.56	$ 17.88
068-0474-002-0000	RESIDENTIAL	$ 15.32	$ 2.56	$ 17.88
068-0474-003-0000	RESIDENTIAL	$ 15.32	$ 2.56	$ 17.88

City of Rancho Cordova
Lighting District No. 2012-1
Fiscal Year 2021-22 Assessment Roll

APN	District Classification	Street Light Charge	Safety Light Charge	Total Assessment
068-0474-004-0000	RESIDENTIAL	$ 15.32	$ 2.56	$ 17.88
068-0474-005-0000	RESIDENTIAL	$ 15.32	$ 2.56	$ 17.88
068-0474-006-0000	RESIDENTIAL	$ 15.32	$ 2.56	$ 17.88
068-0474-007-0000	RESIDENTIAL	$ 15.32	$ 2.56	$ 17.88
068-0474-008-0000	RESIDENTIAL	$ 15.32	$ 2.56	$ 17.88
068-0474-009-0000	RESIDENTIAL	$ 15.32	$ 2.56	$ 17.88
068-0474-010-0000	RESIDENTIAL	$ 15.32	$ 2.56	$ 17.88
068-0474-011-0000	RESIDENTIAL	$ 15.32	$ 2.56	$ 17.88
068-0474-012-0000	RESIDENTIAL	$ 15.32	$ 2.56	$ 17.88
068-0474-013-0000	RESIDENTIAL	$ 15.32	$ 2.56	$ 17.88
068-0474-014-0000	RESIDENTIAL	$ 15.32	$ 2.56	$ 17.88
068-0474-015-0000	RESIDENTIAL	$ 15.32	$ 2.56	$ 17.88
068-0474-016-0000	RESIDENTIAL	$ 15.32	$ 2.56	$ 17.88
068-0474-017-0000	RESIDENTIAL	$ 15.32	$ 2.56	$ 17.88
068-0474-018-0000	RESIDENTIAL	$ 15.32	$ 2.56	$ 17.88
068-0474-019-0000	RESIDENTIAL	$ 15.32	$ 2.56	$ 17.88
068-0480-001-0000	RESIDENTIAL	$ 15.32	$ 2.56	$ 17.88
068-0480-002-0000	RESIDENTIAL	$ 15.32	$ 2.56	$ 17.88
068-0480-003-0000	RESIDENTIAL	$ 15.32	$ 2.56	$ 17.88
068-0480-004-0000	RESIDENTIAL	$ 15.32	$ 2.56	$ 17.88
068-0480-005-0000	RESIDENTIAL	$ 15.32	$ 2.56	$ 17.88
068-0480-006-0000	RESIDENTIAL	$ 15.32	$ 2.56	$ 17.88
068-0480-007-0000	RESIDENTIAL	$ 15.32	$ 2.56	$ 17.88
068-0480-008-0000	RESIDENTIAL	$ 15.32	$ 2.56	$ 17.88
068-0480-009-0000	RESIDENTIAL	$ 15.32	$ 2.56	$ 17.88
068-0480-010-0000	RESIDENTIAL	$ 15.32	$ 2.56	$ 17.88
068-0480-011-0000	RESIDENTIAL	$ 15.32	$ 2.56	$ 17.88
068-0480-012-0000	RESIDENTIAL	$ 15.32	$ 2.56	$ 17.88
068-0480-013-0000	RESIDENTIAL	$ 15.32	$ 2.56	$ 17.88
068-0480-014-0000	RESIDENTIAL	$ 15.32	$ 2.56	$ 17.88
068-0480-015-0000	RESIDENTIAL	$ 15.32	$ 2.56	$ 17.88
068-0480-016-0000	RESIDENTIAL	$ 15.32	$ 2.56	$ 17.88
068-0480-017-0000	RESIDENTIAL	$ 15.32	$ 2.56	$ 17.88
068-0480-018-0000	RESIDENTIAL	$ 15.32	$ 2.56	$ 17.88
068-0480-019-0000	RESIDENTIAL	$ 15.32	$ 2.56	$ 17.88
068-0480-020-0000	RESIDENTIAL	$ 15.32	$ 2.56	$ 17.88
068-0480-021-0000	RESIDENTIAL	$ 15.32	$ 2.56	$ 17.88
068-0480-022-0000	RESIDENTIAL	$ 15.32	$ 2.56	$ 17.88
068-0480-023-0000	RESIDENTIAL	$ 15.32	$ 2.56	$ 17.88
068-0480-024-0000	RESIDENTIAL	$ 15.32	$ 2.56	$ 17.88
068-0480-025-0000	RESIDENTIAL	$ 15.32	$ 2.56	$ 17.88
068-0480-026-0000	RESIDENTIAL	$ 15.32	$ 2.56	$ 17.88
068-0480-027-0000	RESIDENTIAL	$ 15.32	$ 2.56	$ 17.88
068-0480-028-0000	RESIDENTIAL	$ 15.32	$ 2.56	$ 17.88

City of Rancho Cordova
Lighting District No. 2012-1
Fiscal Year 2021-22 Assessment Roll

APN	District Classification	Street Light Charge	Safety Light Charge	Total Assessment
068-0480-029-0000	RESIDENTIAL	$ 15.32	$ 2.56	$ 17.88
068-0480-030-0000	RESIDENTIAL	$ 15.32	$ 2.56	$ 17.88
068-0480-031-0000	RESIDENTIAL	$ 15.32	$ 2.56	$ 17.88
068-0480-032-0000	RESIDENTIAL	$ 15.32	$ 2.56	$ 17.88
068-0480-033-0000	RESIDENTIAL	$ 15.32	$ 2.56	$ 17.88
068-0480-034-0000	RESIDENTIAL	$ 15.32	$ 2.56	$ 17.88
068-0480-035-0000	RESIDENTIAL	$ 15.32	$ 2.56	$ 17.88
068-0480-036-0000	RESIDENTIAL	$ 15.32	$ 2.56	$ 17.88
068-0480-037-0000	RESIDENTIAL	$ 15.32	$ 2.56	$ 17.88
068-0480-038-0000	RESIDENTIAL	$ 15.32	$ 2.56	$ 17.88
068-0480-039-0000	RESIDENTIAL	$ 15.32	$ 2.56	$ 17.88
068-0480-040-0000	RESIDENTIAL	$ 15.32	$ 2.56	$ 17.88
068-0480-041-0000	RESIDENTIAL	$ 15.32	$ 2.56	$ 17.88
068-0480-042-0000	RESIDENTIAL	$ 15.32	$ 2.56	$ 17.88
068-0480-043-0000	RESIDENTIAL	$ 15.32	$ 2.56	$ 17.88
068-0480-044-0000	RESIDENTIAL	$ 15.32	$ 2.56	$ 17.88
068-0480-045-0000	RESIDENTIAL	$ 15.32	$ 2.56	$ 17.88
068-0480-046-0000	RESIDENTIAL	$ 15.32	$ 2.56	$ 17.88
068-0480-047-0000	RESIDENTIAL	$ 15.32	$ 2.56	$ 17.88
068-0480-048-0000	RESIDENTIAL	$ 15.32	$ 2.56	$ 17.88
068-0480-049-0000	RESIDENTIAL	$ 15.32	$ 2.56	$ 17.88
068-0480-050-0000	RESIDENTIAL	$ 15.32	$ 2.56	$ 17.88
068-0480-051-0000	RESIDENTIAL	$ 15.32	$ 2.56	$ 17.88
068-0480-052-0000	RESIDENTIAL	$ 15.32	$ 2.56	$ 17.88
068-0480-053-0000	RESIDENTIAL	$ 15.32	$ 2.56	$ 17.88
068-0480-054-0000	RESIDENTIAL	$ 15.32	$ 2.56	$ 17.88
068-0480-055-0000	RESIDENTIAL	$ 15.32	$ 2.56	$ 17.88
068-0480-056-0000	RESIDENTIAL	$ 15.32	$ 2.56	$ 17.88
068-0480-057-0000	RESIDENTIAL	$ 15.32	$ 2.56	$ 17.88
068-0480-058-0000	RESIDENTIAL	$ 15.32	$ 2.56	$ 17.88
068-0480-059-0000	RESIDENTIAL	$ 15.32	$ 2.56	$ 17.88
068-0480-060-0000	RESIDENTIAL	$ 15.32	$ 2.56	$ 17.88
068-0480-061-0000	RESIDENTIAL	$ 15.32	$ 2.56	$ 17.88
068-0480-062-0000	RESIDENTIAL	$ 15.32	$ 2.56	$ 17.88
068-0480-063-0000	RESIDENTIAL	$ 15.32	$ 2.56	$ 17.88
068-0480-064-0000	RESIDENTIAL	$ 15.32	$ 2.56	$ 17.88
068-0480-065-0000	RESIDENTIAL	$ 15.32	$ 2.56	$ 17.88
068-0480-066-0000	RESIDENTIAL	$ 15.32	$ 2.56	$ 17.88
068-0480-067-0000	RESIDENTIAL	$ 15.32	$ 2.56	$ 17.88
068-0480-068-0000	RESIDENTIAL	$ 15.32	$ 2.56	$ 17.88
068-0480-069-0000	RESIDENTIAL	$ 15.32	$ 2.56	$ 17.88
068-0480-070-0000	RESIDENTIAL	$ 15.32	$ 2.56	$ 17.88
068-0480-071-0000	RESIDENTIAL	$ 15.32	$ 2.56	$ 17.88
068-0491-002-0000	RESIDENTIAL	$ 15.32	$ 2.56	$ 17.88

City of Rancho Cordova
Lighting District No. 2012-1
Fiscal Year 2021-22 Assessment Roll

APN	District Classification	Street Light Charge	Safety Light Charge	Total Assessment
068-0491-003-0000	RESIDENTIAL	$ 15.32	$ 2.56	$ 17.88
068-0491-004-0000	RESIDENTIAL	$ 15.32	$ 2.56	$ 17.88
068-0491-005-0000	RESIDENTIAL	$ 15.32	$ 2.56	$ 17.88
068-0491-006-0000	RESIDENTIAL	$ 15.32	$ 2.56	$ 17.88
068-0491-007-0000	RESIDENTIAL	$ 15.32	$ 2.56	$ 17.88
068-0491-008-0000	RESIDENTIAL	$ 15.32	$ 2.56	$ 17.88
068-0491-009-0000	RESIDENTIAL	$ 15.32	$ 2.56	$ 17.88
068-0491-010-0000	RESIDENTIAL	$ 15.32	$ 2.56	$ 17.88
068-0491-011-0000	RESIDENTIAL	$ 15.32	$ 2.56	$ 17.88
068-0491-012-0000	RESIDENTIAL	$ 15.32	$ 2.56	$ 17.88
068-0491-013-0000	RESIDENTIAL	$ 15.32	$ 2.56	$ 17.88
068-0492-001-0000	RESIDENTIAL	$ 15.32	$ 2.56	$ 17.88
068-0492-002-0000	RESIDENTIAL	$ 15.32	$ 2.56	$ 17.88
068-0492-003-0000	RESIDENTIAL	$ 15.32	$ 2.56	$ 17.88
068-0492-004-0000	RESIDENTIAL	$ 15.32	$ 2.56	$ 17.88
068-0492-005-0000	RESIDENTIAL	$ 15.32	$ 2.56	$ 17.88
068-0492-006-0000	RESIDENTIAL	$ 15.32	$ 2.56	$ 17.88
068-0492-007-0000	RESIDENTIAL	$ 15.32	$ 2.56	$ 17.88
068-0492-008-0000	RESIDENTIAL	$ 15.32	$ 2.56	$ 17.88
068-0492-009-0000	RESIDENTIAL	$ 15.32	$ 2.56	$ 17.88
068-0492-010-0000	RESIDENTIAL	$ 15.32	$ 2.56	$ 17.88
068-0492-011-0000	RESIDENTIAL	$ 15.32	$ 2.56	$ 17.88
068-0492-012-0000	RESIDENTIAL	$ 15.32	$ 2.56	$ 17.88
068-0492-013-0000	RESIDENTIAL	$ 15.32	$ 2.56	$ 17.88
068-0492-014-0000	RESIDENTIAL	$ 15.32	$ 2.56	$ 17.88
068-0492-015-0000	RESIDENTIAL	$ 15.32	$ 2.56	$ 17.88
068-0492-016-0000	RESIDENTIAL	$ 15.32	$ 2.56	$ 17.88
068-0492-017-0000	RESIDENTIAL	$ 15.32	$ 2.56	$ 17.88
068-0492-018-0000	RESIDENTIAL	$ 15.32	$ 2.56	$ 17.88
068-0492-019-0000	RESIDENTIAL	$ 15.32	$ 2.56	$ 17.88
068-0492-020-0000	RESIDENTIAL	$ 15.32	$ 2.56	$ 17.88
068-0492-021-0000	RESIDENTIAL	$ 15.32	$ 2.56	$ 17.88
068-0492-022-0000	RESIDENTIAL	$ 15.32	$ 2.56	$ 17.88
068-0492-023-0000	RESIDENTIAL	$ 15.32	$ 2.56	$ 17.88
068-0492-024-0000	RESIDENTIAL	$ 15.32	$ 2.56	$ 17.88
068-0492-025-0000	RESIDENTIAL	$ 15.32	$ 2.56	$ 17.88
068-0492-026-0000	RESIDENTIAL	$ 15.32	$ 2.56	$ 17.88
068-0492-027-0000	RESIDENTIAL	$ 15.32	$ 2.56	$ 17.88
068-0492-028-0000	RESIDENTIAL	$ 15.32	$ 2.56	$ 17.88
068-0493-001-0000	RESIDENTIAL	$ 15.32	$ 2.56	$ 17.88
068-0493-002-0000	RESIDENTIAL	$ 15.32	$ 2.56	$ 17.88
068-0493-003-0000	RESIDENTIAL	$ 15.32	$ 2.56	$ 17.88
068-0493-004-0000	RESIDENTIAL	$ 15.32	$ 2.56	$ 17.88
068-0493-005-0000	RESIDENTIAL	$ 15.32	$ 2.56	$ 17.88

City of Rancho Cordova
Lighting District No. 2012-1
Fiscal Year 2021-22 Assessment Roll

APN	District Classification	Street Light Charge	Safety Light Charge	Total Assessment
068-0493-006-0000	RESIDENTIAL	$ 15.32	$ 2.56	$ 17.88
068-0493-007-0000	RESIDENTIAL	$ 15.32	$ 2.56	$ 17.88
068-0493-008-0000	RESIDENTIAL	$ 15.32	$ 2.56	$ 17.88
068-0493-009-0000	RESIDENTIAL	$ 15.32	$ 2.56	$ 17.88
068-0493-010-0000	RESIDENTIAL	$ 15.32	$ 2.56	$ 17.88
068-0493-011-0000	RESIDENTIAL	$ 15.32	$ 2.56	$ 17.88
068-0493-012-0000	RESIDENTIAL	$ 15.32	$ 2.56	$ 17.88
068-0493-013-0000	RESIDENTIAL	$ 15.32	$ 2.56	$ 17.88
068-0493-014-0000	RESIDENTIAL	$ 15.32	$ 2.56	$ 17.88
068-0493-015-0000	RESIDENTIAL	$ 15.32	$ 2.56	$ 17.88
068-0493-016-0000	RESIDENTIAL	$ 15.32	$ 2.56	$ 17.88
068-0493-017-0000	RESIDENTIAL	$ 15.32	$ 2.56	$ 17.88
068-0493-018-0000	RESIDENTIAL	$ 15.32	$ 2.56	$ 17.88
068-0493-019-0000	RESIDENTIAL	$ 15.32	$ 2.56	$ 17.88
068-0493-020-0000	RESIDENTIAL	$ 15.32	$ 2.56	$ 17.88
068-0493-021-0000	RESIDENTIAL	$ 15.32	$ 2.56	$ 17.88
068-0493-022-0000	RESIDENTIAL	$ 15.32	$ 2.56	$ 17.88
068-0493-023-0000	RESIDENTIAL	$ 15.32	$ 2.56	$ 17.88
068-0493-024-0000	RESIDENTIAL	$ 15.32	$ 2.56	$ 17.88
068-0493-025-0000	RESIDENTIAL	$ 15.32	$ 2.56	$ 17.88
068-0493-026-0000	RESIDENTIAL	$ 15.32	$ 2.56	$ 17.88
068-0493-027-0000	RESIDENTIAL	$ 15.32	$ 2.56	$ 17.88
068-0493-028-0000	RESIDENTIAL	$ 15.32	$ 2.56	$ 17.88
068-0493-029-0000	RESIDENTIAL	$ 15.32	$ 2.56	$ 17.88
068-0493-030-0000	RESIDENTIAL	$ 15.32	$ 2.56	$ 17.88
068-0493-031-0000	RESIDENTIAL	$ 15.32	$ 2.56	$ 17.88
068-0493-032-0000	RESIDENTIAL	$ 15.32	$ 2.56	$ 17.88
068-0493-033-0000	RESIDENTIAL	$ 15.32	$ 2.56	$ 17.88
068-0493-034-0000	RESIDENTIAL	$ 15.32	$ 2.56	$ 17.88
068-0493-035-0000	RESIDENTIAL	$ 15.32	$ 2.56	$ 17.88
068-0493-036-0000	RESIDENTIAL	$ 15.32	$ 2.56	$ 17.88
068-0493-037-0000	RESIDENTIAL	$ 15.32	$ 2.56	$ 17.88
068-0493-038-0000	RESIDENTIAL	$ 15.32	$ 2.56	$ 17.88
068-0493-039-0000	RESIDENTIAL	$ 15.32	$ 2.56	$ 17.88
068-0493-040-0000	RESIDENTIAL	$ 15.32	$ 2.56	$ 17.88
068-0493-041-0000	RESIDENTIAL	$ 15.32	$ 2.56	$ 17.88
068-0500-001-0000	RESIDENTIAL	$ 15.32	$ 2.56	$ 17.88
068-0500-002-0000	RESIDENTIAL	$ 15.32	$ 2.56	$ 17.88
068-0500-003-0000	RESIDENTIAL	$ 15.32	$ 2.56	$ 17.88
068-0500-004-0000	RESIDENTIAL	$ 15.32	$ 2.56	$ 17.88
068-0500-005-0000	RESIDENTIAL	$ 15.32	$ 2.56	$ 17.88
068-0500-006-0000	RESIDENTIAL	$ 15.32	$ 2.56	$ 17.88
068-0500-007-0000	RESIDENTIAL	$ 15.32	$ 2.56	$ 17.88
068-0500-008-0000	RESIDENTIAL	$ 15.32	$ 2.56	$ 17.88

City of Rancho Cordova
Lighting District No. 2012-1
Fiscal Year 2021-22 Assessment Roll

APN	District Classification	Street Light Charge	Safety Light Charge	Total Assessment
068-0500-009-0000	RESIDENTIAL	$ 15.32	$ 2.56	$ 17.88
068-0500-010-0000	RESIDENTIAL	$ 15.32	$ 2.56	$ 17.88
068-0500-011-0000	RESIDENTIAL	$ 15.32	$ 2.56	$ 17.88
068-0500-012-0000	RESIDENTIAL	$ 15.32	$ 2.56	$ 17.88
068-0500-013-0000	RESIDENTIAL	$ 15.32	$ 2.56	$ 17.88
068-0500-014-0000	RESIDENTIAL	$ 15.32	$ 2.56	$ 17.88
068-0500-015-0000	RESIDENTIAL	$ 15.32	$ 2.56	$ 17.88
068-0500-016-0000	RESIDENTIAL	$ 15.32	$ 2.56	$ 17.88
068-0500-017-0000	RESIDENTIAL	$ 15.32	$ 2.56	$ 17.88
068-0500-018-0000	RESIDENTIAL	$ 15.32	$ 2.56	$ 17.88
068-0500-019-0000	RESIDENTIAL	$ 15.32	$ 2.56	$ 17.88
068-0500-020-0000	RESIDENTIAL	$ 15.32	$ 2.56	$ 17.88
068-0500-021-0000	RESIDENTIAL	$ 15.32	$ 2.56	$ 17.88
068-0500-022-0000	RESIDENTIAL	$ 15.32	$ 2.56	$ 17.88
068-0500-023-0000	RESIDENTIAL	$ 15.32	$ 2.56	$ 17.88
068-0500-024-0000	RESIDENTIAL	$ 15.32	$ 2.56	$ 17.88
068-0500-025-0000	RESIDENTIAL	$ 15.32	$ 2.56	$ 17.88
068-0500-026-0000	RESIDENTIAL	$ 15.32	$ 2.56	$ 17.88
068-0500-027-0000	RESIDENTIAL	$ 15.32	$ 2.56	$ 17.88
068-0500-028-0000	RESIDENTIAL	$ 15.32	$ 2.56	$ 17.88
068-0500-029-0000	RESIDENTIAL	$ 15.32	$ 2.56	$ 17.88
068-0500-030-0000	RESIDENTIAL	$ 15.32	$ 2.56	$ 17.88
068-0500-031-0000	RESIDENTIAL	$ 15.32	$ 2.56	$ 17.88
068-0500-032-0000	RESIDENTIAL	$ 15.32	$ 2.56	$ 17.88
068-0500-033-0000	RESIDENTIAL	$ 15.32	$ 2.56	$ 17.88
068-0500-034-0000	RESIDENTIAL	$ 15.32	$ 2.56	$ 17.88
068-0500-035-0000	RESIDENTIAL	$ 15.32	$ 2.56	$ 17.88
068-0500-036-0000	RESIDENTIAL	$ 15.32	$ 2.56	$ 17.88
068-0500-037-0000	RESIDENTIAL	$ 15.32	$ 2.56	$ 17.88
068-0500-039-0000	NONRES	$ 88.17	$ 2.56	$ 90.72
068-0500-040-0000	SAFETY LIGHTS ONLY	$ 0.00	$ 2.56	$ 2.56
068-0500-041-0000	SAFETY LIGHTS ONLY	$ 0.00	$ 2.56	$ 2.56
068-0500-042-0000	NONRES	$ 28.21	$ 2.56	$ 30.76
068-0500-043-0000	NONRES	$ 65.24	$ 2.56	$ 67.80
068-0511-001-0000	RESIDENTIAL	$ 15.32	$ 2.56	$ 17.88
068-0511-002-0000	RESIDENTIAL	$ 15.32	$ 2.56	$ 17.88
068-0511-003-0000	RESIDENTIAL	$ 15.32	$ 2.56	$ 17.88
068-0511-004-0000	RESIDENTIAL	$ 15.32	$ 2.56	$ 17.88
068-0511-005-0000	RESIDENTIAL	$ 15.32	$ 2.56	$ 17.88
068-0511-006-0000	RESIDENTIAL	$ 15.32	$ 2.56	$ 17.88
068-0511-007-0000	RESIDENTIAL	$ 15.32	$ 2.56	$ 17.88
068-0511-008-0000	RESIDENTIAL	$ 15.32	$ 2.56	$ 17.88
068-0511-009-0000	RESIDENTIAL	$ 15.32	$ 2.56	$ 17.88
068-0511-010-0000	RESIDENTIAL	$ 15.32	$ 2.56	$ 17.88

City of Rancho Cordova
Lighting District No. 2012-1
Fiscal Year 2021-22 Assessment Roll

APN	District Classification	Street Light Charge	Safety Light Charge	Total Assessment
068-0511-011-0000	RESIDENTIAL	$ 15.32	$ 2.56	$ 17.88
068-0511-012-0000	RESIDENTIAL	$ 15.32	$ 2.56	$ 17.88
068-0512-001-0000	NONRES	$ 51.64	$ 2.56	$ 54.20
068-0512-002-0000	NONRES	$ 7.56	$ 2.56	$ 10.12
068-0512-003-0000	RESIDENTIAL	$ 15.32	$ 2.56	$ 17.88
068-0512-004-0000	RESIDENTIAL	$ 15.32	$ 2.56	$ 17.88
068-0512-005-0000	RESIDENTIAL	$ 15.32	$ 2.56	$ 17.88
068-0512-006-0000	RESIDENTIAL	$ 15.32	$ 2.56	$ 17.88
068-0512-007-0000	NONRES	$ 8.82	$ 2.56	$ 11.38
068-0512-008-0000	NONRES	$ 36.02	$ 2.56	$ 38.58
068-0512-009-0000	RESIDENTIAL	$ 15.32	$ 2.56	$ 17.88
068-0512-010-0000	RESIDENTIAL	$ 15.32	$ 2.56	$ 17.88
068-0512-011-0000	RESIDENTIAL	$ 15.32	$ 2.56	$ 17.88
068-0512-012-0000	RESIDENTIAL	$ 15.32	$ 2.56	$ 17.88
068-0512-013-0000	RESIDENTIAL	$ 15.32	$ 2.56	$ 17.88
068-0512-014-0000	NONRES	$ 7.31	$ 2.56	$ 9.86
068-0512-015-0000	NONRES	$ 36.78	$ 2.56	$ 39.34
068-0512-016-0000	RESIDENTIAL	$ 15.32	$ 2.56	$ 17.88
068-0512-017-0000	NONRES	$ 34.76	$ 2.56	$ 37.32
068-0512-018-0000	NONRES	$ 7.31	$ 2.56	$ 9.86
068-0512-019-0000	RESIDENTIAL	$ 15.32	$ 2.56	$ 17.88
068-0512-020-0000	RESIDENTIAL	$ 15.32	$ 2.56	$ 17.88
068-0512-021-0000	RESIDENTIAL	$ 15.32	$ 2.56	$ 17.88
068-0512-022-0000	RESIDENTIAL	$ 15.32	$ 2.56	$ 17.88
068-0512-023-0000	RESIDENTIAL	$ 15.32	$ 2.56	$ 17.88
068-0512-024-0000	RESIDENTIAL	$ 15.32	$ 2.56	$ 17.88
068-0512-025-0000	RESIDENTIAL	$ 15.32	$ 2.56	$ 17.88
068-0512-026-0000	RESIDENTIAL	$ 15.32	$ 2.56	$ 17.88
068-0512-027-0000	RESIDENTIAL	$ 15.32	$ 2.56	$ 17.88
068-0512-028-0000	RESIDENTIAL	$ 15.32	$ 2.56	$ 17.88
068-0512-029-0000	RESIDENTIAL	$ 15.32	$ 2.56	$ 17.88
068-0512-030-0000	RESIDENTIAL	$ 15.32	$ 2.56	$ 17.88
068-0513-001-0000	NONRES	$ 39.55	$ 2.56	$ 42.10
068-0513-002-0000	NONRES	$ 7.81	$ 2.56	$ 10.36
068-0513-003-0000	RESIDENTIAL	$ 15.32	$ 2.56	$ 17.88
068-0513-004-0000	RESIDENTIAL	$ 15.32	$ 2.56	$ 17.88
068-0513-005-0000	RESIDENTIAL	$ 15.32	$ 2.56	$ 17.88
068-0513-006-0000	RESIDENTIAL	$ 15.32	$ 2.56	$ 17.88
068-0513-007-0000	RESIDENTIAL	$ 15.32	$ 2.56	$ 17.88
068-0513-008-0000	RESIDENTIAL	$ 15.32	$ 2.56	$ 17.88
068-0513-009-0000	RESIDENTIAL	$ 15.32	$ 2.56	$ 17.88
068-0513-010-0000	RESIDENTIAL	$ 15.32	$ 2.56	$ 17.88
068-0513-011-0000	RESIDENTIAL	$ 15.32	$ 2.56	$ 17.88
068-0513-012-0000	RESIDENTIAL	$ 15.32	$ 2.56	$ 17.88

City of Rancho Cordova
Lighting District No. 2012-1
Fiscal Year 2021-22 Assessment Roll

APN	District Classification	Street Light Charge	Safety Light Charge	Total Assessment
068-0513-013-0000	RESIDENTIAL	$ 15.32	$ 2.56	$ 17.88
068-0513-014-0000	RESIDENTIAL	$ 15.32	$ 2.56	$ 17.88
068-0513-015-0000	RESIDENTIAL	$ 15.32	$ 2.56	$ 17.88
068-0513-016-0000	RESIDENTIAL	$ 15.32	$ 2.56	$ 17.88
068-0513-017-0000	RESIDENTIAL	$ 15.32	$ 2.56	$ 17.88
068-0513-018-0000	RESIDENTIAL	$ 15.32	$ 2.56	$ 17.88
068-0513-019-0000	RESIDENTIAL	$ 15.32	$ 2.56	$ 17.88
068-0513-020-0000	NONRES	$ 9.57	$ 2.56	$ 12.12
068-0513-021-0000	NONRES	$ 43.58	$ 2.56	$ 46.14
068-0513-022-0000	NONRES	$ 41.31	$ 2.56	$ 43.86
068-0513-023-0000	NONRES	$ 7.31	$ 2.56	$ 9.86
068-0513-024-0000	NONRES	$ 8.06	$ 2.56	$ 10.62
068-0513-025-0000	NONRES	$ 7.31	$ 2.56	$ 9.86
068-0513-026-0000	NONRES	$ 7.31	$ 2.56	$ 9.86
068-0513-027-0000	NONRES	$ 9.57	$ 2.56	$ 12.12
068-0513-028-0000	NONRES	$ 9.57	$ 2.56	$ 12.12
068-0513-029-0000	NONRES	$ 7.31	$ 2.56	$ 9.86
068-0513-030-0000	NONRES	$ 7.31	$ 2.56	$ 9.86
068-0513-031-0000	NONRES	$ 9.57	$ 2.56	$ 12.12
068-0513-032-0000	NONRES	$ 9.57	$ 2.56	$ 12.12
068-0513-033-0000	NONRES	$ 7.31	$ 2.56	$ 9.86
068-0513-034-0000	NONRES	$ 7.31	$ 2.56	$ 9.86
068-0513-035-0000	NONRES	$ 9.57	$ 2.56	$ 12.12
068-0513-036-0000	NONRES	$ 7.05	$ 2.56	$ 9.60
068-0513-037-0000	NONRES	$ 7.56	$ 2.56	$ 10.12
068-0514-001-0000	NONRES	$ 10.08	$ 2.56	$ 12.64
068-0514-002-0000	NONRES	$ 36.53	$ 2.56	$ 39.08
068-0515-001-0000	NONRES	$ 36.78	$ 2.56	$ 39.34
068-0515-002-0000	NONRES	$ 9.57	$ 2.56	$ 12.12
068-0515-003-0000	NONRES	$ 9.57	$ 2.56	$ 12.12
068-0515-004-0000	NONRES	$ 9.57	$ 2.56	$ 12.12
068-0515-005-0000	NONRES	$ 9.57	$ 2.56	$ 12.12
068-0515-006-0000	NONRES	$ 9.57	$ 2.56	$ 12.12
068-0515-007-0000	NONRES	$ 9.57	$ 2.56	$ 12.12
068-0515-008-0000	NONRES	$ 40.05	$ 2.56	$ 42.60
068-0520-001-0000	NONRES	$ 34.01	$ 2.56	$ 36.56
068-0520-002-0000	NONRES	$ 9.57	$ 2.56	$ 12.12
068-0520-003-0000	NONRES	$ 7.31	$ 2.56	$ 9.86
068-0520-004-0000	NONRES	$ 9.57	$ 2.56	$ 12.12
068-0520-005-0000	NONRES	$ 7.31	$ 2.56	$ 9.86
068-0520-006-0000	NONRES	$ 9.57	$ 2.56	$ 12.12
068-0520-007-0000	NONRES	$ 9.57	$ 2.56	$ 12.12
068-0520-008-0000	NONRES	$ 7.31	$ 2.56	$ 9.86
068-0520-009-0000	NONRES	$ 9.57	$ 2.56	$ 12.12

City of Rancho Cordova
Lighting District No. 2012-1
Fiscal Year 2021-22 Assessment Roll

APN	District Classification	Street Light Charge	Safety Light Charge	Total Assessment
068-0520-010-0000	NONRES	$ 40.30	$ 2.56	$ 42.86
068-0520-011-0000	NONRES	$ 43.07	$ 2.56	$ 45.62
068-0520-012-0000	NONRES	$ 9.57	$ 2.56	$ 12.12
068-0520-013-0000	NONRES	$ 9.57	$ 2.56	$ 12.12
068-0520-014-0000	NONRES	$ 9.57	$ 2.56	$ 12.12
068-0520-015-0000	NONRES	$ 9.57	$ 2.56	$ 12.12
068-0520-016-0000	NONRES	$ 9.57	$ 2.56	$ 12.12
068-0520-017-0000	NONRES	$ 9.57	$ 2.56	$ 12.12
068-0520-018-0000	NONRES	$ 9.57	$ 2.56	$ 12.12
068-0520-019-0000	NONRES	$ 9.32	$ 2.56	$ 11.88
068-0520-020-0000	NONRES	$ 38.79	$ 2.56	$ 41.34
068-0520-021-0000	NONRES	$ 42.57	$ 2.56	$ 45.12
068-0520-022-0000	NONRES	$ 10.08	$ 2.56	$ 12.64
068-0520-023-0000	NONRES	$ 9.57	$ 2.56	$ 12.12
068-0520-024-0000	NONRES	$ 9.57	$ 2.56	$ 12.12
068-0520-025-0000	NONRES	$ 9.57	$ 2.56	$ 12.12
068-0520-026-0000	NONRES	$ 9.57	$ 2.56	$ 12.12
068-0520-027-0000	NONRES	$ 9.57	$ 2.56	$ 12.12
068-0520-028-0000	NONRES	$ 9.57	$ 2.56	$ 12.12
068-0520-029-0000	NONRES	$ 9.57	$ 2.56	$ 12.12
068-0520-030-0000	NONRES	$ 9.57	$ 2.56	$ 12.12
068-0520-031-0000	NONRES	$ 9.57	$ 2.56	$ 12.12
068-0520-032-0000	NONRES	$ 9.57	$ 2.56	$ 12.12
068-0520-033-0000	NONRES	$ 9.57	$ 2.56	$ 12.12
068-0520-034-0000	NONRES	$ 9.57	$ 2.56	$ 12.12
068-0520-035-0000	NONRES	$ 6.55	$ 2.56	$ 9.10
068-0520-036-0000	NONRES	$ 6.55	$ 2.56	$ 9.10
068-0520-037-0000	NONRES	$ 7.05	$ 2.56	$ 9.60
068-0520-038-0000	NONRES	$ 6.30	$ 2.56	$ 8.86
068-0520-039-0000	NONRES	$ 10.08	$ 2.56	$ 12.64
068-0520-040-0000	NONRES	$ 9.57	$ 2.56	$ 12.12
068-0520-041-0000	NONRES	$ 9.57	$ 2.56	$ 12.12
068-0520-042-0000	NONRES	$ 9.57	$ 2.56	$ 12.12
068-0520-043-0000	NONRES	$ 9.57	$ 2.56	$ 12.12
068-0520-044-0000	NONRES	$ 9.82	$ 2.56	$ 12.38
068-0520-045-0000	NONRES	$ 5.79	$ 2.56	$ 8.34
068-0520-046-0000	NONRES	$ 5.04	$ 2.56	$ 7.60
068-0520-047-0000	NONRES	$ 34.76	$ 2.56	$ 37.32
068-0520-048-0000	NONRES	$ 9.82	$ 2.56	$ 12.38
068-0520-049-0000	NONRES	$ 4.53	$ 2.56	$ 7.08
068-0520-050-0000	NONRES	$ 5.54	$ 2.56	$ 8.10
068-0520-051-0000	NONRES	$ 4.79	$ 2.56	$ 7.34
068-0520-052-0000	NONRES	$ 4.79	$ 2.56	$ 7.34
068-0520-053-0000	NONRES	$ 6.80	$ 2.56	$ 9.36

City of Rancho Cordova
Lighting District No. 2012-1
Fiscal Year 2021-22 Assessment Roll

APN	District Classification	Street Light Charge	Safety Light Charge	Total Assessment
068-0520-054-0000	NONRES	$ 5.54	$ 2.56	$ 8.10
068-0520-055-0000	NONRES	$ 8.31	$ 2.56	$ 10.86
068-0520-056-0000	NONRES	$ 45.34	$ 2.56	$ 47.90
068-0520-057-0000	NONRES	$ 9.57	$ 2.56	$ 12.12
068-0520-058-0000	NONRES	$ 33.75	$ 2.56	$ 36.30
068-0520-059-0000	NONRES	$ 36.02	$ 2.56	$ 38.58
068-0520-060-0000	NONRES	$ 7.05	$ 2.56	$ 9.60
068-0520-061-0000	RESIDENTIAL	$ 15.32	$ 2.56	$ 17.88
068-0520-062-0000	RESIDENTIAL	$ 15.32	$ 2.56	$ 17.88
068-0520-063-0000	RESIDENTIAL	$ 15.32	$ 2.56	$ 17.88
068-0520-064-0000	RESIDENTIAL	$ 15.32	$ 2.56	$ 17.88
068-0520-065-0000	RESIDENTIAL	$ 15.32	$ 2.56	$ 17.88
068-0520-066-0000	NONRES	$ 7.31	$ 2.56	$ 9.86
068-0520-067-0000	NONRES	$ 34.51	$ 2.56	$ 37.06
068-0530-020-0000	NONRES	$ 290.69	$ 2.56	$ 293.24
068-0530-021-0000	NONRES	$ 137.54	$ 2.56	$ 140.10
068-0530-025-0000	NONRES	$ 165.75	$ 2.56	$ 168.30
068-0540-001-0000	NONRES	$ 23.93	$ 2.56	$ 26.48
068-0540-002-0000	NONRES	$ 23.93	$ 2.56	$ 26.48
068-0540-003-0000	NONRES	$ 23.93	$ 2.56	$ 26.48
068-0540-004-0000	NONRES	$ 23.93	$ 2.56	$ 26.48
068-0540-005-0000	NONRES	$ 23.93	$ 2.56	$ 26.48
068-0540-009-0000	SAFETY LIGHTS ONLY	$ 0.00	$ 2.56	$ 2.56
068-0550-001-0000	NONRES	$ 6.55	$ 2.56	$ 9.10
068-0550-002-0001	NONRES	$ 3.27	$ 2.56	$ 5.82
068-0550-002-0002	NONRES	$ 3.27	$ 2.56	$ 5.82
068-0550-003-0000	NONRES	$ 6.55	$ 2.56	$ 9.10
068-0550-004-0000	NONRES	$ 6.55	$ 2.56	$ 9.10
068-0550-005-0001	NONRES	$ 3.27	$ 2.56	$ 5.82
068-0550-005-0002	NONRES	$ 3.27	$ 2.56	$ 5.82
068-0550-006-0000	NONRES	$ 6.55	$ 2.56	$ 9.10
068-0550-007-0000	NONRES	$ 6.55	$ 2.56	$ 9.10
068-0550-008-0001	NONRES	$ 3.27	$ 2.56	$ 5.82
068-0550-008-0002	NONRES	$ 3.27	$ 2.56	$ 5.82
068-0550-010-0001	NONRES	$ 3.27	$ 2.56	$ 5.82
068-0550-010-0002	NONRES	$ 3.27	$ 2.56	$ 5.82
068-0550-011-0000	NONRES	$ 6.55	$ 2.56	$ 9.10
068-0550-012-0001	NONRES	$ 3.27	$ 2.56	$ 5.82
068-0550-012-0002	NONRES	$ 3.27	$ 2.56	$ 5.82
068-0550-013-0000	NONRES	$ 6.55	$ 2.56	$ 9.10
068-0550-015-0001	NONRES	$ 3.27	$ 2.56	$ 5.82
068-0550-015-0002	NONRES	$ 3.27	$ 2.56	$ 5.82
068-0550-018-0000	NONRES	$ 13.10	$ 2.56	$ 15.66
068-0550-019-0000	NONRES	$ 6.55	$ 2.56	$ 9.10

City of Rancho Cordova
Lighting District No. 2012-1
Fiscal Year 2021-22 Assessment Roll

APN	District Classification	Street Light Charge	Safety Light Charge	Total Assessment
068-0590-001-0000	SAFETY LIGHTS ONLY	$ 0.00	$ 2.56	$ 2.56
068-0590-002-0000	SAFETY LIGHTS ONLY	$ 0.00	$ 2.56	$ 2.56
068-0590-003-0000	SAFETY LIGHTS ONLY	$ 0.00	$ 2.56	$ 2.56
068-0590-004-0000	SAFETY LIGHTS ONLY	$ 0.00	$ 2.56	$ 2.56
068-0590-005-0000	SAFETY LIGHTS ONLY	$ 0.00	$ 2.56	$ 2.56
068-0590-006-0000	SAFETY LIGHTS ONLY	$ 0.00	$ 2.56	$ 2.56
068-0590-009-0000	SAFETY LIGHTS ONLY	$ 0.00	$ 2.56	$ 2.56
068-0590-010-0000	SAFETY LIGHTS ONLY	$ 0.00	$ 2.56	$ 2.56
069-0040-080-0000	SAFETY LIGHTS ONLY	$ 0.00	$ 2.56	$ 2.56
069-0040-094-0000	SAFETY LIGHTS ONLY	$ 0.00	$ 2.56	$ 2.56
069-0040-095-0000	SAFETY LIGHTS ONLY	$ 0.00	$ 2.56	$ 2.56
069-0090-001-0000	NONRES	$ 78.09	$ 2.56	$ 80.64
069-0090-005-0000	SAFETY LIGHTS ONLY	$ 0.00	$ 2.56	$ 2.56
069-0090-016-0000	SAFETY LIGHTS ONLY	$ 0.00	$ 2.56	$ 2.56
069-0090-022-0000	SAFETY LIGHTS ONLY	$ 0.00	$ 2.56	$ 2.56
069-0090-026-0000	SAFETY LIGHTS ONLY	$ 0.00	$ 2.56	$ 2.56
069-0090-027-0000	SAFETY LIGHTS ONLY	$ 0.00	$ 2.56	$ 2.56
069-0090-028-0000	SAFETY LIGHTS ONLY	$ 0.00	$ 2.56	$ 2.56
069-0090-029-0000	SAFETY LIGHTS ONLY	$ 0.00	$ 2.56	$ 2.56
069-0090-031-0000	NONRES	$ 45.34	$ 2.56	$ 47.90
069-0090-032-0000	SAFETY LIGHTS ONLY	$ 0.00	$ 2.56	$ 2.56
069-0090-033-0000	SAFETY LIGHTS ONLY	$ 0.00	$ 2.56	$ 2.56
069-0090-035-0000	SAFETY LIGHTS ONLY	$ 0.00	$ 2.56	$ 2.56
069-0120-005-0000	SAFETY LIGHTS ONLY	$ 0.00	$ 2.56	$ 2.56
069-0120-006-0000	NONRES	$ 93.71	$ 2.56	$ 96.26
069-0120-007-0000	NONRES	$ 93.71	$ 2.56	$ 96.26
069-0120-008-0000	NONRES	$ 161.22	$ 2.56	$ 163.78
069-0120-009-0000	NONRES	$ 62.72	$ 2.56	$ 65.28
069-0120-010-0000	NONRES	$ 41.56	$ 2.56	$ 44.12
069-0130-003-0000	NONRES	$ 50.38	$ 2.56	$ 52.94
069-0130-004-0000	SAFETY LIGHTS ONLY	$ 0.00	$ 2.56	$ 2.56
069-0130-007-0000	SAFETY LIGHTS ONLY	$ 0.00	$ 2.56	$ 2.56
069-0130-008-0000	SAFETY LIGHTS ONLY	$ 0.00	$ 2.56	$ 2.56
069-0130-013-0000	SAFETY LIGHTS ONLY	$ 0.00	$ 2.56	$ 2.56
069-0130-014-0000	SAFETY LIGHTS ONLY	$ 0.00	$ 2.56	$ 2.56
069-0130-016-0000	NONRES	$ 79.35	$ 2.56	$ 81.90
069-0130-017-0000	SAFETY LIGHTS ONLY	$ 0.00	$ 2.56	$ 2.56
069-0130-018-0000	NONRES	$ 130.23	$ 2.56	$ 132.78
069-0130-019-0001	NONRES	$ 3.78	$ 2.56	$ 6.34
069-0130-019-0002	NONRES	$ 3.78	$ 2.56	$ 6.34
069-0130-019-0003	NONRES	$ 3.78	$ 2.56	$ 6.34
069-0130-019-0004	NONRES	$ 3.78	$ 2.56	$ 6.34
069-0130-019-0005	NONRES	$ 3.78	$ 2.56	$ 6.34
069-0130-019-0006	NONRES	$ 3.78	$ 2.56	$ 6.34

City of Rancho Cordova
Lighting District No. 2012-1
Fiscal Year 2021-22 Assessment Roll

APN	District Classification	Street Light Charge	Safety Light Charge	Total Assessment
069-0130-019-0007	NONRES	$ 3.78	$ 2.56	$ 6.34
069-0130-019-0008	NONRES	$ 3.78	$ 2.56	$ 6.34
069-0130-019-0009	NONRES	$ 3.78	$ 2.56	$ 6.34
069-0130-019-0010	NONRES	$ 3.78	$ 2.56	$ 6.34
069-0130-019-0011	NONRES	$ 3.78	$ 2.56	$ 6.34
069-0130-019-0012	NONRES	$ 3.78	$ 2.56	$ 6.34
069-0130-019-0015	NONRES	$ 3.78	$ 2.56	$ 6.34
069-0130-019-0016	NONRES	$ 3.78	$ 2.56	$ 6.34
069-0130-020-0000	NONRES	$ 11.34	$ 2.56	$ 13.90
069-0160-004-0000	NONRES	$ 51.89	$ 2.56	$ 54.44
069-0160-005-0000	NONRES	$ 45.85	$ 2.56	$ 48.40
069-0160-006-0000	NONRES	$ 41.31	$ 2.56	$ 43.86
069-0160-007-0000	NONRES	$ 38.04	$ 2.56	$ 40.60
069-0160-008-0000	NONRES	$ 35.27	$ 2.56	$ 37.82
069-0160-011-0000	SAFETY LIGHTS ONLY	$ 0.00	$ 2.56	$ 2.56
069-0160-012-0000	NONRES	$ 72.04	$ 2.56	$ 74.60
069-0160-014-0000	SAFETY LIGHTS ONLY	$ 0.00	$ 2.56	$ 2.56
069-0160-015-0000	NONRES	$ 128.47	$ 2.56	$ 131.02
069-0160-019-0000	NONRES	$ 61.97	$ 2.56	$ 64.52
069-0160-020-0000	NONRES	$ 29.47	$ 2.56	$ 32.02
069-0160-022-0000	NONRES	$ 168.77	$ 2.56	$ 171.32
069-0160-091-0000	NONRES	$ 99.25	$ 2.56	$ 101.80
072-0131-001-0000	RESIDENTIAL	$ 15.32	$ 2.56	$ 17.88
072-0131-002-0000	RESIDENTIAL	$ 15.32	$ 2.56	$ 17.88
072-0131-003-0000	RESIDENTIAL	$ 15.32	$ 2.56	$ 17.88
072-0131-004-0000	RESIDENTIAL	$ 15.32	$ 2.56	$ 17.88
072-0131-005-0000	RESIDENTIAL	$ 15.32	$ 2.56	$ 17.88
072-0131-006-0000	RESIDENTIAL	$ 15.32	$ 2.56	$ 17.88
072-0131-007-0000	RESIDENTIAL	$ 15.32	$ 2.56	$ 17.88
072-0131-008-0000	RESIDENTIAL	$ 15.32	$ 2.56	$ 17.88
072-0131-009-0000	RESIDENTIAL	$ 15.32	$ 2.56	$ 17.88
072-0131-010-0000	RESIDENTIAL	$ 15.32	$ 2.56	$ 17.88
072-0131-011-0000	RESIDENTIAL	$ 15.32	$ 2.56	$ 17.88
072-0131-012-0000	RESIDENTIAL	$ 15.32	$ 2.56	$ 17.88
072-0131-013-0000	RESIDENTIAL	$ 15.32	$ 2.56	$ 17.88
072-0131-014-0000	RESIDENTIAL	$ 15.32	$ 2.56	$ 17.88
072-0131-015-0000	RESIDENTIAL	$ 15.32	$ 2.56	$ 17.88
072-0131-016-0000	RESIDENTIAL	$ 15.32	$ 2.56	$ 17.88
072-0131-017-0000	RESIDENTIAL	$ 15.32	$ 2.56	$ 17.88
072-0131-018-0000	RESIDENTIAL	$ 15.32	$ 2.56	$ 17.88
072-0131-019-0000	RESIDENTIAL	$ 15.32	$ 2.56	$ 17.88
072-0131-020-0000	RESIDENTIAL	$ 15.32	$ 2.56	$ 17.88
072-0131-021-0000	RESIDENTIAL	$ 15.32	$ 2.56	$ 17.88
072-0132-002-0000	RESIDENTIAL	$ 15.32	$ 2.56	$ 17.88

City of Rancho Cordova
Lighting District No. 2012-1
Fiscal Year 2021-22 Assessment Roll

APN	District Classification	Street Light Charge	Safety Light Charge	Total Assessment
072-0132-003-0000	RESIDENTIAL	$ 15.32	$ 2.56	$ 17.88
072-0133-001-0000	RESIDENTIAL	$ 15.32	$ 2.56	$ 17.88
072-0133-002-0000	RESIDENTIAL	$ 15.32	$ 2.56	$ 17.88
072-0133-003-0000	RESIDENTIAL	$ 15.32	$ 2.56	$ 17.88
072-0133-004-0000	RESIDENTIAL	$ 15.32	$ 2.56	$ 17.88
072-0133-005-0000	RESIDENTIAL	$ 15.32	$ 2.56	$ 17.88
072-0133-006-0000	RESIDENTIAL	$ 15.32	$ 2.56	$ 17.88
072-0134-001-0000	RESIDENTIAL	$ 15.32	$ 2.56	$ 17.88
072-0134-002-0000	RESIDENTIAL	$ 15.32	$ 2.56	$ 17.88
072-0134-003-0000	RESIDENTIAL	$ 15.32	$ 2.56	$ 17.88
072-0134-004-0000	RESIDENTIAL	$ 15.32	$ 2.56	$ 17.88
072-0134-005-0000	RESIDENTIAL	$ 15.32	$ 2.56	$ 17.88
072-0134-006-0000	RESIDENTIAL	$ 15.32	$ 2.56	$ 17.88
072-0134-007-0000	RESIDENTIAL	$ 15.32	$ 2.56	$ 17.88
072-0134-008-0000	RESIDENTIAL	$ 15.32	$ 2.56	$ 17.88
072-0134-009-0000	RESIDENTIAL	$ 15.32	$ 2.56	$ 17.88
072-0134-010-0000	RESIDENTIAL	$ 15.32	$ 2.56	$ 17.88
072-0134-011-0000	RESIDENTIAL	$ 15.32	$ 2.56	$ 17.88
072-0134-012-0000	RESIDENTIAL	$ 15.32	$ 2.56	$ 17.88
072-0134-013-0000	RESIDENTIAL	$ 15.32	$ 2.56	$ 17.88
072-0134-014-0000	RESIDENTIAL	$ 15.32	$ 2.56	$ 17.88
072-0134-015-0000	RESIDENTIAL	$ 15.32	$ 2.56	$ 17.88
072-0134-016-0000	RESIDENTIAL	$ 15.32	$ 2.56	$ 17.88
072-0134-017-0000	RESIDENTIAL	$ 15.32	$ 2.56	$ 17.88
072-0134-018-0000	RESIDENTIAL	$ 15.32	$ 2.56	$ 17.88
072-0134-019-0000	RESIDENTIAL	$ 15.32	$ 2.56	$ 17.88
072-0134-020-0000	RESIDENTIAL	$ 15.32	$ 2.56	$ 17.88
072-0134-021-0000	RESIDENTIAL	$ 15.32	$ 2.56	$ 17.88
072-0134-022-0000	RESIDENTIAL	$ 15.32	$ 2.56	$ 17.88
072-0134-023-0000	RESIDENTIAL	$ 15.32	$ 2.56	$ 17.88
072-0134-024-0000	RESIDENTIAL	$ 15.32	$ 2.56	$ 17.88
072-0134-025-0000	RESIDENTIAL	$ 15.32	$ 2.56	$ 17.88
072-0134-026-0000	RESIDENTIAL	$ 15.32	$ 2.56	$ 17.88
072-0135-001-0000	RESIDENTIAL	$ 15.32	$ 2.56	$ 17.88
072-0135-002-0000	RESIDENTIAL	$ 15.32	$ 2.56	$ 17.88
072-0135-003-0000	RESIDENTIAL	$ 15.32	$ 2.56	$ 17.88
072-0135-004-0000	RESIDENTIAL	$ 15.32	$ 2.56	$ 17.88
072-0135-005-0000	RESIDENTIAL	$ 15.32	$ 2.56	$ 17.88
072-0135-006-0000	RESIDENTIAL	$ 15.32	$ 2.56	$ 17.88
072-0135-007-0000	RESIDENTIAL	$ 15.32	$ 2.56	$ 17.88
072-0140-004-0000	NONRES	$ 50.63	$ 2.56	$ 53.18
072-0140-009-0000	NONRES	$ 65.49	$ 2.56	$ 68.04
072-0140-010-0000	NONRES	$ 67.76	$ 2.56	$ 70.32
072-0140-011-0000	NONRES	$ 142.58	$ 2.56	$ 145.14

City of Rancho Cordova
Lighting District No. 2012-1
Fiscal Year 2021-22 Assessment Roll

APN	District Classification	Street Light Charge	Safety Light Charge	Total Assessment
072-0151-002-0000	NONRES	$ 51.39	$ 2.56	$ 53.94
072-0151-003-0000	RESIDENTIAL	$ 15.32	$ 2.56	$ 17.88
072-0151-004-0000	RESIDENTIAL	$ 15.32	$ 2.56	$ 17.88
072-0151-005-0000	RESIDENTIAL	$ 15.32	$ 2.56	$ 17.88
072-0151-006-0000	RESIDENTIAL	$ 15.32	$ 2.56	$ 17.88
072-0151-007-0000	RESIDENTIAL	$ 15.32	$ 2.56	$ 17.88
072-0151-008-0000	RESIDENTIAL	$ 15.32	$ 2.56	$ 17.88
072-0151-009-0000	RESIDENTIAL	$ 15.32	$ 2.56	$ 17.88
072-0151-010-0000	RESIDENTIAL	$ 15.32	$ 2.56	$ 17.88
072-0151-011-0000	RESIDENTIAL	$ 15.32	$ 2.56	$ 17.88
072-0151-012-0000	RESIDENTIAL	$ 15.32	$ 2.56	$ 17.88
072-0151-013-0000	RESIDENTIAL	$ 15.32	$ 2.56	$ 17.88
072-0151-014-0000	RESIDENTIAL	$ 15.32	$ 2.56	$ 17.88
072-0151-015-0000	RESIDENTIAL	$ 15.32	$ 2.56	$ 17.88
072-0151-016-0000	RESIDENTIAL	$ 15.32	$ 2.56	$ 17.88
072-0151-017-0000	RESIDENTIAL	$ 15.32	$ 2.56	$ 17.88
072-0151-018-0000	RESIDENTIAL	$ 15.32	$ 2.56	$ 17.88
072-0151-019-0000	RESIDENTIAL	$ 15.32	$ 2.56	$ 17.88
072-0151-020-0000	NONRES	$ 47.61	$ 2.56	$ 50.16
072-0151-021-0000	NONRES	$ 19.40	$ 2.56	$ 21.96
072-0151-022-0000	NONRES	$ 15.11	$ 2.56	$ 17.66
072-0151-023-0000	NONRES	$ 14.11	$ 2.56	$ 16.66
072-0151-024-0000	NONRES	$ 16.88	$ 2.56	$ 19.44
072-0151-025-0000	NONRES	$ 61.21	$ 2.56	$ 63.76
072-0151-029-0000	NONRES	$ 15.87	$ 2.56	$ 18.42
072-0151-030-0000	NONRES	$ 15.11	$ 2.56	$ 17.66
072-0151-031-0000	NONRES	$ 15.11	$ 2.56	$ 17.66
072-0151-032-0000	NONRES	$ 13.10	$ 2.56	$ 15.66
072-0151-033-0000	NONRES	$ 12.85	$ 2.56	$ 15.40
072-0151-034-0000	NONRES	$ 42.32	$ 2.56	$ 44.88
072-0151-035-0000	NONRES	$ 17.38	$ 2.56	$ 19.94
072-0151-036-0000	NONRES	$ 18.89	$ 2.56	$ 21.44
072-0151-037-0000	NONRES	$ 34.01	$ 2.56	$ 36.56
072-0151-038-0000	NONRES	$ 17.88	$ 2.56	$ 20.44
072-0151-039-0000	NONRES	$ 14.36	$ 2.56	$ 16.92
072-0152-001-0000	NONRES	$ 51.14	$ 2.56	$ 53.70
072-0152-002-0000	RESIDENTIAL	$ 15.32	$ 2.56	$ 17.88
072-0152-003-0000	RESIDENTIAL	$ 15.32	$ 2.56	$ 17.88
072-0152-004-0000	RESIDENTIAL	$ 15.32	$ 2.56	$ 17.88
072-0152-005-0000	RESIDENTIAL	$ 15.32	$ 2.56	$ 17.88
072-0152-006-0000	RESIDENTIAL	$ 15.32	$ 2.56	$ 17.88
072-0152-007-0000	RESIDENTIAL	$ 15.32	$ 2.56	$ 17.88
072-0152-008-0000	RESIDENTIAL	$ 15.32	$ 2.56	$ 17.88
072-0152-009-0000	RESIDENTIAL	$ 15.32	$ 2.56	$ 17.88

City of Rancho Cordova
Lighting District No. 2012-1
Fiscal Year 2021-22 Assessment Roll

APN	District Classification	Street Light Charge	Safety Light Charge	Total Assessment
072-0152-010-0000	RESIDENTIAL	$ 15.32	$ 2.56	$ 17.88
072-0152-011-0000	RESIDENTIAL	$ 15.32	$ 2.56	$ 17.88
072-0152-012-0000	RESIDENTIAL	$ 15.32	$ 2.56	$ 17.88
072-0152-013-0000	RESIDENTIAL	$ 15.32	$ 2.56	$ 17.88
072-0152-014-0000	RESIDENTIAL	$ 15.32	$ 2.56	$ 17.88
072-0152-015-0000	RESIDENTIAL	$ 15.32	$ 2.56	$ 17.88
072-0152-016-0000	RESIDENTIAL	$ 15.32	$ 2.56	$ 17.88
072-0152-017-0000	RESIDENTIAL	$ 15.32	$ 2.56	$ 17.88
072-0152-018-0000	RESIDENTIAL	$ 15.32	$ 2.56	$ 17.88
072-0152-019-0000	RESIDENTIAL	$ 15.32	$ 2.56	$ 17.88
072-0152-020-0000	RESIDENTIAL	$ 15.32	$ 2.56	$ 17.88
072-0152-021-0000	RESIDENTIAL	$ 15.32	$ 2.56	$ 17.88
072-0153-001-0000	RESIDENTIAL	$ 15.32	$ 2.56	$ 17.88
072-0153-002-0000	RESIDENTIAL	$ 15.32	$ 2.56	$ 17.88
072-0153-003-0000	RESIDENTIAL	$ 15.32	$ 2.56	$ 17.88
072-0153-004-0000	RESIDENTIAL	$ 15.32	$ 2.56	$ 17.88
072-0153-005-0000	RESIDENTIAL	$ 15.32	$ 2.56	$ 17.88
072-0153-006-0000	RESIDENTIAL	$ 15.32	$ 2.56	$ 17.88
072-0154-001-0000	RESIDENTIAL	$ 15.32	$ 2.56	$ 17.88
072-0154-002-0000	RESIDENTIAL	$ 15.32	$ 2.56	$ 17.88
072-0154-003-0000	RESIDENTIAL	$ 15.32	$ 2.56	$ 17.88
072-0154-004-0000	RESIDENTIAL	$ 15.32	$ 2.56	$ 17.88
072-0154-005-0000	RESIDENTIAL	$ 15.32	$ 2.56	$ 17.88
072-0154-006-0000	RESIDENTIAL	$ 15.32	$ 2.56	$ 17.88
072-0154-007-0000	RESIDENTIAL	$ 15.32	$ 2.56	$ 17.88
072-0154-008-0000	RESIDENTIAL	$ 15.32	$ 2.56	$ 17.88
072-0154-009-0000	RESIDENTIAL	$ 15.32	$ 2.56	$ 17.88
072-0154-010-0000	RESIDENTIAL	$ 15.32	$ 2.56	$ 17.88
072-0154-011-0000	RESIDENTIAL	$ 15.32	$ 2.56	$ 17.88
072-0154-012-0000	RESIDENTIAL	$ 15.32	$ 2.56	$ 17.88
072-0154-013-0000	RESIDENTIAL	$ 15.32	$ 2.56	$ 17.88
072-0155-001-0000	RESIDENTIAL	$ 15.32	$ 2.56	$ 17.88
072-0155-002-0000	RESIDENTIAL	$ 15.32	$ 2.56	$ 17.88
072-0155-003-0000	NONRES	$ 3.53	$ 2.56	$ 6.08
072-0161-001-0000	NONRES	$ 18.14	$ 2.56	$ 20.70
072-0161-002-0000	RESIDENTIAL	$ 15.32	$ 2.56	$ 17.88
072-0161-003-0000	RESIDENTIAL	$ 15.32	$ 2.56	$ 17.88
072-0161-004-0000	RESIDENTIAL	$ 15.32	$ 2.56	$ 17.88
072-0161-005-0000	RESIDENTIAL	$ 15.32	$ 2.56	$ 17.88
072-0161-006-0000	RESIDENTIAL	$ 15.32	$ 2.56	$ 17.88
072-0161-007-0000	RESIDENTIAL	$ 15.32	$ 2.56	$ 17.88
072-0161-008-0000	RESIDENTIAL	$ 15.32	$ 2.56	$ 17.88
072-0161-009-0000	RESIDENTIAL	$ 15.32	$ 2.56	$ 17.88
072-0161-010-0000	RESIDENTIAL	$ 15.32	$ 2.56	$ 17.88

City of Rancho Cordova
Lighting District No. 2012-1
Fiscal Year 2021-22 Assessment Roll

APN	District Classification	Street Light Charge	Safety Light Charge	Total Assessment
072-0161-011-0000	RESIDENTIAL	$ 15.32	$ 2.56	$ 17.88
072-0161-012-0000	RESIDENTIAL	$ 15.32	$ 2.56	$ 17.88
072-0161-013-0000	RESIDENTIAL	$ 15.32	$ 2.56	$ 17.88
072-0161-014-0000	RESIDENTIAL	$ 15.32	$ 2.56	$ 17.88
072-0161-015-0000	RESIDENTIAL	$ 15.32	$ 2.56	$ 17.88
072-0161-016-0000	RESIDENTIAL	$ 15.32	$ 2.56	$ 17.88
072-0161-017-0000	RESIDENTIAL	$ 15.32	$ 2.56	$ 17.88
072-0161-018-0000	RESIDENTIAL	$ 15.32	$ 2.56	$ 17.88
072-0162-001-0000	RESIDENTIAL	$ 15.32	$ 2.56	$ 17.88
072-0162-002-0000	RESIDENTIAL	$ 15.32	$ 2.56	$ 17.88
072-0162-003-0000	RESIDENTIAL	$ 15.32	$ 2.56	$ 17.88
072-0162-004-0000	RESIDENTIAL	$ 15.32	$ 2.56	$ 17.88
072-0162-005-0000	RESIDENTIAL	$ 15.32	$ 2.56	$ 17.88
072-0162-006-0000	RESIDENTIAL	$ 15.32	$ 2.56	$ 17.88
072-0162-007-0000	RESIDENTIAL	$ 15.32	$ 2.56	$ 17.88
072-0162-008-0000	RESIDENTIAL	$ 15.32	$ 2.56	$ 17.88
072-0162-009-0000	RESIDENTIAL	$ 15.32	$ 2.56	$ 17.88
072-0162-010-0000	RESIDENTIAL	$ 15.32	$ 2.56	$ 17.88
072-0162-011-0000	RESIDENTIAL	$ 15.32	$ 2.56	$ 17.88
072-0163-001-0000	RESIDENTIAL	$ 15.32	$ 2.56	$ 17.88
072-0163-002-0000	RESIDENTIAL	$ 15.32	$ 2.56	$ 17.88
072-0163-003-0000	RESIDENTIAL	$ 15.32	$ 2.56	$ 17.88
072-0163-004-0000	RESIDENTIAL	$ 15.32	$ 2.56	$ 17.88
072-0163-005-0000	RESIDENTIAL	$ 15.32	$ 2.56	$ 17.88
072-0163-006-0000	RESIDENTIAL	$ 15.32	$ 2.56	$ 17.88
072-0163-007-0000	RESIDENTIAL	$ 15.32	$ 2.56	$ 17.88
072-0163-008-0000	RESIDENTIAL	$ 15.32	$ 2.56	$ 17.88
072-0163-009-0000	RESIDENTIAL	$ 15.32	$ 2.56	$ 17.88
072-0163-010-0000	RESIDENTIAL	$ 15.32	$ 2.56	$ 17.88
072-0163-011-0000	RESIDENTIAL	$ 15.32	$ 2.56	$ 17.88
072-0163-012-0000	RESIDENTIAL	$ 15.32	$ 2.56	$ 17.88
072-0163-013-0000	RESIDENTIAL	$ 15.32	$ 2.56	$ 17.88
072-0163-014-0000	RESIDENTIAL	$ 15.32	$ 2.56	$ 17.88
072-0163-015-0000	RESIDENTIAL	$ 15.32	$ 2.56	$ 17.88
072-0164-001-0000	RESIDENTIAL	$ 15.32	$ 2.56	$ 17.88
072-0164-002-0000	RESIDENTIAL	$ 15.32	$ 2.56	$ 17.88
072-0164-003-0000	RESIDENTIAL	$ 15.32	$ 2.56	$ 17.88
072-0164-004-0000	RESIDENTIAL	$ 15.32	$ 2.56	$ 17.88
072-0164-005-0000	RESIDENTIAL	$ 15.32	$ 2.56	$ 17.88
072-0164-006-0000	RESIDENTIAL	$ 15.32	$ 2.56	$ 17.88
072-0164-007-0000	RESIDENTIAL	$ 15.32	$ 2.56	$ 17.88
072-0164-008-0000	RESIDENTIAL	$ 15.32	$ 2.56	$ 17.88
072-0164-009-0000	RESIDENTIAL	$ 15.32	$ 2.56	$ 17.88
072-0164-010-0000	RESIDENTIAL	$ 15.32	$ 2.56	$ 17.88

City of Rancho Cordova
Lighting District No. 2012-1
Fiscal Year 2021-22 Assessment Roll

APN	District Classification	Street Light Charge	Safety Light Charge	Total Assessment
072-0164-011-0000	RESIDENTIAL	$ 15.32	$ 2.56	$ 17.88
072-0164-012-0000	RESIDENTIAL	$ 15.32	$ 2.56	$ 17.88
072-0164-013-0000	RESIDENTIAL	$ 15.32	$ 2.56	$ 17.88
072-0164-014-0000	RESIDENTIAL	$ 15.32	$ 2.56	$ 17.88
072-0164-015-0000	RESIDENTIAL	$ 15.32	$ 2.56	$ 17.88
072-0164-016-0000	RESIDENTIAL	$ 15.32	$ 2.56	$ 17.88
072-0164-017-0000	RESIDENTIAL	$ 15.32	$ 2.56	$ 17.88
072-0165-001-0000	RESIDENTIAL	$ 15.32	$ 2.56	$ 17.88
072-0165-002-0000	RESIDENTIAL	$ 15.32	$ 2.56	$ 17.88
072-0165-003-0000	RESIDENTIAL	$ 15.32	$ 2.56	$ 17.88
072-0165-004-0000	RESIDENTIAL	$ 15.32	$ 2.56	$ 17.88
072-0165-005-0000	RESIDENTIAL	$ 15.32	$ 2.56	$ 17.88
072-0165-006-0000	RESIDENTIAL	$ 15.32	$ 2.56	$ 17.88
072-0165-007-0000	RESIDENTIAL	$ 15.32	$ 2.56	$ 17.88
072-0165-008-0000	RESIDENTIAL	$ 15.32	$ 2.56	$ 17.88
072-0165-009-0000	RESIDENTIAL	$ 15.32	$ 2.56	$ 17.88
072-0165-010-0000	RESIDENTIAL	$ 15.32	$ 2.56	$ 17.88
072-0165-011-0000	RESIDENTIAL	$ 15.32	$ 2.56	$ 17.88
072-0165-012-0000	RESIDENTIAL	$ 15.32	$ 2.56	$ 17.88
072-0165-013-0000	RESIDENTIAL	$ 15.32	$ 2.56	$ 17.88
072-0171-001-0000	RESIDENTIAL	$ 15.32	$ 2.56	$ 17.88
072-0171-002-0000	RESIDENTIAL	$ 15.32	$ 2.56	$ 17.88
072-0171-003-0000	RESIDENTIAL	$ 15.32	$ 2.56	$ 17.88
072-0171-004-0000	RESIDENTIAL	$ 15.32	$ 2.56	$ 17.88
072-0171-005-0000	RESIDENTIAL	$ 15.32	$ 2.56	$ 17.88
072-0171-006-0000	RESIDENTIAL	$ 15.32	$ 2.56	$ 17.88
072-0171-007-0000	RESIDENTIAL	$ 15.32	$ 2.56	$ 17.88
072-0171-008-0000	RESIDENTIAL	$ 15.32	$ 2.56	$ 17.88
072-0171-009-0000	RESIDENTIAL	$ 15.32	$ 2.56	$ 17.88
072-0171-010-0000	RESIDENTIAL	$ 15.32	$ 2.56	$ 17.88
072-0171-011-0000	RESIDENTIAL	$ 15.32	$ 2.56	$ 17.88
072-0171-012-0000	RESIDENTIAL	$ 15.32	$ 2.56	$ 17.88
072-0172-001-0000	RESIDENTIAL	$ 15.32	$ 2.56	$ 17.88
072-0172-002-0000	RESIDENTIAL	$ 15.32	$ 2.56	$ 17.88
072-0172-003-0000	RESIDENTIAL	$ 15.32	$ 2.56	$ 17.88
072-0172-004-0000	RESIDENTIAL	$ 15.32	$ 2.56	$ 17.88
072-0172-005-0000	RESIDENTIAL	$ 15.32	$ 2.56	$ 17.88
072-0172-006-0000	RESIDENTIAL	$ 15.32	$ 2.56	$ 17.88
072-0172-007-0000	RESIDENTIAL	$ 15.32	$ 2.56	$ 17.88
072-0172-008-0000	RESIDENTIAL	$ 15.32	$ 2.56	$ 17.88
072-0172-009-0000	RESIDENTIAL	$ 15.32	$ 2.56	$ 17.88
072-0172-010-0000	RESIDENTIAL	$ 15.32	$ 2.56	$ 17.88
072-0172-011-0000	RESIDENTIAL	$ 15.32	$ 2.56	$ 17.88
072-0172-012-0000	RESIDENTIAL	$ 15.32	$ 2.56	$ 17.88

City of Rancho Cordova
Lighting District No. 2012-1
Fiscal Year 2021-22 Assessment Roll

APN	District Classification	Street Light Charge	Safety Light Charge	Total Assessment
072-0172-013-0000	RESIDENTIAL	$ 15.32	$ 2.56	$ 17.88
072-0172-014-0000	RESIDENTIAL	$ 15.32	$ 2.56	$ 17.88
072-0172-015-0000	RESIDENTIAL	$ 15.32	$ 2.56	$ 17.88
072-0172-016-0000	RESIDENTIAL	$ 15.32	$ 2.56	$ 17.88
072-0172-017-0000	RESIDENTIAL	$ 15.32	$ 2.56	$ 17.88
072-0172-018-0000	RESIDENTIAL	$ 15.32	$ 2.56	$ 17.88
072-0172-019-0000	RESIDENTIAL	$ 15.32	$ 2.56	$ 17.88
072-0172-020-0000	RESIDENTIAL	$ 15.32	$ 2.56	$ 17.88
072-0172-021-0000	RESIDENTIAL	$ 15.32	$ 2.56	$ 17.88
072-0172-022-0000	RESIDENTIAL	$ 15.32	$ 2.56	$ 17.88
072-0172-023-0000	RESIDENTIAL	$ 15.32	$ 2.56	$ 17.88
072-0172-024-0000	RESIDENTIAL	$ 15.32	$ 2.56	$ 17.88
072-0172-025-0000	RESIDENTIAL	$ 15.32	$ 2.56	$ 17.88
072-0172-026-0000	RESIDENTIAL	$ 15.32	$ 2.56	$ 17.88
072-0172-027-0000	RESIDENTIAL	$ 15.32	$ 2.56	$ 17.88
072-0172-028-0000	RESIDENTIAL	$ 15.32	$ 2.56	$ 17.88
072-0172-029-0000	RESIDENTIAL	$ 15.32	$ 2.56	$ 17.88
072-0172-030-0000	RESIDENTIAL	$ 15.32	$ 2.56	$ 17.88
072-0172-031-0000	RESIDENTIAL	$ 15.32	$ 2.56	$ 17.88
072-0173-001-0000	RESIDENTIAL	$ 15.32	$ 2.56	$ 17.88
072-0173-002-0000	RESIDENTIAL	$ 15.32	$ 2.56	$ 17.88
072-0173-003-0000	RESIDENTIAL	$ 15.32	$ 2.56	$ 17.88
072-0173-004-0000	RESIDENTIAL	$ 15.32	$ 2.56	$ 17.88
072-0173-005-0000	RESIDENTIAL	$ 15.32	$ 2.56	$ 17.88
072-0173-006-0000	RESIDENTIAL	$ 15.32	$ 2.56	$ 17.88
072-0173-007-0000	RESIDENTIAL	$ 15.32	$ 2.56	$ 17.88
072-0173-008-0000	RESIDENTIAL	$ 15.32	$ 2.56	$ 17.88
072-0173-009-0000	RESIDENTIAL	$ 15.32	$ 2.56	$ 17.88
072-0173-010-0000	RESIDENTIAL	$ 15.32	$ 2.56	$ 17.88
072-0173-011-0000	RESIDENTIAL	$ 15.32	$ 2.56	$ 17.88
072-0174-001-0000	RESIDENTIAL	$ 15.32	$ 2.56	$ 17.88
072-0174-002-0000	RESIDENTIAL	$ 15.32	$ 2.56	$ 17.88
072-0174-003-0000	RESIDENTIAL	$ 15.32	$ 2.56	$ 17.88
072-0174-004-0000	RESIDENTIAL	$ 15.32	$ 2.56	$ 17.88
072-0174-005-0000	RESIDENTIAL	$ 15.32	$ 2.56	$ 17.88
072-0174-006-0000	RESIDENTIAL	$ 15.32	$ 2.56	$ 17.88
072-0174-007-0000	RESIDENTIAL	$ 15.32	$ 2.56	$ 17.88
072-0174-008-0000	RESIDENTIAL	$ 15.32	$ 2.56	$ 17.88
072-0174-009-0000	RESIDENTIAL	$ 15.32	$ 2.56	$ 17.88
072-0174-010-0000	RESIDENTIAL	$ 15.32	$ 2.56	$ 17.88
072-0174-011-0000	RESIDENTIAL	$ 15.32	$ 2.56	$ 17.88
072-0174-012-0000	RESIDENTIAL	$ 15.32	$ 2.56	$ 17.88
072-0174-013-0000	RESIDENTIAL	$ 15.32	$ 2.56	$ 17.88
072-0174-014-0000	RESIDENTIAL	$ 15.32	$ 2.56	$ 17.88

City of Rancho Cordova
Lighting District No. 2012-1
Fiscal Year 2021-22 Assessment Roll

APN	District Classification	Street Light Charge	Safety Light Charge	Total Assessment
072-0175-001-0000	RESIDENTIAL	$ 15.32	$ 2.56	$ 17.88
072-0175-002-0000	RESIDENTIAL	$ 15.32	$ 2.56	$ 17.88
072-0175-003-0000	RESIDENTIAL	$ 15.32	$ 2.56	$ 17.88
072-0175-004-0000	RESIDENTIAL	$ 15.32	$ 2.56	$ 17.88
072-0175-007-0000	RESIDENTIAL	$ 15.32	$ 2.56	$ 17.88
072-0175-008-0000	RESIDENTIAL	$ 15.32	$ 2.56	$ 17.88
072-0175-009-0000	RESIDENTIAL	$ 15.32	$ 2.56	$ 17.88
072-0175-013-0000	RESIDENTIAL	$ 15.32	$ 2.56	$ 17.88
072-0181-001-0000	RESIDENTIAL	$ 15.32	$ 2.56	$ 17.88
072-0181-002-0000	RESIDENTIAL	$ 15.32	$ 2.56	$ 17.88
072-0181-003-0000	RESIDENTIAL	$ 15.32	$ 2.56	$ 17.88
072-0181-004-0000	RESIDENTIAL	$ 15.32	$ 2.56	$ 17.88
072-0181-005-0000	RESIDENTIAL	$ 15.32	$ 2.56	$ 17.88
072-0181-006-0000	RESIDENTIAL	$ 15.32	$ 2.56	$ 17.88
072-0181-007-0000	RESIDENTIAL	$ 15.32	$ 2.56	$ 17.88
072-0181-008-0000	RESIDENTIAL	$ 15.32	$ 2.56	$ 17.88
072-0181-009-0000	RESIDENTIAL	$ 15.32	$ 2.56	$ 17.88
072-0181-010-0000	RESIDENTIAL	$ 15.32	$ 2.56	$ 17.88
072-0181-011-0000	RESIDENTIAL	$ 15.32	$ 2.56	$ 17.88
072-0181-012-0000	RESIDENTIAL	$ 15.32	$ 2.56	$ 17.88
072-0181-013-0000	RESIDENTIAL	$ 15.32	$ 2.56	$ 17.88
072-0181-014-0000	RESIDENTIAL	$ 15.32	$ 2.56	$ 17.88
072-0181-015-0000	RESIDENTIAL	$ 15.32	$ 2.56	$ 17.88
072-0181-016-0000	RESIDENTIAL	$ 15.32	$ 2.56	$ 17.88
072-0181-017-0000	RESIDENTIAL	$ 15.32	$ 2.56	$ 17.88
072-0181-018-0000	RESIDENTIAL	$ 15.32	$ 2.56	$ 17.88
072-0181-019-0000	RESIDENTIAL	$ 15.32	$ 2.56	$ 17.88
072-0181-020-0000	RESIDENTIAL	$ 15.32	$ 2.56	$ 17.88
072-0182-001-0000	RESIDENTIAL	$ 15.32	$ 2.56	$ 17.88
072-0182-002-0000	RESIDENTIAL	$ 15.32	$ 2.56	$ 17.88
072-0182-003-0000	RESIDENTIAL	$ 15.32	$ 2.56	$ 17.88
072-0182-004-0000	RESIDENTIAL	$ 15.32	$ 2.56	$ 17.88
072-0182-005-0000	RESIDENTIAL	$ 15.32	$ 2.56	$ 17.88
072-0182-006-0000	RESIDENTIAL	$ 15.32	$ 2.56	$ 17.88
072-0182-007-0000	RESIDENTIAL	$ 15.32	$ 2.56	$ 17.88
072-0182-008-0000	RESIDENTIAL	$ 15.32	$ 2.56	$ 17.88
072-0182-009-0000	RESIDENTIAL	$ 15.32	$ 2.56	$ 17.88
072-0182-010-0000	RESIDENTIAL	$ 15.32	$ 2.56	$ 17.88
072-0182-011-0000	RESIDENTIAL	$ 15.32	$ 2.56	$ 17.88
072-0182-012-0000	RESIDENTIAL	$ 15.32	$ 2.56	$ 17.88
072-0182-013-0000	RESIDENTIAL	$ 15.32	$ 2.56	$ 17.88
072-0182-014-0000	RESIDENTIAL	$ 15.32	$ 2.56	$ 17.88
072-0182-015-0000	RESIDENTIAL	$ 15.32	$ 2.56	$ 17.88
072-0182-016-0000	RESIDENTIAL	$ 15.32	$ 2.56	$ 17.88

City of Rancho Cordova
Lighting District No. 2012-1
Fiscal Year 2021-22 Assessment Roll

APN	District Classification	Street Light Charge	Safety Light Charge	Total Assessment
072-0182-017-0000	RESIDENTIAL	$ 15.32	$ 2.56	$ 17.88
072-0182-018-0000	RESIDENTIAL	$ 15.32	$ 2.56	$ 17.88
072-0183-001-0000	RESIDENTIAL	$ 15.32	$ 2.56	$ 17.88
072-0183-002-0000	RESIDENTIAL	$ 15.32	$ 2.56	$ 17.88
072-0183-003-0000	RESIDENTIAL	$ 15.32	$ 2.56	$ 17.88
072-0183-004-0000	RESIDENTIAL	$ 15.32	$ 2.56	$ 17.88
072-0183-005-0000	RESIDENTIAL	$ 15.32	$ 2.56	$ 17.88
072-0183-008-0000	NONRES	$ 335.53	$ 2.56	$ 338.08
072-0183-011-0000	RESIDENTIAL	$ 15.32	$ 2.56	$ 17.88
072-0183-012-0000	RESIDENTIAL	$ 15.32	$ 2.56	$ 17.88
072-0183-013-0000	RESIDENTIAL	$ 15.32	$ 2.56	$ 17.88
072-0183-014-0000	RESIDENTIAL	$ 15.32	$ 2.56	$ 17.88
072-0191-001-0000	RESIDENTIAL	$ 15.32	$ 2.56	$ 17.88
072-0191-002-0000	RESIDENTIAL	$ 15.32	$ 2.56	$ 17.88
072-0191-003-0000	RESIDENTIAL	$ 15.32	$ 2.56	$ 17.88
072-0191-004-0000	RESIDENTIAL	$ 15.32	$ 2.56	$ 17.88
072-0191-005-0000	RESIDENTIAL	$ 15.32	$ 2.56	$ 17.88
072-0191-006-0000	RESIDENTIAL	$ 15.32	$ 2.56	$ 17.88
072-0191-007-0000	RESIDENTIAL	$ 15.32	$ 2.56	$ 17.88
072-0191-008-0000	RESIDENTIAL	$ 15.32	$ 2.56	$ 17.88
072-0191-009-0000	RESIDENTIAL	$ 15.32	$ 2.56	$ 17.88
072-0191-010-0000	RESIDENTIAL	$ 15.32	$ 2.56	$ 17.88
072-0191-011-0000	RESIDENTIAL	$ 15.32	$ 2.56	$ 17.88
072-0191-012-0000	RESIDENTIAL	$ 15.32	$ 2.56	$ 17.88
072-0191-013-0000	RESIDENTIAL	$ 15.32	$ 2.56	$ 17.88
072-0191-014-0000	RESIDENTIAL	$ 15.32	$ 2.56	$ 17.88
072-0191-015-0000	RESIDENTIAL	$ 15.32	$ 2.56	$ 17.88
072-0191-016-0000	RESIDENTIAL	$ 15.32	$ 2.56	$ 17.88
072-0191-017-0000	RESIDENTIAL	$ 15.32	$ 2.56	$ 17.88
072-0191-018-0000	RESIDENTIAL	$ 15.32	$ 2.56	$ 17.88
072-0191-019-0000	RESIDENTIAL	$ 15.32	$ 2.56	$ 17.88
072-0192-001-0000	RESIDENTIAL	$ 15.32	$ 2.56	$ 17.88
072-0192-002-0000	RESIDENTIAL	$ 15.32	$ 2.56	$ 17.88
072-0192-003-0000	RESIDENTIAL	$ 15.32	$ 2.56	$ 17.88
072-0192-004-0000	RESIDENTIAL	$ 15.32	$ 2.56	$ 17.88
072-0192-005-0000	RESIDENTIAL	$ 15.32	$ 2.56	$ 17.88
072-0192-006-0000	RESIDENTIAL	$ 15.32	$ 2.56	$ 17.88
072-0192-007-0000	RESIDENTIAL	$ 15.32	$ 2.56	$ 17.88
072-0192-008-0000	RESIDENTIAL	$ 15.32	$ 2.56	$ 17.88
072-0192-009-0000	RESIDENTIAL	$ 15.32	$ 2.56	$ 17.88
072-0192-010-0000	RESIDENTIAL	$ 15.32	$ 2.56	$ 17.88
072-0192-011-0000	RESIDENTIAL	$ 15.32	$ 2.56	$ 17.88
072-0192-012-0000	RESIDENTIAL	$ 15.32	$ 2.56	$ 17.88
072-0192-013-0000	NONRES	$ 116.38	$ 2.56	$ 118.94

City of Rancho Cordova
Lighting District No. 2012-1
Fiscal Year 2021-22 Assessment Roll

APN	District Classification	Street Light Charge	Safety Light Charge	Total Assessment
072-0192-014-0000	RESIDENTIAL	$ 15.32	$ 2.56	$ 17.88
072-0192-015-0000	RESIDENTIAL	$ 15.32	$ 2.56	$ 17.88
072-0192-016-0000	RESIDENTIAL	$ 15.32	$ 2.56	$ 17.88
072-0192-017-0000	RESIDENTIAL	$ 15.32	$ 2.56	$ 17.88
072-0192-018-0000	RESIDENTIAL	$ 15.32	$ 2.56	$ 17.88
072-0192-019-0000	NONRES	$ 9.07	$ 2.56	$ 11.62
072-0192-020-0000	RESIDENTIAL	$ 15.32	$ 2.56	$ 17.88
072-0192-021-0000	RESIDENTIAL	$ 15.32	$ 2.56	$ 17.88
072-0192-022-0000	RESIDENTIAL	$ 15.32	$ 2.56	$ 17.88
072-0192-023-0000	RESIDENTIAL	$ 15.32	$ 2.56	$ 17.88
072-0192-024-0000	RESIDENTIAL	$ 15.32	$ 2.56	$ 17.88
072-0192-025-0000	RESIDENTIAL	$ 15.32	$ 2.56	$ 17.88
072-0192-026-0000	RESIDENTIAL	$ 15.32	$ 2.56	$ 17.88
072-0192-027-0000	RESIDENTIAL	$ 15.32	$ 2.56	$ 17.88
072-0192-028-0000	RESIDENTIAL	$ 15.32	$ 2.56	$ 17.88
072-0192-029-0000	RESIDENTIAL	$ 15.32	$ 2.56	$ 17.88
072-0192-030-0000	RESIDENTIAL	$ 15.32	$ 2.56	$ 17.88
072-0193-001-0000	RESIDENTIAL	$ 15.32	$ 2.56	$ 17.88
072-0193-002-0000	RESIDENTIAL	$ 15.32	$ 2.56	$ 17.88
072-0193-003-0000	RESIDENTIAL	$ 15.32	$ 2.56	$ 17.88
072-0193-004-0000	RESIDENTIAL	$ 15.32	$ 2.56	$ 17.88
072-0193-005-0000	RESIDENTIAL	$ 15.32	$ 2.56	$ 17.88
072-0193-006-0000	RESIDENTIAL	$ 15.32	$ 2.56	$ 17.88
072-0193-007-0000	RESIDENTIAL	$ 15.32	$ 2.56	$ 17.88
072-0193-008-0000	RESIDENTIAL	$ 15.32	$ 2.56	$ 17.88
072-0193-009-0000	RESIDENTIAL	$ 15.32	$ 2.56	$ 17.88
072-0201-001-0000	RESIDENTIAL	$ 15.32	$ 2.56	$ 17.88
072-0201-002-0000	RESIDENTIAL	$ 15.32	$ 2.56	$ 17.88
072-0201-003-0000	RESIDENTIAL	$ 15.32	$ 2.56	$ 17.88
072-0201-004-0000	RESIDENTIAL	$ 15.32	$ 2.56	$ 17.88
072-0201-005-0000	RESIDENTIAL	$ 15.32	$ 2.56	$ 17.88
072-0201-006-0000	RESIDENTIAL	$ 15.32	$ 2.56	$ 17.88
072-0201-007-0000	RESIDENTIAL	$ 15.32	$ 2.56	$ 17.88
072-0201-008-0000	RESIDENTIAL	$ 15.32	$ 2.56	$ 17.88
072-0201-009-0000	RESIDENTIAL	$ 15.32	$ 2.56	$ 17.88
072-0201-010-0000	RESIDENTIAL	$ 15.32	$ 2.56	$ 17.88
072-0201-011-0000	RESIDENTIAL	$ 15.32	$ 2.56	$ 17.88
072-0201-012-0000	RESIDENTIAL	$ 15.32	$ 2.56	$ 17.88
072-0201-013-0000	RESIDENTIAL	$ 15.32	$ 2.56	$ 17.88
072-0202-002-0000	RESIDENTIAL	$ 15.32	$ 2.56	$ 17.88
072-0202-003-0000	RESIDENTIAL	$ 15.32	$ 2.56	$ 17.88
072-0202-004-0000	RESIDENTIAL	$ 15.32	$ 2.56	$ 17.88
072-0202-005-0000	RESIDENTIAL	$ 15.32	$ 2.56	$ 17.88
072-0202-013-0000	RESIDENTIAL	$ 15.32	$ 2.56	$ 17.88

City of Rancho Cordova
Lighting District No. 2012-1
Fiscal Year 2021-22 Assessment Roll

APN	District Classification	Street Light Charge	Safety Light Charge	Total Assessment
072-0202-014-0000	RESIDENTIAL	$ 15.32	$ 2.56	$ 17.88
072-0202-015-0000	RESIDENTIAL	$ 15.32	$ 2.56	$ 17.88
072-0202-016-0000	RESIDENTIAL	$ 15.32	$ 2.56	$ 17.88
072-0202-017-0000	RESIDENTIAL	$ 15.32	$ 2.56	$ 17.88
072-0202-018-0000	RESIDENTIAL	$ 15.32	$ 2.56	$ 17.88
072-0202-019-0000	RESIDENTIAL	$ 15.32	$ 2.56	$ 17.88
072-0202-020-0000	RESIDENTIAL	$ 15.32	$ 2.56	$ 17.88
072-0202-021-0000	RESIDENTIAL	$ 15.32	$ 2.56	$ 17.88
072-0202-023-0000	RESIDENTIAL	$ 15.32	$ 2.56	$ 17.88
072-0202-025-0000	SAFETY LIGHTS ONLY	$ 0.00	$ 2.56	$ 2.56
072-0202-026-0000	SAFETY LIGHTS ONLY	$ 0.00	$ 2.56	$ 2.56
072-0202-027-0000	SAFETY LIGHTS ONLY	$ 0.00	$ 2.56	$ 2.56
072-0202-028-0000	SAFETY LIGHTS ONLY	$ 0.00	$ 2.56	$ 2.56
072-0202-035-0000	NONRES	$ 81.87	$ 2.56	$ 84.42
072-0202-036-0000	RESIDENTIAL	$ 15.32	$ 2.56	$ 17.88
072-0202-037-0000	RESIDENTIAL	$ 15.32	$ 2.56	$ 17.88
072-0202-041-0000	RESIDENTIAL	$ 15.32	$ 2.56	$ 17.88
072-0202-046-0000	RESIDENTIAL	$ 15.32	$ 2.56	$ 17.88
072-0202-047-0000	RESIDENTIAL	$ 15.32	$ 2.56	$ 17.88
072-0202-048-0000	RESIDENTIAL	$ 15.32	$ 2.56	$ 17.88
072-0202-049-0000	RESIDENTIAL	$ 15.32	$ 2.56	$ 17.88
072-0202-050-0000	RESIDENTIAL	$ 15.32	$ 2.56	$ 17.88
072-0210-038-0000	NONRES	$ 95.72	$ 2.56	$ 98.28
072-0210-047-0000	NONRES	$ 113.36	$ 2.56	$ 115.92
072-0210-048-0000	NONRES	$ 14.11	$ 2.56	$ 16.66
072-0210-050-0000	NONRES	$ 86.15	$ 2.56	$ 88.70
072-0210-051-0000	NONRES	$ 47.61	$ 2.56	$ 50.16
072-0210-053-0000	NONRES	$ 132.25	$ 2.56	$ 134.80
072-0210-078-0000	NONRES	$ 98.24	$ 2.56	$ 100.80
072-0210-096-0000	SAFETY LIGHTS ONLY	$ 0.00	$ 2.56	$ 2.56
072-0210-098-0000	NONRES	$ 30.73	$ 2.56	$ 33.28
072-0210-099-0000	NONRES	$ 51.39	$ 2.56	$ 53.94
072-0210-101-0000	SAFETY LIGHTS ONLY	$ 0.00	$ 2.56	$ 2.56
072-0210-102-0000	NONRES	$ 52.65	$ 2.56	$ 55.20
072-0210-105-0000	NONRES	$ 90.68	$ 2.56	$ 93.24
072-0221-001-0000	SAFETY LIGHTS ONLY	$ 0.00	$ 2.56	$ 2.56
072-0221-002-0000	NONRES	$ 77.08	$ 2.56	$ 79.64
072-0221-003-0000	NONRES	$ 34.76	$ 2.56	$ 37.32
072-0221-006-0000	NONRES	$ 36.27	$ 2.56	$ 38.82
072-0221-007-0000	NONRES	$ 25.19	$ 2.56	$ 27.74
072-0222-004-0000	NONRES	$ 209.83	$ 2.56	$ 212.38
072-0222-011-0000	NONRES	$ 33.25	$ 2.56	$ 35.80
072-0222-012-0000	NONRES	$ 17.63	$ 2.56	$ 20.18
072-0222-013-0000	SAFETY LIGHTS ONLY	$ 0.00	$ 2.56	$ 2.56

City of Rancho Cordova
Lighting District No. 2012-1
Fiscal Year 2021-22 Assessment Roll

APN	District Classification	Street Light Charge	Safety Light Charge	Total Assessment
072-0222-014-0000	NONRES	$ 42.82	$ 2.56	$ 45.38
072-0222-031-0000	NONRES	$ 195.98	$ 2.56	$ 198.54
072-0222-032-0000	NONRES	$ 57.94	$ 2.56	$ 60.50
072-0222-033-0000	NONRES	$ 60.71	$ 2.56	$ 63.26
072-0222-034-0000	NONRES	$ 200.76	$ 2.56	$ 203.32
072-0222-037-0000	NONRES	$ 180.61	$ 2.56	$ 183.16
072-0222-038-0000	SAFETY LIGHTS ONLY	$ 0.00	$ 2.56	$ 2.56
072-0222-039-0000	SAFETY LIGHTS ONLY	$ 0.00	$ 2.56	$ 2.56
072-0222-040-0000	NONRES	$ 119.65	$ 2.56	$ 122.20
072-0222-041-0000	NONRES	$ 34.01	$ 2.56	$ 36.56
072-0222-043-0000	NONRES	$ 5.29	$ 2.56	$ 7.84
072-0223-001-0000	NONRES	$ 113.36	$ 2.56	$ 115.92
072-0223-002-0000	NONRES	$ 50.38	$ 2.56	$ 52.94
072-0223-003-0000	SAFETY LIGHTS ONLY	$ 0.00	$ 2.56	$ 2.56
072-0223-004-0000	NONRES	$ 273.06	$ 2.56	$ 275.62
072-0223-010-0000	NONRES	$ 128.47	$ 2.56	$ 131.02
072-0223-011-0000	NONRES	$ 99.50	$ 2.56	$ 102.06
072-0223-012-0000	NONRES	$ 287.42	$ 2.56	$ 289.98
072-0231-014-0000	SAFETY LIGHTS ONLY	$ 0.00	$ 2.56	$ 2.56
072-0231-045-0000	SAFETY LIGHTS ONLY	$ 0.00	$ 2.56	$ 2.56
072-0231-081-0000	SAFETY LIGHTS ONLY	$ 0.00	$ 2.56	$ 2.56
072-0231-102-0000	SAFETY LIGHTS ONLY	$ 0.00	$ 2.56	$ 2.56
072-0231-122-0000	NONRES	$ 102.02	$ 2.56	$ 104.58
072-0231-123-0000	SAFETY LIGHTS ONLY	$ 0.00	$ 2.56	$ 2.56
072-0231-125-0000	SAFETY LIGHTS ONLY	$ 0.00	$ 2.56	$ 2.56
072-0231-126-0000	SAFETY LIGHTS ONLY	$ 0.00	$ 2.56	$ 2.56
072-0231-133-0000	SAFETY LIGHTS ONLY	$ 0.00	$ 2.56	$ 2.56
072-0231-135-0000	SAFETY LIGHTS ONLY	$ 0.00	$ 2.56	$ 2.56
072-0231-138-0000	SAFETY LIGHTS ONLY	$ 0.00	$ 2.56	$ 2.56
072-0231-139-0000	SAFETY LIGHTS ONLY	$ 0.00	$ 2.56	$ 2.56
072-0231-147-0000	SAFETY LIGHTS ONLY	$ 0.00	$ 2.56	$ 2.56
072-0231-149-0000	SAFETY LIGHTS ONLY	$ 0.00	$ 2.56	$ 2.56
072-0240-004-0000	NONRES	$ 124.94	$ 2.56	$ 127.50
072-0240-005-0000	NONRES	$ 232.50	$ 2.56	$ 235.06
072-0240-008-0000	NONRES	$ 150.89	$ 2.56	$ 153.44
072-0240-009-0000	NONRES	$ 94.21	$ 2.56	$ 96.76
072-0240-011-0000	NONRES	$ 134.77	$ 2.56	$ 137.32
072-0240-012-0000	NONRES	$ 221.42	$ 2.56	$ 223.98
072-0250-005-0000	SAFETY LIGHTS ONLY	$ 0.00	$ 2.56	$ 2.56
072-0250-018-0000	NONRES	$ 82.62	$ 2.56	$ 85.18
072-0250-026-0000	NONRES	$ 118.39	$ 2.56	$ 120.94
072-0260-006-0000	NONRES	$ 211.85	$ 2.56	$ 214.40
072-0260-026-0000	NONRES	$ 69.27	$ 2.56	$ 71.82
072-0260-027-0000	NONRES	$ 100.76	$ 2.56	$ 103.32

City of Rancho Cordova
Lighting District No. 2012-1
Fiscal Year 2021-22 Assessment Roll

APN	District Classification	Street Light Charge	Safety Light Charge	Total Assessment
072-0260-034-0000	NONRES	$ 87.41	$ 2.56	$ 89.96
072-0260-043-0000	NONRES	$ 40.30	$ 2.56	$ 42.86
072-0260-044-0000	NONRES	$ 60.71	$ 2.56	$ 63.26
072-0260-045-0000	NONRES	$ 27.71	$ 2.56	$ 30.26
072-0260-046-0000	NONRES	$ 20.15	$ 2.56	$ 22.70
072-0260-051-0000	NONRES	$ 0.00	$ 2.56	$ 2.56
072-0260-052-0000	NONRES	$ 0.00	$ 2.56	$ 2.56
072-0260-054-0000	NONRES	$ 91.19	$ 2.56	$ 93.74
072-0260-055-0000	NONRES	$ 128.47	$ 2.56	$ 131.02
072-0260-056-0000	NONRES	$ 41.31	$ 2.56	$ 43.86
072-0280-021-0000	NONRES	$ 39.55	$ 2.56	$ 42.10
072-0280-022-0000	NONRES	$ 125.19	$ 2.56	$ 127.74
072-0280-023-0000	NONRES	$ 20.91	$ 2.56	$ 23.46
072-0280-024-0000	NONRES	$ 106.81	$ 2.56	$ 109.36
072-0280-025-0000	NONRES	$ 58.69	$ 2.56	$ 61.24
072-0280-026-0000	NONRES	$ 53.40	$ 2.56	$ 55.96
072-0280-031-0000	NONRES	$ 194.72	$ 2.56	$ 197.28
072-0280-035-0000	NONRES	$ 81.36	$ 2.56	$ 83.92
072-0280-051-0000	NONRES	$ 24.94	$ 2.56	$ 27.50
072-0280-052-0000	SAFETY LIGHTS ONLY	$ 0.00	$ 2.56	$ 2.56
072-0280-053-0000	NONRES	$ 132.25	$ 2.56	$ 134.80
072-0280-073-0000	SAFETY LIGHTS ONLY	$ 0.00	$ 2.56	$ 2.56
072-0280-080-0000	SAFETY LIGHTS ONLY	$ 0.00	$ 2.56	$ 2.56
072-0280-081-0000	NONRES	$ 137.29	$ 2.56	$ 139.84
072-0280-082-0000	NONRES	$ 53.65	$ 2.56	$ 56.20
072-0280-083-0000	NONRES	$ 55.42	$ 2.56	$ 57.98
072-0280-084-0000	NONRES	$ 25.19	$ 2.56	$ 27.74
072-0280-085-0000	NONRES	$ 62.22	$ 2.56	$ 64.78
072-0280-086-0000	NONRES	$ 48.36	$ 2.56	$ 50.92
072-0280-087-0000	NONRES	$ 16.12	$ 2.56	$ 18.68
072-0280-088-0000	SAFETY LIGHTS ONLY	$ 0.00	$ 2.56	$ 2.56
072-0280-093-0000	NONRES	$ 7.56	$ 2.56	$ 10.12
072-0280-094-0000	NONRES	$ 41.56	$ 2.56	$ 44.12
072-0280-095-0000	SAFETY LIGHTS ONLY	$ 0.00	$ 2.56	$ 2.56
072-0280-096-0000	NONRES	$ 52.14	$ 2.56	$ 54.70
072-0280-097-0000	SAFETY LIGHTS ONLY	$ 0.00	$ 2.56	$ 2.56
072-0280-099-0000	NONRES	$ 7.56	$ 2.56	$ 10.12
072-0300-001-0000	SAFETY LIGHTS ONLY	$ 0.00	$ 2.56	$ 2.56
072-0300-002-0000	SAFETY LIGHTS ONLY	$ 0.00	$ 2.56	$ 2.56
072-0300-005-0000	SAFETY LIGHTS ONLY	$ 0.00	$ 2.56	$ 2.56
072-0300-008-0000	SAFETY LIGHTS ONLY	$ 0.00	$ 2.56	$ 2.56
072-0310-001-0000	RESIDENTIAL	$ 15.32	$ 2.56	$ 17.88
072-0310-002-0000	RESIDENTIAL	$ 15.32	$ 2.56	$ 17.88
072-0310-003-0000	RESIDENTIAL	$ 15.32	$ 2.56	$ 17.88

City of Rancho Cordova
Lighting District No. 2012-1
Fiscal Year 2021-22 Assessment Roll

APN	District Classification	Street Light Charge	Safety Light Charge	Total Assessment
072-0310-004-0000	RESIDENTIAL	$ 15.32	$ 2.56	$ 17.88
072-0310-005-0000	RESIDENTIAL	$ 15.32	$ 2.56	$ 17.88
072-0310-006-0000	RESIDENTIAL	$ 15.32	$ 2.56	$ 17.88
072-0310-007-0000	RESIDENTIAL	$ 15.32	$ 2.56	$ 17.88
072-0310-008-0000	RESIDENTIAL	$ 15.32	$ 2.56	$ 17.88
072-0310-009-0000	RESIDENTIAL	$ 15.32	$ 2.56	$ 17.88
072-0310-010-0000	RESIDENTIAL	$ 15.32	$ 2.56	$ 17.88
072-0310-011-0000	RESIDENTIAL	$ 15.32	$ 2.56	$ 17.88
072-0310-012-0000	RESIDENTIAL	$ 15.32	$ 2.56	$ 17.88
072-0310-013-0000	RESIDENTIAL	$ 15.32	$ 2.56	$ 17.88
072-0310-014-0000	RESIDENTIAL	$ 15.32	$ 2.56	$ 17.88
072-0310-015-0000	RESIDENTIAL	$ 15.32	$ 2.56	$ 17.88
072-0310-016-0000	RESIDENTIAL	$ 15.32	$ 2.56	$ 17.88
072-0310-017-0000	RESIDENTIAL	$ 15.32	$ 2.56	$ 17.88
072-0310-018-0000	RESIDENTIAL	$ 15.32	$ 2.56	$ 17.88
072-0310-019-0000	RESIDENTIAL	$ 15.32	$ 2.56	$ 17.88
072-0310-020-0000	RESIDENTIAL	$ 15.32	$ 2.56	$ 17.88
072-0310-021-0000	RESIDENTIAL	$ 15.32	$ 2.56	$ 17.88
072-0310-022-0000	RESIDENTIAL	$ 15.32	$ 2.56	$ 17.88
072-0310-023-0000	RESIDENTIAL	$ 15.32	$ 2.56	$ 17.88
072-0310-024-0000	RESIDENTIAL	$ 15.32	$ 2.56	$ 17.88
072-0310-025-0000	RESIDENTIAL	$ 15.32	$ 2.56	$ 17.88
072-0310-026-0000	RESIDENTIAL	$ 15.32	$ 2.56	$ 17.88
072-0310-027-0000	RESIDENTIAL	$ 15.32	$ 2.56	$ 17.88
072-0310-028-0000	RESIDENTIAL	$ 15.32	$ 2.56	$ 17.88
072-0310-029-0000	RESIDENTIAL	$ 15.32	$ 2.56	$ 17.88
072-0310-030-0000	RESIDENTIAL	$ 15.32	$ 2.56	$ 17.88
072-0310-031-0000	RESIDENTIAL	$ 15.32	$ 2.56	$ 17.88
072-0310-032-0000	RESIDENTIAL	$ 15.32	$ 2.56	$ 17.88
072-0310-033-0000	RESIDENTIAL	$ 15.32	$ 2.56	$ 17.88
072-0310-034-0000	RESIDENTIAL	$ 15.32	$ 2.56	$ 17.88
072-0310-035-0000	RESIDENTIAL	$ 15.32	$ 2.56	$ 17.88
072-0310-036-0000	RESIDENTIAL	$ 15.32	$ 2.56	$ 17.88
072-0310-037-0000	RESIDENTIAL	$ 15.32	$ 2.56	$ 17.88
072-0310-038-0000	RESIDENTIAL	$ 15.32	$ 2.56	$ 17.88
072-0310-039-0000	RESIDENTIAL	$ 15.32	$ 2.56	$ 17.88
072-0310-040-0000	RESIDENTIAL	$ 15.32	$ 2.56	$ 17.88
072-0310-041-0000	RESIDENTIAL	$ 15.32	$ 2.56	$ 17.88
072-0310-042-0000	RESIDENTIAL	$ 15.32	$ 2.56	$ 17.88
072-0310-043-0000	RESIDENTIAL	$ 15.32	$ 2.56	$ 17.88
072-0310-044-0000	RESIDENTIAL	$ 15.32	$ 2.56	$ 17.88
072-0310-045-0000	RESIDENTIAL	$ 15.32	$ 2.56	$ 17.88
072-0310-046-0000	RESIDENTIAL	$ 15.32	$ 2.56	$ 17.88
072-0310-047-0000	RESIDENTIAL	$ 15.32	$ 2.56	$ 17.88

City of Rancho Cordova
Lighting District No. 2012-1
Fiscal Year 2021-22 Assessment Roll

APN	District Classification	Street Light Charge	Safety Light Charge	Total Assessment
072-0310-048-0000	RESIDENTIAL	$ 15.32	$ 2.56	$ 17.88
072-0310-049-0000	RESIDENTIAL	$ 15.32	$ 2.56	$ 17.88
072-0310-050-0000	RESIDENTIAL	$ 15.32	$ 2.56	$ 17.88
072-0310-051-0000	RESIDENTIAL	$ 15.32	$ 2.56	$ 17.88
072-0310-052-0000	RESIDENTIAL	$ 15.32	$ 2.56	$ 17.88
072-0310-053-0000	RESIDENTIAL	$ 15.32	$ 2.56	$ 17.88
072-0320-001-0000	NONRES	$ 45.85	$ 2.56	$ 48.40
072-0320-002-0000	NONRES	$ 16.37	$ 2.56	$ 18.92
072-0320-003-0000	NONRES	$ 17.13	$ 2.56	$ 19.68
072-0320-004-0000	NONRES	$ 11.34	$ 2.56	$ 13.90
072-0320-005-0000	NONRES	$ 10.83	$ 2.56	$ 13.38
072-0320-006-0000	NONRES	$ 10.33	$ 2.56	$ 12.88
072-0320-007-0000	NONRES	$ 15.62	$ 2.56	$ 18.18
072-0320-008-0000	NONRES	$ 16.37	$ 2.56	$ 18.92
072-0320-009-0000	NONRES	$ 47.11	$ 2.56	$ 49.66
072-0320-010-0000	NONRES	$ 46.10	$ 2.56	$ 48.66
072-0320-011-0000	NONRES	$ 11.84	$ 2.56	$ 14.40
072-0320-013-0000	NONRES	$ 11.84	$ 2.56	$ 14.40
072-0320-014-0000	NONRES	$ 42.57	$ 2.56	$ 45.12
072-0320-015-0000	NONRES	$ 15.37	$ 2.56	$ 17.92
072-0320-016-0000	NONRES	$ 16.12	$ 2.56	$ 18.68
072-0320-017-0000	RESIDENTIAL	$ 15.32	$ 2.56	$ 17.88
072-0320-018-0000	RESIDENTIAL	$ 15.32	$ 2.56	$ 17.88
072-0320-019-0000	RESIDENTIAL	$ 15.32	$ 2.56	$ 17.88
072-0320-020-0000	RESIDENTIAL	$ 15.32	$ 2.56	$ 17.88
072-0320-021-0000	RESIDENTIAL	$ 15.32	$ 2.56	$ 17.88
072-0320-022-0000	RESIDENTIAL	$ 15.32	$ 2.56	$ 17.88
072-0320-023-0000	RESIDENTIAL	$ 15.32	$ 2.56	$ 17.88
072-0320-024-0000	RESIDENTIAL	$ 15.32	$ 2.56	$ 17.88
072-0320-025-0000	RESIDENTIAL	$ 15.32	$ 2.56	$ 17.88
072-0320-026-0000	RESIDENTIAL	$ 15.32	$ 2.56	$ 17.88
072-0320-027-0000	RESIDENTIAL	$ 15.32	$ 2.56	$ 17.88
072-0320-028-0000	RESIDENTIAL	$ 15.32	$ 2.56	$ 17.88
072-0320-029-0000	RESIDENTIAL	$ 15.32	$ 2.56	$ 17.88
072-0320-030-0000	RESIDENTIAL	$ 15.32	$ 2.56	$ 17.88
072-0320-031-0000	RESIDENTIAL	$ 15.32	$ 2.56	$ 17.88
072-0320-032-0000	RESIDENTIAL	$ 15.32	$ 2.56	$ 17.88
072-0320-033-0000	RESIDENTIAL	$ 15.32	$ 2.56	$ 17.88
072-0320-034-0000	RESIDENTIAL	$ 15.32	$ 2.56	$ 17.88
072-0320-035-0000	RESIDENTIAL	$ 15.32	$ 2.56	$ 17.88
072-0320-036-0000	RESIDENTIAL	$ 15.32	$ 2.56	$ 17.88
072-0320-037-0000	RESIDENTIAL	$ 15.32	$ 2.56	$ 17.88
072-0320-038-0000	RESIDENTIAL	$ 15.32	$ 2.56	$ 17.88
072-0320-039-0000	RESIDENTIAL	$ 15.32	$ 2.56	$ 17.88

City of Rancho Cordova
Lighting District No. 2012-1
Fiscal Year 2021-22 Assessment Roll

APN	District Classification	Street Light Charge	Safety Light Charge	Total Assessment
072-0320-040-0000	RESIDENTIAL	$ 15.32	$ 2.56	$ 17.88
072-0320-041-0000	RESIDENTIAL	$ 15.32	$ 2.56	$ 17.88
072-0320-042-0000	RESIDENTIAL	$ 15.32	$ 2.56	$ 17.88
072-0320-043-0000	RESIDENTIAL	$ 15.32	$ 2.56	$ 17.88
072-0320-044-0000	RESIDENTIAL	$ 15.32	$ 2.56	$ 17.88
072-0320-045-0000	RESIDENTIAL	$ 15.32	$ 2.56	$ 17.88
072-0320-046-0000	RESIDENTIAL	$ 15.32	$ 2.56	$ 17.88
072-0320-047-0000	RESIDENTIAL	$ 15.32	$ 2.56	$ 17.88
072-0320-048-0000	RESIDENTIAL	$ 15.32	$ 2.56	$ 17.88
072-0320-049-0000	RESIDENTIAL	$ 15.32	$ 2.56	$ 17.88
072-0320-050-0000	RESIDENTIAL	$ 15.32	$ 2.56	$ 17.88
072-0320-051-0000	RESIDENTIAL	$ 15.32	$ 2.56	$ 17.88
072-0320-052-0000	RESIDENTIAL	$ 15.32	$ 2.56	$ 17.88
072-0320-053-0000	RESIDENTIAL	$ 15.32	$ 2.56	$ 17.88
072-0320-054-0000	RESIDENTIAL	$ 15.32	$ 2.56	$ 17.88
072-0320-055-0000	RESIDENTIAL	$ 15.32	$ 2.56	$ 17.88
072-0320-056-0000	RESIDENTIAL	$ 15.32	$ 2.56	$ 17.88
072-0320-057-0000	RESIDENTIAL	$ 15.32	$ 2.56	$ 17.88
072-0320-058-0000	RESIDENTIAL	$ 15.32	$ 2.56	$ 17.88
072-0320-059-0000	RESIDENTIAL	$ 15.32	$ 2.56	$ 17.88
072-0320-060-0000	RESIDENTIAL	$ 15.32	$ 2.56	$ 17.88
072-0320-061-0000	RESIDENTIAL	$ 15.32	$ 2.56	$ 17.88
072-0320-062-0000	RESIDENTIAL	$ 15.32	$ 2.56	$ 17.88
072-0320-063-0000	RESIDENTIAL	$ 15.32	$ 2.56	$ 17.88
072-0320-064-0000	SAFETY LIGHTS ONLY	$ 0.00	$ 2.56	$ 2.56
072-0320-065-0000	NONRES	$ 10.33	$ 2.56	$ 12.88
072-0330-001-0000	NONRES	$ 18.14	$ 2.56	$ 20.70
072-0330-002-0000	NONRES	$ 19.65	$ 2.56	$ 22.20
072-0330-003-0000	NONRES	$ 47.11	$ 2.56	$ 49.66
072-0330-004-0000	NONRES	$ 64.99	$ 2.56	$ 67.54
072-0330-005-0000	NONRES	$ 94.97	$ 2.56	$ 97.52
072-0330-006-0000	NONRES	$ 34.26	$ 2.56	$ 36.82
072-0330-007-0000	NONRES	$ 79.60	$ 2.56	$ 82.16
072-0330-016-0000	NONRES	$ 79.35	$ 2.56	$ 81.90
072-0330-018-0000	NONRES	$ 20.40	$ 2.56	$ 22.96
072-0330-021-0000	NONRES	$ 48.11	$ 2.56	$ 50.66
072-0330-061-0000	NONRES	$ 23.68	$ 2.56	$ 26.24
072-0330-062-0000	NONRES	$ 48.11	$ 2.56	$ 50.66
072-0330-063-0000	NONRES	$ 48.87	$ 2.56	$ 51.42
072-0330-064-0000	NONRES	$ 5.04	$ 2.56	$ 7.60
072-0340-028-0000	SAFETY LIGHTS ONLY	$ 0.00	$ 2.56	$ 2.56
072-0340-032-0000	NONRES	$ 81.36	$ 2.56	$ 83.92
072-0340-033-0000	SAFETY LIGHTS ONLY	$ 0.00	$ 2.56	$ 2.56
072-0340-037-0000	NONRES	$ 234.27	$ 2.56	$ 236.82

City of Rancho Cordova
Lighting District No. 2012-1
Fiscal Year 2021-22 Assessment Roll

APN	District Classification	Street Light Charge	Safety Light Charge	Total Assessment
072-0340-053-0000	NONRES	$ 146.61	$ 2.56	$ 149.16
072-0340-054-0000	NONRES	$ 52.90	$ 2.56	$ 55.46
072-0340-060-0000	NONRES	$ 125.95	$ 2.56	$ 128.50
072-0340-066-0000	NONRES	$ 140.06	$ 2.56	$ 142.62
072-0340-070-0000	NONRES	$ 72.55	$ 2.56	$ 75.10
072-0340-076-0000	NONRES	$ 88.67	$ 2.56	$ 91.22
072-0340-079-0000	NONRES	$ 127.21	$ 2.56	$ 129.76
072-0340-080-0000	NONRES	$ 134.77	$ 2.56	$ 137.32
072-0340-081-0000	NONRES	$ 67.01	$ 2.56	$ 69.56
072-0340-084-0000	SAFETY LIGHTS ONLY	$ 0.00	$ 2.56	$ 2.56
072-0340-085-0000	NONRES	$ 45.85	$ 2.56	$ 48.40
072-0340-086-0000	SAFETY LIGHTS ONLY	$ 0.00	$ 2.56	$ 2.56
072-0340-087-0000	SAFETY LIGHTS ONLY	$ 0.00	$ 2.56	$ 2.56
072-0340-088-0000	SAFETY LIGHTS ONLY	$ 0.00	$ 2.56	$ 2.56
072-0340-089-0000	NONRES	$ 134.01	$ 2.56	$ 136.56
072-0340-090-0000	NONRES	$ 45.85	$ 2.56	$ 48.40
072-0340-091-0000	NONRES	$ 132.50	$ 2.56	$ 135.06
072-0340-092-0000	NONRES	$ 64.49	$ 2.56	$ 67.04
072-0340-093-0000	NONRES	$ 41.82	$ 2.56	$ 44.38
072-0340-094-0000	NONRES	$ 45.85	$ 2.56	$ 48.40
072-0340-095-0000	NONRES	$ 25.19	$ 2.56	$ 27.74
072-0340-097-0000	NONRES	$ 52.14	$ 2.56	$ 54.70
072-0340-098-0000	NONRES	$ 52.14	$ 2.56	$ 54.70
072-0340-099-0000	NONRES	$ 52.14	$ 2.56	$ 54.70
072-0340-102-0000	NONRES	$ 275.33	$ 2.56	$ 277.88
072-0340-103-0000	NONRES	$ 21.92	$ 2.56	$ 24.48
072-0340-104-0000	NONRES	$ 21.92	$ 2.56	$ 24.48
072-0340-105-0000	NONRES	$ 21.92	$ 2.56	$ 24.48
072-0340-106-0000	NONRES	$ 96.48	$ 2.56	$ 99.04
072-0340-107-0000	SAFETY LIGHTS ONLY	$ 0.00	$ 2.56	$ 2.56
072-0340-108-0000	SAFETY LIGHTS ONLY	$ 0.00	$ 2.56	$ 2.56
072-0340-109-0000	SAFETY LIGHTS ONLY	$ 0.00	$ 2.56	$ 2.56
072-0340-110-0000	NONRES	$ 65.49	$ 2.56	$ 68.04
072-0340-111-0000	NONRES	$ 51.14	$ 2.56	$ 53.70
072-0340-112-0000	SAFETY LIGHTS ONLY	$ 0.00	$ 2.56	$ 2.56
072-0340-113-0000	NONRES	$ 125.95	$ 2.56	$ 128.50
072-0350-015-0000	SAFETY LIGHTS ONLY	$ 0.00	$ 2.56	$ 2.56
072-0350-018-0000	NONRES	$ 84.89	$ 2.56	$ 87.44
072-0350-019-0000	NONRES	$ 37.79	$ 2.56	$ 40.34
072-0350-020-0000	SAFETY LIGHTS ONLY	$ 0.00	$ 2.56	$ 2.56
072-0350-022-0000	SAFETY LIGHTS ONLY	$ 0.00	$ 2.56	$ 2.56
072-0350-023-0000	NONRES	$ 36.53	$ 2.56	$ 39.08
072-0350-024-0000	SAFETY LIGHTS ONLY	$ 0.00	$ 2.56	$ 2.56
072-0350-025-0000	SAFETY LIGHTS ONLY	$ 0.00	$ 2.56	$ 2.56

City of Rancho Cordova
Lighting District No. 2012-1
Fiscal Year 2021-22 Assessment Roll

APN	District Classification	Street Light Charge	Safety Light Charge	Total Assessment
072-0361-002-0000	NONRES	$ 9.57	$ 2.56	$ 12.12
072-0361-003-0000	NONRES	$ 7.31	$ 2.56	$ 9.86
072-0361-006-0000	NONRES	$ 9.07	$ 2.56	$ 11.62
072-0361-007-0000	NONRES	$ 7.05	$ 2.56	$ 9.60
072-0361-008-0000	NONRES	$ 5.79	$ 2.56	$ 8.34
072-0361-009-0000	NONRES	$ 9.57	$ 2.56	$ 12.12
072-0361-010-0000	NONRES	$ 9.07	$ 2.56	$ 11.62
072-0361-011-0000	NONRES	$ 7.81	$ 2.56	$ 10.36
072-0361-012-0000	NONRES	$ 6.80	$ 2.56	$ 9.36
072-0361-013-0000	NONRES	$ 9.07	$ 2.56	$ 11.62
072-0361-014-0000	NONRES	$ 9.07	$ 2.56	$ 11.62
072-0361-015-0000	NONRES	$ 7.05	$ 2.56	$ 9.60
072-0361-016-0000	NONRES	$ 7.05	$ 2.56	$ 9.60
072-0361-017-0000	NONRES	$ 8.82	$ 2.56	$ 11.38
072-0361-018-0000	NONRES	$ 9.57	$ 2.56	$ 12.12
072-0361-019-0000	NONRES	$ 7.31	$ 2.56	$ 9.86
072-0361-020-0000	NONRES	$ 7.31	$ 2.56	$ 9.86
072-0361-021-0000	NONRES	$ 9.57	$ 2.56	$ 12.12
072-0361-022-0000	NONRES	$ 9.57	$ 2.56	$ 12.12
072-0361-023-0000	NONRES	$ 7.31	$ 2.56	$ 9.86
072-0361-024-0000	NONRES	$ 7.31	$ 2.56	$ 9.86
072-0361-025-0000	NONRES	$ 9.57	$ 2.56	$ 12.12
072-0361-026-0000	NONRES	$ 9.57	$ 2.56	$ 12.12
072-0361-027-0000	NONRES	$ 7.31	$ 2.56	$ 9.86
072-0361-028-0000	NONRES	$ 7.31	$ 2.56	$ 9.86
072-0361-029-0000	NONRES	$ 9.57	$ 2.56	$ 12.12
072-0361-030-0000	NONRES	$ 9.57	$ 2.56	$ 12.12
072-0361-031-0000	NONRES	$ 7.31	$ 2.56	$ 9.86
072-0361-032-0000	NONRES	$ 7.31	$ 2.56	$ 9.86
072-0361-033-0000	NONRES	$ 10.83	$ 2.56	$ 13.38
072-0361-050-0000	NONRES	$ 9.57	$ 2.56	$ 12.12
072-0361-051-0000	NONRES	$ 6.80	$ 2.56	$ 9.36
072-0361-052-0000	NONRES	$ 7.81	$ 2.56	$ 10.36
072-0361-053-0000	NONRES	$ 8.31	$ 2.56	$ 10.86
072-0361-054-0000	NONRES	$ 5.04	$ 2.56	$ 7.60
072-0361-055-0000	NONRES	$ 3.53	$ 2.56	$ 6.08
072-0361-056-0000	NONRES	$ 4.79	$ 2.56	$ 7.34
072-0361-057-0000	NONRES	$ 6.05	$ 2.56	$ 8.60
072-0361-058-0000	NONRES	$ 9.32	$ 2.56	$ 11.88
072-0361-059-0000	NONRES	$ 7.31	$ 2.56	$ 9.86
072-0361-060-0000	NONRES	$ 7.31	$ 2.56	$ 9.86
072-0361-061-0000	NONRES	$ 9.57	$ 2.56	$ 12.12
072-0361-062-0000	NONRES	$ 9.57	$ 2.56	$ 12.12
072-0361-063-0000	NONRES	$ 7.31	$ 2.56	$ 9.86

City of Rancho Cordova
Lighting District No. 2012-1
Fiscal Year 2021-22 Assessment Roll

APN	District Classification	Street Light Charge	Safety Light Charge	Total Assessment
072-0361-064-0000	NONRES	$ 7.31	$ 2.56	$ 9.86
072-0361-065-0000	NONRES	$ 9.57	$ 2.56	$ 12.12
072-0361-066-0000	NONRES	$ 9.57	$ 2.56	$ 12.12
072-0361-067-0000	NONRES	$ 7.31	$ 2.56	$ 9.86
072-0361-068-0000	NONRES	$ 7.31	$ 2.56	$ 9.86
072-0361-069-0000	NONRES	$ 9.57	$ 2.56	$ 12.12
072-0361-070-0000	NONRES	$ 7.31	$ 2.56	$ 9.86
072-0361-071-0000	NONRES	$ 35.52	$ 2.56	$ 38.08
072-0361-072-0000	NONRES	$ 9.57	$ 2.56	$ 12.12
072-0361-073-0000	NONRES	$ 7.31	$ 2.56	$ 9.86
072-0361-074-0000	NONRES	$ 7.31	$ 2.56	$ 9.86
072-0361-075-0000	NONRES	$ 9.57	$ 2.56	$ 12.12
072-0361-076-0000	NONRES	$ 9.57	$ 2.56	$ 12.12
072-0361-077-0000	NONRES	$ 7.31	$ 2.56	$ 9.86
072-0361-078-0000	NONRES	$ 7.31	$ 2.56	$ 9.86
072-0361-079-0000	NONRES	$ 36.02	$ 2.56	$ 38.58
072-0361-080-0000	NONRES	$ 8.06	$ 2.56	$ 10.62
072-0361-081-0000	NONRES	$ 42.32	$ 2.56	$ 44.88
072-0361-082-0000	NONRES	$ 10.33	$ 2.56	$ 12.88
072-0361-083-0000	NONRES	$ 4.79	$ 2.56	$ 7.34
072-0361-084-0000	NONRES	$ 4.79	$ 2.56	$ 7.34
072-0361-085-0000	NONRES	$ 10.33	$ 2.56	$ 12.88
072-0361-086-0000	NONRES	$ 42.07	$ 2.56	$ 44.62
072-0361-087-0000	NONRES	$ 11.84	$ 2.56	$ 14.40
072-0361-088-0000	NONRES	$ 8.31	$ 2.56	$ 10.86
072-0361-089-0000	NONRES	$ 9.82	$ 2.56	$ 12.38
072-0362-001-0000	NONRES	$ 46.60	$ 2.56	$ 49.16
072-0362-002-0000	NONRES	$ 5.54	$ 2.56	$ 8.10
072-0362-003-0000	NONRES	$ 4.79	$ 2.56	$ 7.34
072-0362-004-0000	NONRES	$ 7.05	$ 2.56	$ 9.60
072-0362-005-0000	NONRES	$ 5.54	$ 2.56	$ 8.10
072-0362-006-0000	NONRES	$ 50.13	$ 2.56	$ 52.68
072-0362-007-0000	NONRES	$ 50.63	$ 2.56	$ 53.18
072-0362-008-0000	NONRES	$ 7.81	$ 2.56	$ 10.36
072-0362-009-0000	NONRES	$ 7.81	$ 2.56	$ 10.36
072-0362-010-0000	NONRES	$ 9.57	$ 2.56	$ 12.12
072-0362-011-0000	NONRES	$ 9.57	$ 2.56	$ 12.12
072-0362-012-0000	NONRES	$ 7.81	$ 2.56	$ 10.36
072-0362-013-0000	NONRES	$ 7.81	$ 2.56	$ 10.36
072-0362-014-0000	NONRES	$ 9.57	$ 2.56	$ 12.12
072-0362-015-0000	NONRES	$ 9.57	$ 2.56	$ 12.12
072-0362-016-0000	NONRES	$ 7.81	$ 2.56	$ 10.36
072-0362-017-0000	NONRES	$ 7.56	$ 2.56	$ 10.12
072-0362-018-0000	NONRES	$ 36.02	$ 2.56	$ 38.58

City of Rancho Cordova
Lighting District No. 2012-1
Fiscal Year 2021-22 Assessment Roll

APN	District Classification	Street Light Charge	Safety Light Charge	Total Assessment
072-0362-019-0000	NONRES	$ 9.57	$ 2.56	$ 12.12
072-0362-020-0000	NONRES	$ 7.56	$ 2.56	$ 10.12
072-0362-021-0000	NONRES	$ 7.56	$ 2.56	$ 10.12
072-0362-022-0000	NONRES	$ 9.57	$ 2.56	$ 12.12
072-0362-023-0000	NONRES	$ 9.57	$ 2.56	$ 12.12
072-0362-024-0000	NONRES	$ 7.56	$ 2.56	$ 10.12
072-0362-025-0000	NONRES	$ 7.56	$ 2.56	$ 10.12
072-0362-026-0000	NONRES	$ 49.88	$ 2.56	$ 52.44
072-0363-001-0000	NONRES	$ 36.27	$ 2.56	$ 38.82
072-0363-002-0000	NONRES	$ 7.31	$ 2.56	$ 9.86
072-0363-003-0000	NONRES	$ 7.56	$ 2.56	$ 10.12
072-0363-004-0000	NONRES	$ 9.57	$ 2.56	$ 12.12
072-0363-005-0000	NONRES	$ 9.57	$ 2.56	$ 12.12
072-0363-006-0000	NONRES	$ 7.56	$ 2.56	$ 10.12
072-0363-007-0000	NONRES	$ 7.56	$ 2.56	$ 10.12
072-0363-008-0000	NONRES	$ 9.57	$ 2.56	$ 12.12
072-0363-009-0000	NONRES	$ 9.57	$ 2.56	$ 12.12
072-0363-010-0000	NONRES	$ 7.56	$ 2.56	$ 10.12
072-0363-011-0000	NONRES	$ 7.56	$ 2.56	$ 10.12
072-0363-012-0000	NONRES	$ 9.57	$ 2.56	$ 12.12
072-0363-013-0000	NONRES	$ 9.57	$ 2.56	$ 12.12
072-0363-014-0000	NONRES	$ 7.56	$ 2.56	$ 10.12
072-0363-015-0000	NONRES	$ 7.56	$ 2.56	$ 10.12
072-0363-016-0000	NONRES	$ 9.57	$ 2.56	$ 12.12
072-0363-017-0000	NONRES	$ 9.57	$ 2.56	$ 12.12
072-0363-018-0000	NONRES	$ 7.56	$ 2.56	$ 10.12
072-0363-019-0000	NONRES	$ 7.56	$ 2.56	$ 10.12
072-0363-020-0000	NONRES	$ 9.57	$ 2.56	$ 12.12
072-0363-021-0000	NONRES	$ 9.57	$ 2.56	$ 12.12
072-0363-022-0000	NONRES	$ 7.56	$ 2.56	$ 10.12
072-0363-023-0000	NONRES	$ 7.56	$ 2.56	$ 10.12
072-0363-024-0000	NONRES	$ 9.57	$ 2.56	$ 12.12
072-0363-025-0000	NONRES	$ 9.57	$ 2.56	$ 12.12
072-0363-026-0000	NONRES	$ 7.56	$ 2.56	$ 10.12
072-0363-027-0000	NONRES	$ 7.56	$ 2.56	$ 10.12
072-0363-028-0000	NONRES	$ 9.57	$ 2.56	$ 12.12
072-0363-029-0000	NONRES	$ 9.57	$ 2.56	$ 12.12
072-0363-030-0000	NONRES	$ 7.56	$ 2.56	$ 10.12
072-0363-031-0000	NONRES	$ 7.56	$ 2.56	$ 10.12
072-0363-032-0000	NONRES	$ 9.57	$ 2.56	$ 12.12
072-0363-033-0000	NONRES	$ 7.56	$ 2.56	$ 10.12
072-0363-034-0000	NONRES	$ 41.82	$ 2.56	$ 44.38
072-0364-001-0000	NONRES	$ 36.53	$ 2.56	$ 39.08
072-0364-002-0000	NONRES	$ 7.31	$ 2.56	$ 9.86

City of Rancho Cordova
Lighting District No. 2012-1
Fiscal Year 2021-22 Assessment Roll

APN	District Classification	Street Light Charge	Safety Light Charge	Total Assessment
072-0364-003-0000	NONRES	$ 9.57	$ 2.56	$ 12.12
072-0364-004-0000	NONRES	$ 7.31	$ 2.56	$ 9.86
072-0364-005-0000	NONRES	$ 7.31	$ 2.56	$ 9.86
072-0364-006-0000	NONRES	$ 9.57	$ 2.56	$ 12.12
072-0364-007-0000	NONRES	$ 9.57	$ 2.56	$ 12.12
072-0364-008-0000	NONRES	$ 7.31	$ 2.56	$ 9.86
072-0364-009-0000	NONRES	$ 7.31	$ 2.56	$ 9.86
072-0364-010-0000	NONRES	$ 9.57	$ 2.56	$ 12.12
072-0364-011-0000	NONRES	$ 9.57	$ 2.56	$ 12.12
072-0364-012-0000	NONRES	$ 7.31	$ 2.56	$ 9.86
072-0364-013-0000	NONRES	$ 7.31	$ 2.56	$ 9.86
072-0364-014-0000	NONRES	$ 36.53	$ 2.56	$ 39.08
072-0364-015-0000	NONRES	$ 36.27	$ 2.56	$ 38.82
072-0364-016-0000	NONRES	$ 7.31	$ 2.56	$ 9.86
072-0364-017-0000	NONRES	$ 7.31	$ 2.56	$ 9.86
072-0364-018-0000	NONRES	$ 9.57	$ 2.56	$ 12.12
072-0364-019-0000	NONRES	$ 9.57	$ 2.56	$ 12.12
072-0364-020-0000	NONRES	$ 7.31	$ 2.56	$ 9.86
072-0364-021-0000	NONRES	$ 7.31	$ 2.56	$ 9.86
072-0364-022-0000	NONRES	$ 9.57	$ 2.56	$ 12.12
072-0364-023-0000	NONRES	$ 9.57	$ 2.56	$ 12.12
072-0364-024-0000	NONRES	$ 7.31	$ 2.56	$ 9.86
072-0364-025-0000	NONRES	$ 7.31	$ 2.56	$ 9.86
072-0364-026-0000	NONRES	$ 9.57	$ 2.56	$ 12.12
072-0364-027-0000	NONRES	$ 7.31	$ 2.56	$ 9.86
072-0364-028-0000	NONRES	$ 36.27	$ 2.56	$ 38.82
072-0370-045-0000	SAFETY LIGHTS ONLY	$ 0.00	$ 2.56	$ 2.56
072-0370-046-0000	SAFETY LIGHTS ONLY	$ 0.00	$ 2.56	$ 2.56
072-0370-047-0000	SAFETY LIGHTS ONLY	$ 0.00	$ 2.56	$ 2.56
072-0370-048-0000	SAFETY LIGHTS ONLY	$ 0.00	$ 2.56	$ 2.56
072-0370-060-0000	NONRES	$ 210.08	$ 2.56	$ 212.64
072-0370-063-0000	NONRES	$ 365.26	$ 2.56	$ 367.82
072-0370-066-0000	SAFETY LIGHTS ONLY	$ 0.00	$ 2.56	$ 2.56
072-0370-071-0000	SAFETY LIGHTS ONLY	$ 0.00	$ 2.56	$ 2.56
072-0370-087-0000	SAFETY LIGHTS ONLY	$ 0.00	$ 2.56	$ 2.56
072-0370-089-0000	SAFETY LIGHTS ONLY	$ 0.00	$ 2.56	$ 2.56
072-0370-092-0000	SAFETY LIGHTS ONLY	$ 0.00	$ 2.56	$ 2.56
072-0370-096-0000	NONRES	$ 642.85	$ 2.56	$ 645.40
072-0370-102-0000	SAFETY LIGHTS ONLY	$ 0.00	$ 2.56	$ 2.56
072-0370-103-0000	SAFETY LIGHTS ONLY	$ 0.00	$ 2.56	$ 2.56
072-0370-104-0000	SAFETY LIGHTS ONLY	$ 0.00	$ 2.56	$ 2.56
072-0370-105-0000	SAFETY LIGHTS ONLY	$ 0.00	$ 2.56	$ 2.56
072-0380-004-0000	NONRES	$ 82.37	$ 2.56	$ 84.92
072-0380-005-0000	NONRES	$ 76.07	$ 2.56	$ 78.62

City of Rancho Cordova
Lighting District No. 2012-1
Fiscal Year 2021-22 Assessment Roll

APN	District Classification	Street Light Charge	Safety Light Charge	Total Assessment
072-0380-006-0000	NONRES	$ 75.57	$ 2.56	$ 78.12
072-0380-007-0000	NONRES	$ 75.57	$ 2.56	$ 78.12
072-0380-008-0000	NONRES	$ 112.85	$ 2.56	$ 115.40
072-0380-009-0000	NONRES	$ 75.57	$ 2.56	$ 78.12
072-0380-010-0000	NONRES	$ 75.57	$ 2.56	$ 78.12
072-0380-011-0000	NONRES	$ 95.97	$ 2.56	$ 98.52
072-0380-013-0000	NONRES	$ 75.57	$ 2.56	$ 78.12
072-0380-022-0000	NONRES	$ 37.79	$ 2.56	$ 40.34
072-0380-024-0000	NONRES	$ 166.00	$ 2.56	$ 168.56
072-0380-025-0000	NONRES	$ 38.04	$ 2.56	$ 40.60
072-0380-026-0000	NONRES	$ 40.56	$ 2.56	$ 43.12
072-0380-027-0000	NONRES	$ 46.35	$ 2.56	$ 48.90
072-0380-028-0000	NONRES	$ 166.25	$ 2.56	$ 168.80
072-0380-029-0000	NONRES	$ 68.01	$ 2.56	$ 70.56
072-0380-030-0000	NONRES	$ 72.30	$ 2.56	$ 74.86
072-0380-031-0000	NONRES	$ 52.14	$ 2.56	$ 54.70
072-0380-032-0000	NONRES	$ 81.11	$ 2.56	$ 83.66
072-0380-033-0000	NONRES	$ 28.21	$ 2.56	$ 30.76
072-0380-034-0000	NONRES	$ 165.25	$ 2.56	$ 167.80
072-0380-035-0000	NONRES	$ 90.68	$ 2.56	$ 93.24
072-0380-036-0000	NONRES	$ 78.59	$ 2.56	$ 81.14
072-0380-037-0000	SAFETY LIGHTS ONLY	$ 0.00	$ 2.56	$ 2.56
072-0380-038-0000	NONRES	$ 172.55	$ 2.56	$ 175.10
072-0380-039-0000	NONRES	$ 37.79	$ 2.56	$ 40.34
072-0380-040-0000	NONRES	$ 37.79	$ 2.56	$ 40.34
072-0390-002-0000	NONRES	$ 75.82	$ 2.56	$ 78.38
072-0390-007-0000	NONRES	$ 70.53	$ 2.56	$ 73.08
072-0390-015-0000	NONRES	$ 103.28	$ 2.56	$ 105.84
072-0390-017-0000	NONRES	$ 43.58	$ 2.56	$ 46.14
072-0390-018-0000	NONRES	$ 42.82	$ 2.56	$ 45.38
072-0390-021-0000	SAFETY LIGHTS ONLY	$ 0.00	$ 2.56	$ 2.56
072-0390-022-0000	NONRES	$ 37.79	$ 2.56	$ 40.34
072-0390-023-0000	NONRES	$ 37.79	$ 2.56	$ 40.34
072-0390-025-0000	NONRES	$ 230.74	$ 2.56	$ 233.30
072-0390-026-0000	NONRES	$ 68.01	$ 2.56	$ 70.56
072-0390-030-0000	NONRES	$ 77.33	$ 2.56	$ 79.88
072-0390-031-0000	NONRES	$ 90.94	$ 2.56	$ 93.50
072-0390-032-0000	SAFETY LIGHTS ONLY	$ 0.00	$ 2.56	$ 2.56
072-0390-034-0000	NONRES	$ 72.55	$ 2.56	$ 75.10
072-0390-035-0000	NONRES	$ 52.65	$ 2.56	$ 55.20
072-0390-036-0000	NONRES	$ 59.95	$ 2.56	$ 62.50
072-0390-037-0000	NONRES	$ 43.83	$ 2.56	$ 46.38
072-0390-038-0000	SAFETY LIGHTS ONLY	$ 0.00	$ 2.56	$ 2.56
072-0390-040-0000	SAFETY LIGHTS ONLY	$ 0.00	$ 2.56	$ 2.56

City of Rancho Cordova
Lighting District No. 2012-1
Fiscal Year 2021-22 Assessment Roll

APN	District Classification	Street Light Charge	Safety Light Charge	Total Assessment
072-0390-041-0000	NONRES	$ 71.79	$ 2.56	$ 74.34
072-0390-042-0000	NONRES	$ 113.36	$ 2.56	$ 115.92
072-0390-044-0000	SAFETY LIGHTS ONLY	$ 0.00	$ 2.56	$ 2.56
072-0390-045-0000	NONRES	$ 91.19	$ 2.56	$ 93.74
072-0390-046-0000	NONRES	$ 10.83	$ 2.56	$ 13.38
072-0390-047-0000	NONRES	$ 43.58	$ 2.56	$ 46.14
072-0390-048-0000	SAFETY LIGHTS ONLY	$ 0.00	$ 2.56	$ 2.56
072-0400-004-0000	NONRES	$ 42.82	$ 2.56	$ 45.38
072-0400-009-0000	NONRES	$ 122.17	$ 2.56	$ 124.72
072-0400-010-0000	NONRES	$ 42.82	$ 2.56	$ 45.38
072-0400-011-0000	NONRES	$ 42.82	$ 2.56	$ 45.38
072-0400-012-0001	NONRES	$ 5.29	$ 2.56	$ 7.84
072-0400-012-0002	NONRES	$ 5.29	$ 2.56	$ 7.84
072-0400-012-0003	NONRES	$ 5.29	$ 2.56	$ 7.84
072-0400-012-0004	NONRES	$ 5.29	$ 2.56	$ 7.84
072-0400-012-0005	NONRES	$ 5.29	$ 2.56	$ 7.84
072-0400-012-0006	NONRES	$ 5.29	$ 2.56	$ 7.84
072-0400-012-0007	NONRES	$ 5.29	$ 2.56	$ 7.84
072-0400-012-0008	NONRES	$ 5.29	$ 2.56	$ 7.84
072-0400-022-0000	SAFETY LIGHTS ONLY	$ 0.00	$ 2.56	$ 2.56
072-0400-024-0000	NONRES	$ 84.39	$ 2.56	$ 86.94
072-0400-025-0000	NONRES	$ 80.10	$ 2.56	$ 82.66
072-0400-026-0000	NONRES	$ 33.75	$ 2.56	$ 36.30
072-0400-027-0000	NONRES	$ 84.13	$ 2.56	$ 86.68
072-0400-028-0000	NONRES	$ 153.66	$ 2.56	$ 156.22
072-0410-005-0000	NONRES	$ 23.17	$ 2.56	$ 25.72
072-0410-006-0000	NONRES	$ 53.40	$ 2.56	$ 55.96
072-0410-008-0000	NONRES	$ 52.90	$ 2.56	$ 55.46
072-0410-013-0000	NONRES	$ 50.38	$ 2.56	$ 52.94
072-0410-014-0000	NONRES	$ 173.81	$ 2.56	$ 176.36
072-0410-015-0000	NONRES	$ 224.69	$ 2.56	$ 227.24
072-0410-016-0001	NONRES	$ 9.32	$ 2.56	$ 11.88
072-0410-016-0002	NONRES	$ 9.32	$ 2.56	$ 11.88
072-0410-016-0003	NONRES	$ 9.32	$ 2.56	$ 11.88
072-0410-016-0004	NONRES	$ 9.32	$ 2.56	$ 11.88
072-0410-016-0005	NONRES	$ 9.32	$ 2.56	$ 11.88
072-0410-016-0006	NONRES	$ 9.32	$ 2.56	$ 11.88
072-0410-016-0007	NONRES	$ 9.32	$ 2.56	$ 11.88
072-0410-016-0008	NONRES	$ 9.32	$ 2.56	$ 11.88
072-0410-016-0009	NONRES	$ 9.32	$ 2.56	$ 11.88
072-0410-016-0010	NONRES	$ 9.32	$ 2.56	$ 11.88
072-0410-016-0011	NONRES	$ 9.32	$ 2.56	$ 11.88
072-0410-016-0012	NONRES	$ 9.32	$ 2.56	$ 11.88
072-0410-016-0013	NONRES	$ 9.32	$ 2.56	$ 11.88

City of Rancho Cordova
Lighting District No. 2012-1
Fiscal Year 2021-22 Assessment Roll

APN	District Classification	Street Light Charge	Safety Light Charge	Total Assessment
072-0410-016-0014	NONRES	$ 9.32	$ 2.56	$ 11.88
072-0410-016-0015	NONRES	$ 9.32	$ 2.56	$ 11.88
072-0410-016-0016	NONRES	$ 9.32	$ 2.56	$ 11.88
072-0410-016-0017	NONRES	$ 9.32	$ 2.56	$ 11.88
072-0410-017-0000	NONRES	$ 52.90	$ 2.56	$ 55.46
072-0410-018-0001	NONRES	$ 3.53	$ 2.56	$ 6.08
072-0410-018-0002	NONRES	$ 3.53	$ 2.56	$ 6.08
072-0410-018-0003	NONRES	$ 3.53	$ 2.56	$ 6.08
072-0410-018-0004	NONRES	$ 3.53	$ 2.56	$ 6.08
072-0410-018-0005	NONRES	$ 3.53	$ 2.56	$ 6.08
072-0410-018-0006	NONRES	$ 3.53	$ 2.56	$ 6.08
072-0410-018-0007	NONRES	$ 3.53	$ 2.56	$ 6.08
072-0410-018-0008	NONRES	$ 3.53	$ 2.56	$ 6.08
072-0410-018-0009	NONRES	$ 3.53	$ 2.56	$ 6.08
072-0410-018-0010	NONRES	$ 3.53	$ 2.56	$ 6.08
072-0410-018-0011	NONRES	$ 3.53	$ 2.56	$ 6.08
072-0410-018-0012	NONRES	$ 3.53	$ 2.56	$ 6.08
072-0410-018-0013	NONRES	$ 3.53	$ 2.56	$ 6.08
072-0410-018-0014	NONRES	$ 3.53	$ 2.56	$ 6.08
072-0410-018-0015	NONRES	$ 3.53	$ 2.56	$ 6.08
072-0410-019-0000	NONRES	$ 52.90	$ 2.56	$ 55.46
072-0410-023-0000	NONRES	$ 50.38	$ 2.56	$ 52.94
072-0410-024-0000	NONRES	$ 52.90	$ 2.56	$ 55.46
072-0410-028-0000	NONRES	$ 53.15	$ 2.56	$ 55.70
072-0410-031-0000	NONRES	$ 52.90	$ 2.56	$ 55.46
072-0410-034-0000	NONRES	$ 103.28	$ 2.56	$ 105.84
072-0410-035-0000	NONRES	$ 52.40	$ 2.56	$ 54.96
072-0410-036-0000	NONRES	$ 91.94	$ 2.56	$ 94.50
072-0410-037-0000	NONRES	$ 29.47	$ 2.56	$ 32.02
072-0410-038-0000	NONRES	$ 42.32	$ 2.56	$ 44.88
072-0410-041-0000	SAFETY LIGHTS ONLY	$ 0.00	$ 2.56	$ 2.56
072-0410-042-0000	SAFETY LIGHTS ONLY	$ 0.00	$ 2.56	$ 2.56
072-0410-043-0000	NONRES	$ 43.33	$ 2.56	$ 45.88
072-0410-044-0000	NONRES	$ 38.79	$ 2.56	$ 41.34
072-0410-046-0000	NONRES	$ 52.90	$ 2.56	$ 55.46
072-0410-047-0000	SAFETY LIGHTS ONLY	$ 0.00	$ 2.56	$ 2.56
072-0410-050-0000	NONRES	$ 61.72	$ 2.56	$ 64.28
072-0410-051-0000	NONRES	$ 57.94	$ 2.56	$ 60.50
072-0410-053-0000	NONRES	$ 26.45	$ 2.56	$ 29.00
072-0410-054-0000	NONRES	$ 26.45	$ 2.56	$ 29.00
072-0410-055-0000	SAFETY LIGHTS ONLY	$ 0.00	$ 2.56	$ 2.56
072-0410-056-0000	SAFETY LIGHTS ONLY	$ 0.00	$ 2.56	$ 2.56
072-0410-057-0000	SAFETY LIGHTS ONLY	$ 0.00	$ 2.56	$ 2.56
072-0410-058-0000	SAFETY LIGHTS ONLY	$ 0.00	$ 2.56	$ 2.56

City of Rancho Cordova
Lighting District No. 2012-1
Fiscal Year 2021-22 Assessment Roll

APN	District Classification	Street Light Charge	Safety Light Charge	Total Assessment
072-0410-059-0000	NONRES	$ 26.45	$ 2.56	$ 29.00
072-0410-060-0000	NONRES	$ 26.45	$ 2.56	$ 29.00
072-0410-090-0000	NONRES	$ 105.80	$ 2.56	$ 108.36
072-0410-091-0000	NONRES	$ 91.44	$ 2.56	$ 94.00
072-0410-092-0000	NONRES	$ 26.45	$ 2.56	$ 29.00
072-0410-093-0000	NONRES	$ 26.95	$ 2.56	$ 29.50
072-0410-094-0000	NONRES	$ 40.05	$ 2.56	$ 42.60
072-0410-095-0000	NONRES	$ 116.88	$ 2.56	$ 119.44
072-0410-096-0000	SAFETY LIGHTS ONLY	$ 0.00	$ 2.56	$ 2.56
072-0410-097-0000	NONRES	$ 52.90	$ 2.56	$ 55.46
072-0410-098-0000	NONRES	$ 25.69	$ 2.56	$ 28.24
072-0410-099-0000	NONRES	$ 27.21	$ 2.56	$ 29.76
072-0420-001-0000	NONRES	$ 103.03	$ 2.56	$ 105.58
072-0420-004-0000	NONRES	$ 111.09	$ 2.56	$ 113.64
072-0420-005-0000	NONRES	$ 52.90	$ 2.56	$ 55.46
072-0420-006-0000	NONRES	$ 158.45	$ 2.56	$ 161.00
072-0420-008-0000	NONRES	$ 52.90	$ 2.56	$ 55.46
072-0420-010-0000	NONRES	$ 217.89	$ 2.56	$ 220.44
072-0420-011-0000	NONRES	$ 48.36	$ 2.56	$ 50.92
072-0420-012-0000	NONRES	$ 105.04	$ 2.56	$ 107.60
072-0420-013-0000	NONRES	$ 98.24	$ 2.56	$ 100.80
072-0420-014-0000	NONRES	$ 32.75	$ 2.56	$ 35.30
072-0420-015-0000	NONRES	$ 43.07	$ 2.56	$ 45.62
072-0420-016-0000	NONRES	$ 61.97	$ 2.56	$ 64.52
072-0430-009-0000	NONRES	$ 10.08	$ 2.56	$ 12.64
072-0430-012-0000	NONRES	$ 37.79	$ 2.56	$ 40.34
072-0430-020-0000	NONRES	$ 37.79	$ 2.56	$ 40.34
072-0430-022-0000	NONRES	$ 38.29	$ 2.56	$ 40.84
072-0430-026-0001	NONRES	$ 4.28	$ 2.56	$ 6.84
072-0430-026-0002	NONRES	$ 4.28	$ 2.56	$ 6.84
072-0430-026-0003	NONRES	$ 4.28	$ 2.56	$ 6.84
072-0430-026-0004	NONRES	$ 4.28	$ 2.56	$ 6.84
072-0430-026-0005	NONRES	$ 4.28	$ 2.56	$ 6.84
072-0430-026-0006	NONRES	$ 4.28	$ 2.56	$ 6.84
072-0430-026-0007	NONRES	$ 4.28	$ 2.56	$ 6.84
072-0430-026-0008	NONRES	$ 4.28	$ 2.56	$ 6.84
072-0430-027-0000	NONRES	$ 34.01	$ 2.56	$ 36.56
072-0430-028-0000	NONRES	$ 34.01	$ 2.56	$ 36.56
072-0430-031-0000	NONRES	$ 123.93	$ 2.56	$ 126.48
072-0430-032-0000	NONRES	$ 123.93	$ 2.56	$ 126.48
072-0430-033-0000	NONRES	$ 34.01	$ 2.56	$ 36.56
072-0430-036-0000	NONRES	$ 34.01	$ 2.56	$ 36.56
072-0430-037-0000	NONRES	$ 34.01	$ 2.56	$ 36.56
072-0430-038-0000	NONRES	$ 181.87	$ 2.56	$ 184.42

City of Rancho Cordova
Lighting District No. 2012-1
Fiscal Year 2021-22 Assessment Roll

APN	District Classification	Street Light Charge	Safety Light Charge	Total Assessment
072-0430-043-0000	NONRES	$ 38.29	$ 2.56	$ 40.84
072-0430-044-0000	SAFETY LIGHTS ONLY	$ 0.00	$ 2.56	$ 2.56
072-0430-045-0000	SAFETY LIGHTS ONLY	$ 0.00	$ 2.56	$ 2.56
072-0430-046-0000	SAFETY LIGHTS ONLY	$ 0.00	$ 2.56	$ 2.56
072-0430-047-0000	SAFETY LIGHTS ONLY	$ 0.00	$ 2.56	$ 2.56
072-0430-048-0000	NONRES	$ 37.79	$ 2.56	$ 40.34
072-0430-049-0001	NONRES	$ 6.30	$ 2.56	$ 8.86
072-0430-049-0002	NONRES	$ 6.30	$ 2.56	$ 8.86
072-0430-049-0003	NONRES	$ 6.30	$ 2.56	$ 8.86
072-0430-049-0004	NONRES	$ 6.30	$ 2.56	$ 8.86
072-0430-049-0005	NONRES	$ 6.30	$ 2.56	$ 8.86
072-0430-049-0006	NONRES	$ 6.30	$ 2.56	$ 8.86
072-0430-054-0000	NONRES	$ 133.00	$ 2.56	$ 135.56
072-0430-055-0000	SAFETY LIGHTS ONLY	$ 0.00	$ 2.56	$ 2.56
072-0430-056-0000	NONRES	$ 50.13	$ 2.56	$ 52.68
072-0430-057-0000	NONRES	$ 51.14	$ 2.56	$ 53.70
072-0430-060-0000	NONRES	$ 107.31	$ 2.56	$ 109.86
072-0430-061-0000	SAFETY LIGHTS ONLY	$ 0.00	$ 2.56	$ 2.56
072-0430-062-0001	SAFETY LIGHTS ONLY	$ 0.00	$ 2.56	$ 2.56
072-0430-062-0002	SAFETY LIGHTS ONLY	$ 0.00	$ 2.56	$ 2.56
072-0430-062-0003	SAFETY LIGHTS ONLY	$ 0.00	$ 2.56	$ 2.56
072-0430-062-0004	SAFETY LIGHTS ONLY	$ 0.00	$ 2.56	$ 2.56
072-0430-063-0000	NONRES	$ 37.03	$ 2.56	$ 39.58
072-0430-067-0000	NONRES	$ 68.01	$ 2.56	$ 70.56
072-0430-068-0000	NONRES	$ 181.37	$ 2.56	$ 183.92
072-0430-070-0000	NONRES	$ 7.56	$ 2.56	$ 10.12
072-0430-072-0000	NONRES	$ 77.33	$ 2.56	$ 79.88
072-0430-073-0001	NONRES	$ 0.76	$ 2.56	$ 3.32
072-0430-073-0002	NONRES	$ 0.76	$ 2.56	$ 3.32
072-0430-073-0003	NONRES	$ 0.76	$ 2.56	$ 3.32
072-0430-073-0004	NONRES	$ 0.76	$ 2.56	$ 3.32
072-0430-073-0005	NONRES	$ 0.76	$ 2.56	$ 3.32
072-0430-073-0006	NONRES	$ 0.76	$ 2.56	$ 3.32
072-0430-073-0007	NONRES	$ 0.76	$ 2.56	$ 3.32
072-0430-073-0008	NONRES	$ 0.76	$ 2.56	$ 3.32
072-0430-073-0009	NONRES	$ 0.76	$ 2.56	$ 3.32
072-0430-073-0010	NONRES	$ 0.76	$ 2.56	$ 3.32
072-0430-073-0011	NONRES	$ 0.76	$ 2.56	$ 3.32
072-0430-073-0012	NONRES	$ 0.76	$ 2.56	$ 3.32
072-0430-073-0013	NONRES	$ 0.76	$ 2.56	$ 3.32
072-0430-073-0014	NONRES	$ 0.76	$ 2.56	$ 3.32
072-0430-073-0015	NONRES	$ 0.76	$ 2.56	$ 3.32
072-0430-073-0016	NONRES	$ 0.76	$ 2.56	$ 3.32
072-0430-073-0017	NONRES	$ 0.76	$ 2.56	$ 3.32

City of Rancho Cordova
Lighting District No. 2012-1
Fiscal Year 2021-22 Assessment Roll

APN	District Classification	Street Light Charge	Safety Light Charge	Total Assessment
072-0430-073-0018	NONRES	$ 0.76	$ 2.56	$ 3.32
072-0430-073-0019	NONRES	$ 0.76	$ 2.56	$ 3.32
072-0430-073-0020	NONRES	$ 0.76	$ 2.56	$ 3.32
072-0430-073-0021	NONRES	$ 0.76	$ 2.56	$ 3.32
072-0430-073-0022	NONRES	$ 0.76	$ 2.56	$ 3.32
072-0430-073-0023	NONRES	$ 0.76	$ 2.56	$ 3.32
072-0430-073-0024	NONRES	$ 0.76	$ 2.56	$ 3.32
072-0430-073-0025	NONRES	$ 0.76	$ 2.56	$ 3.32
072-0430-073-0026	NONRES	$ 0.76	$ 2.56	$ 3.32
072-0430-073-0027	NONRES	$ 0.76	$ 2.56	$ 3.32
072-0430-073-0028	NONRES	$ 0.76	$ 2.56	$ 3.32
072-0430-073-0029	NONRES	$ 0.76	$ 2.56	$ 3.32
072-0430-073-0030	NONRES	$ 0.76	$ 2.56	$ 3.32
072-0430-073-0031	NONRES	$ 0.76	$ 2.56	$ 3.32
072-0430-073-0032	NONRES	$ 0.76	$ 2.56	$ 3.32
072-0430-073-0033	NONRES	$ 0.76	$ 2.56	$ 3.32
072-0430-073-0034	NONRES	$ 0.76	$ 2.56	$ 3.32
072-0430-073-0035	NONRES	$ 0.76	$ 2.56	$ 3.32
072-0430-073-0036	NONRES	$ 0.76	$ 2.56	$ 3.32
072-0430-073-0037	NONRES	$ 0.76	$ 2.56	$ 3.32
072-0430-073-0038	NONRES	$ 0.76	$ 2.56	$ 3.32
072-0430-073-0039	NONRES	$ 0.76	$ 2.56	$ 3.32
072-0430-073-0040	NONRES	$ 0.76	$ 2.56	$ 3.32
072-0430-073-0041	NONRES	$ 0.76	$ 2.56	$ 3.32
072-0430-073-0042	NONRES	$ 0.76	$ 2.56	$ 3.32
072-0430-073-0043	NONRES	$ 0.76	$ 2.56	$ 3.32
072-0430-073-0044	NONRES	$ 0.76	$ 2.56	$ 3.32
072-0430-073-0045	NONRES	$ 0.76	$ 2.56	$ 3.32
072-0430-073-0046	NONRES	$ 0.76	$ 2.56	$ 3.32
072-0430-074-0000	NONRES	$ 36.78	$ 2.56	$ 39.34
072-0430-075-0000	NONRES	$ 38.79	$ 2.56	$ 41.34
072-0430-077-0000	NONRES	$ 118.90	$ 2.56	$ 121.46
072-0430-078-0000	NONRES	$ 167.51	$ 2.56	$ 170.06
072-0430-079-0000	NONRES	$ 87.16	$ 2.56	$ 89.72
072-0430-080-0000	NONRES	$ 62.47	$ 2.56	$ 65.02
072-0430-081-0000	NONRES	$ 65.49	$ 2.56	$ 68.04
072-0430-082-0000	SAFETY LIGHTS ONLY	$ 0.00	$ 2.56	$ 2.56
072-0430-083-0001	NONRES	$ 8.56	$ 2.56	$ 11.12
072-0430-083-0002	NONRES	$ 8.56	$ 2.56	$ 11.12
072-0430-083-0003	NONRES	$ 8.56	$ 2.56	$ 11.12
072-0430-083-0004	NONRES	$ 8.56	$ 2.56	$ 11.12
072-0430-083-0005	NONRES	$ 8.56	$ 2.56	$ 11.12
072-0430-083-0006	NONRES	$ 8.56	$ 2.56	$ 11.12
072-0430-083-0007	NONRES	$ 8.56	$ 2.56	$ 11.12

City of Rancho Cordova
Lighting District No. 2012-1
Fiscal Year 2021-22 Assessment Roll

APN	District Classification	Street Light Charge	Safety Light Charge	Total Assessment
072-0430-083-0008	NONRES	$ 8.56	$ 2.56	$ 11.12
072-0430-083-0009	NONRES	$ 8.56	$ 2.56	$ 11.12
072-0430-083-0010	NONRES	$ 8.56	$ 2.56	$ 11.12
072-0430-083-0011	NONRES	$ 8.56	$ 2.56	$ 11.12
072-0430-083-0012	NONRES	$ 8.56	$ 2.56	$ 11.12
072-0430-084-0000	NONRES	$ 87.16	$ 2.56	$ 89.72
072-0440-006-0000	SAFETY LIGHTS ONLY	$ 0.00	$ 2.56	$ 2.56
072-0440-007-0000	SAFETY LIGHTS ONLY	$ 0.00	$ 2.56	$ 2.56
072-0440-008-0000	SAFETY LIGHTS ONLY	$ 0.00	$ 2.56	$ 2.56
072-0440-011-0000	SAFETY LIGHTS ONLY	$ 0.00	$ 2.56	$ 2.56
072-0440-012-0000	SAFETY LIGHTS ONLY	$ 0.00	$ 2.56	$ 2.56
072-0440-013-0000	SAFETY LIGHTS ONLY	$ 0.00	$ 2.56	$ 2.56
072-0440-015-0000	SAFETY LIGHTS ONLY	$ 0.00	$ 2.56	$ 2.56
072-0440-016-0000	SAFETY LIGHTS ONLY	$ 0.00	$ 2.56	$ 2.56
072-0440-017-0000	SAFETY LIGHTS ONLY	$ 0.00	$ 2.56	$ 2.56
072-0440-018-0000	SAFETY LIGHTS ONLY	$ 0.00	$ 2.56	$ 2.56
072-0440-019-0000	SAFETY LIGHTS ONLY	$ 0.00	$ 2.56	$ 2.56
072-0440-020-0000	SAFETY LIGHTS ONLY	$ 0.00	$ 2.56	$ 2.56
072-0440-021-0000	SAFETY LIGHTS ONLY	$ 0.00	$ 2.56	$ 2.56
072-0440-022-0000	SAFETY LIGHTS ONLY	$ 0.00	$ 2.56	$ 2.56
072-0440-023-0000	SAFETY LIGHTS ONLY	$ 0.00	$ 2.56	$ 2.56
072-0440-024-0000	SAFETY LIGHTS ONLY	$ 0.00	$ 2.56	$ 2.56
072-0450-006-0000	NONRES	$ 238.80	$ 2.56	$ 241.36
072-0450-015-0000	NONRES	$ 50.38	$ 2.56	$ 52.94
072-0450-021-0000	NONRES	$ 103.28	$ 2.56	$ 105.84
072-0450-022-0000	NONRES	$ 50.38	$ 2.56	$ 52.94
072-0450-023-0000	NONRES	$ 50.38	$ 2.56	$ 52.94
072-0450-024-0000	NONRES	$ 50.38	$ 2.56	$ 52.94
072-0450-032-0001	NONRES	$ 8.31	$ 2.56	$ 10.86
072-0450-032-0002	NONRES	$ 8.31	$ 2.56	$ 10.86
072-0450-032-0003	NONRES	$ 8.31	$ 2.56	$ 10.86
072-0450-032-0004	NONRES	$ 8.31	$ 2.56	$ 10.86
072-0450-032-0005	NONRES	$ 8.31	$ 2.56	$ 10.86
072-0450-032-0006	NONRES	$ 8.31	$ 2.56	$ 10.86
072-0450-044-0000	NONRES	$ 46.60	$ 2.56	$ 49.16
072-0450-045-0000	SAFETY LIGHTS ONLY	$ 0.00	$ 2.56	$ 2.56
072-0450-046-0000	SAFETY LIGHTS ONLY	$ 0.00	$ 2.56	$ 2.56
072-0450-047-0000	SAFETY LIGHTS ONLY	$ 0.00	$ 2.56	$ 2.56
072-0450-048-0000	SAFETY LIGHTS ONLY	$ 0.00	$ 2.56	$ 2.56
072-0450-049-0000	SAFETY LIGHTS ONLY	$ 0.00	$ 2.56	$ 2.56
072-0450-050-0000	SAFETY LIGHTS ONLY	$ 0.00	$ 2.56	$ 2.56
072-0450-051-0000	SAFETY LIGHTS ONLY	$ 0.00	$ 2.56	$ 2.56
072-0450-052-0000	SAFETY LIGHTS ONLY	$ 0.00	$ 2.56	$ 2.56
072-0450-053-0000	SAFETY LIGHTS ONLY	$ 0.00	$ 2.56	$ 2.56

City of Rancho Cordova
Lighting District No. 2012-1
Fiscal Year 2021-22 Assessment Roll

APN	District Classification	Street Light Charge	Safety Light Charge	Total Assessment
072-0450-054-0000	SAFETY LIGHTS ONLY	$ 0.00	$ 2.56	$ 2.56
072-0450-055-0000	SAFETY LIGHTS ONLY	$ 0.00	$ 2.56	$ 2.56
072-0450-056-0000	SAFETY LIGHTS ONLY	$ 0.00	$ 2.56	$ 2.56
072-0450-057-0000	SAFETY LIGHTS ONLY	$ 0.00	$ 2.56	$ 2.56
072-0450-058-0000	SAFETY LIGHTS ONLY	$ 0.00	$ 2.56	$ 2.56
072-0450-059-0000	SAFETY LIGHTS ONLY	$ 0.00	$ 2.56	$ 2.56
072-0450-060-0000	NONRES	$ 52.14	$ 2.56	$ 54.70
072-0450-062-0000	NONRES	$ 25.19	$ 2.56	$ 27.74
072-0450-065-0000	NONRES	$ 20.15	$ 2.56	$ 22.70
072-0450-066-0000	NONRES	$ 20.15	$ 2.56	$ 22.70
072-0450-067-0000	NONRES	$ 20.15	$ 2.56	$ 22.70
072-0450-068-0000	NONRES	$ 20.15	$ 2.56	$ 22.70
072-0450-069-0000	NONRES	$ 20.15	$ 2.56	$ 22.70
072-0450-072-0000	NONRES	$ 217.89	$ 2.56	$ 220.44
072-0450-073-0000	NONRES	$ 12.60	$ 2.56	$ 15.16
072-0450-074-0000	NONRES	$ 12.60	$ 2.56	$ 15.16
072-0450-075-0000	NONRES	$ 25.19	$ 2.56	$ 27.74
072-0450-079-0000	NONRES	$ 25.19	$ 2.56	$ 27.74
072-0450-080-0000	NONRES	$ 25.19	$ 2.56	$ 27.74
072-0450-081-0000	NONRES	$ 25.19	$ 2.56	$ 27.74
072-0450-084-0000	SAFETY LIGHTS ONLY	$ 0.00	$ 2.56	$ 2.56
072-0450-085-0000	SAFETY LIGHTS ONLY	$ 0.00	$ 2.56	$ 2.56
072-0450-086-0000	SAFETY LIGHTS ONLY	$ 0.00	$ 2.56	$ 2.56
072-0450-090-0000	NONRES	$ 88.17	$ 2.56	$ 90.72
072-0450-091-0000	NONRES	$ 16.37	$ 2.56	$ 18.92
072-0450-092-0000	NONRES	$ 16.37	$ 2.56	$ 18.92
072-0450-093-0000	NONRES	$ 16.37	$ 2.56	$ 18.92
072-0450-094-0000	NONRES	$ 147.36	$ 2.56	$ 149.92
072-0450-095-0000	NONRES	$ 100.76	$ 2.56	$ 103.32
072-0450-096-0000	NONRES	$ 41.56	$ 2.56	$ 44.12
072-0450-105-0000	NONRES	$ 100.76	$ 2.56	$ 103.32
072-0450-106-0000	NONRES	$ 20.15	$ 2.56	$ 22.70
072-0450-107-0000	NONRES	$ 28.97	$ 2.56	$ 31.52
072-0450-108-0000	NONRES	$ 23.93	$ 2.56	$ 26.48
072-0450-110-0000	NONRES	$ 47.86	$ 2.56	$ 50.42
072-0450-111-0000	NONRES	$ 34.01	$ 2.56	$ 36.56
072-0450-112-0000	NONRES	$ 16.88	$ 2.56	$ 19.44
072-0450-113-0000	NONRES	$ 15.11	$ 2.56	$ 17.66
072-0450-114-0000	NONRES	$ 15.87	$ 2.56	$ 18.42
072-0450-115-0000	NONRES	$ 25.19	$ 2.56	$ 27.74
072-0450-116-0000	NONRES	$ 69.27	$ 2.56	$ 71.82
072-0450-117-0000	NONRES	$ 69.27	$ 2.56	$ 71.82
072-0460-006-0000	NONRES	$ 113.61	$ 2.56	$ 116.16
072-0460-007-0000	NONRES	$ 39.04	$ 2.56	$ 41.60

City of Rancho Cordova
Lighting District No. 2012-1
Fiscal Year 2021-22 Assessment Roll

APN	District Classification	Street Light Charge	Safety Light Charge	Total Assessment
072-0460-008-0000	NONRES	$ 37.79	$ 2.56	$ 40.34
072-0460-011-0000	NONRES	$ 37.79	$ 2.56	$ 40.34
072-0460-012-0000	NONRES	$ 38.79	$ 2.56	$ 41.34
072-0460-014-0000	NONRES	$ 79.35	$ 2.56	$ 81.90
072-0460-017-0000	NONRES	$ 75.82	$ 2.56	$ 78.38
072-0460-018-0000	NONRES	$ 113.36	$ 2.56	$ 115.92
072-0460-019-0000	NONRES	$ 137.03	$ 2.56	$ 139.58
072-0460-020-0000	NONRES	$ 50.38	$ 2.56	$ 52.94
072-0470-012-0000	NONRES	$ 37.79	$ 2.56	$ 40.34
072-0470-013-0000	NONRES	$ 37.79	$ 2.56	$ 40.34
072-0470-014-0000	NONRES	$ 37.79	$ 2.56	$ 40.34
072-0470-015-0000	NONRES	$ 37.79	$ 2.56	$ 40.34
072-0470-020-0000	NONRES	$ 37.79	$ 2.56	$ 40.34
072-0470-021-0000	NONRES	$ 75.57	$ 2.56	$ 78.12
072-0470-022-0000	NONRES	$ 76.07	$ 2.56	$ 78.62
072-0470-025-0000	NONRES	$ 94.46	$ 2.56	$ 97.02
072-0470-026-0000	NONRES	$ 94.46	$ 2.56	$ 97.02
072-0470-027-0000	NONRES	$ 56.93	$ 2.56	$ 59.48
072-0470-029-0000	NONRES	$ 46.60	$ 2.56	$ 49.16
072-0480-002-0000	NONRES	$ 40.30	$ 2.56	$ 42.86
072-0480-003-0000	NONRES	$ 40.30	$ 2.56	$ 42.86
072-0480-004-0000	NONRES	$ 132.25	$ 2.56	$ 134.80
072-0480-005-0000	NONRES	$ 105.55	$ 2.56	$ 108.10
072-0480-006-0000	NONRES	$ 123.93	$ 2.56	$ 126.48
072-0480-007-0000	NONRES	$ 88.92	$ 2.56	$ 91.48
072-0480-010-0000	NONRES	$ 69.78	$ 2.56	$ 72.34
072-0480-011-0000	NONRES	$ 76.07	$ 2.56	$ 78.62
072-0480-012-0000	NONRES	$ 73.30	$ 2.56	$ 75.86
072-0480-014-0000	NONRES	$ 81.11	$ 2.56	$ 83.66
072-0480-022-0000	NONRES	$ 40.30	$ 2.56	$ 42.86
072-0480-023-0000	NONRES	$ 93.71	$ 2.56	$ 96.26
072-0480-024-0000	NONRES	$ 59.45	$ 2.56	$ 62.00
072-0480-025-0000	NONRES	$ 30.48	$ 2.56	$ 33.04
072-0480-026-0000	NONRES	$ 30.48	$ 2.56	$ 33.04
072-0480-027-0000	NONRES	$ 30.48	$ 2.56	$ 33.04
072-0480-029-0000	NONRES	$ 72.30	$ 2.56	$ 74.86
072-0490-004-0000	NONRES	$ 37.79	$ 2.56	$ 40.34
072-0490-005-0000	NONRES	$ 52.14	$ 2.56	$ 54.70
072-0490-007-0000	NONRES	$ 51.39	$ 2.56	$ 53.94
072-0490-008-0000	NONRES	$ 38.29	$ 2.56	$ 40.84
072-0490-009-0000	NONRES	$ 126.45	$ 2.56	$ 129.00
072-0490-013-0000	NONRES	$ 111.34	$ 2.56	$ 113.90
072-0490-018-0000	NONRES	$ 238.80	$ 2.56	$ 241.36
072-0490-019-0000	NONRES	$ 110.58	$ 2.56	$ 113.14

City of Rancho Cordova
Lighting District No. 2012-1
Fiscal Year 2021-22 Assessment Roll

APN	District Classification	Street Light Charge	Safety Light Charge	Total Assessment
072-0490-020-0000	NONRES	$ 14.61	$ 2.56	$ 17.16
072-0490-022-0000	NONRES	$ 209.58	$ 2.56	$ 212.14
072-0490-025-0000	NONRES	$ 23.43	$ 2.56	$ 25.98
072-0490-026-0000	NONRES	$ 37.79	$ 2.56	$ 40.34
072-0490-028-0000	NONRES	$ 69.27	$ 2.56	$ 71.82
072-0500-003-0000	NONRES	$ 98.49	$ 2.56	$ 101.04
072-0500-004-0000	NONRES	$ 50.38	$ 2.56	$ 52.94
072-0500-005-0000	NONRES	$ 50.38	$ 2.56	$ 52.94
072-0500-006-0000	NONRES	$ 50.38	$ 2.56	$ 52.94
072-0500-007-0000	NONRES	$ 50.38	$ 2.56	$ 52.94
072-0500-008-0000	NONRES	$ 52.65	$ 2.56	$ 55.20
072-0500-009-0000	NONRES	$ 61.72	$ 2.56	$ 64.28
072-0500-010-0000	NONRES	$ 137.29	$ 2.56	$ 139.84
072-0500-013-0000	NONRES	$ 80.61	$ 2.56	$ 83.16
072-0500-019-0000	NONRES	$ 61.72	$ 2.56	$ 64.28
072-0500-020-0000	NONRES	$ 181.62	$ 2.56	$ 184.18
072-0500-021-0000	NONRES	$ 145.09	$ 2.56	$ 147.64
072-0500-022-0000	NONRES	$ 57.94	$ 2.56	$ 60.50
072-0500-023-0000	NONRES	$ 159.20	$ 2.56	$ 161.76
072-0500-024-0000	NONRES	$ 50.38	$ 2.56	$ 52.94
072-0500-025-0000	NONRES	$ 50.38	$ 2.56	$ 52.94
072-0500-026-0000	NONRES	$ 50.38	$ 2.56	$ 52.94
072-0500-031-0000	NONRES	$ 98.74	$ 2.56	$ 101.30
072-0500-032-0000	NONRES	$ 49.37	$ 2.56	$ 51.92
072-0500-033-0000	NONRES	$ 49.37	$ 2.56	$ 51.92
072-0500-034-0000	SAFETY LIGHTS ONLY	$ 0.00	$ 2.56	$ 2.56
072-0500-035-0000	SAFETY LIGHTS ONLY	$ 0.00	$ 2.56	$ 2.56
072-0500-040-0000	NONRES	$ 9.57	$ 2.56	$ 12.12
072-0500-041-0000	NONRES	$ 9.57	$ 2.56	$ 12.12
072-0500-044-0000	NONRES	$ 9.57	$ 2.56	$ 12.12
072-0500-045-0000	NONRES	$ 9.57	$ 2.56	$ 12.12
072-0500-048-0000	NONRES	$ 9.57	$ 2.56	$ 12.12
072-0500-049-0000	NONRES	$ 9.57	$ 2.56	$ 12.12
072-0500-050-0000	NONRES	$ 9.57	$ 2.56	$ 12.12
072-0500-051-0000	NONRES	$ 9.57	$ 2.56	$ 12.12
072-0500-054-0000	NONRES	$ 28.46	$ 2.56	$ 31.02
072-0500-055-0000	NONRES	$ 22.17	$ 2.56	$ 24.72
072-0500-056-0000	NONRES	$ 28.46	$ 2.56	$ 31.02
072-0500-057-0000	NONRES	$ 21.92	$ 2.56	$ 24.48
072-0500-058-0000	NONRES	$ 20.40	$ 2.56	$ 22.96
072-0500-059-0000	NONRES	$ 18.14	$ 2.56	$ 20.70
072-0500-060-0000	NONRES	$ 20.40	$ 2.56	$ 22.96
072-0500-061-0000	NONRES	$ 64.23	$ 2.56	$ 66.78
072-0500-062-0000	NONRES	$ 156.18	$ 2.56	$ 158.74

City of Rancho Cordova
Lighting District No. 2012-1
Fiscal Year 2021-22 Assessment Roll

APN	District Classification	Street Light Charge	Safety Light Charge	Total Assessment
072-0500-063-0000	NONRES	$ 157.44	$ 2.56	$ 160.00
072-0500-064-0000	NONRES	$ 40.30	$ 2.56	$ 42.86
072-0500-065-0000	NONRES	$ 89.93	$ 2.56	$ 92.48
072-0500-066-0000	NONRES	$ 130.99	$ 2.56	$ 133.54
072-0510-002-0000	NONRES	$ 85.65	$ 2.56	$ 88.20
072-0510-003-0000	NONRES	$ 76.33	$ 2.56	$ 78.88
072-0510-004-0000	NONRES	$ 166.51	$ 2.56	$ 169.06
072-0510-005-0000	NONRES	$ 50.38	$ 2.56	$ 52.94
072-0510-006-0000	NONRES	$ 51.39	$ 2.56	$ 53.94
072-0510-007-0000	NONRES	$ 162.73	$ 2.56	$ 165.28
072-0510-008-0000	NONRES	$ 221.42	$ 2.56	$ 223.98
072-0510-010-0000	NONRES	$ 104.03	$ 2.56	$ 106.58
072-0510-011-0000	NONRES	$ 153.91	$ 2.56	$ 156.46
072-0510-012-0000	NONRES	$ 85.65	$ 2.56	$ 88.20
072-0510-015-0000	NONRES	$ 78.84	$ 2.56	$ 81.40
072-0510-016-0000	NONRES	$ 71.79	$ 2.56	$ 74.34
072-0510-017-0000	NONRES	$ 29.47	$ 2.56	$ 32.02
072-0540-001-0000	SAFETY LIGHTS ONLY	$ 0.00	$ 2.56	$ 2.56
072-0540-002-0000	SAFETY LIGHTS ONLY	$ 0.00	$ 2.56	$ 2.56
072-0540-003-0000	SAFETY LIGHTS ONLY	$ 0.00	$ 2.56	$ 2.56
072-0540-004-0000	SAFETY LIGHTS ONLY	$ 0.00	$ 2.56	$ 2.56
072-0540-005-0000	SAFETY LIGHTS ONLY	$ 0.00	$ 2.56	$ 2.56
072-0540-006-0000	SAFETY LIGHTS ONLY	$ 0.00	$ 2.56	$ 2.56
072-0540-007-0000	SAFETY LIGHTS ONLY	$ 0.00	$ 2.56	$ 2.56
072-0540-011-0000	SAFETY LIGHTS ONLY	$ 0.00	$ 2.56	$ 2.56
072-0540-013-0000	SAFETY LIGHTS ONLY	$ 0.00	$ 2.56	$ 2.56
072-0540-014-0000	SAFETY LIGHTS ONLY	$ 0.00	$ 2.56	$ 2.56
072-0540-015-0000	SAFETY LIGHTS ONLY	$ 0.00	$ 2.56	$ 2.56
072-0540-016-0000	SAFETY LIGHTS ONLY	$ 0.00	$ 2.56	$ 2.56
072-0540-017-0000	SAFETY LIGHTS ONLY	$ 0.00	$ 2.56	$ 2.56
072-0540-018-0000	SAFETY LIGHTS ONLY	$ 0.00	$ 2.56	$ 2.56
072-0540-019-0000	SAFETY LIGHTS ONLY	$ 0.00	$ 2.56	$ 2.56
072-0540-020-0000	SAFETY LIGHTS ONLY	$ 0.00	$ 2.56	$ 2.56
072-0540-021-0000	SAFETY LIGHTS ONLY	$ 0.00	$ 2.56	$ 2.56
072-0540-022-0000	SAFETY LIGHTS ONLY	$ 0.00	$ 2.56	$ 2.56
072-0540-023-0000	SAFETY LIGHTS ONLY	$ 0.00	$ 2.56	$ 2.56
072-0550-001-0000	SAFETY LIGHTS ONLY	$ 0.00	$ 2.56	$ 2.56
072-0550-002-0000	SAFETY LIGHTS ONLY	$ 0.00	$ 2.56	$ 2.56
072-0550-003-0000	SAFETY LIGHTS ONLY	$ 0.00	$ 2.56	$ 2.56
072-0550-004-0000	SAFETY LIGHTS ONLY	$ 0.00	$ 2.56	$ 2.56
072-0550-005-0000	SAFETY LIGHTS ONLY	$ 0.00	$ 2.56	$ 2.56
072-0550-006-0000	SAFETY LIGHTS ONLY	$ 0.00	$ 2.56	$ 2.56
072-0550-007-0000	SAFETY LIGHTS ONLY	$ 0.00	$ 2.56	$ 2.56
072-0550-008-0000	SAFETY LIGHTS ONLY	$ 0.00	$ 2.56	$ 2.56

City of Rancho Cordova
Lighting District No. 2012-1
Fiscal Year 2021-22 Assessment Roll

APN	District Classification	Street Light Charge	Safety Light Charge	Total Assessment
072-0550-009-0000	NONRES	$ 47.86	$ 2.56	$ 50.42
072-0550-010-0000	NONRES	$ 47.86	$ 2.56	$ 50.42
072-0550-011-0000	NONRES	$ 50.38	$ 2.56	$ 52.94
072-0550-012-0000	NONRES	$ 50.38	$ 2.56	$ 52.94
072-0550-013-0000	NONRES	$ 50.38	$ 2.56	$ 52.94
072-0550-014-0000	SAFETY LIGHTS ONLY	$ 0.00	$ 2.56	$ 2.56
072-0550-015-0000	SAFETY LIGHTS ONLY	$ 0.00	$ 2.56	$ 2.56
072-0550-016-0000	SAFETY LIGHTS ONLY	$ 0.00	$ 2.56	$ 2.56
072-0550-017-0000	SAFETY LIGHTS ONLY	$ 0.00	$ 2.56	$ 2.56
072-0550-018-0000	SAFETY LIGHTS ONLY	$ 0.00	$ 2.56	$ 2.56
072-0550-019-0000	SAFETY LIGHTS ONLY	$ 0.00	$ 2.56	$ 2.56
072-0550-020-0000	NONRES	$ 45.34	$ 2.56	$ 47.90
072-0550-021-0000	NONRES	$ 45.34	$ 2.56	$ 47.90
072-0550-022-0000	NONRES	$ 45.34	$ 2.56	$ 47.90
072-0550-023-0000	NONRES	$ 45.34	$ 2.56	$ 47.90
072-0550-024-0000	NONRES	$ 124.69	$ 2.56	$ 127.24
072-0550-025-0000	SAFETY LIGHTS ONLY	$ 0.00	$ 2.56	$ 2.56
072-0550-026-0000	SAFETY LIGHTS ONLY	$ 0.00	$ 2.56	$ 2.56
072-0550-027-0000	SAFETY LIGHTS ONLY	$ 0.00	$ 2.56	$ 2.56
072-0550-028-0000	SAFETY LIGHTS ONLY	$ 0.00	$ 2.56	$ 2.56
072-0550-029-0000	SAFETY LIGHTS ONLY	$ 0.00	$ 2.56	$ 2.56
072-0550-030-0000	SAFETY LIGHTS ONLY	$ 0.00	$ 2.56	$ 2.56
072-0550-031-0000	SAFETY LIGHTS ONLY	$ 0.00	$ 2.56	$ 2.56
072-0550-032-0000	SAFETY LIGHTS ONLY	$ 0.00	$ 2.56	$ 2.56
072-0550-036-0000	NONRES	$ 215.88	$ 2.56	$ 218.44
072-0560-001-0000	NONRES	$ 47.86	$ 2.56	$ 50.42
072-0560-002-0000	NONRES	$ 47.86	$ 2.56	$ 50.42
072-0560-003-0000	NONRES	$ 47.86	$ 2.56	$ 50.42
072-0560-008-0000	NONRES	$ 90.68	$ 2.56	$ 93.24
072-0560-009-0000	NONRES	$ 90.68	$ 2.56	$ 93.24
072-0560-010-0000	NONRES	$ 100.76	$ 2.56	$ 103.32
072-0560-011-0000	NONRES	$ 90.68	$ 2.56	$ 93.24
072-0560-012-0000	NONRES	$ 84.39	$ 2.56	$ 86.94
072-0560-015-0000	NONRES	$ 40.30	$ 2.56	$ 42.86
072-0560-016-0000	NONRES	$ 65.49	$ 2.56	$ 68.04
072-0560-018-0000	NONRES	$ 40.30	$ 2.56	$ 42.86
072-0560-019-0000	NONRES	$ 40.30	$ 2.56	$ 42.86
072-0560-020-0000	NONRES	$ 40.30	$ 2.56	$ 42.86
072-0560-021-0000	NONRES	$ 45.34	$ 2.56	$ 47.90
072-0560-022-0000	NONRES	$ 35.52	$ 2.56	$ 38.08
072-0560-023-0000	NONRES	$ 113.61	$ 2.56	$ 116.16
072-0560-024-0000	NONRES	$ 61.21	$ 2.56	$ 63.76
072-0560-027-0000	NONRES	$ 10.08	$ 2.56	$ 12.64
072-0560-028-0000	NONRES	$ 50.63	$ 2.56	$ 53.18

City of Rancho Cordova
Lighting District No. 2012-1
Fiscal Year 2021-22 Assessment Roll

APN	District Classification	Street Light Charge	Safety Light Charge	Total Assessment
072-0560-031-0000	SAFETY LIGHTS ONLY	$ 0.00	$ 2.56	$ 2.56
072-0560-032-0000	NONRES	$ 45.34	$ 2.56	$ 47.90
072-0560-035-0000	NONRES	$ 45.34	$ 2.56	$ 47.90
072-0560-036-0000	NONRES	$ 45.34	$ 2.56	$ 47.90
072-0560-038-0000	NONRES	$ 86.15	$ 2.56	$ 88.70
072-0560-039-0000	NONRES	$ 32.50	$ 2.56	$ 35.06
072-0560-040-0000	NONRES	$ 39.04	$ 2.56	$ 41.60
072-0560-041-0000	NONRES	$ 110.33	$ 2.56	$ 112.88
072-0560-042-0000	SAFETY LIGHTS ONLY	$ 0.00	$ 2.56	$ 2.56
072-0560-043-0000	NONRES	$ 30.73	$ 2.56	$ 33.28
072-0560-044-0000	NONRES	$ 18.14	$ 2.56	$ 20.70
072-0560-045-0000	NONRES	$ 171.29	$ 2.56	$ 173.84
072-0560-049-0000	NONRES	$ 104.79	$ 2.56	$ 107.34
072-0560-050-0000	NONRES	$ 99.00	$ 2.56	$ 101.56
072-0560-051-0000	SAFETY LIGHTS ONLY	$ 0.00	$ 2.56	$ 2.56
072-0560-052-0000	NONRES	$ 77.59	$ 2.56	$ 80.14
072-0560-053-0000	NONRES	$ 24.94	$ 2.56	$ 27.50
072-0560-054-0000	NONRES	$ 26.45	$ 2.56	$ 29.00
072-0560-055-0000	NONRES	$ 76.33	$ 2.56	$ 78.88
072-0560-056-0000	NONRES	$ 45.34	$ 2.56	$ 47.90
072-0560-057-0000	SAFETY LIGHTS ONLY	$ 0.00	$ 2.56	$ 2.56
072-0560-060-0000	NONRES	$ 23.93	$ 2.56	$ 26.48
072-0560-061-0000	NONRES	$ 23.93	$ 2.56	$ 26.48
072-0560-062-0000	NONRES	$ 23.93	$ 2.56	$ 26.48
072-0560-063-0000	NONRES	$ 23.93	$ 2.56	$ 26.48
072-0560-064-0000	NONRES	$ 28.46	$ 2.56	$ 31.02
072-0560-065-0000	NONRES	$ 16.88	$ 2.56	$ 19.44
072-0560-066-0000	SAFETY LIGHTS ONLY	$ 0.00	$ 2.56	$ 2.56
072-0570-001-0000	NONRES	$ 185.90	$ 2.56	$ 188.46
072-0570-002-0000	NONRES	$ 177.34	$ 2.56	$ 179.90
072-0570-005-0000	NONRES	$ 95.72	$ 2.56	$ 98.28
072-0570-006-0000	NONRES	$ 45.34	$ 2.56	$ 47.90
072-0570-007-0000	NONRES	$ 56.93	$ 2.56	$ 59.48
072-0570-009-0000	NONRES	$ 178.09	$ 2.56	$ 180.64
072-0570-010-0000	NONRES	$ 40.30	$ 2.56	$ 42.86
072-0570-011-0000	NONRES	$ 40.30	$ 2.56	$ 42.86
072-0570-012-0000	NONRES	$ 40.30	$ 2.56	$ 42.86
072-0570-013-0000	NONRES	$ 40.30	$ 2.56	$ 42.86
072-0570-014-0000	NONRES	$ 40.30	$ 2.56	$ 42.86
072-0570-015-0000	NONRES	$ 72.30	$ 2.56	$ 74.86
072-0570-016-0000	NONRES	$ 130.74	$ 2.56	$ 133.30
072-0570-017-0000	NONRES	$ 40.30	$ 2.56	$ 42.86
072-0570-019-0000	NONRES	$ 40.30	$ 2.56	$ 42.86
072-0570-020-0000	NONRES	$ 40.30	$ 2.56	$ 42.86

City of Rancho Cordova
Lighting District No. 2012-1
Fiscal Year 2021-22 Assessment Roll

APN	District Classification	Street Light Charge	Safety Light Charge	Total Assessment
072-0570-021-0000	NONRES	$ 166.51	$ 2.56	$ 169.06
072-0570-022-0000	NONRES	$ 82.12	$ 2.56	$ 84.68
072-0570-025-0000	SAFETY LIGHTS ONLY	$ 0.00	$ 2.56	$ 2.56
072-0570-030-0000	NONRES	$ 33.75	$ 2.56	$ 36.30
072-0570-031-0000	NONRES	$ 62.72	$ 2.56	$ 65.28
072-0570-032-0000	NONRES	$ 53.91	$ 2.56	$ 56.46
072-0570-033-0000	NONRES	$ 262.23	$ 2.56	$ 264.78
072-0570-034-0000	NONRES	$ 45.34	$ 2.56	$ 47.90
072-0570-035-0000	NONRES	$ 45.34	$ 2.56	$ 47.90
072-0570-036-0000	NONRES	$ 42.82	$ 2.56	$ 45.38
072-0570-037-0000	NONRES	$ 42.82	$ 2.56	$ 45.38
072-0570-038-0000	NONRES	$ 139.55	$ 2.56	$ 142.10
072-0570-039-0000	NONRES	$ 134.51	$ 2.56	$ 137.06
072-0570-040-0000	NONRES	$ 97.74	$ 2.56	$ 100.30
072-0570-041-0000	NONRES	$ 97.74	$ 2.56	$ 100.30
072-0570-042-0000	NONRES	$ 102.27	$ 2.56	$ 104.82
072-0570-043-0000	NONRES	$ 10.08	$ 2.56	$ 12.64
072-0570-044-0000	NONRES	$ 10.08	$ 2.56	$ 12.64
072-0570-045-0000	NONRES	$ 10.08	$ 2.56	$ 12.64
072-0570-046-0000	NONRES	$ 10.08	$ 2.56	$ 12.64
072-0570-048-0000	NONRES	$ 26.70	$ 2.56	$ 29.26
072-0570-049-0000	SAFETY LIGHTS ONLY	$ 0.00	$ 2.56	$ 2.56
072-0570-050-0000	NONRES	$ 28.72	$ 2.56	$ 31.28
072-0580-001-0000	NONRES	$ 181.37	$ 2.56	$ 183.92
072-0580-002-0000	NONRES	$ 100.76	$ 2.56	$ 103.32
072-0580-003-0000	NONRES	$ 100.76	$ 2.56	$ 103.32
072-0580-004-0000	NONRES	$ 185.40	$ 2.56	$ 187.96
072-0580-005-0000	NONRES	$ 140.06	$ 2.56	$ 142.62
072-0580-008-0000	NONRES	$ 99.75	$ 2.56	$ 102.30
072-0580-009-0000	NONRES	$ 40.30	$ 2.56	$ 42.86
072-0580-010-0000	NONRES	$ 48.11	$ 2.56	$ 50.66
072-0580-011-0000	NONRES	$ 40.30	$ 2.56	$ 42.86
072-0580-012-0000	NONRES	$ 40.30	$ 2.56	$ 42.86
072-0580-013-0000	NONRES	$ 40.30	$ 2.56	$ 42.86
072-0580-014-0000	NONRES	$ 40.56	$ 2.56	$ 43.12
072-0580-020-0000	NONRES	$ 66.25	$ 2.56	$ 68.80
072-0580-021-0000	SAFETY LIGHTS ONLY	$ 0.00	$ 2.56	$ 2.56
072-0580-022-0000	NONRES	$ 32.75	$ 2.56	$ 35.30
072-0580-023-0000	NONRES	$ 32.75	$ 2.56	$ 35.30
072-0590-002-0000	NONRES	$ 190.18	$ 2.56	$ 192.74
072-0590-003-0000	NONRES	$ 116.13	$ 2.56	$ 118.68
072-0590-014-0000	NONRES	$ 263.24	$ 2.56	$ 265.80
072-0590-015-0000	NONRES	$ 181.37	$ 2.56	$ 183.92
072-0590-016-0000	NONRES	$ 161.97	$ 2.56	$ 164.52

City of Rancho Cordova
Lighting District No. 2012-1
Fiscal Year 2021-22 Assessment Roll

APN	District Classification	Street Light Charge	Safety Light Charge	Total Assessment
072-0600-002-0000	NONRES	$ 109.83	$ 2.56	$ 112.38
072-0600-013-0000	NONRES	$ 209.58	$ 2.56	$ 212.14
072-0600-028-0000	NONRES	$ 172.80	$ 2.56	$ 175.36
072-0600-033-0000	NONRES	$ 212.86	$ 2.56	$ 215.42
072-0600-044-0000	NONRES	$ 442.34	$ 2.56	$ 444.90
072-0600-049-0000	NONRES	$ 193.21	$ 2.56	$ 195.76
072-0600-050-0000	NONRES	$ 373.06	$ 2.56	$ 375.62
072-0600-052-0000	NONRES	$ 182.88	$ 2.56	$ 185.44
072-0600-053-0000	NONRES	$ 81.62	$ 2.56	$ 84.18
072-0600-054-0000	NONRES	$ 240.31	$ 2.56	$ 242.86
072-0600-058-0000	NONRES	$ 128.72	$ 2.56	$ 131.28
072-0600-059-0000	SAFETY LIGHTS ONLY	$ 0.00	$ 2.56	$ 2.56
072-0600-060-0000	NONRES	$ 317.90	$ 2.56	$ 320.46
072-0600-061-0000	NONRES	$ 167.01	$ 2.56	$ 169.56
072-0600-062-0000	NONRES	$ 317.14	$ 2.56	$ 319.70
072-0600-063-0000	NONRES	$ 288.93	$ 2.56	$ 291.48
072-0600-064-0000	NONRES	$ 281.12	$ 2.56	$ 283.68
072-0600-065-0000	NONRES	$ 206.56	$ 2.56	$ 209.12
072-0610-034-0000	NONRES	$ 254.17	$ 2.56	$ 256.72
072-0610-039-0000	NONRES	$ 169.78	$ 2.56	$ 172.34
072-0610-053-0000	NONRES	$ 290.19	$ 2.56	$ 292.74
072-0610-064-0000	NONRES	$ 145.60	$ 2.56	$ 148.16
072-0610-065-0000	NONRES	$ 156.68	$ 2.56	$ 159.24
072-0610-075-0000	NONRES	$ 121.42	$ 2.56	$ 123.98
072-0610-076-0000	NONRES	$ 158.95	$ 2.56	$ 161.50
072-0610-086-0000	NONRES	$ 43.58	$ 2.56	$ 46.14
072-0610-088-0000	NONRES	$ 159.70	$ 2.56	$ 162.26
072-0610-089-0000	NONRES	$ 103.28	$ 2.56	$ 105.84
072-0610-090-0000	NONRES	$ 229.48	$ 2.56	$ 232.04
072-0610-091-0000	NONRES	$ 89.42	$ 2.56	$ 91.98
072-0610-092-0000	NONRES	$ 94.97	$ 2.56	$ 97.52
072-0620-021-0000	NONRES	$ 60.46	$ 2.56	$ 63.02
072-0620-022-0000	NONRES	$ 60.46	$ 2.56	$ 63.02
072-0630-023-0000	NONRES	$ 60.46	$ 2.56	$ 63.02
072-0630-024-0000	NONRES	$ 60.46	$ 2.56	$ 63.02
072-0640-019-0000	NONRES	$ 58.94	$ 2.56	$ 61.50
072-0640-021-0000	SAFETY LIGHTS ONLY	$ 0.00	$ 2.56	$ 2.56
072-0640-023-0000	SAFETY LIGHTS ONLY	$ 0.00	$ 2.56	$ 2.56
072-0640-024-0000	SAFETY LIGHTS ONLY	$ 0.00	$ 2.56	$ 2.56
072-0640-025-0000	SAFETY LIGHTS ONLY	$ 0.00	$ 2.56	$ 2.56
072-0640-027-0000	NONRES	$ 47.86	$ 2.56	$ 50.42
072-0640-028-0000	NONRES	$ 86.15	$ 2.56	$ 88.70
072-0640-029-0000	SAFETY LIGHTS ONLY	$ 0.00	$ 2.56	$ 2.56
072-0640-030-0000	NONRES	$ 59.20	$ 2.56	$ 61.76

City of Rancho Cordova
Lighting District No. 2012-1
Fiscal Year 2021-22 Assessment Roll

APN	District Classification	Street Light Charge	Safety Light Charge	Total Assessment
072-0640-031-0000	SAFETY LIGHTS ONLY	$ 0.00	$ 2.56	$ 2.56
072-0640-032-0000	NONRES	$ 58.94	$ 2.56	$ 61.50
072-0640-033-0000	NONRES	$ 47.86	$ 2.56	$ 50.42
072-0640-035-0000	SAFETY LIGHTS ONLY	$ 0.00	$ 2.56	$ 2.56
072-0640-036-0000	SAFETY LIGHTS ONLY	$ 0.00	$ 2.56	$ 2.56
072-0640-037-0000	SAFETY LIGHTS ONLY	$ 0.00	$ 2.56	$ 2.56
072-0640-038-0000	SAFETY LIGHTS ONLY	$ 0.00	$ 2.56	$ 2.56
072-0640-039-0000	SAFETY LIGHTS ONLY	$ 0.00	$ 2.56	$ 2.56
072-0640-040-0000	SAFETY LIGHTS ONLY	$ 0.00	$ 2.56	$ 2.56
072-0640-041-0000	SAFETY LIGHTS ONLY	$ 0.00	$ 2.56	$ 2.56
072-0640-042-0000	SAFETY LIGHTS ONLY	$ 0.00	$ 2.56	$ 2.56
072-0650-005-0000	NONRES	$ 465.01	$ 2.56	$ 467.56
072-0650-020-0000	NONRES	$ 597.00	$ 2.56	$ 599.56
072-0650-021-0000	NONRES	$ 30.23	$ 2.56	$ 32.78
072-0650-023-0000	NONRES	$ 245.10	$ 2.56	$ 247.66
072-0650-025-0000	NONRES	$ 348.88	$ 2.56	$ 351.44
072-0650-026-0000	NONRES	$ 277.09	$ 2.56	$ 279.64
072-0660-001-0000	NONRES	$ 408.58	$ 2.56	$ 411.14
072-0660-013-0000	NONRES	$ 338.30	$ 2.56	$ 340.86
072-0660-016-0000	NONRES	$ 107.06	$ 2.56	$ 109.62
072-0660-017-0000	NONRES	$ 315.13	$ 2.56	$ 317.68
072-0660-018-0000	NONRES	$ 29.98	$ 2.56	$ 32.54
072-0660-019-0000	NONRES	$ 327.72	$ 2.56	$ 330.28
072-0660-023-0000	NONRES	$ 132.50	$ 2.56	$ 135.06
072-0660-024-0000	NONRES	$ 93.20	$ 2.56	$ 95.76
072-0660-025-0001	NONRES	$ 6.80	$ 2.56	$ 9.36
072-0660-025-0002	NONRES	$ 6.80	$ 2.56	$ 9.36
072-0660-025-0003	NONRES	$ 6.80	$ 2.56	$ 9.36
072-0660-025-0004	NONRES	$ 6.80	$ 2.56	$ 9.36
072-0660-025-0005	NONRES	$ 6.80	$ 2.56	$ 9.36
072-0660-025-0006	NONRES	$ 6.80	$ 2.56	$ 9.36
072-0660-025-0007	NONRES	$ 6.80	$ 2.56	$ 9.36
072-0660-025-0008	NONRES	$ 6.80	$ 2.56	$ 9.36
072-0660-025-0009	NONRES	$ 6.80	$ 2.56	$ 9.36
072-0660-025-0010	NONRES	$ 6.80	$ 2.56	$ 9.36
072-0660-025-0011	NONRES	$ 6.80	$ 2.56	$ 9.36
072-0660-025-0012	NONRES	$ 6.80	$ 2.56	$ 9.36
072-0660-025-0013	NONRES	$ 6.80	$ 2.56	$ 9.36
072-0660-025-0014	NONRES	$ 6.80	$ 2.56	$ 9.36
072-0660-025-0015	NONRES	$ 6.80	$ 2.56	$ 9.36
072-0670-002-0000	NONRES	$ 66.75	$ 2.56	$ 69.30
072-0670-003-0000	NONRES	$ 62.98	$ 2.56	$ 65.54
072-0670-008-0000	NONRES	$ 143.08	$ 2.56	$ 145.64
072-0670-010-0000	NONRES	$ 186.15	$ 2.56	$ 188.70

City of Rancho Cordova
Lighting District No. 2012-1
Fiscal Year 2021-22 Assessment Roll

APN	District Classification	Street Light Charge	Safety Light Charge	Total Assessment
072-0670-022-0000	NONRES	$ 84.13	$ 2.56	$ 86.68
072-0670-023-0000	NONRES	$ 112.35	$ 2.56	$ 114.90
072-0670-024-0000	NONRES	$ 409.59	$ 2.56	$ 412.14
072-0670-025-0000	NONRES	$ 209.08	$ 2.56	$ 211.64
072-0670-026-0000	NONRES	$ 564.26	$ 2.56	$ 566.82
072-0670-027-0000	NONRES	$ 47.36	$ 2.56	$ 49.92
072-0670-028-0000	NONRES	$ 47.36	$ 2.56	$ 49.92
072-0680-026-0000	NONRES	$ 35.27	$ 2.56	$ 37.82
072-0680-039-0000	NONRES	$ 25.19	$ 2.56	$ 27.74
072-0680-040-0000	NONRES	$ 277.59	$ 2.56	$ 280.14
072-0680-042-0000	NONRES	$ 168.77	$ 2.56	$ 171.32
072-0680-043-0000	NONRES	$ 91.69	$ 2.56	$ 94.24
072-0680-048-0000	NONRES	$ 241.57	$ 2.56	$ 244.12
072-0680-049-0000	NONRES	$ 125.95	$ 2.56	$ 128.50
072-0680-050-0000	NONRES	$ 251.40	$ 2.56	$ 253.96
072-0680-051-0000	NONRES	$ 220.66	$ 2.56	$ 223.22
072-0680-052-0000	NONRES	$ 537.55	$ 2.56	$ 540.10
072-0680-062-0000	NONRES	$ 346.36	$ 2.56	$ 348.92
072-0680-063-0000	NONRES	$ 61.72	$ 2.56	$ 64.28
072-0680-064-0000	NONRES	$ 264.50	$ 2.56	$ 267.06
072-0680-065-0000	NONRES	$ 29.22	$ 2.56	$ 31.78
072-0680-067-0000	NONRES	$ 29.22	$ 2.56	$ 31.78
072-0680-068-0000	NONRES	$ 29.22	$ 2.56	$ 31.78
072-0680-072-0000	SAFETY LIGHTS ONLY	$ 0.00	$ 2.56	$ 2.56
072-0680-075-0000	SAFETY LIGHTS ONLY	$ 0.00	$ 2.56	$ 2.56
072-0690-022-0000	NONRES	$ 25.19	$ 2.56	$ 27.74
072-0690-036-0000	NONRES	$ 128.47	$ 2.56	$ 131.02
072-0690-037-0000	NONRES	$ 226.71	$ 2.56	$ 229.26
072-0690-038-0000	NONRES	$ 224.19	$ 2.56	$ 226.74
072-0690-039-0000	NONRES	$ 103.28	$ 2.56	$ 105.84
072-0690-060-0000	NONRES	$ 178.60	$ 2.56	$ 181.16
072-0690-061-0000	NONRES	$ 365.51	$ 2.56	$ 368.06
072-0690-062-0000	NONRES	$ 117.89	$ 2.56	$ 120.44
072-0690-063-0000	NONRES	$ 267.01	$ 2.56	$ 269.56
072-0690-064-0000	NONRES	$ 429.24	$ 2.56	$ 431.80
072-0690-078-0000	NONRES	$ 480.63	$ 2.56	$ 483.18
072-0690-079-0000	NONRES	$ 134.26	$ 2.56	$ 136.82
072-0690-080-0000	NONRES	$ 166.51	$ 2.56	$ 169.06
072-0690-082-0000	NONRES	$ 83.38	$ 2.56	$ 85.94
072-0690-084-0000	NONRES	$ 379.11	$ 2.56	$ 381.66
072-0690-085-0000	NONRES	$ 382.64	$ 2.56	$ 385.20
072-0690-086-0000	NONRES	$ 239.31	$ 2.56	$ 241.86
072-0690-089-0000	NONRES	$ 476.34	$ 2.56	$ 478.90
072-0690-090-0000	NONRES	$ 201.52	$ 2.56	$ 204.08

City of Rancho Cordova
Lighting District No. 2012-1
Fiscal Year 2021-22 Assessment Roll

APN	District Classification	Street Light Charge	Safety Light Charge	Total Assessment
072-0690-091-0000	NONRES	$ 81.11	$ 2.56	$ 83.66
072-0690-093-0000	NONRES	$ 230.49	$ 2.56	$ 233.04
072-0690-094-0000	NONRES	$ 188.93	$ 2.56	$ 191.48
072-0690-095-0000	NONRES	$ 226.71	$ 2.56	$ 229.26
072-0690-096-0000	NONRES	$ 289.69	$ 2.56	$ 292.24
072-0690-098-0000	NONRES	$ 234.77	$ 2.56	$ 237.32
072-0690-099-0000	NONRES	$ 226.71	$ 2.56	$ 229.26
072-0690-104-0000	NONRES	$ 68.52	$ 2.56	$ 71.08
072-0690-105-0000	NONRES	$ 385.66	$ 2.56	$ 388.22
072-0690-107-0000	NONRES	$ 730.51	$ 2.56	$ 733.06
072-0690-108-0000	NONRES	$ 556.70	$ 2.56	$ 559.26
072-0690-113-0000	NONRES	$ 226.71	$ 2.56	$ 229.26
072-0690-114-0000	NONRES	$ 128.47	$ 2.56	$ 131.02
072-0690-115-0000	NONRES	$ 47.61	$ 2.56	$ 50.16
072-0690-116-0000	NONRES	$ 21.41	$ 2.56	$ 23.96
072-0690-122-0000	NONRES	$ 76.58	$ 2.56	$ 79.14
072-0690-123-0000	NONRES	$ 122.68	$ 2.56	$ 125.24
072-1010-001-0000	NONRES	$ 8.82	$ 2.56	$ 11.38
072-1010-002-0000	NONRES	$ 8.82	$ 2.56	$ 11.38
072-1010-003-0000	NONRES	$ 8.82	$ 2.56	$ 11.38
072-1010-004-0000	NONRES	$ 8.82	$ 2.56	$ 11.38
072-1010-005-0000	NONRES	$ 8.82	$ 2.56	$ 11.38
072-1010-006-0000	NONRES	$ 8.82	$ 2.56	$ 11.38
072-1200-001-0000	NONRES	$ 8.31	$ 2.56	$ 10.86
072-1200-002-0000	NONRES	$ 8.31	$ 2.56	$ 10.86
072-1200-003-0000	NONRES	$ 8.31	$ 2.56	$ 10.86
072-1200-004-0000	NONRES	$ 8.31	$ 2.56	$ 10.86
072-1200-005-0000	NONRES	$ 8.31	$ 2.56	$ 10.86
072-1200-006-0000	NONRES	$ 8.31	$ 2.56	$ 10.86
072-1200-007-0000	NONRES	$ 8.31	$ 2.56	$ 10.86
072-1200-008-0000	NONRES	$ 8.31	$ 2.56	$ 10.86
072-1200-009-0000	NONRES	$ 8.31	$ 2.56	$ 10.86
072-1200-010-0000	NONRES	$ 8.31	$ 2.56	$ 10.86
072-1200-011-0000	NONRES	$ 8.31	$ 2.56	$ 10.86
072-1340-001-0000	RESIDENTIAL	$ 15.32	$ 2.56	$ 17.88
072-1340-002-0000	RESIDENTIAL	$ 15.32	$ 2.56	$ 17.88
072-1340-003-0000	RESIDENTIAL	$ 15.32	$ 2.56	$ 17.88
072-1340-004-0000	RESIDENTIAL	$ 15.32	$ 2.56	$ 17.88
072-1340-005-0000	RESIDENTIAL	$ 15.32	$ 2.56	$ 17.88
072-1340-006-0000	RESIDENTIAL	$ 15.32	$ 2.56	$ 17.88
072-1340-007-0000	RESIDENTIAL	$ 15.32	$ 2.56	$ 17.88
072-1340-008-0000	RESIDENTIAL	$ 15.32	$ 2.56	$ 17.88
072-1340-009-0000	RESIDENTIAL	$ 15.32	$ 2.56	$ 17.88
072-1340-010-0000	RESIDENTIAL	$ 15.32	$ 2.56	$ 17.88

City of Rancho Cordova
Lighting District No. 2012-1
Fiscal Year 2021-22 Assessment Roll

APN	District Classification	Street Light Charge	Safety Light Charge	Total Assessment
072-1340-011-0000	RESIDENTIAL	$ 15.32	$ 2.56	$ 17.88
072-1340-012-0000	RESIDENTIAL	$ 15.32	$ 2.56	$ 17.88
072-1340-013-0000	RESIDENTIAL	$ 15.32	$ 2.56	$ 17.88
072-1340-014-0000	RESIDENTIAL	$ 15.32	$ 2.56	$ 17.88
072-1340-015-0000	RESIDENTIAL	$ 15.32	$ 2.56	$ 17.88
072-1340-016-0000	RESIDENTIAL	$ 15.32	$ 2.56	$ 17.88
072-1340-017-0000	RESIDENTIAL	$ 15.32	$ 2.56	$ 17.88
072-1340-018-0000	RESIDENTIAL	$ 15.32	$ 2.56	$ 17.88
072-1340-019-0000	RESIDENTIAL	$ 15.32	$ 2.56	$ 17.88
072-1340-020-0000	RESIDENTIAL	$ 15.32	$ 2.56	$ 17.88
072-1340-021-0000	RESIDENTIAL	$ 15.32	$ 2.56	$ 17.88
072-1340-022-0000	RESIDENTIAL	$ 15.32	$ 2.56	$ 17.88
072-1340-023-0000	RESIDENTIAL	$ 15.32	$ 2.56	$ 17.88
072-1340-024-0000	RESIDENTIAL	$ 15.32	$ 2.56	$ 17.88
072-1340-025-0000	RESIDENTIAL	$ 15.32	$ 2.56	$ 17.88
072-1340-026-0000	RESIDENTIAL	$ 15.32	$ 2.56	$ 17.88
072-1340-027-0000	RESIDENTIAL	$ 15.32	$ 2.56	$ 17.88
072-1340-028-0000	RESIDENTIAL	$ 15.32	$ 2.56	$ 17.88
072-1340-029-0000	RESIDENTIAL	$ 15.32	$ 2.56	$ 17.88
072-1340-030-0000	RESIDENTIAL	$ 15.32	$ 2.56	$ 17.88
072-1340-031-0000	RESIDENTIAL	$ 15.32	$ 2.56	$ 17.88
072-1340-032-0000	RESIDENTIAL	$ 15.32	$ 2.56	$ 17.88
072-1340-033-0000	RESIDENTIAL	$ 15.32	$ 2.56	$ 17.88
072-1340-034-0000	RESIDENTIAL	$ 15.32	$ 2.56	$ 17.88
072-1340-035-0000	RESIDENTIAL	$ 15.32	$ 2.56	$ 17.88
072-1340-036-0000	RESIDENTIAL	$ 15.32	$ 2.56	$ 17.88
072-1340-037-0000	RESIDENTIAL	$ 15.32	$ 2.56	$ 17.88
072-1340-038-0000	RESIDENTIAL	$ 15.32	$ 2.56	$ 17.88
072-1340-039-0000	RESIDENTIAL	$ 15.32	$ 2.56	$ 17.88
072-1340-040-0000	RESIDENTIAL	$ 15.32	$ 2.56	$ 17.88
072-1340-041-0000	RESIDENTIAL	$ 15.32	$ 2.56	$ 17.88
072-1340-042-0000	RESIDENTIAL	$ 15.32	$ 2.56	$ 17.88
072-1340-043-0000	RESIDENTIAL	$ 15.32	$ 2.56	$ 17.88
072-1340-044-0000	RESIDENTIAL	$ 15.32	$ 2.56	$ 17.88
072-1340-045-0000	RESIDENTIAL	$ 15.32	$ 2.56	$ 17.88
072-1340-046-0000	RESIDENTIAL	$ 15.32	$ 2.56	$ 17.88
072-1340-047-0000	RESIDENTIAL	$ 15.32	$ 2.56	$ 17.88
072-1340-048-0000	RESIDENTIAL	$ 15.32	$ 2.56	$ 17.88
072-1340-049-0000	RESIDENTIAL	$ 15.32	$ 2.56	$ 17.88
072-1340-050-0000	RESIDENTIAL	$ 15.32	$ 2.56	$ 17.88
072-1340-051-0000	RESIDENTIAL	$ 15.32	$ 2.56	$ 17.88
072-1340-052-0000	RESIDENTIAL	$ 15.32	$ 2.56	$ 17.88
072-1340-053-0000	RESIDENTIAL	$ 15.32	$ 2.56	$ 17.88
072-1340-054-0000	RESIDENTIAL	$ 15.32	$ 2.56	$ 17.88

City of Rancho Cordova
Lighting District No. 2012-1
Fiscal Year 2021-22 Assessment Roll

APN	District Classification	Street Light Charge	Safety Light Charge	Total Assessment
072-1340-055-0000	RESIDENTIAL	$ 15.32	$ 2.56	$ 17.88
072-1340-056-0000	RESIDENTIAL	$ 15.32	$ 2.56	$ 17.88
072-1340-057-0000	RESIDENTIAL	$ 15.32	$ 2.56	$ 17.88
072-1340-058-0000	RESIDENTIAL	$ 15.32	$ 2.56	$ 17.88
072-1340-059-0000	RESIDENTIAL	$ 15.32	$ 2.56	$ 17.88
072-1340-060-0000	RESIDENTIAL	$ 15.32	$ 2.56	$ 17.88
072-1340-061-0000	RESIDENTIAL	$ 15.32	$ 2.56	$ 17.88
072-1340-062-0000	RESIDENTIAL	$ 15.32	$ 2.56	$ 17.88
072-1340-063-0000	RESIDENTIAL	$ 15.32	$ 2.56	$ 17.88
072-1340-064-0000	RESIDENTIAL	$ 15.32	$ 2.56	$ 17.88
072-1340-065-0000	RESIDENTIAL	$ 15.32	$ 2.56	$ 17.88
072-1340-066-0000	RESIDENTIAL	$ 15.32	$ 2.56	$ 17.88
072-1340-067-0000	RESIDENTIAL	$ 15.32	$ 2.56	$ 17.88
072-1340-068-0000	RESIDENTIAL	$ 15.32	$ 2.56	$ 17.88
072-1340-069-0000	RESIDENTIAL	$ 15.32	$ 2.56	$ 17.88
072-1340-070-0000	RESIDENTIAL	$ 15.32	$ 2.56	$ 17.88
072-1340-071-0000	RESIDENTIAL	$ 15.32	$ 2.56	$ 17.88
072-1340-072-0000	RESIDENTIAL	$ 15.32	$ 2.56	$ 17.88
072-1340-073-0000	RESIDENTIAL	$ 15.32	$ 2.56	$ 17.88
072-1340-074-0000	RESIDENTIAL	$ 15.32	$ 2.56	$ 17.88
072-1350-001-0000	RESIDENTIAL	$ 15.32	$ 2.56	$ 17.88
072-1350-002-0000	RESIDENTIAL	$ 15.32	$ 2.56	$ 17.88
072-1350-003-0000	RESIDENTIAL	$ 15.32	$ 2.56	$ 17.88
072-1350-004-0000	RESIDENTIAL	$ 15.32	$ 2.56	$ 17.88
072-1350-005-0000	RESIDENTIAL	$ 15.32	$ 2.56	$ 17.88
072-1350-006-0000	RESIDENTIAL	$ 15.32	$ 2.56	$ 17.88
072-1350-007-0000	RESIDENTIAL	$ 15.32	$ 2.56	$ 17.88
072-1350-008-0000	RESIDENTIAL	$ 15.32	$ 2.56	$ 17.88
072-1350-009-0000	RESIDENTIAL	$ 15.32	$ 2.56	$ 17.88
072-1350-010-0000	RESIDENTIAL	$ 15.32	$ 2.56	$ 17.88
072-1350-011-0000	RESIDENTIAL	$ 15.32	$ 2.56	$ 17.88
072-1350-012-0000	RESIDENTIAL	$ 15.32	$ 2.56	$ 17.88
072-1350-013-0000	RESIDENTIAL	$ 15.32	$ 2.56	$ 17.88
072-1350-014-0000	RESIDENTIAL	$ 15.32	$ 2.56	$ 17.88
072-1350-015-0000	RESIDENTIAL	$ 15.32	$ 2.56	$ 17.88
072-1350-016-0000	RESIDENTIAL	$ 15.32	$ 2.56	$ 17.88
072-1350-017-0000	RESIDENTIAL	$ 15.32	$ 2.56	$ 17.88
072-1350-018-0000	RESIDENTIAL	$ 15.32	$ 2.56	$ 17.88
072-1350-019-0000	RESIDENTIAL	$ 15.32	$ 2.56	$ 17.88
072-1350-020-0000	RESIDENTIAL	$ 15.32	$ 2.56	$ 17.88
072-1350-021-0000	RESIDENTIAL	$ 15.32	$ 2.56	$ 17.88
072-1350-022-0000	RESIDENTIAL	$ 15.32	$ 2.56	$ 17.88
072-1350-023-0000	RESIDENTIAL	$ 15.32	$ 2.56	$ 17.88
072-1350-024-0000	RESIDENTIAL	$ 15.32	$ 2.56	$ 17.88

City of Rancho Cordova
Lighting District No. 2012-1
Fiscal Year 2021-22 Assessment Roll

APN	District Classification	Street Light Charge	Safety Light Charge	Total Assessment
072-1350-025-0000	RESIDENTIAL	$ 15.32	$ 2.56	$ 17.88
072-1350-026-0000	RESIDENTIAL	$ 15.32	$ 2.56	$ 17.88
072-1350-027-0000	RESIDENTIAL	$ 15.32	$ 2.56	$ 17.88
072-1350-028-0000	RESIDENTIAL	$ 15.32	$ 2.56	$ 17.88
072-1350-029-0000	RESIDENTIAL	$ 15.32	$ 2.56	$ 17.88
072-1350-030-0000	RESIDENTIAL	$ 15.32	$ 2.56	$ 17.88
072-1350-031-0000	RESIDENTIAL	$ 15.32	$ 2.56	$ 17.88
072-1350-032-0000	RESIDENTIAL	$ 15.32	$ 2.56	$ 17.88
072-1350-033-0000	RESIDENTIAL	$ 15.32	$ 2.56	$ 17.88
072-1350-034-0000	RESIDENTIAL	$ 15.32	$ 2.56	$ 17.88
072-1350-035-0000	RESIDENTIAL	$ 15.32	$ 2.56	$ 17.88
072-1350-036-0000	RESIDENTIAL	$ 15.32	$ 2.56	$ 17.88
072-1350-037-0000	RESIDENTIAL	$ 15.32	$ 2.56	$ 17.88
072-1350-038-0000	RESIDENTIAL	$ 15.32	$ 2.56	$ 17.88
072-1350-039-0000	RESIDENTIAL	$ 15.32	$ 2.56	$ 17.88
072-1350-040-0000	RESIDENTIAL	$ 15.32	$ 2.56	$ 17.88
072-1350-041-0000	RESIDENTIAL	$ 15.32	$ 2.56	$ 17.88
072-1350-042-0000	RESIDENTIAL	$ 15.32	$ 2.56	$ 17.88
072-1350-043-0000	RESIDENTIAL	$ 15.32	$ 2.56	$ 17.88
072-1350-044-0000	RESIDENTIAL	$ 15.32	$ 2.56	$ 17.88
072-1350-045-0000	RESIDENTIAL	$ 15.32	$ 2.56	$ 17.88
072-1350-046-0000	RESIDENTIAL	$ 15.32	$ 2.56	$ 17.88
072-1350-047-0000	RESIDENTIAL	$ 15.32	$ 2.56	$ 17.88
072-1350-051-0000	RESIDENTIAL	$ 15.32	$ 2.56	$ 17.88
072-1350-052-0000	RESIDENTIAL	$ 15.32	$ 2.56	$ 17.88
072-1350-053-0000	RESIDENTIAL	$ 15.32	$ 2.56	$ 17.88
072-1350-054-0000	RESIDENTIAL	$ 15.32	$ 2.56	$ 17.88
072-1350-055-0000	RESIDENTIAL	$ 15.32	$ 2.56	$ 17.88
072-1350-056-0000	RESIDENTIAL	$ 15.32	$ 2.56	$ 17.88
072-1350-057-0000	RESIDENTIAL	$ 15.32	$ 2.56	$ 17.88
072-1350-058-0000	RESIDENTIAL	$ 15.32	$ 2.56	$ 17.88
072-1350-059-0000	RESIDENTIAL	$ 15.32	$ 2.56	$ 17.88
072-1350-060-0000	RESIDENTIAL	$ 15.32	$ 2.56	$ 17.88
072-1350-061-0000	RESIDENTIAL	$ 15.32	$ 2.56	$ 17.88
072-1350-062-0000	RESIDENTIAL	$ 15.32	$ 2.56	$ 17.88
072-1350-063-0000	RESIDENTIAL	$ 15.32	$ 2.56	$ 17.88
072-1350-064-0000	RESIDENTIAL	$ 15.32	$ 2.56	$ 17.88
072-1350-065-0000	RESIDENTIAL	$ 15.32	$ 2.56	$ 17.88
072-1350-066-0000	RESIDENTIAL	$ 15.32	$ 2.56	$ 17.88
072-1350-067-0000	RESIDENTIAL	$ 15.32	$ 2.56	$ 17.88
072-1350-068-0000	RESIDENTIAL	$ 15.32	$ 2.56	$ 17.88
072-1350-069-0000	RESIDENTIAL	$ 15.32	$ 2.56	$ 17.88
072-1350-070-0000	RESIDENTIAL	$ 15.32	$ 2.56	$ 17.88
072-1350-071-0000	RESIDENTIAL	$ 15.32	$ 2.56	$ 17.88

City of Rancho Cordova
Lighting District No. 2012-1
Fiscal Year 2021-22 Assessment Roll

APN	District Classification	Street Light Charge	Safety Light Charge	Total Assessment
072-1350-072-0000	RESIDENTIAL	$ 15.32	$ 2.56	$ 17.88
072-1350-073-0000	RESIDENTIAL	$ 15.32	$ 2.56	$ 17.88
072-1350-074-0000	RESIDENTIAL	$ 15.32	$ 2.56	$ 17.88
072-1350-075-0000	RESIDENTIAL	$ 15.32	$ 2.56	$ 17.88
072-1350-076-0000	RESIDENTIAL	$ 15.32	$ 2.56	$ 17.88
072-1350-077-0000	RESIDENTIAL	$ 15.32	$ 2.56	$ 17.88
072-1350-078-0000	RESIDENTIAL	$ 15.32	$ 2.56	$ 17.88
072-1350-079-0000	RESIDENTIAL	$ 15.32	$ 2.56	$ 17.88
072-1350-080-0000	RESIDENTIAL	$ 15.32	$ 2.56	$ 17.88
072-1350-082-0000	RESIDENTIAL	$ 15.32	$ 2.56	$ 17.88
072-1350-084-0000	RESIDENTIAL	$ 15.32	$ 2.56	$ 17.88
072-1350-085-0000	RESIDENTIAL	$ 15.32	$ 2.56	$ 17.88
072-1350-086-0000	NONRES	$ 17.88	$ 2.56	$ 20.44
072-1520-001-0000	NONRES	$ 267.52	$ 2.56	$ 270.08
072-1520-011-0000	SAFETY LIGHTS ONLY	$ 0.00	$ 2.56	$ 2.56
072-1520-016-0000	NONRES	$ 340.07	$ 2.56	$ 342.62
072-1520-018-0000	NONRES	$ 259.46	$ 2.56	$ 262.02
072-1520-019-0000	NONRES	$ 175.07	$ 2.56	$ 177.62
072-1960-001-0000	RESIDENTIAL	$ 15.32	$ 2.56	$ 17.88
072-1960-002-0000	RESIDENTIAL	$ 15.32	$ 2.56	$ 17.88
072-1960-003-0000	RESIDENTIAL	$ 15.32	$ 2.56	$ 17.88
072-1960-004-0000	RESIDENTIAL	$ 15.32	$ 2.56	$ 17.88
072-1960-005-0000	RESIDENTIAL	$ 15.32	$ 2.56	$ 17.88
072-1960-006-0000	RESIDENTIAL	$ 15.32	$ 2.56	$ 17.88
072-1960-007-0000	RESIDENTIAL	$ 15.32	$ 2.56	$ 17.88
072-1960-008-0000	RESIDENTIAL	$ 15.32	$ 2.56	$ 17.88
072-1960-009-0000	RESIDENTIAL	$ 15.32	$ 2.56	$ 17.88
072-1960-010-0000	RESIDENTIAL	$ 15.32	$ 2.56	$ 17.88
072-1960-011-0000	RESIDENTIAL	$ 15.32	$ 2.56	$ 17.88
072-1960-012-0000	RESIDENTIAL	$ 15.32	$ 2.56	$ 17.88
072-1960-013-0000	RESIDENTIAL	$ 15.32	$ 2.56	$ 17.88
072-1960-014-0000	RESIDENTIAL	$ 15.32	$ 2.56	$ 17.88
072-1960-015-0000	RESIDENTIAL	$ 15.32	$ 2.56	$ 17.88
072-1960-016-0000	RESIDENTIAL	$ 15.32	$ 2.56	$ 17.88
072-1960-017-0000	RESIDENTIAL	$ 15.32	$ 2.56	$ 17.88
072-1960-018-0000	RESIDENTIAL	$ 15.32	$ 2.56	$ 17.88
072-1960-019-0000	RESIDENTIAL	$ 15.32	$ 2.56	$ 17.88
072-1960-020-0000	RESIDENTIAL	$ 15.32	$ 2.56	$ 17.88
072-1960-021-0000	RESIDENTIAL	$ 15.32	$ 2.56	$ 17.88
072-1960-022-0000	RESIDENTIAL	$ 15.32	$ 2.56	$ 17.88
072-1960-023-0000	RESIDENTIAL	$ 15.32	$ 2.56	$ 17.88
072-1960-024-0000	RESIDENTIAL	$ 15.32	$ 2.56	$ 17.88
072-1960-025-0000	RESIDENTIAL	$ 15.32	$ 2.56	$ 17.88
072-1960-026-0000	RESIDENTIAL	$ 15.32	$ 2.56	$ 17.88

City of Rancho Cordova
Lighting District No. 2012-1
Fiscal Year 2021-22 Assessment Roll

APN	District Classification	Street Light Charge	Safety Light Charge	Total Assessment
072-1960-027-0000	RESIDENTIAL	$ 15.32	$ 2.56	$ 17.88
072-1960-028-0000	RESIDENTIAL	$ 15.32	$ 2.56	$ 17.88
072-1960-029-0000	RESIDENTIAL	$ 15.32	$ 2.56	$ 17.88
072-1960-030-0000	RESIDENTIAL	$ 15.32	$ 2.56	$ 17.88
072-1960-031-0000	RESIDENTIAL	$ 15.32	$ 2.56	$ 17.88
072-1960-032-0000	RESIDENTIAL	$ 15.32	$ 2.56	$ 17.88
072-1960-033-0000	RESIDENTIAL	$ 15.32	$ 2.56	$ 17.88
072-1960-034-0000	RESIDENTIAL	$ 15.32	$ 2.56	$ 17.88
072-1960-035-0000	RESIDENTIAL	$ 15.32	$ 2.56	$ 17.88
072-1960-036-0000	RESIDENTIAL	$ 15.32	$ 2.56	$ 17.88
072-1960-037-0000	RESIDENTIAL	$ 15.32	$ 2.56	$ 17.88
072-1960-038-0000	RESIDENTIAL	$ 15.32	$ 2.56	$ 17.88
072-1960-039-0000	RESIDENTIAL	$ 15.32	$ 2.56	$ 17.88
072-1960-040-0000	RESIDENTIAL	$ 15.32	$ 2.56	$ 17.88
072-1960-041-0000	RESIDENTIAL	$ 15.32	$ 2.56	$ 17.88
072-1960-042-0000	RESIDENTIAL	$ 15.32	$ 2.56	$ 17.88
072-1960-043-0000	RESIDENTIAL	$ 15.32	$ 2.56	$ 17.88
072-1960-044-0000	RESIDENTIAL	$ 15.32	$ 2.56	$ 17.88
072-1960-045-0000	RESIDENTIAL	$ 15.32	$ 2.56	$ 17.88
072-1960-046-0000	RESIDENTIAL	$ 15.32	$ 2.56	$ 17.88
072-1960-047-0000	RESIDENTIAL	$ 15.32	$ 2.56	$ 17.88
072-1960-048-0000	RESIDENTIAL	$ 15.32	$ 2.56	$ 17.88
072-1970-001-0000	RESIDENTIAL	$ 15.32	$ 2.56	$ 17.88
072-1970-002-0000	RESIDENTIAL	$ 15.32	$ 2.56	$ 17.88
072-1970-003-0000	RESIDENTIAL	$ 15.32	$ 2.56	$ 17.88
072-1970-004-0000	RESIDENTIAL	$ 15.32	$ 2.56	$ 17.88
072-1970-005-0000	RESIDENTIAL	$ 15.32	$ 2.56	$ 17.88
072-1970-006-0000	RESIDENTIAL	$ 15.32	$ 2.56	$ 17.88
072-1970-007-0000	RESIDENTIAL	$ 15.32	$ 2.56	$ 17.88
072-1970-008-0000	RESIDENTIAL	$ 15.32	$ 2.56	$ 17.88
072-1970-009-0000	RESIDENTIAL	$ 15.32	$ 2.56	$ 17.88
072-1970-010-0000	RESIDENTIAL	$ 15.32	$ 2.56	$ 17.88
072-1970-011-0000	RESIDENTIAL	$ 15.32	$ 2.56	$ 17.88
072-1970-012-0000	RESIDENTIAL	$ 15.32	$ 2.56	$ 17.88
072-1970-013-0000	RESIDENTIAL	$ 15.32	$ 2.56	$ 17.88
072-1970-014-0000	RESIDENTIAL	$ 15.32	$ 2.56	$ 17.88
072-1970-015-0000	RESIDENTIAL	$ 15.32	$ 2.56	$ 17.88
072-1970-016-0000	RESIDENTIAL	$ 15.32	$ 2.56	$ 17.88
072-1970-017-0000	RESIDENTIAL	$ 15.32	$ 2.56	$ 17.88
072-1970-018-0000	RESIDENTIAL	$ 15.32	$ 2.56	$ 17.88
072-1970-019-0000	RESIDENTIAL	$ 15.32	$ 2.56	$ 17.88
072-1970-020-0000	RESIDENTIAL	$ 15.32	$ 2.56	$ 17.88
072-1970-021-0000	RESIDENTIAL	$ 15.32	$ 2.56	$ 17.88
072-1970-022-0000	RESIDENTIAL	$ 15.32	$ 2.56	$ 17.88

City of Rancho Cordova
Lighting District No. 2012-1
Fiscal Year 2021-22 Assessment Roll

APN	District Classification	Street Light Charge	Safety Light Charge	Total Assessment
072-1970-023-0000	RESIDENTIAL	$ 15.32	$ 2.56	$ 17.88
072-1970-024-0000	RESIDENTIAL	$ 15.32	$ 2.56	$ 17.88
072-1970-025-0000	RESIDENTIAL	$ 15.32	$ 2.56	$ 17.88
072-1970-026-0000	RESIDENTIAL	$ 15.32	$ 2.56	$ 17.88
072-1970-027-0000	RESIDENTIAL	$ 15.32	$ 2.56	$ 17.88
072-1970-028-0000	RESIDENTIAL	$ 15.32	$ 2.56	$ 17.88
072-1970-029-0000	RESIDENTIAL	$ 15.32	$ 2.56	$ 17.88
072-1970-030-0000	RESIDENTIAL	$ 15.32	$ 2.56	$ 17.88
072-1970-031-0000	RESIDENTIAL	$ 15.32	$ 2.56	$ 17.88
072-1970-032-0000	RESIDENTIAL	$ 15.32	$ 2.56	$ 17.88
072-1970-033-0000	RESIDENTIAL	$ 15.32	$ 2.56	$ 17.88
072-1970-034-0000	RESIDENTIAL	$ 15.32	$ 2.56	$ 17.88
072-1970-035-0000	RESIDENTIAL	$ 15.32	$ 2.56	$ 17.88
072-1970-036-0000	RESIDENTIAL	$ 15.32	$ 2.56	$ 17.88
072-1970-037-0000	RESIDENTIAL	$ 15.32	$ 2.56	$ 17.88
072-1970-038-0000	RESIDENTIAL	$ 15.32	$ 2.56	$ 17.88
072-1970-039-0000	RESIDENTIAL	$ 15.32	$ 2.56	$ 17.88
072-1970-040-0000	RESIDENTIAL	$ 15.32	$ 2.56	$ 17.88
072-1970-041-0000	RESIDENTIAL	$ 15.32	$ 2.56	$ 17.88
072-1970-042-0000	RESIDENTIAL	$ 15.32	$ 2.56	$ 17.88
072-1970-043-0000	RESIDENTIAL	$ 15.32	$ 2.56	$ 17.88
072-1970-044-0000	RESIDENTIAL	$ 15.32	$ 2.56	$ 17.88
072-1970-045-0000	RESIDENTIAL	$ 15.32	$ 2.56	$ 17.88
072-1970-046-0000	RESIDENTIAL	$ 15.32	$ 2.56	$ 17.88
072-2020-001-0000	RESIDENTIAL	$ 15.32	$ 2.56	$ 17.88
072-2020-002-0000	RESIDENTIAL	$ 15.32	$ 2.56	$ 17.88
072-2020-003-0000	RESIDENTIAL	$ 15.32	$ 2.56	$ 17.88
072-2020-004-0000	RESIDENTIAL	$ 15.32	$ 2.56	$ 17.88
072-2020-005-0000	RESIDENTIAL	$ 15.32	$ 2.56	$ 17.88
072-2020-006-0000	RESIDENTIAL	$ 15.32	$ 2.56	$ 17.88
072-2020-007-0000	RESIDENTIAL	$ 15.32	$ 2.56	$ 17.88
072-2020-008-0000	RESIDENTIAL	$ 15.32	$ 2.56	$ 17.88
072-2020-009-0000	RESIDENTIAL	$ 15.32	$ 2.56	$ 17.88
072-2020-010-0000	RESIDENTIAL	$ 15.32	$ 2.56	$ 17.88
072-2020-011-0000	RESIDENTIAL	$ 15.32	$ 2.56	$ 17.88
072-2020-012-0000	RESIDENTIAL	$ 15.32	$ 2.56	$ 17.88
072-2020-013-0000	RESIDENTIAL	$ 15.32	$ 2.56	$ 17.88
072-2020-014-0000	RESIDENTIAL	$ 15.32	$ 2.56	$ 17.88
072-2020-015-0000	RESIDENTIAL	$ 15.32	$ 2.56	$ 17.88
072-2020-016-0000	RESIDENTIAL	$ 15.32	$ 2.56	$ 17.88
072-2020-017-0000	RESIDENTIAL	$ 15.32	$ 2.56	$ 17.88
072-2020-018-0000	RESIDENTIAL	$ 15.32	$ 2.56	$ 17.88
072-2020-019-0000	RESIDENTIAL	$ 15.32	$ 2.56	$ 17.88
072-2020-020-0000	RESIDENTIAL	$ 15.32	$ 2.56	$ 17.88

City of Rancho Cordova
Lighting District No. 2012-1
Fiscal Year 2021-22 Assessment Roll

APN	District Classification	Street Light Charge	Safety Light Charge	Total Assessment
072-2020-021-0000	RESIDENTIAL	$ 15.32	$ 2.56	$ 17.88
072-2020-022-0000	RESIDENTIAL	$ 15.32	$ 2.56	$ 17.88
072-2020-023-0000	RESIDENTIAL	$ 15.32	$ 2.56	$ 17.88
072-2020-024-0000	RESIDENTIAL	$ 15.32	$ 2.56	$ 17.88
072-2020-025-0000	RESIDENTIAL	$ 15.32	$ 2.56	$ 17.88
072-2020-026-0000	RESIDENTIAL	$ 15.32	$ 2.56	$ 17.88
072-2020-027-0000	RESIDENTIAL	$ 15.32	$ 2.56	$ 17.88
072-2020-028-0000	RESIDENTIAL	$ 15.32	$ 2.56	$ 17.88
072-2020-029-0000	RESIDENTIAL	$ 15.32	$ 2.56	$ 17.88
072-2020-030-0000	RESIDENTIAL	$ 15.32	$ 2.56	$ 17.88
072-2020-031-0000	RESIDENTIAL	$ 15.32	$ 2.56	$ 17.88
072-2020-032-0000	RESIDENTIAL	$ 15.32	$ 2.56	$ 17.88
072-2020-033-0000	RESIDENTIAL	$ 15.32	$ 2.56	$ 17.88
072-2020-034-0000	RESIDENTIAL	$ 15.32	$ 2.56	$ 17.88
072-2020-035-0000	RESIDENTIAL	$ 15.32	$ 2.56	$ 17.88
072-2020-036-0000	RESIDENTIAL	$ 15.32	$ 2.56	$ 17.88
072-2020-037-0000	RESIDENTIAL	$ 15.32	$ 2.56	$ 17.88
072-2020-038-0000	RESIDENTIAL	$ 15.32	$ 2.56	$ 17.88
072-2020-039-0000	RESIDENTIAL	$ 15.32	$ 2.56	$ 17.88
072-2020-040-0000	RESIDENTIAL	$ 15.32	$ 2.56	$ 17.88
072-2020-041-0000	RESIDENTIAL	$ 15.32	$ 2.56	$ 17.88
072-2020-042-0000	RESIDENTIAL	$ 15.32	$ 2.56	$ 17.88
072-2020-043-0000	RESIDENTIAL	$ 15.32	$ 2.56	$ 17.88
072-2020-044-0000	RESIDENTIAL	$ 15.32	$ 2.56	$ 17.88
072-2020-045-0000	RESIDENTIAL	$ 15.32	$ 2.56	$ 17.88
072-2020-046-0000	RESIDENTIAL	$ 15.32	$ 2.56	$ 17.88
072-2020-047-0000	RESIDENTIAL	$ 15.32	$ 2.56	$ 17.88
072-2020-048-0000	RESIDENTIAL	$ 15.32	$ 2.56	$ 17.88
072-2020-049-0000	RESIDENTIAL	$ 15.32	$ 2.56	$ 17.88
072-2020-050-0000	RESIDENTIAL	$ 15.32	$ 2.56	$ 17.88
072-2020-051-0000	RESIDENTIAL	$ 15.32	$ 2.56	$ 17.88
072-2020-052-0000	RESIDENTIAL	$ 15.32	$ 2.56	$ 17.88
072-2020-053-0000	RESIDENTIAL	$ 15.32	$ 2.56	$ 17.88
072-2020-054-0000	RESIDENTIAL	$ 15.32	$ 2.56	$ 17.88
072-2020-055-0000	RESIDENTIAL	$ 15.32	$ 2.56	$ 17.88
072-2020-056-0000	RESIDENTIAL	$ 15.32	$ 2.56	$ 17.88
072-2020-057-0000	RESIDENTIAL	$ 15.32	$ 2.56	$ 17.88
072-2020-058-0000	RESIDENTIAL	$ 15.32	$ 2.56	$ 17.88
072-2020-059-0000	RESIDENTIAL	$ 15.32	$ 2.56	$ 17.88
072-2020-060-0000	RESIDENTIAL	$ 15.32	$ 2.56	$ 17.88
072-2020-061-0000	RESIDENTIAL	$ 15.32	$ 2.56	$ 17.88
072-2020-062-0000	RESIDENTIAL	$ 15.32	$ 2.56	$ 17.88
072-2020-063-0000	RESIDENTIAL	$ 15.32	$ 2.56	$ 17.88
072-2070-001-0000	RESIDENTIAL	$ 15.32	$ 2.56	$ 17.88

City of Rancho Cordova
Lighting District No. 2012-1
Fiscal Year 2021-22 Assessment Roll

APN	District Classification	Street Light Charge	Safety Light Charge	Total Assessment
072-2070-002-0000	RESIDENTIAL	$ 15.32	$ 2.56	$ 17.88
072-2070-003-0000	RESIDENTIAL	$ 15.32	$ 2.56	$ 17.88
072-2070-004-0000	RESIDENTIAL	$ 15.32	$ 2.56	$ 17.88
072-2070-005-0000	RESIDENTIAL	$ 15.32	$ 2.56	$ 17.88
072-2070-006-0000	RESIDENTIAL	$ 15.32	$ 2.56	$ 17.88
072-2070-007-0000	RESIDENTIAL	$ 15.32	$ 2.56	$ 17.88
072-2070-008-0000	RESIDENTIAL	$ 15.32	$ 2.56	$ 17.88
072-2070-009-0000	RESIDENTIAL	$ 15.32	$ 2.56	$ 17.88
072-2070-010-0000	RESIDENTIAL	$ 15.32	$ 2.56	$ 17.88
072-2070-011-0000	RESIDENTIAL	$ 15.32	$ 2.56	$ 17.88
072-2070-012-0000	RESIDENTIAL	$ 15.32	$ 2.56	$ 17.88
072-2070-013-0000	RESIDENTIAL	$ 15.32	$ 2.56	$ 17.88
072-2070-014-0000	RESIDENTIAL	$ 15.32	$ 2.56	$ 17.88
072-2070-015-0000	RESIDENTIAL	$ 15.32	$ 2.56	$ 17.88
072-2070-016-0000	RESIDENTIAL	$ 15.32	$ 2.56	$ 17.88
072-2070-017-0000	RESIDENTIAL	$ 15.32	$ 2.56	$ 17.88
072-2070-018-0000	RESIDENTIAL	$ 15.32	$ 2.56	$ 17.88
072-2070-019-0000	RESIDENTIAL	$ 15.32	$ 2.56	$ 17.88
072-2070-020-0000	RESIDENTIAL	$ 15.32	$ 2.56	$ 17.88
072-2070-021-0000	RESIDENTIAL	$ 15.32	$ 2.56	$ 17.88
072-2070-022-0000	RESIDENTIAL	$ 15.32	$ 2.56	$ 17.88
072-2070-023-0000	RESIDENTIAL	$ 15.32	$ 2.56	$ 17.88
072-2070-024-0000	RESIDENTIAL	$ 15.32	$ 2.56	$ 17.88
072-2070-025-0000	RESIDENTIAL	$ 15.32	$ 2.56	$ 17.88
072-2070-026-0000	RESIDENTIAL	$ 15.32	$ 2.56	$ 17.88
072-2070-027-0000	RESIDENTIAL	$ 15.32	$ 2.56	$ 17.88
072-2070-028-0000	RESIDENTIAL	$ 15.32	$ 2.56	$ 17.88
072-2070-029-0000	RESIDENTIAL	$ 15.32	$ 2.56	$ 17.88
072-2070-030-0000	RESIDENTIAL	$ 15.32	$ 2.56	$ 17.88
072-2070-031-0000	RESIDENTIAL	$ 15.32	$ 2.56	$ 17.88
072-2070-032-0000	RESIDENTIAL	$ 15.32	$ 2.56	$ 17.88
072-2070-033-0000	RESIDENTIAL	$ 15.32	$ 2.56	$ 17.88
072-2070-034-0000	RESIDENTIAL	$ 15.32	$ 2.56	$ 17.88
072-2070-035-0000	RESIDENTIAL	$ 15.32	$ 2.56	$ 17.88
072-2070-036-0000	RESIDENTIAL	$ 15.32	$ 2.56	$ 17.88
072-2070-037-0000	RESIDENTIAL	$ 15.32	$ 2.56	$ 17.88
072-2070-038-0000	RESIDENTIAL	$ 15.32	$ 2.56	$ 17.88
072-2070-039-0000	RESIDENTIAL	$ 15.32	$ 2.56	$ 17.88
072-2070-040-0000	RESIDENTIAL	$ 15.32	$ 2.56	$ 17.88
072-2070-041-0000	RESIDENTIAL	$ 15.32	$ 2.56	$ 17.88
072-2070-042-0000	RESIDENTIAL	$ 15.32	$ 2.56	$ 17.88
072-2070-043-0000	RESIDENTIAL	$ 15.32	$ 2.56	$ 17.88
072-2070-044-0000	RESIDENTIAL	$ 15.32	$ 2.56	$ 17.88
072-2070-045-0000	RESIDENTIAL	$ 15.32	$ 2.56	$ 17.88

City of Rancho Cordova
Lighting District No. 2012-1
Fiscal Year 2021-22 Assessment Roll

APN	District Classification	Street Light Charge	Safety Light Charge	Total Assessment
072-2070-046-0000	RESIDENTIAL	$ 15.32	$ 2.56	$ 17.88
072-2070-047-0000	RESIDENTIAL	$ 15.32	$ 2.56	$ 17.88
072-2070-048-0000	RESIDENTIAL	$ 15.32	$ 2.56	$ 17.88
072-2070-049-0000	RESIDENTIAL	$ 15.32	$ 2.56	$ 17.88
072-2070-050-0000	RESIDENTIAL	$ 15.32	$ 2.56	$ 17.88
072-2070-051-0000	RESIDENTIAL	$ 15.32	$ 2.56	$ 17.88
072-2070-052-0000	RESIDENTIAL	$ 15.32	$ 2.56	$ 17.88
072-2070-053-0000	RESIDENTIAL	$ 15.32	$ 2.56	$ 17.88
072-2070-054-0000	RESIDENTIAL	$ 15.32	$ 2.56	$ 17.88
072-2070-055-0000	RESIDENTIAL	$ 15.32	$ 2.56	$ 17.88
072-2070-056-0000	RESIDENTIAL	$ 15.32	$ 2.56	$ 17.88
072-2070-057-0000	RESIDENTIAL	$ 15.32	$ 2.56	$ 17.88
072-2070-058-0000	RESIDENTIAL	$ 15.32	$ 2.56	$ 17.88
072-2070-059-0000	RESIDENTIAL	$ 15.32	$ 2.56	$ 17.88
072-2070-060-0000	RESIDENTIAL	$ 15.32	$ 2.56	$ 17.88
072-2070-063-0000	RESIDENTIAL	$ 15.32	$ 2.56	$ 17.88
072-2070-069-0000	RESIDENTIAL	$ 15.32	$ 2.56	$ 17.88
072-2070-070-0000	RESIDENTIAL	$ 15.32	$ 2.56	$ 17.88
072-2080-001-0000	RESIDENTIAL	$ 15.32	$ 2.56	$ 17.88
072-2080-002-0000	RESIDENTIAL	$ 15.32	$ 2.56	$ 17.88
072-2080-003-0000	RESIDENTIAL	$ 15.32	$ 2.56	$ 17.88
072-2080-004-0000	RESIDENTIAL	$ 15.32	$ 2.56	$ 17.88
072-2080-005-0000	RESIDENTIAL	$ 15.32	$ 2.56	$ 17.88
072-2080-006-0000	RESIDENTIAL	$ 15.32	$ 2.56	$ 17.88
072-2080-007-0000	RESIDENTIAL	$ 15.32	$ 2.56	$ 17.88
072-2080-008-0000	RESIDENTIAL	$ 15.32	$ 2.56	$ 17.88
072-2080-009-0000	RESIDENTIAL	$ 15.32	$ 2.56	$ 17.88
072-2080-010-0000	RESIDENTIAL	$ 15.32	$ 2.56	$ 17.88
072-2080-011-0000	RESIDENTIAL	$ 15.32	$ 2.56	$ 17.88
072-2080-012-0000	RESIDENTIAL	$ 15.32	$ 2.56	$ 17.88
072-2080-013-0000	RESIDENTIAL	$ 15.32	$ 2.56	$ 17.88
072-2080-014-0000	RESIDENTIAL	$ 15.32	$ 2.56	$ 17.88
072-2080-015-0000	RESIDENTIAL	$ 15.32	$ 2.56	$ 17.88
072-2080-016-0000	RESIDENTIAL	$ 15.32	$ 2.56	$ 17.88
072-2080-017-0000	RESIDENTIAL	$ 15.32	$ 2.56	$ 17.88
072-2080-018-0000	RESIDENTIAL	$ 15.32	$ 2.56	$ 17.88
072-2080-019-0000	RESIDENTIAL	$ 15.32	$ 2.56	$ 17.88
072-2080-020-0000	RESIDENTIAL	$ 15.32	$ 2.56	$ 17.88
072-2080-021-0000	RESIDENTIAL	$ 15.32	$ 2.56	$ 17.88
072-2080-023-0000	RESIDENTIAL	$ 15.32	$ 2.56	$ 17.88
072-2080-024-0000	RESIDENTIAL	$ 15.32	$ 2.56	$ 17.88
072-2080-025-0000	RESIDENTIAL	$ 15.32	$ 2.56	$ 17.88
072-2080-026-0000	RESIDENTIAL	$ 15.32	$ 2.56	$ 17.88
072-2080-030-0000	RESIDENTIAL	$ 15.32	$ 2.56	$ 17.88

City of Rancho Cordova
Lighting District No. 2012-1
Fiscal Year 2021-22 Assessment Roll

APN	District Classification	Street Light Charge	Safety Light Charge	Total Assessment
072-2080-031-0000	RESIDENTIAL	$ 15.32	$ 2.56	$ 17.88
072-2080-032-0000	RESIDENTIAL	$ 15.32	$ 2.56	$ 17.88
072-2080-033-0000	RESIDENTIAL	$ 15.32	$ 2.56	$ 17.88
072-2080-034-0000	RESIDENTIAL	$ 15.32	$ 2.56	$ 17.88
072-2080-035-0000	RESIDENTIAL	$ 15.32	$ 2.56	$ 17.88
072-2080-036-0000	RESIDENTIAL	$ 15.32	$ 2.56	$ 17.88
072-2080-037-0000	RESIDENTIAL	$ 15.32	$ 2.56	$ 17.88
072-2080-038-0000	RESIDENTIAL	$ 15.32	$ 2.56	$ 17.88
072-2080-039-0000	RESIDENTIAL	$ 15.32	$ 2.56	$ 17.88
072-2080-040-0000	RESIDENTIAL	$ 15.32	$ 2.56	$ 17.88
072-2080-041-0000	RESIDENTIAL	$ 15.32	$ 2.56	$ 17.88
072-2080-042-0000	RESIDENTIAL	$ 15.32	$ 2.56	$ 17.88
072-2080-043-0000	RESIDENTIAL	$ 15.32	$ 2.56	$ 17.88
072-2080-044-0000	RESIDENTIAL	$ 15.32	$ 2.56	$ 17.88
072-2080-045-0000	RESIDENTIAL	$ 15.32	$ 2.56	$ 17.88
072-2090-001-0000	RESIDENTIAL	$ 15.32	$ 2.56	$ 17.88
072-2090-002-0000	RESIDENTIAL	$ 15.32	$ 2.56	$ 17.88
072-2090-003-0000	RESIDENTIAL	$ 15.32	$ 2.56	$ 17.88
072-2090-004-0000	RESIDENTIAL	$ 15.32	$ 2.56	$ 17.88
072-2090-005-0000	RESIDENTIAL	$ 15.32	$ 2.56	$ 17.88
072-2090-006-0000	RESIDENTIAL	$ 15.32	$ 2.56	$ 17.88
072-2090-007-0000	RESIDENTIAL	$ 15.32	$ 2.56	$ 17.88
072-2090-008-0000	RESIDENTIAL	$ 15.32	$ 2.56	$ 17.88
072-2090-009-0000	RESIDENTIAL	$ 15.32	$ 2.56	$ 17.88
072-2090-010-0000	RESIDENTIAL	$ 15.32	$ 2.56	$ 17.88
072-2090-011-0000	RESIDENTIAL	$ 15.32	$ 2.56	$ 17.88
072-2090-012-0000	RESIDENTIAL	$ 15.32	$ 2.56	$ 17.88
072-2090-013-0000	RESIDENTIAL	$ 15.32	$ 2.56	$ 17.88
072-2090-014-0000	RESIDENTIAL	$ 15.32	$ 2.56	$ 17.88
072-2090-015-0000	RESIDENTIAL	$ 15.32	$ 2.56	$ 17.88
072-2090-016-0000	RESIDENTIAL	$ 15.32	$ 2.56	$ 17.88
072-2090-017-0000	RESIDENTIAL	$ 15.32	$ 2.56	$ 17.88
072-2090-018-0000	RESIDENTIAL	$ 15.32	$ 2.56	$ 17.88
072-2090-019-0000	RESIDENTIAL	$ 15.32	$ 2.56	$ 17.88
072-2090-020-0000	RESIDENTIAL	$ 15.32	$ 2.56	$ 17.88
072-2090-021-0000	RESIDENTIAL	$ 15.32	$ 2.56	$ 17.88
072-2090-022-0000	RESIDENTIAL	$ 15.32	$ 2.56	$ 17.88
072-2090-023-0000	RESIDENTIAL	$ 15.32	$ 2.56	$ 17.88
072-2090-024-0000	RESIDENTIAL	$ 15.32	$ 2.56	$ 17.88
072-2090-025-0000	RESIDENTIAL	$ 15.32	$ 2.56	$ 17.88
072-2090-026-0000	RESIDENTIAL	$ 15.32	$ 2.56	$ 17.88
072-2090-027-0000	RESIDENTIAL	$ 15.32	$ 2.56	$ 17.88
072-2090-028-0000	RESIDENTIAL	$ 15.32	$ 2.56	$ 17.88
072-2090-029-0000	RESIDENTIAL	$ 15.32	$ 2.56	$ 17.88

City of Rancho Cordova
Lighting District No. 2012-1
Fiscal Year 2021-22 Assessment Roll

APN	District Classification	Street Light Charge	Safety Light Charge	Total Assessment
072-2090-030-0000	RESIDENTIAL	$ 15.32	$ 2.56	$ 17.88
072-2090-031-0000	RESIDENTIAL	$ 15.32	$ 2.56	$ 17.88
072-2090-032-0000	RESIDENTIAL	$ 15.32	$ 2.56	$ 17.88
072-2090-033-0000	RESIDENTIAL	$ 15.32	$ 2.56	$ 17.88
072-2090-034-0000	RESIDENTIAL	$ 15.32	$ 2.56	$ 17.88
072-2090-035-0000	RESIDENTIAL	$ 15.32	$ 2.56	$ 17.88
072-2090-036-0000	RESIDENTIAL	$ 15.32	$ 2.56	$ 17.88
072-2090-037-0000	RESIDENTIAL	$ 15.32	$ 2.56	$ 17.88
072-2090-038-0000	RESIDENTIAL	$ 15.32	$ 2.56	$ 17.88
072-2090-039-0000	RESIDENTIAL	$ 15.32	$ 2.56	$ 17.88
072-2090-040-0000	RESIDENTIAL	$ 15.32	$ 2.56	$ 17.88
072-2090-041-0000	RESIDENTIAL	$ 15.32	$ 2.56	$ 17.88
072-2090-042-0000	RESIDENTIAL	$ 15.32	$ 2.56	$ 17.88
072-2090-043-0000	RESIDENTIAL	$ 15.32	$ 2.56	$ 17.88
072-2090-044-0000	RESIDENTIAL	$ 15.32	$ 2.56	$ 17.88
072-2090-045-0000	RESIDENTIAL	$ 15.32	$ 2.56	$ 17.88
072-2090-046-0000	RESIDENTIAL	$ 15.32	$ 2.56	$ 17.88
072-2090-047-0000	RESIDENTIAL	$ 15.32	$ 2.56	$ 17.88
072-2090-048-0000	RESIDENTIAL	$ 15.32	$ 2.56	$ 17.88
072-2090-049-0000	RESIDENTIAL	$ 15.32	$ 2.56	$ 17.88
072-2090-050-0000	RESIDENTIAL	$ 15.32	$ 2.56	$ 17.88
072-2090-051-0000	RESIDENTIAL	$ 15.32	$ 2.56	$ 17.88
072-2090-052-0000	RESIDENTIAL	$ 15.32	$ 2.56	$ 17.88
072-2090-053-0000	RESIDENTIAL	$ 15.32	$ 2.56	$ 17.88
072-2090-054-0000	RESIDENTIAL	$ 15.32	$ 2.56	$ 17.88
072-2090-055-0000	RESIDENTIAL	$ 15.32	$ 2.56	$ 17.88
072-2090-056-0000	RESIDENTIAL	$ 15.32	$ 2.56	$ 17.88
072-2090-057-0000	RESIDENTIAL	$ 15.32	$ 2.56	$ 17.88
072-2090-058-0000	RESIDENTIAL	$ 15.32	$ 2.56	$ 17.88
072-2090-059-0000	RESIDENTIAL	$ 15.32	$ 2.56	$ 17.88
072-2090-060-0000	RESIDENTIAL	$ 15.32	$ 2.56	$ 17.88
072-2090-061-0000	RESIDENTIAL	$ 15.32	$ 2.56	$ 17.88
072-2090-062-0000	RESIDENTIAL	$ 15.32	$ 2.56	$ 17.88
072-2090-063-0000	RESIDENTIAL	$ 15.32	$ 2.56	$ 17.88
072-2090-064-0000	RESIDENTIAL	$ 15.32	$ 2.56	$ 17.88
072-2090-065-0000	RESIDENTIAL	$ 15.32	$ 2.56	$ 17.88
072-2090-066-0000	RESIDENTIAL	$ 15.32	$ 2.56	$ 17.88
072-2090-067-0000	RESIDENTIAL	$ 15.32	$ 2.56	$ 17.88
072-2090-068-0000	RESIDENTIAL	$ 15.32	$ 2.56	$ 17.88
072-2090-069-0000	RESIDENTIAL	$ 15.32	$ 2.56	$ 17.88
072-2090-070-0000	RESIDENTIAL	$ 15.32	$ 2.56	$ 17.88
072-2090-071-0000	RESIDENTIAL	$ 15.32	$ 2.56	$ 17.88
072-2090-072-0000	RESIDENTIAL	$ 15.32	$ 2.56	$ 17.88
072-2090-073-0000	RESIDENTIAL	$ 15.32	$ 2.56	$ 17.88

City of Rancho Cordova
Lighting District No. 2012-1
Fiscal Year 2021-22 Assessment Roll

APN	District Classification	Street Light Charge	Safety Light Charge	Total Assessment
072-2090-074-0000	RESIDENTIAL	$ 15.32	$ 2.56	$ 17.88
072-2090-075-0000	RESIDENTIAL	$ 15.32	$ 2.56	$ 17.88
072-2090-076-0000	RESIDENTIAL	$ 15.32	$ 2.56	$ 17.88
072-2090-077-0000	RESIDENTIAL	$ 15.32	$ 2.56	$ 17.88
072-2090-078-0000	RESIDENTIAL	$ 15.32	$ 2.56	$ 17.88
072-2100-001-0000	RESIDENTIAL	$ 15.32	$ 2.56	$ 17.88
072-2100-002-0000	RESIDENTIAL	$ 15.32	$ 2.56	$ 17.88
072-2100-003-0000	RESIDENTIAL	$ 15.32	$ 2.56	$ 17.88
072-2100-004-0000	RESIDENTIAL	$ 15.32	$ 2.56	$ 17.88
072-2100-005-0000	RESIDENTIAL	$ 15.32	$ 2.56	$ 17.88
072-2100-006-0000	RESIDENTIAL	$ 15.32	$ 2.56	$ 17.88
072-2100-007-0000	RESIDENTIAL	$ 15.32	$ 2.56	$ 17.88
072-2100-008-0000	RESIDENTIAL	$ 15.32	$ 2.56	$ 17.88
072-2100-009-0000	RESIDENTIAL	$ 15.32	$ 2.56	$ 17.88
072-2100-010-0000	RESIDENTIAL	$ 15.32	$ 2.56	$ 17.88
072-2100-011-0000	RESIDENTIAL	$ 15.32	$ 2.56	$ 17.88
072-2100-012-0000	RESIDENTIAL	$ 15.32	$ 2.56	$ 17.88
072-2100-013-0000	RESIDENTIAL	$ 15.32	$ 2.56	$ 17.88
072-2100-014-0000	RESIDENTIAL	$ 15.32	$ 2.56	$ 17.88
072-2100-015-0000	RESIDENTIAL	$ 15.32	$ 2.56	$ 17.88
072-2100-016-0000	RESIDENTIAL	$ 15.32	$ 2.56	$ 17.88
072-2100-017-0000	RESIDENTIAL	$ 15.32	$ 2.56	$ 17.88
072-2100-018-0000	RESIDENTIAL	$ 15.32	$ 2.56	$ 17.88
072-2100-019-0000	RESIDENTIAL	$ 15.32	$ 2.56	$ 17.88
072-2100-020-0000	RESIDENTIAL	$ 15.32	$ 2.56	$ 17.88
072-2100-021-0000	RESIDENTIAL	$ 15.32	$ 2.56	$ 17.88
072-2100-022-0000	RESIDENTIAL	$ 15.32	$ 2.56	$ 17.88
072-2100-023-0000	RESIDENTIAL	$ 15.32	$ 2.56	$ 17.88
072-2100-024-0000	RESIDENTIAL	$ 15.32	$ 2.56	$ 17.88
072-2100-025-0000	RESIDENTIAL	$ 15.32	$ 2.56	$ 17.88
072-2100-026-0000	RESIDENTIAL	$ 15.32	$ 2.56	$ 17.88
072-2100-027-0000	RESIDENTIAL	$ 15.32	$ 2.56	$ 17.88
072-2100-028-0000	RESIDENTIAL	$ 15.32	$ 2.56	$ 17.88
072-2100-029-0000	RESIDENTIAL	$ 15.32	$ 2.56	$ 17.88
072-2100-030-0000	RESIDENTIAL	$ 15.32	$ 2.56	$ 17.88
072-2100-031-0000	RESIDENTIAL	$ 15.32	$ 2.56	$ 17.88
072-2100-032-0000	RESIDENTIAL	$ 15.32	$ 2.56	$ 17.88
072-2100-033-0000	RESIDENTIAL	$ 15.32	$ 2.56	$ 17.88
072-2100-034-0000	RESIDENTIAL	$ 15.32	$ 2.56	$ 17.88
072-2100-035-0000	RESIDENTIAL	$ 15.32	$ 2.56	$ 17.88
072-2100-036-0000	RESIDENTIAL	$ 15.32	$ 2.56	$ 17.88
072-2100-037-0000	RESIDENTIAL	$ 15.32	$ 2.56	$ 17.88
072-2100-038-0000	RESIDENTIAL	$ 15.32	$ 2.56	$ 17.88
072-2100-039-0000	RESIDENTIAL	$ 15.32	$ 2.56	$ 17.88

City of Rancho Cordova
Lighting District No. 2012-1
Fiscal Year 2021-22 Assessment Roll

APN	District Classification	Street Light Charge	Safety Light Charge	Total Assessment
072-2100-040-0000	RESIDENTIAL	$ 15.32	$ 2.56	$ 17.88
072-2100-041-0000	RESIDENTIAL	$ 15.32	$ 2.56	$ 17.88
072-2100-042-0000	RESIDENTIAL	$ 15.32	$ 2.56	$ 17.88
072-2100-043-0000	RESIDENTIAL	$ 15.32	$ 2.56	$ 17.88
072-2200-001-0000	RESIDENTIAL	$ 15.32	$ 2.56	$ 17.88
072-2200-002-0000	RESIDENTIAL	$ 15.32	$ 2.56	$ 17.88
072-2200-003-0000	RESIDENTIAL	$ 15.32	$ 2.56	$ 17.88
072-2200-004-0000	RESIDENTIAL	$ 15.32	$ 2.56	$ 17.88
072-2200-005-0000	RESIDENTIAL	$ 15.32	$ 2.56	$ 17.88
072-2200-006-0000	RESIDENTIAL	$ 15.32	$ 2.56	$ 17.88
072-2200-007-0000	RESIDENTIAL	$ 15.32	$ 2.56	$ 17.88
072-2200-008-0000	RESIDENTIAL	$ 15.32	$ 2.56	$ 17.88
072-2200-009-0000	RESIDENTIAL	$ 15.32	$ 2.56	$ 17.88
072-2200-010-0000	RESIDENTIAL	$ 15.32	$ 2.56	$ 17.88
072-2200-011-0000	RESIDENTIAL	$ 15.32	$ 2.56	$ 17.88
072-2200-012-0000	RESIDENTIAL	$ 15.32	$ 2.56	$ 17.88
072-2200-013-0000	RESIDENTIAL	$ 15.32	$ 2.56	$ 17.88
072-2200-014-0000	RESIDENTIAL	$ 15.32	$ 2.56	$ 17.88
072-2200-015-0000	RESIDENTIAL	$ 15.32	$ 2.56	$ 17.88
072-2200-016-0000	RESIDENTIAL	$ 15.32	$ 2.56	$ 17.88
072-2200-017-0000	RESIDENTIAL	$ 15.32	$ 2.56	$ 17.88
072-2200-018-0000	RESIDENTIAL	$ 15.32	$ 2.56	$ 17.88
072-2200-019-0000	RESIDENTIAL	$ 15.32	$ 2.56	$ 17.88
072-2200-020-0000	RESIDENTIAL	$ 15.32	$ 2.56	$ 17.88
072-2200-021-0000	RESIDENTIAL	$ 15.32	$ 2.56	$ 17.88
072-2200-022-0000	RESIDENTIAL	$ 15.32	$ 2.56	$ 17.88
072-2200-023-0000	RESIDENTIAL	$ 15.32	$ 2.56	$ 17.88
072-2200-024-0000	RESIDENTIAL	$ 15.32	$ 2.56	$ 17.88
072-2200-025-0000	RESIDENTIAL	$ 15.32	$ 2.56	$ 17.88
072-2200-026-0000	RESIDENTIAL	$ 15.32	$ 2.56	$ 17.88
072-2200-027-0000	RESIDENTIAL	$ 15.32	$ 2.56	$ 17.88
072-2200-028-0000	RESIDENTIAL	$ 15.32	$ 2.56	$ 17.88
072-2200-029-0000	RESIDENTIAL	$ 15.32	$ 2.56	$ 17.88
072-2200-030-0000	RESIDENTIAL	$ 15.32	$ 2.56	$ 17.88
072-2200-031-0000	RESIDENTIAL	$ 15.32	$ 2.56	$ 17.88
072-2200-032-0000	RESIDENTIAL	$ 15.32	$ 2.56	$ 17.88
072-2200-033-0000	RESIDENTIAL	$ 15.32	$ 2.56	$ 17.88
072-2200-034-0000	RESIDENTIAL	$ 15.32	$ 2.56	$ 17.88
072-2200-035-0000	RESIDENTIAL	$ 15.32	$ 2.56	$ 17.88
072-2200-036-0000	RESIDENTIAL	$ 15.32	$ 2.56	$ 17.88
072-2200-037-0000	RESIDENTIAL	$ 15.32	$ 2.56	$ 17.88
072-2200-038-0000	RESIDENTIAL	$ 15.32	$ 2.56	$ 17.88
072-2200-039-0000	RESIDENTIAL	$ 15.32	$ 2.56	$ 17.88
072-2200-040-0000	RESIDENTIAL	$ 15.32	$ 2.56	$ 17.88

City of Rancho Cordova
Lighting District No. 2012-1
Fiscal Year 2021-22 Assessment Roll

APN	District Classification	Street Light Charge	Safety Light Charge	Total Assessment
072-2200-041-0000	RESIDENTIAL	$ 15.32	$ 2.56	$ 17.88
072-2200-042-0000	RESIDENTIAL	$ 15.32	$ 2.56	$ 17.88
072-2200-043-0000	RESIDENTIAL	$ 15.32	$ 2.56	$ 17.88
072-2200-044-0000	RESIDENTIAL	$ 15.32	$ 2.56	$ 17.88
072-2200-045-0000	RESIDENTIAL	$ 15.32	$ 2.56	$ 17.88
072-2200-046-0000	RESIDENTIAL	$ 15.32	$ 2.56	$ 17.88
072-2200-047-0000	RESIDENTIAL	$ 15.32	$ 2.56	$ 17.88
072-2200-048-0000	RESIDENTIAL	$ 15.32	$ 2.56	$ 17.88
072-2200-049-0000	RESIDENTIAL	$ 15.32	$ 2.56	$ 17.88
072-2200-050-0000	RESIDENTIAL	$ 15.32	$ 2.56	$ 17.88
072-2200-051-0000	RESIDENTIAL	$ 15.32	$ 2.56	$ 17.88
072-2200-052-0000	RESIDENTIAL	$ 15.32	$ 2.56	$ 17.88
072-2200-053-0000	RESIDENTIAL	$ 15.32	$ 2.56	$ 17.88
072-2210-001-0000	RESIDENTIAL	$ 15.32	$ 2.56	$ 17.88
072-2210-002-0000	RESIDENTIAL	$ 15.32	$ 2.56	$ 17.88
072-2210-003-0000	RESIDENTIAL	$ 15.32	$ 2.56	$ 17.88
072-2210-004-0000	RESIDENTIAL	$ 15.32	$ 2.56	$ 17.88
072-2210-005-0000	RESIDENTIAL	$ 15.32	$ 2.56	$ 17.88
072-2210-006-0000	RESIDENTIAL	$ 15.32	$ 2.56	$ 17.88
072-2210-007-0000	RESIDENTIAL	$ 15.32	$ 2.56	$ 17.88
072-2210-008-0000	RESIDENTIAL	$ 15.32	$ 2.56	$ 17.88
072-2210-009-0000	RESIDENTIAL	$ 15.32	$ 2.56	$ 17.88
072-2210-010-0000	RESIDENTIAL	$ 15.32	$ 2.56	$ 17.88
072-2210-011-0000	RESIDENTIAL	$ 15.32	$ 2.56	$ 17.88
072-2210-012-0000	RESIDENTIAL	$ 15.32	$ 2.56	$ 17.88
072-2210-013-0000	RESIDENTIAL	$ 15.32	$ 2.56	$ 17.88
072-2210-014-0000	RESIDENTIAL	$ 15.32	$ 2.56	$ 17.88
072-2210-015-0000	RESIDENTIAL	$ 15.32	$ 2.56	$ 17.88
072-2210-016-0000	RESIDENTIAL	$ 15.32	$ 2.56	$ 17.88
072-2210-017-0000	RESIDENTIAL	$ 15.32	$ 2.56	$ 17.88
072-2210-018-0000	RESIDENTIAL	$ 15.32	$ 2.56	$ 17.88
072-2210-019-0000	RESIDENTIAL	$ 15.32	$ 2.56	$ 17.88
072-2210-020-0000	RESIDENTIAL	$ 15.32	$ 2.56	$ 17.88
072-2210-021-0000	RESIDENTIAL	$ 15.32	$ 2.56	$ 17.88
072-2210-022-0000	RESIDENTIAL	$ 15.32	$ 2.56	$ 17.88
072-2210-023-0000	RESIDENTIAL	$ 15.32	$ 2.56	$ 17.88
072-2210-024-0000	RESIDENTIAL	$ 15.32	$ 2.56	$ 17.88
072-2210-025-0000	RESIDENTIAL	$ 15.32	$ 2.56	$ 17.88
072-2210-026-0000	RESIDENTIAL	$ 15.32	$ 2.56	$ 17.88
072-2210-027-0000	RESIDENTIAL	$ 15.32	$ 2.56	$ 17.88
072-2210-028-0000	RESIDENTIAL	$ 15.32	$ 2.56	$ 17.88
072-2210-029-0000	RESIDENTIAL	$ 15.32	$ 2.56	$ 17.88
072-2210-030-0000	RESIDENTIAL	$ 15.32	$ 2.56	$ 17.88
072-2210-031-0000	RESIDENTIAL	$ 15.32	$ 2.56	$ 17.88

City of Rancho Cordova
Lighting District No. 2012-1
Fiscal Year 2021-22 Assessment Roll

APN	District Classification	Street Light Charge	Safety Light Charge	Total Assessment
072-2210-032-0000	RESIDENTIAL	$ 15.32	$ 2.56	$ 17.88
072-2210-033-0000	RESIDENTIAL	$ 15.32	$ 2.56	$ 17.88
072-2210-034-0000	RESIDENTIAL	$ 15.32	$ 2.56	$ 17.88
072-2210-035-0000	RESIDENTIAL	$ 15.32	$ 2.56	$ 17.88
072-2210-036-0000	RESIDENTIAL	$ 15.32	$ 2.56	$ 17.88
072-2210-037-0000	RESIDENTIAL	$ 15.32	$ 2.56	$ 17.88
072-2210-038-0000	RESIDENTIAL	$ 15.32	$ 2.56	$ 17.88
072-2210-039-0000	RESIDENTIAL	$ 15.32	$ 2.56	$ 17.88
072-2210-040-0000	RESIDENTIAL	$ 15.32	$ 2.56	$ 17.88
072-2210-041-0000	RESIDENTIAL	$ 15.32	$ 2.56	$ 17.88
072-2210-042-0000	RESIDENTIAL	$ 15.32	$ 2.56	$ 17.88
072-2210-043-0000	RESIDENTIAL	$ 15.32	$ 2.56	$ 17.88
072-2210-044-0000	RESIDENTIAL	$ 15.32	$ 2.56	$ 17.88
072-2210-045-0000	RESIDENTIAL	$ 15.32	$ 2.56	$ 17.88
072-2210-046-0000	RESIDENTIAL	$ 15.32	$ 2.56	$ 17.88
072-2210-047-0000	RESIDENTIAL	$ 15.32	$ 2.56	$ 17.88
072-2210-048-0000	RESIDENTIAL	$ 15.32	$ 2.56	$ 17.88
072-2210-049-0000	RESIDENTIAL	$ 15.32	$ 2.56	$ 17.88
072-2210-050-0000	RESIDENTIAL	$ 15.32	$ 2.56	$ 17.88
072-2210-051-0000	RESIDENTIAL	$ 15.32	$ 2.56	$ 17.88
072-2210-052-0000	RESIDENTIAL	$ 15.32	$ 2.56	$ 17.88
072-2210-053-0000	RESIDENTIAL	$ 15.32	$ 2.56	$ 17.88
072-2210-054-0000	RESIDENTIAL	$ 15.32	$ 2.56	$ 17.88
072-2210-055-0000	RESIDENTIAL	$ 15.32	$ 2.56	$ 17.88
072-2210-056-0000	RESIDENTIAL	$ 15.32	$ 2.56	$ 17.88
072-2210-057-0000	RESIDENTIAL	$ 15.32	$ 2.56	$ 17.88
072-2210-058-0000	RESIDENTIAL	$ 15.32	$ 2.56	$ 17.88
072-2210-059-0000	RESIDENTIAL	$ 15.32	$ 2.56	$ 17.88
072-2210-060-0000	RESIDENTIAL	$ 15.32	$ 2.56	$ 17.88
072-2210-061-0000	RESIDENTIAL	$ 15.32	$ 2.56	$ 17.88
072-2210-062-0000	RESIDENTIAL	$ 15.32	$ 2.56	$ 17.88
072-2210-063-0000	RESIDENTIAL	$ 15.32	$ 2.56	$ 17.88
072-2210-064-0000	RESIDENTIAL	$ 15.32	$ 2.56	$ 17.88
072-2210-065-0000	RESIDENTIAL	$ 15.32	$ 2.56	$ 17.88
072-2210-066-0000	RESIDENTIAL	$ 15.32	$ 2.56	$ 17.88
072-2210-067-0000	RESIDENTIAL	$ 15.32	$ 2.56	$ 17.88
072-2210-068-0000	RESIDENTIAL	$ 15.32	$ 2.56	$ 17.88
072-2220-001-0000	RESIDENTIAL	$ 15.32	$ 2.56	$ 17.88
072-2220-002-0000	RESIDENTIAL	$ 15.32	$ 2.56	$ 17.88
072-2220-003-0000	RESIDENTIAL	$ 15.32	$ 2.56	$ 17.88
072-2220-004-0000	RESIDENTIAL	$ 15.32	$ 2.56	$ 17.88
072-2220-005-0000	RESIDENTIAL	$ 15.32	$ 2.56	$ 17.88
072-2220-006-0000	RESIDENTIAL	$ 15.32	$ 2.56	$ 17.88
072-2220-007-0000	RESIDENTIAL	$ 15.32	$ 2.56	$ 17.88

City of Rancho Cordova
Lighting District No. 2012-1
Fiscal Year 2021-22 Assessment Roll

APN	District Classification	Street Light Charge	Safety Light Charge	Total Assessment
072-2220-008-0000	RESIDENTIAL	$ 15.32	$ 2.56	$ 17.88
072-2220-009-0000	RESIDENTIAL	$ 15.32	$ 2.56	$ 17.88
072-2220-010-0000	RESIDENTIAL	$ 15.32	$ 2.56	$ 17.88
072-2220-011-0000	RESIDENTIAL	$ 15.32	$ 2.56	$ 17.88
072-2220-012-0000	RESIDENTIAL	$ 15.32	$ 2.56	$ 17.88
072-2220-013-0000	RESIDENTIAL	$ 15.32	$ 2.56	$ 17.88
072-2220-014-0000	RESIDENTIAL	$ 15.32	$ 2.56	$ 17.88
072-2220-015-0000	RESIDENTIAL	$ 15.32	$ 2.56	$ 17.88
072-2220-016-0000	RESIDENTIAL	$ 15.32	$ 2.56	$ 17.88
072-2220-017-0000	RESIDENTIAL	$ 15.32	$ 2.56	$ 17.88
072-2220-018-0000	RESIDENTIAL	$ 15.32	$ 2.56	$ 17.88
072-2220-019-0000	RESIDENTIAL	$ 15.32	$ 2.56	$ 17.88
072-2220-020-0000	RESIDENTIAL	$ 15.32	$ 2.56	$ 17.88
072-2220-021-0000	RESIDENTIAL	$ 15.32	$ 2.56	$ 17.88
072-2220-022-0000	RESIDENTIAL	$ 15.32	$ 2.56	$ 17.88
072-2220-023-0000	RESIDENTIAL	$ 15.32	$ 2.56	$ 17.88
072-2220-024-0000	RESIDENTIAL	$ 15.32	$ 2.56	$ 17.88
072-2220-025-0000	RESIDENTIAL	$ 15.32	$ 2.56	$ 17.88
072-2220-026-0000	RESIDENTIAL	$ 15.32	$ 2.56	$ 17.88
072-2220-027-0000	RESIDENTIAL	$ 15.32	$ 2.56	$ 17.88
072-2220-028-0000	RESIDENTIAL	$ 15.32	$ 2.56	$ 17.88
072-2220-029-0000	RESIDENTIAL	$ 15.32	$ 2.56	$ 17.88
072-2220-030-0000	RESIDENTIAL	$ 15.32	$ 2.56	$ 17.88
072-2220-031-0000	RESIDENTIAL	$ 15.32	$ 2.56	$ 17.88
072-2220-032-0000	RESIDENTIAL	$ 15.32	$ 2.56	$ 17.88
072-2220-033-0000	RESIDENTIAL	$ 15.32	$ 2.56	$ 17.88
072-2220-034-0000	RESIDENTIAL	$ 15.32	$ 2.56	$ 17.88
072-2220-035-0000	RESIDENTIAL	$ 15.32	$ 2.56	$ 17.88
072-2220-036-0000	RESIDENTIAL	$ 15.32	$ 2.56	$ 17.88
072-2220-037-0000	RESIDENTIAL	$ 15.32	$ 2.56	$ 17.88
072-2220-038-0000	RESIDENTIAL	$ 15.32	$ 2.56	$ 17.88
072-2220-039-0000	RESIDENTIAL	$ 15.32	$ 2.56	$ 17.88
072-2220-040-0000	RESIDENTIAL	$ 15.32	$ 2.56	$ 17.88
072-2220-041-0000	RESIDENTIAL	$ 15.32	$ 2.56	$ 17.88
072-2220-042-0000	RESIDENTIAL	$ 15.32	$ 2.56	$ 17.88
072-2220-043-0000	RESIDENTIAL	$ 15.32	$ 2.56	$ 17.88
072-2220-044-0000	RESIDENTIAL	$ 15.32	$ 2.56	$ 17.88
072-2220-045-0000	RESIDENTIAL	$ 15.32	$ 2.56	$ 17.88
072-2220-046-0000	RESIDENTIAL	$ 15.32	$ 2.56	$ 17.88
072-2220-047-0000	RESIDENTIAL	$ 15.32	$ 2.56	$ 17.88
072-2220-048-0000	RESIDENTIAL	$ 15.32	$ 2.56	$ 17.88
072-2220-049-0000	RESIDENTIAL	$ 15.32	$ 2.56	$ 17.88
072-2220-050-0000	RESIDENTIAL	$ 15.32	$ 2.56	$ 17.88
072-2220-051-0000	RESIDENTIAL	$ 15.32	$ 2.56	$ 17.88

City of Rancho Cordova
Lighting District No. 2012-1
Fiscal Year 2021-22 Assessment Roll

APN	District Classification	Street Light Charge	Safety Light Charge	Total Assessment
072-2220-052-0000	RESIDENTIAL	$ 15.32	$ 2.56	$ 17.88
072-2220-053-0000	RESIDENTIAL	$ 15.32	$ 2.56	$ 17.88
072-2220-054-0000	RESIDENTIAL	$ 15.32	$ 2.56	$ 17.88
072-2220-055-0000	RESIDENTIAL	$ 15.32	$ 2.56	$ 17.88
072-2220-056-0000	RESIDENTIAL	$ 15.32	$ 2.56	$ 17.88
072-2220-057-0000	RESIDENTIAL	$ 15.32	$ 2.56	$ 17.88
072-2220-058-0000	RESIDENTIAL	$ 15.32	$ 2.56	$ 17.88
072-2220-059-0000	RESIDENTIAL	$ 15.32	$ 2.56	$ 17.88
072-2220-060-0000	RESIDENTIAL	$ 15.32	$ 2.56	$ 17.88
072-2220-061-0000	RESIDENTIAL	$ 15.32	$ 2.56	$ 17.88
072-2220-062-0000	RESIDENTIAL	$ 15.32	$ 2.56	$ 17.88
072-2220-063-0000	RESIDENTIAL	$ 15.32	$ 2.56	$ 17.88
072-2220-064-0000	RESIDENTIAL	$ 15.32	$ 2.56	$ 17.88
072-2220-065-0000	RESIDENTIAL	$ 15.32	$ 2.56	$ 17.88
072-2220-066-0000	RESIDENTIAL	$ 15.32	$ 2.56	$ 17.88
072-2220-067-0000	RESIDENTIAL	$ 15.32	$ 2.56	$ 17.88
072-2220-068-0000	RESIDENTIAL	$ 15.32	$ 2.56	$ 17.88
072-2220-069-0000	RESIDENTIAL	$ 15.32	$ 2.56	$ 17.88
072-2220-070-0000	RESIDENTIAL	$ 15.32	$ 2.56	$ 17.88
072-2350-001-0000	RESIDENTIAL	$ 15.32	$ 2.56	$ 17.88
072-2350-002-0000	RESIDENTIAL	$ 15.32	$ 2.56	$ 17.88
072-2350-003-0000	RESIDENTIAL	$ 15.32	$ 2.56	$ 17.88
072-2350-004-0000	RESIDENTIAL	$ 15.32	$ 2.56	$ 17.88
072-2350-005-0000	RESIDENTIAL	$ 15.32	$ 2.56	$ 17.88
072-2350-006-0000	RESIDENTIAL	$ 15.32	$ 2.56	$ 17.88
072-2350-007-0000	RESIDENTIAL	$ 15.32	$ 2.56	$ 17.88
072-2350-008-0000	RESIDENTIAL	$ 15.32	$ 2.56	$ 17.88
072-2350-009-0000	RESIDENTIAL	$ 15.32	$ 2.56	$ 17.88
072-2350-010-0000	RESIDENTIAL	$ 15.32	$ 2.56	$ 17.88
072-2350-011-0000	RESIDENTIAL	$ 15.32	$ 2.56	$ 17.88
072-2350-012-0000	RESIDENTIAL	$ 15.32	$ 2.56	$ 17.88
072-2350-013-0000	RESIDENTIAL	$ 15.32	$ 2.56	$ 17.88
072-2350-014-0000	RESIDENTIAL	$ 15.32	$ 2.56	$ 17.88
072-2350-015-0000	RESIDENTIAL	$ 15.32	$ 2.56	$ 17.88
072-2350-016-0000	RESIDENTIAL	$ 15.32	$ 2.56	$ 17.88
072-2350-017-0000	RESIDENTIAL	$ 15.32	$ 2.56	$ 17.88
072-2350-018-0000	RESIDENTIAL	$ 15.32	$ 2.56	$ 17.88
072-2350-019-0000	RESIDENTIAL	$ 15.32	$ 2.56	$ 17.88
072-2350-020-0000	RESIDENTIAL	$ 15.32	$ 2.56	$ 17.88
072-2350-021-0000	RESIDENTIAL	$ 15.32	$ 2.56	$ 17.88
072-2350-022-0000	RESIDENTIAL	$ 15.32	$ 2.56	$ 17.88
072-2350-023-0000	RESIDENTIAL	$ 15.32	$ 2.56	$ 17.88
072-2350-024-0000	RESIDENTIAL	$ 15.32	$ 2.56	$ 17.88
072-2350-025-0000	RESIDENTIAL	$ 15.32	$ 2.56	$ 17.88

City of Rancho Cordova
Lighting District No. 2012-1
Fiscal Year 2021-22 Assessment Roll

APN	District Classification	Street Light Charge	Safety Light Charge	Total Assessment
072-2350-026-0000	RESIDENTIAL	$ 15.32	$ 2.56	$ 17.88
072-2350-027-0000	RESIDENTIAL	$ 15.32	$ 2.56	$ 17.88
072-2350-028-0000	RESIDENTIAL	$ 15.32	$ 2.56	$ 17.88
072-2350-029-0000	RESIDENTIAL	$ 15.32	$ 2.56	$ 17.88
072-2350-030-0000	RESIDENTIAL	$ 15.32	$ 2.56	$ 17.88
072-2350-031-0000	RESIDENTIAL	$ 15.32	$ 2.56	$ 17.88
072-2350-032-0000	RESIDENTIAL	$ 15.32	$ 2.56	$ 17.88
072-2350-033-0000	RESIDENTIAL	$ 15.32	$ 2.56	$ 17.88
072-2350-034-0000	RESIDENTIAL	$ 15.32	$ 2.56	$ 17.88
072-2350-035-0000	RESIDENTIAL	$ 15.32	$ 2.56	$ 17.88
072-2350-036-0000	RESIDENTIAL	$ 15.32	$ 2.56	$ 17.88
072-2350-037-0000	RESIDENTIAL	$ 15.32	$ 2.56	$ 17.88
072-2350-038-0000	RESIDENTIAL	$ 15.32	$ 2.56	$ 17.88
072-2350-039-0000	RESIDENTIAL	$ 15.32	$ 2.56	$ 17.88
072-2350-040-0000	RESIDENTIAL	$ 15.32	$ 2.56	$ 17.88
072-2350-041-0000	RESIDENTIAL	$ 15.32	$ 2.56	$ 17.88
072-2350-042-0000	RESIDENTIAL	$ 15.32	$ 2.56	$ 17.88
072-2350-043-0000	RESIDENTIAL	$ 15.32	$ 2.56	$ 17.88
072-2360-002-0000	NONRES	$ 743.11	$ 2.56	$ 745.66
072-2360-008-0000	NONRES	$ 21.41	$ 2.56	$ 23.96
072-2360-028-0000	NONRES	$ 352.91	$ 2.56	$ 355.46
072-2360-029-0000	NONRES	$ 135.27	$ 2.56	$ 137.82
072-2360-030-0000	NONRES	$ 365.00	$ 2.56	$ 367.56
072-2360-035-0000	SAFETY LIGHTS ONLY	$ 0.00	$ 2.56	$ 2.56
072-2360-036-0000	SAFETY LIGHTS ONLY	$ 0.00	$ 2.56	$ 2.56
072-2360-039-0000	NONRES	$ 20.40	$ 2.56	$ 22.96
072-2360-040-0000	SAFETY LIGHTS ONLY	$ 0.00	$ 2.56	$ 2.56
072-2370-001-0000	RESIDENTIAL	$ 15.32	$ 2.56	$ 17.88
072-2370-002-0000	RESIDENTIAL	$ 15.32	$ 2.56	$ 17.88
072-2370-003-0000	RESIDENTIAL	$ 15.32	$ 2.56	$ 17.88
072-2370-004-0000	RESIDENTIAL	$ 15.32	$ 2.56	$ 17.88
072-2370-005-0000	RESIDENTIAL	$ 15.32	$ 2.56	$ 17.88
072-2370-006-0000	RESIDENTIAL	$ 15.32	$ 2.56	$ 17.88
072-2370-007-0000	RESIDENTIAL	$ 15.32	$ 2.56	$ 17.88
072-2370-008-0000	RESIDENTIAL	$ 15.32	$ 2.56	$ 17.88
072-2370-009-0000	RESIDENTIAL	$ 15.32	$ 2.56	$ 17.88
072-2370-010-0000	RESIDENTIAL	$ 15.32	$ 2.56	$ 17.88
072-2370-011-0000	RESIDENTIAL	$ 15.32	$ 2.56	$ 17.88
072-2370-012-0000	RESIDENTIAL	$ 15.32	$ 2.56	$ 17.88
072-2370-013-0000	RESIDENTIAL	$ 15.32	$ 2.56	$ 17.88
072-2370-014-0000	RESIDENTIAL	$ 15.32	$ 2.56	$ 17.88
072-2370-015-0000	RESIDENTIAL	$ 15.32	$ 2.56	$ 17.88
072-2370-016-0000	RESIDENTIAL	$ 15.32	$ 2.56	$ 17.88
072-2370-017-0000	RESIDENTIAL	$ 15.32	$ 2.56	$ 17.88

City of Rancho Cordova
Lighting District No. 2012-1
Fiscal Year 2021-22 Assessment Roll

APN	District Classification	Street Light Charge	Safety Light Charge	Total Assessment
072-2370-018-0000	RESIDENTIAL	$ 15.32	$ 2.56	$ 17.88
072-2370-019-0000	RESIDENTIAL	$ 15.32	$ 2.56	$ 17.88
072-2370-020-0000	RESIDENTIAL	$ 15.32	$ 2.56	$ 17.88
072-2370-021-0000	RESIDENTIAL	$ 15.32	$ 2.56	$ 17.88
072-2370-022-0000	RESIDENTIAL	$ 15.32	$ 2.56	$ 17.88
072-2370-023-0000	RESIDENTIAL	$ 15.32	$ 2.56	$ 17.88
072-2370-024-0000	RESIDENTIAL	$ 15.32	$ 2.56	$ 17.88
072-2370-025-0000	RESIDENTIAL	$ 15.32	$ 2.56	$ 17.88
072-2370-026-0000	RESIDENTIAL	$ 15.32	$ 2.56	$ 17.88
072-2370-027-0000	RESIDENTIAL	$ 15.32	$ 2.56	$ 17.88
072-2370-028-0000	RESIDENTIAL	$ 15.32	$ 2.56	$ 17.88
072-2370-029-0000	RESIDENTIAL	$ 15.32	$ 2.56	$ 17.88
072-2370-030-0000	RESIDENTIAL	$ 15.32	$ 2.56	$ 17.88
072-2370-031-0000	RESIDENTIAL	$ 15.32	$ 2.56	$ 17.88
072-2370-032-0000	RESIDENTIAL	$ 15.32	$ 2.56	$ 17.88
072-2370-033-0000	RESIDENTIAL	$ 15.32	$ 2.56	$ 17.88
072-2370-034-0000	RESIDENTIAL	$ 15.32	$ 2.56	$ 17.88
072-2370-035-0000	RESIDENTIAL	$ 15.32	$ 2.56	$ 17.88
072-2370-036-0000	RESIDENTIAL	$ 15.32	$ 2.56	$ 17.88
072-2370-037-0000	RESIDENTIAL	$ 15.32	$ 2.56	$ 17.88
072-2370-038-0000	RESIDENTIAL	$ 15.32	$ 2.56	$ 17.88
072-2370-039-0000	RESIDENTIAL	$ 15.32	$ 2.56	$ 17.88
072-2370-040-0000	RESIDENTIAL	$ 15.32	$ 2.56	$ 17.88
072-2370-041-0000	RESIDENTIAL	$ 15.32	$ 2.56	$ 17.88
072-2370-042-0000	RESIDENTIAL	$ 15.32	$ 2.56	$ 17.88
072-2370-043-0000	RESIDENTIAL	$ 15.32	$ 2.56	$ 17.88
072-2370-044-0000	RESIDENTIAL	$ 15.32	$ 2.56	$ 17.88
072-2370-045-0000	RESIDENTIAL	$ 15.32	$ 2.56	$ 17.88
072-2370-046-0000	RESIDENTIAL	$ 15.32	$ 2.56	$ 17.88
072-2370-047-0000	RESIDENTIAL	$ 15.32	$ 2.56	$ 17.88
072-2370-048-0000	RESIDENTIAL	$ 15.32	$ 2.56	$ 17.88
072-2370-049-0000	RESIDENTIAL	$ 15.32	$ 2.56	$ 17.88
072-2370-050-0000	RESIDENTIAL	$ 15.32	$ 2.56	$ 17.88
072-2370-051-0000	RESIDENTIAL	$ 15.32	$ 2.56	$ 17.88
072-2370-052-0000	RESIDENTIAL	$ 15.32	$ 2.56	$ 17.88
072-2370-053-0000	RESIDENTIAL	$ 15.32	$ 2.56	$ 17.88
072-2370-054-0000	RESIDENTIAL	$ 15.32	$ 2.56	$ 17.88
072-2370-055-0000	RESIDENTIAL	$ 15.32	$ 2.56	$ 17.88
072-2370-056-0000	RESIDENTIAL	$ 15.32	$ 2.56	$ 17.88
072-2370-057-0000	RESIDENTIAL	$ 15.32	$ 2.56	$ 17.88
072-2370-058-0000	RESIDENTIAL	$ 15.32	$ 2.56	$ 17.88
072-2370-059-0000	RESIDENTIAL	$ 15.32	$ 2.56	$ 17.88
072-2370-060-0000	RESIDENTIAL	$ 15.32	$ 2.56	$ 17.88
072-2370-061-0000	RESIDENTIAL	$ 15.32	$ 2.56	$ 17.88

City of Rancho Cordova
Lighting District No. 2012-1
Fiscal Year 2021-22 Assessment Roll

APN	District Classification	Street Light Charge	Safety Light Charge	Total Assessment
072-2370-062-0000	RESIDENTIAL	$ 15.32	$ 2.56	$ 17.88
072-2370-063-0000	RESIDENTIAL	$ 15.32	$ 2.56	$ 17.88
072-2370-064-0000	RESIDENTIAL	$ 15.32	$ 2.56	$ 17.88
072-2370-065-0000	RESIDENTIAL	$ 15.32	$ 2.56	$ 17.88
072-2370-066-0000	RESIDENTIAL	$ 15.32	$ 2.56	$ 17.88
072-2370-067-0000	RESIDENTIAL	$ 15.32	$ 2.56	$ 17.88
072-2370-068-0000	RESIDENTIAL	$ 15.32	$ 2.56	$ 17.88
072-2370-069-0000	RESIDENTIAL	$ 15.32	$ 2.56	$ 17.88
072-2370-070-0000	RESIDENTIAL	$ 15.32	$ 2.56	$ 17.88
072-2370-071-0000	RESIDENTIAL	$ 15.32	$ 2.56	$ 17.88
072-2370-072-0000	RESIDENTIAL	$ 15.32	$ 2.56	$ 17.88
072-2380-001-0000	RESIDENTIAL	$ 15.32	$ 2.56	$ 17.88
072-2380-002-0000	RESIDENTIAL	$ 15.32	$ 2.56	$ 17.88
072-2380-003-0000	RESIDENTIAL	$ 15.32	$ 2.56	$ 17.88
072-2380-004-0000	RESIDENTIAL	$ 15.32	$ 2.56	$ 17.88
072-2380-005-0000	RESIDENTIAL	$ 15.32	$ 2.56	$ 17.88
072-2380-006-0000	RESIDENTIAL	$ 15.32	$ 2.56	$ 17.88
072-2380-007-0000	RESIDENTIAL	$ 15.32	$ 2.56	$ 17.88
072-2380-008-0000	RESIDENTIAL	$ 15.32	$ 2.56	$ 17.88
072-2380-009-0000	RESIDENTIAL	$ 15.32	$ 2.56	$ 17.88
072-2380-010-0000	RESIDENTIAL	$ 15.32	$ 2.56	$ 17.88
072-2380-011-0000	RESIDENTIAL	$ 15.32	$ 2.56	$ 17.88
072-2380-012-0000	RESIDENTIAL	$ 15.32	$ 2.56	$ 17.88
072-2380-013-0000	RESIDENTIAL	$ 15.32	$ 2.56	$ 17.88
072-2380-014-0000	RESIDENTIAL	$ 15.32	$ 2.56	$ 17.88
072-2380-015-0000	RESIDENTIAL	$ 15.32	$ 2.56	$ 17.88
072-2380-016-0000	RESIDENTIAL	$ 15.32	$ 2.56	$ 17.88
072-2380-017-0000	RESIDENTIAL	$ 15.32	$ 2.56	$ 17.88
072-2380-018-0000	RESIDENTIAL	$ 15.32	$ 2.56	$ 17.88
072-2380-019-0000	RESIDENTIAL	$ 15.32	$ 2.56	$ 17.88
072-2380-020-0000	RESIDENTIAL	$ 15.32	$ 2.56	$ 17.88
072-2380-021-0000	RESIDENTIAL	$ 15.32	$ 2.56	$ 17.88
072-2380-022-0000	RESIDENTIAL	$ 15.32	$ 2.56	$ 17.88
072-2380-023-0000	RESIDENTIAL	$ 15.32	$ 2.56	$ 17.88
072-2380-024-0000	RESIDENTIAL	$ 15.32	$ 2.56	$ 17.88
072-2380-025-0000	RESIDENTIAL	$ 15.32	$ 2.56	$ 17.88
072-2380-026-0000	RESIDENTIAL	$ 15.32	$ 2.56	$ 17.88
072-2380-027-0000	RESIDENTIAL	$ 15.32	$ 2.56	$ 17.88
072-2380-028-0000	RESIDENTIAL	$ 15.32	$ 2.56	$ 17.88
072-2380-029-0000	RESIDENTIAL	$ 15.32	$ 2.56	$ 17.88
072-2380-030-0000	RESIDENTIAL	$ 15.32	$ 2.56	$ 17.88
072-2380-031-0000	RESIDENTIAL	$ 15.32	$ 2.56	$ 17.88
072-2380-032-0000	RESIDENTIAL	$ 15.32	$ 2.56	$ 17.88
072-2380-033-0000	RESIDENTIAL	$ 15.32	$ 2.56	$ 17.88

City of Rancho Cordova
Lighting District No. 2012-1
Fiscal Year 2021-22 Assessment Roll

APN	District Classification	Street Light Charge	Safety Light Charge	Total Assessment
072-2380-034-0000	RESIDENTIAL	$ 15.32	$ 2.56	$ 17.88
072-2380-035-0000	RESIDENTIAL	$ 15.32	$ 2.56	$ 17.88
072-2380-036-0000	RESIDENTIAL	$ 15.32	$ 2.56	$ 17.88
072-2380-037-0000	RESIDENTIAL	$ 15.32	$ 2.56	$ 17.88
072-2380-038-0000	RESIDENTIAL	$ 15.32	$ 2.56	$ 17.88
072-2380-039-0000	RESIDENTIAL	$ 15.32	$ 2.56	$ 17.88
072-2380-040-0000	RESIDENTIAL	$ 15.32	$ 2.56	$ 17.88
072-2380-041-0000	RESIDENTIAL	$ 15.32	$ 2.56	$ 17.88
072-2380-042-0000	RESIDENTIAL	$ 15.32	$ 2.56	$ 17.88
072-2380-043-0000	RESIDENTIAL	$ 15.32	$ 2.56	$ 17.88
072-2380-044-0000	RESIDENTIAL	$ 15.32	$ 2.56	$ 17.88
072-2380-045-0000	RESIDENTIAL	$ 15.32	$ 2.56	$ 17.88
072-2380-046-0000	RESIDENTIAL	$ 15.32	$ 2.56	$ 17.88
072-2380-047-0000	RESIDENTIAL	$ 15.32	$ 2.56	$ 17.88
072-2380-048-0000	RESIDENTIAL	$ 15.32	$ 2.56	$ 17.88
072-2380-049-0000	RESIDENTIAL	$ 15.32	$ 2.56	$ 17.88
072-2380-050-0000	RESIDENTIAL	$ 15.32	$ 2.56	$ 17.88
072-2380-051-0000	RESIDENTIAL	$ 15.32	$ 2.56	$ 17.88
072-2380-052-0000	RESIDENTIAL	$ 15.32	$ 2.56	$ 17.88
072-2380-053-0000	RESIDENTIAL	$ 15.32	$ 2.56	$ 17.88
072-2380-054-0000	RESIDENTIAL	$ 15.32	$ 2.56	$ 17.88
072-2380-055-0000	RESIDENTIAL	$ 15.32	$ 2.56	$ 17.88
072-2380-056-0000	RESIDENTIAL	$ 15.32	$ 2.56	$ 17.88
072-2390-001-0000	RESIDENTIAL	$ 15.32	$ 2.56	$ 17.88
072-2390-002-0000	RESIDENTIAL	$ 15.32	$ 2.56	$ 17.88
072-2390-003-0000	RESIDENTIAL	$ 15.32	$ 2.56	$ 17.88
072-2390-004-0000	RESIDENTIAL	$ 15.32	$ 2.56	$ 17.88
072-2390-005-0000	RESIDENTIAL	$ 15.32	$ 2.56	$ 17.88
072-2390-006-0000	RESIDENTIAL	$ 15.32	$ 2.56	$ 17.88
072-2390-007-0000	RESIDENTIAL	$ 15.32	$ 2.56	$ 17.88
072-2390-008-0000	RESIDENTIAL	$ 15.32	$ 2.56	$ 17.88
072-2390-009-0000	RESIDENTIAL	$ 15.32	$ 2.56	$ 17.88
072-2390-010-0000	RESIDENTIAL	$ 15.32	$ 2.56	$ 17.88
072-2390-011-0000	RESIDENTIAL	$ 15.32	$ 2.56	$ 17.88
072-2390-012-0000	RESIDENTIAL	$ 15.32	$ 2.56	$ 17.88
072-2390-013-0000	RESIDENTIAL	$ 15.32	$ 2.56	$ 17.88
072-2390-014-0000	RESIDENTIAL	$ 15.32	$ 2.56	$ 17.88
072-2390-015-0000	RESIDENTIAL	$ 15.32	$ 2.56	$ 17.88
072-2390-016-0000	RESIDENTIAL	$ 15.32	$ 2.56	$ 17.88
072-2390-018-0000	RESIDENTIAL	$ 15.32	$ 2.56	$ 17.88
072-2390-019-0000	RESIDENTIAL	$ 15.32	$ 2.56	$ 17.88
072-2390-020-0000	RESIDENTIAL	$ 15.32	$ 2.56	$ 17.88
072-2390-021-0000	RESIDENTIAL	$ 15.32	$ 2.56	$ 17.88
072-2390-022-0000	RESIDENTIAL	$ 15.32	$ 2.56	$ 17.88

City of Rancho Cordova
Lighting District No. 2012-1
Fiscal Year 2021-22 Assessment Roll

APN	District Classification	Street Light Charge	Safety Light Charge	Total Assessment
072-2390-023-0000	RESIDENTIAL	$ 15.32	$ 2.56	$ 17.88
072-2390-024-0000	RESIDENTIAL	$ 15.32	$ 2.56	$ 17.88
072-2390-025-0000	RESIDENTIAL	$ 15.32	$ 2.56	$ 17.88
072-2390-026-0000	RESIDENTIAL	$ 15.32	$ 2.56	$ 17.88
072-2390-027-0000	RESIDENTIAL	$ 15.32	$ 2.56	$ 17.88
072-2390-028-0000	RESIDENTIAL	$ 15.32	$ 2.56	$ 17.88
072-2390-029-0000	RESIDENTIAL	$ 15.32	$ 2.56	$ 17.88
072-2390-030-0000	RESIDENTIAL	$ 15.32	$ 2.56	$ 17.88
072-2390-031-0000	RESIDENTIAL	$ 15.32	$ 2.56	$ 17.88
072-2390-032-0000	RESIDENTIAL	$ 15.32	$ 2.56	$ 17.88
072-2390-033-0000	RESIDENTIAL	$ 15.32	$ 2.56	$ 17.88
072-2390-034-0000	RESIDENTIAL	$ 15.32	$ 2.56	$ 17.88
072-2390-036-0000	RESIDENTIAL	$ 15.32	$ 2.56	$ 17.88
072-2390-037-0000	RESIDENTIAL	$ 15.32	$ 2.56	$ 17.88
072-2390-038-0000	RESIDENTIAL	$ 15.32	$ 2.56	$ 17.88
072-2390-039-0000	RESIDENTIAL	$ 15.32	$ 2.56	$ 17.88
072-2390-040-0000	RESIDENTIAL	$ 15.32	$ 2.56	$ 17.88
072-2390-041-0000	RESIDENTIAL	$ 15.32	$ 2.56	$ 17.88
072-2390-042-0000	RESIDENTIAL	$ 15.32	$ 2.56	$ 17.88
072-2390-043-0000	RESIDENTIAL	$ 15.32	$ 2.56	$ 17.88
072-2390-044-0000	RESIDENTIAL	$ 15.32	$ 2.56	$ 17.88
072-2390-045-0000	RESIDENTIAL	$ 15.32	$ 2.56	$ 17.88
072-2390-046-0000	RESIDENTIAL	$ 15.32	$ 2.56	$ 17.88
072-2390-047-0000	RESIDENTIAL	$ 15.32	$ 2.56	$ 17.88
072-2390-048-0000	RESIDENTIAL	$ 15.32	$ 2.56	$ 17.88
072-2390-049-0000	RESIDENTIAL	$ 15.32	$ 2.56	$ 17.88
072-2390-050-0000	RESIDENTIAL	$ 15.32	$ 2.56	$ 17.88
072-2390-051-0000	RESIDENTIAL	$ 15.32	$ 2.56	$ 17.88
072-2390-052-0000	RESIDENTIAL	$ 15.32	$ 2.56	$ 17.88
072-2390-053-0000	RESIDENTIAL	$ 15.32	$ 2.56	$ 17.88
072-2390-054-0000	RESIDENTIAL	$ 15.32	$ 2.56	$ 17.88
072-2390-055-0000	RESIDENTIAL	$ 15.32	$ 2.56	$ 17.88
072-2390-056-0000	RESIDENTIAL	$ 15.32	$ 2.56	$ 17.88
072-2390-057-0000	RESIDENTIAL	$ 15.32	$ 2.56	$ 17.88
072-2390-058-0000	RESIDENTIAL	$ 15.32	$ 2.56	$ 17.88
072-2400-001-0000	RESIDENTIAL	$ 15.32	$ 2.56	$ 17.88
072-2400-002-0000	RESIDENTIAL	$ 15.32	$ 2.56	$ 17.88
072-2400-003-0000	RESIDENTIAL	$ 15.32	$ 2.56	$ 17.88
072-2400-004-0000	RESIDENTIAL	$ 15.32	$ 2.56	$ 17.88
072-2400-005-0000	RESIDENTIAL	$ 15.32	$ 2.56	$ 17.88
072-2400-006-0000	RESIDENTIAL	$ 15.32	$ 2.56	$ 17.88
072-2400-007-0000	RESIDENTIAL	$ 15.32	$ 2.56	$ 17.88
072-2400-008-0000	RESIDENTIAL	$ 15.32	$ 2.56	$ 17.88
072-2400-009-0000	RESIDENTIAL	$ 15.32	$ 2.56	$ 17.88

City of Rancho Cordova
Lighting District No. 2012-1
Fiscal Year 2021-22 Assessment Roll

APN	District Classification	Street Light Charge	Safety Light Charge	Total Assessment
072-2400-010-0000	RESIDENTIAL	$ 15.32	$ 2.56	$ 17.88
072-2400-011-0000	RESIDENTIAL	$ 15.32	$ 2.56	$ 17.88
072-2400-012-0000	RESIDENTIAL	$ 15.32	$ 2.56	$ 17.88
072-2400-013-0000	RESIDENTIAL	$ 15.32	$ 2.56	$ 17.88
072-2400-014-0000	RESIDENTIAL	$ 15.32	$ 2.56	$ 17.88
072-2400-015-0000	RESIDENTIAL	$ 15.32	$ 2.56	$ 17.88
072-2400-016-0000	RESIDENTIAL	$ 15.32	$ 2.56	$ 17.88
072-2400-017-0000	RESIDENTIAL	$ 15.32	$ 2.56	$ 17.88
072-2400-018-0000	RESIDENTIAL	$ 15.32	$ 2.56	$ 17.88
072-2400-019-0000	RESIDENTIAL	$ 15.32	$ 2.56	$ 17.88
072-2400-020-0000	RESIDENTIAL	$ 15.32	$ 2.56	$ 17.88
072-2400-021-0000	RESIDENTIAL	$ 15.32	$ 2.56	$ 17.88
072-2400-022-0000	RESIDENTIAL	$ 15.32	$ 2.56	$ 17.88
072-2400-023-0000	RESIDENTIAL	$ 15.32	$ 2.56	$ 17.88
072-2400-024-0000	RESIDENTIAL	$ 15.32	$ 2.56	$ 17.88
072-2400-025-0000	RESIDENTIAL	$ 15.32	$ 2.56	$ 17.88
072-2400-026-0000	RESIDENTIAL	$ 15.32	$ 2.56	$ 17.88
072-2400-027-0000	RESIDENTIAL	$ 15.32	$ 2.56	$ 17.88
072-2400-028-0000	RESIDENTIAL	$ 15.32	$ 2.56	$ 17.88
072-2400-029-0000	RESIDENTIAL	$ 15.32	$ 2.56	$ 17.88
072-2400-030-0000	RESIDENTIAL	$ 15.32	$ 2.56	$ 17.88
072-2400-031-0000	RESIDENTIAL	$ 15.32	$ 2.56	$ 17.88
072-2400-032-0000	RESIDENTIAL	$ 15.32	$ 2.56	$ 17.88
072-2400-033-0000	RESIDENTIAL	$ 15.32	$ 2.56	$ 17.88
072-2400-034-0000	RESIDENTIAL	$ 15.32	$ 2.56	$ 17.88
072-2400-035-0000	RESIDENTIAL	$ 15.32	$ 2.56	$ 17.88
072-2400-036-0000	RESIDENTIAL	$ 15.32	$ 2.56	$ 17.88
072-2400-037-0000	RESIDENTIAL	$ 15.32	$ 2.56	$ 17.88
072-2400-038-0000	RESIDENTIAL	$ 15.32	$ 2.56	$ 17.88
072-2400-039-0000	RESIDENTIAL	$ 15.32	$ 2.56	$ 17.88
072-2400-040-0000	RESIDENTIAL	$ 15.32	$ 2.56	$ 17.88
072-2400-041-0000	RESIDENTIAL	$ 15.32	$ 2.56	$ 17.88
072-2400-042-0000	RESIDENTIAL	$ 15.32	$ 2.56	$ 17.88
072-2400-043-0000	RESIDENTIAL	$ 15.32	$ 2.56	$ 17.88
072-2400-044-0000	RESIDENTIAL	$ 15.32	$ 2.56	$ 17.88
072-2460-001-0000	RESIDENTIAL	$ 15.32	$ 2.56	$ 17.88
072-2460-002-0000	RESIDENTIAL	$ 15.32	$ 2.56	$ 17.88
072-2460-003-0000	RESIDENTIAL	$ 15.32	$ 2.56	$ 17.88
072-2460-004-0000	RESIDENTIAL	$ 15.32	$ 2.56	$ 17.88
072-2460-005-0000	RESIDENTIAL	$ 15.32	$ 2.56	$ 17.88
072-2460-006-0000	RESIDENTIAL	$ 15.32	$ 2.56	$ 17.88
072-2460-007-0000	RESIDENTIAL	$ 15.32	$ 2.56	$ 17.88
072-2460-008-0000	RESIDENTIAL	$ 15.32	$ 2.56	$ 17.88
072-2460-009-0000	RESIDENTIAL	$ 15.32	$ 2.56	$ 17.88

City of Rancho Cordova
Lighting District No. 2012-1
Fiscal Year 2021-22 Assessment Roll

APN	District Classification	Street Light Charge	Safety Light Charge	Total Assessment
072-2460-010-0000	RESIDENTIAL	$ 15.32	$ 2.56	$ 17.88
072-2460-011-0000	RESIDENTIAL	$ 15.32	$ 2.56	$ 17.88
072-2460-012-0000	RESIDENTIAL	$ 15.32	$ 2.56	$ 17.88
072-2460-013-0000	RESIDENTIAL	$ 15.32	$ 2.56	$ 17.88
072-2460-014-0000	RESIDENTIAL	$ 15.32	$ 2.56	$ 17.88
072-2460-015-0000	RESIDENTIAL	$ 15.32	$ 2.56	$ 17.88
072-2460-016-0000	RESIDENTIAL	$ 15.32	$ 2.56	$ 17.88
072-2460-017-0000	RESIDENTIAL	$ 15.32	$ 2.56	$ 17.88
072-2460-018-0000	RESIDENTIAL	$ 15.32	$ 2.56	$ 17.88
072-2460-019-0000	RESIDENTIAL	$ 15.32	$ 2.56	$ 17.88
072-2460-020-0000	RESIDENTIAL	$ 15.32	$ 2.56	$ 17.88
072-2460-021-0000	RESIDENTIAL	$ 15.32	$ 2.56	$ 17.88
072-2460-022-0000	RESIDENTIAL	$ 15.32	$ 2.56	$ 17.88
072-2460-023-0000	RESIDENTIAL	$ 15.32	$ 2.56	$ 17.88
072-2460-024-0000	RESIDENTIAL	$ 15.32	$ 2.56	$ 17.88
072-2460-025-0000	RESIDENTIAL	$ 15.32	$ 2.56	$ 17.88
072-2460-026-0000	RESIDENTIAL	$ 15.32	$ 2.56	$ 17.88
072-2460-027-0000	RESIDENTIAL	$ 15.32	$ 2.56	$ 17.88
072-2460-028-0000	RESIDENTIAL	$ 15.32	$ 2.56	$ 17.88
072-2460-029-0000	RESIDENTIAL	$ 15.32	$ 2.56	$ 17.88
072-2460-030-0000	RESIDENTIAL	$ 15.32	$ 2.56	$ 17.88
072-2460-031-0000	RESIDENTIAL	$ 15.32	$ 2.56	$ 17.88
072-2460-032-0000	RESIDENTIAL	$ 15.32	$ 2.56	$ 17.88
072-2460-033-0000	RESIDENTIAL	$ 15.32	$ 2.56	$ 17.88
072-2460-034-0000	RESIDENTIAL	$ 15.32	$ 2.56	$ 17.88
072-2460-035-0000	RESIDENTIAL	$ 15.32	$ 2.56	$ 17.88
072-2460-036-0000	RESIDENTIAL	$ 15.32	$ 2.56	$ 17.88
072-2460-037-0000	RESIDENTIAL	$ 15.32	$ 2.56	$ 17.88
072-2460-038-0000	RESIDENTIAL	$ 15.32	$ 2.56	$ 17.88
072-2460-039-0000	RESIDENTIAL	$ 15.32	$ 2.56	$ 17.88
072-2460-040-0000	RESIDENTIAL	$ 15.32	$ 2.56	$ 17.88
072-2460-041-0000	RESIDENTIAL	$ 15.32	$ 2.56	$ 17.88
072-2460-042-0000	RESIDENTIAL	$ 15.32	$ 2.56	$ 17.88
072-2460-043-0000	RESIDENTIAL	$ 15.32	$ 2.56	$ 17.88
072-2460-044-0000	RESIDENTIAL	$ 15.32	$ 2.56	$ 17.88
072-2460-045-0000	RESIDENTIAL	$ 15.32	$ 2.56	$ 17.88
072-2460-046-0000	RESIDENTIAL	$ 15.32	$ 2.56	$ 17.88
072-2470-001-0000	RESIDENTIAL	$ 15.32	$ 2.56	$ 17.88
072-2470-002-0000	RESIDENTIAL	$ 15.32	$ 2.56	$ 17.88
072-2470-003-0000	RESIDENTIAL	$ 15.32	$ 2.56	$ 17.88
072-2470-004-0000	RESIDENTIAL	$ 15.32	$ 2.56	$ 17.88
072-2470-005-0000	RESIDENTIAL	$ 15.32	$ 2.56	$ 17.88
072-2470-006-0000	RESIDENTIAL	$ 15.32	$ 2.56	$ 17.88
072-2470-007-0000	RESIDENTIAL	$ 15.32	$ 2.56	$ 17.88

City of Rancho Cordova
Lighting District No. 2012-1
Fiscal Year 2021-22 Assessment Roll

APN	District Classification	Street Light Charge	Safety Light Charge	Total Assessment
072-2470-008-0000	RESIDENTIAL	$ 15.32	$ 2.56	$ 17.88
072-2470-009-0000	RESIDENTIAL	$ 15.32	$ 2.56	$ 17.88
072-2470-010-0000	RESIDENTIAL	$ 15.32	$ 2.56	$ 17.88
072-2470-011-0000	RESIDENTIAL	$ 15.32	$ 2.56	$ 17.88
072-2470-012-0000	RESIDENTIAL	$ 15.32	$ 2.56	$ 17.88
072-2470-013-0000	RESIDENTIAL	$ 15.32	$ 2.56	$ 17.88
072-2470-014-0000	RESIDENTIAL	$ 15.32	$ 2.56	$ 17.88
072-2470-015-0000	RESIDENTIAL	$ 15.32	$ 2.56	$ 17.88
072-2470-016-0000	RESIDENTIAL	$ 15.32	$ 2.56	$ 17.88
072-2470-017-0000	RESIDENTIAL	$ 15.32	$ 2.56	$ 17.88
072-2470-018-0000	RESIDENTIAL	$ 15.32	$ 2.56	$ 17.88
072-2470-019-0000	RESIDENTIAL	$ 15.32	$ 2.56	$ 17.88
072-2470-020-0000	RESIDENTIAL	$ 15.32	$ 2.56	$ 17.88
072-2470-021-0000	RESIDENTIAL	$ 15.32	$ 2.56	$ 17.88
072-2470-022-0000	RESIDENTIAL	$ 15.32	$ 2.56	$ 17.88
072-2470-023-0000	RESIDENTIAL	$ 15.32	$ 2.56	$ 17.88
072-2470-024-0000	RESIDENTIAL	$ 15.32	$ 2.56	$ 17.88
072-2470-025-0000	RESIDENTIAL	$ 15.32	$ 2.56	$ 17.88
072-2470-026-0000	RESIDENTIAL	$ 15.32	$ 2.56	$ 17.88
072-2470-027-0000	RESIDENTIAL	$ 15.32	$ 2.56	$ 17.88
072-2470-028-0000	RESIDENTIAL	$ 15.32	$ 2.56	$ 17.88
072-2470-029-0000	RESIDENTIAL	$ 15.32	$ 2.56	$ 17.88
072-2470-030-0000	RESIDENTIAL	$ 15.32	$ 2.56	$ 17.88
072-2470-031-0000	RESIDENTIAL	$ 15.32	$ 2.56	$ 17.88
072-2470-032-0000	RESIDENTIAL	$ 15.32	$ 2.56	$ 17.88
072-2470-033-0000	RESIDENTIAL	$ 15.32	$ 2.56	$ 17.88
072-2470-034-0000	RESIDENTIAL	$ 15.32	$ 2.56	$ 17.88
072-2470-035-0000	RESIDENTIAL	$ 15.32	$ 2.56	$ 17.88
072-2470-036-0000	RESIDENTIAL	$ 15.32	$ 2.56	$ 17.88
072-2470-037-0000	RESIDENTIAL	$ 15.32	$ 2.56	$ 17.88
072-2470-038-0000	RESIDENTIAL	$ 15.32	$ 2.56	$ 17.88
072-2470-039-0000	RESIDENTIAL	$ 15.32	$ 2.56	$ 17.88
072-2470-040-0000	RESIDENTIAL	$ 15.32	$ 2.56	$ 17.88
072-2470-041-0000	RESIDENTIAL	$ 15.32	$ 2.56	$ 17.88
072-2470-042-0000	RESIDENTIAL	$ 15.32	$ 2.56	$ 17.88
072-2470-043-0000	RESIDENTIAL	$ 15.32	$ 2.56	$ 17.88
072-2470-044-0000	RESIDENTIAL	$ 15.32	$ 2.56	$ 17.88
072-2470-045-0000	RESIDENTIAL	$ 15.32	$ 2.56	$ 17.88
072-2470-046-0000	RESIDENTIAL	$ 15.32	$ 2.56	$ 17.88
072-2470-047-0000	RESIDENTIAL	$ 15.32	$ 2.56	$ 17.88
072-2470-048-0000	RESIDENTIAL	$ 15.32	$ 2.56	$ 17.88
072-2470-049-0000	RESIDENTIAL	$ 15.32	$ 2.56	$ 17.88
072-2470-050-0000	RESIDENTIAL	$ 15.32	$ 2.56	$ 17.88
072-2470-051-0000	RESIDENTIAL	$ 15.32	$ 2.56	$ 17.88

City of Rancho Cordova
Lighting District No. 2012-1
Fiscal Year 2021-22 Assessment Roll

APN	District Classification	Street Light Charge	Safety Light Charge	Total Assessment
072-2470-052-0000	RESIDENTIAL	$ 15.32	$ 2.56	$ 17.88
072-2470-053-0000	RESIDENTIAL	$ 15.32	$ 2.56	$ 17.88
072-2470-054-0000	RESIDENTIAL	$ 15.32	$ 2.56	$ 17.88
072-2470-055-0000	RESIDENTIAL	$ 15.32	$ 2.56	$ 17.88
072-2470-056-0000	RESIDENTIAL	$ 15.32	$ 2.56	$ 17.88
072-2470-057-0000	RESIDENTIAL	$ 15.32	$ 2.56	$ 17.88
072-2470-058-0000	RESIDENTIAL	$ 15.32	$ 2.56	$ 17.88
072-2470-059-0000	RESIDENTIAL	$ 15.32	$ 2.56	$ 17.88
072-2470-060-0000	RESIDENTIAL	$ 15.32	$ 2.56	$ 17.88
072-2480-001-0000	RESIDENTIAL	$ 15.32	$ 2.56	$ 17.88
072-2480-002-0000	RESIDENTIAL	$ 15.32	$ 2.56	$ 17.88
072-2480-003-0000	RESIDENTIAL	$ 15.32	$ 2.56	$ 17.88
072-2480-004-0000	RESIDENTIAL	$ 15.32	$ 2.56	$ 17.88
072-2480-005-0000	RESIDENTIAL	$ 15.32	$ 2.56	$ 17.88
072-2480-006-0000	RESIDENTIAL	$ 15.32	$ 2.56	$ 17.88
072-2480-007-0000	RESIDENTIAL	$ 15.32	$ 2.56	$ 17.88
072-2480-008-0000	RESIDENTIAL	$ 15.32	$ 2.56	$ 17.88
072-2480-009-0000	RESIDENTIAL	$ 15.32	$ 2.56	$ 17.88
072-2480-010-0000	RESIDENTIAL	$ 15.32	$ 2.56	$ 17.88
072-2480-011-0000	RESIDENTIAL	$ 15.32	$ 2.56	$ 17.88
072-2480-012-0000	RESIDENTIAL	$ 15.32	$ 2.56	$ 17.88
072-2480-013-0000	RESIDENTIAL	$ 15.32	$ 2.56	$ 17.88
072-2480-014-0000	RESIDENTIAL	$ 15.32	$ 2.56	$ 17.88
072-2480-015-0000	RESIDENTIAL	$ 15.32	$ 2.56	$ 17.88
072-2480-016-0000	RESIDENTIAL	$ 15.32	$ 2.56	$ 17.88
072-2480-017-0000	RESIDENTIAL	$ 15.32	$ 2.56	$ 17.88
072-2480-018-0000	RESIDENTIAL	$ 15.32	$ 2.56	$ 17.88
072-2480-019-0000	RESIDENTIAL	$ 15.32	$ 2.56	$ 17.88
072-2480-020-0000	RESIDENTIAL	$ 15.32	$ 2.56	$ 17.88
072-2480-021-0000	RESIDENTIAL	$ 15.32	$ 2.56	$ 17.88
072-2480-022-0000	RESIDENTIAL	$ 15.32	$ 2.56	$ 17.88
072-2480-023-0000	RESIDENTIAL	$ 15.32	$ 2.56	$ 17.88
072-2480-024-0000	RESIDENTIAL	$ 15.32	$ 2.56	$ 17.88
072-2480-025-0000	RESIDENTIAL	$ 15.32	$ 2.56	$ 17.88
072-2480-026-0000	RESIDENTIAL	$ 15.32	$ 2.56	$ 17.88
072-2480-027-0000	RESIDENTIAL	$ 15.32	$ 2.56	$ 17.88
072-2480-028-0000	RESIDENTIAL	$ 15.32	$ 2.56	$ 17.88
072-2480-029-0000	RESIDENTIAL	$ 15.32	$ 2.56	$ 17.88
072-2480-030-0000	RESIDENTIAL	$ 15.32	$ 2.56	$ 17.88
072-2480-031-0000	RESIDENTIAL	$ 15.32	$ 2.56	$ 17.88
072-2480-032-0000	RESIDENTIAL	$ 15.32	$ 2.56	$ 17.88
072-2480-033-0000	RESIDENTIAL	$ 15.32	$ 2.56	$ 17.88
072-2480-034-0000	RESIDENTIAL	$ 15.32	$ 2.56	$ 17.88
072-2480-035-0000	RESIDENTIAL	$ 15.32	$ 2.56	$ 17.88

City of Rancho Cordova
Lighting District No. 2012-1
Fiscal Year 2021-22 Assessment Roll

APN	District Classification	Street Light Charge	Safety Light Charge	Total Assessment
072-2480-036-0000	RESIDENTIAL	$ 15.32	$ 2.56	$ 17.88
072-2480-037-0000	RESIDENTIAL	$ 15.32	$ 2.56	$ 17.88
072-2480-038-0000	RESIDENTIAL	$ 15.32	$ 2.56	$ 17.88
072-2480-039-0000	RESIDENTIAL	$ 15.32	$ 2.56	$ 17.88
072-2480-040-0000	RESIDENTIAL	$ 15.32	$ 2.56	$ 17.88
072-2480-041-0000	RESIDENTIAL	$ 15.32	$ 2.56	$ 17.88
072-2480-042-0000	RESIDENTIAL	$ 15.32	$ 2.56	$ 17.88
072-2480-043-0000	RESIDENTIAL	$ 15.32	$ 2.56	$ 17.88
072-2480-044-0000	RESIDENTIAL	$ 15.32	$ 2.56	$ 17.88
072-2480-045-0000	RESIDENTIAL	$ 15.32	$ 2.56	$ 17.88
072-2480-046-0000	RESIDENTIAL	$ 15.32	$ 2.56	$ 17.88
072-2480-047-0000	RESIDENTIAL	$ 15.32	$ 2.56	$ 17.88
072-2480-048-0000	RESIDENTIAL	$ 15.32	$ 2.56	$ 17.88
072-2480-049-0000	RESIDENTIAL	$ 15.32	$ 2.56	$ 17.88
072-2480-050-0000	RESIDENTIAL	$ 15.32	$ 2.56	$ 17.88
072-2480-051-0000	RESIDENTIAL	$ 15.32	$ 2.56	$ 17.88
072-2480-052-0000	RESIDENTIAL	$ 15.32	$ 2.56	$ 17.88
072-2520-001-0000	RESIDENTIAL	$ 15.32	$ 2.56	$ 17.88
072-2520-002-0000	RESIDENTIAL	$ 15.32	$ 2.56	$ 17.88
072-2520-003-0000	RESIDENTIAL	$ 15.32	$ 2.56	$ 17.88
072-2520-004-0000	RESIDENTIAL	$ 15.32	$ 2.56	$ 17.88
072-2520-005-0000	RESIDENTIAL	$ 15.32	$ 2.56	$ 17.88
072-2520-006-0000	RESIDENTIAL	$ 15.32	$ 2.56	$ 17.88
072-2520-007-0000	RESIDENTIAL	$ 15.32	$ 2.56	$ 17.88
072-2520-008-0000	RESIDENTIAL	$ 15.32	$ 2.56	$ 17.88
072-2520-009-0000	RESIDENTIAL	$ 15.32	$ 2.56	$ 17.88
072-2520-010-0000	RESIDENTIAL	$ 15.32	$ 2.56	$ 17.88
072-2520-011-0000	RESIDENTIAL	$ 15.32	$ 2.56	$ 17.88
072-2520-012-0000	RESIDENTIAL	$ 15.32	$ 2.56	$ 17.88
072-2520-013-0000	RESIDENTIAL	$ 15.32	$ 2.56	$ 17.88
072-2520-014-0000	RESIDENTIAL	$ 15.32	$ 2.56	$ 17.88
072-2520-015-0000	RESIDENTIAL	$ 15.32	$ 2.56	$ 17.88
072-2520-016-0000	RESIDENTIAL	$ 15.32	$ 2.56	$ 17.88
072-2520-017-0000	RESIDENTIAL	$ 15.32	$ 2.56	$ 17.88
072-2520-018-0000	RESIDENTIAL	$ 15.32	$ 2.56	$ 17.88
072-2520-019-0000	RESIDENTIAL	$ 15.32	$ 2.56	$ 17.88
072-2520-020-0000	RESIDENTIAL	$ 15.32	$ 2.56	$ 17.88
072-2520-021-0000	RESIDENTIAL	$ 15.32	$ 2.56	$ 17.88
072-2520-022-0000	RESIDENTIAL	$ 15.32	$ 2.56	$ 17.88
072-2520-023-0000	RESIDENTIAL	$ 15.32	$ 2.56	$ 17.88
072-2520-024-0000	RESIDENTIAL	$ 15.32	$ 2.56	$ 17.88
072-2520-025-0000	RESIDENTIAL	$ 15.32	$ 2.56	$ 17.88
072-2520-026-0000	RESIDENTIAL	$ 15.32	$ 2.56	$ 17.88
072-2520-027-0000	RESIDENTIAL	$ 15.32	$ 2.56	$ 17.88

City of Rancho Cordova
Lighting District No. 2012-1
Fiscal Year 2021-22 Assessment Roll

APN	District Classification	Street Light Charge	Safety Light Charge	Total Assessment
072-2520-028-0000	RESIDENTIAL	$ 15.32	$ 2.56	$ 17.88
072-2520-029-0000	RESIDENTIAL	$ 15.32	$ 2.56	$ 17.88
072-2520-030-0000	RESIDENTIAL	$ 15.32	$ 2.56	$ 17.88
072-2520-031-0000	RESIDENTIAL	$ 15.32	$ 2.56	$ 17.88
072-2520-032-0000	RESIDENTIAL	$ 15.32	$ 2.56	$ 17.88
072-2520-033-0000	RESIDENTIAL	$ 15.32	$ 2.56	$ 17.88
072-2520-037-0000	NONRES	$ 8.06	$ 2.56	$ 10.62
072-2530-001-0000	RESIDENTIAL	$ 15.32	$ 2.56	$ 17.88
072-2530-002-0000	RESIDENTIAL	$ 15.32	$ 2.56	$ 17.88
072-2530-003-0000	RESIDENTIAL	$ 15.32	$ 2.56	$ 17.88
072-2530-004-0000	RESIDENTIAL	$ 15.32	$ 2.56	$ 17.88
072-2530-005-0000	RESIDENTIAL	$ 15.32	$ 2.56	$ 17.88
072-2530-006-0000	RESIDENTIAL	$ 15.32	$ 2.56	$ 17.88
072-2530-007-0000	RESIDENTIAL	$ 15.32	$ 2.56	$ 17.88
072-2530-008-0000	RESIDENTIAL	$ 15.32	$ 2.56	$ 17.88
072-2530-009-0000	RESIDENTIAL	$ 15.32	$ 2.56	$ 17.88
072-2530-010-0000	RESIDENTIAL	$ 15.32	$ 2.56	$ 17.88
072-2530-011-0000	RESIDENTIAL	$ 15.32	$ 2.56	$ 17.88
072-2530-012-0000	RESIDENTIAL	$ 15.32	$ 2.56	$ 17.88
072-2530-013-0000	RESIDENTIAL	$ 15.32	$ 2.56	$ 17.88
072-2530-014-0000	RESIDENTIAL	$ 15.32	$ 2.56	$ 17.88
072-2530-015-0000	RESIDENTIAL	$ 15.32	$ 2.56	$ 17.88
072-2530-016-0000	RESIDENTIAL	$ 15.32	$ 2.56	$ 17.88
072-2530-017-0000	RESIDENTIAL	$ 15.32	$ 2.56	$ 17.88
072-2530-018-0000	RESIDENTIAL	$ 15.32	$ 2.56	$ 17.88
072-2530-019-0000	RESIDENTIAL	$ 15.32	$ 2.56	$ 17.88
072-2530-020-0000	RESIDENTIAL	$ 15.32	$ 2.56	$ 17.88
072-2530-021-0000	RESIDENTIAL	$ 15.32	$ 2.56	$ 17.88
072-2530-022-0000	RESIDENTIAL	$ 15.32	$ 2.56	$ 17.88
072-2530-023-0000	RESIDENTIAL	$ 15.32	$ 2.56	$ 17.88
072-2530-024-0000	RESIDENTIAL	$ 15.32	$ 2.56	$ 17.88
072-2530-025-0000	RESIDENTIAL	$ 15.32	$ 2.56	$ 17.88
072-2530-026-0000	RESIDENTIAL	$ 15.32	$ 2.56	$ 17.88
072-2530-027-0000	RESIDENTIAL	$ 15.32	$ 2.56	$ 17.88
072-2540-001-0000	RESIDENTIAL	$ 15.32	$ 2.56	$ 17.88
072-2540-002-0000	RESIDENTIAL	$ 15.32	$ 2.56	$ 17.88
072-2540-003-0000	RESIDENTIAL	$ 15.32	$ 2.56	$ 17.88
072-2540-004-0000	RESIDENTIAL	$ 15.32	$ 2.56	$ 17.88
072-2540-005-0000	RESIDENTIAL	$ 15.32	$ 2.56	$ 17.88
072-2540-006-0000	RESIDENTIAL	$ 15.32	$ 2.56	$ 17.88
072-2540-007-0000	RESIDENTIAL	$ 15.32	$ 2.56	$ 17.88
072-2540-008-0000	RESIDENTIAL	$ 15.32	$ 2.56	$ 17.88
072-2540-009-0000	RESIDENTIAL	$ 15.32	$ 2.56	$ 17.88
072-2540-010-0000	RESIDENTIAL	$ 15.32	$ 2.56	$ 17.88

City of Rancho Cordova
Lighting District No. 2012-1
Fiscal Year 2021-22 Assessment Roll

APN	District Classification	Street Light Charge	Safety Light Charge	Total Assessment
072-2540-011-0000	RESIDENTIAL	$ 15.32	$ 2.56	$ 17.88
072-2540-012-0000	RESIDENTIAL	$ 15.32	$ 2.56	$ 17.88
072-2540-013-0000	RESIDENTIAL	$ 15.32	$ 2.56	$ 17.88
072-2540-014-0000	RESIDENTIAL	$ 15.32	$ 2.56	$ 17.88
072-2540-015-0000	RESIDENTIAL	$ 15.32	$ 2.56	$ 17.88
072-2540-016-0000	RESIDENTIAL	$ 15.32	$ 2.56	$ 17.88
072-2540-017-0000	RESIDENTIAL	$ 15.32	$ 2.56	$ 17.88
072-2540-018-0000	RESIDENTIAL	$ 15.32	$ 2.56	$ 17.88
072-2540-019-0000	RESIDENTIAL	$ 15.32	$ 2.56	$ 17.88
072-2540-020-0000	RESIDENTIAL	$ 15.32	$ 2.56	$ 17.88
072-2540-021-0000	RESIDENTIAL	$ 15.32	$ 2.56	$ 17.88
072-2540-022-0000	RESIDENTIAL	$ 15.32	$ 2.56	$ 17.88
072-2540-023-0000	RESIDENTIAL	$ 15.32	$ 2.56	$ 17.88
072-2540-024-0000	RESIDENTIAL	$ 15.32	$ 2.56	$ 17.88
072-2540-025-0000	RESIDENTIAL	$ 15.32	$ 2.56	$ 17.88
072-2540-026-0000	RESIDENTIAL	$ 15.32	$ 2.56	$ 17.88
072-2540-027-0000	RESIDENTIAL	$ 15.32	$ 2.56	$ 17.88
072-2540-028-0000	RESIDENTIAL	$ 15.32	$ 2.56	$ 17.88
072-2540-029-0000	RESIDENTIAL	$ 15.32	$ 2.56	$ 17.88
072-2540-030-0000	RESIDENTIAL	$ 15.32	$ 2.56	$ 17.88
072-2540-031-0000	RESIDENTIAL	$ 15.32	$ 2.56	$ 17.88
072-2540-032-0000	RESIDENTIAL	$ 15.32	$ 2.56	$ 17.88
072-2540-033-0000	RESIDENTIAL	$ 15.32	$ 2.56	$ 17.88
072-2540-034-0000	RESIDENTIAL	$ 15.32	$ 2.56	$ 17.88
072-2540-035-0000	RESIDENTIAL	$ 15.32	$ 2.56	$ 17.88
072-2540-036-0000	RESIDENTIAL	$ 15.32	$ 2.56	$ 17.88
072-2540-037-0000	RESIDENTIAL	$ 15.32	$ 2.56	$ 17.88
072-2540-038-0000	RESIDENTIAL	$ 15.32	$ 2.56	$ 17.88
072-2540-039-0000	RESIDENTIAL	$ 15.32	$ 2.56	$ 17.88
072-2540-040-0000	RESIDENTIAL	$ 15.32	$ 2.56	$ 17.88
072-2540-041-0000	RESIDENTIAL	$ 15.32	$ 2.56	$ 17.88
072-2540-042-0000	RESIDENTIAL	$ 15.32	$ 2.56	$ 17.88
072-2540-043-0000	RESIDENTIAL	$ 15.32	$ 2.56	$ 17.88
072-2540-044-0000	RESIDENTIAL	$ 15.32	$ 2.56	$ 17.88
072-2540-045-0000	RESIDENTIAL	$ 15.32	$ 2.56	$ 17.88
072-2540-046-0000	RESIDENTIAL	$ 15.32	$ 2.56	$ 17.88
072-2540-047-0000	RESIDENTIAL	$ 15.32	$ 2.56	$ 17.88
072-2540-048-0000	RESIDENTIAL	$ 15.32	$ 2.56	$ 17.88
072-2550-001-0000	RESIDENTIAL	$ 15.32	$ 2.56	$ 17.88
072-2550-002-0000	RESIDENTIAL	$ 15.32	$ 2.56	$ 17.88
072-2550-003-0000	RESIDENTIAL	$ 15.32	$ 2.56	$ 17.88
072-2550-004-0000	RESIDENTIAL	$ 15.32	$ 2.56	$ 17.88
072-2550-005-0000	RESIDENTIAL	$ 15.32	$ 2.56	$ 17.88
072-2550-006-0000	RESIDENTIAL	$ 15.32	$ 2.56	$ 17.88

City of Rancho Cordova
Lighting District No. 2012-1
Fiscal Year 2021-22 Assessment Roll

APN	District Classification	Street Light Charge	Safety Light Charge	Total Assessment
072-2550-007-0000	RESIDENTIAL	$ 15.32	$ 2.56	$ 17.88
072-2550-008-0000	RESIDENTIAL	$ 15.32	$ 2.56	$ 17.88
072-2550-009-0000	RESIDENTIAL	$ 15.32	$ 2.56	$ 17.88
072-2550-010-0000	RESIDENTIAL	$ 15.32	$ 2.56	$ 17.88
072-2550-011-0000	RESIDENTIAL	$ 15.32	$ 2.56	$ 17.88
072-2550-012-0000	RESIDENTIAL	$ 15.32	$ 2.56	$ 17.88
072-2550-013-0000	RESIDENTIAL	$ 15.32	$ 2.56	$ 17.88
072-2550-014-0000	RESIDENTIAL	$ 15.32	$ 2.56	$ 17.88
072-2550-015-0000	RESIDENTIAL	$ 15.32	$ 2.56	$ 17.88
072-2550-016-0000	RESIDENTIAL	$ 15.32	$ 2.56	$ 17.88
072-2550-017-0000	RESIDENTIAL	$ 15.32	$ 2.56	$ 17.88
072-2550-018-0000	RESIDENTIAL	$ 15.32	$ 2.56	$ 17.88
072-2550-019-0000	RESIDENTIAL	$ 15.32	$ 2.56	$ 17.88
072-2550-020-0000	RESIDENTIAL	$ 15.32	$ 2.56	$ 17.88
072-2550-021-0000	RESIDENTIAL	$ 15.32	$ 2.56	$ 17.88
072-2550-022-0000	RESIDENTIAL	$ 15.32	$ 2.56	$ 17.88
072-2550-023-0000	RESIDENTIAL	$ 15.32	$ 2.56	$ 17.88
072-2550-024-0000	RESIDENTIAL	$ 15.32	$ 2.56	$ 17.88
072-2550-025-0000	RESIDENTIAL	$ 15.32	$ 2.56	$ 17.88
072-2550-026-0000	RESIDENTIAL	$ 15.32	$ 2.56	$ 17.88
072-2550-027-0000	RESIDENTIAL	$ 15.32	$ 2.56	$ 17.88
072-2550-028-0000	RESIDENTIAL	$ 15.32	$ 2.56	$ 17.88
072-2550-029-0000	RESIDENTIAL	$ 15.32	$ 2.56	$ 17.88
072-2550-030-0000	RESIDENTIAL	$ 15.32	$ 2.56	$ 17.88
072-2550-031-0000	RESIDENTIAL	$ 15.32	$ 2.56	$ 17.88
072-2550-032-0000	RESIDENTIAL	$ 15.32	$ 2.56	$ 17.88
072-2550-033-0000	RESIDENTIAL	$ 15.32	$ 2.56	$ 17.88
072-2550-034-0000	RESIDENTIAL	$ 15.32	$ 2.56	$ 17.88
072-2560-001-0000	RESIDENTIAL	$ 15.32	$ 2.56	$ 17.88
072-2560-002-0000	RESIDENTIAL	$ 15.32	$ 2.56	$ 17.88
072-2560-003-0000	RESIDENTIAL	$ 15.32	$ 2.56	$ 17.88
072-2560-004-0000	RESIDENTIAL	$ 15.32	$ 2.56	$ 17.88
072-2560-005-0000	RESIDENTIAL	$ 15.32	$ 2.56	$ 17.88
072-2560-006-0000	RESIDENTIAL	$ 15.32	$ 2.56	$ 17.88
072-2560-007-0000	RESIDENTIAL	$ 15.32	$ 2.56	$ 17.88
072-2560-008-0000	RESIDENTIAL	$ 15.32	$ 2.56	$ 17.88
072-2560-009-0000	RESIDENTIAL	$ 15.32	$ 2.56	$ 17.88
072-2560-010-0000	RESIDENTIAL	$ 15.32	$ 2.56	$ 17.88
072-2560-011-0000	RESIDENTIAL	$ 15.32	$ 2.56	$ 17.88
072-2560-012-0000	RESIDENTIAL	$ 15.32	$ 2.56	$ 17.88
072-2560-013-0000	RESIDENTIAL	$ 15.32	$ 2.56	$ 17.88
072-2560-014-0000	RESIDENTIAL	$ 15.32	$ 2.56	$ 17.88
072-2560-015-0000	RESIDENTIAL	$ 15.32	$ 2.56	$ 17.88
072-2560-016-0000	RESIDENTIAL	$ 15.32	$ 2.56	$ 17.88

City of Rancho Cordova
Lighting District No. 2012-1
Fiscal Year 2021-22 Assessment Roll

APN	District Classification	Street Light Charge	Safety Light Charge	Total Assessment
072-2560-017-0000	RESIDENTIAL	$ 15.32	$ 2.56	$ 17.88
072-2560-018-0000	RESIDENTIAL	$ 15.32	$ 2.56	$ 17.88
072-2560-019-0000	RESIDENTIAL	$ 15.32	$ 2.56	$ 17.88
072-2560-020-0000	RESIDENTIAL	$ 15.32	$ 2.56	$ 17.88
072-2560-021-0000	RESIDENTIAL	$ 15.32	$ 2.56	$ 17.88
072-2560-022-0000	RESIDENTIAL	$ 15.32	$ 2.56	$ 17.88
072-2560-023-0000	RESIDENTIAL	$ 15.32	$ 2.56	$ 17.88
072-2560-024-0000	RESIDENTIAL	$ 15.32	$ 2.56	$ 17.88
072-2560-025-0000	RESIDENTIAL	$ 15.32	$ 2.56	$ 17.88
072-2560-026-0000	RESIDENTIAL	$ 15.32	$ 2.56	$ 17.88
072-2560-027-0000	RESIDENTIAL	$ 15.32	$ 2.56	$ 17.88
072-2560-028-0000	RESIDENTIAL	$ 15.32	$ 2.56	$ 17.88
072-2560-029-0000	RESIDENTIAL	$ 15.32	$ 2.56	$ 17.88
072-2560-030-0000	RESIDENTIAL	$ 15.32	$ 2.56	$ 17.88
072-2560-031-0000	RESIDENTIAL	$ 15.32	$ 2.56	$ 17.88
072-2560-032-0000	RESIDENTIAL	$ 15.32	$ 2.56	$ 17.88
072-2560-033-0000	RESIDENTIAL	$ 15.32	$ 2.56	$ 17.88
072-2560-034-0000	RESIDENTIAL	$ 15.32	$ 2.56	$ 17.88
072-2560-035-0000	RESIDENTIAL	$ 15.32	$ 2.56	$ 17.88
072-2560-036-0000	RESIDENTIAL	$ 15.32	$ 2.56	$ 17.88
072-2560-037-0000	RESIDENTIAL	$ 15.32	$ 2.56	$ 17.88
072-2560-038-0000	RESIDENTIAL	$ 15.32	$ 2.56	$ 17.88
072-2560-039-0000	RESIDENTIAL	$ 15.32	$ 2.56	$ 17.88
072-2560-040-0000	RESIDENTIAL	$ 15.32	$ 2.56	$ 17.88
072-2560-041-0000	RESIDENTIAL	$ 15.32	$ 2.56	$ 17.88
072-2560-042-0000	RESIDENTIAL	$ 15.32	$ 2.56	$ 17.88
072-2560-043-0000	RESIDENTIAL	$ 15.32	$ 2.56	$ 17.88
072-2560-044-0000	RESIDENTIAL	$ 15.32	$ 2.56	$ 17.88
072-2560-045-0000	RESIDENTIAL	$ 15.32	$ 2.56	$ 17.88
072-2570-001-0000	RESIDENTIAL	$ 15.32	$ 2.56	$ 17.88
072-2570-002-0000	RESIDENTIAL	$ 15.32	$ 2.56	$ 17.88
072-2570-003-0000	RESIDENTIAL	$ 15.32	$ 2.56	$ 17.88
072-2570-004-0000	RESIDENTIAL	$ 15.32	$ 2.56	$ 17.88
072-2570-005-0000	RESIDENTIAL	$ 15.32	$ 2.56	$ 17.88
072-2570-006-0000	RESIDENTIAL	$ 15.32	$ 2.56	$ 17.88
072-2570-007-0000	RESIDENTIAL	$ 15.32	$ 2.56	$ 17.88
072-2570-008-0000	RESIDENTIAL	$ 15.32	$ 2.56	$ 17.88
072-2570-009-0000	RESIDENTIAL	$ 15.32	$ 2.56	$ 17.88
072-2570-010-0000	RESIDENTIAL	$ 15.32	$ 2.56	$ 17.88
072-2570-011-0000	RESIDENTIAL	$ 15.32	$ 2.56	$ 17.88
072-2570-012-0000	RESIDENTIAL	$ 15.32	$ 2.56	$ 17.88
072-2570-013-0000	RESIDENTIAL	$ 15.32	$ 2.56	$ 17.88
072-2570-014-0000	RESIDENTIAL	$ 15.32	$ 2.56	$ 17.88
072-2570-015-0000	RESIDENTIAL	$ 15.32	$ 2.56	$ 17.88

City of Rancho Cordova
Lighting District No. 2012-1
Fiscal Year 2021-22 Assessment Roll

APN	District Classification	Street Light Charge	Safety Light Charge	Total Assessment
072-2570-016-0000	RESIDENTIAL	$ 15.32	$ 2.56	$ 17.88
072-2570-017-0000	RESIDENTIAL	$ 15.32	$ 2.56	$ 17.88
072-2570-018-0000	RESIDENTIAL	$ 15.32	$ 2.56	$ 17.88
072-2570-019-0000	RESIDENTIAL	$ 15.32	$ 2.56	$ 17.88
072-2570-020-0000	RESIDENTIAL	$ 15.32	$ 2.56	$ 17.88
072-2570-021-0000	RESIDENTIAL	$ 15.32	$ 2.56	$ 17.88
072-2570-022-0000	RESIDENTIAL	$ 15.32	$ 2.56	$ 17.88
072-2570-023-0000	RESIDENTIAL	$ 15.32	$ 2.56	$ 17.88
072-2570-024-0000	RESIDENTIAL	$ 15.32	$ 2.56	$ 17.88
072-2570-025-0000	RESIDENTIAL	$ 15.32	$ 2.56	$ 17.88
072-2570-026-0000	RESIDENTIAL	$ 15.32	$ 2.56	$ 17.88
072-2570-027-0000	RESIDENTIAL	$ 15.32	$ 2.56	$ 17.88
072-2570-028-0000	RESIDENTIAL	$ 15.32	$ 2.56	$ 17.88
072-2570-029-0000	RESIDENTIAL	$ 15.32	$ 2.56	$ 17.88
072-2570-030-0000	RESIDENTIAL	$ 15.32	$ 2.56	$ 17.88
072-2570-031-0000	RESIDENTIAL	$ 15.32	$ 2.56	$ 17.88
072-2570-032-0000	RESIDENTIAL	$ 15.32	$ 2.56	$ 17.88
072-2570-033-0000	RESIDENTIAL	$ 15.32	$ 2.56	$ 17.88
072-2570-034-0000	RESIDENTIAL	$ 15.32	$ 2.56	$ 17.88
072-2570-035-0000	RESIDENTIAL	$ 15.32	$ 2.56	$ 17.88
072-2570-036-0000	RESIDENTIAL	$ 15.32	$ 2.56	$ 17.88
072-2570-037-0000	RESIDENTIAL	$ 15.32	$ 2.56	$ 17.88
072-2570-038-0000	RESIDENTIAL	$ 15.32	$ 2.56	$ 17.88
072-2570-039-0000	RESIDENTIAL	$ 15.32	$ 2.56	$ 17.88
072-2570-040-0000	RESIDENTIAL	$ 15.32	$ 2.56	$ 17.88
072-2570-041-0000	RESIDENTIAL	$ 15.32	$ 2.56	$ 17.88
072-2570-042-0000	RESIDENTIAL	$ 15.32	$ 2.56	$ 17.88
072-2570-043-0000	RESIDENTIAL	$ 15.32	$ 2.56	$ 17.88
072-2570-044-0000	RESIDENTIAL	$ 15.32	$ 2.56	$ 17.88
072-2570-045-0000	RESIDENTIAL	$ 15.32	$ 2.56	$ 17.88
072-2580-001-0000	RESIDENTIAL	$ 15.32	$ 2.56	$ 17.88
072-2580-002-0000	RESIDENTIAL	$ 15.32	$ 2.56	$ 17.88
072-2580-003-0000	RESIDENTIAL	$ 15.32	$ 2.56	$ 17.88
072-2580-004-0000	RESIDENTIAL	$ 15.32	$ 2.56	$ 17.88
072-2580-005-0000	RESIDENTIAL	$ 15.32	$ 2.56	$ 17.88
072-2580-006-0000	RESIDENTIAL	$ 15.32	$ 2.56	$ 17.88
072-2580-007-0000	RESIDENTIAL	$ 15.32	$ 2.56	$ 17.88
072-2580-008-0000	RESIDENTIAL	$ 15.32	$ 2.56	$ 17.88
072-2580-009-0000	RESIDENTIAL	$ 15.32	$ 2.56	$ 17.88
072-2580-010-0000	RESIDENTIAL	$ 15.32	$ 2.56	$ 17.88
072-2580-011-0000	RESIDENTIAL	$ 15.32	$ 2.56	$ 17.88
072-2580-012-0000	RESIDENTIAL	$ 15.32	$ 2.56	$ 17.88
072-2580-013-0000	RESIDENTIAL	$ 15.32	$ 2.56	$ 17.88
072-2580-014-0000	RESIDENTIAL	$ 15.32	$ 2.56	$ 17.88

City of Rancho Cordova
Lighting District No. 2012-1
Fiscal Year 2021-22 Assessment Roll

APN	District Classification	Street Light Charge	Safety Light Charge	Total Assessment
072-2580-015-0000	RESIDENTIAL	$ 15.32	$ 2.56	$ 17.88
072-2580-016-0000	RESIDENTIAL	$ 15.32	$ 2.56	$ 17.88
072-2580-017-0000	RESIDENTIAL	$ 15.32	$ 2.56	$ 17.88
072-2580-018-0000	RESIDENTIAL	$ 15.32	$ 2.56	$ 17.88
072-2580-019-0000	RESIDENTIAL	$ 15.32	$ 2.56	$ 17.88
072-2580-020-0000	RESIDENTIAL	$ 15.32	$ 2.56	$ 17.88
072-2580-021-0000	RESIDENTIAL	$ 15.32	$ 2.56	$ 17.88
072-2580-022-0000	RESIDENTIAL	$ 15.32	$ 2.56	$ 17.88
072-2580-023-0000	RESIDENTIAL	$ 15.32	$ 2.56	$ 17.88
072-2580-024-0000	RESIDENTIAL	$ 15.32	$ 2.56	$ 17.88
072-2580-025-0000	RESIDENTIAL	$ 15.32	$ 2.56	$ 17.88
072-2580-026-0000	RESIDENTIAL	$ 15.32	$ 2.56	$ 17.88
072-2580-027-0000	RESIDENTIAL	$ 15.32	$ 2.56	$ 17.88
072-2580-028-0000	RESIDENTIAL	$ 15.32	$ 2.56	$ 17.88
072-2580-029-0000	RESIDENTIAL	$ 15.32	$ 2.56	$ 17.88
072-2580-030-0000	RESIDENTIAL	$ 15.32	$ 2.56	$ 17.88
072-2580-031-0000	RESIDENTIAL	$ 15.32	$ 2.56	$ 17.88
072-2580-032-0000	RESIDENTIAL	$ 15.32	$ 2.56	$ 17.88
072-2580-033-0000	RESIDENTIAL	$ 15.32	$ 2.56	$ 17.88
072-2580-034-0000	RESIDENTIAL	$ 15.32	$ 2.56	$ 17.88
072-2580-035-0000	RESIDENTIAL	$ 15.32	$ 2.56	$ 17.88
072-2580-036-0000	RESIDENTIAL	$ 15.32	$ 2.56	$ 17.88
072-2580-037-0000	RESIDENTIAL	$ 15.32	$ 2.56	$ 17.88
072-2580-038-0000	RESIDENTIAL	$ 15.32	$ 2.56	$ 17.88
072-2580-039-0000	RESIDENTIAL	$ 15.32	$ 2.56	$ 17.88
072-2580-040-0000	RESIDENTIAL	$ 15.32	$ 2.56	$ 17.88
072-2580-041-0000	RESIDENTIAL	$ 15.32	$ 2.56	$ 17.88
072-2580-042-0000	RESIDENTIAL	$ 15.32	$ 2.56	$ 17.88
072-2580-043-0000	RESIDENTIAL	$ 15.32	$ 2.56	$ 17.88
072-2580-044-0000	RESIDENTIAL	$ 15.32	$ 2.56	$ 17.88
072-2580-045-0000	RESIDENTIAL	$ 15.32	$ 2.56	$ 17.88
072-2580-046-0000	RESIDENTIAL	$ 15.32	$ 2.56	$ 17.88
072-2580-047-0000	RESIDENTIAL	$ 15.32	$ 2.56	$ 17.88
072-2580-048-0000	RESIDENTIAL	$ 15.32	$ 2.56	$ 17.88
072-2580-049-0000	RESIDENTIAL	$ 15.32	$ 2.56	$ 17.88
072-2580-050-0000	RESIDENTIAL	$ 15.32	$ 2.56	$ 17.88
072-2580-051-0000	RESIDENTIAL	$ 15.32	$ 2.56	$ 17.88
072-2580-052-0000	RESIDENTIAL	$ 15.32	$ 2.56	$ 17.88
072-2580-053-0000	RESIDENTIAL	$ 15.32	$ 2.56	$ 17.88
072-2580-054-0000	RESIDENTIAL	$ 15.32	$ 2.56	$ 17.88
072-2580-055-0000	RESIDENTIAL	$ 15.32	$ 2.56	$ 17.88
072-2580-056-0000	RESIDENTIAL	$ 15.32	$ 2.56	$ 17.88
072-2580-057-0000	RESIDENTIAL	$ 15.32	$ 2.56	$ 17.88
072-2580-058-0000	RESIDENTIAL	$ 15.32	$ 2.56	$ 17.88

City of Rancho Cordova
Lighting District No. 2012-1
Fiscal Year 2021-22 Assessment Roll

APN	District Classification	Street Light Charge	Safety Light Charge	Total Assessment
072-2580-059-0000	RESIDENTIAL	$ 15.32	$ 2.56	$ 17.88
072-2580-060-0000	RESIDENTIAL	$ 15.32	$ 2.56	$ 17.88
072-2580-061-0000	RESIDENTIAL	$ 15.32	$ 2.56	$ 17.88
072-2580-062-0000	RESIDENTIAL	$ 15.32	$ 2.56	$ 17.88
072-2580-063-0000	RESIDENTIAL	$ 15.32	$ 2.56	$ 17.88
072-2580-064-0000	RESIDENTIAL	$ 15.32	$ 2.56	$ 17.88
072-2590-001-0000	RESIDENTIAL	$ 15.32	$ 2.56	$ 17.88
072-2590-002-0000	RESIDENTIAL	$ 15.32	$ 2.56	$ 17.88
072-2590-003-0000	RESIDENTIAL	$ 15.32	$ 2.56	$ 17.88
072-2590-004-0000	RESIDENTIAL	$ 15.32	$ 2.56	$ 17.88
072-2590-005-0000	RESIDENTIAL	$ 15.32	$ 2.56	$ 17.88
072-2590-006-0000	RESIDENTIAL	$ 15.32	$ 2.56	$ 17.88
072-2590-007-0000	RESIDENTIAL	$ 15.32	$ 2.56	$ 17.88
072-2590-008-0000	RESIDENTIAL	$ 15.32	$ 2.56	$ 17.88
072-2590-009-0000	RESIDENTIAL	$ 15.32	$ 2.56	$ 17.88
072-2590-010-0000	RESIDENTIAL	$ 15.32	$ 2.56	$ 17.88
072-2590-011-0000	RESIDENTIAL	$ 15.32	$ 2.56	$ 17.88
072-2590-012-0000	RESIDENTIAL	$ 15.32	$ 2.56	$ 17.88
072-2590-013-0000	RESIDENTIAL	$ 15.32	$ 2.56	$ 17.88
072-2590-014-0000	RESIDENTIAL	$ 15.32	$ 2.56	$ 17.88
072-2590-015-0000	RESIDENTIAL	$ 15.32	$ 2.56	$ 17.88
072-2590-016-0000	RESIDENTIAL	$ 15.32	$ 2.56	$ 17.88
072-2590-017-0000	RESIDENTIAL	$ 15.32	$ 2.56	$ 17.88
072-2590-018-0000	RESIDENTIAL	$ 15.32	$ 2.56	$ 17.88
072-2590-019-0000	RESIDENTIAL	$ 15.32	$ 2.56	$ 17.88
072-2590-020-0000	RESIDENTIAL	$ 15.32	$ 2.56	$ 17.88
072-2590-021-0000	RESIDENTIAL	$ 15.32	$ 2.56	$ 17.88
072-2590-022-0000	RESIDENTIAL	$ 15.32	$ 2.56	$ 17.88
072-2590-023-0000	RESIDENTIAL	$ 15.32	$ 2.56	$ 17.88
072-2590-024-0000	RESIDENTIAL	$ 15.32	$ 2.56	$ 17.88
072-2590-025-0000	RESIDENTIAL	$ 15.32	$ 2.56	$ 17.88
072-2590-026-0000	RESIDENTIAL	$ 15.32	$ 2.56	$ 17.88
072-2590-027-0000	RESIDENTIAL	$ 15.32	$ 2.56	$ 17.88
072-2590-028-0000	RESIDENTIAL	$ 15.32	$ 2.56	$ 17.88
072-2590-029-0000	RESIDENTIAL	$ 15.32	$ 2.56	$ 17.88
072-2590-030-0000	RESIDENTIAL	$ 15.32	$ 2.56	$ 17.88
072-2590-031-0000	RESIDENTIAL	$ 15.32	$ 2.56	$ 17.88
072-2590-032-0000	RESIDENTIAL	$ 15.32	$ 2.56	$ 17.88
072-2590-033-0000	RESIDENTIAL	$ 15.32	$ 2.56	$ 17.88
072-2590-034-0000	RESIDENTIAL	$ 15.32	$ 2.56	$ 17.88
072-2590-035-0000	RESIDENTIAL	$ 15.32	$ 2.56	$ 17.88
072-2590-036-0000	RESIDENTIAL	$ 15.32	$ 2.56	$ 17.88
072-2590-037-0000	RESIDENTIAL	$ 15.32	$ 2.56	$ 17.88
072-2590-038-0000	RESIDENTIAL	$ 15.32	$ 2.56	$ 17.88

City of Rancho Cordova
Lighting District No. 2012-1
Fiscal Year 2021-22 Assessment Roll

APN	District Classification	Street Light Charge	Safety Light Charge	Total Assessment
072-2590-039-0000	RESIDENTIAL	$ 15.32	$ 2.56	$ 17.88
072-2590-040-0000	RESIDENTIAL	$ 15.32	$ 2.56	$ 17.88
072-2590-041-0000	RESIDENTIAL	$ 15.32	$ 2.56	$ 17.88
072-2590-042-0000	RESIDENTIAL	$ 15.32	$ 2.56	$ 17.88
072-2590-043-0000	RESIDENTIAL	$ 15.32	$ 2.56	$ 17.88
072-2590-044-0000	RESIDENTIAL	$ 15.32	$ 2.56	$ 17.88
072-2590-045-0000	RESIDENTIAL	$ 15.32	$ 2.56	$ 17.88
072-2590-046-0000	RESIDENTIAL	$ 15.32	$ 2.56	$ 17.88
072-2590-047-0000	RESIDENTIAL	$ 15.32	$ 2.56	$ 17.88
072-2590-048-0000	RESIDENTIAL	$ 15.32	$ 2.56	$ 17.88
072-2590-049-0000	RESIDENTIAL	$ 15.32	$ 2.56	$ 17.88
072-2590-050-0000	RESIDENTIAL	$ 15.32	$ 2.56	$ 17.88
072-2590-051-0000	RESIDENTIAL	$ 15.32	$ 2.56	$ 17.88
072-2590-052-0000	RESIDENTIAL	$ 15.32	$ 2.56	$ 17.88
072-2590-053-0000	RESIDENTIAL	$ 15.32	$ 2.56	$ 17.88
072-2590-054-0000	RESIDENTIAL	$ 15.32	$ 2.56	$ 17.88
072-2590-055-0000	RESIDENTIAL	$ 15.32	$ 2.56	$ 17.88
072-2590-056-0000	RESIDENTIAL	$ 15.32	$ 2.56	$ 17.88
072-2590-057-0000	RESIDENTIAL	$ 15.32	$ 2.56	$ 17.88
072-2590-058-0000	RESIDENTIAL	$ 15.32	$ 2.56	$ 17.88
072-2590-059-0000	RESIDENTIAL	$ 15.32	$ 2.56	$ 17.88
072-2590-060-0000	RESIDENTIAL	$ 15.32	$ 2.56	$ 17.88
072-2590-061-0000	RESIDENTIAL	$ 15.32	$ 2.56	$ 17.88
072-2590-062-0000	RESIDENTIAL	$ 15.32	$ 2.56	$ 17.88
072-2590-063-0000	RESIDENTIAL	$ 15.32	$ 2.56	$ 17.88
072-2590-064-0000	RESIDENTIAL	$ 15.32	$ 2.56	$ 17.88
072-2590-065-0000	RESIDENTIAL	$ 15.32	$ 2.56	$ 17.88
072-2590-066-0000	RESIDENTIAL	$ 15.32	$ 2.56	$ 17.88
072-2590-067-0000	RESIDENTIAL	$ 15.32	$ 2.56	$ 17.88
072-2590-068-0000	RESIDENTIAL	$ 15.32	$ 2.56	$ 17.88
072-2590-069-0000	RESIDENTIAL	$ 15.32	$ 2.56	$ 17.88
072-2590-070-0000	RESIDENTIAL	$ 15.32	$ 2.56	$ 17.88
072-2590-071-0000	RESIDENTIAL	$ 15.32	$ 2.56	$ 17.88
072-2590-072-0000	RESIDENTIAL	$ 15.32	$ 2.56	$ 17.88
072-2590-073-0000	RESIDENTIAL	$ 15.32	$ 2.56	$ 17.88
072-2590-074-0000	RESIDENTIAL	$ 15.32	$ 2.56	$ 17.88
072-2590-075-0000	RESIDENTIAL	$ 15.32	$ 2.56	$ 17.88
072-2590-076-0000	RESIDENTIAL	$ 15.32	$ 2.56	$ 17.88
072-2590-077-0000	RESIDENTIAL	$ 15.32	$ 2.56	$ 17.88
072-2590-078-0000	RESIDENTIAL	$ 15.32	$ 2.56	$ 17.88
072-2590-079-0000	RESIDENTIAL	$ 15.32	$ 2.56	$ 17.88
072-2590-080-0000	RESIDENTIAL	$ 15.32	$ 2.56	$ 17.88
072-2590-081-0000	RESIDENTIAL	$ 15.32	$ 2.56	$ 17.88
072-2590-082-0000	RESIDENTIAL	$ 15.32	$ 2.56	$ 17.88

City of Rancho Cordova
Lighting District No. 2012-1
Fiscal Year 2021-22 Assessment Roll

APN	District Classification	Street Light Charge	Safety Light Charge	Total Assessment
072-2590-083-0000	RESIDENTIAL	$ 15.32	$ 2.56	$ 17.88
072-2590-084-0000	RESIDENTIAL	$ 15.32	$ 2.56	$ 17.88
072-2590-085-0000	RESIDENTIAL	$ 15.32	$ 2.56	$ 17.88
072-2590-086-0000	RESIDENTIAL	$ 15.32	$ 2.56	$ 17.88
072-2590-087-0000	RESIDENTIAL	$ 15.32	$ 2.56	$ 17.88
072-2590-088-0000	RESIDENTIAL	$ 15.32	$ 2.56	$ 17.88
072-2590-089-0000	RESIDENTIAL	$ 15.32	$ 2.56	$ 17.88
072-2590-090-0000	RESIDENTIAL	$ 15.32	$ 2.56	$ 17.88
072-2590-091-0000	RESIDENTIAL	$ 15.32	$ 2.56	$ 17.88
072-2590-092-0000	RESIDENTIAL	$ 15.32	$ 2.56	$ 17.88
072-2590-093-0000	RESIDENTIAL	$ 15.32	$ 2.56	$ 17.88
072-2590-094-0000	RESIDENTIAL	$ 15.32	$ 2.56	$ 17.88
072-2590-095-0000	RESIDENTIAL	$ 15.32	$ 2.56	$ 17.88
072-2590-096-0000	RESIDENTIAL	$ 15.32	$ 2.56	$ 17.88
072-2590-097-0000	RESIDENTIAL	$ 15.32	$ 2.56	$ 17.88
072-2590-098-0000	RESIDENTIAL	$ 15.32	$ 2.56	$ 17.88
072-2590-099-0000	RESIDENTIAL	$ 15.32	$ 2.56	$ 17.88
072-2590-105-0000	NONRES	$ 74.56	$ 2.56	$ 77.12
072-2590-106-0000	NONRES	$ 17.13	$ 2.56	$ 19.68
072-2600-001-0000	RESIDENTIAL	$ 15.32	$ 2.56	$ 17.88
072-2600-002-0000	RESIDENTIAL	$ 15.32	$ 2.56	$ 17.88
072-2600-003-0000	RESIDENTIAL	$ 15.32	$ 2.56	$ 17.88
072-2600-004-0000	RESIDENTIAL	$ 15.32	$ 2.56	$ 17.88
072-2600-005-0000	RESIDENTIAL	$ 15.32	$ 2.56	$ 17.88
072-2600-006-0000	RESIDENTIAL	$ 15.32	$ 2.56	$ 17.88
072-2600-007-0000	RESIDENTIAL	$ 15.32	$ 2.56	$ 17.88
072-2600-008-0000	RESIDENTIAL	$ 15.32	$ 2.56	$ 17.88
072-2600-009-0000	RESIDENTIAL	$ 15.32	$ 2.56	$ 17.88
072-2600-010-0000	RESIDENTIAL	$ 15.32	$ 2.56	$ 17.88
072-2600-011-0000	RESIDENTIAL	$ 15.32	$ 2.56	$ 17.88
072-2600-012-0000	RESIDENTIAL	$ 15.32	$ 2.56	$ 17.88
072-2600-013-0000	RESIDENTIAL	$ 15.32	$ 2.56	$ 17.88
072-2600-014-0000	RESIDENTIAL	$ 15.32	$ 2.56	$ 17.88
072-2600-015-0000	RESIDENTIAL	$ 15.32	$ 2.56	$ 17.88
072-2600-016-0000	RESIDENTIAL	$ 15.32	$ 2.56	$ 17.88
072-2600-017-0000	RESIDENTIAL	$ 15.32	$ 2.56	$ 17.88
072-2600-018-0000	RESIDENTIAL	$ 15.32	$ 2.56	$ 17.88
072-2600-019-0000	RESIDENTIAL	$ 15.32	$ 2.56	$ 17.88
072-2600-020-0000	RESIDENTIAL	$ 15.32	$ 2.56	$ 17.88
072-2600-021-0000	RESIDENTIAL	$ 15.32	$ 2.56	$ 17.88
072-2600-022-0000	RESIDENTIAL	$ 15.32	$ 2.56	$ 17.88
072-2600-023-0000	RESIDENTIAL	$ 15.32	$ 2.56	$ 17.88
072-2600-024-0000	RESIDENTIAL	$ 15.32	$ 2.56	$ 17.88
072-2600-025-0000	RESIDENTIAL	$ 15.32	$ 2.56	$ 17.88

City of Rancho Cordova
Lighting District No. 2012-1
Fiscal Year 2021-22 Assessment Roll

APN	District Classification	Street Light Charge	Safety Light Charge	Total Assessment
072-2600-026-0000	RESIDENTIAL	$ 15.32	$ 2.56	$ 17.88
072-2600-027-0000	RESIDENTIAL	$ 15.32	$ 2.56	$ 17.88
072-2600-028-0000	RESIDENTIAL	$ 15.32	$ 2.56	$ 17.88
072-2600-029-0000	RESIDENTIAL	$ 15.32	$ 2.56	$ 17.88
072-2600-030-0000	RESIDENTIAL	$ 15.32	$ 2.56	$ 17.88
072-2600-031-0000	RESIDENTIAL	$ 15.32	$ 2.56	$ 17.88
072-2600-032-0000	RESIDENTIAL	$ 15.32	$ 2.56	$ 17.88
072-2600-033-0000	RESIDENTIAL	$ 15.32	$ 2.56	$ 17.88
072-2600-034-0000	RESIDENTIAL	$ 15.32	$ 2.56	$ 17.88
072-2600-035-0000	RESIDENTIAL	$ 15.32	$ 2.56	$ 17.88
072-2600-036-0000	RESIDENTIAL	$ 15.32	$ 2.56	$ 17.88
072-2600-037-0000	RESIDENTIAL	$ 15.32	$ 2.56	$ 17.88
072-2600-038-0000	RESIDENTIAL	$ 15.32	$ 2.56	$ 17.88
072-2600-039-0000	RESIDENTIAL	$ 15.32	$ 2.56	$ 17.88
072-2600-040-0000	RESIDENTIAL	$ 15.32	$ 2.56	$ 17.88
072-2600-041-0000	RESIDENTIAL	$ 15.32	$ 2.56	$ 17.88
072-2600-042-0000	RESIDENTIAL	$ 15.32	$ 2.56	$ 17.88
072-2600-043-0000	RESIDENTIAL	$ 15.32	$ 2.56	$ 17.88
072-2600-044-0000	RESIDENTIAL	$ 15.32	$ 2.56	$ 17.88
072-2600-045-0000	RESIDENTIAL	$ 15.32	$ 2.56	$ 17.88
072-2600-046-0000	RESIDENTIAL	$ 15.32	$ 2.56	$ 17.88
072-2600-047-0000	RESIDENTIAL	$ 15.32	$ 2.56	$ 17.88
072-2600-048-0000	RESIDENTIAL	$ 15.32	$ 2.56	$ 17.88
072-2600-049-0000	RESIDENTIAL	$ 15.32	$ 2.56	$ 17.88
072-2600-050-0000	RESIDENTIAL	$ 15.32	$ 2.56	$ 17.88
072-2600-051-0000	RESIDENTIAL	$ 15.32	$ 2.56	$ 17.88
072-2600-052-0000	RESIDENTIAL	$ 15.32	$ 2.56	$ 17.88
072-2600-053-0000	RESIDENTIAL	$ 15.32	$ 2.56	$ 17.88
072-2600-054-0000	RESIDENTIAL	$ 15.32	$ 2.56	$ 17.88
072-2600-055-0000	RESIDENTIAL	$ 15.32	$ 2.56	$ 17.88
072-2600-056-0000	RESIDENTIAL	$ 15.32	$ 2.56	$ 17.88
072-2600-057-0000	RESIDENTIAL	$ 15.32	$ 2.56	$ 17.88
072-2600-058-0000	RESIDENTIAL	$ 15.32	$ 2.56	$ 17.88
072-2600-059-0000	RESIDENTIAL	$ 15.32	$ 2.56	$ 17.88
072-2600-060-0000	RESIDENTIAL	$ 15.32	$ 2.56	$ 17.88
072-2600-061-0000	RESIDENTIAL	$ 15.32	$ 2.56	$ 17.88
072-2600-062-0000	RESIDENTIAL	$ 15.32	$ 2.56	$ 17.88
072-2600-063-0000	RESIDENTIAL	$ 15.32	$ 2.56	$ 17.88
072-2600-064-0000	RESIDENTIAL	$ 15.32	$ 2.56	$ 17.88
072-2600-065-0000	RESIDENTIAL	$ 15.32	$ 2.56	$ 17.88
072-2600-066-0000	RESIDENTIAL	$ 15.32	$ 2.56	$ 17.88
072-2600-067-0000	RESIDENTIAL	$ 15.32	$ 2.56	$ 17.88
072-2600-068-0000	RESIDENTIAL	$ 15.32	$ 2.56	$ 17.88
072-2600-069-0000	RESIDENTIAL	$ 15.32	$ 2.56	$ 17.88

City of Rancho Cordova
Lighting District No. 2012-1
Fiscal Year 2021-22 Assessment Roll

APN	District Classification	Street Light Charge	Safety Light Charge	Total Assessment
072-2600-070-0000	RESIDENTIAL	$ 15.32	$ 2.56	$ 17.88
072-2600-071-0000	RESIDENTIAL	$ 15.32	$ 2.56	$ 17.88
072-2600-072-0000	RESIDENTIAL	$ 15.32	$ 2.56	$ 17.88
072-2600-073-0000	RESIDENTIAL	$ 15.32	$ 2.56	$ 17.88
072-2600-074-0000	RESIDENTIAL	$ 15.32	$ 2.56	$ 17.88
072-2600-075-0000	RESIDENTIAL	$ 15.32	$ 2.56	$ 17.88
072-2600-076-0000	RESIDENTIAL	$ 15.32	$ 2.56	$ 17.88
072-2600-077-0000	RESIDENTIAL	$ 15.32	$ 2.56	$ 17.88
072-2600-078-0000	RESIDENTIAL	$ 15.32	$ 2.56	$ 17.88
072-2600-079-0000	RESIDENTIAL	$ 15.32	$ 2.56	$ 17.88
072-2600-080-0000	RESIDENTIAL	$ 15.32	$ 2.56	$ 17.88
072-2600-081-0000	RESIDENTIAL	$ 15.32	$ 2.56	$ 17.88
072-2600-082-0000	RESIDENTIAL	$ 15.32	$ 2.56	$ 17.88
072-2600-083-0000	RESIDENTIAL	$ 15.32	$ 2.56	$ 17.88
072-2600-084-0000	RESIDENTIAL	$ 15.32	$ 2.56	$ 17.88
072-2600-085-0000	RESIDENTIAL	$ 15.32	$ 2.56	$ 17.88
072-2600-086-0000	RESIDENTIAL	$ 15.32	$ 2.56	$ 17.88
072-2600-087-0000	RESIDENTIAL	$ 15.32	$ 2.56	$ 17.88
072-2600-088-0000	RESIDENTIAL	$ 15.32	$ 2.56	$ 17.88
072-2600-089-0000	RESIDENTIAL	$ 15.32	$ 2.56	$ 17.88
072-2600-090-0000	RESIDENTIAL	$ 15.32	$ 2.56	$ 17.88
072-2600-091-0000	RESIDENTIAL	$ 15.32	$ 2.56	$ 17.88
072-2600-092-0000	RESIDENTIAL	$ 15.32	$ 2.56	$ 17.88
072-2600-093-0000	RESIDENTIAL	$ 15.32	$ 2.56	$ 17.88
072-2600-094-0000	RESIDENTIAL	$ 15.32	$ 2.56	$ 17.88
072-2600-095-0000	RESIDENTIAL	$ 15.32	$ 2.56	$ 17.88
072-2600-096-0000	RESIDENTIAL	$ 15.32	$ 2.56	$ 17.88
072-2600-097-0000	RESIDENTIAL	$ 15.32	$ 2.56	$ 17.88
072-2860-003-0000	NONRES	$ 250.89	$ 2.56	$ 253.44
072-2860-006-0000	NONRES	$ 355.43	$ 2.56	$ 357.98
072-2860-015-0000	NONRES	$ 83.13	$ 2.56	$ 85.68
072-2860-016-0000	NONRES	$ 77.33	$ 2.56	$ 79.88
072-2860-017-0000	NONRES	$ 67.51	$ 2.56	$ 70.06
072-2860-018-0000	NONRES	$ 73.55	$ 2.56	$ 76.10
072-2860-019-0000	NONRES	$ 182.12	$ 2.56	$ 184.68
072-2860-021-0000	SAFETY LIGHTS ONLY	$ 0.00	$ 2.56	$ 2.56
072-2860-023-0000	NONRES	$ 171.80	$ 2.56	$ 174.36
072-2860-024-0000	NONRES	$ 50.63	$ 2.56	$ 53.18
072-2860-025-0000	NONRES	$ 74.81	$ 2.56	$ 77.36
072-2860-026-0000	NONRES	$ 69.52	$ 2.56	$ 72.08
072-2860-027-0000	NONRES	$ 70.03	$ 2.56	$ 72.58
072-2860-028-0000	NONRES	$ 67.51	$ 2.56	$ 70.06
072-2860-033-0000	NONRES	$ 305.05	$ 2.56	$ 307.60
072-2870-001-0000	SAFETY LIGHTS ONLY	$ 0.00	$ 2.56	$ 2.56

City of Rancho Cordova
Lighting District No. 2012-1
Fiscal Year 2021-22 Assessment Roll

APN	District Classification	Street Light Charge	Safety Light Charge	Total Assessment
072-2870-002-0000	SAFETY LIGHTS ONLY	$ 0.00	$ 2.56	$ 2.56
072-2870-003-0000	SAFETY LIGHTS ONLY	$ 0.00	$ 2.56	$ 2.56
072-2870-004-0000	SAFETY LIGHTS ONLY	$ 0.00	$ 2.56	$ 2.56
072-2870-005-0000	SAFETY LIGHTS ONLY	$ 0.00	$ 2.56	$ 2.56
072-2870-006-0000	SAFETY LIGHTS ONLY	$ 0.00	$ 2.56	$ 2.56
072-2870-007-0000	SAFETY LIGHTS ONLY	$ 0.00	$ 2.56	$ 2.56
072-2870-008-0000	SAFETY LIGHTS ONLY	$ 0.00	$ 2.56	$ 2.56
072-2870-009-0000	SAFETY LIGHTS ONLY	$ 0.00	$ 2.56	$ 2.56
072-2870-010-0000	SAFETY LIGHTS ONLY	$ 0.00	$ 2.56	$ 2.56
072-2870-011-0000	SAFETY LIGHTS ONLY	$ 0.00	$ 2.56	$ 2.56
072-2870-012-0000	SAFETY LIGHTS ONLY	$ 0.00	$ 2.56	$ 2.56
072-2870-013-0000	SAFETY LIGHTS ONLY	$ 0.00	$ 2.56	$ 2.56
072-2870-014-0000	SAFETY LIGHTS ONLY	$ 0.00	$ 2.56	$ 2.56
072-2870-015-0000	SAFETY LIGHTS ONLY	$ 0.00	$ 2.56	$ 2.56
072-2870-016-0000	SAFETY LIGHTS ONLY	$ 0.00	$ 2.56	$ 2.56
072-2870-017-0000	SAFETY LIGHTS ONLY	$ 0.00	$ 2.56	$ 2.56
072-2870-018-0000	SAFETY LIGHTS ONLY	$ 0.00	$ 2.56	$ 2.56
072-2870-019-0000	SAFETY LIGHTS ONLY	$ 0.00	$ 2.56	$ 2.56
072-2870-020-0000	SAFETY LIGHTS ONLY	$ 0.00	$ 2.56	$ 2.56
072-2870-021-0000	SAFETY LIGHTS ONLY	$ 0.00	$ 2.56	$ 2.56
072-2870-022-0000	SAFETY LIGHTS ONLY	$ 0.00	$ 2.56	$ 2.56
072-2870-023-0000	SAFETY LIGHTS ONLY	$ 0.00	$ 2.56	$ 2.56
072-2870-024-0000	SAFETY LIGHTS ONLY	$ 0.00	$ 2.56	$ 2.56
072-2870-025-0000	SAFETY LIGHTS ONLY	$ 0.00	$ 2.56	$ 2.56
072-2870-026-0000	SAFETY LIGHTS ONLY	$ 0.00	$ 2.56	$ 2.56
072-2870-027-0000	SAFETY LIGHTS ONLY	$ 0.00	$ 2.56	$ 2.56
072-2870-028-0000	SAFETY LIGHTS ONLY	$ 0.00	$ 2.56	$ 2.56
072-2870-029-0000	SAFETY LIGHTS ONLY	$ 0.00	$ 2.56	$ 2.56
072-2870-030-0000	SAFETY LIGHTS ONLY	$ 0.00	$ 2.56	$ 2.56
072-2870-031-0000	SAFETY LIGHTS ONLY	$ 0.00	$ 2.56	$ 2.56
072-2870-032-0000	SAFETY LIGHTS ONLY	$ 0.00	$ 2.56	$ 2.56
072-2870-033-0000	SAFETY LIGHTS ONLY	$ 0.00	$ 2.56	$ 2.56
072-2870-034-0000	SAFETY LIGHTS ONLY	$ 0.00	$ 2.56	$ 2.56
072-2870-035-0000	SAFETY LIGHTS ONLY	$ 0.00	$ 2.56	$ 2.56
072-2870-036-0000	SAFETY LIGHTS ONLY	$ 0.00	$ 2.56	$ 2.56
072-2870-037-0000	SAFETY LIGHTS ONLY	$ 0.00	$ 2.56	$ 2.56
072-2870-038-0000	SAFETY LIGHTS ONLY	$ 0.00	$ 2.56	$ 2.56
072-2870-039-0000	SAFETY LIGHTS ONLY	$ 0.00	$ 2.56	$ 2.56
072-2870-040-0000	SAFETY LIGHTS ONLY	$ 0.00	$ 2.56	$ 2.56
072-2870-041-0000	SAFETY LIGHTS ONLY	$ 0.00	$ 2.56	$ 2.56
072-2870-042-0000	SAFETY LIGHTS ONLY	$ 0.00	$ 2.56	$ 2.56
072-2870-043-0000	SAFETY LIGHTS ONLY	$ 0.00	$ 2.56	$ 2.56
072-2870-044-0000	SAFETY LIGHTS ONLY	$ 0.00	$ 2.56	$ 2.56
072-2870-045-0000	SAFETY LIGHTS ONLY	$ 0.00	$ 2.56	$ 2.56

City of Rancho Cordova
Lighting District No. 2012-1
Fiscal Year 2021-22 Assessment Roll

APN	District Classification	Street Light Charge	Safety Light Charge	Total Assessment
072-2870-046-0000	SAFETY LIGHTS ONLY	$ 0.00	$ 2.56	$ 2.56
072-2870-047-0000	SAFETY LIGHTS ONLY	$ 0.00	$ 2.56	$ 2.56
072-2870-048-0000	SAFETY LIGHTS ONLY	$ 0.00	$ 2.56	$ 2.56
072-2870-049-0000	SAFETY LIGHTS ONLY	$ 0.00	$ 2.56	$ 2.56
072-2870-050-0000	SAFETY LIGHTS ONLY	$ 0.00	$ 2.56	$ 2.56
072-2870-051-0000	SAFETY LIGHTS ONLY	$ 0.00	$ 2.56	$ 2.56
072-2870-052-0000	SAFETY LIGHTS ONLY	$ 0.00	$ 2.56	$ 2.56
072-2870-053-0000	SAFETY LIGHTS ONLY	$ 0.00	$ 2.56	$ 2.56
072-2870-054-0000	SAFETY LIGHTS ONLY	$ 0.00	$ 2.56	$ 2.56
072-2870-055-0000	SAFETY LIGHTS ONLY	$ 0.00	$ 2.56	$ 2.56
072-2870-056-0000	SAFETY LIGHTS ONLY	$ 0.00	$ 2.56	$ 2.56
072-2870-057-0000	SAFETY LIGHTS ONLY	$ 0.00	$ 2.56	$ 2.56
072-2870-058-0000	SAFETY LIGHTS ONLY	$ 0.00	$ 2.56	$ 2.56
072-2870-059-0000	SAFETY LIGHTS ONLY	$ 0.00	$ 2.56	$ 2.56
072-2870-060-0000	SAFETY LIGHTS ONLY	$ 0.00	$ 2.56	$ 2.56
072-2870-061-0000	SAFETY LIGHTS ONLY	$ 0.00	$ 2.56	$ 2.56
072-2870-062-0000	SAFETY LIGHTS ONLY	$ 0.00	$ 2.56	$ 2.56
072-2870-063-0000	SAFETY LIGHTS ONLY	$ 0.00	$ 2.56	$ 2.56
072-2870-064-0000	SAFETY LIGHTS ONLY	$ 0.00	$ 2.56	$ 2.56
072-2870-065-0000	SAFETY LIGHTS ONLY	$ 0.00	$ 2.56	$ 2.56
072-2870-066-0000	SAFETY LIGHTS ONLY	$ 0.00	$ 2.56	$ 2.56
072-2870-067-0000	SAFETY LIGHTS ONLY	$ 0.00	$ 2.56	$ 2.56
072-2870-068-0000	SAFETY LIGHTS ONLY	$ 0.00	$ 2.56	$ 2.56
072-2870-069-0000	SAFETY LIGHTS ONLY	$ 0.00	$ 2.56	$ 2.56
072-2870-070-0000	SAFETY LIGHTS ONLY	$ 0.00	$ 2.56	$ 2.56
072-2870-071-0000	SAFETY LIGHTS ONLY	$ 0.00	$ 2.56	$ 2.56
072-2870-072-0000	SAFETY LIGHTS ONLY	$ 0.00	$ 2.56	$ 2.56
072-2880-001-0000	SAFETY LIGHTS ONLY	$ 0.00	$ 2.56	$ 2.56
072-2880-002-0000	SAFETY LIGHTS ONLY	$ 0.00	$ 2.56	$ 2.56
072-2880-003-0000	SAFETY LIGHTS ONLY	$ 0.00	$ 2.56	$ 2.56
072-2880-004-0000	SAFETY LIGHTS ONLY	$ 0.00	$ 2.56	$ 2.56
072-2880-005-0000	SAFETY LIGHTS ONLY	$ 0.00	$ 2.56	$ 2.56
072-2880-006-0000	SAFETY LIGHTS ONLY	$ 0.00	$ 2.56	$ 2.56
072-2880-007-0000	SAFETY LIGHTS ONLY	$ 0.00	$ 2.56	$ 2.56
072-2880-008-0000	SAFETY LIGHTS ONLY	$ 0.00	$ 2.56	$ 2.56
072-2880-009-0000	SAFETY LIGHTS ONLY	$ 0.00	$ 2.56	$ 2.56
072-2880-010-0000	SAFETY LIGHTS ONLY	$ 0.00	$ 2.56	$ 2.56
072-2880-011-0000	SAFETY LIGHTS ONLY	$ 0.00	$ 2.56	$ 2.56
072-2880-012-0000	SAFETY LIGHTS ONLY	$ 0.00	$ 2.56	$ 2.56
072-2880-013-0000	SAFETY LIGHTS ONLY	$ 0.00	$ 2.56	$ 2.56
072-2880-014-0000	SAFETY LIGHTS ONLY	$ 0.00	$ 2.56	$ 2.56
072-2880-015-0000	SAFETY LIGHTS ONLY	$ 0.00	$ 2.56	$ 2.56
072-2880-016-0000	SAFETY LIGHTS ONLY	$ 0.00	$ 2.56	$ 2.56
072-2880-017-0000	SAFETY LIGHTS ONLY	$ 0.00	$ 2.56	$ 2.56

City of Rancho Cordova
Lighting District No. 2012-1
Fiscal Year 2021-22 Assessment Roll

APN	District Classification	Street Light Charge	Safety Light Charge	Total Assessment
072-2880-018-0000	SAFETY LIGHTS ONLY	$ 0.00	$ 2.56	$ 2.56
072-2880-019-0000	SAFETY LIGHTS ONLY	$ 0.00	$ 2.56	$ 2.56
072-2880-020-0000	SAFETY LIGHTS ONLY	$ 0.00	$ 2.56	$ 2.56
072-2880-021-0000	SAFETY LIGHTS ONLY	$ 0.00	$ 2.56	$ 2.56
072-2880-022-0000	SAFETY LIGHTS ONLY	$ 0.00	$ 2.56	$ 2.56
072-2880-023-0000	SAFETY LIGHTS ONLY	$ 0.00	$ 2.56	$ 2.56
072-2880-024-0000	SAFETY LIGHTS ONLY	$ 0.00	$ 2.56	$ 2.56
072-2880-025-0000	SAFETY LIGHTS ONLY	$ 0.00	$ 2.56	$ 2.56
072-2880-026-0000	SAFETY LIGHTS ONLY	$ 0.00	$ 2.56	$ 2.56
072-2880-027-0000	SAFETY LIGHTS ONLY	$ 0.00	$ 2.56	$ 2.56
072-2880-028-0000	SAFETY LIGHTS ONLY	$ 0.00	$ 2.56	$ 2.56
072-2880-029-0000	SAFETY LIGHTS ONLY	$ 0.00	$ 2.56	$ 2.56
072-2880-030-0000	SAFETY LIGHTS ONLY	$ 0.00	$ 2.56	$ 2.56
072-2880-031-0000	SAFETY LIGHTS ONLY	$ 0.00	$ 2.56	$ 2.56
072-2880-032-0000	SAFETY LIGHTS ONLY	$ 0.00	$ 2.56	$ 2.56
072-2880-033-0000	SAFETY LIGHTS ONLY	$ 0.00	$ 2.56	$ 2.56
072-2880-034-0000	SAFETY LIGHTS ONLY	$ 0.00	$ 2.56	$ 2.56
072-2880-035-0000	SAFETY LIGHTS ONLY	$ 0.00	$ 2.56	$ 2.56
072-2880-036-0000	SAFETY LIGHTS ONLY	$ 0.00	$ 2.56	$ 2.56
072-2880-037-0000	SAFETY LIGHTS ONLY	$ 0.00	$ 2.56	$ 2.56
072-2880-038-0000	SAFETY LIGHTS ONLY	$ 0.00	$ 2.56	$ 2.56
072-2880-039-0000	SAFETY LIGHTS ONLY	$ 0.00	$ 2.56	$ 2.56
072-2880-040-0000	SAFETY LIGHTS ONLY	$ 0.00	$ 2.56	$ 2.56
072-2880-041-0000	SAFETY LIGHTS ONLY	$ 0.00	$ 2.56	$ 2.56
072-2880-042-0000	SAFETY LIGHTS ONLY	$ 0.00	$ 2.56	$ 2.56
072-2880-043-0000	SAFETY LIGHTS ONLY	$ 0.00	$ 2.56	$ 2.56
072-2880-044-0000	SAFETY LIGHTS ONLY	$ 0.00	$ 2.56	$ 2.56
072-2880-045-0000	SAFETY LIGHTS ONLY	$ 0.00	$ 2.56	$ 2.56
072-2880-046-0000	SAFETY LIGHTS ONLY	$ 0.00	$ 2.56	$ 2.56
072-2880-047-0000	SAFETY LIGHTS ONLY	$ 0.00	$ 2.56	$ 2.56
072-2880-048-0000	SAFETY LIGHTS ONLY	$ 0.00	$ 2.56	$ 2.56
072-2880-049-0000	SAFETY LIGHTS ONLY	$ 0.00	$ 2.56	$ 2.56
072-2880-050-0000	SAFETY LIGHTS ONLY	$ 0.00	$ 2.56	$ 2.56
072-2880-051-0000	SAFETY LIGHTS ONLY	$ 0.00	$ 2.56	$ 2.56
072-2880-052-0000	SAFETY LIGHTS ONLY	$ 0.00	$ 2.56	$ 2.56
072-2880-053-0000	SAFETY LIGHTS ONLY	$ 0.00	$ 2.56	$ 2.56
072-2880-054-0000	SAFETY LIGHTS ONLY	$ 0.00	$ 2.56	$ 2.56
072-2880-055-0000	SAFETY LIGHTS ONLY	$ 0.00	$ 2.56	$ 2.56
072-2880-056-0000	SAFETY LIGHTS ONLY	$ 0.00	$ 2.56	$ 2.56
072-2880-057-0000	SAFETY LIGHTS ONLY	$ 0.00	$ 2.56	$ 2.56
072-2880-058-0000	SAFETY LIGHTS ONLY	$ 0.00	$ 2.56	$ 2.56
072-2880-059-0000	SAFETY LIGHTS ONLY	$ 0.00	$ 2.56	$ 2.56
072-2880-060-0000	SAFETY LIGHTS ONLY	$ 0.00	$ 2.56	$ 2.56
072-2880-061-0000	SAFETY LIGHTS ONLY	$ 0.00	$ 2.56	$ 2.56

City of Rancho Cordova
Lighting District No. 2012-1
Fiscal Year 2021-22 Assessment Roll

APN	District Classification	Street Light Charge	Safety Light Charge	Total Assessment
072-2880-062-0000	SAFETY LIGHTS ONLY	$ 0.00	$ 2.56	$ 2.56
072-2880-063-0000	SAFETY LIGHTS ONLY	$ 0.00	$ 2.56	$ 2.56
072-2880-064-0000	SAFETY LIGHTS ONLY	$ 0.00	$ 2.56	$ 2.56
072-2880-065-0000	SAFETY LIGHTS ONLY	$ 0.00	$ 2.56	$ 2.56
072-2880-066-0000	SAFETY LIGHTS ONLY	$ 0.00	$ 2.56	$ 2.56
072-2880-067-0000	SAFETY LIGHTS ONLY	$ 0.00	$ 2.56	$ 2.56
072-2880-068-0000	SAFETY LIGHTS ONLY	$ 0.00	$ 2.56	$ 2.56
072-2880-069-0000	SAFETY LIGHTS ONLY	$ 0.00	$ 2.56	$ 2.56
072-2880-070-0000	SAFETY LIGHTS ONLY	$ 0.00	$ 2.56	$ 2.56
072-2880-071-0000	SAFETY LIGHTS ONLY	$ 0.00	$ 2.56	$ 2.56
072-2880-072-0000	SAFETY LIGHTS ONLY	$ 0.00	$ 2.56	$ 2.56
072-2880-073-0000	SAFETY LIGHTS ONLY	$ 0.00	$ 2.56	$ 2.56
072-2880-074-0000	SAFETY LIGHTS ONLY	$ 0.00	$ 2.56	$ 2.56
072-2880-075-0000	SAFETY LIGHTS ONLY	$ 0.00	$ 2.56	$ 2.56
072-2880-076-0000	SAFETY LIGHTS ONLY	$ 0.00	$ 2.56	$ 2.56
072-2880-077-0000	SAFETY LIGHTS ONLY	$ 0.00	$ 2.56	$ 2.56
072-2880-078-0000	SAFETY LIGHTS ONLY	$ 0.00	$ 2.56	$ 2.56
072-2880-079-0000	SAFETY LIGHTS ONLY	$ 0.00	$ 2.56	$ 2.56
072-2880-080-0000	SAFETY LIGHTS ONLY	$ 0.00	$ 2.56	$ 2.56
072-2880-081-0000	SAFETY LIGHTS ONLY	$ 0.00	$ 2.56	$ 2.56
072-2880-082-0000	SAFETY LIGHTS ONLY	$ 0.00	$ 2.56	$ 2.56
072-2890-001-0000	SAFETY LIGHTS ONLY	$ 0.00	$ 2.56	$ 2.56
072-2890-002-0000	SAFETY LIGHTS ONLY	$ 0.00	$ 2.56	$ 2.56
072-2890-003-0000	SAFETY LIGHTS ONLY	$ 0.00	$ 2.56	$ 2.56
072-2890-004-0000	SAFETY LIGHTS ONLY	$ 0.00	$ 2.56	$ 2.56
072-2890-005-0000	SAFETY LIGHTS ONLY	$ 0.00	$ 2.56	$ 2.56
072-2890-006-0000	SAFETY LIGHTS ONLY	$ 0.00	$ 2.56	$ 2.56
072-2890-007-0000	SAFETY LIGHTS ONLY	$ 0.00	$ 2.56	$ 2.56
072-2890-008-0000	SAFETY LIGHTS ONLY	$ 0.00	$ 2.56	$ 2.56
072-2890-009-0000	SAFETY LIGHTS ONLY	$ 0.00	$ 2.56	$ 2.56
072-2890-010-0000	SAFETY LIGHTS ONLY	$ 0.00	$ 2.56	$ 2.56
072-2890-011-0000	SAFETY LIGHTS ONLY	$ 0.00	$ 2.56	$ 2.56
072-2890-012-0000	SAFETY LIGHTS ONLY	$ 0.00	$ 2.56	$ 2.56
072-2890-013-0000	SAFETY LIGHTS ONLY	$ 0.00	$ 2.56	$ 2.56
072-2890-014-0000	SAFETY LIGHTS ONLY	$ 0.00	$ 2.56	$ 2.56
072-2890-015-0000	SAFETY LIGHTS ONLY	$ 0.00	$ 2.56	$ 2.56
072-2890-016-0000	SAFETY LIGHTS ONLY	$ 0.00	$ 2.56	$ 2.56
072-2890-017-0000	SAFETY LIGHTS ONLY	$ 0.00	$ 2.56	$ 2.56
072-2890-018-0000	SAFETY LIGHTS ONLY	$ 0.00	$ 2.56	$ 2.56
072-2890-019-0000	SAFETY LIGHTS ONLY	$ 0.00	$ 2.56	$ 2.56
072-2890-020-0000	SAFETY LIGHTS ONLY	$ 0.00	$ 2.56	$ 2.56
072-2890-021-0000	SAFETY LIGHTS ONLY	$ 0.00	$ 2.56	$ 2.56
072-2890-022-0000	SAFETY LIGHTS ONLY	$ 0.00	$ 2.56	$ 2.56
072-2890-023-0000	SAFETY LIGHTS ONLY	$ 0.00	$ 2.56	$ 2.56

City of Rancho Cordova
Lighting District No. 2012-1
Fiscal Year 2021-22 Assessment Roll

APN	District Classification	Street Light Charge	Safety Light Charge	Total Assessment
072-2890-024-0000	SAFETY LIGHTS ONLY	$ 0.00	$ 2.56	$ 2.56
072-2890-025-0000	SAFETY LIGHTS ONLY	$ 0.00	$ 2.56	$ 2.56
072-2890-026-0000	SAFETY LIGHTS ONLY	$ 0.00	$ 2.56	$ 2.56
072-2890-027-0000	SAFETY LIGHTS ONLY	$ 0.00	$ 2.56	$ 2.56
072-2890-028-0000	SAFETY LIGHTS ONLY	$ 0.00	$ 2.56	$ 2.56
072-2890-029-0000	SAFETY LIGHTS ONLY	$ 0.00	$ 2.56	$ 2.56
072-2890-030-0000	SAFETY LIGHTS ONLY	$ 0.00	$ 2.56	$ 2.56
072-2890-031-0000	SAFETY LIGHTS ONLY	$ 0.00	$ 2.56	$ 2.56
072-2890-032-0000	SAFETY LIGHTS ONLY	$ 0.00	$ 2.56	$ 2.56
072-2890-033-0000	SAFETY LIGHTS ONLY	$ 0.00	$ 2.56	$ 2.56
072-2890-034-0000	SAFETY LIGHTS ONLY	$ 0.00	$ 2.56	$ 2.56
072-2890-035-0000	SAFETY LIGHTS ONLY	$ 0.00	$ 2.56	$ 2.56
072-2890-036-0000	SAFETY LIGHTS ONLY	$ 0.00	$ 2.56	$ 2.56
072-2890-037-0000	SAFETY LIGHTS ONLY	$ 0.00	$ 2.56	$ 2.56
072-2890-038-0000	SAFETY LIGHTS ONLY	$ 0.00	$ 2.56	$ 2.56
072-2890-039-0000	SAFETY LIGHTS ONLY	$ 0.00	$ 2.56	$ 2.56
072-2890-040-0000	SAFETY LIGHTS ONLY	$ 0.00	$ 2.56	$ 2.56
072-2890-041-0000	SAFETY LIGHTS ONLY	$ 0.00	$ 2.56	$ 2.56
072-2890-042-0000	SAFETY LIGHTS ONLY	$ 0.00	$ 2.56	$ 2.56
072-2890-043-0000	SAFETY LIGHTS ONLY	$ 0.00	$ 2.56	$ 2.56
072-2890-044-0000	SAFETY LIGHTS ONLY	$ 0.00	$ 2.56	$ 2.56
072-2890-045-0000	SAFETY LIGHTS ONLY	$ 0.00	$ 2.56	$ 2.56
072-2890-046-0000	SAFETY LIGHTS ONLY	$ 0.00	$ 2.56	$ 2.56
072-2890-047-0000	SAFETY LIGHTS ONLY	$ 0.00	$ 2.56	$ 2.56
072-2890-048-0000	SAFETY LIGHTS ONLY	$ 0.00	$ 2.56	$ 2.56
072-2890-049-0000	SAFETY LIGHTS ONLY	$ 0.00	$ 2.56	$ 2.56
072-2890-050-0000	SAFETY LIGHTS ONLY	$ 0.00	$ 2.56	$ 2.56
072-2890-051-0000	SAFETY LIGHTS ONLY	$ 0.00	$ 2.56	$ 2.56
072-2890-052-0000	SAFETY LIGHTS ONLY	$ 0.00	$ 2.56	$ 2.56
072-2890-053-0000	SAFETY LIGHTS ONLY	$ 0.00	$ 2.56	$ 2.56
072-2890-054-0000	SAFETY LIGHTS ONLY	$ 0.00	$ 2.56	$ 2.56
072-2890-055-0000	SAFETY LIGHTS ONLY	$ 0.00	$ 2.56	$ 2.56
072-2890-056-0000	SAFETY LIGHTS ONLY	$ 0.00	$ 2.56	$ 2.56
072-2890-057-0000	SAFETY LIGHTS ONLY	$ 0.00	$ 2.56	$ 2.56
072-2890-058-0000	SAFETY LIGHTS ONLY	$ 0.00	$ 2.56	$ 2.56
072-2890-059-0000	SAFETY LIGHTS ONLY	$ 0.00	$ 2.56	$ 2.56
072-2890-060-0000	SAFETY LIGHTS ONLY	$ 0.00	$ 2.56	$ 2.56
072-2890-061-0000	SAFETY LIGHTS ONLY	$ 0.00	$ 2.56	$ 2.56
072-2890-062-0000	SAFETY LIGHTS ONLY	$ 0.00	$ 2.56	$ 2.56
072-2890-063-0000	SAFETY LIGHTS ONLY	$ 0.00	$ 2.56	$ 2.56
072-2890-064-0000	SAFETY LIGHTS ONLY	$ 0.00	$ 2.56	$ 2.56
072-2890-065-0000	SAFETY LIGHTS ONLY	$ 0.00	$ 2.56	$ 2.56
072-2890-066-0000	SAFETY LIGHTS ONLY	$ 0.00	$ 2.56	$ 2.56
072-2890-067-0000	SAFETY LIGHTS ONLY	$ 0.00	$ 2.56	$ 2.56

City of Rancho Cordova
Lighting District No. 2012-1
Fiscal Year 2021-22 Assessment Roll

APN	District Classification	Street Light Charge	Safety Light Charge	Total Assessment
072-2890-068-0000	SAFETY LIGHTS ONLY	$ 0.00	$ 2.56	$ 2.56
072-2890-069-0000	SAFETY LIGHTS ONLY	$ 0.00	$ 2.56	$ 2.56
072-2890-071-0000	SAFETY LIGHTS ONLY	$ 0.00	$ 2.56	$ 2.56
072-2890-072-0000	SAFETY LIGHTS ONLY	$ 0.00	$ 2.56	$ 2.56
072-2890-073-0000	SAFETY LIGHTS ONLY	$ 0.00	$ 2.56	$ 2.56
072-2890-074-0000	SAFETY LIGHTS ONLY	$ 0.00	$ 2.56	$ 2.56
072-2890-075-0000	SAFETY LIGHTS ONLY	$ 0.00	$ 2.56	$ 2.56
072-2890-076-0000	SAFETY LIGHTS ONLY	$ 0.00	$ 2.56	$ 2.56
072-2890-077-0000	SAFETY LIGHTS ONLY	$ 0.00	$ 2.56	$ 2.56
072-2890-078-0000	SAFETY LIGHTS ONLY	$ 0.00	$ 2.56	$ 2.56
072-2890-079-0000	SAFETY LIGHTS ONLY	$ 0.00	$ 2.56	$ 2.56
072-2890-080-0000	SAFETY LIGHTS ONLY	$ 0.00	$ 2.56	$ 2.56
072-2890-081-0000	SAFETY LIGHTS ONLY	$ 0.00	$ 2.56	$ 2.56
072-2890-082-0000	SAFETY LIGHTS ONLY	$ 0.00	$ 2.56	$ 2.56
072-2890-083-0000	SAFETY LIGHTS ONLY	$ 0.00	$ 2.56	$ 2.56
072-2890-084-0000	SAFETY LIGHTS ONLY	$ 0.00	$ 2.56	$ 2.56
072-2890-085-0000	SAFETY LIGHTS ONLY	$ 0.00	$ 2.56	$ 2.56
072-2890-086-0000	SAFETY LIGHTS ONLY	$ 0.00	$ 2.56	$ 2.56
072-2890-087-0000	SAFETY LIGHTS ONLY	$ 0.00	$ 2.56	$ 2.56
072-2890-088-0000	SAFETY LIGHTS ONLY	$ 0.00	$ 2.56	$ 2.56
072-2900-001-0000	SAFETY LIGHTS ONLY	$ 0.00	$ 2.56	$ 2.56
072-2900-002-0000	SAFETY LIGHTS ONLY	$ 0.00	$ 2.56	$ 2.56
072-2900-003-0000	SAFETY LIGHTS ONLY	$ 0.00	$ 2.56	$ 2.56
072-2900-004-0000	SAFETY LIGHTS ONLY	$ 0.00	$ 2.56	$ 2.56
072-2900-005-0000	SAFETY LIGHTS ONLY	$ 0.00	$ 2.56	$ 2.56
072-2900-006-0000	SAFETY LIGHTS ONLY	$ 0.00	$ 2.56	$ 2.56
072-2900-007-0000	SAFETY LIGHTS ONLY	$ 0.00	$ 2.56	$ 2.56
072-2900-008-0000	SAFETY LIGHTS ONLY	$ 0.00	$ 2.56	$ 2.56
072-2900-009-0000	SAFETY LIGHTS ONLY	$ 0.00	$ 2.56	$ 2.56
072-2900-010-0000	SAFETY LIGHTS ONLY	$ 0.00	$ 2.56	$ 2.56
072-2900-011-0000	SAFETY LIGHTS ONLY	$ 0.00	$ 2.56	$ 2.56
072-2900-012-0000	SAFETY LIGHTS ONLY	$ 0.00	$ 2.56	$ 2.56
072-2900-013-0000	SAFETY LIGHTS ONLY	$ 0.00	$ 2.56	$ 2.56
072-2900-014-0000	SAFETY LIGHTS ONLY	$ 0.00	$ 2.56	$ 2.56
072-2900-015-0000	SAFETY LIGHTS ONLY	$ 0.00	$ 2.56	$ 2.56
072-2900-016-0000	SAFETY LIGHTS ONLY	$ 0.00	$ 2.56	$ 2.56
072-2900-017-0000	SAFETY LIGHTS ONLY	$ 0.00	$ 2.56	$ 2.56
072-2900-018-0000	SAFETY LIGHTS ONLY	$ 0.00	$ 2.56	$ 2.56
072-2900-019-0000	SAFETY LIGHTS ONLY	$ 0.00	$ 2.56	$ 2.56
072-2900-020-0000	SAFETY LIGHTS ONLY	$ 0.00	$ 2.56	$ 2.56
072-2900-021-0000	SAFETY LIGHTS ONLY	$ 0.00	$ 2.56	$ 2.56
072-2900-022-0000	SAFETY LIGHTS ONLY	$ 0.00	$ 2.56	$ 2.56
072-2900-023-0000	SAFETY LIGHTS ONLY	$ 0.00	$ 2.56	$ 2.56
072-2900-024-0000	SAFETY LIGHTS ONLY	$ 0.00	$ 2.56	$ 2.56

City of Rancho Cordova
Lighting District No. 2012-1
Fiscal Year 2021-22 Assessment Roll

APN	District Classification	Street Light Charge	Safety Light Charge	Total Assessment
072-2900-025-0000	SAFETY LIGHTS ONLY	$ 0.00	$ 2.56	$ 2.56
072-2900-026-0000	SAFETY LIGHTS ONLY	$ 0.00	$ 2.56	$ 2.56
072-2900-027-0000	SAFETY LIGHTS ONLY	$ 0.00	$ 2.56	$ 2.56
072-2900-028-0000	SAFETY LIGHTS ONLY	$ 0.00	$ 2.56	$ 2.56
072-2900-029-0000	SAFETY LIGHTS ONLY	$ 0.00	$ 2.56	$ 2.56
072-2900-030-0000	SAFETY LIGHTS ONLY	$ 0.00	$ 2.56	$ 2.56
072-2900-031-0000	SAFETY LIGHTS ONLY	$ 0.00	$ 2.56	$ 2.56
072-2900-032-0000	SAFETY LIGHTS ONLY	$ 0.00	$ 2.56	$ 2.56
072-2900-033-0000	SAFETY LIGHTS ONLY	$ 0.00	$ 2.56	$ 2.56
072-2900-034-0000	SAFETY LIGHTS ONLY	$ 0.00	$ 2.56	$ 2.56
072-2900-035-0000	SAFETY LIGHTS ONLY	$ 0.00	$ 2.56	$ 2.56
072-2900-036-0000	SAFETY LIGHTS ONLY	$ 0.00	$ 2.56	$ 2.56
072-2900-037-0000	SAFETY LIGHTS ONLY	$ 0.00	$ 2.56	$ 2.56
072-2900-038-0000	SAFETY LIGHTS ONLY	$ 0.00	$ 2.56	$ 2.56
072-2900-039-0000	SAFETY LIGHTS ONLY	$ 0.00	$ 2.56	$ 2.56
072-2900-040-0000	SAFETY LIGHTS ONLY	$ 0.00	$ 2.56	$ 2.56
072-2900-041-0000	SAFETY LIGHTS ONLY	$ 0.00	$ 2.56	$ 2.56
072-2900-042-0000	SAFETY LIGHTS ONLY	$ 0.00	$ 2.56	$ 2.56
072-2900-043-0000	SAFETY LIGHTS ONLY	$ 0.00	$ 2.56	$ 2.56
072-2900-044-0000	SAFETY LIGHTS ONLY	$ 0.00	$ 2.56	$ 2.56
072-2900-045-0000	SAFETY LIGHTS ONLY	$ 0.00	$ 2.56	$ 2.56
072-2900-046-0000	SAFETY LIGHTS ONLY	$ 0.00	$ 2.56	$ 2.56
072-2900-047-0000	SAFETY LIGHTS ONLY	$ 0.00	$ 2.56	$ 2.56
072-2900-048-0000	SAFETY LIGHTS ONLY	$ 0.00	$ 2.56	$ 2.56
072-2900-049-0000	SAFETY LIGHTS ONLY	$ 0.00	$ 2.56	$ 2.56
072-2900-050-0000	SAFETY LIGHTS ONLY	$ 0.00	$ 2.56	$ 2.56
072-2900-051-0000	SAFETY LIGHTS ONLY	$ 0.00	$ 2.56	$ 2.56
072-2900-052-0000	SAFETY LIGHTS ONLY	$ 0.00	$ 2.56	$ 2.56
072-2900-053-0000	SAFETY LIGHTS ONLY	$ 0.00	$ 2.56	$ 2.56
072-2900-054-0000	SAFETY LIGHTS ONLY	$ 0.00	$ 2.56	$ 2.56
072-2900-055-0000	SAFETY LIGHTS ONLY	$ 0.00	$ 2.56	$ 2.56
072-2900-056-0000	SAFETY LIGHTS ONLY	$ 0.00	$ 2.56	$ 2.56
072-2900-057-0000	SAFETY LIGHTS ONLY	$ 0.00	$ 2.56	$ 2.56
072-2900-058-0000	SAFETY LIGHTS ONLY	$ 0.00	$ 2.56	$ 2.56
072-2900-059-0000	SAFETY LIGHTS ONLY	$ 0.00	$ 2.56	$ 2.56
072-2900-060-0000	SAFETY LIGHTS ONLY	$ 0.00	$ 2.56	$ 2.56
072-2900-061-0000	SAFETY LIGHTS ONLY	$ 0.00	$ 2.56	$ 2.56
072-2900-062-0000	SAFETY LIGHTS ONLY	$ 0.00	$ 2.56	$ 2.56
072-2900-063-0000	SAFETY LIGHTS ONLY	$ 0.00	$ 2.56	$ 2.56
072-2900-064-0000	SAFETY LIGHTS ONLY	$ 0.00	$ 2.56	$ 2.56
072-2900-065-0000	SAFETY LIGHTS ONLY	$ 0.00	$ 2.56	$ 2.56
072-2900-066-0000	SAFETY LIGHTS ONLY	$ 0.00	$ 2.56	$ 2.56
072-2900-067-0000	SAFETY LIGHTS ONLY	$ 0.00	$ 2.56	$ 2.56
072-2900-068-0000	SAFETY LIGHTS ONLY	$ 0.00	$ 2.56	$ 2.56

City of Rancho Cordova
Lighting District No. 2012-1
Fiscal Year 2021-22 Assessment Roll

APN	District Classification	Street Light Charge	Safety Light Charge	Total Assessment
072-2900-069-0000	SAFETY LIGHTS ONLY	$ 0.00	$ 2.56	$ 2.56
072-2900-070-0000	SAFETY LIGHTS ONLY	$ 0.00	$ 2.56	$ 2.56
072-2900-071-0000	SAFETY LIGHTS ONLY	$ 0.00	$ 2.56	$ 2.56
072-2900-072-0000	SAFETY LIGHTS ONLY	$ 0.00	$ 2.56	$ 2.56
072-2900-073-0000	SAFETY LIGHTS ONLY	$ 0.00	$ 2.56	$ 2.56
072-2900-074-0000	SAFETY LIGHTS ONLY	$ 0.00	$ 2.56	$ 2.56
072-2900-075-0000	SAFETY LIGHTS ONLY	$ 0.00	$ 2.56	$ 2.56
072-2900-076-0000	SAFETY LIGHTS ONLY	$ 0.00	$ 2.56	$ 2.56
072-2900-077-0000	SAFETY LIGHTS ONLY	$ 0.00	$ 2.56	$ 2.56
072-2900-078-0000	SAFETY LIGHTS ONLY	$ 0.00	$ 2.56	$ 2.56
072-2900-079-0000	SAFETY LIGHTS ONLY	$ 0.00	$ 2.56	$ 2.56
072-2900-080-0000	SAFETY LIGHTS ONLY	$ 0.00	$ 2.56	$ 2.56
072-2910-001-0000	SAFETY LIGHTS ONLY	$ 0.00	$ 2.56	$ 2.56
072-2910-002-0000	SAFETY LIGHTS ONLY	$ 0.00	$ 2.56	$ 2.56
072-2910-003-0000	SAFETY LIGHTS ONLY	$ 0.00	$ 2.56	$ 2.56
072-2910-004-0000	SAFETY LIGHTS ONLY	$ 0.00	$ 2.56	$ 2.56
072-2910-005-0000	SAFETY LIGHTS ONLY	$ 0.00	$ 2.56	$ 2.56
072-2910-006-0000	SAFETY LIGHTS ONLY	$ 0.00	$ 2.56	$ 2.56
072-2910-007-0000	SAFETY LIGHTS ONLY	$ 0.00	$ 2.56	$ 2.56
072-2910-008-0000	SAFETY LIGHTS ONLY	$ 0.00	$ 2.56	$ 2.56
072-2910-009-0000	SAFETY LIGHTS ONLY	$ 0.00	$ 2.56	$ 2.56
072-2910-010-0000	SAFETY LIGHTS ONLY	$ 0.00	$ 2.56	$ 2.56
072-2910-011-0000	SAFETY LIGHTS ONLY	$ 0.00	$ 2.56	$ 2.56
072-2910-012-0000	SAFETY LIGHTS ONLY	$ 0.00	$ 2.56	$ 2.56
072-2910-013-0000	SAFETY LIGHTS ONLY	$ 0.00	$ 2.56	$ 2.56
072-2910-014-0000	SAFETY LIGHTS ONLY	$ 0.00	$ 2.56	$ 2.56
072-2910-015-0000	SAFETY LIGHTS ONLY	$ 0.00	$ 2.56	$ 2.56
072-2910-016-0000	SAFETY LIGHTS ONLY	$ 0.00	$ 2.56	$ 2.56
072-2910-017-0000	SAFETY LIGHTS ONLY	$ 0.00	$ 2.56	$ 2.56
072-2910-018-0000	SAFETY LIGHTS ONLY	$ 0.00	$ 2.56	$ 2.56
072-2910-019-0000	SAFETY LIGHTS ONLY	$ 0.00	$ 2.56	$ 2.56
072-2910-020-0000	SAFETY LIGHTS ONLY	$ 0.00	$ 2.56	$ 2.56
072-2910-021-0000	SAFETY LIGHTS ONLY	$ 0.00	$ 2.56	$ 2.56
072-2910-022-0000	SAFETY LIGHTS ONLY	$ 0.00	$ 2.56	$ 2.56
072-2910-023-0000	SAFETY LIGHTS ONLY	$ 0.00	$ 2.56	$ 2.56
072-2910-024-0000	SAFETY LIGHTS ONLY	$ 0.00	$ 2.56	$ 2.56
072-2910-025-0000	SAFETY LIGHTS ONLY	$ 0.00	$ 2.56	$ 2.56
072-2910-026-0000	SAFETY LIGHTS ONLY	$ 0.00	$ 2.56	$ 2.56
072-2910-027-0000	SAFETY LIGHTS ONLY	$ 0.00	$ 2.56	$ 2.56
072-2910-028-0000	SAFETY LIGHTS ONLY	$ 0.00	$ 2.56	$ 2.56
072-2910-029-0000	SAFETY LIGHTS ONLY	$ 0.00	$ 2.56	$ 2.56
072-2910-030-0000	SAFETY LIGHTS ONLY	$ 0.00	$ 2.56	$ 2.56
072-2910-031-0000	SAFETY LIGHTS ONLY	$ 0.00	$ 2.56	$ 2.56
072-2910-032-0000	SAFETY LIGHTS ONLY	$ 0.00	$ 2.56	$ 2.56

City of Rancho Cordova
Lighting District No. 2012-1
Fiscal Year 2021-22 Assessment Roll

APN	District Classification	Street Light Charge	Safety Light Charge	Total Assessment
072-2910-033-0000	SAFETY LIGHTS ONLY	$ 0.00	$ 2.56	$ 2.56
072-2910-034-0000	SAFETY LIGHTS ONLY	$ 0.00	$ 2.56	$ 2.56
072-2910-035-0000	SAFETY LIGHTS ONLY	$ 0.00	$ 2.56	$ 2.56
072-2910-036-0000	SAFETY LIGHTS ONLY	$ 0.00	$ 2.56	$ 2.56
072-2910-037-0000	SAFETY LIGHTS ONLY	$ 0.00	$ 2.56	$ 2.56
072-2910-038-0000	SAFETY LIGHTS ONLY	$ 0.00	$ 2.56	$ 2.56
072-2910-039-0000	SAFETY LIGHTS ONLY	$ 0.00	$ 2.56	$ 2.56
072-2910-040-0000	SAFETY LIGHTS ONLY	$ 0.00	$ 2.56	$ 2.56
072-2910-041-0000	SAFETY LIGHTS ONLY	$ 0.00	$ 2.56	$ 2.56
072-2910-042-0000	SAFETY LIGHTS ONLY	$ 0.00	$ 2.56	$ 2.56
072-2910-043-0000	SAFETY LIGHTS ONLY	$ 0.00	$ 2.56	$ 2.56
072-2910-044-0000	SAFETY LIGHTS ONLY	$ 0.00	$ 2.56	$ 2.56
072-2910-045-0000	SAFETY LIGHTS ONLY	$ 0.00	$ 2.56	$ 2.56
072-2910-046-0000	SAFETY LIGHTS ONLY	$ 0.00	$ 2.56	$ 2.56
072-2910-047-0000	SAFETY LIGHTS ONLY	$ 0.00	$ 2.56	$ 2.56
072-2910-048-0000	SAFETY LIGHTS ONLY	$ 0.00	$ 2.56	$ 2.56
072-2910-049-0000	SAFETY LIGHTS ONLY	$ 0.00	$ 2.56	$ 2.56
072-2910-050-0000	SAFETY LIGHTS ONLY	$ 0.00	$ 2.56	$ 2.56
072-2910-051-0000	SAFETY LIGHTS ONLY	$ 0.00	$ 2.56	$ 2.56
072-2910-052-0000	SAFETY LIGHTS ONLY	$ 0.00	$ 2.56	$ 2.56
072-2910-053-0000	SAFETY LIGHTS ONLY	$ 0.00	$ 2.56	$ 2.56
072-2910-054-0000	SAFETY LIGHTS ONLY	$ 0.00	$ 2.56	$ 2.56
072-2910-055-0000	SAFETY LIGHTS ONLY	$ 0.00	$ 2.56	$ 2.56
072-2910-056-0000	SAFETY LIGHTS ONLY	$ 0.00	$ 2.56	$ 2.56
072-2910-057-0000	SAFETY LIGHTS ONLY	$ 0.00	$ 2.56	$ 2.56
072-2910-058-0000	SAFETY LIGHTS ONLY	$ 0.00	$ 2.56	$ 2.56
072-2910-059-0000	SAFETY LIGHTS ONLY	$ 0.00	$ 2.56	$ 2.56
072-2910-060-0000	SAFETY LIGHTS ONLY	$ 0.00	$ 2.56	$ 2.56
072-2910-061-0000	SAFETY LIGHTS ONLY	$ 0.00	$ 2.56	$ 2.56
072-2910-062-0000	SAFETY LIGHTS ONLY	$ 0.00	$ 2.56	$ 2.56
072-2910-063-0000	SAFETY LIGHTS ONLY	$ 0.00	$ 2.56	$ 2.56
072-2910-064-0000	SAFETY LIGHTS ONLY	$ 0.00	$ 2.56	$ 2.56
072-2910-065-0000	SAFETY LIGHTS ONLY	$ 0.00	$ 2.56	$ 2.56
072-2910-066-0000	SAFETY LIGHTS ONLY	$ 0.00	$ 2.56	$ 2.56
072-2910-067-0000	SAFETY LIGHTS ONLY	$ 0.00	$ 2.56	$ 2.56
072-2910-068-0000	SAFETY LIGHTS ONLY	$ 0.00	$ 2.56	$ 2.56
072-2910-069-0000	SAFETY LIGHTS ONLY	$ 0.00	$ 2.56	$ 2.56
072-2910-070-0000	SAFETY LIGHTS ONLY	$ 0.00	$ 2.56	$ 2.56
072-2910-071-0000	SAFETY LIGHTS ONLY	$ 0.00	$ 2.56	$ 2.56
072-2910-072-0000	SAFETY LIGHTS ONLY	$ 0.00	$ 2.56	$ 2.56
072-2910-073-0000	SAFETY LIGHTS ONLY	$ 0.00	$ 2.56	$ 2.56
072-2910-074-0000	SAFETY LIGHTS ONLY	$ 0.00	$ 2.56	$ 2.56
072-2910-075-0000	SAFETY LIGHTS ONLY	$ 0.00	$ 2.56	$ 2.56
072-2910-076-0000	SAFETY LIGHTS ONLY	$ 0.00	$ 2.56	$ 2.56

City of Rancho Cordova
Lighting District No. 2012-1
Fiscal Year 2021-22 Assessment Roll

APN	District Classification	Street Light Charge	Safety Light Charge	Total Assessment
072-2910-077-0000	SAFETY LIGHTS ONLY	$ 0.00	$ 2.56	$ 2.56
072-2910-078-0000	SAFETY LIGHTS ONLY	$ 0.00	$ 2.56	$ 2.56
072-2910-079-0000	SAFETY LIGHTS ONLY	$ 0.00	$ 2.56	$ 2.56
072-2910-080-0000	SAFETY LIGHTS ONLY	$ 0.00	$ 2.56	$ 2.56
072-2910-081-0000	SAFETY LIGHTS ONLY	$ 0.00	$ 2.56	$ 2.56
072-2910-082-0000	SAFETY LIGHTS ONLY	$ 0.00	$ 2.56	$ 2.56
072-2910-083-0000	SAFETY LIGHTS ONLY	$ 0.00	$ 2.56	$ 2.56
072-2910-084-0000	SAFETY LIGHTS ONLY	$ 0.00	$ 2.56	$ 2.56
072-2920-001-0000	SAFETY LIGHTS ONLY	$ 0.00	$ 2.56	$ 2.56
072-2920-002-0000	SAFETY LIGHTS ONLY	$ 0.00	$ 2.56	$ 2.56
072-2920-003-0000	SAFETY LIGHTS ONLY	$ 0.00	$ 2.56	$ 2.56
072-2920-004-0000	SAFETY LIGHTS ONLY	$ 0.00	$ 2.56	$ 2.56
072-2920-005-0000	SAFETY LIGHTS ONLY	$ 0.00	$ 2.56	$ 2.56
072-2920-006-0000	SAFETY LIGHTS ONLY	$ 0.00	$ 2.56	$ 2.56
072-2920-007-0000	SAFETY LIGHTS ONLY	$ 0.00	$ 2.56	$ 2.56
072-2920-008-0000	SAFETY LIGHTS ONLY	$ 0.00	$ 2.56	$ 2.56
072-2920-009-0000	SAFETY LIGHTS ONLY	$ 0.00	$ 2.56	$ 2.56
072-2920-010-0000	SAFETY LIGHTS ONLY	$ 0.00	$ 2.56	$ 2.56
072-2920-011-0000	SAFETY LIGHTS ONLY	$ 0.00	$ 2.56	$ 2.56
072-2920-012-0000	SAFETY LIGHTS ONLY	$ 0.00	$ 2.56	$ 2.56
072-2920-013-0000	SAFETY LIGHTS ONLY	$ 0.00	$ 2.56	$ 2.56
072-2920-014-0000	SAFETY LIGHTS ONLY	$ 0.00	$ 2.56	$ 2.56
072-2920-015-0000	SAFETY LIGHTS ONLY	$ 0.00	$ 2.56	$ 2.56
072-2920-016-0000	SAFETY LIGHTS ONLY	$ 0.00	$ 2.56	$ 2.56
072-2920-017-0000	SAFETY LIGHTS ONLY	$ 0.00	$ 2.56	$ 2.56
072-2920-018-0000	SAFETY LIGHTS ONLY	$ 0.00	$ 2.56	$ 2.56
072-2920-019-0000	SAFETY LIGHTS ONLY	$ 0.00	$ 2.56	$ 2.56
072-2920-020-0000	SAFETY LIGHTS ONLY	$ 0.00	$ 2.56	$ 2.56
072-2920-021-0000	SAFETY LIGHTS ONLY	$ 0.00	$ 2.56	$ 2.56
072-2920-022-0000	SAFETY LIGHTS ONLY	$ 0.00	$ 2.56	$ 2.56
072-2920-023-0000	SAFETY LIGHTS ONLY	$ 0.00	$ 2.56	$ 2.56
072-2920-024-0000	SAFETY LIGHTS ONLY	$ 0.00	$ 2.56	$ 2.56
072-2920-025-0000	SAFETY LIGHTS ONLY	$ 0.00	$ 2.56	$ 2.56
072-2920-026-0000	SAFETY LIGHTS ONLY	$ 0.00	$ 2.56	$ 2.56
072-2920-027-0000	SAFETY LIGHTS ONLY	$ 0.00	$ 2.56	$ 2.56
072-2920-028-0000	SAFETY LIGHTS ONLY	$ 0.00	$ 2.56	$ 2.56
072-2920-029-0000	SAFETY LIGHTS ONLY	$ 0.00	$ 2.56	$ 2.56
072-2920-030-0000	SAFETY LIGHTS ONLY	$ 0.00	$ 2.56	$ 2.56
072-2920-031-0000	SAFETY LIGHTS ONLY	$ 0.00	$ 2.56	$ 2.56
072-2920-032-0000	SAFETY LIGHTS ONLY	$ 0.00	$ 2.56	$ 2.56
072-2920-033-0000	SAFETY LIGHTS ONLY	$ 0.00	$ 2.56	$ 2.56
072-2920-034-0000	SAFETY LIGHTS ONLY	$ 0.00	$ 2.56	$ 2.56
072-2920-035-0000	SAFETY LIGHTS ONLY	$ 0.00	$ 2.56	$ 2.56
072-2920-036-0000	SAFETY LIGHTS ONLY	$ 0.00	$ 2.56	$ 2.56

City of Rancho Cordova
Lighting District No. 2012-1
Fiscal Year 2021-22 Assessment Roll

APN	District Classification	Street Light Charge	Safety Light Charge	Total Assessment
072-2920-037-0000	SAFETY LIGHTS ONLY	$ 0.00	$ 2.56	$ 2.56
072-2920-038-0000	SAFETY LIGHTS ONLY	$ 0.00	$ 2.56	$ 2.56
072-2920-039-0000	SAFETY LIGHTS ONLY	$ 0.00	$ 2.56	$ 2.56
072-2920-040-0000	SAFETY LIGHTS ONLY	$ 0.00	$ 2.56	$ 2.56
072-2920-041-0000	SAFETY LIGHTS ONLY	$ 0.00	$ 2.56	$ 2.56
072-2920-042-0000	SAFETY LIGHTS ONLY	$ 0.00	$ 2.56	$ 2.56
072-2920-043-0000	SAFETY LIGHTS ONLY	$ 0.00	$ 2.56	$ 2.56
072-2920-044-0000	SAFETY LIGHTS ONLY	$ 0.00	$ 2.56	$ 2.56
072-2920-045-0000	SAFETY LIGHTS ONLY	$ 0.00	$ 2.56	$ 2.56
072-2920-046-0000	SAFETY LIGHTS ONLY	$ 0.00	$ 2.56	$ 2.56
072-2920-047-0000	SAFETY LIGHTS ONLY	$ 0.00	$ 2.56	$ 2.56
072-2920-048-0000	SAFETY LIGHTS ONLY	$ 0.00	$ 2.56	$ 2.56
072-2920-049-0000	SAFETY LIGHTS ONLY	$ 0.00	$ 2.56	$ 2.56
072-2920-050-0000	SAFETY LIGHTS ONLY	$ 0.00	$ 2.56	$ 2.56
072-2920-051-0000	SAFETY LIGHTS ONLY	$ 0.00	$ 2.56	$ 2.56
072-2920-052-0000	SAFETY LIGHTS ONLY	$ 0.00	$ 2.56	$ 2.56
072-2920-053-0000	SAFETY LIGHTS ONLY	$ 0.00	$ 2.56	$ 2.56
072-2920-054-0000	SAFETY LIGHTS ONLY	$ 0.00	$ 2.56	$ 2.56
072-2920-055-0000	SAFETY LIGHTS ONLY	$ 0.00	$ 2.56	$ 2.56
072-2920-056-0000	SAFETY LIGHTS ONLY	$ 0.00	$ 2.56	$ 2.56
072-2920-057-0000	SAFETY LIGHTS ONLY	$ 0.00	$ 2.56	$ 2.56
072-2920-058-0000	SAFETY LIGHTS ONLY	$ 0.00	$ 2.56	$ 2.56
072-2920-059-0000	SAFETY LIGHTS ONLY	$ 0.00	$ 2.56	$ 2.56
072-2920-060-0000	SAFETY LIGHTS ONLY	$ 0.00	$ 2.56	$ 2.56
072-2920-061-0000	SAFETY LIGHTS ONLY	$ 0.00	$ 2.56	$ 2.56
072-2920-062-0000	SAFETY LIGHTS ONLY	$ 0.00	$ 2.56	$ 2.56
072-2920-063-0000	SAFETY LIGHTS ONLY	$ 0.00	$ 2.56	$ 2.56
072-2920-064-0000	SAFETY LIGHTS ONLY	$ 0.00	$ 2.56	$ 2.56
072-2920-065-0000	SAFETY LIGHTS ONLY	$ 0.00	$ 2.56	$ 2.56
072-2920-066-0000	SAFETY LIGHTS ONLY	$ 0.00	$ 2.56	$ 2.56
072-2920-067-0000	SAFETY LIGHTS ONLY	$ 0.00	$ 2.56	$ 2.56
072-2920-068-0000	SAFETY LIGHTS ONLY	$ 0.00	$ 2.56	$ 2.56
072-2920-069-0000	SAFETY LIGHTS ONLY	$ 0.00	$ 2.56	$ 2.56
072-2940-001-0000	SAFETY LIGHTS ONLY	$ 0.00	$ 2.56	$ 2.56
072-2940-002-0000	SAFETY LIGHTS ONLY	$ 0.00	$ 2.56	$ 2.56
072-2940-003-0000	SAFETY LIGHTS ONLY	$ 0.00	$ 2.56	$ 2.56
072-2940-004-0000	SAFETY LIGHTS ONLY	$ 0.00	$ 2.56	$ 2.56
072-2940-005-0000	SAFETY LIGHTS ONLY	$ 0.00	$ 2.56	$ 2.56
072-2940-006-0000	SAFETY LIGHTS ONLY	$ 0.00	$ 2.56	$ 2.56
072-2940-007-0000	SAFETY LIGHTS ONLY	$ 0.00	$ 2.56	$ 2.56
072-2940-008-0000	SAFETY LIGHTS ONLY	$ 0.00	$ 2.56	$ 2.56
072-2940-009-0000	SAFETY LIGHTS ONLY	$ 0.00	$ 2.56	$ 2.56
072-2940-010-0000	SAFETY LIGHTS ONLY	$ 0.00	$ 2.56	$ 2.56
072-2940-011-0000	SAFETY LIGHTS ONLY	$ 0.00	$ 2.56	$ 2.56

City of Rancho Cordova
Lighting District No. 2012-1
Fiscal Year 2021-22 Assessment Roll

APN	District Classification	Street Light Charge	Safety Light Charge	Total Assessment
072-2940-012-0000	SAFETY LIGHTS ONLY	$ 0.00	$ 2.56	$ 2.56
072-2940-013-0000	SAFETY LIGHTS ONLY	$ 0.00	$ 2.56	$ 2.56
072-2940-014-0000	SAFETY LIGHTS ONLY	$ 0.00	$ 2.56	$ 2.56
072-2940-015-0000	SAFETY LIGHTS ONLY	$ 0.00	$ 2.56	$ 2.56
072-2940-016-0000	SAFETY LIGHTS ONLY	$ 0.00	$ 2.56	$ 2.56
072-2940-017-0000	SAFETY LIGHTS ONLY	$ 0.00	$ 2.56	$ 2.56
072-2940-018-0000	SAFETY LIGHTS ONLY	$ 0.00	$ 2.56	$ 2.56
072-2940-019-0000	SAFETY LIGHTS ONLY	$ 0.00	$ 2.56	$ 2.56
072-2940-020-0000	SAFETY LIGHTS ONLY	$ 0.00	$ 2.56	$ 2.56
072-2940-021-0000	SAFETY LIGHTS ONLY	$ 0.00	$ 2.56	$ 2.56
072-2940-022-0000	SAFETY LIGHTS ONLY	$ 0.00	$ 2.56	$ 2.56
072-2940-023-0000	SAFETY LIGHTS ONLY	$ 0.00	$ 2.56	$ 2.56
072-2940-024-0000	SAFETY LIGHTS ONLY	$ 0.00	$ 2.56	$ 2.56
072-2940-025-0000	SAFETY LIGHTS ONLY	$ 0.00	$ 2.56	$ 2.56
072-2940-026-0000	SAFETY LIGHTS ONLY	$ 0.00	$ 2.56	$ 2.56
072-2940-027-0000	SAFETY LIGHTS ONLY	$ 0.00	$ 2.56	$ 2.56
072-2940-028-0000	SAFETY LIGHTS ONLY	$ 0.00	$ 2.56	$ 2.56
072-2940-029-0000	SAFETY LIGHTS ONLY	$ 0.00	$ 2.56	$ 2.56
072-2940-030-0000	SAFETY LIGHTS ONLY	$ 0.00	$ 2.56	$ 2.56
072-2940-031-0000	SAFETY LIGHTS ONLY	$ 0.00	$ 2.56	$ 2.56
072-2940-032-0000	SAFETY LIGHTS ONLY	$ 0.00	$ 2.56	$ 2.56
072-2940-033-0000	SAFETY LIGHTS ONLY	$ 0.00	$ 2.56	$ 2.56
072-2940-034-0000	SAFETY LIGHTS ONLY	$ 0.00	$ 2.56	$ 2.56
072-2940-035-0000	SAFETY LIGHTS ONLY	$ 0.00	$ 2.56	$ 2.56
072-2940-036-0000	SAFETY LIGHTS ONLY	$ 0.00	$ 2.56	$ 2.56
072-2940-037-0000	SAFETY LIGHTS ONLY	$ 0.00	$ 2.56	$ 2.56
072-2940-038-0000	SAFETY LIGHTS ONLY	$ 0.00	$ 2.56	$ 2.56
072-2940-039-0000	SAFETY LIGHTS ONLY	$ 0.00	$ 2.56	$ 2.56
072-2940-040-0000	SAFETY LIGHTS ONLY	$ 0.00	$ 2.56	$ 2.56
072-2940-041-0000	SAFETY LIGHTS ONLY	$ 0.00	$ 2.56	$ 2.56
072-2940-042-0000	SAFETY LIGHTS ONLY	$ 0.00	$ 2.56	$ 2.56
072-2940-043-0000	SAFETY LIGHTS ONLY	$ 0.00	$ 2.56	$ 2.56
072-2940-044-0000	SAFETY LIGHTS ONLY	$ 0.00	$ 2.56	$ 2.56
072-2940-045-0000	SAFETY LIGHTS ONLY	$ 0.00	$ 2.56	$ 2.56
072-2940-046-0000	SAFETY LIGHTS ONLY	$ 0.00	$ 2.56	$ 2.56
072-2940-047-0000	SAFETY LIGHTS ONLY	$ 0.00	$ 2.56	$ 2.56
072-2940-048-0000	SAFETY LIGHTS ONLY	$ 0.00	$ 2.56	$ 2.56
072-2940-049-0000	SAFETY LIGHTS ONLY	$ 0.00	$ 2.56	$ 2.56
072-2940-050-0000	SAFETY LIGHTS ONLY	$ 0.00	$ 2.56	$ 2.56
072-2940-051-0000	SAFETY LIGHTS ONLY	$ 0.00	$ 2.56	$ 2.56
072-2940-052-0000	SAFETY LIGHTS ONLY	$ 0.00	$ 2.56	$ 2.56
072-2940-053-0000	SAFETY LIGHTS ONLY	$ 0.00	$ 2.56	$ 2.56
072-2940-054-0000	SAFETY LIGHTS ONLY	$ 0.00	$ 2.56	$ 2.56
072-2940-055-0000	SAFETY LIGHTS ONLY	$ 0.00	$ 2.56	$ 2.56

City of Rancho Cordova
Lighting District No. 2012-1
Fiscal Year 2021-22 Assessment Roll

APN	District Classification	Street Light Charge	Safety Light Charge	Total Assessment
072-2940-056-0000	SAFETY LIGHTS ONLY	$ 0.00	$ 2.56	$ 2.56
072-2940-057-0000	SAFETY LIGHTS ONLY	$ 0.00	$ 2.56	$ 2.56
072-2940-058-0000	SAFETY LIGHTS ONLY	$ 0.00	$ 2.56	$ 2.56
072-2940-059-0000	SAFETY LIGHTS ONLY	$ 0.00	$ 2.56	$ 2.56
072-2940-060-0000	SAFETY LIGHTS ONLY	$ 0.00	$ 2.56	$ 2.56
072-2940-061-0000	SAFETY LIGHTS ONLY	$ 0.00	$ 2.56	$ 2.56
072-2940-062-0000	SAFETY LIGHTS ONLY	$ 0.00	$ 2.56	$ 2.56
072-2940-063-0000	SAFETY LIGHTS ONLY	$ 0.00	$ 2.56	$ 2.56
072-2940-064-0000	SAFETY LIGHTS ONLY	$ 0.00	$ 2.56	$ 2.56
072-2940-065-0000	SAFETY LIGHTS ONLY	$ 0.00	$ 2.56	$ 2.56
072-2940-066-0000	SAFETY LIGHTS ONLY	$ 0.00	$ 2.56	$ 2.56
072-2950-001-0000	SAFETY LIGHTS ONLY	$ 0.00	$ 2.56	$ 2.56
072-2950-002-0000	SAFETY LIGHTS ONLY	$ 0.00	$ 2.56	$ 2.56
072-2950-003-0000	SAFETY LIGHTS ONLY	$ 0.00	$ 2.56	$ 2.56
072-2950-004-0000	SAFETY LIGHTS ONLY	$ 0.00	$ 2.56	$ 2.56
072-2950-005-0000	SAFETY LIGHTS ONLY	$ 0.00	$ 2.56	$ 2.56
072-2950-006-0000	SAFETY LIGHTS ONLY	$ 0.00	$ 2.56	$ 2.56
072-2950-007-0000	SAFETY LIGHTS ONLY	$ 0.00	$ 2.56	$ 2.56
072-2950-008-0000	SAFETY LIGHTS ONLY	$ 0.00	$ 2.56	$ 2.56
072-2950-009-0000	SAFETY LIGHTS ONLY	$ 0.00	$ 2.56	$ 2.56
072-2950-010-0000	SAFETY LIGHTS ONLY	$ 0.00	$ 2.56	$ 2.56
072-2950-011-0000	SAFETY LIGHTS ONLY	$ 0.00	$ 2.56	$ 2.56
072-2950-012-0000	SAFETY LIGHTS ONLY	$ 0.00	$ 2.56	$ 2.56
072-2950-013-0000	SAFETY LIGHTS ONLY	$ 0.00	$ 2.56	$ 2.56
072-2950-014-0000	SAFETY LIGHTS ONLY	$ 0.00	$ 2.56	$ 2.56
072-2950-015-0000	SAFETY LIGHTS ONLY	$ 0.00	$ 2.56	$ 2.56
072-2950-016-0000	SAFETY LIGHTS ONLY	$ 0.00	$ 2.56	$ 2.56
072-2950-017-0000	SAFETY LIGHTS ONLY	$ 0.00	$ 2.56	$ 2.56
072-2950-018-0000	SAFETY LIGHTS ONLY	$ 0.00	$ 2.56	$ 2.56
072-2950-019-0000	SAFETY LIGHTS ONLY	$ 0.00	$ 2.56	$ 2.56
072-2950-020-0000	SAFETY LIGHTS ONLY	$ 0.00	$ 2.56	$ 2.56
072-2950-021-0000	SAFETY LIGHTS ONLY	$ 0.00	$ 2.56	$ 2.56
072-2950-022-0000	SAFETY LIGHTS ONLY	$ 0.00	$ 2.56	$ 2.56
072-2950-023-0000	SAFETY LIGHTS ONLY	$ 0.00	$ 2.56	$ 2.56
072-2950-024-0000	SAFETY LIGHTS ONLY	$ 0.00	$ 2.56	$ 2.56
072-2950-025-0000	SAFETY LIGHTS ONLY	$ 0.00	$ 2.56	$ 2.56
072-2950-026-0000	SAFETY LIGHTS ONLY	$ 0.00	$ 2.56	$ 2.56
072-2950-027-0000	SAFETY LIGHTS ONLY	$ 0.00	$ 2.56	$ 2.56
072-2950-028-0000	SAFETY LIGHTS ONLY	$ 0.00	$ 2.56	$ 2.56
072-2950-029-0000	SAFETY LIGHTS ONLY	$ 0.00	$ 2.56	$ 2.56
072-2950-030-0000	SAFETY LIGHTS ONLY	$ 0.00	$ 2.56	$ 2.56
072-2950-031-0000	SAFETY LIGHTS ONLY	$ 0.00	$ 2.56	$ 2.56
072-2950-032-0000	SAFETY LIGHTS ONLY	$ 0.00	$ 2.56	$ 2.56
072-2950-033-0000	SAFETY LIGHTS ONLY	$ 0.00	$ 2.56	$ 2.56

City of Rancho Cordova
Lighting District No. 2012-1
Fiscal Year 2021-22 Assessment Roll

APN	District Classification	Street Light Charge	Safety Light Charge	Total Assessment
072-2950-034-0000	SAFETY LIGHTS ONLY	$ 0.00	$ 2.56	$ 2.56
072-2950-035-0000	SAFETY LIGHTS ONLY	$ 0.00	$ 2.56	$ 2.56
072-2950-036-0000	SAFETY LIGHTS ONLY	$ 0.00	$ 2.56	$ 2.56
072-2950-037-0000	SAFETY LIGHTS ONLY	$ 0.00	$ 2.56	$ 2.56
072-2950-038-0000	SAFETY LIGHTS ONLY	$ 0.00	$ 2.56	$ 2.56
072-2950-039-0000	SAFETY LIGHTS ONLY	$ 0.00	$ 2.56	$ 2.56
072-2950-040-0000	SAFETY LIGHTS ONLY	$ 0.00	$ 2.56	$ 2.56
072-2950-041-0000	SAFETY LIGHTS ONLY	$ 0.00	$ 2.56	$ 2.56
072-2950-042-0000	SAFETY LIGHTS ONLY	$ 0.00	$ 2.56	$ 2.56
072-2950-043-0000	SAFETY LIGHTS ONLY	$ 0.00	$ 2.56	$ 2.56
072-2950-044-0000	SAFETY LIGHTS ONLY	$ 0.00	$ 2.56	$ 2.56
072-2950-045-0000	SAFETY LIGHTS ONLY	$ 0.00	$ 2.56	$ 2.56
072-2950-046-0000	SAFETY LIGHTS ONLY	$ 0.00	$ 2.56	$ 2.56
072-2950-047-0000	SAFETY LIGHTS ONLY	$ 0.00	$ 2.56	$ 2.56
072-2950-048-0000	SAFETY LIGHTS ONLY	$ 0.00	$ 2.56	$ 2.56
072-2950-049-0000	SAFETY LIGHTS ONLY	$ 0.00	$ 2.56	$ 2.56
072-2950-050-0000	SAFETY LIGHTS ONLY	$ 0.00	$ 2.56	$ 2.56
072-2950-051-0000	SAFETY LIGHTS ONLY	$ 0.00	$ 2.56	$ 2.56
072-2950-052-0000	SAFETY LIGHTS ONLY	$ 0.00	$ 2.56	$ 2.56
072-2950-053-0000	SAFETY LIGHTS ONLY	$ 0.00	$ 2.56	$ 2.56
072-2950-054-0000	SAFETY LIGHTS ONLY	$ 0.00	$ 2.56	$ 2.56
072-2950-055-0000	SAFETY LIGHTS ONLY	$ 0.00	$ 2.56	$ 2.56
072-2950-056-0000	SAFETY LIGHTS ONLY	$ 0.00	$ 2.56	$ 2.56
072-2950-057-0000	SAFETY LIGHTS ONLY	$ 0.00	$ 2.56	$ 2.56
072-2950-058-0000	SAFETY LIGHTS ONLY	$ 0.00	$ 2.56	$ 2.56
072-2950-059-0000	SAFETY LIGHTS ONLY	$ 0.00	$ 2.56	$ 2.56
072-2950-060-0000	SAFETY LIGHTS ONLY	$ 0.00	$ 2.56	$ 2.56
072-2950-061-0000	SAFETY LIGHTS ONLY	$ 0.00	$ 2.56	$ 2.56
072-2950-062-0000	SAFETY LIGHTS ONLY	$ 0.00	$ 2.56	$ 2.56
072-2950-063-0000	SAFETY LIGHTS ONLY	$ 0.00	$ 2.56	$ 2.56
072-2960-001-0000	SAFETY LIGHTS ONLY	$ 0.00	$ 2.56	$ 2.56
072-2960-002-0000	SAFETY LIGHTS ONLY	$ 0.00	$ 2.56	$ 2.56
072-2960-003-0000	SAFETY LIGHTS ONLY	$ 0.00	$ 2.56	$ 2.56
072-2960-004-0000	SAFETY LIGHTS ONLY	$ 0.00	$ 2.56	$ 2.56
072-2960-005-0000	SAFETY LIGHTS ONLY	$ 0.00	$ 2.56	$ 2.56
072-2960-006-0000	SAFETY LIGHTS ONLY	$ 0.00	$ 2.56	$ 2.56
072-2960-007-0000	SAFETY LIGHTS ONLY	$ 0.00	$ 2.56	$ 2.56
072-2960-008-0000	SAFETY LIGHTS ONLY	$ 0.00	$ 2.56	$ 2.56
072-2960-009-0000	SAFETY LIGHTS ONLY	$ 0.00	$ 2.56	$ 2.56
072-2960-010-0000	SAFETY LIGHTS ONLY	$ 0.00	$ 2.56	$ 2.56
072-2960-011-0000	SAFETY LIGHTS ONLY	$ 0.00	$ 2.56	$ 2.56
072-2960-012-0000	SAFETY LIGHTS ONLY	$ 0.00	$ 2.56	$ 2.56
072-2960-013-0000	SAFETY LIGHTS ONLY	$ 0.00	$ 2.56	$ 2.56
072-2960-014-0000	SAFETY LIGHTS ONLY	$ 0.00	$ 2.56	$ 2.56

City of Rancho Cordova
Lighting District No. 2012-1
Fiscal Year 2021-22 Assessment Roll

APN	District Classification	Street Light Charge	Safety Light Charge	Total Assessment
072-2960-015-0000	SAFETY LIGHTS ONLY	$ 0.00	$ 2.56	$ 2.56
072-2960-016-0000	SAFETY LIGHTS ONLY	$ 0.00	$ 2.56	$ 2.56
072-2960-017-0000	SAFETY LIGHTS ONLY	$ 0.00	$ 2.56	$ 2.56
072-2960-018-0000	SAFETY LIGHTS ONLY	$ 0.00	$ 2.56	$ 2.56
072-2960-019-0000	SAFETY LIGHTS ONLY	$ 0.00	$ 2.56	$ 2.56
072-2960-020-0000	SAFETY LIGHTS ONLY	$ 0.00	$ 2.56	$ 2.56
072-2960-021-0000	SAFETY LIGHTS ONLY	$ 0.00	$ 2.56	$ 2.56
072-2960-022-0000	SAFETY LIGHTS ONLY	$ 0.00	$ 2.56	$ 2.56
072-2960-023-0000	SAFETY LIGHTS ONLY	$ 0.00	$ 2.56	$ 2.56
072-2960-024-0000	SAFETY LIGHTS ONLY	$ 0.00	$ 2.56	$ 2.56
072-2960-025-0000	SAFETY LIGHTS ONLY	$ 0.00	$ 2.56	$ 2.56
072-2960-026-0000	SAFETY LIGHTS ONLY	$ 0.00	$ 2.56	$ 2.56
072-2960-027-0000	SAFETY LIGHTS ONLY	$ 0.00	$ 2.56	$ 2.56
072-2960-028-0000	SAFETY LIGHTS ONLY	$ 0.00	$ 2.56	$ 2.56
072-2960-029-0000	SAFETY LIGHTS ONLY	$ 0.00	$ 2.56	$ 2.56
072-2960-030-0000	SAFETY LIGHTS ONLY	$ 0.00	$ 2.56	$ 2.56
072-2960-031-0000	SAFETY LIGHTS ONLY	$ 0.00	$ 2.56	$ 2.56
072-2960-032-0000	SAFETY LIGHTS ONLY	$ 0.00	$ 2.56	$ 2.56
072-2960-033-0000	SAFETY LIGHTS ONLY	$ 0.00	$ 2.56	$ 2.56
072-2960-034-0000	SAFETY LIGHTS ONLY	$ 0.00	$ 2.56	$ 2.56
072-2960-035-0000	SAFETY LIGHTS ONLY	$ 0.00	$ 2.56	$ 2.56
072-2960-036-0000	SAFETY LIGHTS ONLY	$ 0.00	$ 2.56	$ 2.56
072-2960-037-0000	SAFETY LIGHTS ONLY	$ 0.00	$ 2.56	$ 2.56
072-2960-038-0000	SAFETY LIGHTS ONLY	$ 0.00	$ 2.56	$ 2.56
072-2960-039-0000	SAFETY LIGHTS ONLY	$ 0.00	$ 2.56	$ 2.56
072-2960-040-0000	SAFETY LIGHTS ONLY	$ 0.00	$ 2.56	$ 2.56
072-2960-041-0000	SAFETY LIGHTS ONLY	$ 0.00	$ 2.56	$ 2.56
072-2960-042-0000	SAFETY LIGHTS ONLY	$ 0.00	$ 2.56	$ 2.56
072-2960-043-0000	SAFETY LIGHTS ONLY	$ 0.00	$ 2.56	$ 2.56
072-2960-044-0000	SAFETY LIGHTS ONLY	$ 0.00	$ 2.56	$ 2.56
072-2960-045-0000	SAFETY LIGHTS ONLY	$ 0.00	$ 2.56	$ 2.56
072-2960-046-0000	SAFETY LIGHTS ONLY	$ 0.00	$ 2.56	$ 2.56
072-2960-047-0000	SAFETY LIGHTS ONLY	$ 0.00	$ 2.56	$ 2.56
072-2960-048-0000	SAFETY LIGHTS ONLY	$ 0.00	$ 2.56	$ 2.56
072-2960-049-0000	SAFETY LIGHTS ONLY	$ 0.00	$ 2.56	$ 2.56
072-2960-050-0000	SAFETY LIGHTS ONLY	$ 0.00	$ 2.56	$ 2.56
072-2960-051-0000	SAFETY LIGHTS ONLY	$ 0.00	$ 2.56	$ 2.56
072-2960-052-0000	SAFETY LIGHTS ONLY	$ 0.00	$ 2.56	$ 2.56
072-2960-053-0000	SAFETY LIGHTS ONLY	$ 0.00	$ 2.56	$ 2.56
072-2960-054-0000	SAFETY LIGHTS ONLY	$ 0.00	$ 2.56	$ 2.56
072-2960-055-0000	SAFETY LIGHTS ONLY	$ 0.00	$ 2.56	$ 2.56
072-2960-056-0000	SAFETY LIGHTS ONLY	$ 0.00	$ 2.56	$ 2.56
072-2960-057-0000	SAFETY LIGHTS ONLY	$ 0.00	$ 2.56	$ 2.56
072-2960-058-0000	SAFETY LIGHTS ONLY	$ 0.00	$ 2.56	$ 2.56

City of Rancho Cordova
Lighting District No. 2012-1
Fiscal Year 2021-22 Assessment Roll

APN	District Classification	Street Light Charge	Safety Light Charge	Total Assessment
072-2960-059-0000	SAFETY LIGHTS ONLY	$ 0.00	$ 2.56	$ 2.56
072-2960-060-0000	SAFETY LIGHTS ONLY	$ 0.00	$ 2.56	$ 2.56
072-2960-061-0000	SAFETY LIGHTS ONLY	$ 0.00	$ 2.56	$ 2.56
072-2960-062-0000	SAFETY LIGHTS ONLY	$ 0.00	$ 2.56	$ 2.56
072-2970-001-0000	SAFETY LIGHTS ONLY	$ 0.00	$ 2.56	$ 2.56
072-2970-002-0000	SAFETY LIGHTS ONLY	$ 0.00	$ 2.56	$ 2.56
072-2970-003-0000	SAFETY LIGHTS ONLY	$ 0.00	$ 2.56	$ 2.56
072-2970-004-0000	SAFETY LIGHTS ONLY	$ 0.00	$ 2.56	$ 2.56
072-2970-005-0000	SAFETY LIGHTS ONLY	$ 0.00	$ 2.56	$ 2.56
072-2970-006-0000	SAFETY LIGHTS ONLY	$ 0.00	$ 2.56	$ 2.56
072-2970-007-0000	SAFETY LIGHTS ONLY	$ 0.00	$ 2.56	$ 2.56
072-2970-008-0000	SAFETY LIGHTS ONLY	$ 0.00	$ 2.56	$ 2.56
072-2970-009-0000	SAFETY LIGHTS ONLY	$ 0.00	$ 2.56	$ 2.56
072-2970-010-0000	SAFETY LIGHTS ONLY	$ 0.00	$ 2.56	$ 2.56
072-2970-011-0000	SAFETY LIGHTS ONLY	$ 0.00	$ 2.56	$ 2.56
072-2970-012-0000	SAFETY LIGHTS ONLY	$ 0.00	$ 2.56	$ 2.56
072-2970-013-0000	SAFETY LIGHTS ONLY	$ 0.00	$ 2.56	$ 2.56
072-2970-014-0000	SAFETY LIGHTS ONLY	$ 0.00	$ 2.56	$ 2.56
072-2970-015-0000	SAFETY LIGHTS ONLY	$ 0.00	$ 2.56	$ 2.56
072-2970-016-0000	SAFETY LIGHTS ONLY	$ 0.00	$ 2.56	$ 2.56
072-2970-017-0000	SAFETY LIGHTS ONLY	$ 0.00	$ 2.56	$ 2.56
072-2970-024-0000	SAFETY LIGHTS ONLY	$ 0.00	$ 2.56	$ 2.56
072-2970-025-0000	SAFETY LIGHTS ONLY	$ 0.00	$ 2.56	$ 2.56
072-2970-026-0000	SAFETY LIGHTS ONLY	$ 0.00	$ 2.56	$ 2.56
072-2970-027-0000	SAFETY LIGHTS ONLY	$ 0.00	$ 2.56	$ 2.56
072-2970-028-0000	SAFETY LIGHTS ONLY	$ 0.00	$ 2.56	$ 2.56
072-2970-029-0000	SAFETY LIGHTS ONLY	$ 0.00	$ 2.56	$ 2.56
072-2970-030-0000	SAFETY LIGHTS ONLY	$ 0.00	$ 2.56	$ 2.56
072-2970-031-0000	SAFETY LIGHTS ONLY	$ 0.00	$ 2.56	$ 2.56
072-2970-032-0000	SAFETY LIGHTS ONLY	$ 0.00	$ 2.56	$ 2.56
072-2970-033-0000	SAFETY LIGHTS ONLY	$ 0.00	$ 2.56	$ 2.56
072-2970-034-0000	SAFETY LIGHTS ONLY	$ 0.00	$ 2.56	$ 2.56
072-2970-035-0000	SAFETY LIGHTS ONLY	$ 0.00	$ 2.56	$ 2.56
072-2970-036-0000	SAFETY LIGHTS ONLY	$ 0.00	$ 2.56	$ 2.56
072-2970-037-0000	SAFETY LIGHTS ONLY	$ 0.00	$ 2.56	$ 2.56
072-2970-038-0000	SAFETY LIGHTS ONLY	$ 0.00	$ 2.56	$ 2.56
072-2970-039-0000	SAFETY LIGHTS ONLY	$ 0.00	$ 2.56	$ 2.56
072-2970-040-0000	SAFETY LIGHTS ONLY	$ 0.00	$ 2.56	$ 2.56
072-2970-053-0000	SAFETY LIGHTS ONLY	$ 0.00	$ 2.56	$ 2.56
072-2970-054-0000	SAFETY LIGHTS ONLY	$ 0.00	$ 2.56	$ 2.56
072-2970-055-0000	SAFETY LIGHTS ONLY	$ 0.00	$ 2.56	$ 2.56
072-2970-056-0000	SAFETY LIGHTS ONLY	$ 0.00	$ 2.56	$ 2.56
072-2970-057-0000	SAFETY LIGHTS ONLY	$ 0.00	$ 2.56	$ 2.56
072-2970-058-0000	SAFETY LIGHTS ONLY	$ 0.00	$ 2.56	$ 2.56

City of Rancho Cordova
Lighting District No. 2012-1
Fiscal Year 2021-22 Assessment Roll

APN	District Classification	Street Light Charge	Safety Light Charge	Total Assessment
072-2970-059-0000	SAFETY LIGHTS ONLY	$ 0.00	$ 2.56	$ 2.56
072-2970-060-0000	SAFETY LIGHTS ONLY	$ 0.00	$ 2.56	$ 2.56
072-2970-061-0000	SAFETY LIGHTS ONLY	$ 0.00	$ 2.56	$ 2.56
072-2970-062-0000	SAFETY LIGHTS ONLY	$ 0.00	$ 2.56	$ 2.56
072-2970-063-0000	SAFETY LIGHTS ONLY	$ 0.00	$ 2.56	$ 2.56
072-2970-064-0000	SAFETY LIGHTS ONLY	$ 0.00	$ 2.56	$ 2.56
072-2970-065-0000	SAFETY LIGHTS ONLY	$ 0.00	$ 2.56	$ 2.56
072-2970-066-0000	SAFETY LIGHTS ONLY	$ 0.00	$ 2.56	$ 2.56
072-2970-067-0000	SAFETY LIGHTS ONLY	$ 0.00	$ 2.56	$ 2.56
072-2970-068-0000	SAFETY LIGHTS ONLY	$ 0.00	$ 2.56	$ 2.56
072-2970-069-0000	SAFETY LIGHTS ONLY	$ 0.00	$ 2.56	$ 2.56
072-2970-070-0000	SAFETY LIGHTS ONLY	$ 0.00	$ 2.56	$ 2.56
072-2970-071-0000	SAFETY LIGHTS ONLY	$ 0.00	$ 2.56	$ 2.56
072-2970-072-0000	SAFETY LIGHTS ONLY	$ 0.00	$ 2.56	$ 2.56
072-2970-073-0000	SAFETY LIGHTS ONLY	$ 0.00	$ 2.56	$ 2.56
072-2970-074-0000	SAFETY LIGHTS ONLY	$ 0.00	$ 2.56	$ 2.56
072-2970-075-0000	SAFETY LIGHTS ONLY	$ 0.00	$ 2.56	$ 2.56
072-2970-076-0000	SAFETY LIGHTS ONLY	$ 0.00	$ 2.56	$ 2.56
072-2970-077-0000	SAFETY LIGHTS ONLY	$ 0.00	$ 2.56	$ 2.56
072-2970-078-0000	SAFETY LIGHTS ONLY	$ 0.00	$ 2.56	$ 2.56
072-2970-079-0000	SAFETY LIGHTS ONLY	$ 0.00	$ 2.56	$ 2.56
072-2970-080-0000	SAFETY LIGHTS ONLY	$ 0.00	$ 2.56	$ 2.56
072-2970-081-0000	SAFETY LIGHTS ONLY	$ 0.00	$ 2.56	$ 2.56
072-2970-082-0000	SAFETY LIGHTS ONLY	$ 0.00	$ 2.56	$ 2.56
072-2970-083-0000	SAFETY LIGHTS ONLY	$ 0.00	$ 2.56	$ 2.56
072-2970-084-0000	SAFETY LIGHTS ONLY	$ 0.00	$ 2.56	$ 2.56
072-2970-085-0000	SAFETY LIGHTS ONLY	$ 0.00	$ 2.56	$ 2.56
072-2970-086-0000	SAFETY LIGHTS ONLY	$ 0.00	$ 2.56	$ 2.56
072-2970-087-0000	SAFETY LIGHTS ONLY	$ 0.00	$ 2.56	$ 2.56
072-2970-088-0000	SAFETY LIGHTS ONLY	$ 0.00	$ 2.56	$ 2.56
072-2970-089-0000	SAFETY LIGHTS ONLY	$ 0.00	$ 2.56	$ 2.56
072-2970-090-0000	SAFETY LIGHTS ONLY	$ 0.00	$ 2.56	$ 2.56
072-2970-091-0000	SAFETY LIGHTS ONLY	$ 0.00	$ 2.56	$ 2.56
072-2970-092-0000	SAFETY LIGHTS ONLY	$ 0.00	$ 2.56	$ 2.56
072-2970-093-0000	SAFETY LIGHTS ONLY	$ 0.00	$ 2.56	$ 2.56
072-2970-094-0000	SAFETY LIGHTS ONLY	$ 0.00	$ 2.56	$ 2.56
072-2970-095-0000	SAFETY LIGHTS ONLY	$ 0.00	$ 2.56	$ 2.56
072-2970-096-0000	SAFETY LIGHTS ONLY	$ 0.00	$ 2.56	$ 2.56
072-2970-097-0000	SAFETY LIGHTS ONLY	$ 0.00	$ 2.56	$ 2.56
072-2970-098-0000	SAFETY LIGHTS ONLY	$ 0.00	$ 2.56	$ 2.56
072-2970-099-0000	SAFETY LIGHTS ONLY	$ 0.00	$ 2.56	$ 2.56
072-2970-100-0000	SAFETY LIGHTS ONLY	$ 0.00	$ 2.56	$ 2.56
072-2970-101-0000	SAFETY LIGHTS ONLY	$ 0.00	$ 2.56	$ 2.56
072-2970-102-0000	SAFETY LIGHTS ONLY	$ 0.00	$ 2.56	$ 2.56

City of Rancho Cordova
Lighting District No. 2012-1
Fiscal Year 2021-22 Assessment Roll

APN	District Classification	Street Light Charge	Safety Light Charge	Total Assessment
072-2970-103-0000	SAFETY LIGHTS ONLY	$ 0.00	$ 2.56	$ 2.56
072-2970-104-0000	SAFETY LIGHTS ONLY	$ 0.00	$ 2.56	$ 2.56
072-2970-105-0000	SAFETY LIGHTS ONLY	$ 0.00	$ 2.56	$ 2.56
072-2970-106-0000	SAFETY LIGHTS ONLY	$ 0.00	$ 2.56	$ 2.56
072-2970-107-0000	SAFETY LIGHTS ONLY	$ 0.00	$ 2.56	$ 2.56
072-2970-108-0000	SAFETY LIGHTS ONLY	$ 0.00	$ 2.56	$ 2.56
072-2970-109-0000	SAFETY LIGHTS ONLY	$ 0.00	$ 2.56	$ 2.56
072-2970-110-0000	SAFETY LIGHTS ONLY	$ 0.00	$ 2.56	$ 2.56
072-2970-111-0000	SAFETY LIGHTS ONLY	$ 0.00	$ 2.56	$ 2.56
072-2970-112-0000	SAFETY LIGHTS ONLY	$ 0.00	$ 2.56	$ 2.56
072-2970-113-0000	SAFETY LIGHTS ONLY	$ 0.00	$ 2.56	$ 2.56
072-2970-114-0000	SAFETY LIGHTS ONLY	$ 0.00	$ 2.56	$ 2.56
072-2970-115-0000	SAFETY LIGHTS ONLY	$ 0.00	$ 2.56	$ 2.56
072-2970-146-0000	SAFETY LIGHTS ONLY	$ 0.00	$ 2.56	$ 2.56
072-2970-147-0000	SAFETY LIGHTS ONLY	$ 0.00	$ 2.56	$ 2.56
072-2970-148-0000	SAFETY LIGHTS ONLY	$ 0.00	$ 2.56	$ 2.56
072-2970-149-0000	SAFETY LIGHTS ONLY	$ 0.00	$ 2.56	$ 2.56
072-2970-150-0000	SAFETY LIGHTS ONLY	$ 0.00	$ 2.56	$ 2.56
072-2970-151-0000	SAFETY LIGHTS ONLY	$ 0.00	$ 2.56	$ 2.56
072-2970-152-0000	SAFETY LIGHTS ONLY	$ 0.00	$ 2.56	$ 2.56
072-2970-153-0000	SAFETY LIGHTS ONLY	$ 0.00	$ 2.56	$ 2.56
072-2970-154-0000	SAFETY LIGHTS ONLY	$ 0.00	$ 2.56	$ 2.56
072-2970-155-0000	SAFETY LIGHTS ONLY	$ 0.00	$ 2.56	$ 2.56
072-2970-156-0000	SAFETY LIGHTS ONLY	$ 0.00	$ 2.56	$ 2.56
072-2970-157-0000	SAFETY LIGHTS ONLY	$ 0.00	$ 2.56	$ 2.56
072-2970-158-0000	SAFETY LIGHTS ONLY	$ 0.00	$ 2.56	$ 2.56
072-2970-159-0000	SAFETY LIGHTS ONLY	$ 0.00	$ 2.56	$ 2.56
072-2970-160-0000	SAFETY LIGHTS ONLY	$ 0.00	$ 2.56	$ 2.56
072-2970-161-0000	SAFETY LIGHTS ONLY	$ 0.00	$ 2.56	$ 2.56
072-2970-162-0000	SAFETY LIGHTS ONLY	$ 0.00	$ 2.56	$ 2.56
072-2970-163-0000	SAFETY LIGHTS ONLY	$ 0.00	$ 2.56	$ 2.56
072-2970-164-0000	SAFETY LIGHTS ONLY	$ 0.00	$ 2.56	$ 2.56
072-2970-165-0000	SAFETY LIGHTS ONLY	$ 0.00	$ 2.56	$ 2.56
072-2970-166-0000	SAFETY LIGHTS ONLY	$ 0.00	$ 2.56	$ 2.56
072-2970-201-0000	SAFETY LIGHTS ONLY	$ 0.00	$ 2.56	$ 2.56
072-2970-202-0000	SAFETY LIGHTS ONLY	$ 0.00	$ 2.56	$ 2.56
072-2970-203-0000	SAFETY LIGHTS ONLY	$ 0.00	$ 2.56	$ 2.56
072-2970-204-0000	SAFETY LIGHTS ONLY	$ 0.00	$ 2.56	$ 2.56
072-2970-205-0000	SAFETY LIGHTS ONLY	$ 0.00	$ 2.56	$ 2.56
072-2970-206-0000	SAFETY LIGHTS ONLY	$ 0.00	$ 2.56	$ 2.56
072-2970-207-0000	SAFETY LIGHTS ONLY	$ 0.00	$ 2.56	$ 2.56
072-2970-208-0000	SAFETY LIGHTS ONLY	$ 0.00	$ 2.56	$ 2.56
072-2970-209-0000	SAFETY LIGHTS ONLY	$ 0.00	$ 2.56	$ 2.56
072-2970-210-0000	SAFETY LIGHTS ONLY	$ 0.00	$ 2.56	$ 2.56

City of Rancho Cordova
Lighting District No. 2012-1
Fiscal Year 2021-22 Assessment Roll

APN	District Classification	Street Light Charge	Safety Light Charge	Total Assessment
072-2970-211-0000	SAFETY LIGHTS ONLY	$ 0.00	$ 2.56	$ 2.56
072-2970-212-0000	SAFETY LIGHTS ONLY	$ 0.00	$ 2.56	$ 2.56
072-2970-213-0000	SAFETY LIGHTS ONLY	$ 0.00	$ 2.56	$ 2.56
072-2970-214-0000	SAFETY LIGHTS ONLY	$ 0.00	$ 2.56	$ 2.56
072-2970-215-0000	SAFETY LIGHTS ONLY	$ 0.00	$ 2.56	$ 2.56
072-2970-216-0000	SAFETY LIGHTS ONLY	$ 0.00	$ 2.56	$ 2.56
072-2970-217-0000	SAFETY LIGHTS ONLY	$ 0.00	$ 2.56	$ 2.56
072-2970-218-0000	SAFETY LIGHTS ONLY	$ 0.00	$ 2.56	$ 2.56
072-2970-219-0000	SAFETY LIGHTS ONLY	$ 0.00	$ 2.56	$ 2.56
072-2970-220-0000	SAFETY LIGHTS ONLY	$ 0.00	$ 2.56	$ 2.56
072-2970-221-0000	SAFETY LIGHTS ONLY	$ 0.00	$ 2.56	$ 2.56
072-2970-222-0000	SAFETY LIGHTS ONLY	$ 0.00	$ 2.56	$ 2.56
072-2970-223-0000	SAFETY LIGHTS ONLY	$ 0.00	$ 2.56	$ 2.56
072-2970-224-0000	SAFETY LIGHTS ONLY	$ 0.00	$ 2.56	$ 2.56
072-2970-225-0000	SAFETY LIGHTS ONLY	$ 0.00	$ 2.56	$ 2.56
072-2970-226-0000	SAFETY LIGHTS ONLY	$ 0.00	$ 2.56	$ 2.56
072-2970-227-0000	SAFETY LIGHTS ONLY	$ 0.00	$ 2.56	$ 2.56
072-2970-228-0000	SAFETY LIGHTS ONLY	$ 0.00	$ 2.56	$ 2.56
072-2970-229-0000	SAFETY LIGHTS ONLY	$ 0.00	$ 2.56	$ 2.56
072-2970-230-0000	SAFETY LIGHTS ONLY	$ 0.00	$ 2.56	$ 2.56
072-2970-231-0000	SAFETY LIGHTS ONLY	$ 0.00	$ 2.56	$ 2.56
072-2970-232-0000	SAFETY LIGHTS ONLY	$ 0.00	$ 2.56	$ 2.56
072-2970-233-0000	SAFETY LIGHTS ONLY	$ 0.00	$ 2.56	$ 2.56
072-2970-234-0000	SAFETY LIGHTS ONLY	$ 0.00	$ 2.56	$ 2.56
072-2970-235-0000	SAFETY LIGHTS ONLY	$ 0.00	$ 2.56	$ 2.56
072-2970-236-0000	SAFETY LIGHTS ONLY	$ 0.00	$ 2.56	$ 2.56
072-2970-237-0000	SAFETY LIGHTS ONLY	$ 0.00	$ 2.56	$ 2.56
072-2970-238-0000	SAFETY LIGHTS ONLY	$ 0.00	$ 2.56	$ 2.56
072-2970-239-0000	SAFETY LIGHTS ONLY	$ 0.00	$ 2.56	$ 2.56
072-2970-240-0000	SAFETY LIGHTS ONLY	$ 0.00	$ 2.56	$ 2.56
072-2970-241-0000	SAFETY LIGHTS ONLY	$ 0.00	$ 2.56	$ 2.56
072-2970-242-0000	SAFETY LIGHTS ONLY	$ 0.00	$ 2.56	$ 2.56
072-2970-243-0000	SAFETY LIGHTS ONLY	$ 0.00	$ 2.56	$ 2.56
072-2970-244-0000	SAFETY LIGHTS ONLY	$ 0.00	$ 2.56	$ 2.56
072-2970-245-0000	SAFETY LIGHTS ONLY	$ 0.00	$ 2.56	$ 2.56
072-2970-246-0000	SAFETY LIGHTS ONLY	$ 0.00	$ 2.56	$ 2.56
072-2970-247-0000	SAFETY LIGHTS ONLY	$ 0.00	$ 2.56	$ 2.56
072-2970-248-0000	SAFETY LIGHTS ONLY	$ 0.00	$ 2.56	$ 2.56
072-2980-001-0000	SAFETY LIGHTS ONLY	$ 0.00	$ 2.56	$ 2.56
072-2980-002-0000	SAFETY LIGHTS ONLY	$ 0.00	$ 2.56	$ 2.56
072-2980-003-0000	SAFETY LIGHTS ONLY	$ 0.00	$ 2.56	$ 2.56
072-2980-004-0000	SAFETY LIGHTS ONLY	$ 0.00	$ 2.56	$ 2.56
072-2980-005-0000	SAFETY LIGHTS ONLY	$ 0.00	$ 2.56	$ 2.56
072-2980-006-0000	SAFETY LIGHTS ONLY	$ 0.00	$ 2.56	$ 2.56

City of Rancho Cordova
Lighting District No. 2012-1
Fiscal Year 2021-22 Assessment Roll

APN	District Classification	Street Light Charge	Safety Light Charge	Total Assessment
072-2980-007-0000	SAFETY LIGHTS ONLY	$ 0.00	$ 2.56	$ 2.56
072-2980-008-0000	SAFETY LIGHTS ONLY	$ 0.00	$ 2.56	$ 2.56
072-2980-009-0000	SAFETY LIGHTS ONLY	$ 0.00	$ 2.56	$ 2.56
072-2980-010-0000	SAFETY LIGHTS ONLY	$ 0.00	$ 2.56	$ 2.56
072-2980-011-0000	SAFETY LIGHTS ONLY	$ 0.00	$ 2.56	$ 2.56
072-2980-012-0000	SAFETY LIGHTS ONLY	$ 0.00	$ 2.56	$ 2.56
072-2980-013-0000	SAFETY LIGHTS ONLY	$ 0.00	$ 2.56	$ 2.56
072-2980-017-0000	SAFETY LIGHTS ONLY	$ 0.00	$ 2.56	$ 2.56
072-2980-018-0000	SAFETY LIGHTS ONLY	$ 0.00	$ 2.56	$ 2.56
072-2980-019-0000	SAFETY LIGHTS ONLY	$ 0.00	$ 2.56	$ 2.56
072-2980-020-0000	SAFETY LIGHTS ONLY	$ 0.00	$ 2.56	$ 2.56
072-2980-021-0000	SAFETY LIGHTS ONLY	$ 0.00	$ 2.56	$ 2.56
072-2980-022-0000	SAFETY LIGHTS ONLY	$ 0.00	$ 2.56	$ 2.56
072-2980-023-0000	SAFETY LIGHTS ONLY	$ 0.00	$ 2.56	$ 2.56
072-2980-024-0000	SAFETY LIGHTS ONLY	$ 0.00	$ 2.56	$ 2.56
072-2980-025-0000	SAFETY LIGHTS ONLY	$ 0.00	$ 2.56	$ 2.56
072-2980-026-0000	SAFETY LIGHTS ONLY	$ 0.00	$ 2.56	$ 2.56
072-2980-027-0000	SAFETY LIGHTS ONLY	$ 0.00	$ 2.56	$ 2.56
072-2980-028-0000	SAFETY LIGHTS ONLY	$ 0.00	$ 2.56	$ 2.56
072-2980-029-0000	SAFETY LIGHTS ONLY	$ 0.00	$ 2.56	$ 2.56
072-2980-030-0000	SAFETY LIGHTS ONLY	$ 0.00	$ 2.56	$ 2.56
072-2980-031-0000	SAFETY LIGHTS ONLY	$ 0.00	$ 2.56	$ 2.56
072-2980-032-0000	SAFETY LIGHTS ONLY	$ 0.00	$ 2.56	$ 2.56
072-2980-033-0000	SAFETY LIGHTS ONLY	$ 0.00	$ 2.56	$ 2.56
072-2980-034-0000	SAFETY LIGHTS ONLY	$ 0.00	$ 2.56	$ 2.56
072-2980-035-0000	SAFETY LIGHTS ONLY	$ 0.00	$ 2.56	$ 2.56
072-2980-036-0000	SAFETY LIGHTS ONLY	$ 0.00	$ 2.56	$ 2.56
072-2980-037-0000	SAFETY LIGHTS ONLY	$ 0.00	$ 2.56	$ 2.56
072-2980-038-0000	SAFETY LIGHTS ONLY	$ 0.00	$ 2.56	$ 2.56
072-2980-039-0000	SAFETY LIGHTS ONLY	$ 0.00	$ 2.56	$ 2.56
072-2980-040-0000	SAFETY LIGHTS ONLY	$ 0.00	$ 2.56	$ 2.56
072-2980-041-0000	SAFETY LIGHTS ONLY	$ 0.00	$ 2.56	$ 2.56
072-2980-042-0000	SAFETY LIGHTS ONLY	$ 0.00	$ 2.56	$ 2.56
072-2980-043-0000	SAFETY LIGHTS ONLY	$ 0.00	$ 2.56	$ 2.56
072-2980-044-0000	SAFETY LIGHTS ONLY	$ 0.00	$ 2.56	$ 2.56
072-2980-045-0000	SAFETY LIGHTS ONLY	$ 0.00	$ 2.56	$ 2.56
072-2980-046-0000	SAFETY LIGHTS ONLY	$ 0.00	$ 2.56	$ 2.56
072-2980-047-0000	SAFETY LIGHTS ONLY	$ 0.00	$ 2.56	$ 2.56
072-2980-048-0000	SAFETY LIGHTS ONLY	$ 0.00	$ 2.56	$ 2.56
072-2980-049-0000	SAFETY LIGHTS ONLY	$ 0.00	$ 2.56	$ 2.56
072-2980-050-0000	SAFETY LIGHTS ONLY	$ 0.00	$ 2.56	$ 2.56
072-2980-051-0000	SAFETY LIGHTS ONLY	$ 0.00	$ 2.56	$ 2.56
072-2980-052-0000	SAFETY LIGHTS ONLY	$ 0.00	$ 2.56	$ 2.56
072-2980-053-0000	SAFETY LIGHTS ONLY	$ 0.00	$ 2.56	$ 2.56

City of Rancho Cordova
Lighting District No. 2012-1
Fiscal Year 2021-22 Assessment Roll

APN	District Classification	Street Light Charge	Safety Light Charge	Total Assessment
072-2980-054-0000	SAFETY LIGHTS ONLY	$ 0.00	$ 2.56	$ 2.56
072-2980-055-0000	SAFETY LIGHTS ONLY	$ 0.00	$ 2.56	$ 2.56
072-2980-056-0000	SAFETY LIGHTS ONLY	$ 0.00	$ 2.56	$ 2.56
072-2980-057-0000	SAFETY LIGHTS ONLY	$ 0.00	$ 2.56	$ 2.56
072-2980-058-0000	SAFETY LIGHTS ONLY	$ 0.00	$ 2.56	$ 2.56
072-2980-059-0000	SAFETY LIGHTS ONLY	$ 0.00	$ 2.56	$ 2.56
072-2980-060-0000	SAFETY LIGHTS ONLY	$ 0.00	$ 2.56	$ 2.56
072-2980-061-0000	SAFETY LIGHTS ONLY	$ 0.00	$ 2.56	$ 2.56
072-2980-062-0000	SAFETY LIGHTS ONLY	$ 0.00	$ 2.56	$ 2.56
072-2980-063-0000	SAFETY LIGHTS ONLY	$ 0.00	$ 2.56	$ 2.56
072-2980-064-0000	SAFETY LIGHTS ONLY	$ 0.00	$ 2.56	$ 2.56
072-2980-065-0000	SAFETY LIGHTS ONLY	$ 0.00	$ 2.56	$ 2.56
072-2980-066-0000	SAFETY LIGHTS ONLY	$ 0.00	$ 2.56	$ 2.56
072-2980-067-0000	SAFETY LIGHTS ONLY	$ 0.00	$ 2.56	$ 2.56
072-2980-068-0000	SAFETY LIGHTS ONLY	$ 0.00	$ 2.56	$ 2.56
072-2980-069-0000	SAFETY LIGHTS ONLY	$ 0.00	$ 2.56	$ 2.56
072-2980-070-0000	SAFETY LIGHTS ONLY	$ 0.00	$ 2.56	$ 2.56
072-2980-071-0000	SAFETY LIGHTS ONLY	$ 0.00	$ 2.56	$ 2.56
072-2980-072-0000	SAFETY LIGHTS ONLY	$ 0.00	$ 2.56	$ 2.56
072-2980-073-0000	SAFETY LIGHTS ONLY	$ 0.00	$ 2.56	$ 2.56
072-2980-074-0000	SAFETY LIGHTS ONLY	$ 0.00	$ 2.56	$ 2.56
072-2980-075-0000	SAFETY LIGHTS ONLY	$ 0.00	$ 2.56	$ 2.56
072-2980-076-0000	SAFETY LIGHTS ONLY	$ 0.00	$ 2.56	$ 2.56
072-2980-077-0000	SAFETY LIGHTS ONLY	$ 0.00	$ 2.56	$ 2.56
072-2980-078-0000	SAFETY LIGHTS ONLY	$ 0.00	$ 2.56	$ 2.56
072-2980-079-0000	SAFETY LIGHTS ONLY	$ 0.00	$ 2.56	$ 2.56
072-2980-080-0000	SAFETY LIGHTS ONLY	$ 0.00	$ 2.56	$ 2.56
072-2980-081-0000	SAFETY LIGHTS ONLY	$ 0.00	$ 2.56	$ 2.56
072-2980-082-0000	SAFETY LIGHTS ONLY	$ 0.00	$ 2.56	$ 2.56
072-2980-083-0000	SAFETY LIGHTS ONLY	$ 0.00	$ 2.56	$ 2.56
072-2980-084-0000	SAFETY LIGHTS ONLY	$ 0.00	$ 2.56	$ 2.56
072-2980-085-0000	SAFETY LIGHTS ONLY	$ 0.00	$ 2.56	$ 2.56
072-2980-086-0000	SAFETY LIGHTS ONLY	$ 0.00	$ 2.56	$ 2.56
072-2980-087-0000	SAFETY LIGHTS ONLY	$ 0.00	$ 2.56	$ 2.56
072-2980-088-0000	SAFETY LIGHTS ONLY	$ 0.00	$ 2.56	$ 2.56
072-2980-089-0000	SAFETY LIGHTS ONLY	$ 0.00	$ 2.56	$ 2.56
072-2980-092-0000	SAFETY LIGHTS ONLY	$ 0.00	$ 2.56	$ 2.56
072-2980-093-0000	SAFETY LIGHTS ONLY	$ 0.00	$ 2.56	$ 2.56
072-2980-094-0000	SAFETY LIGHTS ONLY	$ 0.00	$ 2.56	$ 2.56
072-2990-001-0000	SAFETY LIGHTS ONLY	$ 0.00	$ 2.56	$ 2.56
072-2990-002-0000	SAFETY LIGHTS ONLY	$ 0.00	$ 2.56	$ 2.56
072-2990-003-0000	SAFETY LIGHTS ONLY	$ 0.00	$ 2.56	$ 2.56
072-2990-004-0000	SAFETY LIGHTS ONLY	$ 0.00	$ 2.56	$ 2.56
072-2990-005-0000	SAFETY LIGHTS ONLY	$ 0.00	$ 2.56	$ 2.56

City of Rancho Cordova
Lighting District No. 2012-1
Fiscal Year 2021-22 Assessment Roll

APN	District Classification	Street Light Charge	Safety Light Charge	Total Assessment
072-2990-006-0000	SAFETY LIGHTS ONLY	$ 0.00	$ 2.56	$ 2.56
072-2990-007-0000	SAFETY LIGHTS ONLY	$ 0.00	$ 2.56	$ 2.56
072-2990-008-0000	SAFETY LIGHTS ONLY	$ 0.00	$ 2.56	$ 2.56
072-2990-009-0000	SAFETY LIGHTS ONLY	$ 0.00	$ 2.56	$ 2.56
072-2990-010-0000	SAFETY LIGHTS ONLY	$ 0.00	$ 2.56	$ 2.56
072-2990-011-0000	SAFETY LIGHTS ONLY	$ 0.00	$ 2.56	$ 2.56
072-2990-012-0000	SAFETY LIGHTS ONLY	$ 0.00	$ 2.56	$ 2.56
072-2990-013-0000	SAFETY LIGHTS ONLY	$ 0.00	$ 2.56	$ 2.56
072-2990-014-0000	SAFETY LIGHTS ONLY	$ 0.00	$ 2.56	$ 2.56
072-2990-015-0000	SAFETY LIGHTS ONLY	$ 0.00	$ 2.56	$ 2.56
072-2990-016-0000	SAFETY LIGHTS ONLY	$ 0.00	$ 2.56	$ 2.56
072-2990-024-0000	SAFETY LIGHTS ONLY	$ 0.00	$ 2.56	$ 2.56
072-2990-025-0000	SAFETY LIGHTS ONLY	$ 0.00	$ 2.56	$ 2.56
072-2990-026-0000	SAFETY LIGHTS ONLY	$ 0.00	$ 2.56	$ 2.56
072-2990-027-0000	SAFETY LIGHTS ONLY	$ 0.00	$ 2.56	$ 2.56
072-2990-028-0000	SAFETY LIGHTS ONLY	$ 0.00	$ 2.56	$ 2.56
072-2990-029-0000	SAFETY LIGHTS ONLY	$ 0.00	$ 2.56	$ 2.56
072-2990-030-0000	SAFETY LIGHTS ONLY	$ 0.00	$ 2.56	$ 2.56
072-2990-031-0000	SAFETY LIGHTS ONLY	$ 0.00	$ 2.56	$ 2.56
072-2990-032-0000	SAFETY LIGHTS ONLY	$ 0.00	$ 2.56	$ 2.56
072-2990-033-0000	SAFETY LIGHTS ONLY	$ 0.00	$ 2.56	$ 2.56
072-2990-042-0000	SAFETY LIGHTS ONLY	$ 0.00	$ 2.56	$ 2.56
072-2990-043-0000	SAFETY LIGHTS ONLY	$ 0.00	$ 2.56	$ 2.56
072-2990-044-0000	SAFETY LIGHTS ONLY	$ 0.00	$ 2.56	$ 2.56
072-2990-045-0000	SAFETY LIGHTS ONLY	$ 0.00	$ 2.56	$ 2.56
072-2990-046-0000	SAFETY LIGHTS ONLY	$ 0.00	$ 2.56	$ 2.56
072-2990-047-0000	SAFETY LIGHTS ONLY	$ 0.00	$ 2.56	$ 2.56
072-2990-050-0000	SAFETY LIGHTS ONLY	$ 0.00	$ 2.56	$ 2.56
072-2990-051-0000	SAFETY LIGHTS ONLY	$ 0.00	$ 2.56	$ 2.56
072-2990-096-0000	SAFETY LIGHTS ONLY	$ 0.00	$ 2.56	$ 2.56
072-2990-097-0000	SAFETY LIGHTS ONLY	$ 0.00	$ 2.56	$ 2.56
072-2990-098-0000	SAFETY LIGHTS ONLY	$ 0.00	$ 2.56	$ 2.56
072-2990-099-0000	SAFETY LIGHTS ONLY	$ 0.00	$ 2.56	$ 2.56
072-2990-106-0000	SAFETY LIGHTS ONLY	$ 0.00	$ 2.56	$ 2.56
072-2990-107-0000	SAFETY LIGHTS ONLY	$ 0.00	$ 2.56	$ 2.56
072-2990-108-0000	SAFETY LIGHTS ONLY	$ 0.00	$ 2.56	$ 2.56
072-2990-109-0000	SAFETY LIGHTS ONLY	$ 0.00	$ 2.56	$ 2.56
072-2990-110-0000	SAFETY LIGHTS ONLY	$ 0.00	$ 2.56	$ 2.56
072-2990-111-0000	SAFETY LIGHTS ONLY	$ 0.00	$ 2.56	$ 2.56
072-2990-176-0000	SAFETY LIGHTS ONLY	$ 0.00	$ 2.56	$ 2.56
072-2990-177-0000	SAFETY LIGHTS ONLY	$ 0.00	$ 2.56	$ 2.56
072-2990-178-0000	SAFETY LIGHTS ONLY	$ 0.00	$ 2.56	$ 2.56
072-2990-179-0000	SAFETY LIGHTS ONLY	$ 0.00	$ 2.56	$ 2.56
072-2990-202-0000	SAFETY LIGHTS ONLY	$ 0.00	$ 2.56	$ 2.56

City of Rancho Cordova
Lighting District No. 2012-1
Fiscal Year 2021-22 Assessment Roll

APN	District Classification	Street Light Charge	Safety Light Charge	Total Assessment
072-2990-203-0000	SAFETY LIGHTS ONLY	$ 0.00	$ 2.56	$ 2.56
072-2990-204-0000	SAFETY LIGHTS ONLY	$ 0.00	$ 2.56	$ 2.56
072-2990-205-0000	SAFETY LIGHTS ONLY	$ 0.00	$ 2.56	$ 2.56
072-2990-206-0000	SAFETY LIGHTS ONLY	$ 0.00	$ 2.56	$ 2.56
072-2990-207-0000	SAFETY LIGHTS ONLY	$ 0.00	$ 2.56	$ 2.56
072-2990-209-0000	SAFETY LIGHTS ONLY	$ 0.00	$ 2.56	$ 2.56
072-2990-210-0000	SAFETY LIGHTS ONLY	$ 0.00	$ 2.56	$ 2.56
072-2990-211-0000	SAFETY LIGHTS ONLY	$ 0.00	$ 2.56	$ 2.56
072-2990-212-0000	SAFETY LIGHTS ONLY	$ 0.00	$ 2.56	$ 2.56
072-2990-213-0000	SAFETY LIGHTS ONLY	$ 0.00	$ 2.56	$ 2.56
072-2990-214-0000	SAFETY LIGHTS ONLY	$ 0.00	$ 2.56	$ 2.56
072-2990-215-0000	SAFETY LIGHTS ONLY	$ 0.00	$ 2.56	$ 2.56
072-2990-216-0000	SAFETY LIGHTS ONLY	$ 0.00	$ 2.56	$ 2.56
072-2990-217-0000	SAFETY LIGHTS ONLY	$ 0.00	$ 2.56	$ 2.56
072-2990-220-0000	SAFETY LIGHTS ONLY	$ 0.00	$ 2.56	$ 2.56
072-2990-221-0000	SAFETY LIGHTS ONLY	$ 0.00	$ 2.56	$ 2.56
072-2990-222-0000	SAFETY LIGHTS ONLY	$ 0.00	$ 2.56	$ 2.56
072-2990-223-0000	SAFETY LIGHTS ONLY	$ 0.00	$ 2.56	$ 2.56
072-2990-224-0000	SAFETY LIGHTS ONLY	$ 0.00	$ 2.56	$ 2.56
072-2990-225-0000	SAFETY LIGHTS ONLY	$ 0.00	$ 2.56	$ 2.56
072-2990-226-0000	SAFETY LIGHTS ONLY	$ 0.00	$ 2.56	$ 2.56
072-2990-227-0000	SAFETY LIGHTS ONLY	$ 0.00	$ 2.56	$ 2.56
072-2990-228-0000	SAFETY LIGHTS ONLY	$ 0.00	$ 2.56	$ 2.56
072-2990-229-0000	SAFETY LIGHTS ONLY	$ 0.00	$ 2.56	$ 2.56
072-2990-230-0000	SAFETY LIGHTS ONLY	$ 0.00	$ 2.56	$ 2.56
072-2990-231-0000	SAFETY LIGHTS ONLY	$ 0.00	$ 2.56	$ 2.56
072-2990-232-0000	SAFETY LIGHTS ONLY	$ 0.00	$ 2.56	$ 2.56
072-2990-233-0000	SAFETY LIGHTS ONLY	$ 0.00	$ 2.56	$ 2.56
072-2990-234-0000	SAFETY LIGHTS ONLY	$ 0.00	$ 2.56	$ 2.56
072-2990-235-0000	SAFETY LIGHTS ONLY	$ 0.00	$ 2.56	$ 2.56
072-2990-236-0000	SAFETY LIGHTS ONLY	$ 0.00	$ 2.56	$ 2.56
072-2990-237-0000	SAFETY LIGHTS ONLY	$ 0.00	$ 2.56	$ 2.56
072-2990-238-0000	SAFETY LIGHTS ONLY	$ 0.00	$ 2.56	$ 2.56
072-2990-239-0000	SAFETY LIGHTS ONLY	$ 0.00	$ 2.56	$ 2.56
072-2990-240-0000	SAFETY LIGHTS ONLY	$ 0.00	$ 2.56	$ 2.56
072-2990-241-0000	SAFETY LIGHTS ONLY	$ 0.00	$ 2.56	$ 2.56
072-2990-242-0000	SAFETY LIGHTS ONLY	$ 0.00	$ 2.56	$ 2.56
072-2990-243-0000	SAFETY LIGHTS ONLY	$ 0.00	$ 2.56	$ 2.56
072-2990-244-0000	SAFETY LIGHTS ONLY	$ 0.00	$ 2.56	$ 2.56
072-2990-245-0000	SAFETY LIGHTS ONLY	$ 0.00	$ 2.56	$ 2.56
072-2990-246-0000	SAFETY LIGHTS ONLY	$ 0.00	$ 2.56	$ 2.56
072-2990-247-0000	SAFETY LIGHTS ONLY	$ 0.00	$ 2.56	$ 2.56
072-2990-248-0000	SAFETY LIGHTS ONLY	$ 0.00	$ 2.56	$ 2.56
072-2990-249-0000	SAFETY LIGHTS ONLY	$ 0.00	$ 2.56	$ 2.56

City of Rancho Cordova
Lighting District No. 2012-1
Fiscal Year 2021-22 Assessment Roll

APN	District Classification	Street Light Charge	Safety Light Charge	Total Assessment
072-2990-250-0000	SAFETY LIGHTS ONLY	$ 0.00	$ 2.56	$ 2.56
072-2990-251-0000	SAFETY LIGHTS ONLY	$ 0.00	$ 2.56	$ 2.56
072-2990-254-0000	SAFETY LIGHTS ONLY	$ 0.00	$ 2.56	$ 2.56
072-2990-255-0000	SAFETY LIGHTS ONLY	$ 0.00	$ 2.56	$ 2.56
072-2990-256-0000	SAFETY LIGHTS ONLY	$ 0.00	$ 2.56	$ 2.56
072-2990-257-0000	SAFETY LIGHTS ONLY	$ 0.00	$ 2.56	$ 2.56
072-2990-258-0000	SAFETY LIGHTS ONLY	$ 0.00	$ 2.56	$ 2.56
072-2990-259-0000	SAFETY LIGHTS ONLY	$ 0.00	$ 2.56	$ 2.56
072-2990-260-0000	SAFETY LIGHTS ONLY	$ 0.00	$ 2.56	$ 2.56
072-2990-261-0000	SAFETY LIGHTS ONLY	$ 0.00	$ 2.56	$ 2.56
072-2990-262-0000	SAFETY LIGHTS ONLY	$ 0.00	$ 2.56	$ 2.56
072-2990-263-0000	SAFETY LIGHTS ONLY	$ 0.00	$ 2.56	$ 2.56
072-2990-264-0000	SAFETY LIGHTS ONLY	$ 0.00	$ 2.56	$ 2.56
072-2990-265-0000	SAFETY LIGHTS ONLY	$ 0.00	$ 2.56	$ 2.56
072-2990-266-0000	SAFETY LIGHTS ONLY	$ 0.00	$ 2.56	$ 2.56
072-2990-267-0000	SAFETY LIGHTS ONLY	$ 0.00	$ 2.56	$ 2.56
072-2990-268-0000	SAFETY LIGHTS ONLY	$ 0.00	$ 2.56	$ 2.56
072-2990-269-0000	SAFETY LIGHTS ONLY	$ 0.00	$ 2.56	$ 2.56
072-2990-270-0000	SAFETY LIGHTS ONLY	$ 0.00	$ 2.56	$ 2.56
072-2990-271-0000	SAFETY LIGHTS ONLY	$ 0.00	$ 2.56	$ 2.56
072-2990-272-0000	SAFETY LIGHTS ONLY	$ 0.00	$ 2.56	$ 2.56
072-2990-273-0000	SAFETY LIGHTS ONLY	$ 0.00	$ 2.56	$ 2.56
072-2990-274-0000	SAFETY LIGHTS ONLY	$ 0.00	$ 2.56	$ 2.56
072-2990-275-0000	SAFETY LIGHTS ONLY	$ 0.00	$ 2.56	$ 2.56
072-2990-276-0000	SAFETY LIGHTS ONLY	$ 0.00	$ 2.56	$ 2.56
072-2990-277-0000	SAFETY LIGHTS ONLY	$ 0.00	$ 2.56	$ 2.56
072-2990-278-0000	SAFETY LIGHTS ONLY	$ 0.00	$ 2.56	$ 2.56
072-2990-279-0000	SAFETY LIGHTS ONLY	$ 0.00	$ 2.56	$ 2.56
072-2990-280-0000	SAFETY LIGHTS ONLY	$ 0.00	$ 2.56	$ 2.56
072-2990-281-0000	SAFETY LIGHTS ONLY	$ 0.00	$ 2.56	$ 2.56
072-2990-282-0000	SAFETY LIGHTS ONLY	$ 0.00	$ 2.56	$ 2.56
072-2990-283-0000	SAFETY LIGHTS ONLY	$ 0.00	$ 2.56	$ 2.56
072-2990-284-0000	SAFETY LIGHTS ONLY	$ 0.00	$ 2.56	$ 2.56
072-2990-285-0000	SAFETY LIGHTS ONLY	$ 0.00	$ 2.56	$ 2.56
072-2990-286-0000	SAFETY LIGHTS ONLY	$ 0.00	$ 2.56	$ 2.56
072-2990-287-0000	SAFETY LIGHTS ONLY	$ 0.00	$ 2.56	$ 2.56
072-2990-288-0000	SAFETY LIGHTS ONLY	$ 0.00	$ 2.56	$ 2.56
072-2990-289-0000	SAFETY LIGHTS ONLY	$ 0.00	$ 2.56	$ 2.56
072-2990-290-0000	SAFETY LIGHTS ONLY	$ 0.00	$ 2.56	$ 2.56
072-2990-291-0000	SAFETY LIGHTS ONLY	$ 0.00	$ 2.56	$ 2.56
072-2990-292-0000	SAFETY LIGHTS ONLY	$ 0.00	$ 2.56	$ 2.56
072-2990-293-0000	SAFETY LIGHTS ONLY	$ 0.00	$ 2.56	$ 2.56
072-2990-294-0000	SAFETY LIGHTS ONLY	$ 0.00	$ 2.56	$ 2.56
072-2990-295-0000	SAFETY LIGHTS ONLY	$ 0.00	$ 2.56	$ 2.56

City of Rancho Cordova
Lighting District No. 2012-1
Fiscal Year 2021-22 Assessment Roll

APN	District Classification	Street Light Charge	Safety Light Charge	Total Assessment
072-2990-296-0000	SAFETY LIGHTS ONLY	$ 0.00	$ 2.56	$ 2.56
072-2990-297-0000	SAFETY LIGHTS ONLY	$ 0.00	$ 2.56	$ 2.56
072-2990-298-0000	SAFETY LIGHTS ONLY	$ 0.00	$ 2.56	$ 2.56
072-2990-299-0000	SAFETY LIGHTS ONLY	$ 0.00	$ 2.56	$ 2.56
072-2990-300-0000	SAFETY LIGHTS ONLY	$ 0.00	$ 2.56	$ 2.56
072-2990-301-0000	SAFETY LIGHTS ONLY	$ 0.00	$ 2.56	$ 2.56
072-2990-302-0000	SAFETY LIGHTS ONLY	$ 0.00	$ 2.56	$ 2.56
072-2990-303-0000	SAFETY LIGHTS ONLY	$ 0.00	$ 2.56	$ 2.56
072-2990-304-0000	SAFETY LIGHTS ONLY	$ 0.00	$ 2.56	$ 2.56
072-2990-305-0000	SAFETY LIGHTS ONLY	$ 0.00	$ 2.56	$ 2.56
072-2990-306-0000	SAFETY LIGHTS ONLY	$ 0.00	$ 2.56	$ 2.56
072-2990-307-0000	SAFETY LIGHTS ONLY	$ 0.00	$ 2.56	$ 2.56
072-2990-308-0000	SAFETY LIGHTS ONLY	$ 0.00	$ 2.56	$ 2.56
072-2990-309-0000	SAFETY LIGHTS ONLY	$ 0.00	$ 2.56	$ 2.56
072-3000-001-0000	SAFETY LIGHTS ONLY	$ 0.00	$ 2.56	$ 2.56
072-3000-002-0000	SAFETY LIGHTS ONLY	$ 0.00	$ 2.56	$ 2.56
072-3000-003-0000	SAFETY LIGHTS ONLY	$ 0.00	$ 2.56	$ 2.56
072-3000-004-0000	SAFETY LIGHTS ONLY	$ 0.00	$ 2.56	$ 2.56
072-3000-005-0000	SAFETY LIGHTS ONLY	$ 0.00	$ 2.56	$ 2.56
072-3000-006-0000	SAFETY LIGHTS ONLY	$ 0.00	$ 2.56	$ 2.56
072-3000-007-0000	SAFETY LIGHTS ONLY	$ 0.00	$ 2.56	$ 2.56
072-3000-008-0000	SAFETY LIGHTS ONLY	$ 0.00	$ 2.56	$ 2.56
072-3000-009-0000	SAFETY LIGHTS ONLY	$ 0.00	$ 2.56	$ 2.56
072-3000-010-0000	SAFETY LIGHTS ONLY	$ 0.00	$ 2.56	$ 2.56
072-3000-011-0000	SAFETY LIGHTS ONLY	$ 0.00	$ 2.56	$ 2.56
072-3000-012-0000	SAFETY LIGHTS ONLY	$ 0.00	$ 2.56	$ 2.56
072-3000-013-0000	SAFETY LIGHTS ONLY	$ 0.00	$ 2.56	$ 2.56
072-3000-014-0000	SAFETY LIGHTS ONLY	$ 0.00	$ 2.56	$ 2.56
072-3000-015-0000	SAFETY LIGHTS ONLY	$ 0.00	$ 2.56	$ 2.56
072-3000-016-0000	SAFETY LIGHTS ONLY	$ 0.00	$ 2.56	$ 2.56
072-3000-017-0000	SAFETY LIGHTS ONLY	$ 0.00	$ 2.56	$ 2.56
072-3000-018-0000	SAFETY LIGHTS ONLY	$ 0.00	$ 2.56	$ 2.56
072-3000-019-0000	SAFETY LIGHTS ONLY	$ 0.00	$ 2.56	$ 2.56
072-3000-020-0000	SAFETY LIGHTS ONLY	$ 0.00	$ 2.56	$ 2.56
072-3000-021-0000	SAFETY LIGHTS ONLY	$ 0.00	$ 2.56	$ 2.56
072-3000-022-0000	SAFETY LIGHTS ONLY	$ 0.00	$ 2.56	$ 2.56
072-3000-023-0000	SAFETY LIGHTS ONLY	$ 0.00	$ 2.56	$ 2.56
072-3000-024-0000	SAFETY LIGHTS ONLY	$ 0.00	$ 2.56	$ 2.56
072-3000-025-0000	SAFETY LIGHTS ONLY	$ 0.00	$ 2.56	$ 2.56
072-3000-026-0000	SAFETY LIGHTS ONLY	$ 0.00	$ 2.56	$ 2.56
072-3000-027-0000	SAFETY LIGHTS ONLY	$ 0.00	$ 2.56	$ 2.56
072-3000-028-0000	SAFETY LIGHTS ONLY	$ 0.00	$ 2.56	$ 2.56
072-3000-029-0000	SAFETY LIGHTS ONLY	$ 0.00	$ 2.56	$ 2.56
072-3000-030-0000	SAFETY LIGHTS ONLY	$ 0.00	$ 2.56	$ 2.56

City of Rancho Cordova
Lighting District No. 2012-1
Fiscal Year 2021-22 Assessment Roll

APN	District Classification	Street Light Charge	Safety Light Charge	Total Assessment
072-3000-031-0000	SAFETY LIGHTS ONLY	$ 0.00	$ 2.56	$ 2.56
072-3000-032-0000	SAFETY LIGHTS ONLY	$ 0.00	$ 2.56	$ 2.56
072-3000-033-0000	SAFETY LIGHTS ONLY	$ 0.00	$ 2.56	$ 2.56
072-3000-034-0000	SAFETY LIGHTS ONLY	$ 0.00	$ 2.56	$ 2.56
072-3000-035-0000	SAFETY LIGHTS ONLY	$ 0.00	$ 2.56	$ 2.56
072-3000-036-0000	SAFETY LIGHTS ONLY	$ 0.00	$ 2.56	$ 2.56
072-3000-037-0000	SAFETY LIGHTS ONLY	$ 0.00	$ 2.56	$ 2.56
072-3000-038-0000	SAFETY LIGHTS ONLY	$ 0.00	$ 2.56	$ 2.56
072-3000-039-0000	SAFETY LIGHTS ONLY	$ 0.00	$ 2.56	$ 2.56
072-3000-040-0000	SAFETY LIGHTS ONLY	$ 0.00	$ 2.56	$ 2.56
072-3000-041-0000	SAFETY LIGHTS ONLY	$ 0.00	$ 2.56	$ 2.56
072-3000-042-0000	SAFETY LIGHTS ONLY	$ 0.00	$ 2.56	$ 2.56
072-3000-043-0000	SAFETY LIGHTS ONLY	$ 0.00	$ 2.56	$ 2.56
072-3000-044-0000	SAFETY LIGHTS ONLY	$ 0.00	$ 2.56	$ 2.56
072-3000-045-0000	SAFETY LIGHTS ONLY	$ 0.00	$ 2.56	$ 2.56
072-3000-046-0000	SAFETY LIGHTS ONLY	$ 0.00	$ 2.56	$ 2.56
072-3000-047-0000	SAFETY LIGHTS ONLY	$ 0.00	$ 2.56	$ 2.56
072-3000-048-0000	SAFETY LIGHTS ONLY	$ 0.00	$ 2.56	$ 2.56
072-3000-049-0000	SAFETY LIGHTS ONLY	$ 0.00	$ 2.56	$ 2.56
072-3000-050-0000	SAFETY LIGHTS ONLY	$ 0.00	$ 2.56	$ 2.56
072-3000-051-0000	SAFETY LIGHTS ONLY	$ 0.00	$ 2.56	$ 2.56
072-3000-052-0000	SAFETY LIGHTS ONLY	$ 0.00	$ 2.56	$ 2.56
072-3010-001-0000	SAFETY LIGHTS ONLY	$ 0.00	$ 2.56	$ 2.56
072-3010-002-0000	SAFETY LIGHTS ONLY	$ 0.00	$ 2.56	$ 2.56
072-3010-003-0000	SAFETY LIGHTS ONLY	$ 0.00	$ 2.56	$ 2.56
072-3010-004-0000	SAFETY LIGHTS ONLY	$ 0.00	$ 2.56	$ 2.56
072-3010-005-0000	SAFETY LIGHTS ONLY	$ 0.00	$ 2.56	$ 2.56
072-3010-006-0000	SAFETY LIGHTS ONLY	$ 0.00	$ 2.56	$ 2.56
072-3010-007-0000	SAFETY LIGHTS ONLY	$ 0.00	$ 2.56	$ 2.56
072-3010-008-0000	SAFETY LIGHTS ONLY	$ 0.00	$ 2.56	$ 2.56
072-3010-009-0000	SAFETY LIGHTS ONLY	$ 0.00	$ 2.56	$ 2.56
072-3010-010-0000	SAFETY LIGHTS ONLY	$ 0.00	$ 2.56	$ 2.56
072-3010-011-0000	SAFETY LIGHTS ONLY	$ 0.00	$ 2.56	$ 2.56
072-3010-012-0000	SAFETY LIGHTS ONLY	$ 0.00	$ 2.56	$ 2.56
072-3010-013-0000	SAFETY LIGHTS ONLY	$ 0.00	$ 2.56	$ 2.56
072-3100-001-0000	NONRES	$ 127.71	$ 2.56	$ 130.26
072-3100-002-0000	NONRES	$ 104.29	$ 2.56	$ 106.84
072-3100-003-0000	NONRES	$ 11.34	$ 2.56	$ 13.90
072-3210-001-0000	NONRES	$ 13.85	$ 2.56	$ 16.40
072-3210-002-0000	NONRES	$ 13.85	$ 2.56	$ 16.40
072-3210-003-0000	NONRES	$ 13.85	$ 2.56	$ 16.40
072-3210-004-0000	NONRES	$ 13.85	$ 2.56	$ 16.40
072-3210-005-0000	NONRES	$ 13.85	$ 2.56	$ 16.40
072-3210-006-0000	NONRES	$ 13.85	$ 2.56	$ 16.40

City of Rancho Cordova
Lighting District No. 2012-1
Fiscal Year 2021-22 Assessment Roll

APN	District Classification	Street Light Charge	Safety Light Charge	Total Assessment
072-3210-007-0000	NONRES	$ 13.85	$ 2.56	$ 16.40
072-3210-008-0000	NONRES	$ 13.85	$ 2.56	$ 16.40
072-3210-009-0000	NONRES	$ 27.71	$ 2.56	$ 30.26
072-3210-010-0000	NONRES	$ 13.85	$ 2.56	$ 16.40
072-3210-011-0000	NONRES	$ 13.85	$ 2.56	$ 16.40
072-3220-001-0000	NONRES	$ 125.45	$ 2.56	$ 128.00
072-3220-002-0000	NONRES	$ 125.45	$ 2.56	$ 128.00
072-3230-001-0000	SAFETY LIGHTS ONLY	$ 0.00	$ 2.56	$ 2.56
072-3230-002-0000	SAFETY LIGHTS ONLY	$ 0.00	$ 2.56	$ 2.56
072-3230-003-0000	SAFETY LIGHTS ONLY	$ 0.00	$ 2.56	$ 2.56
072-3230-004-0000	SAFETY LIGHTS ONLY	$ 0.00	$ 2.56	$ 2.56
072-3230-005-0000	SAFETY LIGHTS ONLY	$ 0.00	$ 2.56	$ 2.56
072-3230-006-0000	SAFETY LIGHTS ONLY	$ 0.00	$ 2.56	$ 2.56
072-3230-007-0000	SAFETY LIGHTS ONLY	$ 0.00	$ 2.56	$ 2.56
072-3230-008-0000	SAFETY LIGHTS ONLY	$ 0.00	$ 2.56	$ 2.56
072-3230-009-0000	SAFETY LIGHTS ONLY	$ 0.00	$ 2.56	$ 2.56
072-3230-010-0000	SAFETY LIGHTS ONLY	$ 0.00	$ 2.56	$ 2.56
072-3230-011-0000	SAFETY LIGHTS ONLY	$ 0.00	$ 2.56	$ 2.56
072-3230-012-0000	SAFETY LIGHTS ONLY	$ 0.00	$ 2.56	$ 2.56
072-3230-013-0000	SAFETY LIGHTS ONLY	$ 0.00	$ 2.56	$ 2.56
072-3230-014-0000	SAFETY LIGHTS ONLY	$ 0.00	$ 2.56	$ 2.56
072-3230-015-0000	SAFETY LIGHTS ONLY	$ 0.00	$ 2.56	$ 2.56
072-3230-016-0000	SAFETY LIGHTS ONLY	$ 0.00	$ 2.56	$ 2.56
072-3230-017-0000	SAFETY LIGHTS ONLY	$ 0.00	$ 2.56	$ 2.56
072-3230-018-0000	SAFETY LIGHTS ONLY	$ 0.00	$ 2.56	$ 2.56
072-3230-019-0000	SAFETY LIGHTS ONLY	$ 0.00	$ 2.56	$ 2.56
072-3230-020-0000	SAFETY LIGHTS ONLY	$ 0.00	$ 2.56	$ 2.56
072-3230-021-0000	SAFETY LIGHTS ONLY	$ 0.00	$ 2.56	$ 2.56
072-3230-022-0000	SAFETY LIGHTS ONLY	$ 0.00	$ 2.56	$ 2.56
072-3230-023-0000	SAFETY LIGHTS ONLY	$ 0.00	$ 2.56	$ 2.56
072-3230-024-0000	SAFETY LIGHTS ONLY	$ 0.00	$ 2.56	$ 2.56
072-3230-027-0000	SAFETY LIGHTS ONLY	$ 0.00	$ 2.56	$ 2.56
072-3230-028-0000	SAFETY LIGHTS ONLY	$ 0.00	$ 2.56	$ 2.56
072-3230-029-0000	SAFETY LIGHTS ONLY	$ 0.00	$ 2.56	$ 2.56
072-3230-030-0000	SAFETY LIGHTS ONLY	$ 0.00	$ 2.56	$ 2.56
072-3230-031-0000	SAFETY LIGHTS ONLY	$ 0.00	$ 2.56	$ 2.56
072-3230-032-0000	SAFETY LIGHTS ONLY	$ 0.00	$ 2.56	$ 2.56
072-3230-033-0000	SAFETY LIGHTS ONLY	$ 0.00	$ 2.56	$ 2.56
072-3230-034-0000	SAFETY LIGHTS ONLY	$ 0.00	$ 2.56	$ 2.56
072-3230-035-0000	SAFETY LIGHTS ONLY	$ 0.00	$ 2.56	$ 2.56
072-3230-036-0000	SAFETY LIGHTS ONLY	$ 0.00	$ 2.56	$ 2.56
072-3230-037-0000	SAFETY LIGHTS ONLY	$ 0.00	$ 2.56	$ 2.56
072-3230-038-0000	SAFETY LIGHTS ONLY	$ 0.00	$ 2.56	$ 2.56
072-3230-039-0000	SAFETY LIGHTS ONLY	$ 0.00	$ 2.56	$ 2.56

City of Rancho Cordova
Lighting District No. 2012-1
Fiscal Year 2021-22 Assessment Roll

APN	District Classification	Street Light Charge	Safety Light Charge	Total Assessment
072-3230-040-0000	SAFETY LIGHTS ONLY	$ 0.00	$ 2.56	$ 2.56
072-3230-041-0000	SAFETY LIGHTS ONLY	$ 0.00	$ 2.56	$ 2.56
072-3230-042-0000	SAFETY LIGHTS ONLY	$ 0.00	$ 2.56	$ 2.56
072-3230-043-0000	SAFETY LIGHTS ONLY	$ 0.00	$ 2.56	$ 2.56
072-3230-044-0000	SAFETY LIGHTS ONLY	$ 0.00	$ 2.56	$ 2.56
072-3230-045-0000	SAFETY LIGHTS ONLY	$ 0.00	$ 2.56	$ 2.56
072-3230-046-0000	SAFETY LIGHTS ONLY	$ 0.00	$ 2.56	$ 2.56
072-3230-047-0000	SAFETY LIGHTS ONLY	$ 0.00	$ 2.56	$ 2.56
072-3230-048-0000	SAFETY LIGHTS ONLY	$ 0.00	$ 2.56	$ 2.56
072-3230-049-0000	SAFETY LIGHTS ONLY	$ 0.00	$ 2.56	$ 2.56
072-3230-050-0000	SAFETY LIGHTS ONLY	$ 0.00	$ 2.56	$ 2.56
072-3230-051-0000	SAFETY LIGHTS ONLY	$ 0.00	$ 2.56	$ 2.56
072-3230-052-0000	SAFETY LIGHTS ONLY	$ 0.00	$ 2.56	$ 2.56
072-3230-053-0000	SAFETY LIGHTS ONLY	$ 0.00	$ 2.56	$ 2.56
072-3230-054-0000	SAFETY LIGHTS ONLY	$ 0.00	$ 2.56	$ 2.56
072-3240-001-0000	SAFETY LIGHTS ONLY	$ 0.00	$ 2.56	$ 2.56
072-3240-002-0000	SAFETY LIGHTS ONLY	$ 0.00	$ 2.56	$ 2.56
072-3240-003-0000	SAFETY LIGHTS ONLY	$ 0.00	$ 2.56	$ 2.56
072-3240-004-0000	SAFETY LIGHTS ONLY	$ 0.00	$ 2.56	$ 2.56
072-3240-005-0000	SAFETY LIGHTS ONLY	$ 0.00	$ 2.56	$ 2.56
072-3240-006-0000	SAFETY LIGHTS ONLY	$ 0.00	$ 2.56	$ 2.56
072-3240-007-0000	SAFETY LIGHTS ONLY	$ 0.00	$ 2.56	$ 2.56
072-3240-008-0000	SAFETY LIGHTS ONLY	$ 0.00	$ 2.56	$ 2.56
072-3240-009-0000	SAFETY LIGHTS ONLY	$ 0.00	$ 2.56	$ 2.56
072-3240-010-0000	SAFETY LIGHTS ONLY	$ 0.00	$ 2.56	$ 2.56
072-3240-011-0000	SAFETY LIGHTS ONLY	$ 0.00	$ 2.56	$ 2.56
072-3240-012-0000	SAFETY LIGHTS ONLY	$ 0.00	$ 2.56	$ 2.56
072-3240-013-0000	SAFETY LIGHTS ONLY	$ 0.00	$ 2.56	$ 2.56
072-3240-014-0000	SAFETY LIGHTS ONLY	$ 0.00	$ 2.56	$ 2.56
072-3240-015-0000	SAFETY LIGHTS ONLY	$ 0.00	$ 2.56	$ 2.56
072-3240-016-0000	SAFETY LIGHTS ONLY	$ 0.00	$ 2.56	$ 2.56
072-3240-017-0000	SAFETY LIGHTS ONLY	$ 0.00	$ 2.56	$ 2.56
072-3240-018-0000	SAFETY LIGHTS ONLY	$ 0.00	$ 2.56	$ 2.56
072-3240-019-0000	SAFETY LIGHTS ONLY	$ 0.00	$ 2.56	$ 2.56
072-3240-020-0000	SAFETY LIGHTS ONLY	$ 0.00	$ 2.56	$ 2.56
072-3240-021-0000	SAFETY LIGHTS ONLY	$ 0.00	$ 2.56	$ 2.56
072-3240-022-0000	SAFETY LIGHTS ONLY	$ 0.00	$ 2.56	$ 2.56
072-3240-023-0000	SAFETY LIGHTS ONLY	$ 0.00	$ 2.56	$ 2.56
072-3240-024-0000	SAFETY LIGHTS ONLY	$ 0.00	$ 2.56	$ 2.56
072-3240-025-0000	SAFETY LIGHTS ONLY	$ 0.00	$ 2.56	$ 2.56
072-3240-028-0000	SAFETY LIGHTS ONLY	$ 0.00	$ 2.56	$ 2.56
072-3240-029-0000	SAFETY LIGHTS ONLY	$ 0.00	$ 2.56	$ 2.56
072-3240-030-0000	SAFETY LIGHTS ONLY	$ 0.00	$ 2.56	$ 2.56
072-3240-031-0000	SAFETY LIGHTS ONLY	$ 0.00	$ 2.56	$ 2.56

City of Rancho Cordova
Lighting District No. 2012-1
Fiscal Year 2021-22 Assessment Roll

APN	District Classification	Street Light Charge	Safety Light Charge	Total Assessment
072-3240-032-0000	SAFETY LIGHTS ONLY	$ 0.00	$ 2.56	$ 2.56
072-3240-033-0000	SAFETY LIGHTS ONLY	$ 0.00	$ 2.56	$ 2.56
072-3240-035-0000	SAFETY LIGHTS ONLY	$ 0.00	$ 2.56	$ 2.56
072-3240-036-0000	SAFETY LIGHTS ONLY	$ 0.00	$ 2.56	$ 2.56
072-3240-037-0000	SAFETY LIGHTS ONLY	$ 0.00	$ 2.56	$ 2.56
072-3240-038-0000	SAFETY LIGHTS ONLY	$ 0.00	$ 2.56	$ 2.56
072-3240-039-0000	SAFETY LIGHTS ONLY	$ 0.00	$ 2.56	$ 2.56
072-3240-040-0000	SAFETY LIGHTS ONLY	$ 0.00	$ 2.56	$ 2.56
072-3240-041-0000	SAFETY LIGHTS ONLY	$ 0.00	$ 2.56	$ 2.56
072-3240-042-0000	SAFETY LIGHTS ONLY	$ 0.00	$ 2.56	$ 2.56
072-3240-043-0000	SAFETY LIGHTS ONLY	$ 0.00	$ 2.56	$ 2.56
072-3240-044-0000	SAFETY LIGHTS ONLY	$ 0.00	$ 2.56	$ 2.56
072-3240-045-0000	SAFETY LIGHTS ONLY	$ 0.00	$ 2.56	$ 2.56
072-3240-046-0000	SAFETY LIGHTS ONLY	$ 0.00	$ 2.56	$ 2.56
072-3240-047-0000	SAFETY LIGHTS ONLY	$ 0.00	$ 2.56	$ 2.56
072-3240-048-0000	SAFETY LIGHTS ONLY	$ 0.00	$ 2.56	$ 2.56
072-3240-049-0000	SAFETY LIGHTS ONLY	$ 0.00	$ 2.56	$ 2.56
072-3240-050-0000	SAFETY LIGHTS ONLY	$ 0.00	$ 2.56	$ 2.56
072-3240-051-0000	SAFETY LIGHTS ONLY	$ 0.00	$ 2.56	$ 2.56
072-3240-054-0000	SAFETY LIGHTS ONLY	$ 0.00	$ 2.56	$ 2.56
072-3240-055-0000	SAFETY LIGHTS ONLY	$ 0.00	$ 2.56	$ 2.56
072-3240-056-0000	SAFETY LIGHTS ONLY	$ 0.00	$ 2.56	$ 2.56
072-3240-057-0000	SAFETY LIGHTS ONLY	$ 0.00	$ 2.56	$ 2.56
072-3240-058-0000	SAFETY LIGHTS ONLY	$ 0.00	$ 2.56	$ 2.56
072-3240-059-0000	SAFETY LIGHTS ONLY	$ 0.00	$ 2.56	$ 2.56
072-3240-060-0000	SAFETY LIGHTS ONLY	$ 0.00	$ 2.56	$ 2.56
072-3240-061-0000	SAFETY LIGHTS ONLY	$ 0.00	$ 2.56	$ 2.56
072-3240-062-0000	SAFETY LIGHTS ONLY	$ 0.00	$ 2.56	$ 2.56
072-3240-063-0000	SAFETY LIGHTS ONLY	$ 0.00	$ 2.56	$ 2.56
072-3240-064-0000	SAFETY LIGHTS ONLY	$ 0.00	$ 2.56	$ 2.56
072-3240-065-0000	SAFETY LIGHTS ONLY	$ 0.00	$ 2.56	$ 2.56
072-3240-066-0000	SAFETY LIGHTS ONLY	$ 0.00	$ 2.56	$ 2.56
072-3240-067-0000	SAFETY LIGHTS ONLY	$ 0.00	$ 2.56	$ 2.56
072-3250-001-0000	SAFETY LIGHTS ONLY	$ 0.00	$ 2.56	$ 2.56
072-3250-002-0000	SAFETY LIGHTS ONLY	$ 0.00	$ 2.56	$ 2.56
072-3250-003-0000	SAFETY LIGHTS ONLY	$ 0.00	$ 2.56	$ 2.56
072-3250-005-0000	SAFETY LIGHTS ONLY	$ 0.00	$ 2.56	$ 2.56
072-3250-006-0000	SAFETY LIGHTS ONLY	$ 0.00	$ 2.56	$ 2.56
072-3250-007-0000	SAFETY LIGHTS ONLY	$ 0.00	$ 2.56	$ 2.56
072-3250-008-0000	SAFETY LIGHTS ONLY	$ 0.00	$ 2.56	$ 2.56
072-3250-009-0000	SAFETY LIGHTS ONLY	$ 0.00	$ 2.56	$ 2.56
072-3250-010-0000	SAFETY LIGHTS ONLY	$ 0.00	$ 2.56	$ 2.56
072-3250-011-0000	SAFETY LIGHTS ONLY	$ 0.00	$ 2.56	$ 2.56
072-3250-012-0000	SAFETY LIGHTS ONLY	$ 0.00	$ 2.56	$ 2.56

City of Rancho Cordova
Lighting District No. 2012-1
Fiscal Year 2021-22 Assessment Roll

APN	District Classification	Street Light Charge	Safety Light Charge	Total Assessment
072-3250-013-0000	SAFETY LIGHTS ONLY	$ 0.00	$ 2.56	$ 2.56
072-3250-014-0000	SAFETY LIGHTS ONLY	$ 0.00	$ 2.56	$ 2.56
072-3250-015-0000	SAFETY LIGHTS ONLY	$ 0.00	$ 2.56	$ 2.56
072-3250-016-0000	SAFETY LIGHTS ONLY	$ 0.00	$ 2.56	$ 2.56
072-3250-017-0000	SAFETY LIGHTS ONLY	$ 0.00	$ 2.56	$ 2.56
072-3250-018-0000	SAFETY LIGHTS ONLY	$ 0.00	$ 2.56	$ 2.56
072-3250-019-0000	SAFETY LIGHTS ONLY	$ 0.00	$ 2.56	$ 2.56
072-3250-020-0000	SAFETY LIGHTS ONLY	$ 0.00	$ 2.56	$ 2.56
072-3250-021-0000	SAFETY LIGHTS ONLY	$ 0.00	$ 2.56	$ 2.56
072-3250-022-0000	SAFETY LIGHTS ONLY	$ 0.00	$ 2.56	$ 2.56
072-3250-023-0000	SAFETY LIGHTS ONLY	$ 0.00	$ 2.56	$ 2.56
072-3250-024-0000	SAFETY LIGHTS ONLY	$ 0.00	$ 2.56	$ 2.56
072-3250-025-0000	SAFETY LIGHTS ONLY	$ 0.00	$ 2.56	$ 2.56
072-3250-026-0000	SAFETY LIGHTS ONLY	$ 0.00	$ 2.56	$ 2.56
072-3250-027-0000	SAFETY LIGHTS ONLY	$ 0.00	$ 2.56	$ 2.56
072-3250-032-0000	SAFETY LIGHTS ONLY	$ 0.00	$ 2.56	$ 2.56
072-3250-033-0000	SAFETY LIGHTS ONLY	$ 0.00	$ 2.56	$ 2.56
072-3250-034-0000	SAFETY LIGHTS ONLY	$ 0.00	$ 2.56	$ 2.56
072-3250-035-0000	SAFETY LIGHTS ONLY	$ 0.00	$ 2.56	$ 2.56
072-3250-038-0000	SAFETY LIGHTS ONLY	$ 0.00	$ 2.56	$ 2.56
072-3250-039-0000	SAFETY LIGHTS ONLY	$ 0.00	$ 2.56	$ 2.56
072-3250-041-0000	SAFETY LIGHTS ONLY	$ 0.00	$ 2.56	$ 2.56
072-3250-042-0000	SAFETY LIGHTS ONLY	$ 0.00	$ 2.56	$ 2.56
072-3250-043-0000	SAFETY LIGHTS ONLY	$ 0.00	$ 2.56	$ 2.56
072-3250-044-0000	SAFETY LIGHTS ONLY	$ 0.00	$ 2.56	$ 2.56
072-3250-045-0000	SAFETY LIGHTS ONLY	$ 0.00	$ 2.56	$ 2.56
072-3250-046-0000	SAFETY LIGHTS ONLY	$ 0.00	$ 2.56	$ 2.56
072-3250-047-0000	SAFETY LIGHTS ONLY	$ 0.00	$ 2.56	$ 2.56
072-3250-048-0000	SAFETY LIGHTS ONLY	$ 0.00	$ 2.56	$ 2.56
072-3250-049-0000	SAFETY LIGHTS ONLY	$ 0.00	$ 2.56	$ 2.56
072-3250-050-0000	SAFETY LIGHTS ONLY	$ 0.00	$ 2.56	$ 2.56
072-3250-051-0000	SAFETY LIGHTS ONLY	$ 0.00	$ 2.56	$ 2.56
072-3250-052-0000	SAFETY LIGHTS ONLY	$ 0.00	$ 2.56	$ 2.56
072-3250-053-0000	SAFETY LIGHTS ONLY	$ 0.00	$ 2.56	$ 2.56
072-3250-054-0000	SAFETY LIGHTS ONLY	$ 0.00	$ 2.56	$ 2.56
072-3250-055-0000	SAFETY LIGHTS ONLY	$ 0.00	$ 2.56	$ 2.56
072-3250-056-0000	SAFETY LIGHTS ONLY	$ 0.00	$ 2.56	$ 2.56
072-3250-057-0000	SAFETY LIGHTS ONLY	$ 0.00	$ 2.56	$ 2.56
072-3250-058-0000	SAFETY LIGHTS ONLY	$ 0.00	$ 2.56	$ 2.56
072-3250-059-0000	SAFETY LIGHTS ONLY	$ 0.00	$ 2.56	$ 2.56
072-3250-060-0000	SAFETY LIGHTS ONLY	$ 0.00	$ 2.56	$ 2.56
072-3250-061-0000	RESIDENTIAL	$ 15.32	$ 2.56	$ 17.88
072-3250-062-0000	RESIDENTIAL	$ 15.32	$ 2.56	$ 17.88
072-3250-063-0000	RESIDENTIAL	$ 15.32	$ 2.56	$ 17.88

City of Rancho Cordova
Lighting District No. 2012-1
Fiscal Year 2021-22 Assessment Roll

APN	District Classification	Street Light Charge	Safety Light Charge	Total Assessment
072-3250-064-0000	RESIDENTIAL	$ 15.32	$ 2.56	$ 17.88
072-3250-065-0000	RESIDENTIAL	$ 15.32	$ 2.56	$ 17.88
072-3250-066-0000	RESIDENTIAL	$ 15.32	$ 2.56	$ 17.88
072-3260-001-0000	SAFETY LIGHTS ONLY	$ 0.00	$ 2.56	$ 2.56
072-3260-002-0000	SAFETY LIGHTS ONLY	$ 0.00	$ 2.56	$ 2.56
072-3260-003-0000	SAFETY LIGHTS ONLY	$ 0.00	$ 2.56	$ 2.56
072-3260-004-0000	SAFETY LIGHTS ONLY	$ 0.00	$ 2.56	$ 2.56
072-3260-005-0000	SAFETY LIGHTS ONLY	$ 0.00	$ 2.56	$ 2.56
072-3260-006-0000	SAFETY LIGHTS ONLY	$ 0.00	$ 2.56	$ 2.56
072-3260-007-0000	SAFETY LIGHTS ONLY	$ 0.00	$ 2.56	$ 2.56
072-3260-008-0000	SAFETY LIGHTS ONLY	$ 0.00	$ 2.56	$ 2.56
072-3260-009-0000	SAFETY LIGHTS ONLY	$ 0.00	$ 2.56	$ 2.56
072-3260-010-0000	SAFETY LIGHTS ONLY	$ 0.00	$ 2.56	$ 2.56
072-3260-011-0000	SAFETY LIGHTS ONLY	$ 0.00	$ 2.56	$ 2.56
072-3260-012-0000	SAFETY LIGHTS ONLY	$ 0.00	$ 2.56	$ 2.56
072-3260-013-0000	SAFETY LIGHTS ONLY	$ 0.00	$ 2.56	$ 2.56
072-3260-014-0000	SAFETY LIGHTS ONLY	$ 0.00	$ 2.56	$ 2.56
072-3260-015-0000	SAFETY LIGHTS ONLY	$ 0.00	$ 2.56	$ 2.56
072-3260-016-0000	SAFETY LIGHTS ONLY	$ 0.00	$ 2.56	$ 2.56
072-3260-017-0000	SAFETY LIGHTS ONLY	$ 0.00	$ 2.56	$ 2.56
072-3260-018-0000	SAFETY LIGHTS ONLY	$ 0.00	$ 2.56	$ 2.56
072-3260-019-0000	SAFETY LIGHTS ONLY	$ 0.00	$ 2.56	$ 2.56
072-3260-020-0000	SAFETY LIGHTS ONLY	$ 0.00	$ 2.56	$ 2.56
072-3260-021-0000	SAFETY LIGHTS ONLY	$ 0.00	$ 2.56	$ 2.56
072-3260-022-0000	SAFETY LIGHTS ONLY	$ 0.00	$ 2.56	$ 2.56
072-3260-023-0000	SAFETY LIGHTS ONLY	$ 0.00	$ 2.56	$ 2.56
072-3260-024-0000	SAFETY LIGHTS ONLY	$ 0.00	$ 2.56	$ 2.56
072-3260-025-0000	SAFETY LIGHTS ONLY	$ 0.00	$ 2.56	$ 2.56
072-3260-026-0000	SAFETY LIGHTS ONLY	$ 0.00	$ 2.56	$ 2.56
072-3260-027-0000	SAFETY LIGHTS ONLY	$ 0.00	$ 2.56	$ 2.56
072-3260-028-0000	SAFETY LIGHTS ONLY	$ 0.00	$ 2.56	$ 2.56
072-3260-029-0000	SAFETY LIGHTS ONLY	$ 0.00	$ 2.56	$ 2.56
072-3260-030-0000	SAFETY LIGHTS ONLY	$ 0.00	$ 2.56	$ 2.56
072-3260-031-0000	SAFETY LIGHTS ONLY	$ 0.00	$ 2.56	$ 2.56
072-3260-032-0000	SAFETY LIGHTS ONLY	$ 0.00	$ 2.56	$ 2.56
072-3260-033-0000	SAFETY LIGHTS ONLY	$ 0.00	$ 2.56	$ 2.56
072-3260-034-0000	SAFETY LIGHTS ONLY	$ 0.00	$ 2.56	$ 2.56
072-3260-035-0000	SAFETY LIGHTS ONLY	$ 0.00	$ 2.56	$ 2.56
072-3260-036-0000	SAFETY LIGHTS ONLY	$ 0.00	$ 2.56	$ 2.56
072-3260-037-0000	SAFETY LIGHTS ONLY	$ 0.00	$ 2.56	$ 2.56
072-3260-038-0000	SAFETY LIGHTS ONLY	$ 0.00	$ 2.56	$ 2.56
072-3260-039-0000	SAFETY LIGHTS ONLY	$ 0.00	$ 2.56	$ 2.56
072-3260-040-0000	SAFETY LIGHTS ONLY	$ 0.00	$ 2.56	$ 2.56
072-3260-041-0000	SAFETY LIGHTS ONLY	$ 0.00	$ 2.56	$ 2.56

City of Rancho Cordova
Lighting District No. 2012-1
Fiscal Year 2021-22 Assessment Roll

APN	District Classification	Street Light Charge	Safety Light Charge	Total Assessment
072-3260-042-0000	SAFETY LIGHTS ONLY	$ 0.00	$ 2.56	$ 2.56
072-3260-043-0000	SAFETY LIGHTS ONLY	$ 0.00	$ 2.56	$ 2.56
072-3260-044-0000	SAFETY LIGHTS ONLY	$ 0.00	$ 2.56	$ 2.56
072-3260-045-0000	SAFETY LIGHTS ONLY	$ 0.00	$ 2.56	$ 2.56
072-3260-046-0000	SAFETY LIGHTS ONLY	$ 0.00	$ 2.56	$ 2.56
072-3260-047-0000	SAFETY LIGHTS ONLY	$ 0.00	$ 2.56	$ 2.56
072-3260-048-0000	SAFETY LIGHTS ONLY	$ 0.00	$ 2.56	$ 2.56
072-3260-049-0000	SAFETY LIGHTS ONLY	$ 0.00	$ 2.56	$ 2.56
072-3260-050-0000	SAFETY LIGHTS ONLY	$ 0.00	$ 2.56	$ 2.56
072-3260-051-0000	SAFETY LIGHTS ONLY	$ 0.00	$ 2.56	$ 2.56
072-3260-052-0000	SAFETY LIGHTS ONLY	$ 0.00	$ 2.56	$ 2.56
072-3260-053-0000	SAFETY LIGHTS ONLY	$ 0.00	$ 2.56	$ 2.56
072-3260-054-0000	SAFETY LIGHTS ONLY	$ 0.00	$ 2.56	$ 2.56
072-3260-055-0000	SAFETY LIGHTS ONLY	$ 0.00	$ 2.56	$ 2.56
072-3260-056-0000	SAFETY LIGHTS ONLY	$ 0.00	$ 2.56	$ 2.56
072-3260-057-0000	SAFETY LIGHTS ONLY	$ 0.00	$ 2.56	$ 2.56
072-3260-058-0000	SAFETY LIGHTS ONLY	$ 0.00	$ 2.56	$ 2.56
072-3260-059-0000	SAFETY LIGHTS ONLY	$ 0.00	$ 2.56	$ 2.56
072-3260-060-0000	SAFETY LIGHTS ONLY	$ 0.00	$ 2.56	$ 2.56
072-3260-061-0000	SAFETY LIGHTS ONLY	$ 0.00	$ 2.56	$ 2.56
072-3260-062-0000	SAFETY LIGHTS ONLY	$ 0.00	$ 2.56	$ 2.56
072-3260-063-0000	SAFETY LIGHTS ONLY	$ 0.00	$ 2.56	$ 2.56
072-3260-064-0000	SAFETY LIGHTS ONLY	$ 0.00	$ 2.56	$ 2.56
072-3260-065-0000	SAFETY LIGHTS ONLY	$ 0.00	$ 2.56	$ 2.56
072-3260-066-0000	SAFETY LIGHTS ONLY	$ 0.00	$ 2.56	$ 2.56
072-3260-067-0000	SAFETY LIGHTS ONLY	$ 0.00	$ 2.56	$ 2.56
072-3290-001-0000	SAFETY LIGHTS ONLY	$ 0.00	$ 2.56	$ 2.56
072-3290-002-0000	SAFETY LIGHTS ONLY	$ 0.00	$ 2.56	$ 2.56
072-3290-003-0000	SAFETY LIGHTS ONLY	$ 0.00	$ 2.56	$ 2.56
072-3290-004-0000	SAFETY LIGHTS ONLY	$ 0.00	$ 2.56	$ 2.56
072-3290-005-0000	SAFETY LIGHTS ONLY	$ 0.00	$ 2.56	$ 2.56
072-3290-006-0000	SAFETY LIGHTS ONLY	$ 0.00	$ 2.56	$ 2.56
072-3290-007-0000	SAFETY LIGHTS ONLY	$ 0.00	$ 2.56	$ 2.56
072-3290-008-0000	SAFETY LIGHTS ONLY	$ 0.00	$ 2.56	$ 2.56
072-3290-009-0000	SAFETY LIGHTS ONLY	$ 0.00	$ 2.56	$ 2.56
072-3290-010-0000	SAFETY LIGHTS ONLY	$ 0.00	$ 2.56	$ 2.56
072-3290-011-0000	SAFETY LIGHTS ONLY	$ 0.00	$ 2.56	$ 2.56
072-3290-012-0000	SAFETY LIGHTS ONLY	$ 0.00	$ 2.56	$ 2.56
072-3290-013-0000	SAFETY LIGHTS ONLY	$ 0.00	$ 2.56	$ 2.56
072-3290-014-0000	SAFETY LIGHTS ONLY	$ 0.00	$ 2.56	$ 2.56
072-3290-015-0000	SAFETY LIGHTS ONLY	$ 0.00	$ 2.56	$ 2.56
072-3290-016-0000	SAFETY LIGHTS ONLY	$ 0.00	$ 2.56	$ 2.56
072-3290-017-0000	SAFETY LIGHTS ONLY	$ 0.00	$ 2.56	$ 2.56
072-3290-019-0000	SAFETY LIGHTS ONLY	$ 0.00	$ 2.56	$ 2.56

City of Rancho Cordova
Lighting District No. 2012-1
Fiscal Year 2021-22 Assessment Roll

APN	District Classification	Street Light Charge	Safety Light Charge	Total Assessment
072-3290-020-0000	SAFETY LIGHTS ONLY	$ 0.00	$ 2.56	$ 2.56
072-3290-021-0000	SAFETY LIGHTS ONLY	$ 0.00	$ 2.56	$ 2.56
072-3290-022-0000	SAFETY LIGHTS ONLY	$ 0.00	$ 2.56	$ 2.56
072-3290-023-0000	SAFETY LIGHTS ONLY	$ 0.00	$ 2.56	$ 2.56
072-3290-024-0000	SAFETY LIGHTS ONLY	$ 0.00	$ 2.56	$ 2.56
072-3290-025-0000	SAFETY LIGHTS ONLY	$ 0.00	$ 2.56	$ 2.56
072-3290-026-0000	SAFETY LIGHTS ONLY	$ 0.00	$ 2.56	$ 2.56
072-3290-027-0000	SAFETY LIGHTS ONLY	$ 0.00	$ 2.56	$ 2.56
072-3290-028-0000	SAFETY LIGHTS ONLY	$ 0.00	$ 2.56	$ 2.56
072-3290-029-0000	SAFETY LIGHTS ONLY	$ 0.00	$ 2.56	$ 2.56
072-3290-030-0000	SAFETY LIGHTS ONLY	$ 0.00	$ 2.56	$ 2.56
072-3290-031-0000	SAFETY LIGHTS ONLY	$ 0.00	$ 2.56	$ 2.56
072-3290-032-0000	SAFETY LIGHTS ONLY	$ 0.00	$ 2.56	$ 2.56
072-3290-033-0000	SAFETY LIGHTS ONLY	$ 0.00	$ 2.56	$ 2.56
072-3290-034-0000	SAFETY LIGHTS ONLY	$ 0.00	$ 2.56	$ 2.56
072-3290-035-0000	SAFETY LIGHTS ONLY	$ 0.00	$ 2.56	$ 2.56
072-3300-001-0000	SAFETY LIGHTS ONLY	$ 0.00	$ 2.56	$ 2.56
072-3300-002-0000	SAFETY LIGHTS ONLY	$ 0.00	$ 2.56	$ 2.56
072-3300-003-0000	SAFETY LIGHTS ONLY	$ 0.00	$ 2.56	$ 2.56
072-3300-007-0000	SAFETY LIGHTS ONLY	$ 0.00	$ 2.56	$ 2.56
072-3300-008-0000	SAFETY LIGHTS ONLY	$ 0.00	$ 2.56	$ 2.56
072-3300-009-0000	SAFETY LIGHTS ONLY	$ 0.00	$ 2.56	$ 2.56
072-3300-010-0000	SAFETY LIGHTS ONLY	$ 0.00	$ 2.56	$ 2.56
072-3300-011-0000	SAFETY LIGHTS ONLY	$ 0.00	$ 2.56	$ 2.56
072-3300-012-0000	SAFETY LIGHTS ONLY	$ 0.00	$ 2.56	$ 2.56
072-3300-013-0000	SAFETY LIGHTS ONLY	$ 0.00	$ 2.56	$ 2.56
072-3300-014-0000	SAFETY LIGHTS ONLY	$ 0.00	$ 2.56	$ 2.56
072-3300-015-0000	SAFETY LIGHTS ONLY	$ 0.00	$ 2.56	$ 2.56
072-3300-016-0000	SAFETY LIGHTS ONLY	$ 0.00	$ 2.56	$ 2.56
072-3300-017-0000	SAFETY LIGHTS ONLY	$ 0.00	$ 2.56	$ 2.56
072-3300-018-0000	SAFETY LIGHTS ONLY	$ 0.00	$ 2.56	$ 2.56
072-3300-019-0000	SAFETY LIGHTS ONLY	$ 0.00	$ 2.56	$ 2.56
072-3300-020-0000	SAFETY LIGHTS ONLY	$ 0.00	$ 2.56	$ 2.56
072-3300-021-0000	SAFETY LIGHTS ONLY	$ 0.00	$ 2.56	$ 2.56
072-3300-022-0000	SAFETY LIGHTS ONLY	$ 0.00	$ 2.56	$ 2.56
072-3300-023-0000	SAFETY LIGHTS ONLY	$ 0.00	$ 2.56	$ 2.56
072-3300-024-0000	SAFETY LIGHTS ONLY	$ 0.00	$ 2.56	$ 2.56
072-3300-025-0000	SAFETY LIGHTS ONLY	$ 0.00	$ 2.56	$ 2.56
072-3300-026-0000	SAFETY LIGHTS ONLY	$ 0.00	$ 2.56	$ 2.56
072-3300-027-0000	SAFETY LIGHTS ONLY	$ 0.00	$ 2.56	$ 2.56
072-3300-028-0000	SAFETY LIGHTS ONLY	$ 0.00	$ 2.56	$ 2.56
072-3300-029-0000	SAFETY LIGHTS ONLY	$ 0.00	$ 2.56	$ 2.56
072-3300-030-0000	SAFETY LIGHTS ONLY	$ 0.00	$ 2.56	$ 2.56
072-3300-031-0000	SAFETY LIGHTS ONLY	$ 0.00	$ 2.56	$ 2.56

City of Rancho Cordova
Lighting District No. 2012-1
Fiscal Year 2021-22 Assessment Roll

APN	District Classification	Street Light Charge	Safety Light Charge	Total Assessment
072-3300-032-0000	SAFETY LIGHTS ONLY	$ 0.00	$ 2.56	$ 2.56
072-3300-033-0000	SAFETY LIGHTS ONLY	$ 0.00	$ 2.56	$ 2.56
072-3300-034-0000	SAFETY LIGHTS ONLY	$ 0.00	$ 2.56	$ 2.56
072-3300-035-0000	SAFETY LIGHTS ONLY	$ 0.00	$ 2.56	$ 2.56
072-3300-036-0000	SAFETY LIGHTS ONLY	$ 0.00	$ 2.56	$ 2.56
072-3300-037-0000	SAFETY LIGHTS ONLY	$ 0.00	$ 2.56	$ 2.56
072-3300-038-0000	SAFETY LIGHTS ONLY	$ 0.00	$ 2.56	$ 2.56
072-3300-039-0000	SAFETY LIGHTS ONLY	$ 0.00	$ 2.56	$ 2.56
072-3300-040-0000	SAFETY LIGHTS ONLY	$ 0.00	$ 2.56	$ 2.56
072-3300-041-0000	SAFETY LIGHTS ONLY	$ 0.00	$ 2.56	$ 2.56
072-3300-042-0000	SAFETY LIGHTS ONLY	$ 0.00	$ 2.56	$ 2.56
072-3300-043-0000	SAFETY LIGHTS ONLY	$ 0.00	$ 2.56	$ 2.56
072-3300-044-0000	SAFETY LIGHTS ONLY	$ 0.00	$ 2.56	$ 2.56
072-3300-045-0000	SAFETY LIGHTS ONLY	$ 0.00	$ 2.56	$ 2.56
072-3300-046-0000	SAFETY LIGHTS ONLY	$ 0.00	$ 2.56	$ 2.56
072-3300-047-0000	SAFETY LIGHTS ONLY	$ 0.00	$ 2.56	$ 2.56
072-3300-048-0000	SAFETY LIGHTS ONLY	$ 0.00	$ 2.56	$ 2.56
072-3300-049-0000	SAFETY LIGHTS ONLY	$ 0.00	$ 2.56	$ 2.56
072-3300-050-0000	SAFETY LIGHTS ONLY	$ 0.00	$ 2.56	$ 2.56
072-3300-051-0000	SAFETY LIGHTS ONLY	$ 0.00	$ 2.56	$ 2.56
072-3300-052-0000	SAFETY LIGHTS ONLY	$ 0.00	$ 2.56	$ 2.56
072-3300-053-0000	SAFETY LIGHTS ONLY	$ 0.00	$ 2.56	$ 2.56
072-3300-054-0000	SAFETY LIGHTS ONLY	$ 0.00	$ 2.56	$ 2.56
072-3300-055-0000	SAFETY LIGHTS ONLY	$ 0.00	$ 2.56	$ 2.56
072-3300-056-0000	SAFETY LIGHTS ONLY	$ 0.00	$ 2.56	$ 2.56
072-3300-057-0000	RESIDENTIAL	$ 15.32	$ 2.56	$ 17.88
072-3300-058-0000	SAFETY LIGHTS ONLY	$ 0.00	$ 2.56	$ 2.56
072-3300-059-0000	SAFETY LIGHTS ONLY	$ 0.00	$ 2.56	$ 2.56
072-3300-060-0000	SAFETY LIGHTS ONLY	$ 0.00	$ 2.56	$ 2.56
072-3300-062-0000	RESIDENTIAL	$ 15.32	$ 2.56	$ 17.88
072-3400-001-0000	RESIDENTIAL	$ 15.32	$ 2.56	$ 17.88
072-3400-002-0000	RESIDENTIAL	$ 15.32	$ 2.56	$ 17.88
072-3400-003-0000	RESIDENTIAL	$ 15.32	$ 2.56	$ 17.88
072-3400-004-0000	RESIDENTIAL	$ 15.32	$ 2.56	$ 17.88
072-3400-005-0000	RESIDENTIAL	$ 15.32	$ 2.56	$ 17.88
072-3400-006-0000	RESIDENTIAL	$ 15.32	$ 2.56	$ 17.88
072-3400-007-0000	RESIDENTIAL	$ 15.32	$ 2.56	$ 17.88
072-3400-008-0000	RESIDENTIAL	$ 15.32	$ 2.56	$ 17.88
072-3400-009-0000	RESIDENTIAL	$ 15.32	$ 2.56	$ 17.88
072-3400-010-0000	RESIDENTIAL	$ 15.32	$ 2.56	$ 17.88
072-3400-011-0000	RESIDENTIAL	$ 15.32	$ 2.56	$ 17.88
072-3400-012-0000	RESIDENTIAL	$ 15.32	$ 2.56	$ 17.88
072-3400-013-0000	RESIDENTIAL	$ 15.32	$ 2.56	$ 17.88
072-3400-014-0000	RESIDENTIAL	$ 15.32	$ 2.56	$ 17.88

City of Rancho Cordova
Lighting District No. 2012-1
Fiscal Year 2021-22 Assessment Roll

APN	District Classification	Street Light Charge	Safety Light Charge	Total Assessment
072-3400-015-0000	RESIDENTIAL	$ 15.32	$ 2.56	$ 17.88
072-3400-016-0000	RESIDENTIAL	$ 15.32	$ 2.56	$ 17.88
072-3400-017-0000	RESIDENTIAL	$ 15.32	$ 2.56	$ 17.88
072-3400-018-0000	RESIDENTIAL	$ 15.32	$ 2.56	$ 17.88
072-3400-019-0000	RESIDENTIAL	$ 15.32	$ 2.56	$ 17.88
072-3400-020-0000	RESIDENTIAL	$ 15.32	$ 2.56	$ 17.88
072-3400-021-0000	RESIDENTIAL	$ 15.32	$ 2.56	$ 17.88
072-3400-022-0000	RESIDENTIAL	$ 15.32	$ 2.56	$ 17.88
072-3400-023-0000	RESIDENTIAL	$ 15.32	$ 2.56	$ 17.88
072-3400-024-0000	RESIDENTIAL	$ 15.32	$ 2.56	$ 17.88
072-3400-025-0000	RESIDENTIAL	$ 15.32	$ 2.56	$ 17.88
072-3400-026-0000	RESIDENTIAL	$ 15.32	$ 2.56	$ 17.88
072-3400-027-0000	RESIDENTIAL	$ 15.32	$ 2.56	$ 17.88
072-3400-028-0000	RESIDENTIAL	$ 15.32	$ 2.56	$ 17.88
072-3400-029-0000	RESIDENTIAL	$ 15.32	$ 2.56	$ 17.88
072-3400-030-0000	RESIDENTIAL	$ 15.32	$ 2.56	$ 17.88
072-3400-031-0000	RESIDENTIAL	$ 15.32	$ 2.56	$ 17.88
072-3400-032-0000	RESIDENTIAL	$ 15.32	$ 2.56	$ 17.88
072-3400-033-0000	RESIDENTIAL	$ 15.32	$ 2.56	$ 17.88
072-3400-034-0000	RESIDENTIAL	$ 15.32	$ 2.56	$ 17.88
072-3400-035-0000	RESIDENTIAL	$ 15.32	$ 2.56	$ 17.88
072-3400-036-0000	RESIDENTIAL	$ 15.32	$ 2.56	$ 17.88
072-3400-037-0000	RESIDENTIAL	$ 15.32	$ 2.56	$ 17.88
072-3400-038-0000	RESIDENTIAL	$ 15.32	$ 2.56	$ 17.88
072-3400-039-0000	RESIDENTIAL	$ 15.32	$ 2.56	$ 17.88
072-3400-040-0000	RESIDENTIAL	$ 15.32	$ 2.56	$ 17.88
072-3400-041-0000	RESIDENTIAL	$ 15.32	$ 2.56	$ 17.88
072-3400-042-0000	RESIDENTIAL	$ 15.32	$ 2.56	$ 17.88
072-3400-043-0000	RESIDENTIAL	$ 15.32	$ 2.56	$ 17.88
072-3400-044-0000	RESIDENTIAL	$ 15.32	$ 2.56	$ 17.88
072-3400-045-0000	RESIDENTIAL	$ 15.32	$ 2.56	$ 17.88
072-3400-046-0000	RESIDENTIAL	$ 15.32	$ 2.56	$ 17.88
072-3400-047-0000	RESIDENTIAL	$ 15.32	$ 2.56	$ 17.88
072-3400-048-0000	RESIDENTIAL	$ 15.32	$ 2.56	$ 17.88
072-3400-049-0000	RESIDENTIAL	$ 15.32	$ 2.56	$ 17.88
072-3400-050-0000	RESIDENTIAL	$ 15.32	$ 2.56	$ 17.88
072-3400-051-0000	RESIDENTIAL	$ 15.32	$ 2.56	$ 17.88
072-3400-052-0000	RESIDENTIAL	$ 15.32	$ 2.56	$ 17.88
072-3400-053-0000	RESIDENTIAL	$ 15.32	$ 2.56	$ 17.88
072-3400-054-0000	RESIDENTIAL	$ 15.32	$ 2.56	$ 17.88
072-3410-001-0000	RESIDENTIAL	$ 15.32	$ 2.56	$ 17.88
072-3410-002-0000	RESIDENTIAL	$ 15.32	$ 2.56	$ 17.88
072-3410-003-0000	RESIDENTIAL	$ 15.32	$ 2.56	$ 17.88
072-3410-004-0000	RESIDENTIAL	$ 15.32	$ 2.56	$ 17.88

City of Rancho Cordova
Lighting District No. 2012-1
Fiscal Year 2021-22 Assessment Roll

APN	District Classification	Street Light Charge	Safety Light Charge	Total Assessment
072-3410-005-0000	RESIDENTIAL	$ 15.32	$ 2.56	$ 17.88
072-3410-006-0000	RESIDENTIAL	$ 15.32	$ 2.56	$ 17.88
072-3410-007-0000	RESIDENTIAL	$ 15.32	$ 2.56	$ 17.88
072-3410-008-0000	RESIDENTIAL	$ 15.32	$ 2.56	$ 17.88
072-3410-009-0000	RESIDENTIAL	$ 15.32	$ 2.56	$ 17.88
072-3410-010-0000	RESIDENTIAL	$ 15.32	$ 2.56	$ 17.88
072-3410-011-0000	RESIDENTIAL	$ 15.32	$ 2.56	$ 17.88
072-3410-012-0000	RESIDENTIAL	$ 15.32	$ 2.56	$ 17.88
072-3410-013-0000	RESIDENTIAL	$ 15.32	$ 2.56	$ 17.88
072-3410-014-0000	RESIDENTIAL	$ 15.32	$ 2.56	$ 17.88
072-3410-015-0000	RESIDENTIAL	$ 15.32	$ 2.56	$ 17.88
072-3410-016-0000	RESIDENTIAL	$ 15.32	$ 2.56	$ 17.88
072-3410-017-0000	RESIDENTIAL	$ 15.32	$ 2.56	$ 17.88
072-3410-018-0000	RESIDENTIAL	$ 15.32	$ 2.56	$ 17.88
072-3410-019-0000	RESIDENTIAL	$ 15.32	$ 2.56	$ 17.88
072-3410-020-0000	RESIDENTIAL	$ 15.32	$ 2.56	$ 17.88
072-3410-021-0000	RESIDENTIAL	$ 15.32	$ 2.56	$ 17.88
072-3410-022-0000	RESIDENTIAL	$ 15.32	$ 2.56	$ 17.88
072-3410-023-0000	RESIDENTIAL	$ 15.32	$ 2.56	$ 17.88
072-3410-024-0000	RESIDENTIAL	$ 15.32	$ 2.56	$ 17.88
072-3410-025-0000	RESIDENTIAL	$ 15.32	$ 2.56	$ 17.88
072-3410-026-0000	RESIDENTIAL	$ 15.32	$ 2.56	$ 17.88
072-3410-027-0000	RESIDENTIAL	$ 15.32	$ 2.56	$ 17.88
072-3410-028-0000	RESIDENTIAL	$ 15.32	$ 2.56	$ 17.88
072-3410-029-0000	RESIDENTIAL	$ 15.32	$ 2.56	$ 17.88
072-3410-030-0000	RESIDENTIAL	$ 15.32	$ 2.56	$ 17.88
072-3410-031-0000	RESIDENTIAL	$ 15.32	$ 2.56	$ 17.88
072-3410-032-0000	RESIDENTIAL	$ 15.32	$ 2.56	$ 17.88
072-3410-033-0000	RESIDENTIAL	$ 15.32	$ 2.56	$ 17.88
072-3410-034-0000	RESIDENTIAL	$ 15.32	$ 2.56	$ 17.88
072-3410-035-0000	RESIDENTIAL	$ 15.32	$ 2.56	$ 17.88
072-3410-036-0000	RESIDENTIAL	$ 15.32	$ 2.56	$ 17.88
072-3410-037-0000	RESIDENTIAL	$ 15.32	$ 2.56	$ 17.88
072-3410-038-0000	RESIDENTIAL	$ 15.32	$ 2.56	$ 17.88
072-3410-039-0000	RESIDENTIAL	$ 15.32	$ 2.56	$ 17.88
072-3410-040-0000	RESIDENTIAL	$ 15.32	$ 2.56	$ 17.88
072-3410-041-0000	RESIDENTIAL	$ 15.32	$ 2.56	$ 17.88
072-3410-042-0000	RESIDENTIAL	$ 15.32	$ 2.56	$ 17.88
072-3410-043-0000	RESIDENTIAL	$ 15.32	$ 2.56	$ 17.88
072-3410-044-0000	RESIDENTIAL	$ 15.32	$ 2.56	$ 17.88
072-3410-045-0000	RESIDENTIAL	$ 15.32	$ 2.56	$ 17.88
072-3410-046-0000	RESIDENTIAL	$ 15.32	$ 2.56	$ 17.88
072-3410-047-0000	RESIDENTIAL	$ 15.32	$ 2.56	$ 17.88
072-3410-048-0000	RESIDENTIAL	$ 15.32	$ 2.56	$ 17.88

City of Rancho Cordova
Lighting District No. 2012-1
Fiscal Year 2021-22 Assessment Roll

APN	District Classification	Street Light Charge	Safety Light Charge	Total Assessment
072-3410-049-0000	RESIDENTIAL	$ 15.32	$ 2.56	$ 17.88
072-3410-050-0000	RESIDENTIAL	$ 15.32	$ 2.56	$ 17.88
072-3410-051-0000	RESIDENTIAL	$ 15.32	$ 2.56	$ 17.88
072-3410-052-0000	RESIDENTIAL	$ 15.32	$ 2.56	$ 17.88
072-3410-053-0000	RESIDENTIAL	$ 15.32	$ 2.56	$ 17.88
072-3410-054-0000	RESIDENTIAL	$ 15.32	$ 2.56	$ 17.88
072-3410-055-0000	RESIDENTIAL	$ 15.32	$ 2.56	$ 17.88
072-3410-056-0000	RESIDENTIAL	$ 15.32	$ 2.56	$ 17.88
072-3410-057-0000	RESIDENTIAL	$ 15.32	$ 2.56	$ 17.88
072-3410-058-0000	RESIDENTIAL	$ 15.32	$ 2.56	$ 17.88
072-3410-059-0000	RESIDENTIAL	$ 15.32	$ 2.56	$ 17.88
072-3410-060-0000	RESIDENTIAL	$ 15.32	$ 2.56	$ 17.88
072-3410-061-0000	RESIDENTIAL	$ 15.32	$ 2.56	$ 17.88
072-3410-062-0000	RESIDENTIAL	$ 15.32	$ 2.56	$ 17.88
072-3410-063-0000	RESIDENTIAL	$ 15.32	$ 2.56	$ 17.88
072-3420-001-0000	RESIDENTIAL	$ 15.32	$ 2.56	$ 17.88
072-3420-002-0000	RESIDENTIAL	$ 15.32	$ 2.56	$ 17.88
072-3420-003-0000	RESIDENTIAL	$ 15.32	$ 2.56	$ 17.88
072-3420-004-0000	RESIDENTIAL	$ 15.32	$ 2.56	$ 17.88
072-3420-005-0000	RESIDENTIAL	$ 15.32	$ 2.56	$ 17.88
072-3420-006-0000	RESIDENTIAL	$ 15.32	$ 2.56	$ 17.88
072-3420-007-0000	RESIDENTIAL	$ 15.32	$ 2.56	$ 17.88
072-3420-008-0000	RESIDENTIAL	$ 15.32	$ 2.56	$ 17.88
072-3420-009-0000	RESIDENTIAL	$ 15.32	$ 2.56	$ 17.88
072-3420-010-0000	RESIDENTIAL	$ 15.32	$ 2.56	$ 17.88
072-3420-011-0000	RESIDENTIAL	$ 15.32	$ 2.56	$ 17.88
072-3420-012-0000	RESIDENTIAL	$ 15.32	$ 2.56	$ 17.88
072-3420-013-0000	RESIDENTIAL	$ 15.32	$ 2.56	$ 17.88
072-3420-014-0000	RESIDENTIAL	$ 15.32	$ 2.56	$ 17.88
072-3420-015-0000	RESIDENTIAL	$ 15.32	$ 2.56	$ 17.88
072-3420-016-0000	RESIDENTIAL	$ 15.32	$ 2.56	$ 17.88
072-3420-017-0000	RESIDENTIAL	$ 15.32	$ 2.56	$ 17.88
072-3420-018-0000	RESIDENTIAL	$ 15.32	$ 2.56	$ 17.88
072-3420-019-0000	RESIDENTIAL	$ 15.32	$ 2.56	$ 17.88
072-3420-020-0000	RESIDENTIAL	$ 15.32	$ 2.56	$ 17.88
072-3420-021-0000	RESIDENTIAL	$ 15.32	$ 2.56	$ 17.88
072-3420-022-0000	RESIDENTIAL	$ 15.32	$ 2.56	$ 17.88
072-3420-023-0000	RESIDENTIAL	$ 15.32	$ 2.56	$ 17.88
072-3420-024-0000	RESIDENTIAL	$ 15.32	$ 2.56	$ 17.88
072-3420-025-0000	RESIDENTIAL	$ 15.32	$ 2.56	$ 17.88
072-3420-026-0000	RESIDENTIAL	$ 15.32	$ 2.56	$ 17.88
072-3420-027-0000	RESIDENTIAL	$ 15.32	$ 2.56	$ 17.88
072-3420-028-0000	RESIDENTIAL	$ 15.32	$ 2.56	$ 17.88
072-3420-029-0000	RESIDENTIAL	$ 15.32	$ 2.56	$ 17.88

City of Rancho Cordova
Lighting District No. 2012-1
Fiscal Year 2021-22 Assessment Roll

APN	District Classification	Street Light Charge	Safety Light Charge	Total Assessment
072-3420-030-0000	RESIDENTIAL	$ 15.32	$ 2.56	$ 17.88
072-3420-031-0000	RESIDENTIAL	$ 15.32	$ 2.56	$ 17.88
072-3420-032-0000	RESIDENTIAL	$ 15.32	$ 2.56	$ 17.88
072-3420-033-0000	RESIDENTIAL	$ 15.32	$ 2.56	$ 17.88
072-3420-034-0000	RESIDENTIAL	$ 15.32	$ 2.56	$ 17.88
072-3420-035-0000	RESIDENTIAL	$ 15.32	$ 2.56	$ 17.88
072-3420-036-0000	RESIDENTIAL	$ 15.32	$ 2.56	$ 17.88
072-3420-037-0000	RESIDENTIAL	$ 15.32	$ 2.56	$ 17.88
072-3420-038-0000	RESIDENTIAL	$ 15.32	$ 2.56	$ 17.88
072-3420-039-0000	RESIDENTIAL	$ 15.32	$ 2.56	$ 17.88
072-3420-040-0000	RESIDENTIAL	$ 15.32	$ 2.56	$ 17.88
072-3420-041-0000	RESIDENTIAL	$ 15.32	$ 2.56	$ 17.88
072-3420-042-0000	RESIDENTIAL	$ 15.32	$ 2.56	$ 17.88
072-3420-043-0000	RESIDENTIAL	$ 15.32	$ 2.56	$ 17.88
072-3420-044-0000	RESIDENTIAL	$ 15.32	$ 2.56	$ 17.88
072-3420-045-0000	RESIDENTIAL	$ 15.32	$ 2.56	$ 17.88
072-3420-046-0000	RESIDENTIAL	$ 15.32	$ 2.56	$ 17.88
072-3800-001-0000	NONRES	$ 156.18	$ 2.56	$ 158.74
072-3800-002-0000	NONRES	$ 66.50	$ 2.56	$ 69.06
072-3800-003-0000	NONRES	$ 91.19	$ 2.56	$ 93.74
072-3800-004-0000	NONRES	$ 178.09	$ 2.56	$ 180.64
072-3800-005-0000	NONRES	$ 70.03	$ 2.56	$ 72.58
072-3800-006-0000	NONRES	$ 0.00	$ 2.56	$ 2.56
072-3800-007-0000	NONRES	$ 67.51	$ 2.56	$ 70.06
072-3800-008-0000	NONRES	$ 69.02	$ 2.56	$ 71.58
072-3800-009-0000	NONRES	$ 0.00	$ 2.56	$ 2.56
072-3800-010-0000	NONRES	$ 60.96	$ 2.56	$ 63.52
072-3800-011-0000	NONRES	$ 0.00	$ 2.56	$ 2.56
072-3800-012-0000	NONRES	$ 60.46	$ 2.56	$ 63.02
072-3800-013-0000	NONRES	$ 0.00	$ 2.56	$ 2.56
072-3800-014-0000	NONRES	$ 58.69	$ 2.56	$ 61.24
072-3800-015-0000	NONRES	$ 45.34	$ 2.56	$ 47.90
072-3800-016-0000	NONRES	$ 86.15	$ 2.56	$ 88.70
072-3800-017-0000	NONRES	$ 102.27	$ 2.56	$ 104.82
072-3800-018-0000	NONRES	$ 0.00	$ 2.56	$ 2.56
073-0010-010-0000	SAFETY LIGHTS ONLY	$ 0.00	$ 2.56	$ 2.56
073-0010-011-0000	SAFETY LIGHTS ONLY	$ 0.00	$ 2.56	$ 2.56
073-0010-012-0000	SAFETY LIGHTS ONLY	$ 0.00	$ 2.56	$ 2.56
075-0033-001-0000	NONRES	$ 100.76	$ 2.56	$ 103.32
075-0033-002-0000	SAFETY LIGHTS ONLY	$ 0.00	$ 2.56	$ 2.56
075-0033-003-0000	NONRES	$ 28.97	$ 2.56	$ 31.52
075-0033-005-0000	NONRES	$ 129.98	$ 2.56	$ 132.54
075-0033-006-0000	NONRES	$ 25.19	$ 2.56	$ 27.74
075-0033-007-0000	NONRES	$ 27.21	$ 2.56	$ 29.76

City of Rancho Cordova
Lighting District No. 2012-1
Fiscal Year 2021-22 Assessment Roll

APN	District Classification	Street Light Charge	Safety Light Charge	Total Assessment
075-0033-008-0000	NONRES	$ 48.36	$ 2.56	$ 50.92
075-0033-009-0000	NONRES	$ 27.71	$ 2.56	$ 30.26
075-0033-015-0000	SAFETY LIGHTS ONLY	$ 0.00	$ 2.56	$ 2.56
075-0033-016-0000	NONRES	$ 83.88	$ 2.56	$ 86.44
075-0033-017-0000	NONRES	$ 23.93	$ 2.56	$ 26.48
075-0033-018-0000	NONRES	$ 32.75	$ 2.56	$ 35.30
075-0051-023-0000	NONRES	$ 16.88	$ 2.56	$ 19.44
075-0051-025-0000	NONRES	$ 16.88	$ 2.56	$ 19.44
075-0051-028-0000	NONRES	$ 18.89	$ 2.56	$ 21.44
075-0051-036-0000	NONRES	$ 24.18	$ 2.56	$ 26.74
075-0051-037-0000	NONRES	$ 20.66	$ 2.56	$ 23.22
075-0051-038-0000	NONRES	$ 16.88	$ 2.56	$ 19.44
075-0051-039-0000	NONRES	$ 15.37	$ 2.56	$ 17.92
075-0051-040-0000	NONRES	$ 17.63	$ 2.56	$ 20.18
075-0051-041-0000	NONRES	$ 16.88	$ 2.56	$ 19.44
075-0052-001-0000	NONRES	$ 46.10	$ 2.56	$ 48.66
075-0052-005-0000	NONRES	$ 12.85	$ 2.56	$ 15.40
075-0052-006-0000	NONRES	$ 19.65	$ 2.56	$ 22.20
075-0052-007-0000	NONRES	$ 18.14	$ 2.56	$ 20.70
075-0052-014-0000	NONRES	$ 14.36	$ 2.56	$ 16.92
075-0052-015-0000	NONRES	$ 9.82	$ 2.56	$ 12.38
075-0052-028-0000	NONRES	$ 17.38	$ 2.56	$ 19.94
075-0052-029-0000	NONRES	$ 17.38	$ 2.56	$ 19.94
075-0052-030-0000	NONRES	$ 17.38	$ 2.56	$ 19.94
075-0052-031-0000	NONRES	$ 16.88	$ 2.56	$ 19.44
075-0052-036-0000	NONRES	$ 119.90	$ 2.56	$ 122.46
075-0052-038-0000	SAFETY LIGHTS ONLY	$ 0.00	$ 2.56	$ 2.56
075-0052-039-0000	NONRES	$ 15.11	$ 2.56	$ 17.66
075-0052-040-0000	NONRES	$ 18.64	$ 2.56	$ 21.20
075-0052-041-0000	NONRES	$ 18.64	$ 2.56	$ 21.20
075-0052-042-0000	NONRES	$ 16.63	$ 2.56	$ 19.18
075-0052-043-0000	NONRES	$ 16.37	$ 2.56	$ 18.92
075-0052-044-0000	NONRES	$ 16.88	$ 2.56	$ 19.44
075-0052-045-0000	NONRES	$ 16.88	$ 2.56	$ 19.44
075-0052-046-0000	NONRES	$ 10.08	$ 2.56	$ 12.64
075-0052-047-0000	NONRES	$ 21.16	$ 2.56	$ 23.72
075-0052-048-0000	NONRES	$ 41.56	$ 2.56	$ 44.12
075-0052-049-0000	NONRES	$ 29.47	$ 2.56	$ 32.02
075-0052-050-0000	NONRES	$ 19.40	$ 2.56	$ 21.96
075-0053-001-0000	NONRES	$ 46.10	$ 2.56	$ 48.66
075-0053-002-0000	NONRES	$ 15.87	$ 2.56	$ 18.42
075-0053-003-0000	NONRES	$ 16.37	$ 2.56	$ 18.92
075-0053-004-0000	NONRES	$ 15.62	$ 2.56	$ 18.18
075-0053-005-0000	NONRES	$ 15.62	$ 2.56	$ 18.18

City of Rancho Cordova
Lighting District No. 2012-1
Fiscal Year 2021-22 Assessment Roll

APN	District Classification	Street Light Charge	Safety Light Charge	Total Assessment
075-0053-006-0000	NONRES	$ 15.62	$ 2.56	$ 18.18
075-0053-007-0000	NONRES	$ 49.37	$ 2.56	$ 51.92
075-0053-008-0000	NONRES	$ 16.12	$ 2.56	$ 18.68
075-0053-009-0000	NONRES	$ 39.30	$ 2.56	$ 41.86
075-0053-010-0000	SAFETY LIGHTS ONLY	$ 0.00	$ 2.56	$ 2.56
075-0053-011-0000	SAFETY LIGHTS ONLY	$ 0.00	$ 2.56	$ 2.56
075-0053-012-0000	SAFETY LIGHTS ONLY	$ 0.00	$ 2.56	$ 2.56
075-0053-013-0000	SAFETY LIGHTS ONLY	$ 0.00	$ 2.56	$ 2.56
075-0053-014-0000	SAFETY LIGHTS ONLY	$ 0.00	$ 2.56	$ 2.56
075-0053-015-0000	SAFETY LIGHTS ONLY	$ 0.00	$ 2.56	$ 2.56
075-0053-016-0000	SAFETY LIGHTS ONLY	$ 0.00	$ 2.56	$ 2.56
075-0053-017-0000	SAFETY LIGHTS ONLY	$ 0.00	$ 2.56	$ 2.56
075-0053-018-0000	NONRES	$ 43.83	$ 2.56	$ 46.38
075-0053-019-0000	NONRES	$ 27.46	$ 2.56	$ 30.02
075-0053-020-0000	NONRES	$ 15.62	$ 2.56	$ 18.18
075-0053-021-0000	NONRES	$ 15.87	$ 2.56	$ 18.42
075-0053-022-0000	NONRES	$ 15.11	$ 2.56	$ 17.66
075-0054-001-0000	NONRES	$ 84.39	$ 2.56	$ 86.94
075-0054-004-0000	NONRES	$ 16.37	$ 2.56	$ 18.92
075-0054-005-0000	SAFETY LIGHTS ONLY	$ 0.00	$ 2.56	$ 2.56
075-0054-006-0000	SAFETY LIGHTS ONLY	$ 0.00	$ 2.56	$ 2.56
075-0054-008-0000	SAFETY LIGHTS ONLY	$ 0.00	$ 2.56	$ 2.56
075-0054-009-0000	SAFETY LIGHTS ONLY	$ 0.00	$ 2.56	$ 2.56
075-0054-010-0000	SAFETY LIGHTS ONLY	$ 0.00	$ 2.56	$ 2.56
075-0054-011-0000	NONRES	$ 37.28	$ 2.56	$ 39.84
075-0054-016-0000	NONRES	$ 15.11	$ 2.56	$ 17.66
075-0054-017-0000	NONRES	$ 17.38	$ 2.56	$ 19.94
075-0054-018-0000	SAFETY LIGHTS ONLY	$ 0.00	$ 2.56	$ 2.56
075-0111-019-0000	NONRES	$ 56.68	$ 2.56	$ 59.24
075-0111-020-0000	NONRES	$ 65.24	$ 2.56	$ 67.80
075-0111-021-0000	NONRES	$ 138.80	$ 2.56	$ 141.36
075-0112-004-0000	NONRES	$ 3.02	$ 2.56	$ 5.58
075-0112-009-0000	NONRES	$ 36.53	$ 2.56	$ 39.08
075-0112-010-0000	NONRES	$ 153.91	$ 2.56	$ 156.46
075-0112-011-0000	NONRES	$ 114.61	$ 2.56	$ 117.16
075-0121-003-0000	NONRES	$ 75.57	$ 2.56	$ 78.12
075-0121-004-0000	SAFETY LIGHTS ONLY	$ 0.00	$ 2.56	$ 2.56
075-0121-005-0000	SAFETY LIGHTS ONLY	$ 0.00	$ 2.56	$ 2.56
075-0122-001-0000	NONRES	$ 71.29	$ 2.56	$ 73.84
075-0122-004-0000	NONRES	$ 94.71	$ 2.56	$ 97.26
075-0122-005-0000	SAFETY LIGHTS ONLY	$ 0.00	$ 2.56	$ 2.56
075-0151-002-0000	SAFETY LIGHTS ONLY	$ 0.00	$ 2.56	$ 2.56
075-0151-003-0000	SAFETY LIGHTS ONLY	$ 0.00	$ 2.56	$ 2.56
075-0151-004-0000	SAFETY LIGHTS ONLY	$ 0.00	$ 2.56	$ 2.56

City of Rancho Cordova
Lighting District No. 2012-1
Fiscal Year 2021-22 Assessment Roll

APN	District Classification	Street Light Charge	Safety Light Charge	Total Assessment
075-0151-005-0000	SAFETY LIGHTS ONLY	$ 0.00	$ 2.56	$ 2.56
075-0151-006-0000	SAFETY LIGHTS ONLY	$ 0.00	$ 2.56	$ 2.56
075-0151-007-0000	SAFETY LIGHTS ONLY	$ 0.00	$ 2.56	$ 2.56
075-0151-008-0000	SAFETY LIGHTS ONLY	$ 0.00	$ 2.56	$ 2.56
075-0151-009-0000	SAFETY LIGHTS ONLY	$ 0.00	$ 2.56	$ 2.56
075-0151-010-0000	SAFETY LIGHTS ONLY	$ 0.00	$ 2.56	$ 2.56
075-0151-011-0000	SAFETY LIGHTS ONLY	$ 0.00	$ 2.56	$ 2.56
075-0151-013-0000	SAFETY LIGHTS ONLY	$ 0.00	$ 2.56	$ 2.56
075-0151-014-0000	SAFETY LIGHTS ONLY	$ 0.00	$ 2.56	$ 2.56
075-0151-015-0000	SAFETY LIGHTS ONLY	$ 0.00	$ 2.56	$ 2.56
075-0151-016-0000	SAFETY LIGHTS ONLY	$ 0.00	$ 2.56	$ 2.56
075-0151-017-0000	SAFETY LIGHTS ONLY	$ 0.00	$ 2.56	$ 2.56
075-0151-018-0000	SAFETY LIGHTS ONLY	$ 0.00	$ 2.56	$ 2.56
075-0151-019-0000	SAFETY LIGHTS ONLY	$ 0.00	$ 2.56	$ 2.56
075-0151-020-0000	SAFETY LIGHTS ONLY	$ 0.00	$ 2.56	$ 2.56
075-0151-021-0000	SAFETY LIGHTS ONLY	$ 0.00	$ 2.56	$ 2.56
075-0151-022-0000	SAFETY LIGHTS ONLY	$ 0.00	$ 2.56	$ 2.56
075-0151-023-0000	SAFETY LIGHTS ONLY	$ 0.00	$ 2.56	$ 2.56
075-0151-024-0000	SAFETY LIGHTS ONLY	$ 0.00	$ 2.56	$ 2.56
075-0151-025-0000	SAFETY LIGHTS ONLY	$ 0.00	$ 2.56	$ 2.56
075-0151-026-0000	SAFETY LIGHTS ONLY	$ 0.00	$ 2.56	$ 2.56
075-0151-027-0000	SAFETY LIGHTS ONLY	$ 0.00	$ 2.56	$ 2.56
075-0151-028-0000	SAFETY LIGHTS ONLY	$ 0.00	$ 2.56	$ 2.56
075-0151-029-0000	SAFETY LIGHTS ONLY	$ 0.00	$ 2.56	$ 2.56
075-0151-030-0000	SAFETY LIGHTS ONLY	$ 0.00	$ 2.56	$ 2.56
075-0151-031-0000	SAFETY LIGHTS ONLY	$ 0.00	$ 2.56	$ 2.56
075-0151-032-0000	SAFETY LIGHTS ONLY	$ 0.00	$ 2.56	$ 2.56
075-0151-034-0000	NONRES	$ 57.69	$ 2.56	$ 60.24
075-0152-001-0000	SAFETY LIGHTS ONLY	$ 0.00	$ 2.56	$ 2.56
075-0152-002-0000	SAFETY LIGHTS ONLY	$ 0.00	$ 2.56	$ 2.56
075-0152-003-0000	SAFETY LIGHTS ONLY	$ 0.00	$ 2.56	$ 2.56
075-0152-005-0000	SAFETY LIGHTS ONLY	$ 0.00	$ 2.56	$ 2.56
075-0152-006-0000	SAFETY LIGHTS ONLY	$ 0.00	$ 2.56	$ 2.56
075-0152-007-0000	SAFETY LIGHTS ONLY	$ 0.00	$ 2.56	$ 2.56
075-0152-008-0000	SAFETY LIGHTS ONLY	$ 0.00	$ 2.56	$ 2.56
075-0152-011-0000	SAFETY LIGHTS ONLY	$ 0.00	$ 2.56	$ 2.56
075-0152-012-0000	SAFETY LIGHTS ONLY	$ 0.00	$ 2.56	$ 2.56
075-0152-014-0000	SAFETY LIGHTS ONLY	$ 0.00	$ 2.56	$ 2.56
075-0153-004-0000	SAFETY LIGHTS ONLY	$ 0.00	$ 2.56	$ 2.56
075-0153-005-0000	NONRES	$ 63.23	$ 2.56	$ 65.78
075-0154-004-0000	NONRES	$ 20.66	$ 2.56	$ 23.22
075-0154-005-0000	NONRES	$ 20.66	$ 2.56	$ 23.22
075-0154-006-0000	NONRES	$ 20.66	$ 2.56	$ 23.22
075-0154-007-0000	NONRES	$ 21.16	$ 2.56	$ 23.72

City of Rancho Cordova
Lighting District No. 2012-1
Fiscal Year 2021-22 Assessment Roll

APN	District Classification	Street Light Charge	Safety Light Charge	Total Assessment
075-0155-001-0000	SAFETY LIGHTS ONLY	$ 0.00	$ 2.56	$ 2.56
075-0155-005-0000	SAFETY LIGHTS ONLY	$ 0.00	$ 2.56	$ 2.56
075-0191-001-0000	SAFETY LIGHTS ONLY	$ 0.00	$ 2.56	$ 2.56
075-0191-002-0000	SAFETY LIGHTS ONLY	$ 0.00	$ 2.56	$ 2.56
075-0191-003-0000	SAFETY LIGHTS ONLY	$ 0.00	$ 2.56	$ 2.56
075-0191-004-0000	SAFETY LIGHTS ONLY	$ 0.00	$ 2.56	$ 2.56
075-0191-005-0000	SAFETY LIGHTS ONLY	$ 0.00	$ 2.56	$ 2.56
075-0191-006-0000	SAFETY LIGHTS ONLY	$ 0.00	$ 2.56	$ 2.56
075-0191-007-0000	SAFETY LIGHTS ONLY	$ 0.00	$ 2.56	$ 2.56
075-0191-008-0000	SAFETY LIGHTS ONLY	$ 0.00	$ 2.56	$ 2.56
075-0191-009-0000	SAFETY LIGHTS ONLY	$ 0.00	$ 2.56	$ 2.56
075-0191-010-0000	SAFETY LIGHTS ONLY	$ 0.00	$ 2.56	$ 2.56
075-0191-011-0000	SAFETY LIGHTS ONLY	$ 0.00	$ 2.56	$ 2.56
075-0191-012-0000	SAFETY LIGHTS ONLY	$ 0.00	$ 2.56	$ 2.56
075-0191-013-0000	SAFETY LIGHTS ONLY	$ 0.00	$ 2.56	$ 2.56
075-0192-001-0000	SAFETY LIGHTS ONLY	$ 0.00	$ 2.56	$ 2.56
075-0192-004-0000	SAFETY LIGHTS ONLY	$ 0.00	$ 2.56	$ 2.56
075-0192-005-0000	SAFETY LIGHTS ONLY	$ 0.00	$ 2.56	$ 2.56
075-0192-006-0000	SAFETY LIGHTS ONLY	$ 0.00	$ 2.56	$ 2.56
075-0192-007-0000	SAFETY LIGHTS ONLY	$ 0.00	$ 2.56	$ 2.56
075-0192-008-0000	SAFETY LIGHTS ONLY	$ 0.00	$ 2.56	$ 2.56
075-0192-009-0000	SAFETY LIGHTS ONLY	$ 0.00	$ 2.56	$ 2.56
075-0192-010-0000	SAFETY LIGHTS ONLY	$ 0.00	$ 2.56	$ 2.56
075-0192-012-0000	SAFETY LIGHTS ONLY	$ 0.00	$ 2.56	$ 2.56
075-0192-014-0000	SAFETY LIGHTS ONLY	$ 0.00	$ 2.56	$ 2.56
075-0193-001-0000	SAFETY LIGHTS ONLY	$ 0.00	$ 2.56	$ 2.56
075-0193-002-0000	SAFETY LIGHTS ONLY	$ 0.00	$ 2.56	$ 2.56
075-0193-003-0000	SAFETY LIGHTS ONLY	$ 0.00	$ 2.56	$ 2.56
075-0193-005-0000	SAFETY LIGHTS ONLY	$ 0.00	$ 2.56	$ 2.56
075-0193-006-0000	SAFETY LIGHTS ONLY	$ 0.00	$ 2.56	$ 2.56
075-0194-001-0000	SAFETY LIGHTS ONLY	$ 0.00	$ 2.56	$ 2.56
075-0194-002-0000	SAFETY LIGHTS ONLY	$ 0.00	$ 2.56	$ 2.56
075-0194-003-0000	SAFETY LIGHTS ONLY	$ 0.00	$ 2.56	$ 2.56
075-0194-004-0000	SAFETY LIGHTS ONLY	$ 0.00	$ 2.56	$ 2.56
075-0201-001-0000	SAFETY LIGHTS ONLY	$ 0.00	$ 2.56	$ 2.56
075-0201-002-0000	SAFETY LIGHTS ONLY	$ 0.00	$ 2.56	$ 2.56
075-0201-005-0000	SAFETY LIGHTS ONLY	$ 0.00	$ 2.56	$ 2.56
075-0201-006-0000	SAFETY LIGHTS ONLY	$ 0.00	$ 2.56	$ 2.56
075-0201-007-0000	SAFETY LIGHTS ONLY	$ 0.00	$ 2.56	$ 2.56
075-0201-008-0000	SAFETY LIGHTS ONLY	$ 0.00	$ 2.56	$ 2.56
075-0201-009-0000	SAFETY LIGHTS ONLY	$ 0.00	$ 2.56	$ 2.56
075-0201-011-0000	SAFETY LIGHTS ONLY	$ 0.00	$ 2.56	$ 2.56
075-0201-012-0000	SAFETY LIGHTS ONLY	$ 0.00	$ 2.56	$ 2.56
075-0201-013-0000	SAFETY LIGHTS ONLY	$ 0.00	$ 2.56	$ 2.56

City of Rancho Cordova
Lighting District No. 2012-1
Fiscal Year 2021-22 Assessment Roll

APN	District Classification	Street Light Charge	Safety Light Charge	Total Assessment
075-0202-001-0000	SAFETY LIGHTS ONLY	$ 0.00	$ 2.56	$ 2.56
075-0202-002-0000	SAFETY LIGHTS ONLY	$ 0.00	$ 2.56	$ 2.56
075-0203-001-0000	SAFETY LIGHTS ONLY	$ 0.00	$ 2.56	$ 2.56
075-0204-001-0000	SAFETY LIGHTS ONLY	$ 0.00	$ 2.56	$ 2.56
075-0205-001-0000	SAFETY LIGHTS ONLY	$ 0.00	$ 2.56	$ 2.56
075-0205-002-0000	SAFETY LIGHTS ONLY	$ 0.00	$ 2.56	$ 2.56
075-0205-003-0000	SAFETY LIGHTS ONLY	$ 0.00	$ 2.56	$ 2.56
075-0205-004-0000	SAFETY LIGHTS ONLY	$ 0.00	$ 2.56	$ 2.56
075-0205-005-0000	SAFETY LIGHTS ONLY	$ 0.00	$ 2.56	$ 2.56
075-0205-006-0000	SAFETY LIGHTS ONLY	$ 0.00	$ 2.56	$ 2.56
075-0205-007-0000	SAFETY LIGHTS ONLY	$ 0.00	$ 2.56	$ 2.56
075-0205-008-0000	SAFETY LIGHTS ONLY	$ 0.00	$ 2.56	$ 2.56
075-0205-009-0000	SAFETY LIGHTS ONLY	$ 0.00	$ 2.56	$ 2.56
075-0205-010-0000	SAFETY LIGHTS ONLY	$ 0.00	$ 2.56	$ 2.56
075-0205-011-0000	SAFETY LIGHTS ONLY	$ 0.00	$ 2.56	$ 2.56
075-0206-001-0000	SAFETY LIGHTS ONLY	$ 0.00	$ 2.56	$ 2.56
075-0241-001-0000	SAFETY LIGHTS ONLY	$ 0.00	$ 2.56	$ 2.56
075-0241-002-0000	SAFETY LIGHTS ONLY	$ 0.00	$ 2.56	$ 2.56
075-0241-003-0000	SAFETY LIGHTS ONLY	$ 0.00	$ 2.56	$ 2.56
075-0241-004-0000	SAFETY LIGHTS ONLY	$ 0.00	$ 2.56	$ 2.56
075-0241-005-0000	SAFETY LIGHTS ONLY	$ 0.00	$ 2.56	$ 2.56
075-0241-006-0000	SAFETY LIGHTS ONLY	$ 0.00	$ 2.56	$ 2.56
075-0241-007-0000	SAFETY LIGHTS ONLY	$ 0.00	$ 2.56	$ 2.56
075-0241-008-0000	SAFETY LIGHTS ONLY	$ 0.00	$ 2.56	$ 2.56
075-0241-009-0000	SAFETY LIGHTS ONLY	$ 0.00	$ 2.56	$ 2.56
075-0242-003-0000	SAFETY LIGHTS ONLY	$ 0.00	$ 2.56	$ 2.56
075-0242-004-0000	SAFETY LIGHTS ONLY	$ 0.00	$ 2.56	$ 2.56
075-0242-005-0000	SAFETY LIGHTS ONLY	$ 0.00	$ 2.56	$ 2.56
075-0242-006-0000	SAFETY LIGHTS ONLY	$ 0.00	$ 2.56	$ 2.56
075-0242-007-0000	SAFETY LIGHTS ONLY	$ 0.00	$ 2.56	$ 2.56
075-0242-008-0000	SAFETY LIGHTS ONLY	$ 0.00	$ 2.56	$ 2.56
075-0242-009-0000	SAFETY LIGHTS ONLY	$ 0.00	$ 2.56	$ 2.56
075-0242-010-0000	SAFETY LIGHTS ONLY	$ 0.00	$ 2.56	$ 2.56
075-0242-011-0000	SAFETY LIGHTS ONLY	$ 0.00	$ 2.56	$ 2.56
075-0243-001-0000	SAFETY LIGHTS ONLY	$ 0.00	$ 2.56	$ 2.56
075-0243-002-0000	SAFETY LIGHTS ONLY	$ 0.00	$ 2.56	$ 2.56
075-0243-003-0000	SAFETY LIGHTS ONLY	$ 0.00	$ 2.56	$ 2.56
075-0243-004-0000	SAFETY LIGHTS ONLY	$ 0.00	$ 2.56	$ 2.56
075-0243-005-0000	SAFETY LIGHTS ONLY	$ 0.00	$ 2.56	$ 2.56
075-0243-008-0000	SAFETY LIGHTS ONLY	$ 0.00	$ 2.56	$ 2.56
075-0243-009-0000	SAFETY LIGHTS ONLY	$ 0.00	$ 2.56	$ 2.56
075-0243-010-0000	SAFETY LIGHTS ONLY	$ 0.00	$ 2.56	$ 2.56
075-0243-011-0000	SAFETY LIGHTS ONLY	$ 0.00	$ 2.56	$ 2.56
075-0243-012-0000	SAFETY LIGHTS ONLY	$ 0.00	$ 2.56	$ 2.56

City of Rancho Cordova
Lighting District No. 2012-1
Fiscal Year 2021-22 Assessment Roll

APN	District Classification	Street Light Charge	Safety Light Charge	Total Assessment
075-0244-001-0000	SAFETY LIGHTS ONLY	$ 0.00	$ 2.56	$ 2.56
075-0244-002-0000	SAFETY LIGHTS ONLY	$ 0.00	$ 2.56	$ 2.56
075-0244-003-0000	SAFETY LIGHTS ONLY	$ 0.00	$ 2.56	$ 2.56
075-0244-004-0000	SAFETY LIGHTS ONLY	$ 0.00	$ 2.56	$ 2.56
075-0244-005-0000	SAFETY LIGHTS ONLY	$ 0.00	$ 2.56	$ 2.56
075-0244-006-0000	SAFETY LIGHTS ONLY	$ 0.00	$ 2.56	$ 2.56
075-0244-007-0000	SAFETY LIGHTS ONLY	$ 0.00	$ 2.56	$ 2.56
075-0244-008-0000	SAFETY LIGHTS ONLY	$ 0.00	$ 2.56	$ 2.56
075-0244-009-0000	SAFETY LIGHTS ONLY	$ 0.00	$ 2.56	$ 2.56
075-0244-010-0000	SAFETY LIGHTS ONLY	$ 0.00	$ 2.56	$ 2.56
075-0244-011-0000	SAFETY LIGHTS ONLY	$ 0.00	$ 2.56	$ 2.56
075-0291-001-0000	SAFETY LIGHTS ONLY	$ 0.00	$ 2.56	$ 2.56
075-0291-002-0000	SAFETY LIGHTS ONLY	$ 0.00	$ 2.56	$ 2.56
075-0291-003-0000	SAFETY LIGHTS ONLY	$ 0.00	$ 2.56	$ 2.56
075-0291-004-0000	SAFETY LIGHTS ONLY	$ 0.00	$ 2.56	$ 2.56
075-0291-005-0000	SAFETY LIGHTS ONLY	$ 0.00	$ 2.56	$ 2.56
075-0291-006-0000	SAFETY LIGHTS ONLY	$ 0.00	$ 2.56	$ 2.56
075-0291-007-0000	SAFETY LIGHTS ONLY	$ 0.00	$ 2.56	$ 2.56
075-0291-008-0000	SAFETY LIGHTS ONLY	$ 0.00	$ 2.56	$ 2.56
075-0291-009-0000	SAFETY LIGHTS ONLY	$ 0.00	$ 2.56	$ 2.56
075-0291-010-0000	SAFETY LIGHTS ONLY	$ 0.00	$ 2.56	$ 2.56
075-0291-011-0000	SAFETY LIGHTS ONLY	$ 0.00	$ 2.56	$ 2.56
075-0291-012-0000	SAFETY LIGHTS ONLY	$ 0.00	$ 2.56	$ 2.56
075-0291-013-0000	SAFETY LIGHTS ONLY	$ 0.00	$ 2.56	$ 2.56
075-0291-014-0000	SAFETY LIGHTS ONLY	$ 0.00	$ 2.56	$ 2.56
075-0291-015-0000	SAFETY LIGHTS ONLY	$ 0.00	$ 2.56	$ 2.56
075-0291-016-0000	SAFETY LIGHTS ONLY	$ 0.00	$ 2.56	$ 2.56
075-0291-017-0000	SAFETY LIGHTS ONLY	$ 0.00	$ 2.56	$ 2.56
075-0291-018-0000	SAFETY LIGHTS ONLY	$ 0.00	$ 2.56	$ 2.56
075-0291-019-0000	SAFETY LIGHTS ONLY	$ 0.00	$ 2.56	$ 2.56
075-0291-020-0000	SAFETY LIGHTS ONLY	$ 0.00	$ 2.56	$ 2.56
075-0292-001-0000	SAFETY LIGHTS ONLY	$ 0.00	$ 2.56	$ 2.56
075-0292-002-0000	SAFETY LIGHTS ONLY	$ 0.00	$ 2.56	$ 2.56
075-0292-003-0000	SAFETY LIGHTS ONLY	$ 0.00	$ 2.56	$ 2.56
075-0292-004-0000	SAFETY LIGHTS ONLY	$ 0.00	$ 2.56	$ 2.56
075-0292-005-0000	SAFETY LIGHTS ONLY	$ 0.00	$ 2.56	$ 2.56
075-0292-006-0000	SAFETY LIGHTS ONLY	$ 0.00	$ 2.56	$ 2.56
075-0292-007-0000	SAFETY LIGHTS ONLY	$ 0.00	$ 2.56	$ 2.56
075-0292-008-0000	SAFETY LIGHTS ONLY	$ 0.00	$ 2.56	$ 2.56
075-0292-009-0000	SAFETY LIGHTS ONLY	$ 0.00	$ 2.56	$ 2.56
075-0292-010-0000	SAFETY LIGHTS ONLY	$ 0.00	$ 2.56	$ 2.56
075-0292-011-0000	SAFETY LIGHTS ONLY	$ 0.00	$ 2.56	$ 2.56
075-0292-012-0000	SAFETY LIGHTS ONLY	$ 0.00	$ 2.56	$ 2.56
075-0292-013-0000	SAFETY LIGHTS ONLY	$ 0.00	$ 2.56	$ 2.56

City of Rancho Cordova
Lighting District No. 2012-1
Fiscal Year 2021-22 Assessment Roll

APN	District Classification	Street Light Charge	Safety Light Charge	Total Assessment
075-0311-001-0000	SAFETY LIGHTS ONLY	$ 0.00	$ 2.56	$ 2.56
075-0311-002-0000	RESIDENTIAL	$ 15.32	$ 2.56	$ 17.88
075-0311-003-0000	RESIDENTIAL	$ 15.32	$ 2.56	$ 17.88
075-0311-004-0000	SAFETY LIGHTS ONLY	$ 0.00	$ 2.56	$ 2.56
075-0311-005-0000	SAFETY LIGHTS ONLY	$ 0.00	$ 2.56	$ 2.56
075-0311-006-0000	SAFETY LIGHTS ONLY	$ 0.00	$ 2.56	$ 2.56
075-0311-007-0000	SAFETY LIGHTS ONLY	$ 0.00	$ 2.56	$ 2.56
075-0311-008-0000	SAFETY LIGHTS ONLY	$ 0.00	$ 2.56	$ 2.56
075-0311-009-0000	SAFETY LIGHTS ONLY	$ 0.00	$ 2.56	$ 2.56
075-0311-010-0000	SAFETY LIGHTS ONLY	$ 0.00	$ 2.56	$ 2.56
075-0311-011-0000	SAFETY LIGHTS ONLY	$ 0.00	$ 2.56	$ 2.56
075-0311-012-0000	SAFETY LIGHTS ONLY	$ 0.00	$ 2.56	$ 2.56
075-0311-013-0000	SAFETY LIGHTS ONLY	$ 0.00	$ 2.56	$ 2.56
075-0312-001-0000	SAFETY LIGHTS ONLY	$ 0.00	$ 2.56	$ 2.56
075-0312-002-0000	SAFETY LIGHTS ONLY	$ 0.00	$ 2.56	$ 2.56
075-0312-003-0000	SAFETY LIGHTS ONLY	$ 0.00	$ 2.56	$ 2.56
075-0312-004-0000	SAFETY LIGHTS ONLY	$ 0.00	$ 2.56	$ 2.56
075-0312-005-0000	SAFETY LIGHTS ONLY	$ 0.00	$ 2.56	$ 2.56
075-0312-006-0000	SAFETY LIGHTS ONLY	$ 0.00	$ 2.56	$ 2.56
075-0312-007-0000	SAFETY LIGHTS ONLY	$ 0.00	$ 2.56	$ 2.56
075-0312-008-0000	SAFETY LIGHTS ONLY	$ 0.00	$ 2.56	$ 2.56
075-0312-009-0000	SAFETY LIGHTS ONLY	$ 0.00	$ 2.56	$ 2.56
075-0312-010-0000	SAFETY LIGHTS ONLY	$ 0.00	$ 2.56	$ 2.56
075-0312-011-0000	SAFETY LIGHTS ONLY	$ 0.00	$ 2.56	$ 2.56
075-0312-012-0000	SAFETY LIGHTS ONLY	$ 0.00	$ 2.56	$ 2.56
075-0312-013-0000	RESIDENTIAL	$ 15.32	$ 2.56	$ 17.88
075-0312-014-0000	RESIDENTIAL	$ 15.32	$ 2.56	$ 17.88
075-0312-015-0000	NONRES	$ 54.41	$ 2.56	$ 56.96
075-0312-016-0000	NONRES	$ 16.88	$ 2.56	$ 19.44
075-0312-017-0000	NONRES	$ 16.88	$ 2.56	$ 19.44
075-0312-018-0000	NONRES	$ 16.88	$ 2.56	$ 19.44
075-0312-019-0000	NONRES	$ 16.88	$ 2.56	$ 19.44
075-0313-001-0000	NONRES	$ 114.61	$ 2.56	$ 117.16
075-0341-001-0000	SAFETY LIGHTS ONLY	$ 0.00	$ 2.56	$ 2.56
075-0341-002-0000	SAFETY LIGHTS ONLY	$ 0.00	$ 2.56	$ 2.56
075-0341-003-0000	SAFETY LIGHTS ONLY	$ 0.00	$ 2.56	$ 2.56
075-0341-004-0000	SAFETY LIGHTS ONLY	$ 0.00	$ 2.56	$ 2.56
075-0341-005-0000	SAFETY LIGHTS ONLY	$ 0.00	$ 2.56	$ 2.56
075-0341-006-0000	SAFETY LIGHTS ONLY	$ 0.00	$ 2.56	$ 2.56
075-0341-007-0000	SAFETY LIGHTS ONLY	$ 0.00	$ 2.56	$ 2.56
075-0341-008-0000	SAFETY LIGHTS ONLY	$ 0.00	$ 2.56	$ 2.56
075-0341-009-0000	SAFETY LIGHTS ONLY	$ 0.00	$ 2.56	$ 2.56
075-0341-010-0000	SAFETY LIGHTS ONLY	$ 0.00	$ 2.56	$ 2.56
075-0341-011-0000	SAFETY LIGHTS ONLY	$ 0.00	$ 2.56	$ 2.56

City of Rancho Cordova
Lighting District No. 2012-1
Fiscal Year 2021-22 Assessment Roll

APN	District Classification	Street Light Charge	Safety Light Charge	Total Assessment
075-0342-001-0000	SAFETY LIGHTS ONLY	$ 0.00	$ 2.56	$ 2.56
075-0342-002-0000	SAFETY LIGHTS ONLY	$ 0.00	$ 2.56	$ 2.56
075-0342-003-0000	SAFETY LIGHTS ONLY	$ 0.00	$ 2.56	$ 2.56
075-0342-004-0000	SAFETY LIGHTS ONLY	$ 0.00	$ 2.56	$ 2.56
075-0342-005-0000	SAFETY LIGHTS ONLY	$ 0.00	$ 2.56	$ 2.56
075-0342-006-0000	SAFETY LIGHTS ONLY	$ 0.00	$ 2.56	$ 2.56
075-0342-007-0000	SAFETY LIGHTS ONLY	$ 0.00	$ 2.56	$ 2.56
075-0342-008-0000	SAFETY LIGHTS ONLY	$ 0.00	$ 2.56	$ 2.56
075-0342-009-0000	SAFETY LIGHTS ONLY	$ 0.00	$ 2.56	$ 2.56
075-0342-010-0000	SAFETY LIGHTS ONLY	$ 0.00	$ 2.56	$ 2.56
075-0342-011-0000	SAFETY LIGHTS ONLY	$ 0.00	$ 2.56	$ 2.56
075-0342-012-0000	SAFETY LIGHTS ONLY	$ 0.00	$ 2.56	$ 2.56
075-0342-013-0000	SAFETY LIGHTS ONLY	$ 0.00	$ 2.56	$ 2.56
075-0342-014-0000	SAFETY LIGHTS ONLY	$ 0.00	$ 2.56	$ 2.56
075-0342-015-0000	SAFETY LIGHTS ONLY	$ 0.00	$ 2.56	$ 2.56
075-0343-001-0000	SAFETY LIGHTS ONLY	$ 0.00	$ 2.56	$ 2.56
075-0343-002-0000	SAFETY LIGHTS ONLY	$ 0.00	$ 2.56	$ 2.56
075-0343-003-0000	SAFETY LIGHTS ONLY	$ 0.00	$ 2.56	$ 2.56
075-0343-004-0000	SAFETY LIGHTS ONLY	$ 0.00	$ 2.56	$ 2.56
075-0343-005-0000	SAFETY LIGHTS ONLY	$ 0.00	$ 2.56	$ 2.56
075-0343-006-0000	SAFETY LIGHTS ONLY	$ 0.00	$ 2.56	$ 2.56
075-0343-007-0000	SAFETY LIGHTS ONLY	$ 0.00	$ 2.56	$ 2.56
075-0343-008-0000	SAFETY LIGHTS ONLY	$ 0.00	$ 2.56	$ 2.56
075-0343-009-0000	SAFETY LIGHTS ONLY	$ 0.00	$ 2.56	$ 2.56
075-0343-010-0000	SAFETY LIGHTS ONLY	$ 0.00	$ 2.56	$ 2.56
075-0343-011-0000	SAFETY LIGHTS ONLY	$ 0.00	$ 2.56	$ 2.56
075-0343-012-0000	SAFETY LIGHTS ONLY	$ 0.00	$ 2.56	$ 2.56
075-0390-001-0000	SAFETY LIGHTS ONLY	$ 0.00	$ 2.56	$ 2.56
075-0390-002-0000	SAFETY LIGHTS ONLY	$ 0.00	$ 2.56	$ 2.56
075-0390-003-0000	SAFETY LIGHTS ONLY	$ 0.00	$ 2.56	$ 2.56
075-0390-004-0000	SAFETY LIGHTS ONLY	$ 0.00	$ 2.56	$ 2.56
075-0390-005-0000	SAFETY LIGHTS ONLY	$ 0.00	$ 2.56	$ 2.56
075-0390-006-0000	SAFETY LIGHTS ONLY	$ 0.00	$ 2.56	$ 2.56
075-0390-007-0000	SAFETY LIGHTS ONLY	$ 0.00	$ 2.56	$ 2.56
075-0390-008-0000	SAFETY LIGHTS ONLY	$ 0.00	$ 2.56	$ 2.56
075-0390-009-0000	SAFETY LIGHTS ONLY	$ 0.00	$ 2.56	$ 2.56
075-0390-010-0000	SAFETY LIGHTS ONLY	$ 0.00	$ 2.56	$ 2.56
075-0390-011-0000	SAFETY LIGHTS ONLY	$ 0.00	$ 2.56	$ 2.56
075-0390-012-0000	SAFETY LIGHTS ONLY	$ 0.00	$ 2.56	$ 2.56
075-0390-013-0000	SAFETY LIGHTS ONLY	$ 0.00	$ 2.56	$ 2.56
075-0400-001-0000	SAFETY LIGHTS ONLY	$ 0.00	$ 2.56	$ 2.56
075-0400-002-0000	SAFETY LIGHTS ONLY	$ 0.00	$ 2.56	$ 2.56
075-0400-003-0000	SAFETY LIGHTS ONLY	$ 0.00	$ 2.56	$ 2.56
075-0400-004-0000	SAFETY LIGHTS ONLY	$ 0.00	$ 2.56	$ 2.56

City of Rancho Cordova
Lighting District No. 2012-1
Fiscal Year 2021-22 Assessment Roll

APN	District Classification	Street Light Charge	Safety Light Charge	Total Assessment
075-0400-005-0000	SAFETY LIGHTS ONLY	$ 0.00	$ 2.56	$ 2.56
075-0400-006-0000	SAFETY LIGHTS ONLY	$ 0.00	$ 2.56	$ 2.56
075-0400-007-0000	SAFETY LIGHTS ONLY	$ 0.00	$ 2.56	$ 2.56
075-0400-008-0000	SAFETY LIGHTS ONLY	$ 0.00	$ 2.56	$ 2.56
075-0400-009-0000	SAFETY LIGHTS ONLY	$ 0.00	$ 2.56	$ 2.56
075-0400-010-0000	SAFETY LIGHTS ONLY	$ 0.00	$ 2.56	$ 2.56
075-0400-011-0000	SAFETY LIGHTS ONLY	$ 0.00	$ 2.56	$ 2.56
075-0400-012-0000	SAFETY LIGHTS ONLY	$ 0.00	$ 2.56	$ 2.56
075-0400-013-0000	SAFETY LIGHTS ONLY	$ 0.00	$ 2.56	$ 2.56
075-0400-014-0000	SAFETY LIGHTS ONLY	$ 0.00	$ 2.56	$ 2.56
075-0400-015-0000	SAFETY LIGHTS ONLY	$ 0.00	$ 2.56	$ 2.56
075-0400-016-0000	SAFETY LIGHTS ONLY	$ 0.00	$ 2.56	$ 2.56
075-0400-017-0000	SAFETY LIGHTS ONLY	$ 0.00	$ 2.56	$ 2.56
075-0400-018-0000	SAFETY LIGHTS ONLY	$ 0.00	$ 2.56	$ 2.56
075-0400-020-0000	SAFETY LIGHTS ONLY	$ 0.00	$ 2.56	$ 2.56
075-0400-027-0000	SAFETY LIGHTS ONLY	$ 0.00	$ 2.56	$ 2.56
075-0400-028-0000	SAFETY LIGHTS ONLY	$ 0.00	$ 2.56	$ 2.56
075-0410-001-0000	SAFETY LIGHTS ONLY	$ 0.00	$ 2.56	$ 2.56
075-0410-002-0000	SAFETY LIGHTS ONLY	$ 0.00	$ 2.56	$ 2.56
075-0410-003-0000	SAFETY LIGHTS ONLY	$ 0.00	$ 2.56	$ 2.56
075-0410-004-0000	SAFETY LIGHTS ONLY	$ 0.00	$ 2.56	$ 2.56
075-0410-005-0000	SAFETY LIGHTS ONLY	$ 0.00	$ 2.56	$ 2.56
075-0410-006-0000	SAFETY LIGHTS ONLY	$ 0.00	$ 2.56	$ 2.56
075-0410-007-0000	SAFETY LIGHTS ONLY	$ 0.00	$ 2.56	$ 2.56
075-0410-008-0000	SAFETY LIGHTS ONLY	$ 0.00	$ 2.56	$ 2.56
075-0410-009-0000	SAFETY LIGHTS ONLY	$ 0.00	$ 2.56	$ 2.56
075-0410-010-0000	SAFETY LIGHTS ONLY	$ 0.00	$ 2.56	$ 2.56
075-0410-011-0000	SAFETY LIGHTS ONLY	$ 0.00	$ 2.56	$ 2.56
075-0410-012-0000	SAFETY LIGHTS ONLY	$ 0.00	$ 2.56	$ 2.56
075-0410-013-0000	SAFETY LIGHTS ONLY	$ 0.00	$ 2.56	$ 2.56
075-0410-014-0000	SAFETY LIGHTS ONLY	$ 0.00	$ 2.56	$ 2.56
075-0410-015-0000	SAFETY LIGHTS ONLY	$ 0.00	$ 2.56	$ 2.56
075-0410-016-0000	SAFETY LIGHTS ONLY	$ 0.00	$ 2.56	$ 2.56
075-0410-017-0000	SAFETY LIGHTS ONLY	$ 0.00	$ 2.56	$ 2.56
075-0410-018-0000	SAFETY LIGHTS ONLY	$ 0.00	$ 2.56	$ 2.56
075-0410-019-0000	SAFETY LIGHTS ONLY	$ 0.00	$ 2.56	$ 2.56
075-0410-020-0000	SAFETY LIGHTS ONLY	$ 0.00	$ 2.56	$ 2.56
075-0410-021-0000	SAFETY LIGHTS ONLY	$ 0.00	$ 2.56	$ 2.56
075-0410-022-0000	SAFETY LIGHTS ONLY	$ 0.00	$ 2.56	$ 2.56
075-0410-023-0000	SAFETY LIGHTS ONLY	$ 0.00	$ 2.56	$ 2.56
075-0440-031-0000	SAFETY LIGHTS ONLY	$ 0.00	$ 2.56	$ 2.56
075-0450-003-0000	SAFETY LIGHTS ONLY	$ 0.00	$ 2.56	$ 2.56
075-0450-006-0000	SAFETY LIGHTS ONLY	$ 0.00	$ 2.56	$ 2.56
075-0450-007-0000	SAFETY LIGHTS ONLY	$ 0.00	$ 2.56	$ 2.56

City of Rancho Cordova
Lighting District No. 2012-1
Fiscal Year 2021-22 Assessment Roll

APN	District Classification	Street Light Charge	Safety Light Charge	Total Assessment
075-0450-008-0000	SAFETY LIGHTS ONLY	$ 0.00	$ 2.56	$ 2.56
075-0450-009-0000	SAFETY LIGHTS ONLY	$ 0.00	$ 2.56	$ 2.56
075-0470-001-0000	SAFETY LIGHTS ONLY	$ 0.00	$ 2.56	$ 2.56
075-0470-002-0000	SAFETY LIGHTS ONLY	$ 0.00	$ 2.56	$ 2.56
075-0470-003-0000	SAFETY LIGHTS ONLY	$ 0.00	$ 2.56	$ 2.56
075-0470-004-0000	SAFETY LIGHTS ONLY	$ 0.00	$ 2.56	$ 2.56
075-0470-005-0000	SAFETY LIGHTS ONLY	$ 0.00	$ 2.56	$ 2.56
075-0470-006-0000	SAFETY LIGHTS ONLY	$ 0.00	$ 2.56	$ 2.56
075-0470-007-0000	SAFETY LIGHTS ONLY	$ 0.00	$ 2.56	$ 2.56
075-0470-010-0000	SAFETY LIGHTS ONLY	$ 0.00	$ 2.56	$ 2.56
075-0470-011-0000	SAFETY LIGHTS ONLY	$ 0.00	$ 2.56	$ 2.56
075-0470-012-0000	SAFETY LIGHTS ONLY	$ 0.00	$ 2.56	$ 2.56
075-0470-013-0000	SAFETY LIGHTS ONLY	$ 0.00	$ 2.56	$ 2.56
075-0470-014-0000	SAFETY LIGHTS ONLY	$ 0.00	$ 2.56	$ 2.56
075-0470-020-0000	SAFETY LIGHTS ONLY	$ 0.00	$ 2.56	$ 2.56
075-0470-021-0000	SAFETY LIGHTS ONLY	$ 0.00	$ 2.56	$ 2.56
075-0670-001-0000	NONRES	$ 129.48	$ 2.56	$ 132.04
075-0670-002-0000	SAFETY LIGHTS ONLY	$ 0.00	$ 2.56	$ 2.56
075-0670-012-0000	SAFETY LIGHTS ONLY	$ 0.00	$ 2.56	$ 2.56
075-0670-015-0000	NONRES	$ 191.95	$ 2.56	$ 194.50
075-0670-016-0000	SAFETY LIGHTS ONLY	$ 0.00	$ 2.56	$ 2.56
075-0670-017-0000	NONRES	$ 5.04	$ 2.56	$ 7.60
075-0670-019-0000	NONRES	$ 15.11	$ 2.56	$ 17.66
075-0670-024-0000	NONRES	$ 2.02	$ 2.56	$ 4.58
075-0680-001-0000	RESIDENTIAL	$ 15.32	$ 2.56	$ 17.88
075-0680-002-0000	RESIDENTIAL	$ 15.32	$ 2.56	$ 17.88
075-0680-003-0000	SAFETY LIGHTS ONLY	$ 0.00	$ 2.56	$ 2.56
075-0680-004-0000	SAFETY LIGHTS ONLY	$ 0.00	$ 2.56	$ 2.56
075-0680-005-0000	SAFETY LIGHTS ONLY	$ 0.00	$ 2.56	$ 2.56
075-0680-006-0000	SAFETY LIGHTS ONLY	$ 0.00	$ 2.56	$ 2.56
075-0680-007-0000	RESIDENTIAL	$ 15.32	$ 2.56	$ 17.88
075-0680-008-0000	RESIDENTIAL	$ 15.32	$ 2.56	$ 17.88
075-0680-009-0000	RESIDENTIAL	$ 15.32	$ 2.56	$ 17.88
075-0680-010-0000	RESIDENTIAL	$ 15.32	$ 2.56	$ 17.88
075-0680-011-0000	RESIDENTIAL	$ 15.32	$ 2.56	$ 17.88
075-0680-012-0000	RESIDENTIAL	$ 15.32	$ 2.56	$ 17.88
075-0680-013-0000	RESIDENTIAL	$ 15.32	$ 2.56	$ 17.88
075-0680-014-0000	RESIDENTIAL	$ 15.32	$ 2.56	$ 17.88
075-0680-015-0000	RESIDENTIAL	$ 15.32	$ 2.56	$ 17.88
075-0680-016-0000	RESIDENTIAL	$ 15.32	$ 2.56	$ 17.88
075-0680-017-0000	RESIDENTIAL	$ 15.32	$ 2.56	$ 17.88
075-0680-018-0000	RESIDENTIAL	$ 15.32	$ 2.56	$ 17.88
075-0680-019-0000	RESIDENTIAL	$ 15.32	$ 2.56	$ 17.88
075-0680-020-0000	RESIDENTIAL	$ 15.32	$ 2.56	$ 17.88

City of Rancho Cordova
Lighting District No. 2012-1
Fiscal Year 2021-22 Assessment Roll

APN	District Classification	Street Light Charge	Safety Light Charge	Total Assessment
075-0680-021-0000	RESIDENTIAL	$ 15.32	$ 2.56	$ 17.88
075-0680-022-0000	RESIDENTIAL	$ 15.32	$ 2.56	$ 17.88
075-0680-023-0000	RESIDENTIAL	$ 15.32	$ 2.56	$ 17.88
075-0680-024-0000	RESIDENTIAL	$ 15.32	$ 2.56	$ 17.88
075-0680-025-0000	RESIDENTIAL	$ 15.32	$ 2.56	$ 17.88
075-0680-026-0000	RESIDENTIAL	$ 15.32	$ 2.56	$ 17.88
075-0680-027-0000	RESIDENTIAL	$ 15.32	$ 2.56	$ 17.88
075-0680-028-0000	RESIDENTIAL	$ 15.32	$ 2.56	$ 17.88
075-0680-029-0000	RESIDENTIAL	$ 15.32	$ 2.56	$ 17.88
075-0680-030-0000	RESIDENTIAL	$ 15.32	$ 2.56	$ 17.88
075-0680-031-0000	RESIDENTIAL	$ 15.32	$ 2.56	$ 17.88
075-0680-032-0000	RESIDENTIAL	$ 15.32	$ 2.56	$ 17.88
075-0680-033-0000	RESIDENTIAL	$ 15.32	$ 2.56	$ 17.88
075-0680-034-0000	RESIDENTIAL	$ 15.32	$ 2.56	$ 17.88
075-0680-035-0000	RESIDENTIAL	$ 15.32	$ 2.56	$ 17.88
075-0680-036-0000	RESIDENTIAL	$ 15.32	$ 2.56	$ 17.88
075-0680-037-0000	RESIDENTIAL	$ 15.32	$ 2.56	$ 17.88
075-0680-038-0000	RESIDENTIAL	$ 15.32	$ 2.56	$ 17.88
075-0680-039-0000	RESIDENTIAL	$ 15.32	$ 2.56	$ 17.88
075-0680-040-0000	RESIDENTIAL	$ 15.32	$ 2.56	$ 17.88
075-0680-041-0000	RESIDENTIAL	$ 15.32	$ 2.56	$ 17.88
075-0680-042-0000	RESIDENTIAL	$ 15.32	$ 2.56	$ 17.88
075-0680-043-0000	RESIDENTIAL	$ 15.32	$ 2.56	$ 17.88
075-0680-044-0000	RESIDENTIAL	$ 15.32	$ 2.56	$ 17.88
075-0680-045-0000	RESIDENTIAL	$ 15.32	$ 2.56	$ 17.88
075-0680-046-0000	RESIDENTIAL	$ 15.32	$ 2.56	$ 17.88
075-0680-047-0000	RESIDENTIAL	$ 15.32	$ 2.56	$ 17.88
075-0680-048-0000	RESIDENTIAL	$ 15.32	$ 2.56	$ 17.88
075-0680-049-0000	RESIDENTIAL	$ 15.32	$ 2.56	$ 17.88
075-0680-050-0000	RESIDENTIAL	$ 15.32	$ 2.56	$ 17.88
075-0680-051-0000	RESIDENTIAL	$ 15.32	$ 2.56	$ 17.88
075-0680-052-0000	RESIDENTIAL	$ 15.32	$ 2.56	$ 17.88
075-0680-053-0000	RESIDENTIAL	$ 15.32	$ 2.56	$ 17.88
075-0680-054-0000	RESIDENTIAL	$ 15.32	$ 2.56	$ 17.88
075-0680-055-0000	RESIDENTIAL	$ 15.32	$ 2.56	$ 17.88
075-0680-056-0000	RESIDENTIAL	$ 15.32	$ 2.56	$ 17.88
075-0680-057-0000	RESIDENTIAL	$ 15.32	$ 2.56	$ 17.88
075-0680-058-0000	RESIDENTIAL	$ 15.32	$ 2.56	$ 17.88
075-0680-059-0000	RESIDENTIAL	$ 15.32	$ 2.56	$ 17.88
075-0680-060-0000	RESIDENTIAL	$ 15.32	$ 2.56	$ 17.88
075-0680-061-0000	RESIDENTIAL	$ 15.32	$ 2.56	$ 17.88
075-0680-062-0000	RESIDENTIAL	$ 15.32	$ 2.56	$ 17.88
075-0680-063-0000	RESIDENTIAL	$ 15.32	$ 2.56	$ 17.88
075-0680-064-0000	RESIDENTIAL	$ 15.32	$ 2.56	$ 17.88

City of Rancho Cordova
Lighting District No. 2012-1
Fiscal Year 2021-22 Assessment Roll

APN	District Classification	Street Light Charge	Safety Light Charge	Total Assessment
075-0680-065-0000	RESIDENTIAL	$ 15.32	$ 2.56	$ 17.88
075-0680-066-0000	RESIDENTIAL	$ 15.32	$ 2.56	$ 17.88
075-0680-067-0000	RESIDENTIAL	$ 15.32	$ 2.56	$ 17.88
075-0680-068-0000	RESIDENTIAL	$ 15.32	$ 2.56	$ 17.88
075-0680-069-0000	RESIDENTIAL	$ 15.32	$ 2.56	$ 17.88
075-0680-070-0000	RESIDENTIAL	$ 15.32	$ 2.56	$ 17.88
075-0680-072-0000	RESIDENTIAL	$ 15.32	$ 2.56	$ 17.88
075-0680-073-0000	RESIDENTIAL	$ 15.32	$ 2.56	$ 17.88
075-0680-074-0000	SAFETY LIGHTS ONLY	$ 0.00	$ 2.56	$ 2.56
075-0680-077-0000	RESIDENTIAL	$ 15.32	$ 2.56	$ 17.88
075-0690-001-0000	RESIDENTIAL	$ 15.32	$ 2.56	$ 17.88
075-0690-002-0000	RESIDENTIAL	$ 15.32	$ 2.56	$ 17.88
075-0690-003-0000	RESIDENTIAL	$ 15.32	$ 2.56	$ 17.88
075-0690-004-0000	RESIDENTIAL	$ 15.32	$ 2.56	$ 17.88
075-0690-005-0000	RESIDENTIAL	$ 15.32	$ 2.56	$ 17.88
075-0690-006-0000	RESIDENTIAL	$ 15.32	$ 2.56	$ 17.88
075-0690-007-0000	RESIDENTIAL	$ 15.32	$ 2.56	$ 17.88
075-0690-008-0000	RESIDENTIAL	$ 15.32	$ 2.56	$ 17.88
075-0690-009-0000	RESIDENTIAL	$ 15.32	$ 2.56	$ 17.88
075-0690-010-0000	RESIDENTIAL	$ 15.32	$ 2.56	$ 17.88
075-0690-011-0000	RESIDENTIAL	$ 15.32	$ 2.56	$ 17.88
075-0690-012-0000	RESIDENTIAL	$ 15.32	$ 2.56	$ 17.88
075-0690-013-0000	RESIDENTIAL	$ 15.32	$ 2.56	$ 17.88
075-0690-014-0000	RESIDENTIAL	$ 15.32	$ 2.56	$ 17.88
075-0690-015-0000	RESIDENTIAL	$ 15.32	$ 2.56	$ 17.88
075-0690-016-0000	RESIDENTIAL	$ 15.32	$ 2.56	$ 17.88
075-0690-017-0000	RESIDENTIAL	$ 15.32	$ 2.56	$ 17.88
075-0690-018-0000	RESIDENTIAL	$ 15.32	$ 2.56	$ 17.88
075-0690-019-0000	RESIDENTIAL	$ 15.32	$ 2.56	$ 17.88
075-0690-020-0000	RESIDENTIAL	$ 15.32	$ 2.56	$ 17.88
075-0690-021-0000	RESIDENTIAL	$ 15.32	$ 2.56	$ 17.88
075-0690-022-0000	RESIDENTIAL	$ 15.32	$ 2.56	$ 17.88
075-0690-023-0000	RESIDENTIAL	$ 15.32	$ 2.56	$ 17.88
075-0690-024-0000	RESIDENTIAL	$ 15.32	$ 2.56	$ 17.88
075-0690-025-0000	RESIDENTIAL	$ 15.32	$ 2.56	$ 17.88
075-0690-026-0000	RESIDENTIAL	$ 15.32	$ 2.56	$ 17.88
075-0690-027-0000	RESIDENTIAL	$ 15.32	$ 2.56	$ 17.88
075-0690-028-0000	RESIDENTIAL	$ 15.32	$ 2.56	$ 17.88
075-0690-029-0000	RESIDENTIAL	$ 15.32	$ 2.56	$ 17.88
075-0690-030-0000	RESIDENTIAL	$ 15.32	$ 2.56	$ 17.88
075-0690-031-0000	RESIDENTIAL	$ 15.32	$ 2.56	$ 17.88
075-0690-032-0000	RESIDENTIAL	$ 15.32	$ 2.56	$ 17.88
075-0690-033-0000	RESIDENTIAL	$ 15.32	$ 2.56	$ 17.88
075-0690-034-0000	RESIDENTIAL	$ 15.32	$ 2.56	$ 17.88

City of Rancho Cordova
Lighting District No. 2012-1
Fiscal Year 2021-22 Assessment Roll

APN	District Classification	Street Light Charge	Safety Light Charge	Total Assessment
075-0690-035-0000	RESIDENTIAL	$ 15.32	$ 2.56	$ 17.88
075-0690-036-0000	RESIDENTIAL	$ 15.32	$ 2.56	$ 17.88
075-0690-037-0000	RESIDENTIAL	$ 15.32	$ 2.56	$ 17.88
075-0690-038-0000	RESIDENTIAL	$ 15.32	$ 2.56	$ 17.88
075-0690-039-0000	RESIDENTIAL	$ 15.32	$ 2.56	$ 17.88
075-0690-040-0000	RESIDENTIAL	$ 15.32	$ 2.56	$ 17.88
075-0690-041-0000	RESIDENTIAL	$ 15.32	$ 2.56	$ 17.88
075-0690-042-0000	RESIDENTIAL	$ 15.32	$ 2.56	$ 17.88
075-0690-043-0000	RESIDENTIAL	$ 15.32	$ 2.56	$ 17.88
075-0690-044-0000	RESIDENTIAL	$ 15.32	$ 2.56	$ 17.88
075-0690-045-0000	RESIDENTIAL	$ 15.32	$ 2.56	$ 17.88
075-0690-046-0000	RESIDENTIAL	$ 15.32	$ 2.56	$ 17.88
075-0690-047-0000	RESIDENTIAL	$ 15.32	$ 2.56	$ 17.88
075-0690-048-0000	RESIDENTIAL	$ 15.32	$ 2.56	$ 17.88
075-0700-001-0000	RESIDENTIAL	$ 15.32	$ 2.56	$ 17.88
075-0700-002-0000	RESIDENTIAL	$ 15.32	$ 2.56	$ 17.88
075-0700-003-0000	RESIDENTIAL	$ 15.32	$ 2.56	$ 17.88
075-0700-004-0000	RESIDENTIAL	$ 15.32	$ 2.56	$ 17.88
075-0700-005-0000	RESIDENTIAL	$ 15.32	$ 2.56	$ 17.88
075-0700-006-0000	RESIDENTIAL	$ 15.32	$ 2.56	$ 17.88
075-0700-007-0000	RESIDENTIAL	$ 15.32	$ 2.56	$ 17.88
075-0700-008-0000	RESIDENTIAL	$ 15.32	$ 2.56	$ 17.88
075-0700-009-0000	RESIDENTIAL	$ 15.32	$ 2.56	$ 17.88
075-0700-010-0000	RESIDENTIAL	$ 15.32	$ 2.56	$ 17.88
075-0700-011-0000	RESIDENTIAL	$ 15.32	$ 2.56	$ 17.88
075-0700-012-0000	RESIDENTIAL	$ 15.32	$ 2.56	$ 17.88
075-0700-013-0000	RESIDENTIAL	$ 15.32	$ 2.56	$ 17.88
075-0700-014-0000	RESIDENTIAL	$ 15.32	$ 2.56	$ 17.88
075-0700-015-0000	RESIDENTIAL	$ 15.32	$ 2.56	$ 17.88
075-0700-016-0000	RESIDENTIAL	$ 15.32	$ 2.56	$ 17.88
075-0700-017-0000	RESIDENTIAL	$ 15.32	$ 2.56	$ 17.88
075-0700-018-0000	RESIDENTIAL	$ 15.32	$ 2.56	$ 17.88
075-0700-019-0000	RESIDENTIAL	$ 15.32	$ 2.56	$ 17.88
075-0700-020-0000	RESIDENTIAL	$ 15.32	$ 2.56	$ 17.88
075-0700-021-0000	RESIDENTIAL	$ 15.32	$ 2.56	$ 17.88
075-0700-022-0000	RESIDENTIAL	$ 15.32	$ 2.56	$ 17.88
075-0700-023-0000	RESIDENTIAL	$ 15.32	$ 2.56	$ 17.88
075-0700-024-0000	RESIDENTIAL	$ 15.32	$ 2.56	$ 17.88
075-0700-025-0000	RESIDENTIAL	$ 15.32	$ 2.56	$ 17.88
075-0700-026-0000	RESIDENTIAL	$ 15.32	$ 2.56	$ 17.88
075-0700-027-0000	RESIDENTIAL	$ 15.32	$ 2.56	$ 17.88
075-0700-028-0000	RESIDENTIAL	$ 15.32	$ 2.56	$ 17.88
075-0700-029-0000	RESIDENTIAL	$ 15.32	$ 2.56	$ 17.88
075-0700-030-0000	RESIDENTIAL	$ 15.32	$ 2.56	$ 17.88

City of Rancho Cordova
Lighting District No. 2012-1
Fiscal Year 2021-22 Assessment Roll

APN	District Classification	Street Light Charge	Safety Light Charge	Total Assessment
075-0700-031-0000	RESIDENTIAL	$ 15.32	$ 2.56	$ 17.88
075-0700-032-0000	RESIDENTIAL	$ 15.32	$ 2.56	$ 17.88
075-0700-033-0000	RESIDENTIAL	$ 15.32	$ 2.56	$ 17.88
075-0700-034-0000	RESIDENTIAL	$ 15.32	$ 2.56	$ 17.88
075-0700-035-0000	RESIDENTIAL	$ 15.32	$ 2.56	$ 17.88
075-0700-036-0000	RESIDENTIAL	$ 15.32	$ 2.56	$ 17.88
075-0700-037-0000	RESIDENTIAL	$ 15.32	$ 2.56	$ 17.88
075-0700-038-0000	RESIDENTIAL	$ 15.32	$ 2.56	$ 17.88
075-0700-039-0000	RESIDENTIAL	$ 15.32	$ 2.56	$ 17.88
075-0700-040-0000	RESIDENTIAL	$ 15.32	$ 2.56	$ 17.88
075-0700-041-0000	RESIDENTIAL	$ 15.32	$ 2.56	$ 17.88
075-0700-042-0000	RESIDENTIAL	$ 15.32	$ 2.56	$ 17.88
075-0700-043-0000	RESIDENTIAL	$ 15.32	$ 2.56	$ 17.88
075-0700-044-0000	RESIDENTIAL	$ 15.32	$ 2.56	$ 17.88
075-0700-045-0000	RESIDENTIAL	$ 15.32	$ 2.56	$ 17.88
075-0700-046-0000	RESIDENTIAL	$ 15.32	$ 2.56	$ 17.88
075-0700-047-0000	RESIDENTIAL	$ 15.32	$ 2.56	$ 17.88
075-0700-048-0000	RESIDENTIAL	$ 15.32	$ 2.56	$ 17.88
075-0700-049-0000	NONRES	$ 80.10	$ 2.56	$ 82.66
075-0710-001-0000	RESIDENTIAL	$ 15.32	$ 2.56	$ 17.88
075-0710-002-0000	RESIDENTIAL	$ 15.32	$ 2.56	$ 17.88
075-0710-003-0000	RESIDENTIAL	$ 15.32	$ 2.56	$ 17.88
075-0710-004-0000	RESIDENTIAL	$ 15.32	$ 2.56	$ 17.88
075-0710-005-0000	RESIDENTIAL	$ 15.32	$ 2.56	$ 17.88
075-0710-006-0000	RESIDENTIAL	$ 15.32	$ 2.56	$ 17.88
075-0710-007-0000	RESIDENTIAL	$ 15.32	$ 2.56	$ 17.88
075-0710-008-0000	RESIDENTIAL	$ 15.32	$ 2.56	$ 17.88
075-0710-009-0000	RESIDENTIAL	$ 15.32	$ 2.56	$ 17.88
075-0710-010-0000	RESIDENTIAL	$ 15.32	$ 2.56	$ 17.88
075-0710-011-0000	RESIDENTIAL	$ 15.32	$ 2.56	$ 17.88
075-0710-012-0000	RESIDENTIAL	$ 15.32	$ 2.56	$ 17.88
075-0710-013-0000	RESIDENTIAL	$ 15.32	$ 2.56	$ 17.88
075-0710-014-0000	RESIDENTIAL	$ 15.32	$ 2.56	$ 17.88
075-0710-015-0000	RESIDENTIAL	$ 15.32	$ 2.56	$ 17.88
075-0710-016-0000	RESIDENTIAL	$ 15.32	$ 2.56	$ 17.88
075-0710-017-0000	RESIDENTIAL	$ 15.32	$ 2.56	$ 17.88
075-0710-018-0000	RESIDENTIAL	$ 15.32	$ 2.56	$ 17.88
075-0710-019-0000	RESIDENTIAL	$ 15.32	$ 2.56	$ 17.88
075-0710-020-0000	RESIDENTIAL	$ 15.32	$ 2.56	$ 17.88
075-0710-021-0000	RESIDENTIAL	$ 15.32	$ 2.56	$ 17.88
075-0710-022-0000	RESIDENTIAL	$ 15.32	$ 2.56	$ 17.88
075-0710-023-0000	RESIDENTIAL	$ 15.32	$ 2.56	$ 17.88
075-0710-024-0000	RESIDENTIAL	$ 15.32	$ 2.56	$ 17.88
075-0710-025-0000	RESIDENTIAL	$ 15.32	$ 2.56	$ 17.88

City of Rancho Cordova
Lighting District No. 2012-1
Fiscal Year 2021-22 Assessment Roll

APN	District Classification	Street Light Charge	Safety Light Charge	Total Assessment
075-0710-026-0000	RESIDENTIAL	$ 15.32	$ 2.56	$ 17.88
075-0710-027-0000	RESIDENTIAL	$ 15.32	$ 2.56	$ 17.88
075-0710-028-0000	RESIDENTIAL	$ 15.32	$ 2.56	$ 17.88
075-0710-029-0000	RESIDENTIAL	$ 15.32	$ 2.56	$ 17.88
075-0710-030-0000	RESIDENTIAL	$ 15.32	$ 2.56	$ 17.88
075-0710-031-0000	RESIDENTIAL	$ 15.32	$ 2.56	$ 17.88
075-0710-032-0000	RESIDENTIAL	$ 15.32	$ 2.56	$ 17.88
075-0710-033-0000	RESIDENTIAL	$ 15.32	$ 2.56	$ 17.88
075-0710-034-0000	RESIDENTIAL	$ 15.32	$ 2.56	$ 17.88
075-0710-035-0000	RESIDENTIAL	$ 15.32	$ 2.56	$ 17.88
075-0710-036-0000	RESIDENTIAL	$ 15.32	$ 2.56	$ 17.88
075-0710-037-0000	RESIDENTIAL	$ 15.32	$ 2.56	$ 17.88
075-0710-038-0000	RESIDENTIAL	$ 15.32	$ 2.56	$ 17.88
075-0710-039-0000	RESIDENTIAL	$ 15.32	$ 2.56	$ 17.88
075-0710-040-0000	RESIDENTIAL	$ 15.32	$ 2.56	$ 17.88
075-0710-041-0000	SAFETY LIGHTS ONLY	$ 0.00	$ 2.56	$ 2.56
075-0710-042-0000	RESIDENTIAL	$ 15.32	$ 2.56	$ 17.88
075-0710-043-0000	RESIDENTIAL	$ 15.32	$ 2.56	$ 17.88
075-0710-044-0000	RESIDENTIAL	$ 15.32	$ 2.56	$ 17.88
075-0720-001-0000	RESIDENTIAL	$ 15.32	$ 2.56	$ 17.88
075-0720-002-0000	RESIDENTIAL	$ 15.32	$ 2.56	$ 17.88
075-0720-003-0000	RESIDENTIAL	$ 15.32	$ 2.56	$ 17.88
075-0720-004-0000	RESIDENTIAL	$ 15.32	$ 2.56	$ 17.88
075-0720-005-0000	RESIDENTIAL	$ 15.32	$ 2.56	$ 17.88
075-0720-006-0000	RESIDENTIAL	$ 15.32	$ 2.56	$ 17.88
075-0720-007-0000	RESIDENTIAL	$ 15.32	$ 2.56	$ 17.88
075-0720-008-0000	RESIDENTIAL	$ 15.32	$ 2.56	$ 17.88
075-0720-009-0000	RESIDENTIAL	$ 15.32	$ 2.56	$ 17.88
075-0720-010-0000	RESIDENTIAL	$ 15.32	$ 2.56	$ 17.88
075-0720-011-0000	RESIDENTIAL	$ 15.32	$ 2.56	$ 17.88
075-0720-012-0000	RESIDENTIAL	$ 15.32	$ 2.56	$ 17.88
075-0720-013-0000	RESIDENTIAL	$ 15.32	$ 2.56	$ 17.88
075-0720-014-0000	RESIDENTIAL	$ 15.32	$ 2.56	$ 17.88
075-0720-015-0000	RESIDENTIAL	$ 15.32	$ 2.56	$ 17.88
075-0720-016-0000	RESIDENTIAL	$ 15.32	$ 2.56	$ 17.88
075-0720-017-0000	RESIDENTIAL	$ 15.32	$ 2.56	$ 17.88
075-0720-018-0000	RESIDENTIAL	$ 15.32	$ 2.56	$ 17.88
075-0720-019-0000	RESIDENTIAL	$ 15.32	$ 2.56	$ 17.88
075-0720-020-0000	RESIDENTIAL	$ 15.32	$ 2.56	$ 17.88
075-0720-021-0000	RESIDENTIAL	$ 15.32	$ 2.56	$ 17.88
075-0720-022-0000	RESIDENTIAL	$ 15.32	$ 2.56	$ 17.88
075-0720-023-0000	RESIDENTIAL	$ 15.32	$ 2.56	$ 17.88
075-0720-024-0000	RESIDENTIAL	$ 15.32	$ 2.56	$ 17.88
075-0720-025-0000	RESIDENTIAL	$ 15.32	$ 2.56	$ 17.88

City of Rancho Cordova
Lighting District No. 2012-1
Fiscal Year 2021-22 Assessment Roll

APN	District Classification	Street Light Charge	Safety Light Charge	Total Assessment
075-0720-026-0000	RESIDENTIAL	$ 15.32	$ 2.56	$ 17.88
075-0720-027-0000	RESIDENTIAL	$ 15.32	$ 2.56	$ 17.88
075-0720-028-0000	RESIDENTIAL	$ 15.32	$ 2.56	$ 17.88
075-0720-029-0000	RESIDENTIAL	$ 15.32	$ 2.56	$ 17.88
075-0720-030-0000	RESIDENTIAL	$ 15.32	$ 2.56	$ 17.88
075-0720-031-0000	RESIDENTIAL	$ 15.32	$ 2.56	$ 17.88
075-0720-032-0000	RESIDENTIAL	$ 15.32	$ 2.56	$ 17.88
075-0720-033-0000	RESIDENTIAL	$ 15.32	$ 2.56	$ 17.88
075-0720-034-0000	RESIDENTIAL	$ 15.32	$ 2.56	$ 17.88
075-0720-035-0000	RESIDENTIAL	$ 15.32	$ 2.56	$ 17.88
075-0720-037-0000	RESIDENTIAL	$ 15.32	$ 2.56	$ 17.88
075-0720-038-0000	RESIDENTIAL	$ 15.32	$ 2.56	$ 17.88
075-0720-039-0000	RESIDENTIAL	$ 15.32	$ 2.56	$ 17.88
075-0720-040-0000	RESIDENTIAL	$ 15.32	$ 2.56	$ 17.88
075-0720-041-0000	RESIDENTIAL	$ 15.32	$ 2.56	$ 17.88
075-0720-042-0000	RESIDENTIAL	$ 15.32	$ 2.56	$ 17.88
075-0720-043-0000	RESIDENTIAL	$ 15.32	$ 2.56	$ 17.88
075-0720-044-0000	RESIDENTIAL	$ 15.32	$ 2.56	$ 17.88
075-0720-045-0000	RESIDENTIAL	$ 15.32	$ 2.56	$ 17.88
075-0720-046-0000	RESIDENTIAL	$ 15.32	$ 2.56	$ 17.88
075-0720-047-0000	RESIDENTIAL	$ 15.32	$ 2.56	$ 17.88
075-0720-048-0000	RESIDENTIAL	$ 15.32	$ 2.56	$ 17.88
075-0720-049-0000	RESIDENTIAL	$ 15.32	$ 2.56	$ 17.88
075-0720-050-0000	RESIDENTIAL	$ 15.32	$ 2.56	$ 17.88
075-0720-051-0000	RESIDENTIAL	$ 15.32	$ 2.56	$ 17.88
075-0720-052-0000	RESIDENTIAL	$ 15.32	$ 2.56	$ 17.88
075-0720-053-0000	RESIDENTIAL	$ 15.32	$ 2.56	$ 17.88
075-0720-054-0000	RESIDENTIAL	$ 15.32	$ 2.56	$ 17.88
075-0720-055-0000	RESIDENTIAL	$ 15.32	$ 2.56	$ 17.88
075-0720-056-0000	RESIDENTIAL	$ 15.32	$ 2.56	$ 17.88
075-0720-057-0000	RESIDENTIAL	$ 15.32	$ 2.56	$ 17.88
075-0720-058-0000	RESIDENTIAL	$ 15.32	$ 2.56	$ 17.88
075-0720-059-0000	SAFETY LIGHTS ONLY	$ 0.00	$ 2.56	$ 2.56
076-0010-001-0000	SAFETY LIGHTS ONLY	$ 0.00	$ 2.56	$ 2.56
076-0010-002-0000	SAFETY LIGHTS ONLY	$ 0.00	$ 2.56	$ 2.56
076-0010-003-0000	SAFETY LIGHTS ONLY	$ 0.00	$ 2.56	$ 2.56
076-0010-004-0000	SAFETY LIGHTS ONLY	$ 0.00	$ 2.56	$ 2.56
076-0010-005-0000	SAFETY LIGHTS ONLY	$ 0.00	$ 2.56	$ 2.56
076-0010-006-0000	SAFETY LIGHTS ONLY	$ 0.00	$ 2.56	$ 2.56
076-0010-009-0000	SAFETY LIGHTS ONLY	$ 0.00	$ 2.56	$ 2.56
076-0010-010-0000	SAFETY LIGHTS ONLY	$ 0.00	$ 2.56	$ 2.56
076-0010-011-0000	SAFETY LIGHTS ONLY	$ 0.00	$ 2.56	$ 2.56
076-0010-012-0000	SAFETY LIGHTS ONLY	$ 0.00	$ 2.56	$ 2.56
076-0010-014-0000	SAFETY LIGHTS ONLY	$ 0.00	$ 2.56	$ 2.56

City of Rancho Cordova
Lighting District No. 2012-1
Fiscal Year 2021-22 Assessment Roll

APN	District Classification	Street Light Charge	Safety Light Charge	Total Assessment
076-0010-015-0000	SAFETY LIGHTS ONLY	$ 0.00	$ 2.56	$ 2.56
076-0020-009-0000	SAFETY LIGHTS ONLY	$ 0.00	$ 2.56	$ 2.56
076-0020-010-0000	SAFETY LIGHTS ONLY	$ 0.00	$ 2.56	$ 2.56
076-0020-015-0000	SAFETY LIGHTS ONLY	$ 0.00	$ 2.56	$ 2.56
076-0020-018-0000	SAFETY LIGHTS ONLY	$ 0.00	$ 2.56	$ 2.56
076-0020-019-0000	NONRES	$ 108.57	$ 2.56	$ 111.12
076-0020-020-0000	SAFETY LIGHTS ONLY	$ 0.00	$ 2.56	$ 2.56
076-0020-021-0000	SAFETY LIGHTS ONLY	$ 0.00	$ 2.56	$ 2.56
076-0020-022-0000	NONRES	$ 37.03	$ 2.56	$ 39.58
076-0031-001-0000	SAFETY LIGHTS ONLY	$ 0.00	$ 2.56	$ 2.56
076-0031-002-0000	SAFETY LIGHTS ONLY	$ 0.00	$ 2.56	$ 2.56
076-0031-003-0000	SAFETY LIGHTS ONLY	$ 0.00	$ 2.56	$ 2.56
076-0031-004-0000	SAFETY LIGHTS ONLY	$ 0.00	$ 2.56	$ 2.56
076-0031-005-0000	SAFETY LIGHTS ONLY	$ 0.00	$ 2.56	$ 2.56
076-0031-006-0000	NONRES	$ 56.93	$ 2.56	$ 59.48
076-0032-001-0000	NONRES	$ 47.36	$ 2.56	$ 49.92
076-0032-002-0000	SAFETY LIGHTS ONLY	$ 0.00	$ 2.56	$ 2.56
076-0032-003-0000	SAFETY LIGHTS ONLY	$ 0.00	$ 2.56	$ 2.56
076-0032-004-0000	SAFETY LIGHTS ONLY	$ 0.00	$ 2.56	$ 2.56
076-0032-005-0000	SAFETY LIGHTS ONLY	$ 0.00	$ 2.56	$ 2.56
076-0033-005-0000	SAFETY LIGHTS ONLY	$ 0.00	$ 2.56	$ 2.56
076-0033-006-0000	NONRES	$ 71.79	$ 2.56	$ 74.34
076-0033-007-0000	SAFETY LIGHTS ONLY	$ 0.00	$ 2.56	$ 2.56
076-0033-008-0000	SAFETY LIGHTS ONLY	$ 0.00	$ 2.56	$ 2.56
076-0033-014-0000	NONRES	$ 68.26	$ 2.56	$ 70.82
076-0033-015-0000	SAFETY LIGHTS ONLY	$ 0.00	$ 2.56	$ 2.56
076-0033-016-0000	SAFETY LIGHTS ONLY	$ 0.00	$ 2.56	$ 2.56
076-0033-017-0000	SAFETY LIGHTS ONLY	$ 0.00	$ 2.56	$ 2.56
076-0034-001-0000	SAFETY LIGHTS ONLY	$ 0.00	$ 2.56	$ 2.56
076-0041-001-0000	SAFETY LIGHTS ONLY	$ 0.00	$ 2.56	$ 2.56
076-0041-002-0000	SAFETY LIGHTS ONLY	$ 0.00	$ 2.56	$ 2.56
076-0041-003-0000	SAFETY LIGHTS ONLY	$ 0.00	$ 2.56	$ 2.56
076-0041-004-0000	SAFETY LIGHTS ONLY	$ 0.00	$ 2.56	$ 2.56
076-0041-005-0000	SAFETY LIGHTS ONLY	$ 0.00	$ 2.56	$ 2.56
076-0041-006-0000	SAFETY LIGHTS ONLY	$ 0.00	$ 2.56	$ 2.56
076-0041-007-0000	SAFETY LIGHTS ONLY	$ 0.00	$ 2.56	$ 2.56
076-0041-008-0000	SAFETY LIGHTS ONLY	$ 0.00	$ 2.56	$ 2.56
076-0041-009-0000	SAFETY LIGHTS ONLY	$ 0.00	$ 2.56	$ 2.56
076-0041-010-0000	SAFETY LIGHTS ONLY	$ 0.00	$ 2.56	$ 2.56
076-0041-011-0000	SAFETY LIGHTS ONLY	$ 0.00	$ 2.56	$ 2.56
076-0041-012-0000	SAFETY LIGHTS ONLY	$ 0.00	$ 2.56	$ 2.56
076-0041-013-0000	SAFETY LIGHTS ONLY	$ 0.00	$ 2.56	$ 2.56
076-0041-014-0000	SAFETY LIGHTS ONLY	$ 0.00	$ 2.56	$ 2.56
076-0041-015-0000	SAFETY LIGHTS ONLY	$ 0.00	$ 2.56	$ 2.56

City of Rancho Cordova
Lighting District No. 2012-1
Fiscal Year 2021-22 Assessment Roll

APN	District Classification	Street Light Charge	Safety Light Charge	Total Assessment
076-0041-016-0000	SAFETY LIGHTS ONLY	$ 0.00	$ 2.56	$ 2.56
076-0042-001-0000	SAFETY LIGHTS ONLY	$ 0.00	$ 2.56	$ 2.56
076-0042-002-0000	SAFETY LIGHTS ONLY	$ 0.00	$ 2.56	$ 2.56
076-0042-003-0000	SAFETY LIGHTS ONLY	$ 0.00	$ 2.56	$ 2.56
076-0042-004-0000	SAFETY LIGHTS ONLY	$ 0.00	$ 2.56	$ 2.56
076-0042-005-0000	SAFETY LIGHTS ONLY	$ 0.00	$ 2.56	$ 2.56
076-0042-006-0000	SAFETY LIGHTS ONLY	$ 0.00	$ 2.56	$ 2.56
076-0042-007-0000	SAFETY LIGHTS ONLY	$ 0.00	$ 2.56	$ 2.56
076-0042-008-0000	SAFETY LIGHTS ONLY	$ 0.00	$ 2.56	$ 2.56
076-0042-009-0000	SAFETY LIGHTS ONLY	$ 0.00	$ 2.56	$ 2.56
076-0042-010-0000	SAFETY LIGHTS ONLY	$ 0.00	$ 2.56	$ 2.56
076-0042-011-0000	SAFETY LIGHTS ONLY	$ 0.00	$ 2.56	$ 2.56
076-0042-012-0000	SAFETY LIGHTS ONLY	$ 0.00	$ 2.56	$ 2.56
076-0042-013-0000	SAFETY LIGHTS ONLY	$ 0.00	$ 2.56	$ 2.56
076-0042-014-0000	SAFETY LIGHTS ONLY	$ 0.00	$ 2.56	$ 2.56
076-0042-015-0000	SAFETY LIGHTS ONLY	$ 0.00	$ 2.56	$ 2.56
076-0042-016-0000	SAFETY LIGHTS ONLY	$ 0.00	$ 2.56	$ 2.56
076-0042-017-0000	SAFETY LIGHTS ONLY	$ 0.00	$ 2.56	$ 2.56
076-0043-001-0000	SAFETY LIGHTS ONLY	$ 0.00	$ 2.56	$ 2.56
076-0043-002-0000	SAFETY LIGHTS ONLY	$ 0.00	$ 2.56	$ 2.56
076-0043-003-0000	SAFETY LIGHTS ONLY	$ 0.00	$ 2.56	$ 2.56
076-0043-004-0000	SAFETY LIGHTS ONLY	$ 0.00	$ 2.56	$ 2.56
076-0043-005-0000	SAFETY LIGHTS ONLY	$ 0.00	$ 2.56	$ 2.56
076-0043-006-0000	SAFETY LIGHTS ONLY	$ 0.00	$ 2.56	$ 2.56
076-0043-007-0000	SAFETY LIGHTS ONLY	$ 0.00	$ 2.56	$ 2.56
076-0043-008-0000	SAFETY LIGHTS ONLY	$ 0.00	$ 2.56	$ 2.56
076-0043-009-0000	SAFETY LIGHTS ONLY	$ 0.00	$ 2.56	$ 2.56
076-0043-010-0000	SAFETY LIGHTS ONLY	$ 0.00	$ 2.56	$ 2.56
076-0043-011-0000	SAFETY LIGHTS ONLY	$ 0.00	$ 2.56	$ 2.56
076-0043-012-0000	SAFETY LIGHTS ONLY	$ 0.00	$ 2.56	$ 2.56
076-0051-001-0000	SAFETY LIGHTS ONLY	$ 0.00	$ 2.56	$ 2.56
076-0051-002-0000	SAFETY LIGHTS ONLY	$ 0.00	$ 2.56	$ 2.56
076-0051-003-0000	SAFETY LIGHTS ONLY	$ 0.00	$ 2.56	$ 2.56
076-0051-004-0000	SAFETY LIGHTS ONLY	$ 0.00	$ 2.56	$ 2.56
076-0051-005-0000	SAFETY LIGHTS ONLY	$ 0.00	$ 2.56	$ 2.56
076-0051-006-0000	SAFETY LIGHTS ONLY	$ 0.00	$ 2.56	$ 2.56
076-0051-007-0000	SAFETY LIGHTS ONLY	$ 0.00	$ 2.56	$ 2.56
076-0051-008-0000	SAFETY LIGHTS ONLY	$ 0.00	$ 2.56	$ 2.56
076-0051-009-0000	SAFETY LIGHTS ONLY	$ 0.00	$ 2.56	$ 2.56
076-0051-010-0000	SAFETY LIGHTS ONLY	$ 0.00	$ 2.56	$ 2.56
076-0052-001-0000	SAFETY LIGHTS ONLY	$ 0.00	$ 2.56	$ 2.56
076-0052-002-0000	SAFETY LIGHTS ONLY	$ 0.00	$ 2.56	$ 2.56
076-0052-003-0000	SAFETY LIGHTS ONLY	$ 0.00	$ 2.56	$ 2.56
076-0052-004-0000	SAFETY LIGHTS ONLY	$ 0.00	$ 2.56	$ 2.56

City of Rancho Cordova
Lighting District No. 2012-1
Fiscal Year 2021-22 Assessment Roll

APN	District Classification	Street Light Charge	Safety Light Charge	Total Assessment
076-0052-005-0000	SAFETY LIGHTS ONLY	$ 0.00	$ 2.56	$ 2.56
076-0052-006-0000	SAFETY LIGHTS ONLY	$ 0.00	$ 2.56	$ 2.56
076-0052-007-0000	SAFETY LIGHTS ONLY	$ 0.00	$ 2.56	$ 2.56
076-0052-008-0000	SAFETY LIGHTS ONLY	$ 0.00	$ 2.56	$ 2.56
076-0053-001-0000	SAFETY LIGHTS ONLY	$ 0.00	$ 2.56	$ 2.56
076-0053-002-0000	SAFETY LIGHTS ONLY	$ 0.00	$ 2.56	$ 2.56
076-0053-003-0000	SAFETY LIGHTS ONLY	$ 0.00	$ 2.56	$ 2.56
076-0053-004-0000	SAFETY LIGHTS ONLY	$ 0.00	$ 2.56	$ 2.56
076-0053-005-0000	SAFETY LIGHTS ONLY	$ 0.00	$ 2.56	$ 2.56
076-0053-006-0000	SAFETY LIGHTS ONLY	$ 0.00	$ 2.56	$ 2.56
076-0053-007-0000	SAFETY LIGHTS ONLY	$ 0.00	$ 2.56	$ 2.56
076-0053-008-0000	SAFETY LIGHTS ONLY	$ 0.00	$ 2.56	$ 2.56
076-0053-009-0000	SAFETY LIGHTS ONLY	$ 0.00	$ 2.56	$ 2.56
076-0053-010-0000	SAFETY LIGHTS ONLY	$ 0.00	$ 2.56	$ 2.56
076-0053-011-0000	SAFETY LIGHTS ONLY	$ 0.00	$ 2.56	$ 2.56
076-0053-012-0000	SAFETY LIGHTS ONLY	$ 0.00	$ 2.56	$ 2.56
076-0053-013-0000	SAFETY LIGHTS ONLY	$ 0.00	$ 2.56	$ 2.56
076-0053-014-0000	SAFETY LIGHTS ONLY	$ 0.00	$ 2.56	$ 2.56
076-0053-015-0000	SAFETY LIGHTS ONLY	$ 0.00	$ 2.56	$ 2.56
076-0053-016-0000	SAFETY LIGHTS ONLY	$ 0.00	$ 2.56	$ 2.56
076-0053-017-0000	SAFETY LIGHTS ONLY	$ 0.00	$ 2.56	$ 2.56
076-0053-018-0000	SAFETY LIGHTS ONLY	$ 0.00	$ 2.56	$ 2.56
076-0054-001-0000	SAFETY LIGHTS ONLY	$ 0.00	$ 2.56	$ 2.56
076-0054-002-0000	SAFETY LIGHTS ONLY	$ 0.00	$ 2.56	$ 2.56
076-0054-003-0000	SAFETY LIGHTS ONLY	$ 0.00	$ 2.56	$ 2.56
076-0054-004-0000	SAFETY LIGHTS ONLY	$ 0.00	$ 2.56	$ 2.56
076-0054-005-0000	SAFETY LIGHTS ONLY	$ 0.00	$ 2.56	$ 2.56
076-0054-006-0000	SAFETY LIGHTS ONLY	$ 0.00	$ 2.56	$ 2.56
076-0054-007-0000	SAFETY LIGHTS ONLY	$ 0.00	$ 2.56	$ 2.56
076-0054-008-0000	SAFETY LIGHTS ONLY	$ 0.00	$ 2.56	$ 2.56
076-0054-009-0000	SAFETY LIGHTS ONLY	$ 0.00	$ 2.56	$ 2.56
076-0054-010-0000	SAFETY LIGHTS ONLY	$ 0.00	$ 2.56	$ 2.56
076-0054-011-0000	SAFETY LIGHTS ONLY	$ 0.00	$ 2.56	$ 2.56
076-0054-012-0000	SAFETY LIGHTS ONLY	$ 0.00	$ 2.56	$ 2.56
076-0054-013-0000	SAFETY LIGHTS ONLY	$ 0.00	$ 2.56	$ 2.56
076-0061-001-0000	SAFETY LIGHTS ONLY	$ 0.00	$ 2.56	$ 2.56
076-0062-001-0000	SAFETY LIGHTS ONLY	$ 0.00	$ 2.56	$ 2.56
076-0062-002-0000	SAFETY LIGHTS ONLY	$ 0.00	$ 2.56	$ 2.56
076-0062-003-0000	SAFETY LIGHTS ONLY	$ 0.00	$ 2.56	$ 2.56
076-0062-004-0000	SAFETY LIGHTS ONLY	$ 0.00	$ 2.56	$ 2.56
076-0062-005-0000	SAFETY LIGHTS ONLY	$ 0.00	$ 2.56	$ 2.56
076-0062-006-0000	SAFETY LIGHTS ONLY	$ 0.00	$ 2.56	$ 2.56
076-0062-007-0000	SAFETY LIGHTS ONLY	$ 0.00	$ 2.56	$ 2.56
076-0062-008-0000	SAFETY LIGHTS ONLY	$ 0.00	$ 2.56	$ 2.56

City of Rancho Cordova
Lighting District No. 2012-1
Fiscal Year 2021-22 Assessment Roll

APN	District Classification	Street Light Charge	Safety Light Charge	Total Assessment
076-0062-009-0000	SAFETY LIGHTS ONLY	$ 0.00	$ 2.56	$ 2.56
076-0062-010-0000	SAFETY LIGHTS ONLY	$ 0.00	$ 2.56	$ 2.56
076-0062-011-0000	SAFETY LIGHTS ONLY	$ 0.00	$ 2.56	$ 2.56
076-0062-012-0000	SAFETY LIGHTS ONLY	$ 0.00	$ 2.56	$ 2.56
076-0063-001-0000	SAFETY LIGHTS ONLY	$ 0.00	$ 2.56	$ 2.56
076-0063-002-0000	SAFETY LIGHTS ONLY	$ 0.00	$ 2.56	$ 2.56
076-0064-001-0000	SAFETY LIGHTS ONLY	$ 0.00	$ 2.56	$ 2.56
076-0064-002-0000	SAFETY LIGHTS ONLY	$ 0.00	$ 2.56	$ 2.56
076-0064-003-0000	SAFETY LIGHTS ONLY	$ 0.00	$ 2.56	$ 2.56
076-0064-004-0000	SAFETY LIGHTS ONLY	$ 0.00	$ 2.56	$ 2.56
076-0064-005-0000	SAFETY LIGHTS ONLY	$ 0.00	$ 2.56	$ 2.56
076-0065-001-0000	SAFETY LIGHTS ONLY	$ 0.00	$ 2.56	$ 2.56
076-0065-002-0000	SAFETY LIGHTS ONLY	$ 0.00	$ 2.56	$ 2.56
076-0065-003-0000	SAFETY LIGHTS ONLY	$ 0.00	$ 2.56	$ 2.56
076-0065-004-0000	SAFETY LIGHTS ONLY	$ 0.00	$ 2.56	$ 2.56
076-0065-005-0000	SAFETY LIGHTS ONLY	$ 0.00	$ 2.56	$ 2.56
076-0065-006-0000	SAFETY LIGHTS ONLY	$ 0.00	$ 2.56	$ 2.56
076-0065-007-0000	SAFETY LIGHTS ONLY	$ 0.00	$ 2.56	$ 2.56
076-0065-008-0000	SAFETY LIGHTS ONLY	$ 0.00	$ 2.56	$ 2.56
076-0065-009-0000	SAFETY LIGHTS ONLY	$ 0.00	$ 2.56	$ 2.56
076-0065-010-0000	SAFETY LIGHTS ONLY	$ 0.00	$ 2.56	$ 2.56
076-0066-001-0000	SAFETY LIGHTS ONLY	$ 0.00	$ 2.56	$ 2.56
076-0066-002-0000	SAFETY LIGHTS ONLY	$ 0.00	$ 2.56	$ 2.56
076-0066-003-0000	SAFETY LIGHTS ONLY	$ 0.00	$ 2.56	$ 2.56
076-0066-004-0000	SAFETY LIGHTS ONLY	$ 0.00	$ 2.56	$ 2.56
076-0066-005-0000	SAFETY LIGHTS ONLY	$ 0.00	$ 2.56	$ 2.56
076-0066-006-0000	SAFETY LIGHTS ONLY	$ 0.00	$ 2.56	$ 2.56
076-0066-007-0000	SAFETY LIGHTS ONLY	$ 0.00	$ 2.56	$ 2.56
076-0066-008-0000	SAFETY LIGHTS ONLY	$ 0.00	$ 2.56	$ 2.56
076-0066-009-0000	SAFETY LIGHTS ONLY	$ 0.00	$ 2.56	$ 2.56
076-0066-010-0000	SAFETY LIGHTS ONLY	$ 0.00	$ 2.56	$ 2.56
076-0067-001-0000	SAFETY LIGHTS ONLY	$ 0.00	$ 2.56	$ 2.56
076-0067-002-0000	SAFETY LIGHTS ONLY	$ 0.00	$ 2.56	$ 2.56
076-0067-003-0000	SAFETY LIGHTS ONLY	$ 0.00	$ 2.56	$ 2.56
076-0067-004-0000	SAFETY LIGHTS ONLY	$ 0.00	$ 2.56	$ 2.56
076-0067-005-0000	SAFETY LIGHTS ONLY	$ 0.00	$ 2.56	$ 2.56
076-0071-001-0000	SAFETY LIGHTS ONLY	$ 0.00	$ 2.56	$ 2.56
076-0071-002-0000	SAFETY LIGHTS ONLY	$ 0.00	$ 2.56	$ 2.56
076-0071-003-0000	SAFETY LIGHTS ONLY	$ 0.00	$ 2.56	$ 2.56
076-0071-004-0000	SAFETY LIGHTS ONLY	$ 0.00	$ 2.56	$ 2.56
076-0071-005-0000	SAFETY LIGHTS ONLY	$ 0.00	$ 2.56	$ 2.56
076-0072-001-0000	SAFETY LIGHTS ONLY	$ 0.00	$ 2.56	$ 2.56
076-0072-002-0000	SAFETY LIGHTS ONLY	$ 0.00	$ 2.56	$ 2.56
076-0072-003-0000	SAFETY LIGHTS ONLY	$ 0.00	$ 2.56	$ 2.56

City of Rancho Cordova
Lighting District No. 2012-1
Fiscal Year 2021-22 Assessment Roll

APN	District Classification	Street Light Charge	Safety Light Charge	Total Assessment
076-0072-004-0000	SAFETY LIGHTS ONLY	$ 0.00	$ 2.56	$ 2.56
076-0072-005-0000	SAFETY LIGHTS ONLY	$ 0.00	$ 2.56	$ 2.56
076-0072-006-0000	SAFETY LIGHTS ONLY	$ 0.00	$ 2.56	$ 2.56
076-0072-007-0000	SAFETY LIGHTS ONLY	$ 0.00	$ 2.56	$ 2.56
076-0072-008-0000	SAFETY LIGHTS ONLY	$ 0.00	$ 2.56	$ 2.56
076-0072-009-0000	SAFETY LIGHTS ONLY	$ 0.00	$ 2.56	$ 2.56
076-0072-010-0000	SAFETY LIGHTS ONLY	$ 0.00	$ 2.56	$ 2.56
076-0072-011-0000	SAFETY LIGHTS ONLY	$ 0.00	$ 2.56	$ 2.56
076-0072-012-0000	SAFETY LIGHTS ONLY	$ 0.00	$ 2.56	$ 2.56
076-0072-013-0000	SAFETY LIGHTS ONLY	$ 0.00	$ 2.56	$ 2.56
076-0072-014-0000	SAFETY LIGHTS ONLY	$ 0.00	$ 2.56	$ 2.56
076-0072-015-0000	SAFETY LIGHTS ONLY	$ 0.00	$ 2.56	$ 2.56
076-0073-001-0000	SAFETY LIGHTS ONLY	$ 0.00	$ 2.56	$ 2.56
076-0073-002-0000	SAFETY LIGHTS ONLY	$ 0.00	$ 2.56	$ 2.56
076-0073-003-0000	SAFETY LIGHTS ONLY	$ 0.00	$ 2.56	$ 2.56
076-0073-004-0000	SAFETY LIGHTS ONLY	$ 0.00	$ 2.56	$ 2.56
076-0073-005-0000	SAFETY LIGHTS ONLY	$ 0.00	$ 2.56	$ 2.56
076-0073-006-0000	SAFETY LIGHTS ONLY	$ 0.00	$ 2.56	$ 2.56
076-0073-007-0000	RESIDENTIAL	$ 15.32	$ 2.56	$ 17.88
076-0073-008-0000	SAFETY LIGHTS ONLY	$ 0.00	$ 2.56	$ 2.56
076-0073-009-0000	SAFETY LIGHTS ONLY	$ 0.00	$ 2.56	$ 2.56
076-0073-010-0000	SAFETY LIGHTS ONLY	$ 0.00	$ 2.56	$ 2.56
076-0073-011-0000	SAFETY LIGHTS ONLY	$ 0.00	$ 2.56	$ 2.56
076-0073-012-0000	SAFETY LIGHTS ONLY	$ 0.00	$ 2.56	$ 2.56
076-0073-013-0000	SAFETY LIGHTS ONLY	$ 0.00	$ 2.56	$ 2.56
076-0073-014-0000	SAFETY LIGHTS ONLY	$ 0.00	$ 2.56	$ 2.56
076-0074-001-0000	SAFETY LIGHTS ONLY	$ 0.00	$ 2.56	$ 2.56
076-0074-002-0000	SAFETY LIGHTS ONLY	$ 0.00	$ 2.56	$ 2.56
076-0074-003-0000	SAFETY LIGHTS ONLY	$ 0.00	$ 2.56	$ 2.56
076-0074-004-0000	SAFETY LIGHTS ONLY	$ 0.00	$ 2.56	$ 2.56
076-0074-005-0000	SAFETY LIGHTS ONLY	$ 0.00	$ 2.56	$ 2.56
076-0074-006-0000	SAFETY LIGHTS ONLY	$ 0.00	$ 2.56	$ 2.56
076-0074-007-0000	RESIDENTIAL	$ 15.32	$ 2.56	$ 17.88
076-0074-008-0000	SAFETY LIGHTS ONLY	$ 0.00	$ 2.56	$ 2.56
076-0074-009-0000	SAFETY LIGHTS ONLY	$ 0.00	$ 2.56	$ 2.56
076-0074-010-0000	SAFETY LIGHTS ONLY	$ 0.00	$ 2.56	$ 2.56
076-0074-011-0000	SAFETY LIGHTS ONLY	$ 0.00	$ 2.56	$ 2.56
076-0074-012-0000	SAFETY LIGHTS ONLY	$ 0.00	$ 2.56	$ 2.56
076-0074-013-0000	SAFETY LIGHTS ONLY	$ 0.00	$ 2.56	$ 2.56
076-0074-014-0000	SAFETY LIGHTS ONLY	$ 0.00	$ 2.56	$ 2.56
076-0074-015-0000	SAFETY LIGHTS ONLY	$ 0.00	$ 2.56	$ 2.56
076-0074-016-0000	SAFETY LIGHTS ONLY	$ 0.00	$ 2.56	$ 2.56
076-0074-017-0000	SAFETY LIGHTS ONLY	$ 0.00	$ 2.56	$ 2.56
076-0081-001-0000	SAFETY LIGHTS ONLY	$ 0.00	$ 2.56	$ 2.56

City of Rancho Cordova
Lighting District No. 2012-1
Fiscal Year 2021-22 Assessment Roll

APN	District Classification	Street Light Charge	Safety Light Charge	Total Assessment
076-0081-002-0000	SAFETY LIGHTS ONLY	$ 0.00	$ 2.56	$ 2.56
076-0081-003-0000	SAFETY LIGHTS ONLY	$ 0.00	$ 2.56	$ 2.56
076-0081-004-0000	SAFETY LIGHTS ONLY	$ 0.00	$ 2.56	$ 2.56
076-0081-005-0000	SAFETY LIGHTS ONLY	$ 0.00	$ 2.56	$ 2.56
076-0081-006-0000	SAFETY LIGHTS ONLY	$ 0.00	$ 2.56	$ 2.56
076-0081-007-0000	SAFETY LIGHTS ONLY	$ 0.00	$ 2.56	$ 2.56
076-0081-008-0000	SAFETY LIGHTS ONLY	$ 0.00	$ 2.56	$ 2.56
076-0082-001-0000	SAFETY LIGHTS ONLY	$ 0.00	$ 2.56	$ 2.56
076-0082-002-0000	SAFETY LIGHTS ONLY	$ 0.00	$ 2.56	$ 2.56
076-0082-003-0000	SAFETY LIGHTS ONLY	$ 0.00	$ 2.56	$ 2.56
076-0082-004-0000	SAFETY LIGHTS ONLY	$ 0.00	$ 2.56	$ 2.56
076-0082-005-0000	SAFETY LIGHTS ONLY	$ 0.00	$ 2.56	$ 2.56
076-0082-006-0000	SAFETY LIGHTS ONLY	$ 0.00	$ 2.56	$ 2.56
076-0082-007-0000	SAFETY LIGHTS ONLY	$ 0.00	$ 2.56	$ 2.56
076-0082-008-0000	SAFETY LIGHTS ONLY	$ 0.00	$ 2.56	$ 2.56
076-0083-001-0000	SAFETY LIGHTS ONLY	$ 0.00	$ 2.56	$ 2.56
076-0083-002-0000	SAFETY LIGHTS ONLY	$ 0.00	$ 2.56	$ 2.56
076-0083-003-0000	SAFETY LIGHTS ONLY	$ 0.00	$ 2.56	$ 2.56
076-0083-004-0000	SAFETY LIGHTS ONLY	$ 0.00	$ 2.56	$ 2.56
076-0083-005-0000	SAFETY LIGHTS ONLY	$ 0.00	$ 2.56	$ 2.56
076-0083-006-0000	SAFETY LIGHTS ONLY	$ 0.00	$ 2.56	$ 2.56
076-0083-007-0000	SAFETY LIGHTS ONLY	$ 0.00	$ 2.56	$ 2.56
076-0083-008-0000	SAFETY LIGHTS ONLY	$ 0.00	$ 2.56	$ 2.56
076-0083-009-0000	SAFETY LIGHTS ONLY	$ 0.00	$ 2.56	$ 2.56
076-0083-010-0000	SAFETY LIGHTS ONLY	$ 0.00	$ 2.56	$ 2.56
076-0083-011-0000	SAFETY LIGHTS ONLY	$ 0.00	$ 2.56	$ 2.56
076-0083-012-0000	SAFETY LIGHTS ONLY	$ 0.00	$ 2.56	$ 2.56
076-0083-016-0000	SAFETY LIGHTS ONLY	$ 0.00	$ 2.56	$ 2.56
076-0083-017-0000	SAFETY LIGHTS ONLY	$ 0.00	$ 2.56	$ 2.56
076-0083-018-0000	SAFETY LIGHTS ONLY	$ 0.00	$ 2.56	$ 2.56
076-0083-019-0000	SAFETY LIGHTS ONLY	$ 0.00	$ 2.56	$ 2.56
076-0083-020-0000	SAFETY LIGHTS ONLY	$ 0.00	$ 2.56	$ 2.56
076-0083-023-0000	SAFETY LIGHTS ONLY	$ 0.00	$ 2.56	$ 2.56
076-0091-001-0000	SAFETY LIGHTS ONLY	$ 0.00	$ 2.56	$ 2.56
076-0091-002-0000	SAFETY LIGHTS ONLY	$ 0.00	$ 2.56	$ 2.56
076-0091-003-0000	SAFETY LIGHTS ONLY	$ 0.00	$ 2.56	$ 2.56
076-0091-004-0000	SAFETY LIGHTS ONLY	$ 0.00	$ 2.56	$ 2.56
076-0091-005-0000	SAFETY LIGHTS ONLY	$ 0.00	$ 2.56	$ 2.56
076-0091-006-0000	SAFETY LIGHTS ONLY	$ 0.00	$ 2.56	$ 2.56
076-0091-007-0000	SAFETY LIGHTS ONLY	$ 0.00	$ 2.56	$ 2.56
076-0091-008-0000	SAFETY LIGHTS ONLY	$ 0.00	$ 2.56	$ 2.56
076-0091-009-0000	SAFETY LIGHTS ONLY	$ 0.00	$ 2.56	$ 2.56
076-0091-010-0000	SAFETY LIGHTS ONLY	$ 0.00	$ 2.56	$ 2.56
076-0091-011-0000	SAFETY LIGHTS ONLY	$ 0.00	$ 2.56	$ 2.56

City of Rancho Cordova
Lighting District No. 2012-1
Fiscal Year 2021-22 Assessment Roll

APN	District Classification	Street Light Charge	Safety Light Charge	Total Assessment
076-0091-012-0000	SAFETY LIGHTS ONLY	$ 0.00	$ 2.56	$ 2.56
076-0091-013-0000	SAFETY LIGHTS ONLY	$ 0.00	$ 2.56	$ 2.56
076-0091-014-0000	SAFETY LIGHTS ONLY	$ 0.00	$ 2.56	$ 2.56
076-0091-015-0000	SAFETY LIGHTS ONLY	$ 0.00	$ 2.56	$ 2.56
076-0091-016-0000	SAFETY LIGHTS ONLY	$ 0.00	$ 2.56	$ 2.56
076-0091-017-0000	SAFETY LIGHTS ONLY	$ 0.00	$ 2.56	$ 2.56
076-0091-018-0000	SAFETY LIGHTS ONLY	$ 0.00	$ 2.56	$ 2.56
076-0091-019-0000	SAFETY LIGHTS ONLY	$ 0.00	$ 2.56	$ 2.56
076-0091-020-0000	SAFETY LIGHTS ONLY	$ 0.00	$ 2.56	$ 2.56
076-0091-021-0000	SAFETY LIGHTS ONLY	$ 0.00	$ 2.56	$ 2.56
076-0091-022-0000	SAFETY LIGHTS ONLY	$ 0.00	$ 2.56	$ 2.56
076-0091-023-0000	SAFETY LIGHTS ONLY	$ 0.00	$ 2.56	$ 2.56
076-0092-001-0000	SAFETY LIGHTS ONLY	$ 0.00	$ 2.56	$ 2.56
076-0092-002-0000	SAFETY LIGHTS ONLY	$ 0.00	$ 2.56	$ 2.56
076-0092-003-0000	SAFETY LIGHTS ONLY	$ 0.00	$ 2.56	$ 2.56
076-0092-004-0000	SAFETY LIGHTS ONLY	$ 0.00	$ 2.56	$ 2.56
076-0092-005-0000	SAFETY LIGHTS ONLY	$ 0.00	$ 2.56	$ 2.56
076-0092-006-0000	SAFETY LIGHTS ONLY	$ 0.00	$ 2.56	$ 2.56
076-0092-007-0000	SAFETY LIGHTS ONLY	$ 0.00	$ 2.56	$ 2.56
076-0092-008-0000	SAFETY LIGHTS ONLY	$ 0.00	$ 2.56	$ 2.56
076-0092-009-0000	SAFETY LIGHTS ONLY	$ 0.00	$ 2.56	$ 2.56
076-0092-010-0000	SAFETY LIGHTS ONLY	$ 0.00	$ 2.56	$ 2.56
076-0092-011-0000	SAFETY LIGHTS ONLY	$ 0.00	$ 2.56	$ 2.56
076-0092-012-0000	SAFETY LIGHTS ONLY	$ 0.00	$ 2.56	$ 2.56
076-0092-013-0000	SAFETY LIGHTS ONLY	$ 0.00	$ 2.56	$ 2.56
076-0092-014-0000	SAFETY LIGHTS ONLY	$ 0.00	$ 2.56	$ 2.56
076-0092-015-0000	SAFETY LIGHTS ONLY	$ 0.00	$ 2.56	$ 2.56
076-0093-001-0000	SAFETY LIGHTS ONLY	$ 0.00	$ 2.56	$ 2.56
076-0093-002-0000	SAFETY LIGHTS ONLY	$ 0.00	$ 2.56	$ 2.56
076-0093-003-0000	SAFETY LIGHTS ONLY	$ 0.00	$ 2.56	$ 2.56
076-0093-004-0000	SAFETY LIGHTS ONLY	$ 0.00	$ 2.56	$ 2.56
076-0093-005-0000	SAFETY LIGHTS ONLY	$ 0.00	$ 2.56	$ 2.56
076-0093-006-0000	SAFETY LIGHTS ONLY	$ 0.00	$ 2.56	$ 2.56
076-0093-007-0000	SAFETY LIGHTS ONLY	$ 0.00	$ 2.56	$ 2.56
076-0093-008-0000	SAFETY LIGHTS ONLY	$ 0.00	$ 2.56	$ 2.56
076-0093-009-0000	SAFETY LIGHTS ONLY	$ 0.00	$ 2.56	$ 2.56
076-0093-010-0000	SAFETY LIGHTS ONLY	$ 0.00	$ 2.56	$ 2.56
076-0093-011-0000	SAFETY LIGHTS ONLY	$ 0.00	$ 2.56	$ 2.56
076-0093-012-0000	SAFETY LIGHTS ONLY	$ 0.00	$ 2.56	$ 2.56
076-0093-013-0000	SAFETY LIGHTS ONLY	$ 0.00	$ 2.56	$ 2.56
076-0093-014-0000	SAFETY LIGHTS ONLY	$ 0.00	$ 2.56	$ 2.56
076-0093-015-0000	SAFETY LIGHTS ONLY	$ 0.00	$ 2.56	$ 2.56
076-0093-016-0000	SAFETY LIGHTS ONLY	$ 0.00	$ 2.56	$ 2.56
076-0093-017-0000	SAFETY LIGHTS ONLY	$ 0.00	$ 2.56	$ 2.56

City of Rancho Cordova
Lighting District No. 2012-1
Fiscal Year 2021-22 Assessment Roll

APN	District Classification	Street Light Charge	Safety Light Charge	Total Assessment
076-0093-018-0000	SAFETY LIGHTS ONLY	$ 0.00	$ 2.56	$ 2.56
076-0093-019-0000	SAFETY LIGHTS ONLY	$ 0.00	$ 2.56	$ 2.56
076-0093-020-0000	SAFETY LIGHTS ONLY	$ 0.00	$ 2.56	$ 2.56
076-0093-021-0000	SAFETY LIGHTS ONLY	$ 0.00	$ 2.56	$ 2.56
076-0093-022-0000	SAFETY LIGHTS ONLY	$ 0.00	$ 2.56	$ 2.56
076-0093-023-0000	SAFETY LIGHTS ONLY	$ 0.00	$ 2.56	$ 2.56
076-0093-024-0000	SAFETY LIGHTS ONLY	$ 0.00	$ 2.56	$ 2.56
076-0093-025-0000	SAFETY LIGHTS ONLY	$ 0.00	$ 2.56	$ 2.56
076-0093-026-0000	SAFETY LIGHTS ONLY	$ 0.00	$ 2.56	$ 2.56
076-0093-027-0000	SAFETY LIGHTS ONLY	$ 0.00	$ 2.56	$ 2.56
076-0093-028-0000	SAFETY LIGHTS ONLY	$ 0.00	$ 2.56	$ 2.56
076-0093-029-0000	SAFETY LIGHTS ONLY	$ 0.00	$ 2.56	$ 2.56
076-0093-030-0000	SAFETY LIGHTS ONLY	$ 0.00	$ 2.56	$ 2.56
076-0093-031-0000	SAFETY LIGHTS ONLY	$ 0.00	$ 2.56	$ 2.56
076-0101-001-0000	SAFETY LIGHTS ONLY	$ 0.00	$ 2.56	$ 2.56
076-0101-002-0000	SAFETY LIGHTS ONLY	$ 0.00	$ 2.56	$ 2.56
076-0101-003-0000	SAFETY LIGHTS ONLY	$ 0.00	$ 2.56	$ 2.56
076-0101-004-0000	SAFETY LIGHTS ONLY	$ 0.00	$ 2.56	$ 2.56
076-0101-005-0000	SAFETY LIGHTS ONLY	$ 0.00	$ 2.56	$ 2.56
076-0101-006-0000	SAFETY LIGHTS ONLY	$ 0.00	$ 2.56	$ 2.56
076-0101-007-0000	SAFETY LIGHTS ONLY	$ 0.00	$ 2.56	$ 2.56
076-0101-008-0000	SAFETY LIGHTS ONLY	$ 0.00	$ 2.56	$ 2.56
076-0101-009-0000	SAFETY LIGHTS ONLY	$ 0.00	$ 2.56	$ 2.56
076-0101-010-0000	SAFETY LIGHTS ONLY	$ 0.00	$ 2.56	$ 2.56
076-0101-011-0000	SAFETY LIGHTS ONLY	$ 0.00	$ 2.56	$ 2.56
076-0101-012-0000	SAFETY LIGHTS ONLY	$ 0.00	$ 2.56	$ 2.56
076-0101-013-0000	SAFETY LIGHTS ONLY	$ 0.00	$ 2.56	$ 2.56
076-0101-014-0000	SAFETY LIGHTS ONLY	$ 0.00	$ 2.56	$ 2.56
076-0101-015-0000	SAFETY LIGHTS ONLY	$ 0.00	$ 2.56	$ 2.56
076-0101-016-0000	SAFETY LIGHTS ONLY	$ 0.00	$ 2.56	$ 2.56
076-0101-017-0000	SAFETY LIGHTS ONLY	$ 0.00	$ 2.56	$ 2.56
076-0101-018-0000	SAFETY LIGHTS ONLY	$ 0.00	$ 2.56	$ 2.56
076-0101-019-0000	SAFETY LIGHTS ONLY	$ 0.00	$ 2.56	$ 2.56
076-0101-020-0000	SAFETY LIGHTS ONLY	$ 0.00	$ 2.56	$ 2.56
076-0101-021-0000	SAFETY LIGHTS ONLY	$ 0.00	$ 2.56	$ 2.56
076-0101-022-0000	SAFETY LIGHTS ONLY	$ 0.00	$ 2.56	$ 2.56
076-0101-023-0000	SAFETY LIGHTS ONLY	$ 0.00	$ 2.56	$ 2.56
076-0101-024-0000	SAFETY LIGHTS ONLY	$ 0.00	$ 2.56	$ 2.56
076-0101-025-0000	SAFETY LIGHTS ONLY	$ 0.00	$ 2.56	$ 2.56
076-0101-026-0000	SAFETY LIGHTS ONLY	$ 0.00	$ 2.56	$ 2.56
076-0101-027-0000	SAFETY LIGHTS ONLY	$ 0.00	$ 2.56	$ 2.56
076-0101-028-0000	SAFETY LIGHTS ONLY	$ 0.00	$ 2.56	$ 2.56
076-0101-029-0000	SAFETY LIGHTS ONLY	$ 0.00	$ 2.56	$ 2.56
076-0101-030-0000	SAFETY LIGHTS ONLY	$ 0.00	$ 2.56	$ 2.56

City of Rancho Cordova
Lighting District No. 2012-1
Fiscal Year 2021-22 Assessment Roll

APN	District Classification	Street Light Charge	Safety Light Charge	Total Assessment
076-0101-031-0000	SAFETY LIGHTS ONLY	$ 0.00	$ 2.56	$ 2.56
076-0101-032-0000	SAFETY LIGHTS ONLY	$ 0.00	$ 2.56	$ 2.56
076-0101-033-0000	SAFETY LIGHTS ONLY	$ 0.00	$ 2.56	$ 2.56
076-0101-034-0000	SAFETY LIGHTS ONLY	$ 0.00	$ 2.56	$ 2.56
076-0101-036-0000	SAFETY LIGHTS ONLY	$ 0.00	$ 2.56	$ 2.56
076-0102-001-0000	SAFETY LIGHTS ONLY	$ 0.00	$ 2.56	$ 2.56
076-0102-002-0000	SAFETY LIGHTS ONLY	$ 0.00	$ 2.56	$ 2.56
076-0102-003-0000	SAFETY LIGHTS ONLY	$ 0.00	$ 2.56	$ 2.56
076-0102-004-0000	SAFETY LIGHTS ONLY	$ 0.00	$ 2.56	$ 2.56
076-0102-005-0000	SAFETY LIGHTS ONLY	$ 0.00	$ 2.56	$ 2.56
076-0102-006-0000	SAFETY LIGHTS ONLY	$ 0.00	$ 2.56	$ 2.56
076-0102-007-0000	SAFETY LIGHTS ONLY	$ 0.00	$ 2.56	$ 2.56
076-0102-008-0000	SAFETY LIGHTS ONLY	$ 0.00	$ 2.56	$ 2.56
076-0102-009-0000	SAFETY LIGHTS ONLY	$ 0.00	$ 2.56	$ 2.56
076-0102-010-0000	SAFETY LIGHTS ONLY	$ 0.00	$ 2.56	$ 2.56
076-0102-011-0000	SAFETY LIGHTS ONLY	$ 0.00	$ 2.56	$ 2.56
076-0102-012-0000	SAFETY LIGHTS ONLY	$ 0.00	$ 2.56	$ 2.56
076-0102-013-0000	SAFETY LIGHTS ONLY	$ 0.00	$ 2.56	$ 2.56
076-0102-014-0000	SAFETY LIGHTS ONLY	$ 0.00	$ 2.56	$ 2.56
076-0102-015-0000	SAFETY LIGHTS ONLY	$ 0.00	$ 2.56	$ 2.56
076-0102-016-0000	SAFETY LIGHTS ONLY	$ 0.00	$ 2.56	$ 2.56
076-0102-017-0000	SAFETY LIGHTS ONLY	$ 0.00	$ 2.56	$ 2.56
076-0102-018-0000	SAFETY LIGHTS ONLY	$ 0.00	$ 2.56	$ 2.56
076-0102-019-0000	SAFETY LIGHTS ONLY	$ 0.00	$ 2.56	$ 2.56
076-0103-001-0000	SAFETY LIGHTS ONLY	$ 0.00	$ 2.56	$ 2.56
076-0103-002-0000	SAFETY LIGHTS ONLY	$ 0.00	$ 2.56	$ 2.56
076-0103-003-0000	SAFETY LIGHTS ONLY	$ 0.00	$ 2.56	$ 2.56
076-0103-004-0000	SAFETY LIGHTS ONLY	$ 0.00	$ 2.56	$ 2.56
076-0103-005-0000	SAFETY LIGHTS ONLY	$ 0.00	$ 2.56	$ 2.56
076-0103-006-0000	SAFETY LIGHTS ONLY	$ 0.00	$ 2.56	$ 2.56
076-0103-007-0000	SAFETY LIGHTS ONLY	$ 0.00	$ 2.56	$ 2.56
076-0103-008-0000	SAFETY LIGHTS ONLY	$ 0.00	$ 2.56	$ 2.56
076-0103-009-0000	SAFETY LIGHTS ONLY	$ 0.00	$ 2.56	$ 2.56
076-0103-010-0000	SAFETY LIGHTS ONLY	$ 0.00	$ 2.56	$ 2.56
076-0103-011-0000	SAFETY LIGHTS ONLY	$ 0.00	$ 2.56	$ 2.56
076-0103-012-0000	SAFETY LIGHTS ONLY	$ 0.00	$ 2.56	$ 2.56
076-0103-013-0000	SAFETY LIGHTS ONLY	$ 0.00	$ 2.56	$ 2.56
076-0103-014-0000	SAFETY LIGHTS ONLY	$ 0.00	$ 2.56	$ 2.56
076-0103-015-0000	SAFETY LIGHTS ONLY	$ 0.00	$ 2.56	$ 2.56
076-0103-016-0000	SAFETY LIGHTS ONLY	$ 0.00	$ 2.56	$ 2.56
076-0103-017-0000	SAFETY LIGHTS ONLY	$ 0.00	$ 2.56	$ 2.56
076-0103-018-0000	SAFETY LIGHTS ONLY	$ 0.00	$ 2.56	$ 2.56
076-0103-019-0000	SAFETY LIGHTS ONLY	$ 0.00	$ 2.56	$ 2.56
076-0103-020-0000	SAFETY LIGHTS ONLY	$ 0.00	$ 2.56	$ 2.56

City of Rancho Cordova
Lighting District No. 2012-1
Fiscal Year 2021-22 Assessment Roll

APN	District Classification	Street Light Charge	Safety Light Charge	Total Assessment
076-0111-001-0000	SAFETY LIGHTS ONLY	$ 0.00	$ 2.56	$ 2.56
076-0111-002-0000	SAFETY LIGHTS ONLY	$ 0.00	$ 2.56	$ 2.56
076-0111-003-0000	SAFETY LIGHTS ONLY	$ 0.00	$ 2.56	$ 2.56
076-0111-004-0000	SAFETY LIGHTS ONLY	$ 0.00	$ 2.56	$ 2.56
076-0111-005-0000	SAFETY LIGHTS ONLY	$ 0.00	$ 2.56	$ 2.56
076-0111-006-0000	SAFETY LIGHTS ONLY	$ 0.00	$ 2.56	$ 2.56
076-0111-007-0000	SAFETY LIGHTS ONLY	$ 0.00	$ 2.56	$ 2.56
076-0111-008-0000	SAFETY LIGHTS ONLY	$ 0.00	$ 2.56	$ 2.56
076-0111-009-0000	SAFETY LIGHTS ONLY	$ 0.00	$ 2.56	$ 2.56
076-0111-010-0000	SAFETY LIGHTS ONLY	$ 0.00	$ 2.56	$ 2.56
076-0111-011-0000	SAFETY LIGHTS ONLY	$ 0.00	$ 2.56	$ 2.56
076-0111-012-0000	SAFETY LIGHTS ONLY	$ 0.00	$ 2.56	$ 2.56
076-0111-013-0000	SAFETY LIGHTS ONLY	$ 0.00	$ 2.56	$ 2.56
076-0111-014-0000	SAFETY LIGHTS ONLY	$ 0.00	$ 2.56	$ 2.56
076-0111-015-0000	SAFETY LIGHTS ONLY	$ 0.00	$ 2.56	$ 2.56
076-0111-016-0000	SAFETY LIGHTS ONLY	$ 0.00	$ 2.56	$ 2.56
076-0111-017-0000	SAFETY LIGHTS ONLY	$ 0.00	$ 2.56	$ 2.56
076-0111-018-0000	SAFETY LIGHTS ONLY	$ 0.00	$ 2.56	$ 2.56
076-0112-001-0000	SAFETY LIGHTS ONLY	$ 0.00	$ 2.56	$ 2.56
076-0112-002-0000	SAFETY LIGHTS ONLY	$ 0.00	$ 2.56	$ 2.56
076-0112-003-0000	SAFETY LIGHTS ONLY	$ 0.00	$ 2.56	$ 2.56
076-0112-004-0000	SAFETY LIGHTS ONLY	$ 0.00	$ 2.56	$ 2.56
076-0112-005-0000	SAFETY LIGHTS ONLY	$ 0.00	$ 2.56	$ 2.56
076-0112-006-0000	SAFETY LIGHTS ONLY	$ 0.00	$ 2.56	$ 2.56
076-0112-007-0000	SAFETY LIGHTS ONLY	$ 0.00	$ 2.56	$ 2.56
076-0112-008-0000	SAFETY LIGHTS ONLY	$ 0.00	$ 2.56	$ 2.56
076-0112-009-0000	SAFETY LIGHTS ONLY	$ 0.00	$ 2.56	$ 2.56
076-0112-010-0000	SAFETY LIGHTS ONLY	$ 0.00	$ 2.56	$ 2.56
076-0112-011-0000	SAFETY LIGHTS ONLY	$ 0.00	$ 2.56	$ 2.56
076-0112-012-0000	SAFETY LIGHTS ONLY	$ 0.00	$ 2.56	$ 2.56
076-0112-013-0000	SAFETY LIGHTS ONLY	$ 0.00	$ 2.56	$ 2.56
076-0112-014-0000	SAFETY LIGHTS ONLY	$ 0.00	$ 2.56	$ 2.56
076-0112-015-0000	SAFETY LIGHTS ONLY	$ 0.00	$ 2.56	$ 2.56
076-0112-017-0000	SAFETY LIGHTS ONLY	$ 0.00	$ 2.56	$ 2.56
076-0112-018-0000	SAFETY LIGHTS ONLY	$ 0.00	$ 2.56	$ 2.56
076-0121-001-0000	SAFETY LIGHTS ONLY	$ 0.00	$ 2.56	$ 2.56
076-0121-002-0000	SAFETY LIGHTS ONLY	$ 0.00	$ 2.56	$ 2.56
076-0121-003-0000	SAFETY LIGHTS ONLY	$ 0.00	$ 2.56	$ 2.56
076-0121-004-0000	SAFETY LIGHTS ONLY	$ 0.00	$ 2.56	$ 2.56
076-0121-005-0000	SAFETY LIGHTS ONLY	$ 0.00	$ 2.56	$ 2.56
076-0121-006-0000	SAFETY LIGHTS ONLY	$ 0.00	$ 2.56	$ 2.56
076-0121-007-0000	SAFETY LIGHTS ONLY	$ 0.00	$ 2.56	$ 2.56
076-0121-008-0000	SAFETY LIGHTS ONLY	$ 0.00	$ 2.56	$ 2.56
076-0121-009-0000	SAFETY LIGHTS ONLY	$ 0.00	$ 2.56	$ 2.56

City of Rancho Cordova
Lighting District No. 2012-1
Fiscal Year 2021-22 Assessment Roll

APN	District Classification	Street Light Charge	Safety Light Charge	Total Assessment
076-0121-010-0000	RESIDENTIAL	$ 15.32	$ 2.56	$ 17.88
076-0121-011-0000	SAFETY LIGHTS ONLY	$ 0.00	$ 2.56	$ 2.56
076-0121-012-0000	SAFETY LIGHTS ONLY	$ 0.00	$ 2.56	$ 2.56
076-0121-013-0000	SAFETY LIGHTS ONLY	$ 0.00	$ 2.56	$ 2.56
076-0121-014-0000	SAFETY LIGHTS ONLY	$ 0.00	$ 2.56	$ 2.56
076-0121-015-0000	SAFETY LIGHTS ONLY	$ 0.00	$ 2.56	$ 2.56
076-0121-016-0000	SAFETY LIGHTS ONLY	$ 0.00	$ 2.56	$ 2.56
076-0121-017-0000	SAFETY LIGHTS ONLY	$ 0.00	$ 2.56	$ 2.56
076-0122-001-0000	SAFETY LIGHTS ONLY	$ 0.00	$ 2.56	$ 2.56
076-0122-002-0000	SAFETY LIGHTS ONLY	$ 0.00	$ 2.56	$ 2.56
076-0122-003-0000	SAFETY LIGHTS ONLY	$ 0.00	$ 2.56	$ 2.56
076-0122-004-0000	SAFETY LIGHTS ONLY	$ 0.00	$ 2.56	$ 2.56
076-0122-005-0000	SAFETY LIGHTS ONLY	$ 0.00	$ 2.56	$ 2.56
076-0122-006-0000	SAFETY LIGHTS ONLY	$ 0.00	$ 2.56	$ 2.56
076-0122-007-0000	SAFETY LIGHTS ONLY	$ 0.00	$ 2.56	$ 2.56
076-0122-008-0000	SAFETY LIGHTS ONLY	$ 0.00	$ 2.56	$ 2.56
076-0122-009-0000	SAFETY LIGHTS ONLY	$ 0.00	$ 2.56	$ 2.56
076-0122-010-0000	SAFETY LIGHTS ONLY	$ 0.00	$ 2.56	$ 2.56
076-0122-011-0000	SAFETY LIGHTS ONLY	$ 0.00	$ 2.56	$ 2.56
076-0122-012-0000	SAFETY LIGHTS ONLY	$ 0.00	$ 2.56	$ 2.56
076-0122-013-0000	SAFETY LIGHTS ONLY	$ 0.00	$ 2.56	$ 2.56
076-0131-001-0000	SAFETY LIGHTS ONLY	$ 0.00	$ 2.56	$ 2.56
076-0131-002-0000	SAFETY LIGHTS ONLY	$ 0.00	$ 2.56	$ 2.56
076-0131-003-0000	SAFETY LIGHTS ONLY	$ 0.00	$ 2.56	$ 2.56
076-0131-004-0000	SAFETY LIGHTS ONLY	$ 0.00	$ 2.56	$ 2.56
076-0131-005-0000	SAFETY LIGHTS ONLY	$ 0.00	$ 2.56	$ 2.56
076-0131-006-0000	SAFETY LIGHTS ONLY	$ 0.00	$ 2.56	$ 2.56
076-0131-007-0000	SAFETY LIGHTS ONLY	$ 0.00	$ 2.56	$ 2.56
076-0131-008-0000	SAFETY LIGHTS ONLY	$ 0.00	$ 2.56	$ 2.56
076-0131-009-0000	SAFETY LIGHTS ONLY	$ 0.00	$ 2.56	$ 2.56
076-0131-010-0000	SAFETY LIGHTS ONLY	$ 0.00	$ 2.56	$ 2.56
076-0131-011-0000	SAFETY LIGHTS ONLY	$ 0.00	$ 2.56	$ 2.56
076-0131-012-0000	SAFETY LIGHTS ONLY	$ 0.00	$ 2.56	$ 2.56
076-0131-013-0000	SAFETY LIGHTS ONLY	$ 0.00	$ 2.56	$ 2.56
076-0131-014-0000	SAFETY LIGHTS ONLY	$ 0.00	$ 2.56	$ 2.56
076-0131-015-0000	SAFETY LIGHTS ONLY	$ 0.00	$ 2.56	$ 2.56
076-0131-016-0000	SAFETY LIGHTS ONLY	$ 0.00	$ 2.56	$ 2.56
076-0131-017-0000	SAFETY LIGHTS ONLY	$ 0.00	$ 2.56	$ 2.56
076-0131-018-0000	SAFETY LIGHTS ONLY	$ 0.00	$ 2.56	$ 2.56
076-0131-019-0000	SAFETY LIGHTS ONLY	$ 0.00	$ 2.56	$ 2.56
076-0131-020-0000	SAFETY LIGHTS ONLY	$ 0.00	$ 2.56	$ 2.56
076-0131-021-0000	SAFETY LIGHTS ONLY	$ 0.00	$ 2.56	$ 2.56
076-0131-022-0000	SAFETY LIGHTS ONLY	$ 0.00	$ 2.56	$ 2.56
076-0132-001-0000	SAFETY LIGHTS ONLY	$ 0.00	$ 2.56	$ 2.56

City of Rancho Cordova
Lighting District No. 2012-1
Fiscal Year 2021-22 Assessment Roll

APN	District Classification	Street Light Charge	Safety Light Charge	Total Assessment
076-0132-002-0000	SAFETY LIGHTS ONLY	$ 0.00	$ 2.56	$ 2.56
076-0132-003-0000	SAFETY LIGHTS ONLY	$ 0.00	$ 2.56	$ 2.56
076-0132-004-0000	SAFETY LIGHTS ONLY	$ 0.00	$ 2.56	$ 2.56
076-0132-005-0000	SAFETY LIGHTS ONLY	$ 0.00	$ 2.56	$ 2.56
076-0132-006-0000	SAFETY LIGHTS ONLY	$ 0.00	$ 2.56	$ 2.56
076-0132-007-0000	SAFETY LIGHTS ONLY	$ 0.00	$ 2.56	$ 2.56
076-0132-008-0000	SAFETY LIGHTS ONLY	$ 0.00	$ 2.56	$ 2.56
076-0132-009-0000	SAFETY LIGHTS ONLY	$ 0.00	$ 2.56	$ 2.56
076-0132-010-0000	SAFETY LIGHTS ONLY	$ 0.00	$ 2.56	$ 2.56
076-0132-011-0000	SAFETY LIGHTS ONLY	$ 0.00	$ 2.56	$ 2.56
076-0132-012-0000	SAFETY LIGHTS ONLY	$ 0.00	$ 2.56	$ 2.56
076-0133-001-0000	SAFETY LIGHTS ONLY	$ 0.00	$ 2.56	$ 2.56
076-0133-002-0000	SAFETY LIGHTS ONLY	$ 0.00	$ 2.56	$ 2.56
076-0133-003-0000	SAFETY LIGHTS ONLY	$ 0.00	$ 2.56	$ 2.56
076-0133-004-0000	SAFETY LIGHTS ONLY	$ 0.00	$ 2.56	$ 2.56
076-0133-005-0000	SAFETY LIGHTS ONLY	$ 0.00	$ 2.56	$ 2.56
076-0133-006-0000	SAFETY LIGHTS ONLY	$ 0.00	$ 2.56	$ 2.56
076-0133-007-0000	SAFETY LIGHTS ONLY	$ 0.00	$ 2.56	$ 2.56
076-0133-008-0000	SAFETY LIGHTS ONLY	$ 0.00	$ 2.56	$ 2.56
076-0133-009-0000	SAFETY LIGHTS ONLY	$ 0.00	$ 2.56	$ 2.56
076-0133-010-0000	SAFETY LIGHTS ONLY	$ 0.00	$ 2.56	$ 2.56
076-0133-011-0000	SAFETY LIGHTS ONLY	$ 0.00	$ 2.56	$ 2.56
076-0133-012-0000	SAFETY LIGHTS ONLY	$ 0.00	$ 2.56	$ 2.56
076-0133-013-0000	SAFETY LIGHTS ONLY	$ 0.00	$ 2.56	$ 2.56
076-0133-014-0000	SAFETY LIGHTS ONLY	$ 0.00	$ 2.56	$ 2.56
076-0133-015-0000	SAFETY LIGHTS ONLY	$ 0.00	$ 2.56	$ 2.56
076-0134-001-0000	SAFETY LIGHTS ONLY	$ 0.00	$ 2.56	$ 2.56
076-0134-002-0000	SAFETY LIGHTS ONLY	$ 0.00	$ 2.56	$ 2.56
076-0134-003-0000	SAFETY LIGHTS ONLY	$ 0.00	$ 2.56	$ 2.56
076-0134-004-0000	SAFETY LIGHTS ONLY	$ 0.00	$ 2.56	$ 2.56
076-0135-001-0000	SAFETY LIGHTS ONLY	$ 0.00	$ 2.56	$ 2.56
076-0135-002-0000	SAFETY LIGHTS ONLY	$ 0.00	$ 2.56	$ 2.56
076-0135-003-0000	SAFETY LIGHTS ONLY	$ 0.00	$ 2.56	$ 2.56
076-0135-004-0000	SAFETY LIGHTS ONLY	$ 0.00	$ 2.56	$ 2.56
076-0135-005-0000	SAFETY LIGHTS ONLY	$ 0.00	$ 2.56	$ 2.56
076-0135-006-0000	SAFETY LIGHTS ONLY	$ 0.00	$ 2.56	$ 2.56
076-0135-007-0000	SAFETY LIGHTS ONLY	$ 0.00	$ 2.56	$ 2.56
076-0135-008-0000	SAFETY LIGHTS ONLY	$ 0.00	$ 2.56	$ 2.56
076-0135-009-0000	SAFETY LIGHTS ONLY	$ 0.00	$ 2.56	$ 2.56
076-0135-010-0000	SAFETY LIGHTS ONLY	$ 0.00	$ 2.56	$ 2.56
076-0135-011-0000	SAFETY LIGHTS ONLY	$ 0.00	$ 2.56	$ 2.56
076-0135-012-0000	SAFETY LIGHTS ONLY	$ 0.00	$ 2.56	$ 2.56
076-0135-013-0000	SAFETY LIGHTS ONLY	$ 0.00	$ 2.56	$ 2.56
076-0135-014-0000	SAFETY LIGHTS ONLY	$ 0.00	$ 2.56	$ 2.56

City of Rancho Cordova
Lighting District No. 2012-1
Fiscal Year 2021-22 Assessment Roll

APN	District Classification	Street Light Charge	Safety Light Charge	Total Assessment
076-0135-015-0000	SAFETY LIGHTS ONLY	$ 0.00	$ 2.56	$ 2.56
076-0135-016-0000	SAFETY LIGHTS ONLY	$ 0.00	$ 2.56	$ 2.56
076-0135-017-0000	SAFETY LIGHTS ONLY	$ 0.00	$ 2.56	$ 2.56
076-0141-001-0000	SAFETY LIGHTS ONLY	$ 0.00	$ 2.56	$ 2.56
076-0141-002-0000	SAFETY LIGHTS ONLY	$ 0.00	$ 2.56	$ 2.56
076-0141-003-0000	SAFETY LIGHTS ONLY	$ 0.00	$ 2.56	$ 2.56
076-0141-004-0000	SAFETY LIGHTS ONLY	$ 0.00	$ 2.56	$ 2.56
076-0141-005-0000	SAFETY LIGHTS ONLY	$ 0.00	$ 2.56	$ 2.56
076-0141-006-0000	SAFETY LIGHTS ONLY	$ 0.00	$ 2.56	$ 2.56
076-0141-007-0000	SAFETY LIGHTS ONLY	$ 0.00	$ 2.56	$ 2.56
076-0141-008-0000	SAFETY LIGHTS ONLY	$ 0.00	$ 2.56	$ 2.56
076-0141-009-0000	SAFETY LIGHTS ONLY	$ 0.00	$ 2.56	$ 2.56
076-0141-010-0000	SAFETY LIGHTS ONLY	$ 0.00	$ 2.56	$ 2.56
076-0141-011-0000	SAFETY LIGHTS ONLY	$ 0.00	$ 2.56	$ 2.56
076-0142-001-0000	SAFETY LIGHTS ONLY	$ 0.00	$ 2.56	$ 2.56
076-0142-002-0000	SAFETY LIGHTS ONLY	$ 0.00	$ 2.56	$ 2.56
076-0142-003-0000	SAFETY LIGHTS ONLY	$ 0.00	$ 2.56	$ 2.56
076-0142-004-0000	SAFETY LIGHTS ONLY	$ 0.00	$ 2.56	$ 2.56
076-0142-005-0000	SAFETY LIGHTS ONLY	$ 0.00	$ 2.56	$ 2.56
076-0142-006-0000	SAFETY LIGHTS ONLY	$ 0.00	$ 2.56	$ 2.56
076-0143-001-0000	SAFETY LIGHTS ONLY	$ 0.00	$ 2.56	$ 2.56
076-0143-002-0000	SAFETY LIGHTS ONLY	$ 0.00	$ 2.56	$ 2.56
076-0143-003-0000	SAFETY LIGHTS ONLY	$ 0.00	$ 2.56	$ 2.56
076-0143-004-0000	SAFETY LIGHTS ONLY	$ 0.00	$ 2.56	$ 2.56
076-0143-005-0000	SAFETY LIGHTS ONLY	$ 0.00	$ 2.56	$ 2.56
076-0143-006-0000	SAFETY LIGHTS ONLY	$ 0.00	$ 2.56	$ 2.56
076-0144-001-0000	SAFETY LIGHTS ONLY	$ 0.00	$ 2.56	$ 2.56
076-0144-002-0000	SAFETY LIGHTS ONLY	$ 0.00	$ 2.56	$ 2.56
076-0144-003-0000	SAFETY LIGHTS ONLY	$ 0.00	$ 2.56	$ 2.56
076-0144-004-0000	SAFETY LIGHTS ONLY	$ 0.00	$ 2.56	$ 2.56
076-0144-005-0000	SAFETY LIGHTS ONLY	$ 0.00	$ 2.56	$ 2.56
076-0144-006-0000	SAFETY LIGHTS ONLY	$ 0.00	$ 2.56	$ 2.56
076-0144-007-0000	SAFETY LIGHTS ONLY	$ 0.00	$ 2.56	$ 2.56
076-0144-008-0000	SAFETY LIGHTS ONLY	$ 0.00	$ 2.56	$ 2.56
076-0144-009-0000	SAFETY LIGHTS ONLY	$ 0.00	$ 2.56	$ 2.56
076-0144-010-0000	SAFETY LIGHTS ONLY	$ 0.00	$ 2.56	$ 2.56
076-0144-011-0000	SAFETY LIGHTS ONLY	$ 0.00	$ 2.56	$ 2.56
076-0144-012-0000	SAFETY LIGHTS ONLY	$ 0.00	$ 2.56	$ 2.56
076-0144-013-0000	SAFETY LIGHTS ONLY	$ 0.00	$ 2.56	$ 2.56
076-0144-014-0000	SAFETY LIGHTS ONLY	$ 0.00	$ 2.56	$ 2.56
076-0144-015-0000	SAFETY LIGHTS ONLY	$ 0.00	$ 2.56	$ 2.56
076-0144-016-0000	SAFETY LIGHTS ONLY	$ 0.00	$ 2.56	$ 2.56
076-0144-017-0000	SAFETY LIGHTS ONLY	$ 0.00	$ 2.56	$ 2.56
076-0144-018-0000	SAFETY LIGHTS ONLY	$ 0.00	$ 2.56	$ 2.56

City of Rancho Cordova
Lighting District No. 2012-1
Fiscal Year 2021-22 Assessment Roll

APN	District Classification	Street Light Charge	Safety Light Charge	Total Assessment
076-0145-001-0000	SAFETY LIGHTS ONLY	$ 0.00	$ 2.56	$ 2.56
076-0146-001-0000	SAFETY LIGHTS ONLY	$ 0.00	$ 2.56	$ 2.56
076-0146-002-0000	SAFETY LIGHTS ONLY	$ 0.00	$ 2.56	$ 2.56
076-0146-003-0000	SAFETY LIGHTS ONLY	$ 0.00	$ 2.56	$ 2.56
076-0146-004-0000	SAFETY LIGHTS ONLY	$ 0.00	$ 2.56	$ 2.56
076-0146-005-0000	SAFETY LIGHTS ONLY	$ 0.00	$ 2.56	$ 2.56
076-0146-006-0000	SAFETY LIGHTS ONLY	$ 0.00	$ 2.56	$ 2.56
076-0146-007-0000	SAFETY LIGHTS ONLY	$ 0.00	$ 2.56	$ 2.56
076-0146-008-0000	SAFETY LIGHTS ONLY	$ 0.00	$ 2.56	$ 2.56
076-0146-009-0000	SAFETY LIGHTS ONLY	$ 0.00	$ 2.56	$ 2.56
076-0146-010-0000	SAFETY LIGHTS ONLY	$ 0.00	$ 2.56	$ 2.56
076-0146-011-0000	SAFETY LIGHTS ONLY	$ 0.00	$ 2.56	$ 2.56
076-0146-012-0000	SAFETY LIGHTS ONLY	$ 0.00	$ 2.56	$ 2.56
076-0146-013-0000	SAFETY LIGHTS ONLY	$ 0.00	$ 2.56	$ 2.56
076-0146-014-0000	SAFETY LIGHTS ONLY	$ 0.00	$ 2.56	$ 2.56
076-0146-015-0000	SAFETY LIGHTS ONLY	$ 0.00	$ 2.56	$ 2.56
076-0146-016-0000	SAFETY LIGHTS ONLY	$ 0.00	$ 2.56	$ 2.56
076-0146-017-0000	SAFETY LIGHTS ONLY	$ 0.00	$ 2.56	$ 2.56
076-0146-018-0000	SAFETY LIGHTS ONLY	$ 0.00	$ 2.56	$ 2.56
076-0146-019-0000	SAFETY LIGHTS ONLY	$ 0.00	$ 2.56	$ 2.56
076-0146-020-0000	SAFETY LIGHTS ONLY	$ 0.00	$ 2.56	$ 2.56
076-0146-021-0000	SAFETY LIGHTS ONLY	$ 0.00	$ 2.56	$ 2.56
076-0146-022-0000	SAFETY LIGHTS ONLY	$ 0.00	$ 2.56	$ 2.56
076-0146-023-0000	SAFETY LIGHTS ONLY	$ 0.00	$ 2.56	$ 2.56
076-0146-024-0000	SAFETY LIGHTS ONLY	$ 0.00	$ 2.56	$ 2.56
076-0147-001-0000	SAFETY LIGHTS ONLY	$ 0.00	$ 2.56	$ 2.56
076-0147-002-0000	SAFETY LIGHTS ONLY	$ 0.00	$ 2.56	$ 2.56
076-0147-003-0000	SAFETY LIGHTS ONLY	$ 0.00	$ 2.56	$ 2.56
076-0147-004-0000	SAFETY LIGHTS ONLY	$ 0.00	$ 2.56	$ 2.56
076-0147-005-0000	SAFETY LIGHTS ONLY	$ 0.00	$ 2.56	$ 2.56
076-0147-006-0000	SAFETY LIGHTS ONLY	$ 0.00	$ 2.56	$ 2.56
076-0147-007-0000	SAFETY LIGHTS ONLY	$ 0.00	$ 2.56	$ 2.56
076-0147-008-0000	SAFETY LIGHTS ONLY	$ 0.00	$ 2.56	$ 2.56
076-0147-009-0000	SAFETY LIGHTS ONLY	$ 0.00	$ 2.56	$ 2.56
076-0147-010-0000	SAFETY LIGHTS ONLY	$ 0.00	$ 2.56	$ 2.56
076-0147-011-0000	SAFETY LIGHTS ONLY	$ 0.00	$ 2.56	$ 2.56
076-0147-012-0000	SAFETY LIGHTS ONLY	$ 0.00	$ 2.56	$ 2.56
076-0147-013-0000	SAFETY LIGHTS ONLY	$ 0.00	$ 2.56	$ 2.56
076-0147-014-0000	SAFETY LIGHTS ONLY	$ 0.00	$ 2.56	$ 2.56
076-0147-015-0000	SAFETY LIGHTS ONLY	$ 0.00	$ 2.56	$ 2.56
076-0147-016-0000	SAFETY LIGHTS ONLY	$ 0.00	$ 2.56	$ 2.56
076-0147-017-0000	SAFETY LIGHTS ONLY	$ 0.00	$ 2.56	$ 2.56
076-0147-018-0000	SAFETY LIGHTS ONLY	$ 0.00	$ 2.56	$ 2.56
076-0147-019-0000	SAFETY LIGHTS ONLY	$ 0.00	$ 2.56	$ 2.56

City of Rancho Cordova
Lighting District No. 2012-1
Fiscal Year 2021-22 Assessment Roll

APN	District Classification	Street Light Charge	Safety Light Charge	Total Assessment
076-0147-020-0000	SAFETY LIGHTS ONLY	$ 0.00	$ 2.56	$ 2.56
076-0147-021-0000	SAFETY LIGHTS ONLY	$ 0.00	$ 2.56	$ 2.56
076-0147-022-0000	SAFETY LIGHTS ONLY	$ 0.00	$ 2.56	$ 2.56
076-0151-001-0000	SAFETY LIGHTS ONLY	$ 0.00	$ 2.56	$ 2.56
076-0151-002-0000	SAFETY LIGHTS ONLY	$ 0.00	$ 2.56	$ 2.56
076-0151-003-0000	SAFETY LIGHTS ONLY	$ 0.00	$ 2.56	$ 2.56
076-0151-004-0000	SAFETY LIGHTS ONLY	$ 0.00	$ 2.56	$ 2.56
076-0151-005-0000	SAFETY LIGHTS ONLY	$ 0.00	$ 2.56	$ 2.56
076-0151-006-0000	SAFETY LIGHTS ONLY	$ 0.00	$ 2.56	$ 2.56
076-0151-007-0000	SAFETY LIGHTS ONLY	$ 0.00	$ 2.56	$ 2.56
076-0151-008-0000	SAFETY LIGHTS ONLY	$ 0.00	$ 2.56	$ 2.56
076-0151-009-0000	SAFETY LIGHTS ONLY	$ 0.00	$ 2.56	$ 2.56
076-0151-010-0000	SAFETY LIGHTS ONLY	$ 0.00	$ 2.56	$ 2.56
076-0151-011-0000	SAFETY LIGHTS ONLY	$ 0.00	$ 2.56	$ 2.56
076-0151-012-0000	SAFETY LIGHTS ONLY	$ 0.00	$ 2.56	$ 2.56
076-0151-013-0000	SAFETY LIGHTS ONLY	$ 0.00	$ 2.56	$ 2.56
076-0151-014-0000	SAFETY LIGHTS ONLY	$ 0.00	$ 2.56	$ 2.56
076-0151-015-0000	SAFETY LIGHTS ONLY	$ 0.00	$ 2.56	$ 2.56
076-0151-016-0000	SAFETY LIGHTS ONLY	$ 0.00	$ 2.56	$ 2.56
076-0151-017-0000	SAFETY LIGHTS ONLY	$ 0.00	$ 2.56	$ 2.56
076-0151-018-0000	SAFETY LIGHTS ONLY	$ 0.00	$ 2.56	$ 2.56
076-0151-019-0000	SAFETY LIGHTS ONLY	$ 0.00	$ 2.56	$ 2.56
076-0151-020-0000	SAFETY LIGHTS ONLY	$ 0.00	$ 2.56	$ 2.56
076-0151-021-0000	SAFETY LIGHTS ONLY	$ 0.00	$ 2.56	$ 2.56
076-0151-022-0000	SAFETY LIGHTS ONLY	$ 0.00	$ 2.56	$ 2.56
076-0151-023-0000	SAFETY LIGHTS ONLY	$ 0.00	$ 2.56	$ 2.56
076-0152-001-0000	SAFETY LIGHTS ONLY	$ 0.00	$ 2.56	$ 2.56
076-0152-002-0000	SAFETY LIGHTS ONLY	$ 0.00	$ 2.56	$ 2.56
076-0152-003-0000	SAFETY LIGHTS ONLY	$ 0.00	$ 2.56	$ 2.56
076-0152-004-0000	SAFETY LIGHTS ONLY	$ 0.00	$ 2.56	$ 2.56
076-0152-005-0000	SAFETY LIGHTS ONLY	$ 0.00	$ 2.56	$ 2.56
076-0152-006-0000	SAFETY LIGHTS ONLY	$ 0.00	$ 2.56	$ 2.56
076-0152-007-0000	SAFETY LIGHTS ONLY	$ 0.00	$ 2.56	$ 2.56
076-0152-008-0000	SAFETY LIGHTS ONLY	$ 0.00	$ 2.56	$ 2.56
076-0152-009-0000	SAFETY LIGHTS ONLY	$ 0.00	$ 2.56	$ 2.56
076-0152-010-0000	SAFETY LIGHTS ONLY	$ 0.00	$ 2.56	$ 2.56
076-0152-011-0000	SAFETY LIGHTS ONLY	$ 0.00	$ 2.56	$ 2.56
076-0152-012-0000	SAFETY LIGHTS ONLY	$ 0.00	$ 2.56	$ 2.56
076-0152-013-0000	SAFETY LIGHTS ONLY	$ 0.00	$ 2.56	$ 2.56
076-0152-014-0000	SAFETY LIGHTS ONLY	$ 0.00	$ 2.56	$ 2.56
076-0152-015-0000	SAFETY LIGHTS ONLY	$ 0.00	$ 2.56	$ 2.56
076-0152-016-0000	SAFETY LIGHTS ONLY	$ 0.00	$ 2.56	$ 2.56
076-0152-017-0000	SAFETY LIGHTS ONLY	$ 0.00	$ 2.56	$ 2.56
076-0152-018-0000	SAFETY LIGHTS ONLY	$ 0.00	$ 2.56	$ 2.56

City of Rancho Cordova
Lighting District No. 2012-1
Fiscal Year 2021-22 Assessment Roll

APN	District Classification	Street Light Charge	Safety Light Charge	Total Assessment
076-0152-019-0000	SAFETY LIGHTS ONLY	$ 0.00	$ 2.56	$ 2.56
076-0152-020-0000	SAFETY LIGHTS ONLY	$ 0.00	$ 2.56	$ 2.56
076-0152-021-0000	SAFETY LIGHTS ONLY	$ 0.00	$ 2.56	$ 2.56
076-0152-022-0000	SAFETY LIGHTS ONLY	$ 0.00	$ 2.56	$ 2.56
076-0152-023-0000	SAFETY LIGHTS ONLY	$ 0.00	$ 2.56	$ 2.56
076-0152-024-0000	SAFETY LIGHTS ONLY	$ 0.00	$ 2.56	$ 2.56
076-0153-001-0000	SAFETY LIGHTS ONLY	$ 0.00	$ 2.56	$ 2.56
076-0153-002-0000	SAFETY LIGHTS ONLY	$ 0.00	$ 2.56	$ 2.56
076-0153-003-0000	SAFETY LIGHTS ONLY	$ 0.00	$ 2.56	$ 2.56
076-0153-004-0000	SAFETY LIGHTS ONLY	$ 0.00	$ 2.56	$ 2.56
076-0153-005-0000	SAFETY LIGHTS ONLY	$ 0.00	$ 2.56	$ 2.56
076-0153-006-0000	SAFETY LIGHTS ONLY	$ 0.00	$ 2.56	$ 2.56
076-0153-007-0000	SAFETY LIGHTS ONLY	$ 0.00	$ 2.56	$ 2.56
076-0153-008-0000	SAFETY LIGHTS ONLY	$ 0.00	$ 2.56	$ 2.56
076-0153-009-0000	SAFETY LIGHTS ONLY	$ 0.00	$ 2.56	$ 2.56
076-0153-010-0000	SAFETY LIGHTS ONLY	$ 0.00	$ 2.56	$ 2.56
076-0153-011-0000	SAFETY LIGHTS ONLY	$ 0.00	$ 2.56	$ 2.56
076-0153-012-0000	SAFETY LIGHTS ONLY	$ 0.00	$ 2.56	$ 2.56
076-0153-013-0000	SAFETY LIGHTS ONLY	$ 0.00	$ 2.56	$ 2.56
076-0153-014-0000	SAFETY LIGHTS ONLY	$ 0.00	$ 2.56	$ 2.56
076-0153-015-0000	SAFETY LIGHTS ONLY	$ 0.00	$ 2.56	$ 2.56
076-0153-016-0000	SAFETY LIGHTS ONLY	$ 0.00	$ 2.56	$ 2.56
076-0153-017-0000	SAFETY LIGHTS ONLY	$ 0.00	$ 2.56	$ 2.56
076-0153-018-0000	SAFETY LIGHTS ONLY	$ 0.00	$ 2.56	$ 2.56
076-0153-019-0000	SAFETY LIGHTS ONLY	$ 0.00	$ 2.56	$ 2.56
076-0153-020-0000	SAFETY LIGHTS ONLY	$ 0.00	$ 2.56	$ 2.56
076-0153-021-0000	SAFETY LIGHTS ONLY	$ 0.00	$ 2.56	$ 2.56
076-0153-022-0000	SAFETY LIGHTS ONLY	$ 0.00	$ 2.56	$ 2.56
076-0154-001-0000	SAFETY LIGHTS ONLY	$ 0.00	$ 2.56	$ 2.56
076-0154-002-0000	SAFETY LIGHTS ONLY	$ 0.00	$ 2.56	$ 2.56
076-0154-003-0000	SAFETY LIGHTS ONLY	$ 0.00	$ 2.56	$ 2.56
076-0154-004-0000	SAFETY LIGHTS ONLY	$ 0.00	$ 2.56	$ 2.56
076-0154-005-0000	SAFETY LIGHTS ONLY	$ 0.00	$ 2.56	$ 2.56
076-0154-006-0000	SAFETY LIGHTS ONLY	$ 0.00	$ 2.56	$ 2.56
076-0154-007-0000	SAFETY LIGHTS ONLY	$ 0.00	$ 2.56	$ 2.56
076-0154-008-0000	SAFETY LIGHTS ONLY	$ 0.00	$ 2.56	$ 2.56
076-0154-009-0000	SAFETY LIGHTS ONLY	$ 0.00	$ 2.56	$ 2.56
076-0154-010-0000	SAFETY LIGHTS ONLY	$ 0.00	$ 2.56	$ 2.56
076-0154-011-0000	SAFETY LIGHTS ONLY	$ 0.00	$ 2.56	$ 2.56
076-0154-012-0000	SAFETY LIGHTS ONLY	$ 0.00	$ 2.56	$ 2.56
076-0154-013-0000	SAFETY LIGHTS ONLY	$ 0.00	$ 2.56	$ 2.56
076-0154-014-0000	SAFETY LIGHTS ONLY	$ 0.00	$ 2.56	$ 2.56
076-0154-015-0000	SAFETY LIGHTS ONLY	$ 0.00	$ 2.56	$ 2.56
076-0154-016-0000	SAFETY LIGHTS ONLY	$ 0.00	$ 2.56	$ 2.56

City of Rancho Cordova
Lighting District No. 2012-1
Fiscal Year 2021-22 Assessment Roll

APN	District Classification	Street Light Charge	Safety Light Charge	Total Assessment
076-0154-017-0000	SAFETY LIGHTS ONLY	$ 0.00	$ 2.56	$ 2.56
076-0155-001-0000	SAFETY LIGHTS ONLY	$ 0.00	$ 2.56	$ 2.56
076-0155-002-0000	SAFETY LIGHTS ONLY	$ 0.00	$ 2.56	$ 2.56
076-0155-003-0000	SAFETY LIGHTS ONLY	$ 0.00	$ 2.56	$ 2.56
076-0155-004-0000	SAFETY LIGHTS ONLY	$ 0.00	$ 2.56	$ 2.56
076-0155-005-0000	SAFETY LIGHTS ONLY	$ 0.00	$ 2.56	$ 2.56
076-0155-006-0000	SAFETY LIGHTS ONLY	$ 0.00	$ 2.56	$ 2.56
076-0155-007-0000	SAFETY LIGHTS ONLY	$ 0.00	$ 2.56	$ 2.56
076-0155-008-0000	SAFETY LIGHTS ONLY	$ 0.00	$ 2.56	$ 2.56
076-0155-009-0000	SAFETY LIGHTS ONLY	$ 0.00	$ 2.56	$ 2.56
076-0155-010-0000	SAFETY LIGHTS ONLY	$ 0.00	$ 2.56	$ 2.56
076-0155-011-0000	SAFETY LIGHTS ONLY	$ 0.00	$ 2.56	$ 2.56
076-0155-012-0000	SAFETY LIGHTS ONLY	$ 0.00	$ 2.56	$ 2.56
076-0155-013-0000	SAFETY LIGHTS ONLY	$ 0.00	$ 2.56	$ 2.56
076-0155-014-0000	SAFETY LIGHTS ONLY	$ 0.00	$ 2.56	$ 2.56
076-0155-015-0000	SAFETY LIGHTS ONLY	$ 0.00	$ 2.56	$ 2.56
076-0155-016-0000	SAFETY LIGHTS ONLY	$ 0.00	$ 2.56	$ 2.56
076-0161-001-0000	SAFETY LIGHTS ONLY	$ 0.00	$ 2.56	$ 2.56
076-0161-002-0000	SAFETY LIGHTS ONLY	$ 0.00	$ 2.56	$ 2.56
076-0161-003-0000	SAFETY LIGHTS ONLY	$ 0.00	$ 2.56	$ 2.56
076-0161-004-0000	SAFETY LIGHTS ONLY	$ 0.00	$ 2.56	$ 2.56
076-0161-005-0000	SAFETY LIGHTS ONLY	$ 0.00	$ 2.56	$ 2.56
076-0161-006-0000	SAFETY LIGHTS ONLY	$ 0.00	$ 2.56	$ 2.56
076-0161-007-0000	SAFETY LIGHTS ONLY	$ 0.00	$ 2.56	$ 2.56
076-0161-008-0000	SAFETY LIGHTS ONLY	$ 0.00	$ 2.56	$ 2.56
076-0161-009-0000	SAFETY LIGHTS ONLY	$ 0.00	$ 2.56	$ 2.56
076-0161-010-0000	SAFETY LIGHTS ONLY	$ 0.00	$ 2.56	$ 2.56
076-0162-001-0000	SAFETY LIGHTS ONLY	$ 0.00	$ 2.56	$ 2.56
076-0162-002-0000	SAFETY LIGHTS ONLY	$ 0.00	$ 2.56	$ 2.56
076-0162-003-0000	SAFETY LIGHTS ONLY	$ 0.00	$ 2.56	$ 2.56
076-0162-004-0000	SAFETY LIGHTS ONLY	$ 0.00	$ 2.56	$ 2.56
076-0162-005-0000	SAFETY LIGHTS ONLY	$ 0.00	$ 2.56	$ 2.56
076-0162-006-0000	SAFETY LIGHTS ONLY	$ 0.00	$ 2.56	$ 2.56
076-0162-007-0000	SAFETY LIGHTS ONLY	$ 0.00	$ 2.56	$ 2.56
076-0162-008-0000	SAFETY LIGHTS ONLY	$ 0.00	$ 2.56	$ 2.56
076-0162-009-0000	SAFETY LIGHTS ONLY	$ 0.00	$ 2.56	$ 2.56
076-0162-010-0000	SAFETY LIGHTS ONLY	$ 0.00	$ 2.56	$ 2.56
076-0162-011-0000	SAFETY LIGHTS ONLY	$ 0.00	$ 2.56	$ 2.56
076-0162-012-0000	SAFETY LIGHTS ONLY	$ 0.00	$ 2.56	$ 2.56
076-0163-001-0000	SAFETY LIGHTS ONLY	$ 0.00	$ 2.56	$ 2.56
076-0163-002-0000	SAFETY LIGHTS ONLY	$ 0.00	$ 2.56	$ 2.56
076-0163-003-0000	SAFETY LIGHTS ONLY	$ 0.00	$ 2.56	$ 2.56
076-0163-004-0000	SAFETY LIGHTS ONLY	$ 0.00	$ 2.56	$ 2.56
076-0163-005-0000	SAFETY LIGHTS ONLY	$ 0.00	$ 2.56	$ 2.56

City of Rancho Cordova
Lighting District No. 2012-1
Fiscal Year 2021-22 Assessment Roll

APN	District Classification	Street Light Charge	Safety Light Charge	Total Assessment
076-0163-006-0000	SAFETY LIGHTS ONLY	$ 0.00	$ 2.56	$ 2.56
076-0163-007-0000	SAFETY LIGHTS ONLY	$ 0.00	$ 2.56	$ 2.56
076-0163-008-0000	SAFETY LIGHTS ONLY	$ 0.00	$ 2.56	$ 2.56
076-0163-011-0000	SAFETY LIGHTS ONLY	$ 0.00	$ 2.56	$ 2.56
076-0163-012-0000	SAFETY LIGHTS ONLY	$ 0.00	$ 2.56	$ 2.56
076-0163-013-0000	SAFETY LIGHTS ONLY	$ 0.00	$ 2.56	$ 2.56
076-0164-001-0000	SAFETY LIGHTS ONLY	$ 0.00	$ 2.56	$ 2.56
076-0164-002-0000	SAFETY LIGHTS ONLY	$ 0.00	$ 2.56	$ 2.56
076-0164-003-0000	SAFETY LIGHTS ONLY	$ 0.00	$ 2.56	$ 2.56
076-0164-004-0000	SAFETY LIGHTS ONLY	$ 0.00	$ 2.56	$ 2.56
076-0164-005-0000	SAFETY LIGHTS ONLY	$ 0.00	$ 2.56	$ 2.56
076-0164-006-0000	SAFETY LIGHTS ONLY	$ 0.00	$ 2.56	$ 2.56
076-0164-007-0000	SAFETY LIGHTS ONLY	$ 0.00	$ 2.56	$ 2.56
076-0164-008-0000	SAFETY LIGHTS ONLY	$ 0.00	$ 2.56	$ 2.56
076-0164-009-0000	SAFETY LIGHTS ONLY	$ 0.00	$ 2.56	$ 2.56
076-0164-010-0000	SAFETY LIGHTS ONLY	$ 0.00	$ 2.56	$ 2.56
076-0164-011-0000	SAFETY LIGHTS ONLY	$ 0.00	$ 2.56	$ 2.56
076-0164-012-0000	SAFETY LIGHTS ONLY	$ 0.00	$ 2.56	$ 2.56
076-0164-013-0000	SAFETY LIGHTS ONLY	$ 0.00	$ 2.56	$ 2.56
076-0164-014-0000	SAFETY LIGHTS ONLY	$ 0.00	$ 2.56	$ 2.56
076-0164-015-0000	SAFETY LIGHTS ONLY	$ 0.00	$ 2.56	$ 2.56
076-0164-016-0000	SAFETY LIGHTS ONLY	$ 0.00	$ 2.56	$ 2.56
076-0164-017-0000	SAFETY LIGHTS ONLY	$ 0.00	$ 2.56	$ 2.56
076-0164-018-0000	SAFETY LIGHTS ONLY	$ 0.00	$ 2.56	$ 2.56
076-0164-019-0000	SAFETY LIGHTS ONLY	$ 0.00	$ 2.56	$ 2.56
076-0164-020-0000	SAFETY LIGHTS ONLY	$ 0.00	$ 2.56	$ 2.56
076-0164-021-0000	SAFETY LIGHTS ONLY	$ 0.00	$ 2.56	$ 2.56
076-0164-022-0000	SAFETY LIGHTS ONLY	$ 0.00	$ 2.56	$ 2.56
076-0164-023-0000	SAFETY LIGHTS ONLY	$ 0.00	$ 2.56	$ 2.56
076-0164-024-0000	SAFETY LIGHTS ONLY	$ 0.00	$ 2.56	$ 2.56
076-0164-025-0000	SAFETY LIGHTS ONLY	$ 0.00	$ 2.56	$ 2.56
076-0164-026-0000	SAFETY LIGHTS ONLY	$ 0.00	$ 2.56	$ 2.56
076-0164-027-0000	SAFETY LIGHTS ONLY	$ 0.00	$ 2.56	$ 2.56
076-0164-028-0000	SAFETY LIGHTS ONLY	$ 0.00	$ 2.56	$ 2.56
076-0164-029-0000	SAFETY LIGHTS ONLY	$ 0.00	$ 2.56	$ 2.56
076-0164-030-0000	SAFETY LIGHTS ONLY	$ 0.00	$ 2.56	$ 2.56
076-0164-031-0000	SAFETY LIGHTS ONLY	$ 0.00	$ 2.56	$ 2.56
076-0164-032-0000	SAFETY LIGHTS ONLY	$ 0.00	$ 2.56	$ 2.56
076-0164-033-0000	SAFETY LIGHTS ONLY	$ 0.00	$ 2.56	$ 2.56
076-0164-034-0000	SAFETY LIGHTS ONLY	$ 0.00	$ 2.56	$ 2.56
076-0164-035-0000	SAFETY LIGHTS ONLY	$ 0.00	$ 2.56	$ 2.56
076-0164-036-0000	SAFETY LIGHTS ONLY	$ 0.00	$ 2.56	$ 2.56
076-0164-037-0000	SAFETY LIGHTS ONLY	$ 0.00	$ 2.56	$ 2.56
076-0164-038-0000	SAFETY LIGHTS ONLY	$ 0.00	$ 2.56	$ 2.56

City of Rancho Cordova
Lighting District No. 2012-1
Fiscal Year 2021-22 Assessment Roll

APN	District Classification	Street Light Charge	Safety Light Charge	Total Assessment
076-0164-039-0000	SAFETY LIGHTS ONLY	$ 0.00	$ 2.56	$ 2.56
076-0165-001-0000	SAFETY LIGHTS ONLY	$ 0.00	$ 2.56	$ 2.56
076-0165-002-0000	SAFETY LIGHTS ONLY	$ 0.00	$ 2.56	$ 2.56
076-0165-003-0000	SAFETY LIGHTS ONLY	$ 0.00	$ 2.56	$ 2.56
076-0165-004-0000	SAFETY LIGHTS ONLY	$ 0.00	$ 2.56	$ 2.56
076-0165-005-0000	SAFETY LIGHTS ONLY	$ 0.00	$ 2.56	$ 2.56
076-0165-006-0000	SAFETY LIGHTS ONLY	$ 0.00	$ 2.56	$ 2.56
076-0165-007-0000	SAFETY LIGHTS ONLY	$ 0.00	$ 2.56	$ 2.56
076-0166-001-0000	SAFETY LIGHTS ONLY	$ 0.00	$ 2.56	$ 2.56
076-0171-001-0000	SAFETY LIGHTS ONLY	$ 0.00	$ 2.56	$ 2.56
076-0171-002-0000	SAFETY LIGHTS ONLY	$ 0.00	$ 2.56	$ 2.56
076-0171-003-0000	SAFETY LIGHTS ONLY	$ 0.00	$ 2.56	$ 2.56
076-0171-004-0000	SAFETY LIGHTS ONLY	$ 0.00	$ 2.56	$ 2.56
076-0171-005-0000	SAFETY LIGHTS ONLY	$ 0.00	$ 2.56	$ 2.56
076-0171-006-0000	SAFETY LIGHTS ONLY	$ 0.00	$ 2.56	$ 2.56
076-0172-001-0000	SAFETY LIGHTS ONLY	$ 0.00	$ 2.56	$ 2.56
076-0172-002-0000	SAFETY LIGHTS ONLY	$ 0.00	$ 2.56	$ 2.56
076-0172-003-0000	SAFETY LIGHTS ONLY	$ 0.00	$ 2.56	$ 2.56
076-0172-004-0000	SAFETY LIGHTS ONLY	$ 0.00	$ 2.56	$ 2.56
076-0172-005-0000	SAFETY LIGHTS ONLY	$ 0.00	$ 2.56	$ 2.56
076-0172-006-0000	SAFETY LIGHTS ONLY	$ 0.00	$ 2.56	$ 2.56
076-0173-001-0000	SAFETY LIGHTS ONLY	$ 0.00	$ 2.56	$ 2.56
076-0173-002-0000	SAFETY LIGHTS ONLY	$ 0.00	$ 2.56	$ 2.56
076-0173-003-0000	SAFETY LIGHTS ONLY	$ 0.00	$ 2.56	$ 2.56
076-0173-004-0000	SAFETY LIGHTS ONLY	$ 0.00	$ 2.56	$ 2.56
076-0173-006-0000	SAFETY LIGHTS ONLY	$ 0.00	$ 2.56	$ 2.56
076-0173-007-0000	SAFETY LIGHTS ONLY	$ 0.00	$ 2.56	$ 2.56
076-0173-008-0000	SAFETY LIGHTS ONLY	$ 0.00	$ 2.56	$ 2.56
076-0173-009-0000	SAFETY LIGHTS ONLY	$ 0.00	$ 2.56	$ 2.56
076-0173-010-0000	SAFETY LIGHTS ONLY	$ 0.00	$ 2.56	$ 2.56
076-0173-011-0000	SAFETY LIGHTS ONLY	$ 0.00	$ 2.56	$ 2.56
076-0173-012-0000	SAFETY LIGHTS ONLY	$ 0.00	$ 2.56	$ 2.56
076-0173-013-0000	SAFETY LIGHTS ONLY	$ 0.00	$ 2.56	$ 2.56
076-0173-014-0000	SAFETY LIGHTS ONLY	$ 0.00	$ 2.56	$ 2.56
076-0173-015-0000	SAFETY LIGHTS ONLY	$ 0.00	$ 2.56	$ 2.56
076-0173-016-0000	SAFETY LIGHTS ONLY	$ 0.00	$ 2.56	$ 2.56
076-0174-001-0000	SAFETY LIGHTS ONLY	$ 0.00	$ 2.56	$ 2.56
076-0174-002-0000	SAFETY LIGHTS ONLY	$ 0.00	$ 2.56	$ 2.56
076-0174-003-0000	SAFETY LIGHTS ONLY	$ 0.00	$ 2.56	$ 2.56
076-0174-004-0000	SAFETY LIGHTS ONLY	$ 0.00	$ 2.56	$ 2.56
076-0174-005-0000	SAFETY LIGHTS ONLY	$ 0.00	$ 2.56	$ 2.56
076-0174-006-0000	SAFETY LIGHTS ONLY	$ 0.00	$ 2.56	$ 2.56
076-0174-007-0000	SAFETY LIGHTS ONLY	$ 0.00	$ 2.56	$ 2.56
076-0174-008-0000	SAFETY LIGHTS ONLY	$ 0.00	$ 2.56	$ 2.56

City of Rancho Cordova
Lighting District No. 2012-1
Fiscal Year 2021-22 Assessment Roll

APN	District Classification	Street Light Charge	Safety Light Charge	Total Assessment
076-0174-009-0000	SAFETY LIGHTS ONLY	$ 0.00	$ 2.56	$ 2.56
076-0174-010-0000	SAFETY LIGHTS ONLY	$ 0.00	$ 2.56	$ 2.56
076-0174-011-0000	SAFETY LIGHTS ONLY	$ 0.00	$ 2.56	$ 2.56
076-0174-012-0000	SAFETY LIGHTS ONLY	$ 0.00	$ 2.56	$ 2.56
076-0175-001-0000	SAFETY LIGHTS ONLY	$ 0.00	$ 2.56	$ 2.56
076-0175-002-0000	SAFETY LIGHTS ONLY	$ 0.00	$ 2.56	$ 2.56
076-0175-003-0000	SAFETY LIGHTS ONLY	$ 0.00	$ 2.56	$ 2.56
076-0175-004-0000	SAFETY LIGHTS ONLY	$ 0.00	$ 2.56	$ 2.56
076-0175-005-0000	SAFETY LIGHTS ONLY	$ 0.00	$ 2.56	$ 2.56
076-0175-006-0000	NONRES	$ 46.60	$ 2.56	$ 49.16
076-0175-007-0000	SAFETY LIGHTS ONLY	$ 0.00	$ 2.56	$ 2.56
076-0175-008-0000	SAFETY LIGHTS ONLY	$ 0.00	$ 2.56	$ 2.56
076-0175-009-0000	SAFETY LIGHTS ONLY	$ 0.00	$ 2.56	$ 2.56
076-0175-010-0000	SAFETY LIGHTS ONLY	$ 0.00	$ 2.56	$ 2.56
076-0175-011-0000	SAFETY LIGHTS ONLY	$ 0.00	$ 2.56	$ 2.56
076-0175-012-0000	SAFETY LIGHTS ONLY	$ 0.00	$ 2.56	$ 2.56
076-0181-001-0000	SAFETY LIGHTS ONLY	$ 0.00	$ 2.56	$ 2.56
076-0181-002-0000	SAFETY LIGHTS ONLY	$ 0.00	$ 2.56	$ 2.56
076-0181-003-0000	SAFETY LIGHTS ONLY	$ 0.00	$ 2.56	$ 2.56
076-0181-004-0000	SAFETY LIGHTS ONLY	$ 0.00	$ 2.56	$ 2.56
076-0181-005-0000	SAFETY LIGHTS ONLY	$ 0.00	$ 2.56	$ 2.56
076-0181-006-0000	SAFETY LIGHTS ONLY	$ 0.00	$ 2.56	$ 2.56
076-0181-007-0000	SAFETY LIGHTS ONLY	$ 0.00	$ 2.56	$ 2.56
076-0181-008-0000	SAFETY LIGHTS ONLY	$ 0.00	$ 2.56	$ 2.56
076-0181-009-0000	SAFETY LIGHTS ONLY	$ 0.00	$ 2.56	$ 2.56
076-0181-010-0000	SAFETY LIGHTS ONLY	$ 0.00	$ 2.56	$ 2.56
076-0181-011-0000	SAFETY LIGHTS ONLY	$ 0.00	$ 2.56	$ 2.56
076-0181-012-0000	SAFETY LIGHTS ONLY	$ 0.00	$ 2.56	$ 2.56
076-0181-013-0000	SAFETY LIGHTS ONLY	$ 0.00	$ 2.56	$ 2.56
076-0181-014-0000	SAFETY LIGHTS ONLY	$ 0.00	$ 2.56	$ 2.56
076-0181-015-0000	SAFETY LIGHTS ONLY	$ 0.00	$ 2.56	$ 2.56
076-0181-016-0000	SAFETY LIGHTS ONLY	$ 0.00	$ 2.56	$ 2.56
076-0181-017-0000	SAFETY LIGHTS ONLY	$ 0.00	$ 2.56	$ 2.56
076-0182-001-0000	SAFETY LIGHTS ONLY	$ 0.00	$ 2.56	$ 2.56
076-0182-002-0000	SAFETY LIGHTS ONLY	$ 0.00	$ 2.56	$ 2.56
076-0182-003-0000	SAFETY LIGHTS ONLY	$ 0.00	$ 2.56	$ 2.56
076-0182-004-0000	SAFETY LIGHTS ONLY	$ 0.00	$ 2.56	$ 2.56
076-0182-005-0000	SAFETY LIGHTS ONLY	$ 0.00	$ 2.56	$ 2.56
076-0182-006-0000	SAFETY LIGHTS ONLY	$ 0.00	$ 2.56	$ 2.56
076-0182-007-0000	SAFETY LIGHTS ONLY	$ 0.00	$ 2.56	$ 2.56
076-0182-008-0000	SAFETY LIGHTS ONLY	$ 0.00	$ 2.56	$ 2.56
076-0182-009-0000	SAFETY LIGHTS ONLY	$ 0.00	$ 2.56	$ 2.56
076-0182-010-0000	SAFETY LIGHTS ONLY	$ 0.00	$ 2.56	$ 2.56
076-0182-011-0000	SAFETY LIGHTS ONLY	$ 0.00	$ 2.56	$ 2.56

City of Rancho Cordova
Lighting District No. 2012-1
Fiscal Year 2021-22 Assessment Roll

APN	District Classification	Street Light Charge	Safety Light Charge	Total Assessment
076-0182-012-0000	SAFETY LIGHTS ONLY	$ 0.00	$ 2.56	$ 2.56
076-0183-001-0000	RESIDENTIAL	$ 15.32	$ 2.56	$ 17.88
076-0183-002-0000	SAFETY LIGHTS ONLY	$ 0.00	$ 2.56	$ 2.56
076-0183-003-0000	SAFETY LIGHTS ONLY	$ 0.00	$ 2.56	$ 2.56
076-0183-004-0000	SAFETY LIGHTS ONLY	$ 0.00	$ 2.56	$ 2.56
076-0183-005-0000	SAFETY LIGHTS ONLY	$ 0.00	$ 2.56	$ 2.56
076-0183-006-0000	SAFETY LIGHTS ONLY	$ 0.00	$ 2.56	$ 2.56
076-0183-007-0000	SAFETY LIGHTS ONLY	$ 0.00	$ 2.56	$ 2.56
076-0183-008-0000	SAFETY LIGHTS ONLY	$ 0.00	$ 2.56	$ 2.56
076-0183-009-0000	SAFETY LIGHTS ONLY	$ 0.00	$ 2.56	$ 2.56
076-0183-010-0000	SAFETY LIGHTS ONLY	$ 0.00	$ 2.56	$ 2.56
076-0191-001-0000	SAFETY LIGHTS ONLY	$ 0.00	$ 2.56	$ 2.56
076-0191-002-0000	SAFETY LIGHTS ONLY	$ 0.00	$ 2.56	$ 2.56
076-0191-003-0000	SAFETY LIGHTS ONLY	$ 0.00	$ 2.56	$ 2.56
076-0191-004-0000	SAFETY LIGHTS ONLY	$ 0.00	$ 2.56	$ 2.56
076-0191-005-0000	SAFETY LIGHTS ONLY	$ 0.00	$ 2.56	$ 2.56
076-0191-006-0000	SAFETY LIGHTS ONLY	$ 0.00	$ 2.56	$ 2.56
076-0191-007-0000	SAFETY LIGHTS ONLY	$ 0.00	$ 2.56	$ 2.56
076-0191-008-0000	SAFETY LIGHTS ONLY	$ 0.00	$ 2.56	$ 2.56
076-0191-009-0000	SAFETY LIGHTS ONLY	$ 0.00	$ 2.56	$ 2.56
076-0191-010-0000	SAFETY LIGHTS ONLY	$ 0.00	$ 2.56	$ 2.56
076-0191-011-0000	SAFETY LIGHTS ONLY	$ 0.00	$ 2.56	$ 2.56
076-0191-012-0000	SAFETY LIGHTS ONLY	$ 0.00	$ 2.56	$ 2.56
076-0191-013-0000	SAFETY LIGHTS ONLY	$ 0.00	$ 2.56	$ 2.56
076-0191-014-0000	SAFETY LIGHTS ONLY	$ 0.00	$ 2.56	$ 2.56
076-0191-015-0000	SAFETY LIGHTS ONLY	$ 0.00	$ 2.56	$ 2.56
076-0191-016-0000	SAFETY LIGHTS ONLY	$ 0.00	$ 2.56	$ 2.56
076-0191-017-0000	SAFETY LIGHTS ONLY	$ 0.00	$ 2.56	$ 2.56
076-0191-018-0000	SAFETY LIGHTS ONLY	$ 0.00	$ 2.56	$ 2.56
076-0192-001-0000	RESIDENTIAL	$ 15.32	$ 2.56	$ 17.88
076-0192-002-0000	RESIDENTIAL	$ 15.32	$ 2.56	$ 17.88
076-0192-003-0000	SAFETY LIGHTS ONLY	$ 0.00	$ 2.56	$ 2.56
076-0192-004-0000	SAFETY LIGHTS ONLY	$ 0.00	$ 2.56	$ 2.56
076-0192-005-0000	SAFETY LIGHTS ONLY	$ 0.00	$ 2.56	$ 2.56
076-0193-001-0000	SAFETY LIGHTS ONLY	$ 0.00	$ 2.56	$ 2.56
076-0193-002-0000	SAFETY LIGHTS ONLY	$ 0.00	$ 2.56	$ 2.56
076-0193-003-0000	SAFETY LIGHTS ONLY	$ 0.00	$ 2.56	$ 2.56
076-0193-004-0000	SAFETY LIGHTS ONLY	$ 0.00	$ 2.56	$ 2.56
076-0193-005-0000	SAFETY LIGHTS ONLY	$ 0.00	$ 2.56	$ 2.56
076-0193-006-0000	SAFETY LIGHTS ONLY	$ 0.00	$ 2.56	$ 2.56
076-0193-007-0000	SAFETY LIGHTS ONLY	$ 0.00	$ 2.56	$ 2.56
076-0193-008-0000	SAFETY LIGHTS ONLY	$ 0.00	$ 2.56	$ 2.56
076-0193-009-0000	SAFETY LIGHTS ONLY	$ 0.00	$ 2.56	$ 2.56
076-0193-010-0000	SAFETY LIGHTS ONLY	$ 0.00	$ 2.56	$ 2.56

City of Rancho Cordova
Lighting District No. 2012-1
Fiscal Year 2021-22 Assessment Roll

APN	District Classification	Street Light Charge	Safety Light Charge	Total Assessment
076-0193-011-0000	SAFETY LIGHTS ONLY	$ 0.00	$ 2.56	$ 2.56
076-0193-012-0000	SAFETY LIGHTS ONLY	$ 0.00	$ 2.56	$ 2.56
076-0193-013-0000	RESIDENTIAL	$ 15.32	$ 2.56	$ 17.88
076-0201-001-0000	SAFETY LIGHTS ONLY	$ 0.00	$ 2.56	$ 2.56
076-0201-002-0000	SAFETY LIGHTS ONLY	$ 0.00	$ 2.56	$ 2.56
076-0201-003-0000	SAFETY LIGHTS ONLY	$ 0.00	$ 2.56	$ 2.56
076-0201-004-0000	SAFETY LIGHTS ONLY	$ 0.00	$ 2.56	$ 2.56
076-0201-005-0000	SAFETY LIGHTS ONLY	$ 0.00	$ 2.56	$ 2.56
076-0201-006-0000	SAFETY LIGHTS ONLY	$ 0.00	$ 2.56	$ 2.56
076-0201-007-0000	SAFETY LIGHTS ONLY	$ 0.00	$ 2.56	$ 2.56
076-0201-008-0000	SAFETY LIGHTS ONLY	$ 0.00	$ 2.56	$ 2.56
076-0201-009-0000	SAFETY LIGHTS ONLY	$ 0.00	$ 2.56	$ 2.56
076-0202-001-0000	SAFETY LIGHTS ONLY	$ 0.00	$ 2.56	$ 2.56
076-0202-002-0000	SAFETY LIGHTS ONLY	$ 0.00	$ 2.56	$ 2.56
076-0202-003-0000	SAFETY LIGHTS ONLY	$ 0.00	$ 2.56	$ 2.56
076-0202-004-0000	SAFETY LIGHTS ONLY	$ 0.00	$ 2.56	$ 2.56
076-0202-005-0000	SAFETY LIGHTS ONLY	$ 0.00	$ 2.56	$ 2.56
076-0202-006-0000	SAFETY LIGHTS ONLY	$ 0.00	$ 2.56	$ 2.56
076-0202-007-0000	SAFETY LIGHTS ONLY	$ 0.00	$ 2.56	$ 2.56
076-0202-008-0000	SAFETY LIGHTS ONLY	$ 0.00	$ 2.56	$ 2.56
076-0202-009-0000	SAFETY LIGHTS ONLY	$ 0.00	$ 2.56	$ 2.56
076-0202-010-0000	SAFETY LIGHTS ONLY	$ 0.00	$ 2.56	$ 2.56
076-0202-011-0000	SAFETY LIGHTS ONLY	$ 0.00	$ 2.56	$ 2.56
076-0203-001-0000	SAFETY LIGHTS ONLY	$ 0.00	$ 2.56	$ 2.56
076-0203-002-0000	SAFETY LIGHTS ONLY	$ 0.00	$ 2.56	$ 2.56
076-0203-003-0000	SAFETY LIGHTS ONLY	$ 0.00	$ 2.56	$ 2.56
076-0203-004-0000	SAFETY LIGHTS ONLY	$ 0.00	$ 2.56	$ 2.56
076-0203-005-0000	SAFETY LIGHTS ONLY	$ 0.00	$ 2.56	$ 2.56
076-0203-006-0000	SAFETY LIGHTS ONLY	$ 0.00	$ 2.56	$ 2.56
076-0203-007-0000	SAFETY LIGHTS ONLY	$ 0.00	$ 2.56	$ 2.56
076-0203-008-0000	SAFETY LIGHTS ONLY	$ 0.00	$ 2.56	$ 2.56
076-0203-009-0000	SAFETY LIGHTS ONLY	$ 0.00	$ 2.56	$ 2.56
076-0203-010-0000	SAFETY LIGHTS ONLY	$ 0.00	$ 2.56	$ 2.56
076-0203-011-0000	SAFETY LIGHTS ONLY	$ 0.00	$ 2.56	$ 2.56
076-0203-012-0000	SAFETY LIGHTS ONLY	$ 0.00	$ 2.56	$ 2.56
076-0203-013-0000	SAFETY LIGHTS ONLY	$ 0.00	$ 2.56	$ 2.56
076-0203-014-0000	SAFETY LIGHTS ONLY	$ 0.00	$ 2.56	$ 2.56
076-0203-015-0000	SAFETY LIGHTS ONLY	$ 0.00	$ 2.56	$ 2.56
076-0203-016-0000	SAFETY LIGHTS ONLY	$ 0.00	$ 2.56	$ 2.56
076-0203-017-0000	SAFETY LIGHTS ONLY	$ 0.00	$ 2.56	$ 2.56
076-0203-018-0000	SAFETY LIGHTS ONLY	$ 0.00	$ 2.56	$ 2.56
076-0203-019-0000	SAFETY LIGHTS ONLY	$ 0.00	$ 2.56	$ 2.56
076-0204-001-0000	NONRES	$ 47.11	$ 2.56	$ 49.66
076-0204-002-0000	NONRES	$ 17.63	$ 2.56	$ 20.18

City of Rancho Cordova
Lighting District No. 2012-1
Fiscal Year 2021-22 Assessment Roll

APN	District Classification	Street Light Charge	Safety Light Charge	Total Assessment
076-0204-003-0000	SAFETY LIGHTS ONLY	$ 0.00	$ 2.56	$ 2.56
076-0204-004-0000	SAFETY LIGHTS ONLY	$ 0.00	$ 2.56	$ 2.56
076-0204-006-0000	RESIDENTIAL	$ 15.32	$ 2.56	$ 17.88
076-0204-007-0000	SAFETY LIGHTS ONLY	$ 0.00	$ 2.56	$ 2.56
076-0204-008-0000	SAFETY LIGHTS ONLY	$ 0.00	$ 2.56	$ 2.56
076-0204-009-0000	SAFETY LIGHTS ONLY	$ 0.00	$ 2.56	$ 2.56
076-0204-010-0000	SAFETY LIGHTS ONLY	$ 0.00	$ 2.56	$ 2.56
076-0204-011-0000	SAFETY LIGHTS ONLY	$ 0.00	$ 2.56	$ 2.56
076-0211-001-0000	SAFETY LIGHTS ONLY	$ 0.00	$ 2.56	$ 2.56
076-0211-002-0000	SAFETY LIGHTS ONLY	$ 0.00	$ 2.56	$ 2.56
076-0211-003-0000	SAFETY LIGHTS ONLY	$ 0.00	$ 2.56	$ 2.56
076-0211-004-0000	SAFETY LIGHTS ONLY	$ 0.00	$ 2.56	$ 2.56
076-0211-005-0000	SAFETY LIGHTS ONLY	$ 0.00	$ 2.56	$ 2.56
076-0212-001-0000	SAFETY LIGHTS ONLY	$ 0.00	$ 2.56	$ 2.56
076-0212-002-0000	SAFETY LIGHTS ONLY	$ 0.00	$ 2.56	$ 2.56
076-0212-003-0000	SAFETY LIGHTS ONLY	$ 0.00	$ 2.56	$ 2.56
076-0212-004-0000	SAFETY LIGHTS ONLY	$ 0.00	$ 2.56	$ 2.56
076-0212-005-0000	SAFETY LIGHTS ONLY	$ 0.00	$ 2.56	$ 2.56
076-0212-006-0000	SAFETY LIGHTS ONLY	$ 0.00	$ 2.56	$ 2.56
076-0212-007-0000	SAFETY LIGHTS ONLY	$ 0.00	$ 2.56	$ 2.56
076-0212-010-0000	NONRES	$ 63.98	$ 2.56	$ 66.54
076-0212-018-0000	NONRES	$ 36.78	$ 2.56	$ 39.34
076-0212-020-0000	SAFETY LIGHTS ONLY	$ 0.00	$ 2.56	$ 2.56
076-0212-021-0000	NONRES	$ 52.40	$ 2.56	$ 54.96
076-0212-022-0000	NONRES	$ 6.30	$ 2.56	$ 8.86
076-0213-013-0000	SAFETY LIGHTS ONLY	$ 0.00	$ 2.56	$ 2.56
076-0221-001-0000	NONRES	$ 93.45	$ 2.56	$ 96.00
076-0222-001-0000	NONRES	$ 82.62	$ 2.56	$ 85.18
076-0222-002-0000	NONRES	$ 25.19	$ 2.56	$ 27.74
076-0222-011-0000	NONRES	$ 112.60	$ 2.56	$ 115.16
076-0222-019-0000	NONRES	$ 137.03	$ 2.56	$ 139.58
076-0222-020-0000	NONRES	$ 66.50	$ 2.56	$ 69.06
076-0222-021-0000	NONRES	$ 48.87	$ 2.56	$ 51.42
076-0222-023-0000	NONRES	$ 50.88	$ 2.56	$ 53.44
076-0222-025-0000	NONRES	$ 49.12	$ 2.56	$ 51.68
076-0222-026-0000	NONRES	$ 107.06	$ 2.56	$ 109.62
076-0231-001-0000	SAFETY LIGHTS ONLY	$ 0.00	$ 2.56	$ 2.56
076-0232-002-0000	SAFETY LIGHTS ONLY	$ 0.00	$ 2.56	$ 2.56
076-0232-003-0000	SAFETY LIGHTS ONLY	$ 0.00	$ 2.56	$ 2.56
076-0232-004-0000	SAFETY LIGHTS ONLY	$ 0.00	$ 2.56	$ 2.56
076-0233-001-0000	SAFETY LIGHTS ONLY	$ 0.00	$ 2.56	$ 2.56
076-0233-002-0000	SAFETY LIGHTS ONLY	$ 0.00	$ 2.56	$ 2.56
076-0233-003-0000	SAFETY LIGHTS ONLY	$ 0.00	$ 2.56	$ 2.56
076-0233-004-0000	SAFETY LIGHTS ONLY	$ 0.00	$ 2.56	$ 2.56

City of Rancho Cordova
Lighting District No. 2012-1
Fiscal Year 2021-22 Assessment Roll

APN	District Classification	Street Light Charge	Safety Light Charge	Total Assessment
076-0233-005-0000	SAFETY LIGHTS ONLY	$ 0.00	$ 2.56	$ 2.56
076-0233-006-0000	SAFETY LIGHTS ONLY	$ 0.00	$ 2.56	$ 2.56
076-0233-007-0000	SAFETY LIGHTS ONLY	$ 0.00	$ 2.56	$ 2.56
076-0233-008-0000	SAFETY LIGHTS ONLY	$ 0.00	$ 2.56	$ 2.56
076-0233-009-0000	SAFETY LIGHTS ONLY	$ 0.00	$ 2.56	$ 2.56
076-0233-010-0000	SAFETY LIGHTS ONLY	$ 0.00	$ 2.56	$ 2.56
076-0233-011-0000	SAFETY LIGHTS ONLY	$ 0.00	$ 2.56	$ 2.56
076-0233-012-0000	SAFETY LIGHTS ONLY	$ 0.00	$ 2.56	$ 2.56
076-0233-013-0000	SAFETY LIGHTS ONLY	$ 0.00	$ 2.56	$ 2.56
076-0233-014-0000	SAFETY LIGHTS ONLY	$ 0.00	$ 2.56	$ 2.56
076-0233-015-0000	SAFETY LIGHTS ONLY	$ 0.00	$ 2.56	$ 2.56
076-0233-017-0000	SAFETY LIGHTS ONLY	$ 0.00	$ 2.56	$ 2.56
076-0234-001-0000	SAFETY LIGHTS ONLY	$ 0.00	$ 2.56	$ 2.56
076-0234-002-0000	SAFETY LIGHTS ONLY	$ 0.00	$ 2.56	$ 2.56
076-0234-003-0000	SAFETY LIGHTS ONLY	$ 0.00	$ 2.56	$ 2.56
076-0234-004-0000	SAFETY LIGHTS ONLY	$ 0.00	$ 2.56	$ 2.56
076-0234-005-0000	SAFETY LIGHTS ONLY	$ 0.00	$ 2.56	$ 2.56
076-0234-006-0000	SAFETY LIGHTS ONLY	$ 0.00	$ 2.56	$ 2.56
076-0234-007-0000	SAFETY LIGHTS ONLY	$ 0.00	$ 2.56	$ 2.56
076-0234-008-0000	SAFETY LIGHTS ONLY	$ 0.00	$ 2.56	$ 2.56
076-0234-009-0000	SAFETY LIGHTS ONLY	$ 0.00	$ 2.56	$ 2.56
076-0234-010-0000	SAFETY LIGHTS ONLY	$ 0.00	$ 2.56	$ 2.56
076-0234-011-0000	SAFETY LIGHTS ONLY	$ 0.00	$ 2.56	$ 2.56
076-0234-012-0000	SAFETY LIGHTS ONLY	$ 0.00	$ 2.56	$ 2.56
076-0234-013-0000	SAFETY LIGHTS ONLY	$ 0.00	$ 2.56	$ 2.56
076-0234-014-0000	SAFETY LIGHTS ONLY	$ 0.00	$ 2.56	$ 2.56
076-0234-015-0000	SAFETY LIGHTS ONLY	$ 0.00	$ 2.56	$ 2.56
076-0234-016-0000	SAFETY LIGHTS ONLY	$ 0.00	$ 2.56	$ 2.56
076-0234-017-0000	SAFETY LIGHTS ONLY	$ 0.00	$ 2.56	$ 2.56
076-0234-018-0000	SAFETY LIGHTS ONLY	$ 0.00	$ 2.56	$ 2.56
076-0234-019-0000	SAFETY LIGHTS ONLY	$ 0.00	$ 2.56	$ 2.56
076-0234-020-0000	SAFETY LIGHTS ONLY	$ 0.00	$ 2.56	$ 2.56
076-0234-021-0000	SAFETY LIGHTS ONLY	$ 0.00	$ 2.56	$ 2.56
076-0234-022-0000	SAFETY LIGHTS ONLY	$ 0.00	$ 2.56	$ 2.56
076-0235-001-0000	SAFETY LIGHTS ONLY	$ 0.00	$ 2.56	$ 2.56
076-0235-002-0000	SAFETY LIGHTS ONLY	$ 0.00	$ 2.56	$ 2.56
076-0235-003-0000	SAFETY LIGHTS ONLY	$ 0.00	$ 2.56	$ 2.56
076-0235-004-0000	SAFETY LIGHTS ONLY	$ 0.00	$ 2.56	$ 2.56
076-0235-005-0000	SAFETY LIGHTS ONLY	$ 0.00	$ 2.56	$ 2.56
076-0235-006-0000	SAFETY LIGHTS ONLY	$ 0.00	$ 2.56	$ 2.56
076-0235-007-0000	SAFETY LIGHTS ONLY	$ 0.00	$ 2.56	$ 2.56
076-0235-008-0000	SAFETY LIGHTS ONLY	$ 0.00	$ 2.56	$ 2.56
076-0235-009-0000	SAFETY LIGHTS ONLY	$ 0.00	$ 2.56	$ 2.56
076-0235-010-0000	SAFETY LIGHTS ONLY	$ 0.00	$ 2.56	$ 2.56

City of Rancho Cordova
Lighting District No. 2012-1
Fiscal Year 2021-22 Assessment Roll

APN	District Classification	Street Light Charge	Safety Light Charge	Total Assessment
076-0235-011-0000	SAFETY LIGHTS ONLY	$ 0.00	$ 2.56	$ 2.56
076-0235-012-0000	SAFETY LIGHTS ONLY	$ 0.00	$ 2.56	$ 2.56
076-0235-013-0000	SAFETY LIGHTS ONLY	$ 0.00	$ 2.56	$ 2.56
076-0235-014-0000	SAFETY LIGHTS ONLY	$ 0.00	$ 2.56	$ 2.56
076-0235-015-0000	SAFETY LIGHTS ONLY	$ 0.00	$ 2.56	$ 2.56
076-0235-016-0000	SAFETY LIGHTS ONLY	$ 0.00	$ 2.56	$ 2.56
076-0235-017-0000	SAFETY LIGHTS ONLY	$ 0.00	$ 2.56	$ 2.56
076-0235-018-0000	SAFETY LIGHTS ONLY	$ 0.00	$ 2.56	$ 2.56
076-0235-019-0000	SAFETY LIGHTS ONLY	$ 0.00	$ 2.56	$ 2.56
076-0235-020-0000	SAFETY LIGHTS ONLY	$ 0.00	$ 2.56	$ 2.56
076-0235-021-0000	SAFETY LIGHTS ONLY	$ 0.00	$ 2.56	$ 2.56
076-0235-022-0000	SAFETY LIGHTS ONLY	$ 0.00	$ 2.56	$ 2.56
076-0241-001-0000	SAFETY LIGHTS ONLY	$ 0.00	$ 2.56	$ 2.56
076-0241-002-0000	SAFETY LIGHTS ONLY	$ 0.00	$ 2.56	$ 2.56
076-0241-003-0000	SAFETY LIGHTS ONLY	$ 0.00	$ 2.56	$ 2.56
076-0241-004-0000	SAFETY LIGHTS ONLY	$ 0.00	$ 2.56	$ 2.56
076-0241-005-0000	SAFETY LIGHTS ONLY	$ 0.00	$ 2.56	$ 2.56
076-0241-006-0000	SAFETY LIGHTS ONLY	$ 0.00	$ 2.56	$ 2.56
076-0241-007-0000	SAFETY LIGHTS ONLY	$ 0.00	$ 2.56	$ 2.56
076-0241-008-0000	SAFETY LIGHTS ONLY	$ 0.00	$ 2.56	$ 2.56
076-0241-009-0000	SAFETY LIGHTS ONLY	$ 0.00	$ 2.56	$ 2.56
076-0241-010-0000	SAFETY LIGHTS ONLY	$ 0.00	$ 2.56	$ 2.56
076-0241-011-0000	SAFETY LIGHTS ONLY	$ 0.00	$ 2.56	$ 2.56
076-0241-012-0000	SAFETY LIGHTS ONLY	$ 0.00	$ 2.56	$ 2.56
076-0241-013-0000	SAFETY LIGHTS ONLY	$ 0.00	$ 2.56	$ 2.56
076-0241-014-0000	SAFETY LIGHTS ONLY	$ 0.00	$ 2.56	$ 2.56
076-0241-015-0000	SAFETY LIGHTS ONLY	$ 0.00	$ 2.56	$ 2.56
076-0241-016-0000	SAFETY LIGHTS ONLY	$ 0.00	$ 2.56	$ 2.56
076-0241-017-0000	SAFETY LIGHTS ONLY	$ 0.00	$ 2.56	$ 2.56
076-0241-018-0000	SAFETY LIGHTS ONLY	$ 0.00	$ 2.56	$ 2.56
076-0241-019-0000	SAFETY LIGHTS ONLY	$ 0.00	$ 2.56	$ 2.56
076-0241-020-0000	SAFETY LIGHTS ONLY	$ 0.00	$ 2.56	$ 2.56
076-0242-001-0000	SAFETY LIGHTS ONLY	$ 0.00	$ 2.56	$ 2.56
076-0242-002-0000	SAFETY LIGHTS ONLY	$ 0.00	$ 2.56	$ 2.56
076-0242-003-0000	SAFETY LIGHTS ONLY	$ 0.00	$ 2.56	$ 2.56
076-0242-004-0000	SAFETY LIGHTS ONLY	$ 0.00	$ 2.56	$ 2.56
076-0243-001-0000	SAFETY LIGHTS ONLY	$ 0.00	$ 2.56	$ 2.56
076-0243-002-0000	SAFETY LIGHTS ONLY	$ 0.00	$ 2.56	$ 2.56
076-0243-003-0000	SAFETY LIGHTS ONLY	$ 0.00	$ 2.56	$ 2.56
076-0243-004-0000	SAFETY LIGHTS ONLY	$ 0.00	$ 2.56	$ 2.56
076-0243-005-0000	SAFETY LIGHTS ONLY	$ 0.00	$ 2.56	$ 2.56
076-0243-006-0000	SAFETY LIGHTS ONLY	$ 0.00	$ 2.56	$ 2.56
076-0243-007-0000	SAFETY LIGHTS ONLY	$ 0.00	$ 2.56	$ 2.56
076-0243-008-0000	SAFETY LIGHTS ONLY	$ 0.00	$ 2.56	$ 2.56

City of Rancho Cordova
Lighting District No. 2012-1
Fiscal Year 2021-22 Assessment Roll

APN	District Classification	Street Light Charge	Safety Light Charge	Total Assessment
076-0243-009-0000	SAFETY LIGHTS ONLY	$ 0.00	$ 2.56	$ 2.56
076-0243-010-0000	SAFETY LIGHTS ONLY	$ 0.00	$ 2.56	$ 2.56
076-0243-011-0000	SAFETY LIGHTS ONLY	$ 0.00	$ 2.56	$ 2.56
076-0243-012-0000	SAFETY LIGHTS ONLY	$ 0.00	$ 2.56	$ 2.56
076-0243-013-0000	SAFETY LIGHTS ONLY	$ 0.00	$ 2.56	$ 2.56
076-0243-014-0000	SAFETY LIGHTS ONLY	$ 0.00	$ 2.56	$ 2.56
076-0243-015-0000	SAFETY LIGHTS ONLY	$ 0.00	$ 2.56	$ 2.56
076-0243-016-0000	SAFETY LIGHTS ONLY	$ 0.00	$ 2.56	$ 2.56
076-0243-017-0000	SAFETY LIGHTS ONLY	$ 0.00	$ 2.56	$ 2.56
076-0243-018-0000	SAFETY LIGHTS ONLY	$ 0.00	$ 2.56	$ 2.56
076-0243-019-0000	SAFETY LIGHTS ONLY	$ 0.00	$ 2.56	$ 2.56
076-0243-020-0000	SAFETY LIGHTS ONLY	$ 0.00	$ 2.56	$ 2.56
076-0243-021-0000	SAFETY LIGHTS ONLY	$ 0.00	$ 2.56	$ 2.56
076-0243-022-0000	SAFETY LIGHTS ONLY	$ 0.00	$ 2.56	$ 2.56
076-0243-023-0000	SAFETY LIGHTS ONLY	$ 0.00	$ 2.56	$ 2.56
076-0243-024-0000	SAFETY LIGHTS ONLY	$ 0.00	$ 2.56	$ 2.56
076-0244-001-0000	SAFETY LIGHTS ONLY	$ 0.00	$ 2.56	$ 2.56
076-0244-002-0000	SAFETY LIGHTS ONLY	$ 0.00	$ 2.56	$ 2.56
076-0244-003-0000	SAFETY LIGHTS ONLY	$ 0.00	$ 2.56	$ 2.56
076-0244-004-0000	SAFETY LIGHTS ONLY	$ 0.00	$ 2.56	$ 2.56
076-0244-005-0000	SAFETY LIGHTS ONLY	$ 0.00	$ 2.56	$ 2.56
076-0244-006-0000	SAFETY LIGHTS ONLY	$ 0.00	$ 2.56	$ 2.56
076-0244-007-0000	SAFETY LIGHTS ONLY	$ 0.00	$ 2.56	$ 2.56
076-0244-008-0000	SAFETY LIGHTS ONLY	$ 0.00	$ 2.56	$ 2.56
076-0244-009-0000	SAFETY LIGHTS ONLY	$ 0.00	$ 2.56	$ 2.56
076-0245-001-0000	SAFETY LIGHTS ONLY	$ 0.00	$ 2.56	$ 2.56
076-0245-002-0000	SAFETY LIGHTS ONLY	$ 0.00	$ 2.56	$ 2.56
076-0245-003-0000	SAFETY LIGHTS ONLY	$ 0.00	$ 2.56	$ 2.56
076-0245-004-0000	SAFETY LIGHTS ONLY	$ 0.00	$ 2.56	$ 2.56
076-0245-005-0000	SAFETY LIGHTS ONLY	$ 0.00	$ 2.56	$ 2.56
076-0245-006-0000	SAFETY LIGHTS ONLY	$ 0.00	$ 2.56	$ 2.56
076-0245-007-0000	SAFETY LIGHTS ONLY	$ 0.00	$ 2.56	$ 2.56
076-0245-008-0000	SAFETY LIGHTS ONLY	$ 0.00	$ 2.56	$ 2.56
076-0245-009-0000	SAFETY LIGHTS ONLY	$ 0.00	$ 2.56	$ 2.56
076-0245-010-0000	SAFETY LIGHTS ONLY	$ 0.00	$ 2.56	$ 2.56
076-0245-011-0000	SAFETY LIGHTS ONLY	$ 0.00	$ 2.56	$ 2.56
076-0245-012-0000	SAFETY LIGHTS ONLY	$ 0.00	$ 2.56	$ 2.56
076-0245-013-0000	SAFETY LIGHTS ONLY	$ 0.00	$ 2.56	$ 2.56
076-0245-014-0000	SAFETY LIGHTS ONLY	$ 0.00	$ 2.56	$ 2.56
076-0245-015-0000	SAFETY LIGHTS ONLY	$ 0.00	$ 2.56	$ 2.56
076-0245-016-0000	SAFETY LIGHTS ONLY	$ 0.00	$ 2.56	$ 2.56
076-0245-017-0000	SAFETY LIGHTS ONLY	$ 0.00	$ 2.56	$ 2.56
076-0251-001-0000	SAFETY LIGHTS ONLY	$ 0.00	$ 2.56	$ 2.56
076-0252-001-0000	SAFETY LIGHTS ONLY	$ 0.00	$ 2.56	$ 2.56

City of Rancho Cordova
Lighting District No. 2012-1
Fiscal Year 2021-22 Assessment Roll

APN	District Classification	Street Light Charge	Safety Light Charge	Total Assessment
076-0252-002-0000	SAFETY LIGHTS ONLY	$ 0.00	$ 2.56	$ 2.56
076-0252-003-0000	SAFETY LIGHTS ONLY	$ 0.00	$ 2.56	$ 2.56
076-0252-004-0000	SAFETY LIGHTS ONLY	$ 0.00	$ 2.56	$ 2.56
076-0252-005-0000	SAFETY LIGHTS ONLY	$ 0.00	$ 2.56	$ 2.56
076-0252-006-0000	SAFETY LIGHTS ONLY	$ 0.00	$ 2.56	$ 2.56
076-0252-007-0000	SAFETY LIGHTS ONLY	$ 0.00	$ 2.56	$ 2.56
076-0252-008-0000	SAFETY LIGHTS ONLY	$ 0.00	$ 2.56	$ 2.56
076-0252-009-0000	SAFETY LIGHTS ONLY	$ 0.00	$ 2.56	$ 2.56
076-0252-010-0000	SAFETY LIGHTS ONLY	$ 0.00	$ 2.56	$ 2.56
076-0252-011-0000	SAFETY LIGHTS ONLY	$ 0.00	$ 2.56	$ 2.56
076-0252-012-0000	SAFETY LIGHTS ONLY	$ 0.00	$ 2.56	$ 2.56
076-0252-013-0000	SAFETY LIGHTS ONLY	$ 0.00	$ 2.56	$ 2.56
076-0252-014-0000	SAFETY LIGHTS ONLY	$ 0.00	$ 2.56	$ 2.56
076-0252-015-0000	SAFETY LIGHTS ONLY	$ 0.00	$ 2.56	$ 2.56
076-0252-016-0000	SAFETY LIGHTS ONLY	$ 0.00	$ 2.56	$ 2.56
076-0252-017-0000	SAFETY LIGHTS ONLY	$ 0.00	$ 2.56	$ 2.56
076-0252-018-0000	SAFETY LIGHTS ONLY	$ 0.00	$ 2.56	$ 2.56
076-0252-019-0000	SAFETY LIGHTS ONLY	$ 0.00	$ 2.56	$ 2.56
076-0252-020-0000	SAFETY LIGHTS ONLY	$ 0.00	$ 2.56	$ 2.56
076-0252-021-0000	SAFETY LIGHTS ONLY	$ 0.00	$ 2.56	$ 2.56
076-0252-022-0000	SAFETY LIGHTS ONLY	$ 0.00	$ 2.56	$ 2.56
076-0252-023-0000	SAFETY LIGHTS ONLY	$ 0.00	$ 2.56	$ 2.56
076-0252-024-0000	SAFETY LIGHTS ONLY	$ 0.00	$ 2.56	$ 2.56
076-0252-025-0000	SAFETY LIGHTS ONLY	$ 0.00	$ 2.56	$ 2.56
076-0252-026-0000	SAFETY LIGHTS ONLY	$ 0.00	$ 2.56	$ 2.56
076-0253-001-0000	SAFETY LIGHTS ONLY	$ 0.00	$ 2.56	$ 2.56
076-0253-002-0000	SAFETY LIGHTS ONLY	$ 0.00	$ 2.56	$ 2.56
076-0253-003-0000	SAFETY LIGHTS ONLY	$ 0.00	$ 2.56	$ 2.56
076-0253-004-0000	SAFETY LIGHTS ONLY	$ 0.00	$ 2.56	$ 2.56
076-0253-005-0000	SAFETY LIGHTS ONLY	$ 0.00	$ 2.56	$ 2.56
076-0253-006-0000	SAFETY LIGHTS ONLY	$ 0.00	$ 2.56	$ 2.56
076-0253-007-0000	SAFETY LIGHTS ONLY	$ 0.00	$ 2.56	$ 2.56
076-0253-008-0000	SAFETY LIGHTS ONLY	$ 0.00	$ 2.56	$ 2.56
076-0253-009-0000	SAFETY LIGHTS ONLY	$ 0.00	$ 2.56	$ 2.56
076-0253-010-0000	SAFETY LIGHTS ONLY	$ 0.00	$ 2.56	$ 2.56
076-0253-011-0000	SAFETY LIGHTS ONLY	$ 0.00	$ 2.56	$ 2.56
076-0253-012-0000	SAFETY LIGHTS ONLY	$ 0.00	$ 2.56	$ 2.56
076-0253-013-0000	SAFETY LIGHTS ONLY	$ 0.00	$ 2.56	$ 2.56
076-0253-014-0000	SAFETY LIGHTS ONLY	$ 0.00	$ 2.56	$ 2.56
076-0254-001-0000	SAFETY LIGHTS ONLY	$ 0.00	$ 2.56	$ 2.56
076-0254-002-0000	SAFETY LIGHTS ONLY	$ 0.00	$ 2.56	$ 2.56
076-0254-003-0000	SAFETY LIGHTS ONLY	$ 0.00	$ 2.56	$ 2.56
076-0254-004-0000	SAFETY LIGHTS ONLY	$ 0.00	$ 2.56	$ 2.56
076-0254-005-0000	SAFETY LIGHTS ONLY	$ 0.00	$ 2.56	$ 2.56

City of Rancho Cordova
Lighting District No. 2012-1
Fiscal Year 2021-22 Assessment Roll

APN	District Classification	Street Light Charge	Safety Light Charge	Total Assessment
076-0254-006-0000	SAFETY LIGHTS ONLY	$ 0.00	$ 2.56	$ 2.56
076-0254-007-0000	SAFETY LIGHTS ONLY	$ 0.00	$ 2.56	$ 2.56
076-0254-008-0000	SAFETY LIGHTS ONLY	$ 0.00	$ 2.56	$ 2.56
076-0254-009-0000	SAFETY LIGHTS ONLY	$ 0.00	$ 2.56	$ 2.56
076-0261-001-0000	SAFETY LIGHTS ONLY	$ 0.00	$ 2.56	$ 2.56
076-0261-002-0000	SAFETY LIGHTS ONLY	$ 0.00	$ 2.56	$ 2.56
076-0261-003-0000	SAFETY LIGHTS ONLY	$ 0.00	$ 2.56	$ 2.56
076-0261-004-0000	SAFETY LIGHTS ONLY	$ 0.00	$ 2.56	$ 2.56
076-0261-006-0000	SAFETY LIGHTS ONLY	$ 0.00	$ 2.56	$ 2.56
076-0261-007-0000	SAFETY LIGHTS ONLY	$ 0.00	$ 2.56	$ 2.56
076-0261-008-0000	SAFETY LIGHTS ONLY	$ 0.00	$ 2.56	$ 2.56
076-0262-001-0000	SAFETY LIGHTS ONLY	$ 0.00	$ 2.56	$ 2.56
076-0262-002-0000	SAFETY LIGHTS ONLY	$ 0.00	$ 2.56	$ 2.56
076-0262-003-0000	SAFETY LIGHTS ONLY	$ 0.00	$ 2.56	$ 2.56
076-0262-004-0000	SAFETY LIGHTS ONLY	$ 0.00	$ 2.56	$ 2.56
076-0262-005-0000	SAFETY LIGHTS ONLY	$ 0.00	$ 2.56	$ 2.56
076-0262-006-0000	SAFETY LIGHTS ONLY	$ 0.00	$ 2.56	$ 2.56
076-0262-007-0000	SAFETY LIGHTS ONLY	$ 0.00	$ 2.56	$ 2.56
076-0262-008-0000	SAFETY LIGHTS ONLY	$ 0.00	$ 2.56	$ 2.56
076-0262-009-0000	SAFETY LIGHTS ONLY	$ 0.00	$ 2.56	$ 2.56
076-0262-010-0000	SAFETY LIGHTS ONLY	$ 0.00	$ 2.56	$ 2.56
076-0270-001-0000	SAFETY LIGHTS ONLY	$ 0.00	$ 2.56	$ 2.56
076-0270-002-0000	SAFETY LIGHTS ONLY	$ 0.00	$ 2.56	$ 2.56
076-0270-003-0000	SAFETY LIGHTS ONLY	$ 0.00	$ 2.56	$ 2.56
076-0270-004-0000	SAFETY LIGHTS ONLY	$ 0.00	$ 2.56	$ 2.56
076-0270-005-0000	SAFETY LIGHTS ONLY	$ 0.00	$ 2.56	$ 2.56
076-0270-006-0000	SAFETY LIGHTS ONLY	$ 0.00	$ 2.56	$ 2.56
076-0270-007-0000	SAFETY LIGHTS ONLY	$ 0.00	$ 2.56	$ 2.56
076-0270-008-0000	SAFETY LIGHTS ONLY	$ 0.00	$ 2.56	$ 2.56
076-0270-009-0000	SAFETY LIGHTS ONLY	$ 0.00	$ 2.56	$ 2.56
076-0270-010-0000	SAFETY LIGHTS ONLY	$ 0.00	$ 2.56	$ 2.56
076-0270-011-0000	SAFETY LIGHTS ONLY	$ 0.00	$ 2.56	$ 2.56
076-0270-012-0000	SAFETY LIGHTS ONLY	$ 0.00	$ 2.56	$ 2.56
076-0270-014-0000	SAFETY LIGHTS ONLY	$ 0.00	$ 2.56	$ 2.56
076-0270-015-0000	SAFETY LIGHTS ONLY	$ 0.00	$ 2.56	$ 2.56
076-0270-016-0000	SAFETY LIGHTS ONLY	$ 0.00	$ 2.56	$ 2.56
076-0270-017-0000	SAFETY LIGHTS ONLY	$ 0.00	$ 2.56	$ 2.56
076-0270-018-0000	SAFETY LIGHTS ONLY	$ 0.00	$ 2.56	$ 2.56
076-0270-019-0000	SAFETY LIGHTS ONLY	$ 0.00	$ 2.56	$ 2.56
076-0270-020-0000	SAFETY LIGHTS ONLY	$ 0.00	$ 2.56	$ 2.56
076-0270-021-0000	SAFETY LIGHTS ONLY	$ 0.00	$ 2.56	$ 2.56
076-0270-022-0000	SAFETY LIGHTS ONLY	$ 0.00	$ 2.56	$ 2.56
076-0270-023-0000	SAFETY LIGHTS ONLY	$ 0.00	$ 2.56	$ 2.56
076-0270-024-0000	SAFETY LIGHTS ONLY	$ 0.00	$ 2.56	$ 2.56

City of Rancho Cordova
Lighting District No. 2012-1
Fiscal Year 2021-22 Assessment Roll

APN	District Classification	Street Light Charge	Safety Light Charge	Total Assessment
076-0270-025-0000	SAFETY LIGHTS ONLY	$ 0.00	$ 2.56	$ 2.56
076-0270-026-0000	SAFETY LIGHTS ONLY	$ 0.00	$ 2.56	$ 2.56
076-0270-027-0000	SAFETY LIGHTS ONLY	$ 0.00	$ 2.56	$ 2.56
076-0270-028-0000	SAFETY LIGHTS ONLY	$ 0.00	$ 2.56	$ 2.56
076-0270-029-0000	SAFETY LIGHTS ONLY	$ 0.00	$ 2.56	$ 2.56
076-0270-035-0000	SAFETY LIGHTS ONLY	$ 0.00	$ 2.56	$ 2.56
077-0010-017-0000	SAFETY LIGHTS ONLY	$ 0.00	$ 2.56	$ 2.56
077-0010-025-0000	NONRES	$ 18.39	$ 2.56	$ 20.94
077-0010-027-0000	NONRES	$ 390.45	$ 2.56	$ 393.00
077-0010-030-0000	SAFETY LIGHTS ONLY	$ 0.00	$ 2.56	$ 2.56
077-0010-031-0000	RESIDENTIAL	$ 15.32	$ 2.56	$ 17.88
077-0010-048-0000	SAFETY LIGHTS ONLY	$ 0.00	$ 2.56	$ 2.56
077-0010-049-0000	SAFETY LIGHTS ONLY	$ 0.00	$ 2.56	$ 2.56
077-0010-051-0000	NONRES	$ 140.81	$ 2.56	$ 143.36
077-0010-053-0000	NONRES	$ 36.78	$ 2.56	$ 39.34
077-0020-017-0000	NONRES	$ 207.82	$ 2.56	$ 210.38
077-0020-023-0000	NONRES	$ 408.83	$ 2.56	$ 411.38
077-0020-029-0000	NONRES	$ 392.21	$ 2.56	$ 394.76
077-0020-035-0000	NONRES	$ 52.90	$ 2.56	$ 55.46
077-0020-038-0000	NONRES	$ 300.77	$ 2.56	$ 303.32
077-0020-040-0000	NONRES	$ 93.96	$ 2.56	$ 96.52
077-0020-042-0000	NONRES	$ 184.89	$ 2.56	$ 187.44
077-0020-047-0000	NONRES	$ 56.43	$ 2.56	$ 58.98
077-0020-048-0000	NONRES	$ 148.62	$ 2.56	$ 151.18
077-0020-056-0000	NONRES	$ 234.02	$ 2.56	$ 236.58
077-0020-057-0000	NONRES	$ 97.74	$ 2.56	$ 100.30
077-0020-062-0000	SAFETY LIGHTS ONLY	$ 0.00	$ 2.56	$ 2.56
077-0020-063-0000	SAFETY LIGHTS ONLY	$ 0.00	$ 2.56	$ 2.56
077-0020-065-0000	NONRES	$ 149.12	$ 2.56	$ 151.68
077-0020-066-0000	NONRES	$ 206.05	$ 2.56	$ 208.60
077-0020-070-0000	NONRES	$ 155.93	$ 2.56	$ 158.48
077-0020-081-0000	SAFETY LIGHTS ONLY	$ 0.00	$ 2.56	$ 2.56
077-0020-084-0000	SAFETY LIGHTS ONLY	$ 0.00	$ 2.56	$ 2.56
077-0020-085-0000	NONRES	$ 107.56	$ 2.56	$ 110.12
077-0030-003-0000	NONRES	$ 74.31	$ 2.56	$ 76.86
077-0030-004-0000	NONRES	$ 81.11	$ 2.56	$ 83.66
077-0030-005-0000	NONRES	$ 42.57	$ 2.56	$ 45.12
077-0030-008-0000	SAFETY LIGHTS ONLY	$ 0.00	$ 2.56	$ 2.56
077-0030-009-0000	SAFETY LIGHTS ONLY	$ 0.00	$ 2.56	$ 2.56
077-0030-010-0000	SAFETY LIGHTS ONLY	$ 0.00	$ 2.56	$ 2.56
077-0030-011-0000	NONRES	$ 56.17	$ 2.56	$ 58.72
077-0030-012-0000	SAFETY LIGHTS ONLY	$ 0.00	$ 2.56	$ 2.56
077-0030-013-0000	NONRES	$ 43.58	$ 2.56	$ 46.14
077-0030-015-0000	NONRES	$ 118.14	$ 2.56	$ 120.70

City of Rancho Cordova
Lighting District No. 2012-1
Fiscal Year 2021-22 Assessment Roll

APN	District Classification	Street Light Charge	Safety Light Charge	Total Assessment
077-0030-016-0000	NONRES	$ 26.70	$ 2.56	$ 29.26
077-0030-017-0000	NONRES	$ 39.04	$ 2.56	$ 41.60
077-0030-018-0000	NONRES	$ 42.07	$ 2.56	$ 44.62
077-0030-025-0000	NONRES	$ 74.31	$ 2.56	$ 76.86
077-0030-029-0000	SAFETY LIGHTS ONLY	$ 0.00	$ 2.56	$ 2.56
077-0030-041-0000	SAFETY LIGHTS ONLY	$ 0.00	$ 2.56	$ 2.56
077-0030-042-0000	NONRES	$ 22.92	$ 2.56	$ 25.48
077-0030-046-0000	NONRES	$ 78.34	$ 2.56	$ 80.90
077-0030-047-0000	NONRES	$ 45.59	$ 2.56	$ 48.14
077-0030-048-0000	SAFETY LIGHTS ONLY	$ 0.00	$ 2.56	$ 2.56
077-0030-049-0000	SAFETY LIGHTS ONLY	$ 0.00	$ 2.56	$ 2.56
077-0040-017-0000	NONRES	$ 251.90	$ 2.56	$ 254.46
077-0040-033-0000	NONRES	$ 15.37	$ 2.56	$ 17.92
077-0040-034-0000	NONRES	$ 15.37	$ 2.56	$ 17.92
077-0040-035-0000	NONRES	$ 15.37	$ 2.56	$ 17.92
077-0040-036-0000	NONRES	$ 15.37	$ 2.56	$ 17.92
077-0040-037-0000	NONRES	$ 15.37	$ 2.56	$ 17.92
077-0040-038-0000	NONRES	$ 15.37	$ 2.56	$ 17.92
077-0040-039-0000	NONRES	$ 15.37	$ 2.56	$ 17.92
077-0040-044-0000	NONRES	$ 114.61	$ 2.56	$ 117.16
077-0040-046-0000	SAFETY LIGHTS ONLY	$ 0.00	$ 2.56	$ 2.56
077-0040-048-0000	NONRES	$ 73.30	$ 2.56	$ 75.86
077-0040-051-0000	NONRES	$ 108.32	$ 2.56	$ 110.88
077-0040-052-0000	NONRES	$ 230.74	$ 2.56	$ 233.30
077-0040-053-0000	NONRES	$ 108.57	$ 2.56	$ 111.12
077-0050-011-0000	NONRES	$ 12.60	$ 2.56	$ 15.16
077-0050-014-0000	SAFETY LIGHTS ONLY	$ 0.00	$ 2.56	$ 2.56
077-0050-024-0000	NONRES	$ 60.46	$ 2.56	$ 63.02
077-0050-036-0000	NONRES	$ 42.32	$ 2.56	$ 44.88
077-0050-037-0000	SAFETY LIGHTS ONLY	$ 0.00	$ 2.56	$ 2.56
077-0050-040-0000	NONRES	$ 73.30	$ 2.56	$ 75.86
077-0050-042-0000	NONRES	$ 104.54	$ 2.56	$ 107.10
077-0050-043-0000	NONRES	$ 79.35	$ 2.56	$ 81.90
077-0050-044-0000	NONRES	$ 110.58	$ 2.56	$ 113.14
077-0050-046-0000	NONRES	$ 118.14	$ 2.56	$ 120.70
077-0050-047-0000	NONRES	$ 63.23	$ 2.56	$ 65.78
077-0050-048-0000	NONRES	$ 115.37	$ 2.56	$ 117.92
077-0050-049-0000	NONRES	$ 80.10	$ 2.56	$ 82.66
077-0050-050-0000	NONRES	$ 14.61	$ 2.56	$ 17.16
077-0050-051-0000	SAFETY LIGHTS ONLY	$ 0.00	$ 2.56	$ 2.56
077-0050-052-0000	SAFETY LIGHTS ONLY	$ 0.00	$ 2.56	$ 2.56
077-0050-053-0000	NONRES	$ 15.37	$ 2.56	$ 17.92
077-0050-054-0000	NONRES	$ 15.37	$ 2.56	$ 17.92
077-0050-055-0000	NONRES	$ 15.37	$ 2.56	$ 17.92

City of Rancho Cordova
Lighting District No. 2012-1
Fiscal Year 2021-22 Assessment Roll

APN	District Classification	Street Light Charge	Safety Light Charge	Total Assessment
077-0050-056-0000	NONRES	$ 15.37	$ 2.56	$ 17.92
077-0050-063-0000	NONRES	$ 352.66	$ 2.56	$ 355.22
077-0050-064-0000	NONRES	$ 60.20	$ 2.56	$ 62.76
077-0050-065-0000	SAFETY LIGHTS ONLY	$ 0.00	$ 2.56	$ 2.56
077-0050-066-0000	SAFETY LIGHTS ONLY	$ 0.00	$ 2.56	$ 2.56
077-0050-067-0000	NONRES	$ 94.97	$ 2.56	$ 97.52
077-0050-068-0000	NONRES	$ 127.97	$ 2.56	$ 130.52
077-0050-069-0000	SAFETY LIGHTS ONLY	$ 0.00	$ 2.56	$ 2.56
077-0050-075-0000	NONRES	$ 319.66	$ 2.56	$ 322.22
077-0050-076-0000	NONRES	$ 361.98	$ 2.56	$ 364.54
077-0050-077-0000	NONRES	$ 757.72	$ 2.56	$ 760.28
077-0050-078-0000	NONRES	$ 159.96	$ 2.56	$ 162.52
077-0050-079-0000	SAFETY LIGHTS ONLY	$ 0.00	$ 2.56	$ 2.56
077-0050-082-0000	SAFETY LIGHTS ONLY	$ 0.00	$ 2.56	$ 2.56
077-0050-083-0000	NONRES	$ 76.33	$ 2.56	$ 78.88
077-0050-086-0000	NONRES	$ 217.64	$ 2.56	$ 220.20
077-0061-001-0000	RESIDENTIAL	$ 15.32	$ 2.56	$ 17.88
077-0061-002-0000	RESIDENTIAL	$ 15.32	$ 2.56	$ 17.88
077-0061-003-0000	RESIDENTIAL	$ 15.32	$ 2.56	$ 17.88
077-0062-001-0000	RESIDENTIAL	$ 15.32	$ 2.56	$ 17.88
077-0062-002-0000	RESIDENTIAL	$ 15.32	$ 2.56	$ 17.88
077-0062-003-0000	RESIDENTIAL	$ 15.32	$ 2.56	$ 17.88
077-0063-001-0000	RESIDENTIAL	$ 15.32	$ 2.56	$ 17.88
077-0063-002-0000	RESIDENTIAL	$ 15.32	$ 2.56	$ 17.88
077-0063-003-0000	RESIDENTIAL	$ 15.32	$ 2.56	$ 17.88
077-0063-004-0000	RESIDENTIAL	$ 15.32	$ 2.56	$ 17.88
077-0064-001-0000	RESIDENTIAL	$ 15.32	$ 2.56	$ 17.88
077-0064-002-0000	RESIDENTIAL	$ 15.32	$ 2.56	$ 17.88
077-0064-003-0000	RESIDENTIAL	$ 15.32	$ 2.56	$ 17.88
077-0064-004-0000	RESIDENTIAL	$ 15.32	$ 2.56	$ 17.88
077-0064-005-0000	RESIDENTIAL	$ 15.32	$ 2.56	$ 17.88
077-0064-006-0000	RESIDENTIAL	$ 15.32	$ 2.56	$ 17.88
077-0064-007-0000	RESIDENTIAL	$ 15.32	$ 2.56	$ 17.88
077-0064-008-0000	RESIDENTIAL	$ 15.32	$ 2.56	$ 17.88
077-0064-009-0000	RESIDENTIAL	$ 15.32	$ 2.56	$ 17.88
077-0064-010-0000	RESIDENTIAL	$ 15.32	$ 2.56	$ 17.88
077-0064-011-0000	RESIDENTIAL	$ 15.32	$ 2.56	$ 17.88
077-0064-012-0000	RESIDENTIAL	$ 15.32	$ 2.56	$ 17.88
077-0064-013-0000	RESIDENTIAL	$ 15.32	$ 2.56	$ 17.88
077-0064-014-0000	RESIDENTIAL	$ 15.32	$ 2.56	$ 17.88
077-0064-015-0000	RESIDENTIAL	$ 15.32	$ 2.56	$ 17.88
077-0064-016-0000	RESIDENTIAL	$ 15.32	$ 2.56	$ 17.88
077-0064-017-0000	RESIDENTIAL	$ 15.32	$ 2.56	$ 17.88
077-0064-018-0000	RESIDENTIAL	$ 15.32	$ 2.56	$ 17.88

City of Rancho Cordova
Lighting District No. 2012-1
Fiscal Year 2021-22 Assessment Roll

APN	District Classification	Street Light Charge	Safety Light Charge	Total Assessment
077-0064-019-0000	RESIDENTIAL	$ 15.32	$ 2.56	$ 17.88
077-0064-020-0000	RESIDENTIAL	$ 15.32	$ 2.56	$ 17.88
077-0064-021-0000	RESIDENTIAL	$ 15.32	$ 2.56	$ 17.88
077-0064-022-0000	RESIDENTIAL	$ 15.32	$ 2.56	$ 17.88
077-0064-023-0000	RESIDENTIAL	$ 15.32	$ 2.56	$ 17.88
077-0064-024-0000	RESIDENTIAL	$ 15.32	$ 2.56	$ 17.88
077-0064-025-0000	RESIDENTIAL	$ 15.32	$ 2.56	$ 17.88
077-0064-026-0000	RESIDENTIAL	$ 15.32	$ 2.56	$ 17.88
077-0064-027-0000	RESIDENTIAL	$ 15.32	$ 2.56	$ 17.88
077-0064-028-0000	RESIDENTIAL	$ 15.32	$ 2.56	$ 17.88
077-0064-029-0000	RESIDENTIAL	$ 15.32	$ 2.56	$ 17.88
077-0064-030-0000	RESIDENTIAL	$ 15.32	$ 2.56	$ 17.88
077-0065-001-0000	RESIDENTIAL	$ 15.32	$ 2.56	$ 17.88
077-0065-002-0000	RESIDENTIAL	$ 15.32	$ 2.56	$ 17.88
077-0065-003-0000	RESIDENTIAL	$ 15.32	$ 2.56	$ 17.88
077-0065-004-0000	RESIDENTIAL	$ 15.32	$ 2.56	$ 17.88
077-0065-005-0000	RESIDENTIAL	$ 15.32	$ 2.56	$ 17.88
077-0065-006-0000	RESIDENTIAL	$ 15.32	$ 2.56	$ 17.88
077-0065-007-0000	RESIDENTIAL	$ 15.32	$ 2.56	$ 17.88
077-0065-008-0000	RESIDENTIAL	$ 15.32	$ 2.56	$ 17.88
077-0065-009-0000	RESIDENTIAL	$ 15.32	$ 2.56	$ 17.88
077-0065-010-0000	RESIDENTIAL	$ 15.32	$ 2.56	$ 17.88
077-0065-011-0000	RESIDENTIAL	$ 15.32	$ 2.56	$ 17.88
077-0065-012-0000	RESIDENTIAL	$ 15.32	$ 2.56	$ 17.88
077-0065-013-0000	RESIDENTIAL	$ 15.32	$ 2.56	$ 17.88
077-0065-014-0000	RESIDENTIAL	$ 15.32	$ 2.56	$ 17.88
077-0065-015-0000	RESIDENTIAL	$ 15.32	$ 2.56	$ 17.88
077-0065-016-0000	RESIDENTIAL	$ 15.32	$ 2.56	$ 17.88
077-0065-017-0000	RESIDENTIAL	$ 15.32	$ 2.56	$ 17.88
077-0065-018-0000	RESIDENTIAL	$ 15.32	$ 2.56	$ 17.88
077-0066-001-0000	RESIDENTIAL	$ 15.32	$ 2.56	$ 17.88
077-0066-002-0000	RESIDENTIAL	$ 15.32	$ 2.56	$ 17.88
077-0066-003-0000	RESIDENTIAL	$ 15.32	$ 2.56	$ 17.88
077-0066-004-0000	RESIDENTIAL	$ 15.32	$ 2.56	$ 17.88
077-0066-005-0000	RESIDENTIAL	$ 15.32	$ 2.56	$ 17.88
077-0066-006-0000	RESIDENTIAL	$ 15.32	$ 2.56	$ 17.88
077-0066-007-0000	RESIDENTIAL	$ 15.32	$ 2.56	$ 17.88
077-0066-008-0000	RESIDENTIAL	$ 15.32	$ 2.56	$ 17.88
077-0066-009-0000	RESIDENTIAL	$ 15.32	$ 2.56	$ 17.88
077-0066-010-0000	RESIDENTIAL	$ 15.32	$ 2.56	$ 17.88
077-0066-011-0000	RESIDENTIAL	$ 15.32	$ 2.56	$ 17.88
077-0071-001-0000	NONRES	$ 5.04	$ 2.56	$ 7.60
077-0071-002-0000	RESIDENTIAL	$ 15.32	$ 2.56	$ 17.88
077-0071-003-0000	RESIDENTIAL	$ 15.32	$ 2.56	$ 17.88

City of Rancho Cordova
Lighting District No. 2012-1
Fiscal Year 2021-22 Assessment Roll

APN	District Classification	Street Light Charge	Safety Light Charge	Total Assessment
077-0071-004-0000	RESIDENTIAL	$ 15.32	$ 2.56	$ 17.88
077-0071-005-0000	RESIDENTIAL	$ 15.32	$ 2.56	$ 17.88
077-0071-006-0000	RESIDENTIAL	$ 15.32	$ 2.56	$ 17.88
077-0071-007-0000	RESIDENTIAL	$ 15.32	$ 2.56	$ 17.88
077-0071-008-0000	RESIDENTIAL	$ 15.32	$ 2.56	$ 17.88
077-0071-009-0000	RESIDENTIAL	$ 15.32	$ 2.56	$ 17.88
077-0071-010-0000	RESIDENTIAL	$ 15.32	$ 2.56	$ 17.88
077-0071-011-0000	RESIDENTIAL	$ 15.32	$ 2.56	$ 17.88
077-0071-012-0000	RESIDENTIAL	$ 15.32	$ 2.56	$ 17.88
077-0071-013-0000	RESIDENTIAL	$ 15.32	$ 2.56	$ 17.88
077-0072-001-0000	RESIDENTIAL	$ 15.32	$ 2.56	$ 17.88
077-0072-002-0000	RESIDENTIAL	$ 15.32	$ 2.56	$ 17.88
077-0072-003-0000	RESIDENTIAL	$ 15.32	$ 2.56	$ 17.88
077-0072-004-0000	RESIDENTIAL	$ 15.32	$ 2.56	$ 17.88
077-0072-005-0000	RESIDENTIAL	$ 15.32	$ 2.56	$ 17.88
077-0072-006-0000	RESIDENTIAL	$ 15.32	$ 2.56	$ 17.88
077-0072-007-0000	RESIDENTIAL	$ 15.32	$ 2.56	$ 17.88
077-0072-008-0000	RESIDENTIAL	$ 15.32	$ 2.56	$ 17.88
077-0072-009-0000	RESIDENTIAL	$ 15.32	$ 2.56	$ 17.88
077-0072-010-0000	RESIDENTIAL	$ 15.32	$ 2.56	$ 17.88
077-0072-011-0000	RESIDENTIAL	$ 15.32	$ 2.56	$ 17.88
077-0072-012-0000	RESIDENTIAL	$ 15.32	$ 2.56	$ 17.88
077-0072-013-0000	RESIDENTIAL	$ 15.32	$ 2.56	$ 17.88
077-0072-014-0000	RESIDENTIAL	$ 15.32	$ 2.56	$ 17.88
077-0072-015-0000	RESIDENTIAL	$ 15.32	$ 2.56	$ 17.88
077-0072-016-0000	RESIDENTIAL	$ 15.32	$ 2.56	$ 17.88
077-0072-017-0000	RESIDENTIAL	$ 15.32	$ 2.56	$ 17.88
077-0072-018-0000	RESIDENTIAL	$ 15.32	$ 2.56	$ 17.88
077-0072-019-0000	RESIDENTIAL	$ 15.32	$ 2.56	$ 17.88
077-0072-020-0000	RESIDENTIAL	$ 15.32	$ 2.56	$ 17.88
077-0072-021-0000	RESIDENTIAL	$ 15.32	$ 2.56	$ 17.88
077-0072-022-0000	RESIDENTIAL	$ 15.32	$ 2.56	$ 17.88
077-0073-001-0000	RESIDENTIAL	$ 15.32	$ 2.56	$ 17.88
077-0073-002-0000	RESIDENTIAL	$ 15.32	$ 2.56	$ 17.88
077-0073-003-0000	RESIDENTIAL	$ 15.32	$ 2.56	$ 17.88
077-0073-004-0000	RESIDENTIAL	$ 15.32	$ 2.56	$ 17.88
077-0073-005-0000	RESIDENTIAL	$ 15.32	$ 2.56	$ 17.88
077-0073-006-0000	RESIDENTIAL	$ 15.32	$ 2.56	$ 17.88
077-0073-007-0000	RESIDENTIAL	$ 15.32	$ 2.56	$ 17.88
077-0073-008-0000	RESIDENTIAL	$ 15.32	$ 2.56	$ 17.88
077-0073-009-0000	RESIDENTIAL	$ 15.32	$ 2.56	$ 17.88
077-0073-010-0000	RESIDENTIAL	$ 15.32	$ 2.56	$ 17.88
077-0073-013-0000	RESIDENTIAL	$ 15.32	$ 2.56	$ 17.88
077-0073-014-0000	RESIDENTIAL	$ 15.32	$ 2.56	$ 17.88

City of Rancho Cordova
Lighting District No. 2012-1
Fiscal Year 2021-22 Assessment Roll

APN	District Classification	Street Light Charge	Safety Light Charge	Total Assessment
077-0073-015-0000	RESIDENTIAL	$ 15.32	$ 2.56	$ 17.88
077-0073-016-0000	RESIDENTIAL	$ 15.32	$ 2.56	$ 17.88
077-0073-017-0000	RESIDENTIAL	$ 15.32	$ 2.56	$ 17.88
077-0073-018-0000	RESIDENTIAL	$ 15.32	$ 2.56	$ 17.88
077-0073-019-0000	RESIDENTIAL	$ 15.32	$ 2.56	$ 17.88
077-0073-020-0000	RESIDENTIAL	$ 15.32	$ 2.56	$ 17.88
077-0074-001-0000	RESIDENTIAL	$ 15.32	$ 2.56	$ 17.88
077-0074-002-0000	RESIDENTIAL	$ 15.32	$ 2.56	$ 17.88
077-0074-003-0000	NONRES	$ 12.85	$ 2.56	$ 15.40
077-0074-004-0000	RESIDENTIAL	$ 15.32	$ 2.56	$ 17.88
077-0074-005-0000	RESIDENTIAL	$ 15.32	$ 2.56	$ 17.88
077-0074-006-0000	RESIDENTIAL	$ 15.32	$ 2.56	$ 17.88
077-0074-007-0000	RESIDENTIAL	$ 15.32	$ 2.56	$ 17.88
077-0074-008-0000	RESIDENTIAL	$ 15.32	$ 2.56	$ 17.88
077-0074-009-0000	RESIDENTIAL	$ 15.32	$ 2.56	$ 17.88
077-0074-010-0000	RESIDENTIAL	$ 15.32	$ 2.56	$ 17.88
077-0074-011-0000	RESIDENTIAL	$ 15.32	$ 2.56	$ 17.88
077-0074-012-0000	RESIDENTIAL	$ 15.32	$ 2.56	$ 17.88
077-0074-013-0000	RESIDENTIAL	$ 15.32	$ 2.56	$ 17.88
077-0074-014-0000	RESIDENTIAL	$ 15.32	$ 2.56	$ 17.88
077-0074-015-0000	RESIDENTIAL	$ 15.32	$ 2.56	$ 17.88
077-0081-001-0000	RESIDENTIAL	$ 15.32	$ 2.56	$ 17.88
077-0081-002-0000	RESIDENTIAL	$ 15.32	$ 2.56	$ 17.88
077-0081-003-0000	RESIDENTIAL	$ 15.32	$ 2.56	$ 17.88
077-0081-004-0000	RESIDENTIAL	$ 15.32	$ 2.56	$ 17.88
077-0081-005-0000	RESIDENTIAL	$ 15.32	$ 2.56	$ 17.88
077-0081-006-0000	RESIDENTIAL	$ 15.32	$ 2.56	$ 17.88
077-0081-007-0000	RESIDENTIAL	$ 15.32	$ 2.56	$ 17.88
077-0082-001-0000	RESIDENTIAL	$ 15.32	$ 2.56	$ 17.88
077-0082-002-0000	RESIDENTIAL	$ 15.32	$ 2.56	$ 17.88
077-0082-003-0000	RESIDENTIAL	$ 15.32	$ 2.56	$ 17.88
077-0082-004-0000	RESIDENTIAL	$ 15.32	$ 2.56	$ 17.88
077-0082-005-0000	RESIDENTIAL	$ 15.32	$ 2.56	$ 17.88
077-0082-006-0000	RESIDENTIAL	$ 15.32	$ 2.56	$ 17.88
077-0082-007-0000	RESIDENTIAL	$ 15.32	$ 2.56	$ 17.88
077-0082-008-0000	RESIDENTIAL	$ 15.32	$ 2.56	$ 17.88
077-0082-009-0000	RESIDENTIAL	$ 15.32	$ 2.56	$ 17.88
077-0082-010-0000	RESIDENTIAL	$ 15.32	$ 2.56	$ 17.88
077-0082-011-0000	RESIDENTIAL	$ 15.32	$ 2.56	$ 17.88
077-0082-012-0000	RESIDENTIAL	$ 15.32	$ 2.56	$ 17.88
077-0082-013-0000	RESIDENTIAL	$ 15.32	$ 2.56	$ 17.88
077-0083-001-0000	RESIDENTIAL	$ 15.32	$ 2.56	$ 17.88
077-0083-002-0000	RESIDENTIAL	$ 15.32	$ 2.56	$ 17.88
077-0083-003-0000	RESIDENTIAL	$ 15.32	$ 2.56	$ 17.88

City of Rancho Cordova
Lighting District No. 2012-1
Fiscal Year 2021-22 Assessment Roll

APN	District Classification	Street Light Charge	Safety Light Charge	Total Assessment
077-0083-004-0000	RESIDENTIAL	$ 15.32	$ 2.56	$ 17.88
077-0083-005-0000	RESIDENTIAL	$ 15.32	$ 2.56	$ 17.88
077-0083-006-0000	RESIDENTIAL	$ 15.32	$ 2.56	$ 17.88
077-0083-007-0000	RESIDENTIAL	$ 15.32	$ 2.56	$ 17.88
077-0083-008-0000	RESIDENTIAL	$ 15.32	$ 2.56	$ 17.88
077-0083-009-0000	RESIDENTIAL	$ 15.32	$ 2.56	$ 17.88
077-0083-010-0000	RESIDENTIAL	$ 15.32	$ 2.56	$ 17.88
077-0083-011-0000	RESIDENTIAL	$ 15.32	$ 2.56	$ 17.88
077-0083-012-0000	RESIDENTIAL	$ 15.32	$ 2.56	$ 17.88
077-0083-013-0000	RESIDENTIAL	$ 15.32	$ 2.56	$ 17.88
077-0083-014-0000	RESIDENTIAL	$ 15.32	$ 2.56	$ 17.88
077-0083-015-0000	RESIDENTIAL	$ 15.32	$ 2.56	$ 17.88
077-0083-016-0000	NONRES	$ 3.02	$ 2.56	$ 5.58
077-0091-001-0000	RESIDENTIAL	$ 15.32	$ 2.56	$ 17.88
077-0091-002-0000	RESIDENTIAL	$ 15.32	$ 2.56	$ 17.88
077-0091-003-0000	RESIDENTIAL	$ 15.32	$ 2.56	$ 17.88
077-0091-004-0000	RESIDENTIAL	$ 15.32	$ 2.56	$ 17.88
077-0091-005-0000	RESIDENTIAL	$ 15.32	$ 2.56	$ 17.88
077-0091-006-0000	RESIDENTIAL	$ 15.32	$ 2.56	$ 17.88
077-0091-007-0000	RESIDENTIAL	$ 15.32	$ 2.56	$ 17.88
077-0091-008-0000	RESIDENTIAL	$ 15.32	$ 2.56	$ 17.88
077-0091-009-0000	RESIDENTIAL	$ 15.32	$ 2.56	$ 17.88
077-0091-010-0000	RESIDENTIAL	$ 15.32	$ 2.56	$ 17.88
077-0091-011-0000	RESIDENTIAL	$ 15.32	$ 2.56	$ 17.88
077-0091-012-0000	RESIDENTIAL	$ 15.32	$ 2.56	$ 17.88
077-0091-013-0000	RESIDENTIAL	$ 15.32	$ 2.56	$ 17.88
077-0091-014-0000	RESIDENTIAL	$ 15.32	$ 2.56	$ 17.88
077-0091-015-0000	RESIDENTIAL	$ 15.32	$ 2.56	$ 17.88
077-0091-016-0000	RESIDENTIAL	$ 15.32	$ 2.56	$ 17.88
077-0091-017-0000	RESIDENTIAL	$ 15.32	$ 2.56	$ 17.88
077-0092-001-0000	RESIDENTIAL	$ 15.32	$ 2.56	$ 17.88
077-0092-002-0000	RESIDENTIAL	$ 15.32	$ 2.56	$ 17.88
077-0092-003-0000	RESIDENTIAL	$ 15.32	$ 2.56	$ 17.88
077-0092-004-0000	RESIDENTIAL	$ 15.32	$ 2.56	$ 17.88
077-0092-005-0000	RESIDENTIAL	$ 15.32	$ 2.56	$ 17.88
077-0092-006-0000	RESIDENTIAL	$ 15.32	$ 2.56	$ 17.88
077-0092-007-0000	RESIDENTIAL	$ 15.32	$ 2.56	$ 17.88
077-0092-008-0000	RESIDENTIAL	$ 15.32	$ 2.56	$ 17.88
077-0092-009-0000	RESIDENTIAL	$ 15.32	$ 2.56	$ 17.88
077-0092-010-0000	RESIDENTIAL	$ 15.32	$ 2.56	$ 17.88
077-0092-011-0000	RESIDENTIAL	$ 15.32	$ 2.56	$ 17.88
077-0092-012-0000	RESIDENTIAL	$ 15.32	$ 2.56	$ 17.88
077-0092-013-0000	RESIDENTIAL	$ 15.32	$ 2.56	$ 17.88
077-0092-014-0000	RESIDENTIAL	$ 15.32	$ 2.56	$ 17.88

City of Rancho Cordova
Lighting District No. 2012-1
Fiscal Year 2021-22 Assessment Roll

APN	District Classification	Street Light Charge	Safety Light Charge	Total Assessment
077-0092-017-0000	RESIDENTIAL	$ 15.32	$ 2.56	$ 17.88
077-0092-018-0000	RESIDENTIAL	$ 15.32	$ 2.56	$ 17.88
077-0092-019-0000	RESIDENTIAL	$ 15.32	$ 2.56	$ 17.88
077-0092-020-0000	RESIDENTIAL	$ 15.32	$ 2.56	$ 17.88
077-0092-021-0000	RESIDENTIAL	$ 15.32	$ 2.56	$ 17.88
077-0092-022-0000	RESIDENTIAL	$ 15.32	$ 2.56	$ 17.88
077-0092-023-0000	RESIDENTIAL	$ 15.32	$ 2.56	$ 17.88
077-0092-024-0000	RESIDENTIAL	$ 15.32	$ 2.56	$ 17.88
077-0092-025-0000	RESIDENTIAL	$ 15.32	$ 2.56	$ 17.88
077-0092-026-0000	RESIDENTIAL	$ 15.32	$ 2.56	$ 17.88
077-0092-027-0000	RESIDENTIAL	$ 15.32	$ 2.56	$ 17.88
077-0101-001-0000	RESIDENTIAL	$ 15.32	$ 2.56	$ 17.88
077-0101-002-0000	RESIDENTIAL	$ 15.32	$ 2.56	$ 17.88
077-0101-003-0000	RESIDENTIAL	$ 15.32	$ 2.56	$ 17.88
077-0101-004-0000	RESIDENTIAL	$ 15.32	$ 2.56	$ 17.88
077-0101-005-0000	RESIDENTIAL	$ 15.32	$ 2.56	$ 17.88
077-0101-006-0000	RESIDENTIAL	$ 15.32	$ 2.56	$ 17.88
077-0101-007-0000	RESIDENTIAL	$ 15.32	$ 2.56	$ 17.88
077-0101-008-0000	RESIDENTIAL	$ 15.32	$ 2.56	$ 17.88
077-0101-009-0000	RESIDENTIAL	$ 15.32	$ 2.56	$ 17.88
077-0101-010-0000	RESIDENTIAL	$ 15.32	$ 2.56	$ 17.88
077-0102-001-0000	RESIDENTIAL	$ 15.32	$ 2.56	$ 17.88
077-0102-002-0000	RESIDENTIAL	$ 15.32	$ 2.56	$ 17.88
077-0102-003-0000	RESIDENTIAL	$ 15.32	$ 2.56	$ 17.88
077-0102-004-0000	RESIDENTIAL	$ 15.32	$ 2.56	$ 17.88
077-0102-005-0000	RESIDENTIAL	$ 15.32	$ 2.56	$ 17.88
077-0102-006-0000	RESIDENTIAL	$ 15.32	$ 2.56	$ 17.88
077-0102-007-0000	RESIDENTIAL	$ 15.32	$ 2.56	$ 17.88
077-0103-001-0000	RESIDENTIAL	$ 15.32	$ 2.56	$ 17.88
077-0103-002-0000	RESIDENTIAL	$ 15.32	$ 2.56	$ 17.88
077-0103-003-0000	RESIDENTIAL	$ 15.32	$ 2.56	$ 17.88
077-0103-004-0000	RESIDENTIAL	$ 15.32	$ 2.56	$ 17.88
077-0103-005-0000	RESIDENTIAL	$ 15.32	$ 2.56	$ 17.88
077-0103-006-0000	RESIDENTIAL	$ 15.32	$ 2.56	$ 17.88
077-0103-007-0000	RESIDENTIAL	$ 15.32	$ 2.56	$ 17.88
077-0103-008-0000	RESIDENTIAL	$ 15.32	$ 2.56	$ 17.88
077-0103-009-0000	RESIDENTIAL	$ 15.32	$ 2.56	$ 17.88
077-0103-010-0000	RESIDENTIAL	$ 15.32	$ 2.56	$ 17.88
077-0103-011-0000	RESIDENTIAL	$ 15.32	$ 2.56	$ 17.88
077-0103-012-0000	RESIDENTIAL	$ 15.32	$ 2.56	$ 17.88
077-0103-013-0000	RESIDENTIAL	$ 15.32	$ 2.56	$ 17.88
077-0103-014-0000	RESIDENTIAL	$ 15.32	$ 2.56	$ 17.88
077-0103-015-0000	RESIDENTIAL	$ 15.32	$ 2.56	$ 17.88
077-0103-016-0000	RESIDENTIAL	$ 15.32	$ 2.56	$ 17.88

City of Rancho Cordova
Lighting District No. 2012-1
Fiscal Year 2021-22 Assessment Roll

APN	District Classification	Street Light Charge	Safety Light Charge	Total Assessment
077-0103-017-0000	RESIDENTIAL	$ 15.32	$ 2.56	$ 17.88
077-0103-018-0000	RESIDENTIAL	$ 15.32	$ 2.56	$ 17.88
077-0103-019-0000	RESIDENTIAL	$ 15.32	$ 2.56	$ 17.88
077-0103-020-0000	RESIDENTIAL	$ 15.32	$ 2.56	$ 17.88
077-0103-021-0000	RESIDENTIAL	$ 15.32	$ 2.56	$ 17.88
077-0103-022-0000	RESIDENTIAL	$ 15.32	$ 2.56	$ 17.88
077-0103-023-0000	RESIDENTIAL	$ 15.32	$ 2.56	$ 17.88
077-0103-024-0000	RESIDENTIAL	$ 15.32	$ 2.56	$ 17.88
077-0103-025-0000	RESIDENTIAL	$ 15.32	$ 2.56	$ 17.88
077-0103-026-0000	RESIDENTIAL	$ 15.32	$ 2.56	$ 17.88
077-0104-001-0000	RESIDENTIAL	$ 15.32	$ 2.56	$ 17.88
077-0104-002-0000	RESIDENTIAL	$ 15.32	$ 2.56	$ 17.88
077-0104-003-0000	RESIDENTIAL	$ 15.32	$ 2.56	$ 17.88
077-0104-004-0000	RESIDENTIAL	$ 15.32	$ 2.56	$ 17.88
077-0104-005-0000	RESIDENTIAL	$ 15.32	$ 2.56	$ 17.88
077-0104-006-0000	RESIDENTIAL	$ 15.32	$ 2.56	$ 17.88
077-0104-007-0000	RESIDENTIAL	$ 15.32	$ 2.56	$ 17.88
077-0104-008-0000	RESIDENTIAL	$ 15.32	$ 2.56	$ 17.88
077-0104-009-0000	RESIDENTIAL	$ 15.32	$ 2.56	$ 17.88
077-0104-010-0000	RESIDENTIAL	$ 15.32	$ 2.56	$ 17.88
077-0104-011-0000	RESIDENTIAL	$ 15.32	$ 2.56	$ 17.88
077-0104-012-0000	RESIDENTIAL	$ 15.32	$ 2.56	$ 17.88
077-0104-013-0000	RESIDENTIAL	$ 15.32	$ 2.56	$ 17.88
077-0104-014-0000	RESIDENTIAL	$ 15.32	$ 2.56	$ 17.88
077-0104-015-0000	RESIDENTIAL	$ 15.32	$ 2.56	$ 17.88
077-0104-016-0000	RESIDENTIAL	$ 15.32	$ 2.56	$ 17.88
077-0104-017-0000	RESIDENTIAL	$ 15.32	$ 2.56	$ 17.88
077-0104-018-0000	RESIDENTIAL	$ 15.32	$ 2.56	$ 17.88
077-0104-019-0000	RESIDENTIAL	$ 15.32	$ 2.56	$ 17.88
077-0104-020-0000	RESIDENTIAL	$ 15.32	$ 2.56	$ 17.88
077-0104-021-0000	RESIDENTIAL	$ 15.32	$ 2.56	$ 17.88
077-0104-022-0000	RESIDENTIAL	$ 15.32	$ 2.56	$ 17.88
077-0104-023-0000	RESIDENTIAL	$ 15.32	$ 2.56	$ 17.88
077-0105-001-0000	RESIDENTIAL	$ 15.32	$ 2.56	$ 17.88
077-0105-002-0000	RESIDENTIAL	$ 15.32	$ 2.56	$ 17.88
077-0105-003-0000	RESIDENTIAL	$ 15.32	$ 2.56	$ 17.88
077-0105-004-0000	RESIDENTIAL	$ 15.32	$ 2.56	$ 17.88
077-0105-005-0000	RESIDENTIAL	$ 15.32	$ 2.56	$ 17.88
077-0105-006-0000	RESIDENTIAL	$ 15.32	$ 2.56	$ 17.88
077-0111-001-0000	RESIDENTIAL	$ 15.32	$ 2.56	$ 17.88
077-0111-002-0000	RESIDENTIAL	$ 15.32	$ 2.56	$ 17.88
077-0111-003-0000	RESIDENTIAL	$ 15.32	$ 2.56	$ 17.88
077-0112-001-0000	RESIDENTIAL	$ 15.32	$ 2.56	$ 17.88
077-0112-002-0000	RESIDENTIAL	$ 15.32	$ 2.56	$ 17.88

City of Rancho Cordova
Lighting District No. 2012-1
Fiscal Year 2021-22 Assessment Roll

APN	District Classification	Street Light Charge	Safety Light Charge	Total Assessment
077-0112-003-0000	RESIDENTIAL	$ 15.32	$ 2.56	$ 17.88
077-0112-004-0000	RESIDENTIAL	$ 15.32	$ 2.56	$ 17.88
077-0112-005-0000	RESIDENTIAL	$ 15.32	$ 2.56	$ 17.88
077-0112-006-0000	RESIDENTIAL	$ 15.32	$ 2.56	$ 17.88
077-0112-007-0000	RESIDENTIAL	$ 15.32	$ 2.56	$ 17.88
077-0112-008-0000	RESIDENTIAL	$ 15.32	$ 2.56	$ 17.88
077-0112-009-0000	RESIDENTIAL	$ 15.32	$ 2.56	$ 17.88
077-0112-010-0000	RESIDENTIAL	$ 15.32	$ 2.56	$ 17.88
077-0112-011-0000	RESIDENTIAL	$ 15.32	$ 2.56	$ 17.88
077-0112-012-0000	RESIDENTIAL	$ 15.32	$ 2.56	$ 17.88
077-0112-013-0000	RESIDENTIAL	$ 15.32	$ 2.56	$ 17.88
077-0112-014-0000	RESIDENTIAL	$ 15.32	$ 2.56	$ 17.88
077-0112-015-0000	RESIDENTIAL	$ 15.32	$ 2.56	$ 17.88
077-0113-001-0000	RESIDENTIAL	$ 15.32	$ 2.56	$ 17.88
077-0113-002-0000	RESIDENTIAL	$ 15.32	$ 2.56	$ 17.88
077-0113-003-0000	RESIDENTIAL	$ 15.32	$ 2.56	$ 17.88
077-0113-004-0000	RESIDENTIAL	$ 15.32	$ 2.56	$ 17.88
077-0113-005-0000	RESIDENTIAL	$ 15.32	$ 2.56	$ 17.88
077-0113-006-0000	RESIDENTIAL	$ 15.32	$ 2.56	$ 17.88
077-0113-007-0000	RESIDENTIAL	$ 15.32	$ 2.56	$ 17.88
077-0113-008-0000	RESIDENTIAL	$ 15.32	$ 2.56	$ 17.88
077-0113-009-0000	RESIDENTIAL	$ 15.32	$ 2.56	$ 17.88
077-0113-010-0000	RESIDENTIAL	$ 15.32	$ 2.56	$ 17.88
077-0113-011-0000	RESIDENTIAL	$ 15.32	$ 2.56	$ 17.88
077-0113-012-0000	RESIDENTIAL	$ 15.32	$ 2.56	$ 17.88
077-0113-013-0000	RESIDENTIAL	$ 15.32	$ 2.56	$ 17.88
077-0113-014-0000	RESIDENTIAL	$ 15.32	$ 2.56	$ 17.88
077-0113-015-0000	RESIDENTIAL	$ 15.32	$ 2.56	$ 17.88
077-0113-016-0000	RESIDENTIAL	$ 15.32	$ 2.56	$ 17.88
077-0113-017-0000	RESIDENTIAL	$ 15.32	$ 2.56	$ 17.88
077-0113-018-0000	RESIDENTIAL	$ 15.32	$ 2.56	$ 17.88
077-0113-019-0000	RESIDENTIAL	$ 15.32	$ 2.56	$ 17.88
077-0113-020-0000	RESIDENTIAL	$ 15.32	$ 2.56	$ 17.88
077-0113-021-0000	RESIDENTIAL	$ 15.32	$ 2.56	$ 17.88
077-0113-022-0000	RESIDENTIAL	$ 15.32	$ 2.56	$ 17.88
077-0113-023-0000	RESIDENTIAL	$ 15.32	$ 2.56	$ 17.88
077-0113-024-0000	RESIDENTIAL	$ 15.32	$ 2.56	$ 17.88
077-0113-025-0000	RESIDENTIAL	$ 15.32	$ 2.56	$ 17.88
077-0113-026-0000	RESIDENTIAL	$ 15.32	$ 2.56	$ 17.88
077-0113-027-0000	RESIDENTIAL	$ 15.32	$ 2.56	$ 17.88
077-0113-028-0000	RESIDENTIAL	$ 15.32	$ 2.56	$ 17.88
077-0114-001-0000	RESIDENTIAL	$ 15.32	$ 2.56	$ 17.88
077-0114-002-0000	RESIDENTIAL	$ 15.32	$ 2.56	$ 17.88
077-0114-003-0000	RESIDENTIAL	$ 15.32	$ 2.56	$ 17.88

City of Rancho Cordova
Lighting District No. 2012-1
Fiscal Year 2021-22 Assessment Roll

APN	District Classification	Street Light Charge	Safety Light Charge	Total Assessment
077-0114-004-0000	RESIDENTIAL	$ 15.32	$ 2.56	$ 17.88
077-0114-005-0000	RESIDENTIAL	$ 15.32	$ 2.56	$ 17.88
077-0114-006-0000	RESIDENTIAL	$ 15.32	$ 2.56	$ 17.88
077-0114-007-0000	RESIDENTIAL	$ 15.32	$ 2.56	$ 17.88
077-0114-008-0000	RESIDENTIAL	$ 15.32	$ 2.56	$ 17.88
077-0114-009-0000	RESIDENTIAL	$ 15.32	$ 2.56	$ 17.88
077-0114-010-0000	RESIDENTIAL	$ 15.32	$ 2.56	$ 17.88
077-0114-011-0000	RESIDENTIAL	$ 15.32	$ 2.56	$ 17.88
077-0114-012-0000	RESIDENTIAL	$ 15.32	$ 2.56	$ 17.88
077-0121-006-0000	NONRES	$ 186.91	$ 2.56	$ 189.46
077-0121-008-0000	SAFETY LIGHTS ONLY	$ 0.00	$ 2.56	$ 2.56
077-0121-010-0000	SAFETY LIGHTS ONLY	$ 0.00	$ 2.56	$ 2.56
077-0122-001-0000	RESIDENTIAL	$ 15.32	$ 2.56	$ 17.88
077-0122-002-0000	RESIDENTIAL	$ 15.32	$ 2.56	$ 17.88
077-0122-003-0000	RESIDENTIAL	$ 15.32	$ 2.56	$ 17.88
077-0122-004-0000	RESIDENTIAL	$ 15.32	$ 2.56	$ 17.88
077-0122-005-0000	RESIDENTIAL	$ 15.32	$ 2.56	$ 17.88
077-0122-006-0000	RESIDENTIAL	$ 15.32	$ 2.56	$ 17.88
077-0122-007-0000	RESIDENTIAL	$ 15.32	$ 2.56	$ 17.88
077-0122-008-0000	RESIDENTIAL	$ 15.32	$ 2.56	$ 17.88
077-0122-009-0000	RESIDENTIAL	$ 15.32	$ 2.56	$ 17.88
077-0122-010-0000	RESIDENTIAL	$ 15.32	$ 2.56	$ 17.88
077-0122-011-0000	RESIDENTIAL	$ 15.32	$ 2.56	$ 17.88
077-0122-012-0000	RESIDENTIAL	$ 15.32	$ 2.56	$ 17.88
077-0122-013-0000	RESIDENTIAL	$ 15.32	$ 2.56	$ 17.88
077-0122-014-0000	RESIDENTIAL	$ 15.32	$ 2.56	$ 17.88
077-0122-015-0000	RESIDENTIAL	$ 15.32	$ 2.56	$ 17.88
077-0122-016-0000	RESIDENTIAL	$ 15.32	$ 2.56	$ 17.88
077-0122-017-0000	RESIDENTIAL	$ 15.32	$ 2.56	$ 17.88
077-0122-018-0000	RESIDENTIAL	$ 15.32	$ 2.56	$ 17.88
077-0122-019-0000	RESIDENTIAL	$ 15.32	$ 2.56	$ 17.88
077-0122-020-0000	RESIDENTIAL	$ 15.32	$ 2.56	$ 17.88
077-0122-021-0000	RESIDENTIAL	$ 15.32	$ 2.56	$ 17.88
077-0122-022-0000	RESIDENTIAL	$ 15.32	$ 2.56	$ 17.88
077-0122-023-0000	RESIDENTIAL	$ 15.32	$ 2.56	$ 17.88
077-0122-024-0000	RESIDENTIAL	$ 15.32	$ 2.56	$ 17.88
077-0122-025-0000	RESIDENTIAL	$ 15.32	$ 2.56	$ 17.88
077-0122-026-0000	RESIDENTIAL	$ 15.32	$ 2.56	$ 17.88
077-0122-027-0000	RESIDENTIAL	$ 15.32	$ 2.56	$ 17.88
077-0122-028-0000	RESIDENTIAL	$ 15.32	$ 2.56	$ 17.88
077-0122-029-0000	RESIDENTIAL	$ 15.32	$ 2.56	$ 17.88
077-0122-030-0000	RESIDENTIAL	$ 15.32	$ 2.56	$ 17.88
077-0122-031-0000	RESIDENTIAL	$ 15.32	$ 2.56	$ 17.88
077-0122-032-0000	RESIDENTIAL	$ 15.32	$ 2.56	$ 17.88

City of Rancho Cordova
Lighting District No. 2012-1
Fiscal Year 2021-22 Assessment Roll

APN	District Classification	Street Light Charge	Safety Light Charge	Total Assessment
077-0122-033-0000	RESIDENTIAL	$ 15.32	$ 2.56	$ 17.88
077-0122-034-0000	RESIDENTIAL	$ 15.32	$ 2.56	$ 17.88
077-0122-035-0000	RESIDENTIAL	$ 15.32	$ 2.56	$ 17.88
077-0122-036-0000	RESIDENTIAL	$ 15.32	$ 2.56	$ 17.88
077-0122-037-0000	RESIDENTIAL	$ 15.32	$ 2.56	$ 17.88
077-0122-038-0000	RESIDENTIAL	$ 15.32	$ 2.56	$ 17.88
077-0122-039-0000	RESIDENTIAL	$ 15.32	$ 2.56	$ 17.88
077-0122-040-0000	RESIDENTIAL	$ 15.32	$ 2.56	$ 17.88
077-0123-002-0000	RESIDENTIAL	$ 15.32	$ 2.56	$ 17.88
077-0123-003-0000	RESIDENTIAL	$ 15.32	$ 2.56	$ 17.88
077-0123-004-0000	RESIDENTIAL	$ 15.32	$ 2.56	$ 17.88
077-0123-005-0000	RESIDENTIAL	$ 15.32	$ 2.56	$ 17.88
077-0123-006-0000	RESIDENTIAL	$ 15.32	$ 2.56	$ 17.88
077-0123-007-0000	RESIDENTIAL	$ 15.32	$ 2.56	$ 17.88
077-0123-008-0000	RESIDENTIAL	$ 15.32	$ 2.56	$ 17.88
077-0123-009-0000	RESIDENTIAL	$ 15.32	$ 2.56	$ 17.88
077-0123-010-0000	NONRES	$ 14.86	$ 2.56	$ 17.42
077-0123-011-0000	NONRES	$ 41.56	$ 2.56	$ 44.12
077-0124-001-0000	RESIDENTIAL	$ 15.32	$ 2.56	$ 17.88
077-0124-002-0000	RESIDENTIAL	$ 15.32	$ 2.56	$ 17.88
077-0125-001-0000	RESIDENTIAL	$ 15.32	$ 2.56	$ 17.88
077-0131-001-0000	RESIDENTIAL	$ 15.32	$ 2.56	$ 17.88
077-0131-002-0000	RESIDENTIAL	$ 15.32	$ 2.56	$ 17.88
077-0131-003-0000	RESIDENTIAL	$ 15.32	$ 2.56	$ 17.88
077-0131-004-0000	RESIDENTIAL	$ 15.32	$ 2.56	$ 17.88
077-0131-005-0000	RESIDENTIAL	$ 15.32	$ 2.56	$ 17.88
077-0131-006-0000	RESIDENTIAL	$ 15.32	$ 2.56	$ 17.88
077-0131-007-0000	RESIDENTIAL	$ 15.32	$ 2.56	$ 17.88
077-0131-008-0000	RESIDENTIAL	$ 15.32	$ 2.56	$ 17.88
077-0131-009-0000	RESIDENTIAL	$ 15.32	$ 2.56	$ 17.88
077-0131-010-0000	RESIDENTIAL	$ 15.32	$ 2.56	$ 17.88
077-0131-011-0000	RESIDENTIAL	$ 15.32	$ 2.56	$ 17.88
077-0131-012-0000	RESIDENTIAL	$ 15.32	$ 2.56	$ 17.88
077-0131-013-0000	RESIDENTIAL	$ 15.32	$ 2.56	$ 17.88
077-0132-001-0000	RESIDENTIAL	$ 15.32	$ 2.56	$ 17.88
077-0132-002-0000	RESIDENTIAL	$ 15.32	$ 2.56	$ 17.88
077-0132-003-0000	RESIDENTIAL	$ 15.32	$ 2.56	$ 17.88
077-0132-004-0000	RESIDENTIAL	$ 15.32	$ 2.56	$ 17.88
077-0132-005-0000	RESIDENTIAL	$ 15.32	$ 2.56	$ 17.88
077-0132-006-0000	RESIDENTIAL	$ 15.32	$ 2.56	$ 17.88
077-0132-007-0000	RESIDENTIAL	$ 15.32	$ 2.56	$ 17.88
077-0132-008-0000	RESIDENTIAL	$ 15.32	$ 2.56	$ 17.88
077-0132-009-0000	RESIDENTIAL	$ 15.32	$ 2.56	$ 17.88
077-0132-010-0000	RESIDENTIAL	$ 15.32	$ 2.56	$ 17.88

City of Rancho Cordova
Lighting District No. 2012-1
Fiscal Year 2021-22 Assessment Roll

APN	District Classification	Street Light Charge	Safety Light Charge	Total Assessment
077-0132-011-0000	RESIDENTIAL	$ 15.32	$ 2.56	$ 17.88
077-0132-012-0000	RESIDENTIAL	$ 15.32	$ 2.56	$ 17.88
077-0132-013-0000	RESIDENTIAL	$ 15.32	$ 2.56	$ 17.88
077-0132-014-0000	RESIDENTIAL	$ 15.32	$ 2.56	$ 17.88
077-0132-015-0000	RESIDENTIAL	$ 15.32	$ 2.56	$ 17.88
077-0132-016-0000	RESIDENTIAL	$ 15.32	$ 2.56	$ 17.88
077-0132-017-0000	RESIDENTIAL	$ 15.32	$ 2.56	$ 17.88
077-0132-018-0000	RESIDENTIAL	$ 15.32	$ 2.56	$ 17.88
077-0132-019-0000	RESIDENTIAL	$ 15.32	$ 2.56	$ 17.88
077-0132-020-0000	RESIDENTIAL	$ 15.32	$ 2.56	$ 17.88
077-0132-021-0000	RESIDENTIAL	$ 15.32	$ 2.56	$ 17.88
077-0133-001-0000	RESIDENTIAL	$ 15.32	$ 2.56	$ 17.88
077-0133-002-0000	RESIDENTIAL	$ 15.32	$ 2.56	$ 17.88
077-0133-003-0000	RESIDENTIAL	$ 15.32	$ 2.56	$ 17.88
077-0133-004-0000	RESIDENTIAL	$ 15.32	$ 2.56	$ 17.88
077-0133-005-0000	RESIDENTIAL	$ 15.32	$ 2.56	$ 17.88
077-0133-006-0000	RESIDENTIAL	$ 15.32	$ 2.56	$ 17.88
077-0133-007-0000	RESIDENTIAL	$ 15.32	$ 2.56	$ 17.88
077-0133-008-0000	RESIDENTIAL	$ 15.32	$ 2.56	$ 17.88
077-0133-009-0000	RESIDENTIAL	$ 15.32	$ 2.56	$ 17.88
077-0133-010-0000	RESIDENTIAL	$ 15.32	$ 2.56	$ 17.88
077-0133-011-0000	RESIDENTIAL	$ 15.32	$ 2.56	$ 17.88
077-0133-012-0000	RESIDENTIAL	$ 15.32	$ 2.56	$ 17.88
077-0133-013-0000	RESIDENTIAL	$ 15.32	$ 2.56	$ 17.88
077-0133-014-0000	RESIDENTIAL	$ 15.32	$ 2.56	$ 17.88
077-0133-015-0000	RESIDENTIAL	$ 15.32	$ 2.56	$ 17.88
077-0133-016-0000	RESIDENTIAL	$ 15.32	$ 2.56	$ 17.88
077-0134-001-0000	RESIDENTIAL	$ 15.32	$ 2.56	$ 17.88
077-0134-002-0000	RESIDENTIAL	$ 15.32	$ 2.56	$ 17.88
077-0134-003-0000	RESIDENTIAL	$ 15.32	$ 2.56	$ 17.88
077-0134-004-0000	RESIDENTIAL	$ 15.32	$ 2.56	$ 17.88
077-0134-005-0000	RESIDENTIAL	$ 15.32	$ 2.56	$ 17.88
077-0134-006-0000	RESIDENTIAL	$ 15.32	$ 2.56	$ 17.88
077-0134-007-0000	RESIDENTIAL	$ 15.32	$ 2.56	$ 17.88
077-0134-008-0000	RESIDENTIAL	$ 15.32	$ 2.56	$ 17.88
077-0134-009-0000	RESIDENTIAL	$ 15.32	$ 2.56	$ 17.88
077-0134-010-0000	RESIDENTIAL	$ 15.32	$ 2.56	$ 17.88
077-0134-011-0000	RESIDENTIAL	$ 15.32	$ 2.56	$ 17.88
077-0134-012-0000	RESIDENTIAL	$ 15.32	$ 2.56	$ 17.88
077-0134-013-0000	RESIDENTIAL	$ 15.32	$ 2.56	$ 17.88
077-0134-014-0000	RESIDENTIAL	$ 15.32	$ 2.56	$ 17.88
077-0141-001-0000	RESIDENTIAL	$ 15.32	$ 2.56	$ 17.88
077-0141-002-0000	RESIDENTIAL	$ 15.32	$ 2.56	$ 17.88
077-0141-003-0000	RESIDENTIAL	$ 15.32	$ 2.56	$ 17.88

City of Rancho Cordova
Lighting District No. 2012-1
Fiscal Year 2021-22 Assessment Roll

APN	District Classification	Street Light Charge	Safety Light Charge	Total Assessment
077-0141-004-0000	RESIDENTIAL	$ 15.32	$ 2.56	$ 17.88
077-0141-005-0000	RESIDENTIAL	$ 15.32	$ 2.56	$ 17.88
077-0142-001-0000	RESIDENTIAL	$ 15.32	$ 2.56	$ 17.88
077-0142-002-0000	RESIDENTIAL	$ 15.32	$ 2.56	$ 17.88
077-0142-003-0000	RESIDENTIAL	$ 15.32	$ 2.56	$ 17.88
077-0142-004-0000	RESIDENTIAL	$ 15.32	$ 2.56	$ 17.88
077-0142-005-0000	RESIDENTIAL	$ 15.32	$ 2.56	$ 17.88
077-0142-006-0000	RESIDENTIAL	$ 15.32	$ 2.56	$ 17.88
077-0142-007-0000	RESIDENTIAL	$ 15.32	$ 2.56	$ 17.88
077-0142-008-0000	RESIDENTIAL	$ 15.32	$ 2.56	$ 17.88
077-0142-009-0000	RESIDENTIAL	$ 15.32	$ 2.56	$ 17.88
077-0142-010-0000	RESIDENTIAL	$ 15.32	$ 2.56	$ 17.88
077-0142-011-0000	RESIDENTIAL	$ 15.32	$ 2.56	$ 17.88
077-0142-012-0000	RESIDENTIAL	$ 15.32	$ 2.56	$ 17.88
077-0142-013-0000	RESIDENTIAL	$ 15.32	$ 2.56	$ 17.88
077-0143-001-0000	RESIDENTIAL	$ 15.32	$ 2.56	$ 17.88
077-0143-002-0000	RESIDENTIAL	$ 15.32	$ 2.56	$ 17.88
077-0144-001-0000	RESIDENTIAL	$ 15.32	$ 2.56	$ 17.88
077-0144-002-0000	RESIDENTIAL	$ 15.32	$ 2.56	$ 17.88
077-0144-003-0000	RESIDENTIAL	$ 15.32	$ 2.56	$ 17.88
077-0144-004-0000	RESIDENTIAL	$ 15.32	$ 2.56	$ 17.88
077-0145-001-0000	RESIDENTIAL	$ 15.32	$ 2.56	$ 17.88
077-0145-002-0000	RESIDENTIAL	$ 15.32	$ 2.56	$ 17.88
077-0145-003-0000	RESIDENTIAL	$ 15.32	$ 2.56	$ 17.88
077-0145-004-0000	RESIDENTIAL	$ 15.32	$ 2.56	$ 17.88
077-0145-005-0000	RESIDENTIAL	$ 15.32	$ 2.56	$ 17.88
077-0145-006-0000	RESIDENTIAL	$ 15.32	$ 2.56	$ 17.88
077-0145-007-0000	RESIDENTIAL	$ 15.32	$ 2.56	$ 17.88
077-0145-008-0000	RESIDENTIAL	$ 15.32	$ 2.56	$ 17.88
077-0145-009-0000	RESIDENTIAL	$ 15.32	$ 2.56	$ 17.88
077-0145-010-0000	RESIDENTIAL	$ 15.32	$ 2.56	$ 17.88
077-0145-011-0000	RESIDENTIAL	$ 15.32	$ 2.56	$ 17.88
077-0145-012-0000	RESIDENTIAL	$ 15.32	$ 2.56	$ 17.88
077-0145-013-0000	RESIDENTIAL	$ 15.32	$ 2.56	$ 17.88
077-0151-001-0000	RESIDENTIAL	$ 15.32	$ 2.56	$ 17.88
077-0151-002-0000	RESIDENTIAL	$ 15.32	$ 2.56	$ 17.88
077-0151-003-0000	RESIDENTIAL	$ 15.32	$ 2.56	$ 17.88
077-0151-004-0000	RESIDENTIAL	$ 15.32	$ 2.56	$ 17.88
077-0151-005-0000	RESIDENTIAL	$ 15.32	$ 2.56	$ 17.88
077-0151-006-0000	RESIDENTIAL	$ 15.32	$ 2.56	$ 17.88
077-0151-007-0000	RESIDENTIAL	$ 15.32	$ 2.56	$ 17.88
077-0151-008-0000	RESIDENTIAL	$ 15.32	$ 2.56	$ 17.88
077-0151-009-0000	RESIDENTIAL	$ 15.32	$ 2.56	$ 17.88
077-0151-010-0000	RESIDENTIAL	$ 15.32	$ 2.56	$ 17.88

City of Rancho Cordova
Lighting District No. 2012-1
Fiscal Year 2021-22 Assessment Roll

APN	District Classification	Street Light Charge	Safety Light Charge	Total Assessment
077-0151-011-0000	RESIDENTIAL	$ 15.32	$ 2.56	$ 17.88
077-0151-012-0000	RESIDENTIAL	$ 15.32	$ 2.56	$ 17.88
077-0151-013-0000	RESIDENTIAL	$ 15.32	$ 2.56	$ 17.88
077-0151-014-0000	RESIDENTIAL	$ 15.32	$ 2.56	$ 17.88
077-0152-001-0000	RESIDENTIAL	$ 15.32	$ 2.56	$ 17.88
077-0152-002-0000	RESIDENTIAL	$ 15.32	$ 2.56	$ 17.88
077-0152-003-0000	RESIDENTIAL	$ 15.32	$ 2.56	$ 17.88
077-0152-004-0000	RESIDENTIAL	$ 15.32	$ 2.56	$ 17.88
077-0152-005-0000	RESIDENTIAL	$ 15.32	$ 2.56	$ 17.88
077-0152-006-0000	RESIDENTIAL	$ 15.32	$ 2.56	$ 17.88
077-0152-007-0000	RESIDENTIAL	$ 15.32	$ 2.56	$ 17.88
077-0152-008-0000	RESIDENTIAL	$ 15.32	$ 2.56	$ 17.88
077-0152-009-0000	RESIDENTIAL	$ 15.32	$ 2.56	$ 17.88
077-0152-010-0000	RESIDENTIAL	$ 15.32	$ 2.56	$ 17.88
077-0152-011-0000	RESIDENTIAL	$ 15.32	$ 2.56	$ 17.88
077-0152-012-0000	RESIDENTIAL	$ 15.32	$ 2.56	$ 17.88
077-0152-013-0000	RESIDENTIAL	$ 15.32	$ 2.56	$ 17.88
077-0152-014-0000	RESIDENTIAL	$ 15.32	$ 2.56	$ 17.88
077-0152-015-0000	RESIDENTIAL	$ 15.32	$ 2.56	$ 17.88
077-0152-016-0000	RESIDENTIAL	$ 15.32	$ 2.56	$ 17.88
077-0152-017-0000	RESIDENTIAL	$ 15.32	$ 2.56	$ 17.88
077-0152-018-0000	RESIDENTIAL	$ 15.32	$ 2.56	$ 17.88
077-0152-019-0000	RESIDENTIAL	$ 15.32	$ 2.56	$ 17.88
077-0152-020-0000	RESIDENTIAL	$ 15.32	$ 2.56	$ 17.88
077-0152-021-0000	RESIDENTIAL	$ 15.32	$ 2.56	$ 17.88
077-0152-022-0000	RESIDENTIAL	$ 15.32	$ 2.56	$ 17.88
077-0152-023-0000	RESIDENTIAL	$ 15.32	$ 2.56	$ 17.88
077-0152-024-0000	RESIDENTIAL	$ 15.32	$ 2.56	$ 17.88
077-0152-025-0000	RESIDENTIAL	$ 15.32	$ 2.56	$ 17.88
077-0152-026-0000	RESIDENTIAL	$ 15.32	$ 2.56	$ 17.88
077-0152-027-0000	RESIDENTIAL	$ 15.32	$ 2.56	$ 17.88
077-0152-028-0000	RESIDENTIAL	$ 15.32	$ 2.56	$ 17.88
077-0152-029-0000	RESIDENTIAL	$ 15.32	$ 2.56	$ 17.88
077-0152-030-0000	RESIDENTIAL	$ 15.32	$ 2.56	$ 17.88
077-0152-031-0000	RESIDENTIAL	$ 15.32	$ 2.56	$ 17.88
077-0152-032-0000	RESIDENTIAL	$ 15.32	$ 2.56	$ 17.88
077-0152-033-0000	RESIDENTIAL	$ 15.32	$ 2.56	$ 17.88
077-0152-034-0000	RESIDENTIAL	$ 15.32	$ 2.56	$ 17.88
077-0152-035-0000	RESIDENTIAL	$ 15.32	$ 2.56	$ 17.88
077-0152-036-0000	RESIDENTIAL	$ 15.32	$ 2.56	$ 17.88
077-0152-037-0000	RESIDENTIAL	$ 15.32	$ 2.56	$ 17.88
077-0152-038-0000	RESIDENTIAL	$ 15.32	$ 2.56	$ 17.88
077-0152-039-0000	RESIDENTIAL	$ 15.32	$ 2.56	$ 17.88
077-0153-001-0000	NONRES	$ 5.04	$ 2.56	$ 7.60

City of Rancho Cordova
Lighting District No. 2012-1
Fiscal Year 2021-22 Assessment Roll

APN	District Classification	Street Light Charge	Safety Light Charge	Total Assessment
077-0153-002-0000	RESIDENTIAL	$ 15.32	$ 2.56	$ 17.88
077-0153-003-0000	RESIDENTIAL	$ 15.32	$ 2.56	$ 17.88
077-0153-004-0000	RESIDENTIAL	$ 15.32	$ 2.56	$ 17.88
077-0153-005-0000	RESIDENTIAL	$ 15.32	$ 2.56	$ 17.88
077-0153-006-0000	RESIDENTIAL	$ 15.32	$ 2.56	$ 17.88
077-0153-007-0000	RESIDENTIAL	$ 15.32	$ 2.56	$ 17.88
077-0153-008-0000	RESIDENTIAL	$ 15.32	$ 2.56	$ 17.88
077-0153-009-0000	RESIDENTIAL	$ 15.32	$ 2.56	$ 17.88
077-0153-010-0000	RESIDENTIAL	$ 15.32	$ 2.56	$ 17.88
077-0154-001-0000	NONRES	$ 14.36	$ 2.56	$ 16.92
077-0154-002-0000	NONRES	$ 14.36	$ 2.56	$ 16.92
077-0154-003-0000	NONRES	$ 14.36	$ 2.56	$ 16.92
077-0154-004-0000	NONRES	$ 14.36	$ 2.56	$ 16.92
077-0154-005-0000	NONRES	$ 14.36	$ 2.56	$ 16.92
077-0154-006-0000	NONRES	$ 14.36	$ 2.56	$ 16.92
077-0154-007-0000	NONRES	$ 14.36	$ 2.56	$ 16.92
077-0154-008-0000	NONRES	$ 14.36	$ 2.56	$ 16.92
077-0154-009-0000	NONRES	$ 14.36	$ 2.56	$ 16.92
077-0154-010-0000	NONRES	$ 14.36	$ 2.56	$ 16.92
077-0154-011-0000	NONRES	$ 14.36	$ 2.56	$ 16.92
077-0154-012-0000	NONRES	$ 14.36	$ 2.56	$ 16.92
077-0154-013-0000	NONRES	$ 14.36	$ 2.56	$ 16.92
077-0154-014-0000	NONRES	$ 14.36	$ 2.56	$ 16.92
077-0154-015-0000	NONRES	$ 14.36	$ 2.56	$ 16.92
077-0154-016-0000	NONRES	$ 14.36	$ 2.56	$ 16.92
077-0154-017-0000	NONRES	$ 14.36	$ 2.56	$ 16.92
077-0154-018-0000	NONRES	$ 14.36	$ 2.56	$ 16.92
077-0154-019-0000	NONRES	$ 14.36	$ 2.56	$ 16.92
077-0154-020-0000	NONRES	$ 14.36	$ 2.56	$ 16.92
077-0154-021-0000	NONRES	$ 14.36	$ 2.56	$ 16.92
077-0154-022-0000	NONRES	$ 14.36	$ 2.56	$ 16.92
077-0154-023-0000	NONRES	$ 14.36	$ 2.56	$ 16.92
077-0154-024-0000	NONRES	$ 14.36	$ 2.56	$ 16.92
077-0154-025-0000	NONRES	$ 14.36	$ 2.56	$ 16.92
077-0154-026-0000	NONRES	$ 14.36	$ 2.56	$ 16.92
077-0154-027-0000	NONRES	$ 14.36	$ 2.56	$ 16.92
077-0154-028-0000	NONRES	$ 14.36	$ 2.56	$ 16.92
077-0154-029-0000	NONRES	$ 14.36	$ 2.56	$ 16.92
077-0154-030-0000	NONRES	$ 14.36	$ 2.56	$ 16.92
077-0154-031-0000	NONRES	$ 14.36	$ 2.56	$ 16.92
077-0154-032-0000	NONRES	$ 14.36	$ 2.56	$ 16.92
077-0154-033-0000	NONRES	$ 14.36	$ 2.56	$ 16.92
077-0161-001-0000	RESIDENTIAL	$ 15.32	$ 2.56	$ 17.88
077-0161-002-0000	RESIDENTIAL	$ 15.32	$ 2.56	$ 17.88

City of Rancho Cordova
Lighting District No. 2012-1
Fiscal Year 2021-22 Assessment Roll

APN	District Classification	Street Light Charge	Safety Light Charge	Total Assessment
077-0161-003-0000	RESIDENTIAL	$ 15.32	$ 2.56	$ 17.88
077-0161-004-0000	RESIDENTIAL	$ 15.32	$ 2.56	$ 17.88
077-0161-005-0000	RESIDENTIAL	$ 15.32	$ 2.56	$ 17.88
077-0161-006-0000	NONRES	$ 3.02	$ 2.56	$ 5.58
077-0161-007-0000	NONRES	$ 46.35	$ 2.56	$ 48.90
077-0161-008-0000	NONRES	$ 14.36	$ 2.56	$ 16.92
077-0161-009-0000	NONRES	$ 14.11	$ 2.56	$ 16.66
077-0161-010-0000	NONRES	$ 51.89	$ 2.56	$ 54.44
077-0161-011-0000	NONRES	$ 8.31	$ 2.56	$ 10.86
077-0161-012-0000	NONRES	$ 21.66	$ 2.56	$ 24.22
077-0161-013-0000	NONRES	$ 41.82	$ 2.56	$ 44.38
077-0161-014-0000	NONRES	$ 31.99	$ 2.56	$ 34.54
077-0161-015-0000	NONRES	$ 47.11	$ 2.56	$ 49.66
077-0162-001-0000	RESIDENTIAL	$ 15.32	$ 2.56	$ 17.88
077-0162-002-0000	RESIDENTIAL	$ 15.32	$ 2.56	$ 17.88
077-0162-003-0000	RESIDENTIAL	$ 15.32	$ 2.56	$ 17.88
077-0162-004-0000	RESIDENTIAL	$ 15.32	$ 2.56	$ 17.88
077-0162-005-0000	RESIDENTIAL	$ 15.32	$ 2.56	$ 17.88
077-0162-006-0000	RESIDENTIAL	$ 15.32	$ 2.56	$ 17.88
077-0162-007-0000	RESIDENTIAL	$ 15.32	$ 2.56	$ 17.88
077-0162-008-0000	RESIDENTIAL	$ 15.32	$ 2.56	$ 17.88
077-0162-009-0000	RESIDENTIAL	$ 15.32	$ 2.56	$ 17.88
077-0162-010-0000	RESIDENTIAL	$ 15.32	$ 2.56	$ 17.88
077-0162-011-0000	NONRES	$ 26.70	$ 2.56	$ 29.26
077-0162-012-0000	NONRES	$ 15.11	$ 2.56	$ 17.66
077-0162-013-0000	NONRES	$ 15.11	$ 2.56	$ 17.66
077-0162-014-0000	NONRES	$ 29.72	$ 2.56	$ 32.28
077-0162-015-0000	NONRES	$ 49.88	$ 2.56	$ 52.44
077-0163-001-0000	RESIDENTIAL	$ 15.32	$ 2.56	$ 17.88
077-0163-002-0000	RESIDENTIAL	$ 15.32	$ 2.56	$ 17.88
077-0163-003-0000	NONRES	$ 15.11	$ 2.56	$ 17.66
077-0163-004-0000	NONRES	$ 15.11	$ 2.56	$ 17.66
077-0163-005-0000	NONRES	$ 15.11	$ 2.56	$ 17.66
077-0163-006-0000	NONRES	$ 15.11	$ 2.56	$ 17.66
077-0163-007-0000	NONRES	$ 15.11	$ 2.56	$ 17.66
077-0163-008-0000	NONRES	$ 46.60	$ 2.56	$ 49.16
077-0163-009-0000	NONRES	$ 47.86	$ 2.56	$ 50.42
077-0163-010-0000	NONRES	$ 15.11	$ 2.56	$ 17.66
077-0163-011-0000	NONRES	$ 15.11	$ 2.56	$ 17.66
077-0163-012-0000	NONRES	$ 15.11	$ 2.56	$ 17.66
077-0163-013-0000	NONRES	$ 15.11	$ 2.56	$ 17.66
077-0163-014-0000	NONRES	$ 15.11	$ 2.56	$ 17.66
077-0163-015-0000	NONRES	$ 15.11	$ 2.56	$ 17.66
077-0163-016-0000	NONRES	$ 46.60	$ 2.56	$ 49.16

City of Rancho Cordova
Lighting District No. 2012-1
Fiscal Year 2021-22 Assessment Roll

APN	District Classification	Street Light Charge	Safety Light Charge	Total Assessment
077-0163-017-0000	NONRES	$ 16.12	$ 2.56	$ 18.68
077-0164-001-0000	NONRES	$ 45.85	$ 2.56	$ 48.40
077-0164-002-0000	NONRES	$ 22.17	$ 2.56	$ 24.72
077-0164-003-0000	NONRES	$ 27.71	$ 2.56	$ 30.26
077-0165-001-0000	NONRES	$ 46.60	$ 2.56	$ 49.16
077-0165-002-0000	NONRES	$ 46.10	$ 2.56	$ 48.66
077-0166-001-0000	NONRES	$ 15.37	$ 2.56	$ 17.92
077-0166-002-0000	NONRES	$ 10.83	$ 2.56	$ 13.38
077-0166-003-0000	NONRES	$ 10.08	$ 2.56	$ 12.64
077-0166-004-0000	NONRES	$ 12.85	$ 2.56	$ 15.40
077-0166-005-0000	NONRES	$ 15.11	$ 2.56	$ 17.66
077-0166-006-0000	NONRES	$ 15.11	$ 2.56	$ 17.66
077-0166-007-0000	NONRES	$ 15.11	$ 2.56	$ 17.66
077-0166-008-0000	NONRES	$ 15.11	$ 2.56	$ 17.66
077-0166-009-0000	NONRES	$ 15.11	$ 2.56	$ 17.66
077-0166-010-0000	NONRES	$ 15.11	$ 2.56	$ 17.66
077-0166-011-0000	RESIDENTIAL	$ 15.32	$ 2.56	$ 17.88
077-0166-012-0000	RESIDENTIAL	$ 15.32	$ 2.56	$ 17.88
077-0166-013-0000	RESIDENTIAL	$ 15.32	$ 2.56	$ 17.88
077-0166-014-0000	RESIDENTIAL	$ 15.32	$ 2.56	$ 17.88
077-0166-015-0000	RESIDENTIAL	$ 15.32	$ 2.56	$ 17.88
077-0166-016-0000	SAFETY LIGHTS ONLY	$ 0.00	$ 2.56	$ 2.56
077-0166-017-0000	SAFETY LIGHTS ONLY	$ 0.00	$ 2.56	$ 2.56
077-0166-018-0000	SAFETY LIGHTS ONLY	$ 0.00	$ 2.56	$ 2.56
077-0166-020-0000	NONRES	$ 15.11	$ 2.56	$ 17.66
077-0166-021-0000	NONRES	$ 15.11	$ 2.56	$ 17.66
077-0166-022-0000	NONRES	$ 15.11	$ 2.56	$ 17.66
077-0166-023-0000	NONRES	$ 15.11	$ 2.56	$ 17.66
077-0166-024-0000	NONRES	$ 15.11	$ 2.56	$ 17.66
077-0166-025-0000	NONRES	$ 15.11	$ 2.56	$ 17.66
077-0166-026-0000	NONRES	$ 15.11	$ 2.56	$ 17.66
077-0166-027-0000	NONRES	$ 15.11	$ 2.56	$ 17.66
077-0166-028-0000	NONRES	$ 44.84	$ 2.56	$ 47.40
077-0166-029-0000	NONRES	$ 15.11	$ 2.56	$ 17.66
077-0166-030-0000	NONRES	$ 15.11	$ 2.56	$ 17.66
077-0166-031-0000	NONRES	$ 15.11	$ 2.56	$ 17.66
077-0166-032-0000	NONRES	$ 15.11	$ 2.56	$ 17.66
077-0166-033-0000	NONRES	$ 15.11	$ 2.56	$ 17.66
077-0166-034-0000	NONRES	$ 45.59	$ 2.56	$ 48.14
077-0166-035-0000	NONRES	$ 49.37	$ 2.56	$ 51.92
077-0166-036-0000	NONRES	$ 15.11	$ 2.56	$ 17.66
077-0166-039-0000	SAFETY LIGHTS ONLY	$ 0.00	$ 2.56	$ 2.56
077-0167-001-0000	NONRES	$ 37.53	$ 2.56	$ 40.08
077-0167-002-0000	NONRES	$ 14.86	$ 2.56	$ 17.42

City of Rancho Cordova
Lighting District No. 2012-1
Fiscal Year 2021-22 Assessment Roll

APN	District Classification	Street Light Charge	Safety Light Charge	Total Assessment
077-0167-003-0000	NONRES	$ 15.11	$ 2.56	$ 17.66
077-0167-004-0000	NONRES	$ 15.11	$ 2.56	$ 17.66
077-0167-005-0000	NONRES	$ 15.11	$ 2.56	$ 17.66
077-0167-006-0000	NONRES	$ 15.11	$ 2.56	$ 17.66
077-0167-007-0000	NONRES	$ 15.11	$ 2.56	$ 17.66
077-0167-008-0000	NONRES	$ 15.11	$ 2.56	$ 17.66
077-0167-009-0000	NONRES	$ 15.11	$ 2.56	$ 17.66
077-0167-010-0000	NONRES	$ 15.11	$ 2.56	$ 17.66
077-0167-011-0000	NONRES	$ 15.11	$ 2.56	$ 17.66
077-0167-012-0000	NONRES	$ 15.11	$ 2.56	$ 17.66
077-0167-013-0000	NONRES	$ 15.11	$ 2.56	$ 17.66
077-0167-014-0000	NONRES	$ 47.61	$ 2.56	$ 50.16
077-0171-001-0000	NONRES	$ 16.37	$ 2.56	$ 18.92
077-0171-002-0000	NONRES	$ 3.02	$ 2.56	$ 5.58
077-0171-003-0000	NONRES	$ 15.87	$ 2.56	$ 18.42
077-0171-004-0000	NONRES	$ 15.11	$ 2.56	$ 17.66
077-0171-005-0000	NONRES	$ 15.11	$ 2.56	$ 17.66
077-0171-006-0000	NONRES	$ 15.11	$ 2.56	$ 17.66
077-0171-007-0000	NONRES	$ 15.11	$ 2.56	$ 17.66
077-0171-008-0000	NONRES	$ 15.11	$ 2.56	$ 17.66
077-0171-009-0000	NONRES	$ 15.11	$ 2.56	$ 17.66
077-0171-010-0000	NONRES	$ 15.11	$ 2.56	$ 17.66
077-0171-011-0000	NONRES	$ 15.11	$ 2.56	$ 17.66
077-0171-012-0000	NONRES	$ 15.11	$ 2.56	$ 17.66
077-0171-013-0000	NONRES	$ 15.11	$ 2.56	$ 17.66
077-0171-014-0000	NONRESIDENTIAL	$ 15.11	$ 2.56	$ 17.66
077-0171-015-0000	NONRES	$ 16.12	$ 2.56	$ 18.68
077-0171-016-0000	NONRES	$ 15.11	$ 2.56	$ 17.66
077-0171-017-0000	NONRES	$ 15.11	$ 2.56	$ 17.66
077-0171-018-0000	NONRES	$ 15.11	$ 2.56	$ 17.66
077-0171-019-0000	SAFETY LIGHTS ONLY	$ 0.00	$ 2.56	$ 2.56
077-0171-020-0000	SAFETY LIGHTS ONLY	$ 0.00	$ 2.56	$ 2.56
077-0171-021-0000	NONRES	$ 17.38	$ 2.56	$ 19.94
077-0171-022-0000	NONRES	$ 44.08	$ 2.56	$ 46.64
077-0171-023-0000	NONRES	$ 25.19	$ 2.56	$ 27.74
077-0171-024-0000	NONRES	$ 22.42	$ 2.56	$ 24.98
077-0171-025-0000	NONRES	$ 21.16	$ 2.56	$ 23.72
077-0171-026-0000	SAFETY LIGHTS ONLY	$ 0.00	$ 2.56	$ 2.56
077-0172-001-0000	NONRES	$ 69.52	$ 2.56	$ 72.08
077-0172-002-0000	RESIDENTIAL	$ 15.32	$ 2.56	$ 17.88
077-0172-003-0000	RESIDENTIAL	$ 15.32	$ 2.56	$ 17.88
077-0172-004-0000	RESIDENTIAL	$ 15.32	$ 2.56	$ 17.88
077-0172-005-0000	NONRES	$ 55.92	$ 2.56	$ 58.48
077-0172-006-0000	NONRES	$ 9.57	$ 2.56	$ 12.12

City of Rancho Cordova
Lighting District No. 2012-1
Fiscal Year 2021-22 Assessment Roll

APN	District Classification	Street Light Charge	Safety Light Charge	Total Assessment
077-0172-007-0000	NONRES	$ 9.57	$ 2.56	$ 12.12
077-0172-008-0000	NONRES	$ 9.57	$ 2.56	$ 12.12
077-0172-009-0000	NONRES	$ 9.57	$ 2.56	$ 12.12
077-0172-010-0000	NONRES	$ 55.92	$ 2.56	$ 58.48
077-0172-011-0000	NONRES	$ 17.63	$ 2.56	$ 20.18
077-0172-012-0000	NONRES	$ 55.17	$ 2.56	$ 57.72
077-0172-013-0000	NONRES	$ 22.92	$ 2.56	$ 25.48
077-0172-014-0000	NONRES	$ 15.11	$ 2.56	$ 17.66
077-0172-015-0000	NONRES	$ 15.11	$ 2.56	$ 17.66
077-0172-016-0000	NONRES	$ 15.11	$ 2.56	$ 17.66
077-0172-017-0000	NONRES	$ 15.11	$ 2.56	$ 17.66
077-0172-018-0000	NONRES	$ 48.11	$ 2.56	$ 50.66
077-0172-019-0000	RESIDENTIAL	$ 15.32	$ 2.56	$ 17.88
077-0172-020-0000	RESIDENTIAL	$ 15.32	$ 2.56	$ 17.88
077-0172-021-0000	RESIDENTIAL	$ 15.32	$ 2.56	$ 17.88
077-0172-022-0000	RESIDENTIAL	$ 15.32	$ 2.56	$ 17.88
077-0172-023-0000	RESIDENTIAL	$ 15.32	$ 2.56	$ 17.88
077-0172-024-0000	RESIDENTIAL	$ 15.32	$ 2.56	$ 17.88
077-0172-025-0000	RESIDENTIAL	$ 15.32	$ 2.56	$ 17.88
077-0173-001-0000	RESIDENTIAL	$ 15.32	$ 2.56	$ 17.88
077-0173-002-0000	RESIDENTIAL	$ 15.32	$ 2.56	$ 17.88
077-0173-003-0000	RESIDENTIAL	$ 15.32	$ 2.56	$ 17.88
077-0173-004-0000	NONRES	$ 15.11	$ 2.56	$ 17.66
077-0173-005-0000	NONRES	$ 15.11	$ 2.56	$ 17.66
077-0173-006-0000	NONRES	$ 15.11	$ 2.56	$ 17.66
077-0173-007-0000	NONRES	$ 15.11	$ 2.56	$ 17.66
077-0173-008-0000	NONRES	$ 15.11	$ 2.56	$ 17.66
077-0173-009-0000	NONRES	$ 15.11	$ 2.56	$ 17.66
077-0173-010-0000	NONRES	$ 15.11	$ 2.56	$ 17.66
077-0173-011-0000	NONRES	$ 15.11	$ 2.56	$ 17.66
077-0173-012-0000	NONRES	$ 15.11	$ 2.56	$ 17.66
077-0173-013-0000	NONRES	$ 50.13	$ 2.56	$ 52.68
077-0173-014-0000	NONRES	$ 50.13	$ 2.56	$ 52.68
077-0173-015-0000	NONRES	$ 15.11	$ 2.56	$ 17.66
077-0173-016-0000	NONRES	$ 15.11	$ 2.56	$ 17.66
077-0173-017-0000	NONRES	$ 15.11	$ 2.56	$ 17.66
077-0173-018-0000	NONRES	$ 15.11	$ 2.56	$ 17.66
077-0173-019-0000	NONRES	$ 15.11	$ 2.56	$ 17.66
077-0173-020-0000	NONRES	$ 15.11	$ 2.56	$ 17.66
077-0173-021-0000	NONRES	$ 15.11	$ 2.56	$ 17.66
077-0173-022-0000	NONRES	$ 15.11	$ 2.56	$ 17.66
077-0173-023-0000	NONRES	$ 15.11	$ 2.56	$ 17.66
077-0173-024-0000	NONRES	$ 11.84	$ 2.56	$ 14.40
077-0173-025-0000	NONRES	$ 11.34	$ 2.56	$ 13.90

City of Rancho Cordova
Lighting District No. 2012-1
Fiscal Year 2021-22 Assessment Roll

APN	District Classification	Street Light Charge	Safety Light Charge	Total Assessment
077-0173-026-0000	NONRES	$ 12.60	$ 2.56	$ 15.16
077-0173-027-0000	NONRES	$ 15.11	$ 2.56	$ 17.66
077-0173-028-0000	NONRES	$ 15.11	$ 2.56	$ 17.66
077-0173-029-0000	NONRES	$ 15.11	$ 2.56	$ 17.66
077-0173-030-0000	NONRES	$ 15.11	$ 2.56	$ 17.66
077-0173-031-0000	NONRES	$ 15.11	$ 2.56	$ 17.66
077-0173-032-0000	NONRES	$ 13.85	$ 2.56	$ 16.40
077-0173-033-0000	NONRES	$ 13.60	$ 2.56	$ 16.16
077-0173-035-0000	RESIDENTIAL	$ 15.32	$ 2.56	$ 17.88
077-0173-036-0000	NONRES	$ 33.75	$ 2.56	$ 36.30
077-0181-011-0000	NONRES	$ 94.97	$ 2.56	$ 97.52
077-0181-012-0000	NONRES	$ 64.23	$ 2.56	$ 66.78
077-0181-013-0000	NONRES	$ 15.87	$ 2.56	$ 18.42
077-0181-017-0000	SAFETY LIGHTS ONLY	$ 0.00	$ 2.56	$ 2.56
077-0181-018-0000	SAFETY LIGHTS ONLY	$ 0.00	$ 2.56	$ 2.56
077-0181-020-0000	NONRES	$ 15.62	$ 2.56	$ 18.18
077-0181-021-0000	NONRES	$ 14.86	$ 2.56	$ 17.42
077-0181-022-0000	NONRES	$ 18.14	$ 2.56	$ 20.70
077-0181-023-0000	NONRES	$ 14.86	$ 2.56	$ 17.42
077-0182-001-0000	RESIDENTIAL	$ 15.32	$ 2.56	$ 17.88
077-0182-002-0000	NONRES	$ 15.62	$ 2.56	$ 18.18
077-0182-003-0000	NONRES	$ 42.57	$ 2.56	$ 45.12
077-0182-004-0000	NONRES	$ 12.60	$ 2.56	$ 15.16
077-0182-005-0000	NONRES	$ 35.01	$ 2.56	$ 37.56
077-0182-018-0000	NONRES	$ 41.31	$ 2.56	$ 43.86
077-0182-019-0000	NONRES	$ 14.36	$ 2.56	$ 16.92
077-0182-020-0000	NONRES	$ 12.60	$ 2.56	$ 15.16
077-0182-021-0000	NONRES	$ 7.31	$ 2.56	$ 9.86
077-0182-022-0000	NONRES	$ 10.83	$ 2.56	$ 13.38
077-0182-023-0000	NONRES	$ 18.89	$ 2.56	$ 21.44
077-0182-024-0000	NONRES	$ 16.88	$ 2.56	$ 19.44
077-0182-025-0000	NONRES	$ 43.07	$ 2.56	$ 45.62
077-0182-026-0000	NONRES	$ 21.66	$ 2.56	$ 24.22
077-0182-027-0000	NONRES	$ 19.40	$ 2.56	$ 21.96
077-0182-029-0000	SAFETY LIGHTS ONLY	$ 0.00	$ 2.56	$ 2.56
077-0182-030-0000	SAFETY LIGHTS ONLY	$ 0.00	$ 2.56	$ 2.56
077-0182-031-0000	NONRES	$ 21.66	$ 2.56	$ 24.22
077-0183-005-0000	NONRES	$ 65.75	$ 2.56	$ 68.30
077-0183-007-0000	RESIDENTIAL	$ 15.32	$ 2.56	$ 17.88
077-0183-008-0000	SAFETY LIGHTS ONLY	$ 0.00	$ 2.56	$ 2.56
077-0184-001-0000	NONRES	$ 47.11	$ 2.56	$ 49.66
077-0184-002-0000	NONRES	$ 25.69	$ 2.56	$ 28.24
077-0191-008-0000	NONRES	$ 16.37	$ 2.56	$ 18.92
077-0191-009-0000	NONRES	$ 16.37	$ 2.56	$ 18.92

City of Rancho Cordova
Lighting District No. 2012-1
Fiscal Year 2021-22 Assessment Roll

APN	District Classification	Street Light Charge	Safety Light Charge	Total Assessment
077-0191-010-0000	NONRES	$ 16.37	$ 2.56	$ 18.92
077-0191-011-0000	NONRES	$ 48.36	$ 2.56	$ 50.92
077-0191-012-0000	NONRES	$ 17.63	$ 2.56	$ 20.18
077-0191-015-0000	NONRES	$ 18.89	$ 2.56	$ 21.44
077-0191-016-0000	NONRES	$ 16.37	$ 2.56	$ 18.92
077-0191-017-0000	NONRES	$ 46.60	$ 2.56	$ 49.16
077-0191-018-0000	NONRES	$ 15.37	$ 2.56	$ 17.92
077-0191-019-0000	NONRES	$ 18.14	$ 2.56	$ 20.70
077-0191-020-0000	NONRES	$ 15.11	$ 2.56	$ 17.66
077-0191-022-0000	NONRES	$ 42.82	$ 2.56	$ 45.38
077-0191-023-0000	NONRES	$ 13.85	$ 2.56	$ 16.40
077-0191-024-0000	NONRES	$ 13.85	$ 2.56	$ 16.40
077-0191-025-0000	NONRES	$ 13.85	$ 2.56	$ 16.40
077-0191-026-0000	NONRES	$ 13.85	$ 2.56	$ 16.40
077-0191-027-0000	NONRES	$ 13.85	$ 2.56	$ 16.40
077-0191-028-0000	NONRES	$ 13.85	$ 2.56	$ 16.40
077-0191-029-0000	NONRES	$ 12.34	$ 2.56	$ 14.90
077-0191-030-0000	NONRES	$ 45.34	$ 2.56	$ 47.90
077-0192-001-0000	NONRES	$ 17.38	$ 2.56	$ 19.94
077-0192-002-0000	NONRES	$ 17.38	$ 2.56	$ 19.94
077-0192-003-0000	NONRES	$ 17.38	$ 2.56	$ 19.94
077-0192-004-0000	NONRES	$ 47.61	$ 2.56	$ 50.16
077-0192-007-0000	NONRES	$ 15.37	$ 2.56	$ 17.92
077-0192-008-0000	NONRES	$ 8.82	$ 2.56	$ 11.38
077-0192-009-0000	NONRES	$ 8.82	$ 2.56	$ 11.38
077-0192-010-0000	NONRES	$ 10.08	$ 2.56	$ 12.64
077-0192-017-0000	NONRES	$ 8.82	$ 2.56	$ 11.38
077-0192-018-0000	NONRES	$ 55.92	$ 2.56	$ 58.48
077-0192-019-0000	NONRES	$ 50.63	$ 2.56	$ 53.18
077-0192-020-0000	NONRES	$ 18.89	$ 2.56	$ 21.44
077-0192-021-0000	NONRES	$ 55.17	$ 2.56	$ 57.72
077-0192-022-0000	NONRES	$ 18.89	$ 2.56	$ 21.44
077-0192-023-0000	NONRES	$ 16.12	$ 2.56	$ 18.68
077-0192-024-0000	NONRES	$ 13.60	$ 2.56	$ 16.16
077-0193-010-0000	NONRES	$ 23.93	$ 2.56	$ 26.48
077-0193-011-0000	NONRES	$ 16.63	$ 2.56	$ 19.18
077-0193-012-0000	NONRES	$ 18.14	$ 2.56	$ 20.70
077-0193-013-0000	NONRES	$ 15.11	$ 2.56	$ 17.66
077-0193-014-0000	NONRES	$ 13.60	$ 2.56	$ 16.16
077-0193-015-0000	NONRES	$ 15.11	$ 2.56	$ 17.66
077-0193-016-0000	NONRES	$ 15.11	$ 2.56	$ 17.66
077-0193-017-0000	NONRES	$ 17.63	$ 2.56	$ 20.18
077-0193-018-0000	NONRES	$ 17.38	$ 2.56	$ 19.94
077-0200-017-0000	NONRES	$ 158.70	$ 2.56	$ 161.26

City of Rancho Cordova
Lighting District No. 2012-1
Fiscal Year 2021-22 Assessment Roll

APN	District Classification	Street Light Charge	Safety Light Charge	Total Assessment
077-0200-022-0000	SAFETY LIGHTS ONLY	$ 0.00	$ 2.56	$ 2.56
077-0200-025-0000	RESIDENTIAL	$ 15.32	$ 2.56	$ 17.88
077-0200-035-0000	NONRES	$ 160.21	$ 2.56	$ 162.76
077-0200-038-0000	NONRES	$ 82.12	$ 2.56	$ 84.68
077-0210-002-0000	NONRES	$ 19.40	$ 2.56	$ 21.96
077-0210-003-0000	NONRES	$ 19.40	$ 2.56	$ 21.96
077-0210-004-0000	NONRES	$ 14.86	$ 2.56	$ 17.42
077-0210-005-0000	NONRES	$ 14.86	$ 2.56	$ 17.42
077-0210-006-0000	NONRES	$ 14.86	$ 2.56	$ 17.42
077-0210-007-0000	NONRES	$ 14.86	$ 2.56	$ 17.42
077-0210-008-0000	NONRES	$ 14.86	$ 2.56	$ 17.42
077-0210-009-0000	NONRES	$ 14.86	$ 2.56	$ 17.42
077-0210-010-0000	NONRES	$ 14.86	$ 2.56	$ 17.42
077-0210-011-0000	NONRES	$ 14.86	$ 2.56	$ 17.42
077-0210-012-0000	NONRES	$ 14.86	$ 2.56	$ 17.42
077-0210-013-0000	NONRES	$ 14.86	$ 2.56	$ 17.42
077-0210-014-0000	NONRES	$ 14.86	$ 2.56	$ 17.42
077-0210-015-0000	NONRES	$ 14.86	$ 2.56	$ 17.42
077-0210-016-0000	NONRES	$ 14.86	$ 2.56	$ 17.42
077-0210-017-0000	NONRES	$ 14.86	$ 2.56	$ 17.42
077-0210-018-0000	NONRES	$ 15.11	$ 2.56	$ 17.66
077-0210-019-0000	NONRES	$ 52.14	$ 2.56	$ 54.70
077-0210-020-0000	NONRES	$ 251.40	$ 2.56	$ 253.96
077-0221-001-0000	NONRES	$ 42.32	$ 2.56	$ 44.88
077-0221-002-0000	RESIDENTIAL	$ 15.32	$ 2.56	$ 17.88
077-0221-003-0000	RESIDENTIAL	$ 15.32	$ 2.56	$ 17.88
077-0221-004-0000	RESIDENTIAL	$ 15.32	$ 2.56	$ 17.88
077-0221-005-0000	RESIDENTIAL	$ 15.32	$ 2.56	$ 17.88
077-0221-006-0000	RESIDENTIAL	$ 15.32	$ 2.56	$ 17.88
077-0221-007-0000	RESIDENTIAL	$ 15.32	$ 2.56	$ 17.88
077-0221-008-0000	RESIDENTIAL	$ 15.32	$ 2.56	$ 17.88
077-0221-009-0000	RESIDENTIAL	$ 15.32	$ 2.56	$ 17.88
077-0221-010-0000	RESIDENTIAL	$ 15.32	$ 2.56	$ 17.88
077-0221-011-0000	RESIDENTIAL	$ 15.32	$ 2.56	$ 17.88
077-0221-012-0000	RESIDENTIAL	$ 15.32	$ 2.56	$ 17.88
077-0221-013-0000	RESIDENTIAL	$ 15.32	$ 2.56	$ 17.88
077-0221-014-0000	RESIDENTIAL	$ 15.32	$ 2.56	$ 17.88
077-0221-015-0000	RESIDENTIAL	$ 15.32	$ 2.56	$ 17.88
077-0221-016-0000	RESIDENTIAL	$ 15.32	$ 2.56	$ 17.88
077-0221-017-0000	RESIDENTIAL	$ 15.32	$ 2.56	$ 17.88
077-0221-018-0000	RESIDENTIAL	$ 15.32	$ 2.56	$ 17.88
077-0221-019-0000	NONRES	$ 41.82	$ 2.56	$ 44.38
077-0221-020-0000	NONRES	$ 15.11	$ 2.56	$ 17.66
077-0221-021-0000	NONRES	$ 15.11	$ 2.56	$ 17.66

City of Rancho Cordova
Lighting District No. 2012-1
Fiscal Year 2021-22 Assessment Roll

APN	District Classification	Street Light Charge	Safety Light Charge	Total Assessment
077-0221-022-0000	NONRES	$ 48.87	$ 2.56	$ 51.42
077-0221-023-0000	RESIDENTIAL	$ 15.32	$ 2.56	$ 17.88
077-0221-024-0000	NONRES	$ 46.85	$ 2.56	$ 49.40
077-0221-025-0000	RESIDENTIAL	$ 15.32	$ 2.56	$ 17.88
077-0221-026-0000	RESIDENTIAL	$ 15.32	$ 2.56	$ 17.88
077-0221-027-0000	RESIDENTIAL	$ 15.32	$ 2.56	$ 17.88
077-0221-028-0000	NONRES	$ 39.04	$ 2.56	$ 41.60
077-0222-001-0000	RESIDENTIAL	$ 15.32	$ 2.56	$ 17.88
077-0222-002-0000	RESIDENTIAL	$ 15.32	$ 2.56	$ 17.88
077-0222-003-0000	RESIDENTIAL	$ 15.32	$ 2.56	$ 17.88
077-0222-004-0000	RESIDENTIAL	$ 15.32	$ 2.56	$ 17.88
077-0222-005-0000	RESIDENTIAL	$ 15.32	$ 2.56	$ 17.88
077-0222-006-0000	NONRES	$ 42.57	$ 2.56	$ 45.12
077-0222-007-0000	RESIDENTIAL	$ 15.32	$ 2.56	$ 17.88
077-0222-008-0000	NONRES	$ 40.30	$ 2.56	$ 42.86
077-0222-009-0000	RESIDENTIAL	$ 15.32	$ 2.56	$ 17.88
077-0222-010-0000	RESIDENTIAL	$ 15.32	$ 2.56	$ 17.88
077-0222-011-0000	RESIDENTIAL	$ 15.32	$ 2.56	$ 17.88
077-0222-012-0000	NONRES	$ 44.59	$ 2.56	$ 47.14
077-0222-013-0000	RESIDENTIAL	$ 15.32	$ 2.56	$ 17.88
077-0222-014-0000	NONRES	$ 40.56	$ 2.56	$ 43.12
077-0222-015-0000	NONRES	$ 72.55	$ 2.56	$ 75.10
077-0222-016-0000	NONRES	$ 15.11	$ 2.56	$ 17.66
077-0222-017-0000	NONRES	$ 15.11	$ 2.56	$ 17.66
077-0222-018-0000	NONRES	$ 17.88	$ 2.56	$ 20.44
077-0222-019-0000	NONRES	$ 43.07	$ 2.56	$ 45.62
077-0223-001-0000	NONRES	$ 15.11	$ 2.56	$ 17.66
077-0223-002-0000	NONRES	$ 15.11	$ 2.56	$ 17.66
077-0223-003-0000	NONRES	$ 15.11	$ 2.56	$ 17.66
077-0223-004-0000	NONRES	$ 15.11	$ 2.56	$ 17.66
077-0223-005-0000	NONRES	$ 15.11	$ 2.56	$ 17.66
077-0223-006-0000	NONRES	$ 15.11	$ 2.56	$ 17.66
077-0223-007-0000	NONRES	$ 15.11	$ 2.56	$ 17.66
077-0223-008-0000	NONRES	$ 15.11	$ 2.56	$ 17.66
077-0223-009-0000	NONRES	$ 15.11	$ 2.56	$ 17.66
077-0223-010-0000	NONRES	$ 54.91	$ 2.56	$ 57.46
077-0231-001-0000	RESIDENTIAL	$ 15.32	$ 2.56	$ 17.88
077-0231-002-0000	RESIDENTIAL	$ 15.32	$ 2.56	$ 17.88
077-0231-003-0000	RESIDENTIAL	$ 15.32	$ 2.56	$ 17.88
077-0231-004-0000	RESIDENTIAL	$ 15.32	$ 2.56	$ 17.88
077-0231-005-0000	RESIDENTIAL	$ 15.32	$ 2.56	$ 17.88
077-0231-006-0000	RESIDENTIAL	$ 15.32	$ 2.56	$ 17.88
077-0231-007-0000	RESIDENTIAL	$ 15.32	$ 2.56	$ 17.88
077-0232-001-0000	NONRES	$ 44.59	$ 2.56	$ 47.14

City of Rancho Cordova
Lighting District No. 2012-1
Fiscal Year 2021-22 Assessment Roll

APN	District Classification	Street Light Charge	Safety Light Charge	Total Assessment
077-0232-002-0000	RESIDENTIAL	$ 15.32	$ 2.56	$ 17.88
077-0232-003-0000	RESIDENTIAL	$ 15.32	$ 2.56	$ 17.88
077-0232-004-0000	RESIDENTIAL	$ 15.32	$ 2.56	$ 17.88
077-0232-005-0000	RESIDENTIAL	$ 15.32	$ 2.56	$ 17.88
077-0232-006-0000	RESIDENTIAL	$ 15.32	$ 2.56	$ 17.88
077-0232-007-0000	RESIDENTIAL	$ 15.32	$ 2.56	$ 17.88
077-0232-008-0000	RESIDENTIAL	$ 15.32	$ 2.56	$ 17.88
077-0232-009-0000	RESIDENTIAL	$ 15.32	$ 2.56	$ 17.88
077-0232-010-0000	NONRES	$ 43.07	$ 2.56	$ 45.62
077-0233-001-0000	NONRES	$ 43.58	$ 2.56	$ 46.14
077-0233-002-0000	RESIDENTIAL	$ 15.32	$ 2.56	$ 17.88
077-0233-003-0000	RESIDENTIAL	$ 15.32	$ 2.56	$ 17.88
077-0233-004-0000	RESIDENTIAL	$ 15.32	$ 2.56	$ 17.88
077-0233-005-0000	RESIDENTIAL	$ 15.32	$ 2.56	$ 17.88
077-0233-006-0000	RESIDENTIAL	$ 15.32	$ 2.56	$ 17.88
077-0233-007-0000	RESIDENTIAL	$ 15.32	$ 2.56	$ 17.88
077-0233-008-0000	RESIDENTIAL	$ 15.32	$ 2.56	$ 17.88
077-0233-009-0000	RESIDENTIAL	$ 15.32	$ 2.56	$ 17.88
077-0233-010-0000	RESIDENTIAL	$ 15.32	$ 2.56	$ 17.88
077-0233-011-0000	RESIDENTIAL	$ 15.32	$ 2.56	$ 17.88
077-0233-012-0000	RESIDENTIAL	$ 15.32	$ 2.56	$ 17.88
077-0233-013-0000	RESIDENTIAL	$ 15.32	$ 2.56	$ 17.88
077-0233-014-0000	RESIDENTIAL	$ 15.32	$ 2.56	$ 17.88
077-0233-015-0000	RESIDENTIAL	$ 15.32	$ 2.56	$ 17.88
077-0233-016-0000	RESIDENTIAL	$ 15.32	$ 2.56	$ 17.88
077-0233-017-0000	RESIDENTIAL	$ 15.32	$ 2.56	$ 17.88
077-0233-018-0000	RESIDENTIAL	$ 15.32	$ 2.56	$ 17.88
077-0233-019-0000	RESIDENTIAL	$ 15.32	$ 2.56	$ 17.88
077-0233-020-0000	RESIDENTIAL	$ 15.32	$ 2.56	$ 17.88
077-0233-021-0000	RESIDENTIAL	$ 15.32	$ 2.56	$ 17.88
077-0233-022-0000	NONRES	$ 41.06	$ 2.56	$ 43.62
077-0233-023-0000	NONRES	$ 16.37	$ 2.56	$ 18.92
077-0233-024-0000	NONRES	$ 16.37	$ 2.56	$ 18.92
077-0233-025-0000	NONRES	$ 16.37	$ 2.56	$ 18.92
077-0233-026-0000	NONRES	$ 16.12	$ 2.56	$ 18.68
077-0233-027-0000	NONRES	$ 15.11	$ 2.56	$ 17.66
077-0233-028-0000	NONRES	$ 15.62	$ 2.56	$ 18.18
077-0233-029-0000	NONRES	$ 9.32	$ 2.56	$ 11.88
077-0234-001-0000	RESIDENTIAL	$ 15.32	$ 2.56	$ 17.88
077-0234-002-0000	RESIDENTIAL	$ 15.32	$ 2.56	$ 17.88
077-0234-003-0000	RESIDENTIAL	$ 15.32	$ 2.56	$ 17.88
077-0234-004-0000	NONRES	$ 43.07	$ 2.56	$ 45.62
077-0235-001-0000	NONRES	$ 43.07	$ 2.56	$ 45.62
077-0235-002-0000	NONRES	$ 14.61	$ 2.56	$ 17.16

City of Rancho Cordova
Lighting District No. 2012-1
Fiscal Year 2021-22 Assessment Roll

APN	District Classification	Street Light Charge	Safety Light Charge	Total Assessment
077-0235-003-0000	NONRES	$ 14.61	$ 2.56	$ 17.16
077-0235-004-0000	NONRES	$ 14.61	$ 2.56	$ 17.16
077-0235-005-0000	NONRES	$ 14.61	$ 2.56	$ 17.16
077-0235-006-0000	NONRES	$ 14.61	$ 2.56	$ 17.16
077-0235-007-0000	NONRES	$ 14.61	$ 2.56	$ 17.16
077-0235-008-0000	NONRES	$ 14.61	$ 2.56	$ 17.16
077-0235-009-0000	NONRES	$ 14.86	$ 2.56	$ 17.42
077-0240-005-0000	NONRES	$ 68.01	$ 2.56	$ 70.56
077-0240-006-0000	NONRES	$ 218.40	$ 2.56	$ 220.96
077-0240-007-0000	SAFETY LIGHTS ONLY	$ 0.00	$ 2.56	$ 2.56
077-0240-008-0000	NONRES	$ 15.11	$ 2.56	$ 17.66
077-0240-009-0000	SAFETY LIGHTS ONLY	$ 0.00	$ 2.56	$ 2.56
077-0240-010-0000	NONRES	$ 15.11	$ 2.56	$ 17.66
077-0240-011-0000	NONRES	$ 43.07	$ 2.56	$ 45.62
077-0240-012-0000	SAFETY LIGHTS ONLY	$ 0.00	$ 2.56	$ 2.56
077-0240-013-0000	SAFETY LIGHTS ONLY	$ 0.00	$ 2.56	$ 2.56
077-0240-014-0000	SAFETY LIGHTS ONLY	$ 0.00	$ 2.56	$ 2.56
077-0240-015-0000	NONRES	$ 41.82	$ 2.56	$ 44.38
077-0240-021-0000	NONRES	$ 8.31	$ 2.56	$ 10.86
077-0240-022-0000	NONRES	$ 8.31	$ 2.56	$ 10.86
077-0240-023-0000	NONRES	$ 8.31	$ 2.56	$ 10.86
077-0240-024-0000	NONRES	$ 8.31	$ 2.56	$ 10.86
077-0240-025-0000	NONRES	$ 8.31	$ 2.56	$ 10.86
077-0240-026-0000	NONRES	$ 8.31	$ 2.56	$ 10.86
077-0240-027-0000	NONRES	$ 8.31	$ 2.56	$ 10.86
077-0240-028-0000	NONRES	$ 8.31	$ 2.56	$ 10.86
077-0240-029-0000	NONRES	$ 6.55	$ 2.56	$ 9.10
077-0240-030-0000	NONRES	$ 5.04	$ 2.56	$ 7.60
077-0240-031-0000	NONRES	$ 5.04	$ 2.56	$ 7.60
077-0240-032-0000	NONRES	$ 5.04	$ 2.56	$ 7.60
077-0240-033-0000	NONRES	$ 5.04	$ 2.56	$ 7.60
077-0240-034-0000	NONRES	$ 7.81	$ 2.56	$ 10.36
077-0240-035-0000	NONRES	$ 33.75	$ 2.56	$ 36.30
077-0240-036-0000	NONRES	$ 33.75	$ 2.56	$ 36.30
077-0240-037-0000	NONRES	$ 25.44	$ 2.56	$ 28.00
077-0240-038-0000	NONRES	$ 18.39	$ 2.56	$ 20.94
077-0240-039-0000	NONRES	$ 17.63	$ 2.56	$ 20.18
077-0240-040-0000	NONRES	$ 17.63	$ 2.56	$ 20.18
077-0240-041-0000	NONRES	$ 17.63	$ 2.56	$ 20.18
077-0240-042-0000	NONRES	$ 17.63	$ 2.56	$ 20.18
077-0240-043-0000	NONRES	$ 17.63	$ 2.56	$ 20.18
077-0240-044-0000	NONRES	$ 17.63	$ 2.56	$ 20.18
077-0240-045-0000	NONRES	$ 18.64	$ 2.56	$ 21.20
077-0240-046-0000	NONRES	$ 38.29	$ 2.56	$ 40.84

City of Rancho Cordova
Lighting District No. 2012-1
Fiscal Year 2021-22 Assessment Roll

APN	District Classification	Street Light Charge	Safety Light Charge	Total Assessment
077-0240-047-0000	NONRES	$ 33.25	$ 2.56	$ 35.80
077-0240-049-0000	NONRES	$ 391.45	$ 2.56	$ 394.00
077-0240-050-0000	NONRES	$ 195.47	$ 2.56	$ 198.02
077-0250-001-0000	RESIDENTIAL	$ 15.32	$ 2.56	$ 17.88
077-0250-002-0000	RESIDENTIAL	$ 15.32	$ 2.56	$ 17.88
077-0250-003-0000	RESIDENTIAL	$ 15.32	$ 2.56	$ 17.88
077-0250-004-0000	RESIDENTIAL	$ 15.32	$ 2.56	$ 17.88
077-0250-005-0000	RESIDENTIAL	$ 15.32	$ 2.56	$ 17.88
077-0250-006-0000	RESIDENTIAL	$ 15.32	$ 2.56	$ 17.88
077-0250-007-0000	RESIDENTIAL	$ 15.32	$ 2.56	$ 17.88
077-0250-008-0000	RESIDENTIAL	$ 15.32	$ 2.56	$ 17.88
077-0250-009-0000	RESIDENTIAL	$ 15.32	$ 2.56	$ 17.88
077-0250-010-0000	RESIDENTIAL	$ 15.32	$ 2.56	$ 17.88
077-0250-011-0000	RESIDENTIAL	$ 15.32	$ 2.56	$ 17.88
077-0250-012-0000	RESIDENTIAL	$ 15.32	$ 2.56	$ 17.88
077-0250-013-0000	RESIDENTIAL	$ 15.32	$ 2.56	$ 17.88
077-0250-014-0000	RESIDENTIAL	$ 15.32	$ 2.56	$ 17.88
077-0250-015-0000	RESIDENTIAL	$ 15.32	$ 2.56	$ 17.88
077-0250-016-0000	RESIDENTIAL	$ 15.32	$ 2.56	$ 17.88
077-0250-017-0000	RESIDENTIAL	$ 15.32	$ 2.56	$ 17.88
077-0250-018-0000	RESIDENTIAL	$ 15.32	$ 2.56	$ 17.88
077-0250-019-0000	RESIDENTIAL	$ 15.32	$ 2.56	$ 17.88
077-0250-020-0000	RESIDENTIAL	$ 15.32	$ 2.56	$ 17.88
077-0250-021-0000	RESIDENTIAL	$ 15.32	$ 2.56	$ 17.88
077-0250-022-0000	RESIDENTIAL	$ 15.32	$ 2.56	$ 17.88
077-0250-023-0000	RESIDENTIAL	$ 15.32	$ 2.56	$ 17.88
077-0250-024-0000	RESIDENTIAL	$ 15.32	$ 2.56	$ 17.88
077-0250-025-0000	RESIDENTIAL	$ 15.32	$ 2.56	$ 17.88
077-0250-026-0000	RESIDENTIAL	$ 15.32	$ 2.56	$ 17.88
077-0250-027-0000	RESIDENTIAL	$ 15.32	$ 2.56	$ 17.88
077-0250-028-0000	RESIDENTIAL	$ 15.32	$ 2.56	$ 17.88
077-0250-029-0000	RESIDENTIAL	$ 15.32	$ 2.56	$ 17.88
077-0250-030-0000	NONRES	$ 14.36	$ 2.56	$ 16.92
077-0250-031-0000	RESIDENTIAL	$ 15.32	$ 2.56	$ 17.88
077-0250-032-0000	RESIDENTIAL	$ 15.32	$ 2.56	$ 17.88
077-0250-033-0000	RESIDENTIAL	$ 15.32	$ 2.56	$ 17.88
077-0250-034-0000	RESIDENTIAL	$ 15.32	$ 2.56	$ 17.88
077-0250-035-0000	RESIDENTIAL	$ 15.32	$ 2.56	$ 17.88
077-0250-036-0000	RESIDENTIAL	$ 15.32	$ 2.56	$ 17.88
077-0250-037-0000	RESIDENTIAL	$ 15.32	$ 2.56	$ 17.88
077-0250-038-0000	RESIDENTIAL	$ 15.32	$ 2.56	$ 17.88
077-0250-039-0000	RESIDENTIAL	$ 15.32	$ 2.56	$ 17.88
077-0250-040-0000	RESIDENTIAL	$ 15.32	$ 2.56	$ 17.88
077-0250-041-0000	RESIDENTIAL	$ 15.32	$ 2.56	$ 17.88

City of Rancho Cordova
Lighting District No. 2012-1
Fiscal Year 2021-22 Assessment Roll

APN	District Classification	Street Light Charge	Safety Light Charge	Total Assessment
077-0250-042-0000	RESIDENTIAL	$ 15.32	$ 2.56	$ 17.88
077-0250-043-0000	RESIDENTIAL	$ 15.32	$ 2.56	$ 17.88
077-0250-044-0000	RESIDENTIAL	$ 15.32	$ 2.56	$ 17.88
077-0250-045-0000	RESIDENTIAL	$ 15.32	$ 2.56	$ 17.88
077-0250-046-0000	RESIDENTIAL	$ 15.32	$ 2.56	$ 17.88
077-0250-047-0000	RESIDENTIAL	$ 15.32	$ 2.56	$ 17.88
077-0250-048-0000	RESIDENTIAL	$ 15.32	$ 2.56	$ 17.88
077-0250-049-0000	RESIDENTIAL	$ 15.32	$ 2.56	$ 17.88
077-0250-050-0000	RESIDENTIAL	$ 15.32	$ 2.56	$ 17.88
077-0250-051-0000	RESIDENTIAL	$ 15.32	$ 2.56	$ 17.88
077-0250-052-0000	RESIDENTIAL	$ 15.32	$ 2.56	$ 17.88
077-0250-053-0000	RESIDENTIAL	$ 15.32	$ 2.56	$ 17.88
077-0250-054-0000	RESIDENTIAL	$ 15.32	$ 2.56	$ 17.88
077-0250-055-0000	RESIDENTIAL	$ 15.32	$ 2.56	$ 17.88
077-0250-056-0000	RESIDENTIAL	$ 15.32	$ 2.56	$ 17.88
077-0250-057-0000	RESIDENTIAL	$ 15.32	$ 2.56	$ 17.88
077-0250-058-0000	RESIDENTIAL	$ 15.32	$ 2.56	$ 17.88
077-0250-059-0000	RESIDENTIAL	$ 15.32	$ 2.56	$ 17.88
077-0250-060-0000	RESIDENTIAL	$ 15.32	$ 2.56	$ 17.88
077-0250-061-0000	RESIDENTIAL	$ 15.32	$ 2.56	$ 17.88
077-0250-062-0000	RESIDENTIAL	$ 15.32	$ 2.56	$ 17.88
077-0250-063-0000	RESIDENTIAL	$ 15.32	$ 2.56	$ 17.88
077-0250-064-0000	RESIDENTIAL	$ 15.32	$ 2.56	$ 17.88
077-0250-065-0000	RESIDENTIAL	$ 15.32	$ 2.56	$ 17.88
077-0250-066-0000	RESIDENTIAL	$ 15.32	$ 2.56	$ 17.88
077-0250-067-0000	RESIDENTIAL	$ 15.32	$ 2.56	$ 17.88
077-0250-068-0000	RESIDENTIAL	$ 15.32	$ 2.56	$ 17.88
077-0250-069-0000	RESIDENTIAL	$ 15.32	$ 2.56	$ 17.88
077-0250-070-0000	RESIDENTIAL	$ 15.32	$ 2.56	$ 17.88
077-0250-071-0000	RESIDENTIAL	$ 15.32	$ 2.56	$ 17.88
077-0250-072-0000	RESIDENTIAL	$ 15.32	$ 2.56	$ 17.88
077-0250-073-0000	RESIDENTIAL	$ 15.32	$ 2.56	$ 17.88
077-0250-074-0000	RESIDENTIAL	$ 15.32	$ 2.56	$ 17.88
077-0250-075-0000	RESIDENTIAL	$ 15.32	$ 2.56	$ 17.88
077-0250-076-0000	RESIDENTIAL	$ 15.32	$ 2.56	$ 17.88
077-0250-077-0000	RESIDENTIAL	$ 15.32	$ 2.56	$ 17.88
077-0250-078-0000	RESIDENTIAL	$ 15.32	$ 2.56	$ 17.88
077-0250-079-0000	RESIDENTIAL	$ 15.32	$ 2.56	$ 17.88
077-0250-080-0000	RESIDENTIAL	$ 15.32	$ 2.56	$ 17.88
077-0250-081-0000	RESIDENTIAL	$ 15.32	$ 2.56	$ 17.88
077-0250-082-0000	RESIDENTIAL	$ 15.32	$ 2.56	$ 17.88
077-0250-083-0000	RESIDENTIAL	$ 15.32	$ 2.56	$ 17.88
077-0250-084-0000	RESIDENTIAL	$ 15.32	$ 2.56	$ 17.88
077-0260-001-0000	RESIDENTIAL	$ 15.32	$ 2.56	$ 17.88

City of Rancho Cordova
Lighting District No. 2012-1
Fiscal Year 2021-22 Assessment Roll

APN	District Classification	Street Light Charge	Safety Light Charge	Total Assessment
077-0260-002-0000	RESIDENTIAL	$ 15.32	$ 2.56	$ 17.88
077-0260-003-0000	RESIDENTIAL	$ 15.32	$ 2.56	$ 17.88
077-0260-004-0000	RESIDENTIAL	$ 15.32	$ 2.56	$ 17.88
077-0260-005-0000	RESIDENTIAL	$ 15.32	$ 2.56	$ 17.88
077-0260-006-0000	RESIDENTIAL	$ 15.32	$ 2.56	$ 17.88
077-0260-007-0000	RESIDENTIAL	$ 15.32	$ 2.56	$ 17.88
077-0260-008-0000	RESIDENTIAL	$ 15.32	$ 2.56	$ 17.88
077-0260-009-0000	RESIDENTIAL	$ 15.32	$ 2.56	$ 17.88
077-0260-010-0000	RESIDENTIAL	$ 15.32	$ 2.56	$ 17.88
077-0260-011-0000	SAFETY LIGHTS ONLY	$ 0.00	$ 2.56	$ 2.56
077-0260-012-0000	SAFETY LIGHTS ONLY	$ 0.00	$ 2.56	$ 2.56
077-0260-013-0000	SAFETY LIGHTS ONLY	$ 0.00	$ 2.56	$ 2.56
077-0260-014-0000	SAFETY LIGHTS ONLY	$ 0.00	$ 2.56	$ 2.56
077-0260-015-0000	RESIDENTIAL	$ 15.32	$ 2.56	$ 17.88
077-0260-016-0000	RESIDENTIAL	$ 15.32	$ 2.56	$ 17.88
077-0260-017-0000	RESIDENTIAL	$ 15.32	$ 2.56	$ 17.88
077-0260-018-0000	RESIDENTIAL	$ 15.32	$ 2.56	$ 17.88
077-0260-019-0000	RESIDENTIAL	$ 15.32	$ 2.56	$ 17.88
077-0260-020-0000	RESIDENTIAL	$ 15.32	$ 2.56	$ 17.88
077-0260-021-0000	RESIDENTIAL	$ 15.32	$ 2.56	$ 17.88
077-0260-022-0000	RESIDENTIAL	$ 15.32	$ 2.56	$ 17.88
077-0260-023-0000	RESIDENTIAL	$ 15.32	$ 2.56	$ 17.88
077-0260-024-0000	RESIDENTIAL	$ 15.32	$ 2.56	$ 17.88
077-0260-025-0000	RESIDENTIAL	$ 15.32	$ 2.56	$ 17.88
077-0260-026-0000	RESIDENTIAL	$ 15.32	$ 2.56	$ 17.88
077-0260-027-0000	RESIDENTIAL	$ 15.32	$ 2.56	$ 17.88
077-0260-028-0000	RESIDENTIAL	$ 15.32	$ 2.56	$ 17.88
077-0260-029-0000	RESIDENTIAL	$ 15.32	$ 2.56	$ 17.88
077-0260-030-0000	RESIDENTIAL	$ 15.32	$ 2.56	$ 17.88
077-0260-031-0000	RESIDENTIAL	$ 15.32	$ 2.56	$ 17.88
077-0260-032-0000	RESIDENTIAL	$ 15.32	$ 2.56	$ 17.88
077-0260-033-0000	RESIDENTIAL	$ 15.32	$ 2.56	$ 17.88
077-0260-034-0000	RESIDENTIAL	$ 15.32	$ 2.56	$ 17.88
077-0260-035-0000	RESIDENTIAL	$ 15.32	$ 2.56	$ 17.88
077-0260-036-0000	RESIDENTIAL	$ 15.32	$ 2.56	$ 17.88
077-0260-037-0000	RESIDENTIAL	$ 15.32	$ 2.56	$ 17.88
077-0260-038-0000	RESIDENTIAL	$ 15.32	$ 2.56	$ 17.88
077-0260-039-0000	RESIDENTIAL	$ 15.32	$ 2.56	$ 17.88
077-0260-040-0000	RESIDENTIAL	$ 15.32	$ 2.56	$ 17.88
077-0260-041-0000	RESIDENTIAL	$ 15.32	$ 2.56	$ 17.88
077-0260-042-0000	RESIDENTIAL	$ 15.32	$ 2.56	$ 17.88
077-0260-043-0000	RESIDENTIAL	$ 15.32	$ 2.56	$ 17.88
077-0260-044-0000	RESIDENTIAL	$ 15.32	$ 2.56	$ 17.88
077-0260-045-0000	RESIDENTIAL	$ 15.32	$ 2.56	$ 17.88

City of Rancho Cordova
Lighting District No. 2012-1
Fiscal Year 2021-22 Assessment Roll

APN	District Classification	Street Light Charge	Safety Light Charge	Total Assessment
077-0260-046-0000	RESIDENTIAL	$ 15.32	$ 2.56	$ 17.88
077-0260-047-0000	RESIDENTIAL	$ 15.32	$ 2.56	$ 17.88
077-0260-048-0000	RESIDENTIAL	$ 15.32	$ 2.56	$ 17.88
077-0260-049-0000	RESIDENTIAL	$ 15.32	$ 2.56	$ 17.88
077-0260-050-0000	RESIDENTIAL	$ 15.32	$ 2.56	$ 17.88
077-0260-051-0000	RESIDENTIAL	$ 15.32	$ 2.56	$ 17.88
077-0260-052-0000	RESIDENTIAL	$ 15.32	$ 2.56	$ 17.88
077-0260-053-0000	RESIDENTIAL	$ 15.32	$ 2.56	$ 17.88
077-0260-054-0000	RESIDENTIAL	$ 15.32	$ 2.56	$ 17.88
077-0260-055-0000	RESIDENTIAL	$ 15.32	$ 2.56	$ 17.88
077-0260-056-0000	RESIDENTIAL	$ 15.32	$ 2.56	$ 17.88
077-0260-057-0000	RESIDENTIAL	$ 15.32	$ 2.56	$ 17.88
077-0260-058-0000	RESIDENTIAL	$ 15.32	$ 2.56	$ 17.88
077-0260-059-0000	RESIDENTIAL	$ 15.32	$ 2.56	$ 17.88
077-0260-060-0000	RESIDENTIAL	$ 15.32	$ 2.56	$ 17.88
077-0260-061-0000	RESIDENTIAL	$ 15.32	$ 2.56	$ 17.88
077-0260-062-0000	RESIDENTIAL	$ 15.32	$ 2.56	$ 17.88
077-0260-063-0000	RESIDENTIAL	$ 15.32	$ 2.56	$ 17.88
077-0260-064-0000	RESIDENTIAL	$ 15.32	$ 2.56	$ 17.88
077-0260-065-0000	RESIDENTIAL	$ 15.32	$ 2.56	$ 17.88
077-0260-066-0000	RESIDENTIAL	$ 15.32	$ 2.56	$ 17.88
077-0260-067-0000	RESIDENTIAL	$ 15.32	$ 2.56	$ 17.88
077-0260-068-0000	RESIDENTIAL	$ 15.32	$ 2.56	$ 17.88
077-0260-069-0000	RESIDENTIAL	$ 15.32	$ 2.56	$ 17.88
077-0260-070-0000	RESIDENTIAL	$ 15.32	$ 2.56	$ 17.88
077-0260-071-0000	RESIDENTIAL	$ 15.32	$ 2.56	$ 17.88
077-0260-072-0000	RESIDENTIAL	$ 15.32	$ 2.56	$ 17.88
077-0260-073-0000	RESIDENTIAL	$ 15.32	$ 2.56	$ 17.88
077-0260-074-0000	RESIDENTIAL	$ 15.32	$ 2.56	$ 17.88
077-0260-075-0000	RESIDENTIAL	$ 15.32	$ 2.56	$ 17.88
077-0260-076-0000	RESIDENTIAL	$ 15.32	$ 2.56	$ 17.88
077-0260-077-0000	RESIDENTIAL	$ 15.32	$ 2.56	$ 17.88
077-0260-078-0000	RESIDENTIAL	$ 15.32	$ 2.56	$ 17.88
077-0260-079-0000	RESIDENTIAL	$ 15.32	$ 2.56	$ 17.88
077-0260-080-0000	RESIDENTIAL	$ 15.32	$ 2.56	$ 17.88
077-0260-081-0000	RESIDENTIAL	$ 15.32	$ 2.56	$ 17.88
077-0260-082-0000	RESIDENTIAL	$ 15.32	$ 2.56	$ 17.88
077-0260-083-0000	RESIDENTIAL	$ 15.32	$ 2.56	$ 17.88
077-0260-085-0000	NONRES	$ 17.88	$ 2.56	$ 20.44
077-0270-001-0000	RESIDENTIAL	$ 15.32	$ 2.56	$ 17.88
077-0270-002-0000	RESIDENTIAL	$ 15.32	$ 2.56	$ 17.88
077-0270-003-0000	RESIDENTIAL	$ 15.32	$ 2.56	$ 17.88
077-0270-004-0000	RESIDENTIAL	$ 15.32	$ 2.56	$ 17.88
077-0270-005-0000	RESIDENTIAL	$ 15.32	$ 2.56	$ 17.88

City of Rancho Cordova
Lighting District No. 2012-1
Fiscal Year 2021-22 Assessment Roll

APN	District Classification	Street Light Charge	Safety Light Charge	Total Assessment
077-0270-006-0000	RESIDENTIAL	$ 15.32	$ 2.56	$ 17.88
077-0270-007-0000	RESIDENTIAL	$ 15.32	$ 2.56	$ 17.88
077-0270-008-0000	RESIDENTIAL	$ 15.32	$ 2.56	$ 17.88
077-0270-009-0000	RESIDENTIAL	$ 15.32	$ 2.56	$ 17.88
077-0270-010-0000	RESIDENTIAL	$ 15.32	$ 2.56	$ 17.88
077-0270-011-0000	RESIDENTIAL	$ 15.32	$ 2.56	$ 17.88
077-0270-012-0000	RESIDENTIAL	$ 15.32	$ 2.56	$ 17.88
077-0270-013-0000	RESIDENTIAL	$ 15.32	$ 2.56	$ 17.88
077-0270-014-0000	RESIDENTIAL	$ 15.32	$ 2.56	$ 17.88
077-0270-015-0000	RESIDENTIAL	$ 15.32	$ 2.56	$ 17.88
077-0270-016-0000	RESIDENTIAL	$ 15.32	$ 2.56	$ 17.88
077-0270-017-0000	RESIDENTIAL	$ 15.32	$ 2.56	$ 17.88
077-0270-018-0000	RESIDENTIAL	$ 15.32	$ 2.56	$ 17.88
077-0270-019-0000	RESIDENTIAL	$ 15.32	$ 2.56	$ 17.88
077-0270-020-0000	RESIDENTIAL	$ 15.32	$ 2.56	$ 17.88
077-0270-021-0000	RESIDENTIAL	$ 15.32	$ 2.56	$ 17.88
077-0270-022-0000	RESIDENTIAL	$ 15.32	$ 2.56	$ 17.88
077-0270-024-0000	RESIDENTIAL	$ 15.32	$ 2.56	$ 17.88
077-0270-025-0000	RESIDENTIAL	$ 15.32	$ 2.56	$ 17.88
077-0270-026-0000	RESIDENTIAL	$ 15.32	$ 2.56	$ 17.88
077-0270-027-0000	RESIDENTIAL	$ 15.32	$ 2.56	$ 17.88
077-0270-028-0000	RESIDENTIAL	$ 15.32	$ 2.56	$ 17.88
077-0270-029-0000	RESIDENTIAL	$ 15.32	$ 2.56	$ 17.88
077-0270-030-0000	RESIDENTIAL	$ 15.32	$ 2.56	$ 17.88
077-0270-031-0000	RESIDENTIAL	$ 15.32	$ 2.56	$ 17.88
077-0270-032-0000	RESIDENTIAL	$ 15.32	$ 2.56	$ 17.88
077-0270-033-0000	RESIDENTIAL	$ 15.32	$ 2.56	$ 17.88
077-0270-034-0000	RESIDENTIAL	$ 15.32	$ 2.56	$ 17.88
077-0270-035-0000	RESIDENTIAL	$ 15.32	$ 2.56	$ 17.88
077-0270-036-0000	RESIDENTIAL	$ 15.32	$ 2.56	$ 17.88
077-0270-037-0000	RESIDENTIAL	$ 15.32	$ 2.56	$ 17.88
077-0270-038-0000	RESIDENTIAL	$ 15.32	$ 2.56	$ 17.88
077-0270-039-0000	RESIDENTIAL	$ 15.32	$ 2.56	$ 17.88
077-0270-040-0000	RESIDENTIAL	$ 15.32	$ 2.56	$ 17.88
077-0270-041-0000	RESIDENTIAL	$ 15.32	$ 2.56	$ 17.88
077-0270-042-0000	RESIDENTIAL	$ 15.32	$ 2.56	$ 17.88
077-0270-043-0000	RESIDENTIAL	$ 15.32	$ 2.56	$ 17.88
077-0270-044-0000	RESIDENTIAL	$ 15.32	$ 2.56	$ 17.88
077-0270-045-0000	RESIDENTIAL	$ 15.32	$ 2.56	$ 17.88
077-0270-046-0000	RESIDENTIAL	$ 15.32	$ 2.56	$ 17.88
077-0270-047-0000	RESIDENTIAL	$ 15.32	$ 2.56	$ 17.88
077-0270-048-0000	RESIDENTIAL	$ 15.32	$ 2.56	$ 17.88
077-0270-049-0000	RESIDENTIAL	$ 15.32	$ 2.56	$ 17.88
077-0270-050-0000	RESIDENTIAL	$ 15.32	$ 2.56	$ 17.88

City of Rancho Cordova
Lighting District No. 2012-1
Fiscal Year 2021-22 Assessment Roll

APN	District Classification	Street Light Charge	Safety Light Charge	Total Assessment
077-0270-051-0000	RESIDENTIAL	$ 15.32	$ 2.56	$ 17.88
077-0270-052-0000	RESIDENTIAL	$ 15.32	$ 2.56	$ 17.88
077-0270-053-0000	RESIDENTIAL	$ 15.32	$ 2.56	$ 17.88
077-0270-054-0000	RESIDENTIAL	$ 15.32	$ 2.56	$ 17.88
077-0270-055-0000	RESIDENTIAL	$ 15.32	$ 2.56	$ 17.88
077-0270-056-0000	RESIDENTIAL	$ 15.32	$ 2.56	$ 17.88
077-0270-057-0000	RESIDENTIAL	$ 15.32	$ 2.56	$ 17.88
077-0270-058-0000	RESIDENTIAL	$ 15.32	$ 2.56	$ 17.88
077-0270-059-0000	RESIDENTIAL	$ 15.32	$ 2.56	$ 17.88
077-0270-060-0000	RESIDENTIAL	$ 15.32	$ 2.56	$ 17.88
077-0270-061-0000	RESIDENTIAL	$ 15.32	$ 2.56	$ 17.88
077-0270-062-0000	RESIDENTIAL	$ 15.32	$ 2.56	$ 17.88
077-0270-063-0000	RESIDENTIAL	$ 15.32	$ 2.56	$ 17.88
077-0270-064-0000	RESIDENTIAL	$ 15.32	$ 2.56	$ 17.88
077-0280-001-0000	RESIDENTIAL	$ 15.32	$ 2.56	$ 17.88
077-0280-002-0000	RESIDENTIAL	$ 15.32	$ 2.56	$ 17.88
077-0280-003-0000	RESIDENTIAL	$ 15.32	$ 2.56	$ 17.88
077-0280-004-0000	RESIDENTIAL	$ 15.32	$ 2.56	$ 17.88
077-0280-005-0000	RESIDENTIAL	$ 15.32	$ 2.56	$ 17.88
077-0280-006-0000	RESIDENTIAL	$ 15.32	$ 2.56	$ 17.88
077-0280-007-0000	RESIDENTIAL	$ 15.32	$ 2.56	$ 17.88
077-0280-008-0000	RESIDENTIAL	$ 15.32	$ 2.56	$ 17.88
077-0280-009-0000	RESIDENTIAL	$ 15.32	$ 2.56	$ 17.88
077-0280-010-0000	RESIDENTIAL	$ 15.32	$ 2.56	$ 17.88
077-0280-011-0000	RESIDENTIAL	$ 15.32	$ 2.56	$ 17.88
077-0280-012-0000	RESIDENTIAL	$ 15.32	$ 2.56	$ 17.88
077-0280-013-0000	RESIDENTIAL	$ 15.32	$ 2.56	$ 17.88
077-0280-014-0000	RESIDENTIAL	$ 15.32	$ 2.56	$ 17.88
077-0280-015-0000	RESIDENTIAL	$ 15.32	$ 2.56	$ 17.88
077-0280-016-0000	RESIDENTIAL	$ 15.32	$ 2.56	$ 17.88
077-0280-017-0000	RESIDENTIAL	$ 15.32	$ 2.56	$ 17.88
077-0280-018-0000	RESIDENTIAL	$ 15.32	$ 2.56	$ 17.88
077-0280-019-0000	RESIDENTIAL	$ 15.32	$ 2.56	$ 17.88
077-0280-020-0000	RESIDENTIAL	$ 15.32	$ 2.56	$ 17.88
077-0280-021-0000	RESIDENTIAL	$ 15.32	$ 2.56	$ 17.88
077-0280-022-0000	RESIDENTIAL	$ 15.32	$ 2.56	$ 17.88
077-0280-023-0000	RESIDENTIAL	$ 15.32	$ 2.56	$ 17.88
077-0280-024-0000	RESIDENTIAL	$ 15.32	$ 2.56	$ 17.88
077-0280-025-0000	RESIDENTIAL	$ 15.32	$ 2.56	$ 17.88
077-0280-026-0000	RESIDENTIAL	$ 15.32	$ 2.56	$ 17.88
077-0280-027-0000	RESIDENTIAL	$ 15.32	$ 2.56	$ 17.88
077-0280-028-0000	RESIDENTIAL	$ 15.32	$ 2.56	$ 17.88
077-0280-029-0000	RESIDENTIAL	$ 15.32	$ 2.56	$ 17.88
077-0280-030-0000	RESIDENTIAL	$ 15.32	$ 2.56	$ 17.88

City of Rancho Cordova
Lighting District No. 2012-1
Fiscal Year 2021-22 Assessment Roll

APN	District Classification	Street Light Charge	Safety Light Charge	Total Assessment
077-0280-031-0000	RESIDENTIAL	$ 15.32	$ 2.56	$ 17.88
077-0280-032-0000	RESIDENTIAL	$ 15.32	$ 2.56	$ 17.88
077-0280-033-0000	RESIDENTIAL	$ 15.32	$ 2.56	$ 17.88
077-0280-034-0000	RESIDENTIAL	$ 15.32	$ 2.56	$ 17.88
077-0280-035-0000	RESIDENTIAL	$ 15.32	$ 2.56	$ 17.88
077-0280-036-0000	RESIDENTIAL	$ 15.32	$ 2.56	$ 17.88
077-0280-037-0000	RESIDENTIAL	$ 15.32	$ 2.56	$ 17.88
077-0280-038-0000	RESIDENTIAL	$ 15.32	$ 2.56	$ 17.88
077-0280-039-0000	RESIDENTIAL	$ 15.32	$ 2.56	$ 17.88
077-0280-040-0000	RESIDENTIAL	$ 15.32	$ 2.56	$ 17.88
077-0280-041-0000	RESIDENTIAL	$ 15.32	$ 2.56	$ 17.88
077-0280-042-0000	RESIDENTIAL	$ 15.32	$ 2.56	$ 17.88
077-0280-043-0000	RESIDENTIAL	$ 15.32	$ 2.56	$ 17.88
077-0280-044-0000	RESIDENTIAL	$ 15.32	$ 2.56	$ 17.88
077-0280-045-0000	RESIDENTIAL	$ 15.32	$ 2.56	$ 17.88
077-0280-046-0000	RESIDENTIAL	$ 15.32	$ 2.56	$ 17.88
077-0280-047-0000	RESIDENTIAL	$ 15.32	$ 2.56	$ 17.88
077-0280-048-0000	RESIDENTIAL	$ 15.32	$ 2.56	$ 17.88
077-0280-049-0000	RESIDENTIAL	$ 15.32	$ 2.56	$ 17.88
077-0280-050-0000	RESIDENTIAL	$ 15.32	$ 2.56	$ 17.88
077-0280-051-0000	RESIDENTIAL	$ 15.32	$ 2.56	$ 17.88
077-0280-052-0000	RESIDENTIAL	$ 15.32	$ 2.56	$ 17.88
077-0290-001-0000	RESIDENTIAL	$ 15.32	$ 2.56	$ 17.88
077-0290-002-0000	RESIDENTIAL	$ 15.32	$ 2.56	$ 17.88
077-0290-003-0000	RESIDENTIAL	$ 15.32	$ 2.56	$ 17.88
077-0290-004-0000	RESIDENTIAL	$ 15.32	$ 2.56	$ 17.88
077-0290-005-0000	RESIDENTIAL	$ 15.32	$ 2.56	$ 17.88
077-0290-006-0000	RESIDENTIAL	$ 15.32	$ 2.56	$ 17.88
077-0290-007-0000	RESIDENTIAL	$ 15.32	$ 2.56	$ 17.88
077-0290-008-0000	RESIDENTIAL	$ 15.32	$ 2.56	$ 17.88
077-0290-009-0000	RESIDENTIAL	$ 15.32	$ 2.56	$ 17.88
077-0290-010-0000	RESIDENTIAL	$ 15.32	$ 2.56	$ 17.88
077-0290-011-0000	RESIDENTIAL	$ 15.32	$ 2.56	$ 17.88
077-0290-012-0000	RESIDENTIAL	$ 15.32	$ 2.56	$ 17.88
077-0290-013-0000	RESIDENTIAL	$ 15.32	$ 2.56	$ 17.88
077-0290-014-0000	RESIDENTIAL	$ 15.32	$ 2.56	$ 17.88
077-0290-015-0000	RESIDENTIAL	$ 15.32	$ 2.56	$ 17.88
077-0290-016-0000	RESIDENTIAL	$ 15.32	$ 2.56	$ 17.88
077-0290-017-0000	RESIDENTIAL	$ 15.32	$ 2.56	$ 17.88
077-0290-018-0000	RESIDENTIAL	$ 15.32	$ 2.56	$ 17.88
077-0290-019-0000	RESIDENTIAL	$ 15.32	$ 2.56	$ 17.88
077-0290-020-0000	RESIDENTIAL	$ 15.32	$ 2.56	$ 17.88
077-0290-021-0000	RESIDENTIAL	$ 15.32	$ 2.56	$ 17.88
077-0290-022-0000	RESIDENTIAL	$ 15.32	$ 2.56	$ 17.88

City of Rancho Cordova
Lighting District No. 2012-1
Fiscal Year 2021-22 Assessment Roll

APN	District Classification	Street Light Charge	Safety Light Charge	Total Assessment
077-0290-023-0000	RESIDENTIAL	$ 15.32	$ 2.56	$ 17.88
077-0290-024-0000	RESIDENTIAL	$ 15.32	$ 2.56	$ 17.88
077-0290-025-0000	RESIDENTIAL	$ 15.32	$ 2.56	$ 17.88
077-0290-026-0000	RESIDENTIAL	$ 15.32	$ 2.56	$ 17.88
077-0290-027-0000	RESIDENTIAL	$ 15.32	$ 2.56	$ 17.88
077-0290-028-0000	RESIDENTIAL	$ 15.32	$ 2.56	$ 17.88
077-0290-029-0000	RESIDENTIAL	$ 15.32	$ 2.56	$ 17.88
077-0290-030-0000	RESIDENTIAL	$ 15.32	$ 2.56	$ 17.88
077-0290-031-0000	RESIDENTIAL	$ 15.32	$ 2.56	$ 17.88
077-0290-032-0000	RESIDENTIAL	$ 15.32	$ 2.56	$ 17.88
077-0290-033-0000	RESIDENTIAL	$ 15.32	$ 2.56	$ 17.88
077-0290-034-0000	RESIDENTIAL	$ 15.32	$ 2.56	$ 17.88
077-0290-035-0000	RESIDENTIAL	$ 15.32	$ 2.56	$ 17.88
077-0290-036-0000	RESIDENTIAL	$ 15.32	$ 2.56	$ 17.88
077-0290-037-0000	RESIDENTIAL	$ 15.32	$ 2.56	$ 17.88
077-0290-038-0000	RESIDENTIAL	$ 15.32	$ 2.56	$ 17.88
077-0290-039-0000	RESIDENTIAL	$ 15.32	$ 2.56	$ 17.88
077-0290-040-0000	RESIDENTIAL	$ 15.32	$ 2.56	$ 17.88
077-0290-041-0000	RESIDENTIAL	$ 15.32	$ 2.56	$ 17.88
077-0290-042-0000	RESIDENTIAL	$ 15.32	$ 2.56	$ 17.88
077-0290-043-0000	RESIDENTIAL	$ 15.32	$ 2.56	$ 17.88
077-0290-044-0000	RESIDENTIAL	$ 15.32	$ 2.56	$ 17.88
077-0290-045-0000	RESIDENTIAL	$ 15.32	$ 2.56	$ 17.88
077-0290-046-0000	RESIDENTIAL	$ 15.32	$ 2.56	$ 17.88
077-0290-047-0000	RESIDENTIAL	$ 15.32	$ 2.56	$ 17.88
077-0290-048-0000	RESIDENTIAL	$ 15.32	$ 2.56	$ 17.88
077-0290-049-0000	RESIDENTIAL	$ 15.32	$ 2.56	$ 17.88
077-0290-050-0000	RESIDENTIAL	$ 15.32	$ 2.56	$ 17.88
077-0290-051-0000	RESIDENTIAL	$ 15.32	$ 2.56	$ 17.88
077-0290-052-0000	RESIDENTIAL	$ 15.32	$ 2.56	$ 17.88
077-0290-053-0000	RESIDENTIAL	$ 15.32	$ 2.56	$ 17.88
077-0290-054-0000	RESIDENTIAL	$ 15.32	$ 2.56	$ 17.88
077-0290-055-0000	RESIDENTIAL	$ 15.32	$ 2.56	$ 17.88
077-0290-056-0000	RESIDENTIAL	$ 15.32	$ 2.56	$ 17.88
077-0290-057-0000	RESIDENTIAL	$ 15.32	$ 2.56	$ 17.88
077-0300-001-0000	RESIDENTIAL	$ 15.32	$ 2.56	$ 17.88
077-0300-002-0000	RESIDENTIAL	$ 15.32	$ 2.56	$ 17.88
077-0300-003-0000	RESIDENTIAL	$ 15.32	$ 2.56	$ 17.88
077-0300-004-0000	RESIDENTIAL	$ 15.32	$ 2.56	$ 17.88
077-0300-005-0000	RESIDENTIAL	$ 15.32	$ 2.56	$ 17.88
077-0300-006-0000	RESIDENTIAL	$ 15.32	$ 2.56	$ 17.88
077-0300-007-0000	RESIDENTIAL	$ 15.32	$ 2.56	$ 17.88
077-0300-008-0000	RESIDENTIAL	$ 15.32	$ 2.56	$ 17.88
077-0300-009-0000	RESIDENTIAL	$ 15.32	$ 2.56	$ 17.88

City of Rancho Cordova
Lighting District No. 2012-1
Fiscal Year 2021-22 Assessment Roll

APN	District Classification	Street Light Charge	Safety Light Charge	Total Assessment
077-0300-010-0000	RESIDENTIAL	$ 15.32	$ 2.56	$ 17.88
077-0300-011-0000	RESIDENTIAL	$ 15.32	$ 2.56	$ 17.88
077-0300-012-0000	RESIDENTIAL	$ 15.32	$ 2.56	$ 17.88
077-0300-013-0000	RESIDENTIAL	$ 15.32	$ 2.56	$ 17.88
077-0300-014-0000	RESIDENTIAL	$ 15.32	$ 2.56	$ 17.88
077-0300-015-0000	RESIDENTIAL	$ 15.32	$ 2.56	$ 17.88
077-0300-016-0000	RESIDENTIAL	$ 15.32	$ 2.56	$ 17.88
077-0300-017-0000	RESIDENTIAL	$ 15.32	$ 2.56	$ 17.88
077-0300-018-0000	RESIDENTIAL	$ 15.32	$ 2.56	$ 17.88
077-0300-019-0000	RESIDENTIAL	$ 15.32	$ 2.56	$ 17.88
077-0300-020-0000	RESIDENTIAL	$ 15.32	$ 2.56	$ 17.88
077-0300-021-0000	RESIDENTIAL	$ 15.32	$ 2.56	$ 17.88
077-0300-022-0000	RESIDENTIAL	$ 15.32	$ 2.56	$ 17.88
077-0300-023-0000	RESIDENTIAL	$ 15.32	$ 2.56	$ 17.88
077-0300-024-0000	RESIDENTIAL	$ 15.32	$ 2.56	$ 17.88
077-0300-025-0000	RESIDENTIAL	$ 15.32	$ 2.56	$ 17.88
077-0300-026-0000	RESIDENTIAL	$ 15.32	$ 2.56	$ 17.88
077-0300-027-0000	RESIDENTIAL	$ 15.32	$ 2.56	$ 17.88
077-0300-028-0000	RESIDENTIAL	$ 15.32	$ 2.56	$ 17.88
077-0300-029-0000	RESIDENTIAL	$ 15.32	$ 2.56	$ 17.88
077-0300-030-0000	RESIDENTIAL	$ 15.32	$ 2.56	$ 17.88
077-0300-031-0000	RESIDENTIAL	$ 15.32	$ 2.56	$ 17.88
077-0310-001-0000	RESIDENTIAL	$ 15.32	$ 2.56	$ 17.88
077-0310-002-0000	RESIDENTIAL	$ 15.32	$ 2.56	$ 17.88
077-0310-003-0000	RESIDENTIAL	$ 15.32	$ 2.56	$ 17.88
077-0310-004-0000	RESIDENTIAL	$ 15.32	$ 2.56	$ 17.88
077-0310-005-0000	RESIDENTIAL	$ 15.32	$ 2.56	$ 17.88
077-0310-006-0000	RESIDENTIAL	$ 15.32	$ 2.56	$ 17.88
077-0310-007-0000	RESIDENTIAL	$ 15.32	$ 2.56	$ 17.88
077-0310-008-0000	RESIDENTIAL	$ 15.32	$ 2.56	$ 17.88
077-0310-009-0000	RESIDENTIAL	$ 15.32	$ 2.56	$ 17.88
077-0310-010-0000	RESIDENTIAL	$ 15.32	$ 2.56	$ 17.88
077-0310-011-0000	RESIDENTIAL	$ 15.32	$ 2.56	$ 17.88
077-0310-012-0000	RESIDENTIAL	$ 15.32	$ 2.56	$ 17.88
077-0310-013-0000	RESIDENTIAL	$ 15.32	$ 2.56	$ 17.88
077-0310-014-0000	RESIDENTIAL	$ 15.32	$ 2.56	$ 17.88
077-0310-015-0000	RESIDENTIAL	$ 15.32	$ 2.56	$ 17.88
077-0310-016-0000	RESIDENTIAL	$ 15.32	$ 2.56	$ 17.88
077-0310-017-0000	RESIDENTIAL	$ 15.32	$ 2.56	$ 17.88
077-0310-018-0000	RESIDENTIAL	$ 15.32	$ 2.56	$ 17.88
077-0310-019-0000	RESIDENTIAL	$ 15.32	$ 2.56	$ 17.88
077-0310-020-0000	RESIDENTIAL	$ 15.32	$ 2.56	$ 17.88
077-0310-021-0000	RESIDENTIAL	$ 15.32	$ 2.56	$ 17.88
077-0310-022-0000	RESIDENTIAL	$ 15.32	$ 2.56	$ 17.88

City of Rancho Cordova
Lighting District No. 2012-1
Fiscal Year 2021-22 Assessment Roll

APN	District Classification	Street Light Charge	Safety Light Charge	Total Assessment
077-0310-023-0000	RESIDENTIAL	$ 15.32	$ 2.56	$ 17.88
077-0310-024-0000	RESIDENTIAL	$ 15.32	$ 2.56	$ 17.88
077-0310-025-0000	RESIDENTIAL	$ 15.32	$ 2.56	$ 17.88
077-0310-026-0000	RESIDENTIAL	$ 15.32	$ 2.56	$ 17.88
077-0310-027-0000	RESIDENTIAL	$ 15.32	$ 2.56	$ 17.88
077-0310-028-0000	RESIDENTIAL	$ 15.32	$ 2.56	$ 17.88
077-0310-029-0000	RESIDENTIAL	$ 15.32	$ 2.56	$ 17.88
077-0310-030-0000	RESIDENTIAL	$ 15.32	$ 2.56	$ 17.88
077-0310-031-0000	RESIDENTIAL	$ 15.32	$ 2.56	$ 17.88
077-0310-032-0000	RESIDENTIAL	$ 15.32	$ 2.56	$ 17.88
077-0310-033-0000	RESIDENTIAL	$ 15.32	$ 2.56	$ 17.88
077-0310-034-0000	RESIDENTIAL	$ 15.32	$ 2.56	$ 17.88
077-0310-035-0000	RESIDENTIAL	$ 15.32	$ 2.56	$ 17.88
077-0310-036-0000	RESIDENTIAL	$ 15.32	$ 2.56	$ 17.88
077-0310-037-0000	RESIDENTIAL	$ 15.32	$ 2.56	$ 17.88
077-0310-038-0000	RESIDENTIAL	$ 15.32	$ 2.56	$ 17.88
077-0310-039-0000	RESIDENTIAL	$ 15.32	$ 2.56	$ 17.88
077-0310-040-0000	RESIDENTIAL	$ 15.32	$ 2.56	$ 17.88
077-0310-041-0000	RESIDENTIAL	$ 15.32	$ 2.56	$ 17.88
077-0310-042-0000	RESIDENTIAL	$ 15.32	$ 2.56	$ 17.88
077-0310-043-0000	RESIDENTIAL	$ 15.32	$ 2.56	$ 17.88
077-0310-044-0000	RESIDENTIAL	$ 15.32	$ 2.56	$ 17.88
077-0310-045-0000	RESIDENTIAL	$ 15.32	$ 2.56	$ 17.88
077-0310-046-0000	RESIDENTIAL	$ 15.32	$ 2.56	$ 17.88
077-0310-047-0000	RESIDENTIAL	$ 15.32	$ 2.56	$ 17.88
077-0310-048-0000	RESIDENTIAL	$ 15.32	$ 2.56	$ 17.88
077-0310-049-0000	RESIDENTIAL	$ 15.32	$ 2.56	$ 17.88
077-0310-050-0000	RESIDENTIAL	$ 15.32	$ 2.56	$ 17.88
077-0310-051-0000	RESIDENTIAL	$ 15.32	$ 2.56	$ 17.88
077-0310-052-0000	RESIDENTIAL	$ 15.32	$ 2.56	$ 17.88
077-0310-053-0000	RESIDENTIAL	$ 15.32	$ 2.56	$ 17.88
077-0310-054-0000	RESIDENTIAL	$ 15.32	$ 2.56	$ 17.88
077-0310-055-0000	RESIDENTIAL	$ 15.32	$ 2.56	$ 17.88
077-0310-056-0000	RESIDENTIAL	$ 15.32	$ 2.56	$ 17.88
077-0310-057-0000	RESIDENTIAL	$ 15.32	$ 2.56	$ 17.88
077-0310-059-0000	NONRES	$ 78.84	$ 2.56	$ 81.40
077-0321-001-0000	RESIDENTIAL	$ 15.32	$ 2.56	$ 17.88
077-0321-002-0000	RESIDENTIAL	$ 15.32	$ 2.56	$ 17.88
077-0321-003-0000	RESIDENTIAL	$ 15.32	$ 2.56	$ 17.88
077-0321-004-0000	RESIDENTIAL	$ 15.32	$ 2.56	$ 17.88
077-0321-005-0000	RESIDENTIAL	$ 15.32	$ 2.56	$ 17.88
077-0321-006-0000	RESIDENTIAL	$ 15.32	$ 2.56	$ 17.88
077-0322-001-0000	RESIDENTIAL	$ 15.32	$ 2.56	$ 17.88
077-0322-002-0000	RESIDENTIAL	$ 15.32	$ 2.56	$ 17.88

City of Rancho Cordova
Lighting District No. 2012-1
Fiscal Year 2021-22 Assessment Roll

APN	District Classification	Street Light Charge	Safety Light Charge	Total Assessment
077-0322-003-0000	RESIDENTIAL	$ 15.32	$ 2.56	$ 17.88
077-0322-004-0000	RESIDENTIAL	$ 15.32	$ 2.56	$ 17.88
077-0322-005-0000	RESIDENTIAL	$ 15.32	$ 2.56	$ 17.88
077-0322-006-0000	RESIDENTIAL	$ 15.32	$ 2.56	$ 17.88
077-0322-007-0000	RESIDENTIAL	$ 15.32	$ 2.56	$ 17.88
077-0322-008-0000	RESIDENTIAL	$ 15.32	$ 2.56	$ 17.88
077-0322-009-0000	RESIDENTIAL	$ 15.32	$ 2.56	$ 17.88
077-0322-010-0000	RESIDENTIAL	$ 15.32	$ 2.56	$ 17.88
077-0322-011-0000	RESIDENTIAL	$ 15.32	$ 2.56	$ 17.88
077-0322-012-0000	RESIDENTIAL	$ 15.32	$ 2.56	$ 17.88
077-0322-013-0000	RESIDENTIAL	$ 15.32	$ 2.56	$ 17.88
077-0322-014-0000	RESIDENTIAL	$ 15.32	$ 2.56	$ 17.88
077-0322-015-0000	RESIDENTIAL	$ 15.32	$ 2.56	$ 17.88
077-0322-016-0000	RESIDENTIAL	$ 15.32	$ 2.56	$ 17.88
077-0322-017-0000	RESIDENTIAL	$ 15.32	$ 2.56	$ 17.88
077-0322-018-0000	RESIDENTIAL	$ 15.32	$ 2.56	$ 17.88
077-0323-007-0000	RESIDENTIAL	$ 15.32	$ 2.56	$ 17.88
077-0323-008-0000	RESIDENTIAL	$ 15.32	$ 2.56	$ 17.88
077-0323-009-0000	RESIDENTIAL	$ 15.32	$ 2.56	$ 17.88
077-0323-010-0000	RESIDENTIAL	$ 15.32	$ 2.56	$ 17.88
077-0323-011-0000	RESIDENTIAL	$ 15.32	$ 2.56	$ 17.88
077-0323-012-0000	RESIDENTIAL	$ 15.32	$ 2.56	$ 17.88
077-0323-013-0000	RESIDENTIAL	$ 15.32	$ 2.56	$ 17.88
077-0323-014-0000	RESIDENTIAL	$ 15.32	$ 2.56	$ 17.88
077-0323-015-0000	RESIDENTIAL	$ 15.32	$ 2.56	$ 17.88
077-0323-020-0000	RESIDENTIAL	$ 15.32	$ 2.56	$ 17.88
077-0323-021-0000	RESIDENTIAL	$ 15.32	$ 2.56	$ 17.88
077-0323-022-0000	RESIDENTIAL	$ 15.32	$ 2.56	$ 17.88
077-0324-001-0000	RESIDENTIAL	$ 15.32	$ 2.56	$ 17.88
077-0324-002-0000	RESIDENTIAL	$ 15.32	$ 2.56	$ 17.88
077-0324-003-0000	RESIDENTIAL	$ 15.32	$ 2.56	$ 17.88
077-0324-004-0000	RESIDENTIAL	$ 15.32	$ 2.56	$ 17.88
077-0324-005-0000	RESIDENTIAL	$ 15.32	$ 2.56	$ 17.88
077-0324-006-0000	RESIDENTIAL	$ 15.32	$ 2.56	$ 17.88
077-0324-007-0000	RESIDENTIAL	$ 15.32	$ 2.56	$ 17.88
077-0324-008-0000	RESIDENTIAL	$ 15.32	$ 2.56	$ 17.88
077-0324-009-0000	RESIDENTIAL	$ 15.32	$ 2.56	$ 17.88
077-0324-010-0000	RESIDENTIAL	$ 15.32	$ 2.56	$ 17.88
077-0324-011-0000	RESIDENTIAL	$ 15.32	$ 2.56	$ 17.88
077-0324-012-0000	RESIDENTIAL	$ 15.32	$ 2.56	$ 17.88
077-0324-013-0000	RESIDENTIAL	$ 15.32	$ 2.56	$ 17.88
077-0324-014-0000	RESIDENTIAL	$ 15.32	$ 2.56	$ 17.88
077-0324-015-0000	RESIDENTIAL	$ 15.32	$ 2.56	$ 17.88
077-0324-016-0000	RESIDENTIAL	$ 15.32	$ 2.56	$ 17.88

City of Rancho Cordova
Lighting District No. 2012-1
Fiscal Year 2021-22 Assessment Roll

APN	District Classification	Street Light Charge	Safety Light Charge	Total Assessment
077-0324-017-0000	RESIDENTIAL	$ 15.32	$ 2.56	$ 17.88
077-0324-018-0000	RESIDENTIAL	$ 15.32	$ 2.56	$ 17.88
077-0324-019-0000	RESIDENTIAL	$ 15.32	$ 2.56	$ 17.88
077-0324-020-0000	RESIDENTIAL	$ 15.32	$ 2.56	$ 17.88
077-0324-021-0000	RESIDENTIAL	$ 15.32	$ 2.56	$ 17.88
077-0324-022-0000	RESIDENTIAL	$ 15.32	$ 2.56	$ 17.88
077-0324-023-0000	RESIDENTIAL	$ 15.32	$ 2.56	$ 17.88
077-0324-024-0000	RESIDENTIAL	$ 15.32	$ 2.56	$ 17.88
077-0324-025-0000	RESIDENTIAL	$ 15.32	$ 2.56	$ 17.88
077-0324-026-0000	RESIDENTIAL	$ 15.32	$ 2.56	$ 17.88
077-0324-027-0000	RESIDENTIAL	$ 15.32	$ 2.56	$ 17.88
077-0324-028-0000	RESIDENTIAL	$ 15.32	$ 2.56	$ 17.88
077-0324-029-0000	RESIDENTIAL	$ 15.32	$ 2.56	$ 17.88
077-0324-030-0000	RESIDENTIAL	$ 15.32	$ 2.56	$ 17.88
077-0324-031-0000	RESIDENTIAL	$ 15.32	$ 2.56	$ 17.88
077-0324-032-0000	RESIDENTIAL	$ 15.32	$ 2.56	$ 17.88
077-0324-033-0000	RESIDENTIAL	$ 15.32	$ 2.56	$ 17.88
077-0324-034-0000	RESIDENTIAL	$ 15.32	$ 2.56	$ 17.88
077-0324-035-0000	RESIDENTIAL	$ 15.32	$ 2.56	$ 17.88
077-0324-036-0000	RESIDENTIAL	$ 15.32	$ 2.56	$ 17.88
077-0324-037-0000	RESIDENTIAL	$ 15.32	$ 2.56	$ 17.88
077-0324-038-0000	RESIDENTIAL	$ 15.32	$ 2.56	$ 17.88
077-0324-039-0000	RESIDENTIAL	$ 15.32	$ 2.56	$ 17.88
077-0324-040-0000	RESIDENTIAL	$ 15.32	$ 2.56	$ 17.88
077-0324-041-0000	RESIDENTIAL	$ 15.32	$ 2.56	$ 17.88
077-0324-042-0000	RESIDENTIAL	$ 15.32	$ 2.56	$ 17.88
077-0325-001-0000	RESIDENTIAL	$ 15.32	$ 2.56	$ 17.88
077-0325-002-0000	RESIDENTIAL	$ 15.32	$ 2.56	$ 17.88
077-0325-003-0000	RESIDENTIAL	$ 15.32	$ 2.56	$ 17.88
077-0325-004-0000	RESIDENTIAL	$ 15.32	$ 2.56	$ 17.88
077-0325-005-0000	RESIDENTIAL	$ 15.32	$ 2.56	$ 17.88
077-0325-006-0000	RESIDENTIAL	$ 15.32	$ 2.56	$ 17.88
077-0325-007-0000	RESIDENTIAL	$ 15.32	$ 2.56	$ 17.88
077-0325-008-0000	RESIDENTIAL	$ 15.32	$ 2.56	$ 17.88
077-0325-009-0000	RESIDENTIAL	$ 15.32	$ 2.56	$ 17.88
077-0325-010-0000	RESIDENTIAL	$ 15.32	$ 2.56	$ 17.88
077-0325-011-0000	RESIDENTIAL	$ 15.32	$ 2.56	$ 17.88
077-0325-012-0000	RESIDENTIAL	$ 15.32	$ 2.56	$ 17.88
077-0325-013-0000	RESIDENTIAL	$ 15.32	$ 2.56	$ 17.88
077-0325-014-0000	RESIDENTIAL	$ 15.32	$ 2.56	$ 17.88
077-0325-015-0000	RESIDENTIAL	$ 15.32	$ 2.56	$ 17.88
077-0325-016-0000	RESIDENTIAL	$ 15.32	$ 2.56	$ 17.88
077-0325-017-0000	RESIDENTIAL	$ 15.32	$ 2.56	$ 17.88
077-0325-018-0000	RESIDENTIAL	$ 15.32	$ 2.56	$ 17.88

City of Rancho Cordova
Lighting District No. 2012-1
Fiscal Year 2021-22 Assessment Roll

APN	District Classification	Street Light Charge	Safety Light Charge	Total Assessment
077-0325-019-0000	RESIDENTIAL	$ 15.32	$ 2.56	$ 17.88
077-0325-020-0000	RESIDENTIAL	$ 15.32	$ 2.56	$ 17.88
077-0325-021-0000	RESIDENTIAL	$ 15.32	$ 2.56	$ 17.88
077-0325-022-0000	RESIDENTIAL	$ 15.32	$ 2.56	$ 17.88
077-0325-023-0000	RESIDENTIAL	$ 15.32	$ 2.56	$ 17.88
077-0325-024-0000	RESIDENTIAL	$ 15.32	$ 2.56	$ 17.88
077-0325-025-0000	RESIDENTIAL	$ 15.32	$ 2.56	$ 17.88
077-0330-001-0000	SAFETY LIGHTS ONLY	$ 0.00	$ 2.56	$ 2.56
077-0330-002-0000	NONRES	$ 37.79	$ 2.56	$ 40.34
077-0330-003-0000	NONRES	$ 37.03	$ 2.56	$ 39.58
077-0330-010-0000	NONRES	$ 35.77	$ 2.56	$ 38.32
077-0330-034-0000	NONRES	$ 101.52	$ 2.56	$ 104.08
077-0330-035-0000	SAFETY LIGHTS ONLY	$ 0.00	$ 2.56	$ 2.56
077-0330-037-0000	NONRES	$ 22.67	$ 2.56	$ 25.22
077-0330-039-0000	NONRES	$ 20.66	$ 2.56	$ 23.22
077-0330-050-0000	NONRES	$ 62.22	$ 2.56	$ 64.78
077-0330-051-0000	NONRES	$ 82.12	$ 2.56	$ 84.68
077-0330-052-0000	SAFETY LIGHTS ONLY	$ 0.00	$ 2.56	$ 2.56
077-0330-053-0000	NONRES	$ 89.42	$ 2.56	$ 91.98
077-0330-054-0000	NONRES	$ 44.84	$ 2.56	$ 47.40
077-0330-055-0000	NONRES	$ 44.08	$ 2.56	$ 46.64
077-0330-056-0000	NONRES	$ 44.08	$ 2.56	$ 46.64
077-0330-057-0000	NONRES	$ 48.36	$ 2.56	$ 50.92
077-0330-060-0000	NONRES	$ 22.67	$ 2.56	$ 25.22
077-0330-061-0001	NONRES	$ 37.53	$ 2.56	$ 40.08
077-0330-061-0002	NONRES	$ 37.53	$ 2.56	$ 40.08
077-0330-062-0000	SAFETY LIGHTS ONLY	$ 0.00	$ 2.56	$ 2.56
077-0330-063-0000	SAFETY LIGHTS ONLY	$ 0.00	$ 2.56	$ 2.56
077-0330-064-0000	SAFETY LIGHTS ONLY	$ 0.00	$ 2.56	$ 2.56
077-0330-065-0000	SAFETY LIGHTS ONLY	$ 0.00	$ 2.56	$ 2.56
077-0330-066-0000	SAFETY LIGHTS ONLY	$ 0.00	$ 2.56	$ 2.56
077-0330-067-0000	SAFETY LIGHTS ONLY	$ 0.00	$ 2.56	$ 2.56
077-0330-068-0000	SAFETY LIGHTS ONLY	$ 0.00	$ 2.56	$ 2.56
077-0330-069-0000	NONRES	$ 76.07	$ 2.56	$ 78.62
077-0330-070-0000	NONRES	$ 76.07	$ 2.56	$ 78.62
077-0330-071-0000	NONRES	$ 76.07	$ 2.56	$ 78.62
077-0330-072-0000	NONRES	$ 76.07	$ 2.56	$ 78.62
077-0330-074-0000	NONRES	$ 76.07	$ 2.56	$ 78.62
077-0330-075-0000	NONRES	$ 268.78	$ 2.56	$ 271.34
077-0330-076-0000	NONRES	$ 107.06	$ 2.56	$ 109.62
077-0330-077-0000	NONRES	$ 144.59	$ 2.56	$ 147.14
077-0330-078-0000	NONRES	$ 46.10	$ 2.56	$ 48.66
077-0330-079-0000	NONRES	$ 45.09	$ 2.56	$ 47.64
077-0330-080-0000	NONRES	$ 58.69	$ 2.56	$ 61.24

City of Rancho Cordova
Lighting District No. 2012-1
Fiscal Year 2021-22 Assessment Roll

APN	District Classification	Street Light Charge	Safety Light Charge	Total Assessment
077-0330-081-0000	NONRES	$ 49.12	$ 2.56	$ 51.68
077-0330-082-0000	NONRES	$ 139.80	$ 2.56	$ 142.36
077-0330-083-0000	SAFETY LIGHTS ONLY	$ 0.00	$ 2.56	$ 2.56
077-0340-001-0000	NONRES	$ 11.84	$ 2.56	$ 14.40
077-0340-002-0000	NONRES	$ 12.09	$ 2.56	$ 14.64
077-0340-003-0000	NONRES	$ 12.09	$ 2.56	$ 14.64
077-0340-004-0000	NONRES	$ 32.24	$ 2.56	$ 34.80
077-0340-005-0000	NONRES	$ 35.27	$ 2.56	$ 37.82
077-0340-006-0000	NONRES	$ 6.80	$ 2.56	$ 9.36
077-0340-007-0000	NONRES	$ 4.03	$ 2.56	$ 6.58
077-0340-008-0000	NONRES	$ 4.03	$ 2.56	$ 6.58
077-0340-009-0000	NONRES	$ 5.29	$ 2.56	$ 7.84
077-0340-010-0000	NONRES	$ 5.29	$ 2.56	$ 7.84
077-0340-011-0000	NONRES	$ 3.78	$ 2.56	$ 6.34
077-0340-012-0000	NONRES	$ 4.03	$ 2.56	$ 6.58
077-0340-013-0000	NONRES	$ 7.05	$ 2.56	$ 9.60
077-0340-014-0000	NONRES	$ 36.78	$ 2.56	$ 39.34
077-0340-015-0000	NONRES	$ 34.51	$ 2.56	$ 37.06
077-0340-016-0000	NONRES	$ 7.31	$ 2.56	$ 9.86
077-0340-017-0000	NONRES	$ 4.03	$ 2.56	$ 6.58
077-0340-018-0000	NONRES	$ 3.78	$ 2.56	$ 6.34
077-0340-019-0000	NONRES	$ 5.29	$ 2.56	$ 7.84
077-0340-020-0000	NONRES	$ 4.03	$ 2.56	$ 6.58
077-0340-021-0000	NONRES	$ 4.03	$ 2.56	$ 6.58
077-0340-022-0000	NONRES	$ 3.78	$ 2.56	$ 6.34
077-0340-023-0000	NONRES	$ 6.80	$ 2.56	$ 9.36
077-0340-024-0000	NONRES	$ 37.03	$ 2.56	$ 39.58
077-0350-001-0000	NONRES	$ 3.78	$ 2.56	$ 6.34
077-0350-002-0000	NONRES	$ 3.78	$ 2.56	$ 6.34
077-0350-005-0000	NONRES	$ 3.78	$ 2.56	$ 6.34
077-0350-006-0000	NONRES	$ 3.78	$ 2.56	$ 6.34
077-0350-007-0000	NONRES	$ 3.78	$ 2.56	$ 6.34
077-0350-010-0000	NONRES	$ 3.78	$ 2.56	$ 6.34
077-0350-011-0000	NONRES	$ 3.78	$ 2.56	$ 6.34
077-0350-012-0000	NONRES	$ 3.78	$ 2.56	$ 6.34
077-0350-015-0000	NONRES	$ 3.78	$ 2.56	$ 6.34
077-0350-019-0000	NONRES	$ 3.78	$ 2.56	$ 6.34
077-0350-020-0000	NONRES	$ 3.78	$ 2.56	$ 6.34
077-0350-021-0000	NONRES	$ 3.78	$ 2.56	$ 6.34
077-0350-022-0000	NONRES	$ 3.78	$ 2.56	$ 6.34
077-0350-023-0000	NONRES	$ 3.78	$ 2.56	$ 6.34
077-0350-027-0000	NONRES	$ 3.78	$ 2.56	$ 6.34
077-0350-028-0000	NONRES	$ 3.78	$ 2.56	$ 6.34
077-0350-029-0000	NONRES	$ 3.78	$ 2.56	$ 6.34

City of Rancho Cordova
Lighting District No. 2012-1
Fiscal Year 2021-22 Assessment Roll

APN	District Classification	Street Light Charge	Safety Light Charge	Total Assessment
077-0350-030-0000	NONRES	$ 3.78	$ 2.56	$ 6.34
077-0350-031-0000	NONRES	$ 3.78	$ 2.56	$ 6.34
077-0350-032-0000	NONRES	$ 3.78	$ 2.56	$ 6.34
077-0350-033-0000	NONRES	$ 3.78	$ 2.56	$ 6.34
077-0350-036-0000	NONRES	$ 3.78	$ 2.56	$ 6.34
077-0350-038-0000	NONRES	$ 3.78	$ 2.56	$ 6.34
077-0350-039-0000	NONRES	$ 3.78	$ 2.56	$ 6.34
077-0350-040-0000	NONRES	$ 3.78	$ 2.56	$ 6.34
077-0350-041-0000	NONRES	$ 3.78	$ 2.56	$ 6.34
077-0350-042-0000	NONRES	$ 3.78	$ 2.56	$ 6.34
077-0350-043-0000	NONRES	$ 3.78	$ 2.56	$ 6.34
077-0350-044-0000	NONRES	$ 3.78	$ 2.56	$ 6.34
077-0350-045-0000	NONRES	$ 3.78	$ 2.56	$ 6.34
077-0350-046-0000	NONRES	$ 41.56	$ 2.56	$ 44.12
077-0360-012-0000	NONRES	$ 65.75	$ 2.56	$ 68.30
077-0360-013-0000	NONRES	$ 219.66	$ 2.56	$ 222.22
077-0360-015-0000	NONRES	$ 52.40	$ 2.56	$ 54.96
077-0360-018-0000	NONRES	$ 39.80	$ 2.56	$ 42.36
077-0360-020-0000	NONRES	$ 316.13	$ 2.56	$ 318.68
077-0360-023-0000	NONRES	$ 121.16	$ 2.56	$ 123.72
077-0360-027-0000	NONRES	$ 5.04	$ 2.56	$ 7.60
077-0360-028-0000	NONRES	$ 148.62	$ 2.56	$ 151.18
077-0360-029-0000	NONRES	$ 108.57	$ 2.56	$ 111.12
077-0360-030-0000	NONRES	$ 112.85	$ 2.56	$ 115.40
077-0360-031-0000	NONRES	$ 112.10	$ 2.56	$ 114.66
077-0360-032-0000	NONRES	$ 85.14	$ 2.56	$ 87.70
077-0360-033-0000	NONRES	$ 65.49	$ 2.56	$ 68.04
077-0360-034-0000	NONRES	$ 254.42	$ 2.56	$ 256.98
077-0360-035-0000	NONRES	$ 297.24	$ 2.56	$ 299.80
077-0360-036-0000	NONRES	$ 63.48	$ 2.56	$ 66.04
077-0360-037-0000	SAFETY LIGHTS ONLY	$ 0.00	$ 2.56	$ 2.56
077-0360-038-0000	SAFETY LIGHTS ONLY	$ 0.00	$ 2.56	$ 2.56
077-0370-002-0000	RESIDENTIAL	$ 15.32	$ 2.56	$ 17.88
077-0370-003-0000	RESIDENTIAL	$ 15.32	$ 2.56	$ 17.88
077-0370-004-0000	RESIDENTIAL	$ 15.32	$ 2.56	$ 17.88
077-0370-005-0000	RESIDENTIAL	$ 15.32	$ 2.56	$ 17.88
077-0370-006-0000	RESIDENTIAL	$ 15.32	$ 2.56	$ 17.88
077-0370-007-0000	RESIDENTIAL	$ 15.32	$ 2.56	$ 17.88
077-0370-008-0000	RESIDENTIAL	$ 15.32	$ 2.56	$ 17.88
077-0370-009-0000	RESIDENTIAL	$ 15.32	$ 2.56	$ 17.88
077-0370-010-0000	RESIDENTIAL	$ 15.32	$ 2.56	$ 17.88
077-0370-011-0000	RESIDENTIAL	$ 15.32	$ 2.56	$ 17.88
077-0370-012-0000	RESIDENTIAL	$ 15.32	$ 2.56	$ 17.88
077-0370-013-0000	RESIDENTIAL	$ 15.32	$ 2.56	$ 17.88

City of Rancho Cordova
Lighting District No. 2012-1
Fiscal Year 2021-22 Assessment Roll

APN	District Classification	Street Light Charge	Safety Light Charge	Total Assessment
077-0370-014-0000	RESIDENTIAL	$ 15.32	$ 2.56	$ 17.88
077-0370-015-0000	RESIDENTIAL	$ 15.32	$ 2.56	$ 17.88
077-0370-016-0000	RESIDENTIAL	$ 15.32	$ 2.56	$ 17.88
077-0370-017-0000	RESIDENTIAL	$ 15.32	$ 2.56	$ 17.88
077-0370-018-0000	RESIDENTIAL	$ 15.32	$ 2.56	$ 17.88
077-0370-019-0000	RESIDENTIAL	$ 15.32	$ 2.56	$ 17.88
077-0370-020-0000	RESIDENTIAL	$ 15.32	$ 2.56	$ 17.88
077-0370-021-0000	RESIDENTIAL	$ 15.32	$ 2.56	$ 17.88
077-0370-022-0000	RESIDENTIAL	$ 15.32	$ 2.56	$ 17.88
077-0370-023-0000	RESIDENTIAL	$ 15.32	$ 2.56	$ 17.88
077-0370-024-0000	RESIDENTIAL	$ 15.32	$ 2.56	$ 17.88
077-0370-025-0000	RESIDENTIAL	$ 15.32	$ 2.56	$ 17.88
077-0370-026-0000	RESIDENTIAL	$ 15.32	$ 2.56	$ 17.88
077-0370-027-0000	RESIDENTIAL	$ 15.32	$ 2.56	$ 17.88
077-0370-028-0000	RESIDENTIAL	$ 15.32	$ 2.56	$ 17.88
077-0370-029-0000	RESIDENTIAL	$ 15.32	$ 2.56	$ 17.88
077-0370-030-0000	RESIDENTIAL	$ 15.32	$ 2.56	$ 17.88
077-0370-031-0000	RESIDENTIAL	$ 15.32	$ 2.56	$ 17.88
077-0370-032-0000	RESIDENTIAL	$ 15.32	$ 2.56	$ 17.88
077-0370-033-0000	RESIDENTIAL	$ 15.32	$ 2.56	$ 17.88
077-0370-034-0000	RESIDENTIAL	$ 15.32	$ 2.56	$ 17.88
077-0370-035-0000	RESIDENTIAL	$ 15.32	$ 2.56	$ 17.88
077-0370-036-0000	RESIDENTIAL	$ 15.32	$ 2.56	$ 17.88
077-0370-037-0000	RESIDENTIAL	$ 15.32	$ 2.56	$ 17.88
077-0370-038-0000	RESIDENTIAL	$ 15.32	$ 2.56	$ 17.88
077-0370-039-0000	RESIDENTIAL	$ 15.32	$ 2.56	$ 17.88
077-0370-042-0000	RESIDENTIAL	$ 15.32	$ 2.56	$ 17.88
077-0370-043-0000	RESIDENTIAL	$ 15.32	$ 2.56	$ 17.88
077-0370-044-0000	RESIDENTIAL	$ 15.32	$ 2.56	$ 17.88
077-0370-045-0000	RESIDENTIAL	$ 15.32	$ 2.56	$ 17.88
077-0370-046-0000	RESIDENTIAL	$ 15.32	$ 2.56	$ 17.88
077-0370-047-0000	RESIDENTIAL	$ 15.32	$ 2.56	$ 17.88
077-0370-048-0000	RESIDENTIAL	$ 15.32	$ 2.56	$ 17.88
077-0370-049-0000	RESIDENTIAL	$ 15.32	$ 2.56	$ 17.88
077-0370-050-0000	RESIDENTIAL	$ 15.32	$ 2.56	$ 17.88
077-0370-051-0000	RESIDENTIAL	$ 15.32	$ 2.56	$ 17.88
077-0370-052-0000	RESIDENTIAL	$ 15.32	$ 2.56	$ 17.88
077-0370-053-0000	RESIDENTIAL	$ 15.32	$ 2.56	$ 17.88
077-0370-054-0000	RESIDENTIAL	$ 15.32	$ 2.56	$ 17.88
077-0370-055-0000	RESIDENTIAL	$ 15.32	$ 2.56	$ 17.88
077-0370-056-0000	RESIDENTIAL	$ 15.32	$ 2.56	$ 17.88
077-0370-057-0000	RESIDENTIAL	$ 15.32	$ 2.56	$ 17.88
077-0370-058-0000	RESIDENTIAL	$ 15.32	$ 2.56	$ 17.88
077-0370-059-0000	RESIDENTIAL	$ 15.32	$ 2.56	$ 17.88

City of Rancho Cordova
Lighting District No. 2012-1
Fiscal Year 2021-22 Assessment Roll

APN	District Classification	Street Light Charge	Safety Light Charge	Total Assessment
077-0370-060-0000	RESIDENTIAL	$ 15.32	$ 2.56	$ 17.88
077-0370-061-0000	RESIDENTIAL	$ 15.32	$ 2.56	$ 17.88
077-0370-062-0000	RESIDENTIAL	$ 15.32	$ 2.56	$ 17.88
077-0370-063-0000	RESIDENTIAL	$ 15.32	$ 2.56	$ 17.88
077-0370-064-0000	RESIDENTIAL	$ 15.32	$ 2.56	$ 17.88
077-0370-065-0000	RESIDENTIAL	$ 15.32	$ 2.56	$ 17.88
077-0370-066-0000	RESIDENTIAL	$ 15.32	$ 2.56	$ 17.88
077-0370-067-0000	RESIDENTIAL	$ 15.32	$ 2.56	$ 17.88
077-0370-068-0000	RESIDENTIAL	$ 15.32	$ 2.56	$ 17.88
077-0370-069-0000	RESIDENTIAL	$ 15.32	$ 2.56	$ 17.88
077-0370-070-0000	RESIDENTIAL	$ 15.32	$ 2.56	$ 17.88
077-0370-071-0000	RESIDENTIAL	$ 15.32	$ 2.56	$ 17.88
077-0370-072-0000	RESIDENTIAL	$ 15.32	$ 2.56	$ 17.88
077-0370-073-0000	RESIDENTIAL	$ 15.32	$ 2.56	$ 17.88
077-0370-074-0000	RESIDENTIAL	$ 15.32	$ 2.56	$ 17.88
077-0370-075-0000	RESIDENTIAL	$ 15.32	$ 2.56	$ 17.88
077-0370-076-0000	RESIDENTIAL	$ 15.32	$ 2.56	$ 17.88
077-0370-077-0000	RESIDENTIAL	$ 15.32	$ 2.56	$ 17.88
077-0370-078-0000	RESIDENTIAL	$ 15.32	$ 2.56	$ 17.88
077-0370-079-0000	RESIDENTIAL	$ 15.32	$ 2.56	$ 17.88
077-0370-080-0000	RESIDENTIAL	$ 15.32	$ 2.56	$ 17.88
077-0370-081-0000	RESIDENTIAL	$ 15.32	$ 2.56	$ 17.88
077-0370-082-0000	RESIDENTIAL	$ 15.32	$ 2.56	$ 17.88
077-0370-083-0000	RESIDENTIAL	$ 15.32	$ 2.56	$ 17.88
077-0370-084-0000	RESIDENTIAL	$ 15.32	$ 2.56	$ 17.88
077-0370-085-0000	RESIDENTIAL	$ 15.32	$ 2.56	$ 17.88
077-0370-086-0000	RESIDENTIAL	$ 15.32	$ 2.56	$ 17.88
077-0370-087-0000	RESIDENTIAL	$ 15.32	$ 2.56	$ 17.88
077-0370-088-0000	RESIDENTIAL	$ 15.32	$ 2.56	$ 17.88
077-0370-089-0000	RESIDENTIAL	$ 15.32	$ 2.56	$ 17.88
077-0370-090-0000	RESIDENTIAL	$ 15.32	$ 2.56	$ 17.88
077-0370-091-0000	RESIDENTIAL	$ 15.32	$ 2.56	$ 17.88
077-0370-092-0000	RESIDENTIAL	$ 15.32	$ 2.56	$ 17.88
077-0370-093-0000	RESIDENTIAL	$ 15.32	$ 2.56	$ 17.88
077-0370-094-0000	RESIDENTIAL	$ 15.32	$ 2.56	$ 17.88
077-0370-095-0000	RESIDENTIAL	$ 15.32	$ 2.56	$ 17.88
077-0370-096-0000	RESIDENTIAL	$ 15.32	$ 2.56	$ 17.88
077-0370-102-0000	RESIDENTIAL	$ 15.32	$ 2.56	$ 17.88
077-0370-105-0000	NONRES	$ 10.83	$ 2.56	$ 13.38
077-0370-106-0000	RESIDENTIAL	$ 15.32	$ 2.56	$ 17.88
077-0370-109-0000	RESIDENTIAL	$ 15.32	$ 2.56	$ 17.88
077-0380-001-0000	RESIDENTIAL	$ 15.32	$ 2.56	$ 17.88
077-0380-002-0000	RESIDENTIAL	$ 15.32	$ 2.56	$ 17.88
077-0380-003-0000	RESIDENTIAL	$ 15.32	$ 2.56	$ 17.88

City of Rancho Cordova
Lighting District No. 2012-1
Fiscal Year 2021-22 Assessment Roll

APN	District Classification	Street Light Charge	Safety Light Charge	Total Assessment
077-0380-004-0000	RESIDENTIAL	$ 15.32	$ 2.56	$ 17.88
077-0380-005-0000	RESIDENTIAL	$ 15.32	$ 2.56	$ 17.88
077-0380-006-0000	RESIDENTIAL	$ 15.32	$ 2.56	$ 17.88
077-0380-007-0000	RESIDENTIAL	$ 15.32	$ 2.56	$ 17.88
077-0380-008-0000	RESIDENTIAL	$ 15.32	$ 2.56	$ 17.88
077-0380-009-0000	RESIDENTIAL	$ 15.32	$ 2.56	$ 17.88
077-0380-010-0000	RESIDENTIAL	$ 15.32	$ 2.56	$ 17.88
077-0380-011-0000	RESIDENTIAL	$ 15.32	$ 2.56	$ 17.88
077-0380-012-0000	RESIDENTIAL	$ 15.32	$ 2.56	$ 17.88
077-0380-013-0000	RESIDENTIAL	$ 15.32	$ 2.56	$ 17.88
077-0380-014-0000	RESIDENTIAL	$ 15.32	$ 2.56	$ 17.88
077-0380-015-0000	RESIDENTIAL	$ 15.32	$ 2.56	$ 17.88
077-0380-016-0000	RESIDENTIAL	$ 15.32	$ 2.56	$ 17.88
077-0380-017-0000	RESIDENTIAL	$ 15.32	$ 2.56	$ 17.88
077-0380-018-0000	RESIDENTIAL	$ 15.32	$ 2.56	$ 17.88
077-0380-019-0000	RESIDENTIAL	$ 15.32	$ 2.56	$ 17.88
077-0380-020-0000	RESIDENTIAL	$ 15.32	$ 2.56	$ 17.88
077-0380-021-0000	RESIDENTIAL	$ 15.32	$ 2.56	$ 17.88
077-0380-022-0000	RESIDENTIAL	$ 15.32	$ 2.56	$ 17.88
077-0380-023-0000	RESIDENTIAL	$ 15.32	$ 2.56	$ 17.88
077-0380-024-0000	RESIDENTIAL	$ 15.32	$ 2.56	$ 17.88
077-0380-025-0000	RESIDENTIAL	$ 15.32	$ 2.56	$ 17.88
077-0380-026-0000	RESIDENTIAL	$ 15.32	$ 2.56	$ 17.88
077-0380-027-0000	RESIDENTIAL	$ 15.32	$ 2.56	$ 17.88
077-0380-028-0000	RESIDENTIAL	$ 15.32	$ 2.56	$ 17.88
077-0380-029-0000	RESIDENTIAL	$ 15.32	$ 2.56	$ 17.88
077-0380-030-0000	RESIDENTIAL	$ 15.32	$ 2.56	$ 17.88
077-0380-031-0000	RESIDENTIAL	$ 15.32	$ 2.56	$ 17.88
077-0380-032-0000	RESIDENTIAL	$ 15.32	$ 2.56	$ 17.88
077-0380-033-0000	RESIDENTIAL	$ 15.32	$ 2.56	$ 17.88
077-0380-034-0000	RESIDENTIAL	$ 15.32	$ 2.56	$ 17.88
077-0380-035-0000	RESIDENTIAL	$ 15.32	$ 2.56	$ 17.88
077-0380-036-0000	RESIDENTIAL	$ 15.32	$ 2.56	$ 17.88
077-0380-037-0000	RESIDENTIAL	$ 15.32	$ 2.56	$ 17.88
077-0380-038-0000	RESIDENTIAL	$ 15.32	$ 2.56	$ 17.88
077-0380-039-0000	RESIDENTIAL	$ 15.32	$ 2.56	$ 17.88
077-0380-040-0000	RESIDENTIAL	$ 15.32	$ 2.56	$ 17.88
077-0380-041-0000	RESIDENTIAL	$ 15.32	$ 2.56	$ 17.88
077-0380-042-0000	RESIDENTIAL	$ 15.32	$ 2.56	$ 17.88
077-0380-043-0000	RESIDENTIAL	$ 15.32	$ 2.56	$ 17.88
077-0380-044-0000	RESIDENTIAL	$ 15.32	$ 2.56	$ 17.88
077-0380-045-0000	RESIDENTIAL	$ 15.32	$ 2.56	$ 17.88
077-0380-046-0000	RESIDENTIAL	$ 15.32	$ 2.56	$ 17.88
077-0380-047-0000	RESIDENTIAL	$ 15.32	$ 2.56	$ 17.88

City of Rancho Cordova
Lighting District No. 2012-1
Fiscal Year 2021-22 Assessment Roll

APN	District Classification	Street Light Charge	Safety Light Charge	Total Assessment
077-0380-048-0000	RESIDENTIAL	$ 15.32	$ 2.56	$ 17.88
077-0380-049-0000	RESIDENTIAL	$ 15.32	$ 2.56	$ 17.88
077-0380-050-0000	RESIDENTIAL	$ 15.32	$ 2.56	$ 17.88
077-0380-051-0000	RESIDENTIAL	$ 15.32	$ 2.56	$ 17.88
077-0380-052-0000	RESIDENTIAL	$ 15.32	$ 2.56	$ 17.88
077-0380-053-0000	RESIDENTIAL	$ 15.32	$ 2.56	$ 17.88
077-0380-054-0000	RESIDENTIAL	$ 15.32	$ 2.56	$ 17.88
077-0380-055-0000	RESIDENTIAL	$ 15.32	$ 2.56	$ 17.88
077-0380-056-0000	RESIDENTIAL	$ 15.32	$ 2.56	$ 17.88
077-0380-057-0000	RESIDENTIAL	$ 15.32	$ 2.56	$ 17.88
077-0380-058-0000	RESIDENTIAL	$ 15.32	$ 2.56	$ 17.88
077-0380-059-0000	RESIDENTIAL	$ 15.32	$ 2.56	$ 17.88
077-0380-060-0000	RESIDENTIAL	$ 15.32	$ 2.56	$ 17.88
077-0390-001-0000	NONRES	$ 103.53	$ 2.56	$ 106.08
077-0400-001-0000	NONRES	$ 114.11	$ 2.56	$ 116.66
077-0400-002-0000	NONRES	$ 114.11	$ 2.56	$ 116.66
077-0400-003-0000	NONRES	$ 114.11	$ 2.56	$ 116.66
077-0400-004-0000	NONRES	$ 114.11	$ 2.56	$ 116.66
077-0410-001-0000	NONRES	$ 248.88	$ 2.56	$ 251.44
077-0410-002-0000	NONRES	$ 106.30	$ 2.56	$ 108.86
077-0420-001-0000	SAFETY LIGHTS ONLY	$ 0.00	$ 2.56	$ 2.56
077-0420-002-0000	NONRES	$ 167.26	$ 2.56	$ 169.82
22,374 Parcels				**$361,015.12**

MEMORANDUM

ITEM 10.4.

DATE: June 7, 2021

TO: Honorable Mayor and Council Members

FROM: Elizabeth Sparkman, Community Development Director
Jeanette Cervantes, Management Technician

SUBJECT: **RESOLUTIONS APPROVING PROCEEDINGS FOR THE ANNUAL LEVY AND COLLECTION OF CHARGES FOR THE RANCHO CORDOVA TRANSIT RELATED SERVICES BENEFIT DISTRICT, ZONE NO. 1 FOR FISCAL YEAR 2021-2022**

RECOMMENDATION

Adopt the Resolution Initiating Proceedings for the Annual Levy and Collection of Charges, Preliminarily Approving the Engineer's Report and Declaring its Intention to Levy the Annual Charges for Fiscal Year 2021-2022 for the Rancho Cordova Transit Related Services Benefit District, Zone No. 1; and adopt the Resolution Amending and/or Confirming the Engineer's Report and establishing the Fiscal Year 2021-2022 Service Charge for the Rancho Cordova Transit Related Services Benefit District, Zone No. 1.

RESULT OF RECOMMENDED ACTION

Adoption of the Resolutions will authorize the continuance of the annual levy and collection of service charges in the Transit Related Services Benefit District, Zone No. 1 to provide for a broad range of transportation services within the District as identified in the engineer's report.

BACKGROUND

The purpose of the District is to provide an ongoing financial mechanism to fund a broad range of transportation services intended to benefit property within the District.

In May 2003, the Board of Supervisors of the County of Sacramento formed Benefit Zone No. 1 of County Services Area (CSA) No. 10, to collect annual charges for extended transportation-related services within Benefit Zone No. 1 for the Villages of Zinfandel.

Following the City's incorporation, procedures to detach the district from the County were initiated. On February 15, 2008, LAFCO issued a Certificate of Completion to the City for the detachment from the CSA No. 10 formally detaching the district from the County and transferring service responsibility and funding of the CSA to the City.

The City re-designated the name of County Services Area No. 10 Benefit Zone No. 1 to **"**Transit Related Services Benefit District, Zone No. 1" (hereafter referred to as the "Transit Benefit Zone No. 1" or the "District"). Services include transit shuttle services, transportation planning, educational programs at Navigator Elementary School, a Guaranteed Ride Home Program, vanpools, and infrastructure support.

Transit shuttle services commenced on June 15, 2009 with the implementation of a 3-year demonstration route called the "Rancho CordoVan" which was primarily funded through a grant from the federal Congestion Mitigation and Air Quality ("CMAQ") program with supplemental funding from Transit Zone 1. The CMAQ funding and demonstration period ended on June 30, 2012. The City has been able to continue to operate the shuttle serving Zone 1 by modifying the previous CordoVan route to focus service to the benefit areas, increase the contribution from the special benefit areas, and expanding service to include Zone 2. The Rancho CordoVan service was rerouted in Stone Creek and Capital Village and in September 2012 was expanded to the Anatolia neighborhood. As part of the service upgrade, the pickup point along RT's Gold Line was changed to the Zinfandel Station in the Zinfandel Plaza parking field. The City and RT improved the Zinfandel Plaza/RT Connection CordoVan stop with a sheltered bench and solar LED light. Based on customer feedback a five-minute adjustment was implemented to the schedule in April 2013 to better synchronize with the train. The City added a CordoVan vehicle to the service fleet in October 2015. This resulted in the route serving Zone 1 being improved through a concept called "interlining" which takes advantage of switching vehicles among the three. The result added one loop at the end of the morning period and at the end of the evening period. In April 2016, two of the morning routes were adjusted earlier by 25 minutes to better accommodate work arrival times in the business park and the riders heading to Light Rail.

In addition, The City has initiated an effort to augment transit access by partnering with the transportation network company, Lyft. The demonstration project provides a subsidy for rides that are destined to a transit stop in Rancho Cordova. This demonstration project initiated in April of 2019 is funded by the Sacramento Council of Governments, and if successful could be continued using Transit Related Services funding.

State law requires that the City Council hold a public hearing prior to approval and levy of the proposed charges. An Engineer's Report showing the proposed rates has been prepared, placed on file with the City Clerk, a copy of which is attached as Attachment 3.

Through adoption of the Resolution, Attachment 1, the City is initiating proceedings for the annual levy and collection of charges for certain miscellaneous extended services and preliminarily approves such written report and declares its intention to levy the annual charges for Fiscal Year 2021-2022. The City Clerk has given notice and set today as the time and place to conduct a public hearing on the matter.

The Engineer's Report prepared by Francisco & Associates, Inc. includes a description of the District boundaries, a description and cost estimates of the services to be provided, the method and apportionment of charges, a District budget based on the City cost estimates, a description of the property to be benefited, and the amount of the charge to each individual property. The proposed Fiscal Year 2021-2022 charge for each land use category is shown in Table 1.

Table 1 - Transit Zone No. 1

Land Use Category	Parcels Levied	Residential Units/Acres	Equivalent Dwelling Units	Proposed Rate	Per Unit/Acre	Fiscal Year 2021/2022 Charge*
Low Density Cluster Residential	359	359 units	359.00	$77.18	per unit	$27,708
Low Density Residential	1,298	1,298 units	1298.00	$77.18	per unit	$100,180
Business Park	4	12.183 acres	268.51	$1,701.27	per acre	$20,727
Total	**1,661**					**$148,614**

*Numbers have been rounded for presentation purposes, so totals may not foot due to rounding.

In order to proceed with the levy of charges, it is appropriate for the Council to conduct the public hearing and adopt the Resolution, Attachment 1, which initiates the proceedings for the District, preliminarily approves the Engineer's Report, and declares its intention to levy and collect service charges for Fiscal Year 2021-2022 and adopt the Resolution, Attachment 2, which amends and/or confirms the Engineer's Report and authorizes the levy and collection of service charges for Fiscal Year 2021-2022.

FISCAL IMPACT

There is no fiscal impact to the City's General Fund.

ATTACHMENTS

1. Resolution Initiating Proceedings for the Annual Levy and Collection of Charges, Preliminarily Approving the Engineer's Report
2. Resolution Amending and/or Confirming the Engineer's Report and establishing the Fiscal Year 2021-2022 Service Charge
3. Engineer's Report

CITY OF RANCHO CORDOVA

RESOLUTION NO. XX-2021

A RESOLUTION OF THE CITY COUNCIL OF THE CITY OF RANCHO CORDOVA, STATE OF CALIFORNIA, INITIATING PROCEEDINGS FOR THE ANNUAL LEVY AND COLLECTION OF CHARGES, PRELIMINARILY APPROVING THE ENGINEER'S REPORT AND DECLARING ITS INTENTION TO LEVY THE ANNUAL CHARGES FOR FISCAL YEAR 2021-2022 FOR THE RANCHO CORDOVA TRANSIT RELATED SERVICES BENEFIT DISTRICT, ZONE NO. 1

WHEREAS, on May 21, 2003, the Board of Supervisors of the County of Sacramento, (the "Board"), pursuant to Title 3, Division 2, Part 2, Chapter 2.2 of the Government Code ("County Service Area Law"), through Resolution No. 2003-0549, ordered the formation of Benefit Zone No. 1 of County Service Area No. 10 ("CSA 10 Benefit Zone 1") during concurrent proceedings to form County Service Area No. 10; on July 16, 2003, the Board adopted Resolution No. 2003-0854, approving the Written Report ("the Formation Report"), ordering the collection of annual charges, commencing with Fiscal Year 2003-2004; and, on July 20, 2004, the Board adopted Ordinance No. 1522 (the "Ordinance") providing a procedure for collection of service charges for extended transportation-related services (the "Services") within CSA 10 Benefit Zone 1; and

WHEREAS, on July 1, 2003, the City of Rancho Cordova (the "City") was incorporated, resulting in all of the territory within CSA 10 Benefit Zone No. 1 to be located within the new City limits; and

WHEREAS, on February 15, 2008, pursuant to Government Code Sections 56886(m) and 56886(t), upon the recordation of the Certificate of Completion issued by the Sacramento Local Agency Formation Commission ("LAFCO") for the detachment of a portion of CSA 10 to the City, subject to the conditions within LAFCO Resolution 1342, the County's authority to continue the annual charges of CSA 10 Benefit Zone 1 was transferred to the City; and

WHEREAS, on August 4, 2008, the City redesignated the name of CSA 10 Benefit Zone 1 to the "Transit Related Services Benefit District, Zone No. 1" (hereafter referred to as the "Transit Benefit Zone No. 1" or the "District"); and

WHEREAS, pursuant to Government Code Section 25210.77a and the Ordinance, the governing jurisdiction shall cause to be prepared annually, a Written Report (hereinafter referred to as the "Engineer's Report" or "Report") containing a description of each parcel of real property receiving a service and the amount of the charge for each parcel, and the Services provided; and

WHEREAS, the City Council has retained Francisco & Associates, Inc. as the Engineer of Work, for the purpose of assisting with the annual levy of the District, and to prepare and file the Engineer's Report with the City Clerk; and

WHEREAS, the Engineer of Work has prepared and filed with the City Clerk said Report in connection with the District and the levy of charges for Fiscal Year 2021-2022 for the period July 1, 2021 to June 30, 2022, pursuant to Government Code Section 25210.77a; and

WHEREAS, the Report provides a description of each parcel of real property receiving a service and the amount of the Fiscal Year 2021-2022 charge for each parcel, and the Services provided, pursuant to Government Code section 25210.77a; and

WHEREAS, the City Council has carefully examined and reviewed the Engineer's Report as presented and, the City Council may approve the Report, as filed, or it may modify the Report and approve it as modified; and

WHEREAS, the City Clerk has given proper notice that a public hearing on these matters is to be held by the City Council on Monday, June 7, 2021. at 5:30 p.m., or as soon thereafter as feasible. In response to Governor's Executive Order N-29-20 and the Resolution Declaring the Existence of a Local Emergency Relating to the COVID-19 Pandemic adopted by the City of Rancho Cordova, the City Council meetings are currently Teleconference Meetings Only to align with local and federal guidelines and social distancing recommendations for the containment of COVID-19. A notice of the public hearing was published for two successive weeks, in a newspaper of general circulation, before the date of the hearing, and by posting such notice on the official bulletin board customarily used by the City Clerk for the posting of notices.

NOW, THEREFORE, BE IT HEREBY RESOLVED BY THE CITY COUNCIL OF THE CITY OF RANCHO CORDOVA AS FOLLOWS:

1. The above recitals are true and correct.

2. The Report as presented consists of the following:

a. A description of the District.

b. A description of the District boundaries.

c. The Services to be provided by the District.

d. The proposed Annual Budget for the fiscal year (Costs and Expenses).

e. The Method of Apportionment of the District that details the method of calculating each parcel's annual charge.

f. The Formula for Inflating the Annual Maximum Charge of the District parcels.

g. A description of each parcel of real property receiving a Service.

h. A Preliminary Charge Roll containing the proposed charge for each Assessor Parcel Number within the District for Fiscal Year 2021-2022.

3. The proposed charges as outlined in the Report are in compliance with County Service Area Law and the provisions of California Constitution Article XIIID.

4. The Report is hereby approved on a preliminary basis, as presented or modified, and ordered to be filed in the Office of the City Clerk as a permanent record and to remain open to public inspection.

5. The City Clerk is hereby directed to enter on the minutes of the City Council any and all modifications to the Report determined and approved by the City Council, and all such changes and/or modifications by reference are incorporated into the Report.

6. The City Council hereby declares its intention to seek the annual levy of the District charges pursuant to County Service Area Law, over and including the land within the District boundaries for Fiscal Year 2021-2022.

7. The boundaries of the District are described in the Report and include the parcels within the District as identified on the Sacramento County Assessor's Secured Roll and the Assessor's Parcel Maps.

8. The proposed charges for Fiscal Year 2021-2022 do not exceed the maximum charge approved through the property owner protest proceedings upon formation of the District.

9. The City Clerk has given proper notice, pursuant to County Service Area Law and Government Code Section 6066, of the public hearing regarding these matters.

PASSED AND ADOPTED by the City Council of the City of Rancho Cordova this 7th day of June 2021 by the following vote:

AYES:

NOES:

ABSENT:

ABSTAINED:

_____
Garrett Gatewood, Mayor

ATTEST:

_____
Stacy Leitner, CMC
City Clerk

CITY OF RANCHO CORDOVA

RESOLUTION NO. XX-2021

A RESOLUTION OF THE CITY COUNCIL OF THE CITY OF RANCHO CORDOVA, STATE OF CALIFORNIA, AMENDING AND/OR CONFIRMING THE ENGINEER'S REPORT AND ESTABLISHING THE FISCAL YEAR 2021-2022 SERVICE CHARGES FOR THE RANCHO CORDOVA TRANSIT RELATED SERVICES BENEFIT DISTRICT, ZONE NO. 1

WHEREAS, on May 21, 2003, the Board of Supervisors of the County of Sacramento, (the "Board"), pursuant to Title 3, Division 2, Part 2, Chapter 2.2 of the Government Code ("County Service Area Law"), through Resolution No. 2003-0549, ordered the formation of Benefit Zone No. 1 of County Service Area No. 10 ("CSA 10 Benefit Zone 1") during concurrent proceedings to form County Service Area No. 10; on July 16, 2003, the Board adopted Resolution No. 2003-0854 ordering the collection of annual charges, commencing with Fiscal Year 2003-2004; and, on July 20, 2004, the Board adopted Ordinance No. 1522 (the "Ordinance") providing a procedure for collection of service charges for extended transportation-related services (the "Services") within CSA 10 Benefit Zone 1; and

WHEREAS, on July 1, 2003, the City of Rancho Cordova (the "City") was incorporated, resulting in all of the territory within CSA 10 Benefit Zone No. 1 to be located within the new City limits; and

WHEREAS, on February 15, 2008, pursuant to Government Code Sections 56886(m) and 56886(t), upon the recordation of the Certificate of Completion issued by the Sacramento Local Agency Formation Commission ("LAFCO") for the detachment of a portion of CSA 10 to the City, subject to the conditions within LAFCO Resolution 1342, the County's authority to continue the annual charges of CSA 10 Benefit Zone 1 was transferred to the City; and

WHEREAS, on August 4, 2008, the City Council redesignated the name of CSA 10 Benefit Zone 1 as the "Transit Related Services Benefit District, Zone No. 1" (hereafter referred to as the "Transit Benefit Zone No. 1"); and

WHEREAS, pursuant to Government Code Section 25210.77a and the Ordinance, the governing jurisdiction shall cause to be prepared annually, a written report containing a description of each parcel of real property receiving a service and the amount of the charge for each parcel, and the Services provided; and

WHEREAS, Franciso and Associates, Inc., has prepared a written report for Fiscal Year 2021-2022 (the "Engineer's Report" or the "Report"), styled as an engineer's report, in connection with the District's levy of charges for the period July 1, 2021 to June 30, 2022. The Report has been filed with the City Clerk and is attached as Attachment 3; and

WHEREAS, by previous resolution, the Report has been preliminarily approved by the City Council; and

WHEREAS, the City Council has carefully examined and reviewed the Engineer's Report as presented (or amended), and is satisfied with the items and documents as set forth therein; and

WHEREAS, the public hearing on this matter is set for 5:30 p.m. (or as soon thereafter as the matter may be heard) on Monday, June 7, 2021 at City Hall, 2729 Prospect Park Drive, Rancho Cordova, California (In response to Governor's Executive Order N-29-20 and the Resolution Declaring the Existence of a Local Emergency Relating to the COVID-19 Pandemic adopted by the City of Rancho Cordova, the City Council meetings are currently Teleconference Meetings Only to align with local and federal guidelines and social distancing recommendations for the containment of COVID-19), as the time, date and place for the public hearing on the Engineer's Report and the proposed charges therein; and

WHEREAS, the notice of the time, date and place for the public hearing has been published for two successive weeks in a newspaper of general circulation pursuit to Government Code section 6066; and

WHEREAS, this City and its legal counsel have reviewed Proposition 218 and found that these charges comply with applicable provisions of Article XIIID of the California State Constitution; and,

WHEREAS, upon reasonable written notice by Sacramento County of any claim or challenge, the City of Rancho Cordova agrees to defend with counsel of its choice, indemnify and hold harmless Sacramento County, its Board of Supervisors, officers, officials, agents and employees (collectively "the County"), against the payment of any liabilities, losses, costs and expenses, including attorney fees and court costs, not due to the County's own active negligence or willful misconduct, which the County may incur in the exercise and performance of its powers and duties in placing these charges onto the County roll and tax bills for the City of Rancho Cordova; and

WHEREAS, the City Council has considered the propriety of the Engineer's Report, and has further considered the comments and evidence presented by all interested persons at the public hearing and has determined to act upon the matter.

NOW, THEREFORE, BE IT HEREBY RESOLVED BY THE CITY COUNCIL OF THE CITY OF RANCHO CORDOVA AS FOLLOWS:

1. Confirming the Engineer's Report

a. Following notice duly given, the City Council has held a full and fair public hearing regarding the District, the levy and collection of the Charges, the Report prepared in connection therewith, and considered all oral and written statements, protests and communications made or filed by interested persons regarding these matters.

b. The public hearing was duly convened by the City Council at the time, date and place indicated in the notice and all protests received by the City Clerk were presented to the City Council and City Council heard and considered all objections and protests against the Engineer's Report.

c. The exterior boundaries of Transit Related Services Benefit District, Zone No. 1 are confirmed as those described in the Engineer's Report.

d. The submitted Engineer's Report as presented, or amended, is hereby confirmed.

2. Fixing Fiscal Year 2021-2022 Service Charges

a. Service Charges for the miscellaneous extended transportation-related services shall be apportioned to benefiting parcels only, and in proportion to the benefit received. Parcels defined as exempt in the Ordinance are not included in the

calculation or collection of the Service Charges. The revenues obtained from the Service Charges shall be dedicated to financing the miscellaneous extended transportation-related services for Transit Benefit Zone No. 1.

b. The City Council finds and determines that the properties to be charged in Transit Benefit Zone No. 1 will be benefited by the services and activities to be funded by the Service Charges levied thereon.

c. The City Council hereby fixes the Fiscal Year 2021-2022 Service Charges to only parcels of property within Transit Benefit Zone No. 1 as determined by the City Public Works Director or his/her designee (the "Administrator") to be "developed" as defined in the Ordinance, the Service Charges shall be applied at the maximum charge per unit or acre, as applicable, according to Table 2 of the Engineer's Report for each parcel's corresponding land use type.

d. The Auditor of the County is hereby directed to enter on the Sacramento County Tax Roll opposite each lot or parcel of land, the Service Charge shown in the Engineer's Report subject to minor modifications as approved by the Administrator.

3. Francisco & Associates, Inc. is hereby designated to file the levy with the County Auditor/Controller on behalf of the City. The City Clerk is directed to deliver a certified copy of this adopted Resolution to Francisco & Associates, Inc. within two weeks of adoption via either e-mail to joef@franciscoandassociates.com or US Mail to: Francisco & Associates, Inc, 231 Market Place, Suite 543, San Ramon, CA 94583 Attn: Joe Francisco.

4. That the above recitals are all true and correct. The City Clerk shall certify to the passage and adoption of this Resolution, and the minutes of this meeting shall so reflect the presentation of and final confirmation of the Report as approved or amended.

PASSED AND ADOPTED by the City Council of the City of Rancho Cordova on the 7th day of June 2021 by the following vote:

AYES:

NOES:

ABSENT:

ABSTAIN:

_____
Garrett Gatewood, Mayor

ATTEST:

_____
Stacy Leitner, CMC
City Clerk

a fresh take.
RANCHO CORDOVA
CALIFORNIA

City of Rancho Cordova Transit Related Services Benefit District, Zone No. 1

Fiscal Year 2021-22 Engineer's Report

June 7, 2021

Prepared by:
Francisco & Associates, Inc.
231 Market Place, Suite 543
San Ramon, CA 94583
(925) 867-3400

Table of Contents

Page No.

Certificate ii

Section I - Introduction 1

Section II – Engineer's Report 4

Part A. Plans and Specifications 5

Part B. Estimate of Cost 7

Part C. Transit Zone No. 1 Boundaries 14

Part D. Method of Apportionment 16

Part E. Charge Roll 22

ENGINEER'S REPORT
CITY OF RANCHO CORDOVA
TRANSIT RELATED SERVICES BENEFIT DISTRICT, ZONE NO. 1
FISCAL YEAR 2021-22

The undersigned, acting on behalf of Francisco & Associates, Inc. respectfully submits the enclosed Engineer's Report pursuant to the provisions of Article XIIID, Section 4 of the California Constitution, and provisions of the County Service Area law of California Government Code (§25210 et seq.). The undersigned certifies that he is a Professional Engineer, registered in the State of California.

Dated: 4/9/2021

By: 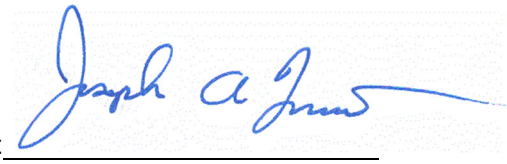

Joseph A. Francisco, P.E.
RCE # 40688

SECTION I

INTRODUCTION

In May of 2003, the Board of Supervisors of the County of Sacramento, State of California (hereafter referred to as the "County"), pursuant to the provisions of the County Service Area law of California Government Code (§25210 et seq.) (hereafter referred to as "County Service Area Law"), and in compliance with the substantive and procedural requirements of the California State Constitution Article XIIID (hereafter referred to as the "Constitution") formed a County Service Area designated as: County Service Area No. 10 (hereafter referred to as "the CSA" or "CSA 10"), to provide miscellaneous extended transportation services for trip reduction in the following areas: *Villages of Zinfandel, Sunridge Specific Plan, and Mather Field.* On May 21, 2003, the County formed a benefit zone within a portion of the CSA to be known as: *Benefit Zone No. 1,* to impose an annual charge, commencing Fiscal Year 2003-04, upon all the parcels of land within the subdivision known as: *The Villages of Zinfandel.*

An Engineer's Report dated February 27, 2003, (hereafter referred to as the "CSA Formation Report") was prepared in connection with the formation proceedings of the CSA and the concurrent proceedings to form and levy annual charges in Benefit Zone No. 1. Reference is hereby made to the CSA Formation Report concerning the formation of CSA 10 Benefit Zone No. 1, including its structure (organization), proposed services, initial rates, escalation formula, and method of apportionment, as well as the projections of development activity and costs associated with the extended services, all of which have been presented in the CSA Formation Report, and approved by the County of Sacramento. (For reference purposes, the CSA Formation Report was incorporated into the District's Fiscal Year 2008-09 Engineer's Report, which was approved through City Council Resolution 81-2008.)

Upon the Incorporation of the City of Rancho Cordova on July 1, 2003, a portion of the territory within CSA No. 10, including all parcels within Benefit Zone Nos. 1 and 2, were then located within the new City limits. Pursuant to County Service Area Law and after meeting all requirements to detach these portions of the CSA from County control and transfer control to the City of Rancho Cordova (hereafter referred to as the "City"), LAFCO issued a Certificate of Completion to the City for the Detachment from County Service Area No. 10, subject to the conditions within LAFCO Resolution 1342. The detaching territory was comprised of the areas known as Benefit Zone No. 1, Benefit Zone No. 2 and a portion of Mather Field.

Upon the recordation of the Certificate of Completion on February 15, 2008, the detachment of those portions of CSA No. 10 lying within the City limits was approved, resulting in the transfer of service responsibility and funding of the CSA to the City, pursuant to Government Code section 56886(m) and 56886(t).

In connection with the above-described detachment proceedings and the resulting transfer and reorganization of CSA 10 Benefit Zone No. 1, the City approved the District's Fiscal Year 2008-09 Engineer's Report to continue the annual levy of charges previously authorized for CSA No. 10 and to re-designate the name of CSA 10 Benefit Zone No. 1 as the:

Transit Related Services Benefit District, Zone No. 1

(hereafter referred to as the "Transit Zone No. 1" or the "District"). It is the City's intention to hold a public hearing and consider an annual resolution to levy annual charges for Fiscal Year 2021-22 in order to provide certain miscellaneous extended transportation services within the District.

Purpose of Transit Zone No. 1

The purpose of Transit Zone No. 1 is to enable the extension of a broad range of miscellaneous transportation services to developing areas within the District boundaries. These extended services are funded by a charge validated pursuant to the California Constitution Article XIIID, Section 4. The formation of the former CSA 10 Benefit Zone No. 1 fulfilled certain conditions of development required by the Zinfandel Special Planning Area and related planning documents.

Annual charges through Transit Zone No. 1 for residential and nonresidential development will fund transit shuttle services and/or other supplemental transportation services as determined appropriate by the City Council.

Adoption Proceedings of CSA No. 10, Benefit Zone No. 1

Pursuant to California Constitution Article XIIID, Section 4, the County conducted a mailed ballot election for the territory known as CSA 10 Benefit Zone No. 1. Each ballot, which was weighted by the amount of the charge for each parcel, was mailed to each owner of record.

The results of the returned ballots determined that a majority protest of the charge and inflator formula did not exist. The County then approved the CSA Zone 1 Formation Report, imposed the maximum allowable charge in Benefit Zone No. 1 for Fiscal Year 2003-04, authorized annual increases in the charge for all subsequent fiscal years up to the amount allowed by the inflator formula and ordered the charge to be placed onto the property tax roll.

Authority for the City to Continue the Charges of CSA 10 Benefit Zone No. 1

According to Government Code section 56886, "Any change of organization or reorganization may provide for, or be made subject to one or more of, the following terms and conditions: (m) the designation of a city, county, or district, as the successor to any local agency that is extinguished as a result of any change of organization or reorganization, for the purpose of succeeding to all of the rights, duties, and obligations of the extinguished local agency with respect to enforcement, performance or other contracts and obligations of the extinguished local agency; and (t) the extension or continuation of any previously authorized charge, fee, assessment, or tax by the local agency or a successor local agency in the affected territory."

Pursuant to the foregoing, the City is duly authorized to continue to levy the charges previously authorized for detached zones within CSA 10, utilizing the procedures prescribed for Counties under County Service Area Law to fix and collect charges for particular extended services. For the remainder of this report, any references to County Service Area Law and the City's authorized capacity to apply the same, the term "City" shall be used in the place of "County".

The word "parcel," for the purposes of this report, refers to an individual property assigned its own number by the Sacramento County Assessor's Office. The Sacramento County Auditor/Controller uses these numbers to identify properties to be charged on the tax roll for district charges, including the charges described in this report.

Compliance with Current Legislation

On November 5, 1996, California voters approved Proposition 218. This Constitutional amendment is one of a series of initiatives altering the revenue-raising discretion of California local agencies. The provisions of the Proposition are set forth in the California Constitution Articles XIIIC and XIIID.

As relevant to the District, California Constitution Article XIII D, Sections 1 through 5, provide for additional substantive and procedural requirements, as outlined below.

In Proposition 218, "Assessments" are defined as:

> *"... any levy or charge upon real property by an agency for a special benefit conferred upon the real property. 'Assessment' includes, but is not limited to, 'special assessment,' 'benefit assessment,' 'maintenance assessment' and 'special assessment tax.'" Article XIII D Section 2b.*

Although the District's annual service charges are generally collected on the property tax rolls, the District's service charges are not "taxes." Service charges are distinct from the regular one percent (1%) property tax and property tax debt overrides in that the rates are not levied on an ad valorem basis. The service charges contained in this report are considered assessments under Proposition 218.

Proposition 218 requires that beginning July 1, 1997, all new and existing assessments (with some exceptions) conform to new substantive and procedural requirements. However, certain assessments are exempted from the conformity requirement until they are increased. Generally, these exemptions include:

- Assessments used exclusively to fund sidewalks, streets, sewers, water, flood control, drainage systems, or vector control.
- Assessments used exclusively for bond repayments, the cessation of which would violate the Contract Impairment Clause of the U.S. Constitution.
- Assessments previously approved by a majority of voters.
- Assessments approved by the persons owning all the property at the time the assessment was initially imposed.

Transit Zone No. 1 was formed after the passage of Proposition 218. As such, Transit Zone No. 1 was formed in accordance with the substantive and procedural requirements and the property owners were balloted for the annual service charges and this successful balloting included an annual Consumer Price Index inflator.

SECTION II

CITY OF RANCHO CORDOVA

TRANSIT RELATED SERVICES BENEFIT DISTRICT, ZONE No. 1
FISCAL YEAR 2021-22
ENGINEER'S REPORT

Pursuant to the County Service Area Law, I, Joseph A. Francisco, the duly appointed Engineer of Work, for the City of Rancho Cordova Transit Related Services Benefit District, Zone No. 1 (the "District") submit the following Report, consisting of Section I (Introduction), and this Section II, which consists of five (5) parts as follows:

Part A – PLANS AND SPECIFICATIONS

This part describes the improvements maintained by the District. The District includes those lots and parcels of land within the District that are associated and benefit from the transit related services and associated improvements.

Part B – ESTIMATE OF COST

This part contains an estimate of the annual costs to operate, maintain, and service the District's transit related services and associated improvements. The estimate included herein, is also on file at the City of Rancho Cordova.

Part C – TRANSIT ZONE NO. 1 BOUNDARIES

This part incorporates a diagram of the District showing the exterior boundaries of the District, and the lines and dimensions of each lot or parcel of land within the District. Reference is hereby made to the County Assessor's maps for a detailed description of the lines and dimensions of each lot and parcel of land within the District. This diagram has been prepared by the Engineer of Work and is on file at the City of Rancho Cordova.

Part D – METHOD OF APPORTIONMENT

This part includes a discussion of benefits the improvements and services provide to properties within the District and the method of apportionment used to calculate each property's proportional special benefit and annual charge.

Part E –CHARGE ROLL

This part contains a listing of the proposed levy amount for each parcel within the District. The proposed amount for each parcel is based on the parcel's proportional special benefit as outlined in the method of apportionment. The Charge Roll is filed in the Office of the City Clerk of the City of Rancho Cordova and is incorporated in this report.

Part A
PLANS AND SPECIFICATIONS

This part of the report describes the properties included in the boundaries of the District and the proposed extended services to be provided by Transit Zone No. 1 to properties within the boundaries of the District.

Transit Zone No. 1 Boundaries

The boundaries of Transit Zone No. 1 and the former CSA 10 Benefit Zone No. 1 are congruent. Transit Zone No. 1 is an irregular shape that covers the Villages of Zinfandel. The Villages of Zinfandel is generally located:

- South of International Boulevard;
- North of Mather Boulevard;
- East of Femoyer Street; and
- West of the Folsom South Canal.

Reference is made to the diagram shown in Part C of the report.

General Description of Services

Transit Zone No. 1 provides the funding mechanism (annual charges) for transit shuttles and other supplemental transportation services as described in the CSA Formation Report. Transit Zone No. 1 will provide transportation services to both residential and non-residential development within the Zinfandel Special Planning Area. The formation of CSA 10 Benefit Zone No. 1 fulfilled certain conditions of development included in County Ordinance No SCZ 2000-018 for the Zinfandel Special Planning Area and related planning documents, as well as the related Transportation System Management Plan and AQ-15 Plan, for funding shuttle services and provisions of supplemental transportation services.

The charges for residential and non-residential development will fund these specified transportation services as determined appropriate on an annual basis by the City Council. The City Council, in its sole discretion, may discontinue the portion of the service charge used for shuttle service once the City Council determines that Sacramento Regional Transit has provided appropriate service. Alternately, the City Council may maintain such service charge and increase other supplemental transportation services. Supplemental transportation services may include, but are not limited to, the following:

- Transit Shuttle – shuttle for residents and/or employees between residential areas, employment centers, shopping and service centers and light rail stations and/or other public transit options;

- Guaranteed Ride Home – free taxi rides and rental cars for ride sharers in case of an emergency;

- Transit Subsidies – financial assistance to encourage residents and employees to use transit or other alternative transportation measures;

- Transportation Planning for Employers and/or Resident Groups – plans which guide employers and resident groups on the implementation of trip reduction programs, such as ride share matching or other similar programs;

- Education Programs – various programs such as education of transit options, home office set up, and alternative commute opportunities;

- Infrastructure Support – additional bike racks and lockers, transportation alternatives and ride share informational boards/kiosks, and transit facilities;

- Transportation Coordinator, Training and Support – instruction in mobility (transportation alternatives) for residential groups and work site coordinators;

- Bicycle and Alternative Fuel Vehicle Incentives – incentives for purchasing new bicycles or alternative fuel vehicles.

Part B
ESTIMATE OF COSTS

The maximum rate per Equivalent Dwelling Unit ("EDU") shown herein is based on the cost of providing for the District improvements and does not include any other assessments or charges imposed on the properties. The cost estimate within this report identifies the cost to maintain the improvements within Transit Zone No. 1.

The District maintains two separate reserves, one is utilized for working capital purposes (the "Operating Reserve") and the other for longer-term projects (the "Capital Outlay/Contingency Reserve"). The Operating Reserve provides cash for the ongoing operations and maintenance of the District, as well as providing funding for unanticipated expenditures. The size of the Operating Reserve shall not exceed the estimated costs of maintenance and services from the first day of the fiscal year (July 1) to the date that the City expects to receive the first apportionment of collections from the County. The City has determined that all cost estimates as presented in this report shall be considered as costs to maintain and service the District, or incidental expenses thereof. In addition, Government Code Section 25210.6 allows the City to levy and collect charges to fund capital outlays in the current year or to levy and collect charges to accumulate funds for capital outlay purposes, and Government Code Section 25210.7 allows the City to levy and collect charges for any appropriation for contingencies to be used for expenses for maintenance and operation of any services within the Transit Zone. The Capital Outlay/Contingency Reserve is used to fund capital outlay and any contingency purposes that may be necessary to properly provide services to properties within District.

The cost estimate for the District prepared by the City for Fiscal Year 2021-22 follows on the next page, along with details about additional funding requirements and a brief description of each line item included in the cost estimate.

City of Rancho Cordova Transit Related Services Benefit District, Zone No. 1 Fiscal Year 2021-22 Cost Estimate Summary		Cost Estimate
DIRECT COSTS		
Shuttle Services Operations & Planning	$	122,200
Transportation Planning and Coordination	$	6,000
Outreach and Educational Programs	$	4,000
Guaranteed Ride Home	$	1,000
Infrastructure Support	$	10,000
Transit Subsidies, Incentives and Staff Costs	$	15,000
Total Direct Costs	**$**	**158,200**
ADMINISTRATION COSTS		
District Administration	$	14,000
Transit Shuttle Administration	$	20,000
County Collection Fees	$	1,000
Total Administration Costs	**$**	**35,000**
Total Direct and Administration Costs	**$**	**193,200**
MISCELLANEOUS COSTS AND COLLECTIONS/(CREDITS) APPLIED TO LEVY		
Replenishment to/(Use of) Operating Reserve	$	(44,586)
Contribution to/(Use of) Capital Outlay/Contingency Reserve	$	-
Miscellaneous Costs and Collections/(Credits) Applied to Levy	**$**	**(44,586)**
Balance to Levy	**$**	**148,614**
ZONE 1 STATISTICS & ASSESSMENT RATES		
Parcels to be Levied		1,661
Developed Equivalent Dwelling Units (EDU's)		1,926
Rate per EDU to Fully-Fund Zone	$	77.18
Maximum Rate per EDU	$	77.19
Estimated Maximum Revenue[1]	**$**	**148,614**
Variance above/(below) Maximum Revenue	**$**	**-**
FUND BALANCE INFORMATION		
Operating Reserve Fund Balance		
Beginning Operating Reserve Fund Balance 7-1-2021 (est.)	$	332,831
add: Collect from FY 2021-22 Levy	$	-
less: Use for FY 2021-22 Expenses	$	(44,586)
Transfer from/(to) Capital Outlay/Contingency Reserve	$	-
Ending Operating Reserve Fund Balance 6-30-2022 (est.)	**$**	**288,244**
Capital Outlay/Contingency Reserve Fund Balance		
Beginning Capital Outlay/Contingency Reserve Fund Balance 7-1-2021 (est.)	$	142,091
add: Collect from FY 2021-22 Levy	$	-
less: Use for FY 2021-22 Projects	$	-
Transfer from/(to) Operating Reserve	$	-
Ending Capital Outlay/Contingency Reserve Fund Balance 6-30-2022 (est.)	**$**	**142,091**

(1) The annual levy may differ slightly from the maximum revenue shown due to rounding because of rounding limitations imposed by the County of Sacramento.

Additional Funding Requirements

The City of Rancho Cordova and Sacramento Regional Transit conducted a joint planning effort in 2008 to identify the operational characteristics of a pilot neighborhood shuttle service. The planning effort resulted in the implementation of a demonstration route (called the "Rancho CordoVan") on June 15, 2009. A primary benefit of and for the demonstration shuttle service is mitigating the difficult pedestrian access over the Zinfandel/Highway 50 Interchange and providing better connectivity with Regional Transit's light rail system. The Rancho CordoVan demonstration shuttle was limited to the area between the Cordova Town Center Light Rail station and the businesses and residents just south of Highway 50, along Zinfandel Boulevard.

The primary funding source for the planning effort and the pilot shuttle service was a grant from the federal Congestion Mitigation and Air Quality ("CMAQ") program with supplemental funding from Transit Zone 1. The CMAQ funding and demonstration period ended on June 30, 2012.

The City has continued to operate the shuttle serving the District by modifying the previous CordoVan route to focus service to the benefit areas, increase the contribution from the special benefit areas, and expanding service to include Zone 2. The Rancho CordoVan service was rerouted in Stone Creek and Capital Village in September 2012 and was expanded to the Anatolia neighborhood. As part of the service upgrade, the pickup point along RT's Gold Line was changed to the Zinfandel Station in the Zinfandel parking field. The City and RT improved the Zinfandel Plaza/RT Connection CordoVan stop with a sheltered bench and solar LED light. Based on customer feedback, a five-minute adjustment was implemented to the schedule in April 2013 to better synchronize with the train. The City added a CordoVan vehicle to the service fleet in October 2015. This resulted in the route serving Zone 1 being improved through a concept called "interlining", which takes advantage of switching vehicles. The result added one loop at the end of the morning period and at the end of the evening period. In April 2016, two of the morning routes were adjusted earlier by 25 minutes to better accommodate work arrival times in the business park and the riders heading to light rail.

In addition, the City has initiated an effort to augment transit access by partnering with the transportation network company, Lyft. The demonstration project provides a subsidy for rides that are destined to transit stops in Rancho Cordova. The demonstration project initiated in April of 2019 is funded by the Sacramento Council of Governments and has been extended through December 2021 due to the decrease in ridership during the stay-at-home/remote schedules of potential riders during the COVID-19 Pandemic. If the project is successful, the project may continue using Transit Related Services funding.

The Fiscal Year 2021-22 cost estimate for Transit Zone No. 1 includes:

- Shuttle Services Operations & Planning – $122,200 towards the operations and maintenance of the CordoVan shuttle service.

- Transportation Planning and Coordination – $6,000 is allocated for the 50 Corridor TMA to provide outreach and coordination services to continue ridesharing, van pool, and shuttle programs.

- Outreach and Educational Programs – $4,000 is allocated to continue safe routes to

school education at Navigator Elementary School on alternative mode transportation and encourage students and parents to walk or bicycle to school.

- Guaranteed Ride Home – $1,000 is allocated for free taxi rides and rental cars for ride sharers or shuttle riders in the case of an emergency.

- Infrastructure Support – transit facilities (bus stop signs, shelters, etc.). An allocation of at least $10,000 is needed for new infrastructure and on-going maintenance of bus stops, shelters, and signs.

- Transit Subsidies and Incentives – $15,000 of financial assistance in the form of subsidies is provided to encourage residents and employees to use transit or other alternative transportation measures, including ride sharing, vanpool, and transit shuttle services.

Descriptions of Cost Estimate Items

A description of the terms associated with the services funded through Transit Zone No. 1 in the preceding Cost Estimate table are listed below:

Direct Costs (Services and Operating Costs)

Shuttle Services Operations & Planning - Includes costs to provide transit shuttle services for residents and/or employees between residential areas, employment centers, shopping and service centers and light rail stations, as well as other public transit options.

Transportation Planning and Coordination - Includes the cost of transportation plans for employers and/or resident groups, which can guide employers and resident groups on the implementation of trip reduction programs, such as ride share matching or other similar programs, as well as instruction in mobility (transportation alternatives) for residential groups and work site coordinators. If zero, this line item may not be shown in the cost estimate.

Outreach and Educational Programs - Includes the cost of various programs, such as education of elementary students at Navigator Elementary School on the alternative modes of transportation available and encourages students and parents to walk or bicycle to school. If zero, this line item may not be shown in the cost estimate.

Guaranteed Ride Home - Includes the cost to provide free taxi rides and rental cars for ride sharers in case of an emergency.

Infrastructure Support - Includes the cost of facilities, such as additional bike racks and lockers, transportation alternatives and ride share informational boards and kiosks, and transit facilities.

Transit Subsidies, Incentives, and Staff Costs - includes the cost for financial assistance in the form of subsidies to encourage residents and employees to use transit or other alternative transportation measures, including ride sharing, vanpool, and transit shuttle services.

Administration Costs

District Administration - Includes the estimated cost to coordinate District services including responding to property owner inquiries relating to the service charges and services and contracting with professionals to provide administration, legal, and engineering services to the District that are required on an annual basis. This also includes the costs for the City to account for the funds, the calculation of the service charges, preparation of the annual report, and placing the service charges on the property tax bills.

Transit Shuttle Administration - Includes all or a portion of the administrative costs associated with overseeing the operation of the Transit Shuttle, developing an annual service cost estimate and coordination of the annual approval of the charges.

County Collection Fees - Includes the cost that the County charges to place the service charges onto the Sacramento County Secured Tax Roll.

Miscellaneous Costs and Collections/(Credits) Applied to Levy

Replenishment/(Use) of Operating Reserve - A "replenishment" increases the levy in order to replenish the Operating Reserve. On the other hand, a "use" of the Operating Reserve decreases the levy by drawing funds from the Operating Reserve for current year expenditures. If zero, this line item may not be shown in the cost estimate.

Contribution for/ (Use of) Capital Outlay/Contingency Reserve - A "contribution" increases the levy in order to generate funding for capital outlay contingency purposes. On the other hand, a "use of" of this reserve provides current year funding for capital outlays or contingency purposes from available funds within the Capital Outlay / Contingency Reserve. If zero, this line item may not be shown in the cost estimate. Further information regarding the function of the Capital Outlay / Contingency Reserve is provided under "Reserve Balance Information" below.

Balance to Levy - This is the total amount to be levied and collected through charges for the current fiscal year. The Balance to Levy represents the sum of the Total District Direct and Administration Costs together with any applicable adjustments associated with Miscellaneous Costs and Collections/(Credits) as described above.

Zone 1 Statistics and Rates

Parcels to be Levied - The total number of parcels that are expected to be charged for the current fiscal year.

Developed Equivalent Dwelling Units (EDU's) – The total number of developed EDU's that are expected to be charged for the current fiscal year.

Maximum Rate per EDU – The maximum rate to be charged to each EDU for the current fiscal year.

Estimated Maximum Revenue – The total amount that can be charged against all parcels within the Transit Zone for the current fiscal year based upon the expected number of EDU's to be charged.

Operating Reserve Fund Balance

Beginning Operating Reserve Fund Balance 7-1-2021 (est.) - The anticipated beginning balance of cash and receivables net of any unpaid prior year obligations. These beginning balances are expected to be used to fund expenditures from July 1, 2021 to December 31, 2021, as the Operating Reserve is used to compensate for the approximate six-month delay between the start of the Transit Zone's fiscal year and the receipt of the collections from the County. All Capital Outlay / Contingency Reserve balances, if any, are excluded from the Operating Reserve balances and shall be shown separately.

Collect from FY 2021-22 Levy - This amount is added to the levy in order to replenish the Operating Reserve. Due to the six-month delay from the Transit Zone's receipt of charge collections, the Operating Reserve balance should be sufficiently funded to provide for expenditures from the period of July 1, 2021 (the beginning of the fiscal year) through December 31, 2021. If zero, this line item may not be shown in the cost estimate.

Use for FY 2021-22 Expenses - The amount of the Operating Reserve to be used to fund Fiscal Year 2021-22 expenses. Portions of the Operating Reserve may be slated for current year expenditures in order to reduce the Ending Operating Reserve Balance to an amount no greater than the expected Transit Zone costs for the period of July 1, 2021 (the beginning of the fiscal year) through December 31, 2021. If zero, this line item may not be shown in the cost estimate.

Transfer from/(to) the Capital Outlay/Contingency Reserve - The amount of Operating Reserve monies to be transferred to or from the Capital Outlay/Contingency Reserve. Periodically, funds held in a Capital Outlay / Contingency Reserve may be needed to respond to changing operational needs or conditions within the Transit Zone. If zero, this line item may not be shown in the cost estimate.

Ending Operating Reserve Fund Balance 6-30-2022 (est.) - This amount represents the anticipated Operating Reserve balance/(deficit) as of June 30, 2021. This balance should be sufficiently funded to provide for the first six- months of budgeted expenses in order to meet ongoing obligations until the first collections are received from the County. All Capital Outlay / Contingency Reserve balances, if any, are excluded from the Operating Reserve balances and shall be shown separately in the Report.

Capital Outlay/Contingency Reserve Fund Balance

Beginning Capital Outlay / Contingency Reserve Fund Balance 7-1-2021 (est.) - The projected balance of funds in the Capital Outlay/Contingency Reserve as of July 1, 2021. Community Service Area Law allows the levy and accumulation of funds in excess of the Transit Zone's operating reserve to fund capital outlays within the current year or to accumulate funds for these purposes. In addition, these funds may be used for any appropriation for contingencies to fund the services or other expenses of the Transit Zone.

Collect from FY 2021-22 Levy - This amount is added to the levy to accumulate funding for future year Capital Outlay / Contingency purposes. If zero, this line item may not be shown in the cost estimate.

Use for FY 2021-22 Capital Outlay/Contingency Purposes - The amount of Capital Outlay/Contingency Reserve monies expected to be transferred out of the Capital Outlay/Contingency Reserve to be used in the current year. If zero, this line item may not be shown in the cost estimate.

Transfer from/(to) the Operating Reserve - The amount of Capital Outlay/Contingency Reserve monies to be transferred to or from the Operating Reserve. Periodically, funds held in a Capital Outlay/Contingency Reserve may be needed to respond to changing operational needs or conditions within the Transit Zone. If zero, this line item may not be shown in the cost estimate.

Ending Capital Outlay/Contingency Reserve Fund Balance 6-30-2022 (est.) - The projected balance of funds in the Capital Outlay/Contingency Reserve as of June 30, 2022. These funds shall be used for future year Capital Outlay/Contingency purposes.

Part C

TRANSIT ZONE NO. 1 BOUNDARIES

The parcels to be charged consist of all lots, parcels and subdivisions of land located within the boundaries of the map designated as "Boundary Map of Transit Related Services Benefit District, Zone No. 1." The lines and dimensions of each parcel within the District are those lines and dimensions shown on the maps of the Sacramento County Assessor for the year in which this report was prepared and are incorporated herein and made part of this report.

A reduced copy of the boundary map is attached on the following page.

City of Rancho Cordova
Transit Related Services Benefit District, Zone No. 1
Assessment District Diagram

Prepared by Francisco & Associates, Inc.

N:\Rancho Cordova\2017-18\TD No. 1\Diagrams\TD No1_Assessment Diagram (SA 01/23/2018)

Part D
METHOD OF APPORTIONMENT

County Service Area Law (Government Code Section 25210 et seq), together with Local Agency Formation law (Government Code Sections 56886(m) and 56886(t)), permit a county, or a successor city, in the case of a detached CSA, to levy or collect a tax or charge in any CSA, or zone within a CSA, to fund any one or more of the services mentioned in Part A. A county or successor city may also levy and collect taxes or charges for capital outlay purposes within the respective CSA or detached CSA, for the accumulation of a reserve fund for capital outlay purposes, and for any appropriation for contingencies to be used for expenses for maintenance and operation of any services.

The method of apportionment utilized commonly accepted engineering practices that have been established pursuant to the County Service Area Law and the Constitution.

The remainder of this part describes the methodology, estimated annual revenue, and annual escalation formula for the charge to be levied in Transit Zone No. 1.

Benefit Analysis

The methodology established through CSA 10 Benefit Zone No. 1 and authorized for Transit Zone No. 1 is summarized below.

The Transit Zone No. 1 charges are levied to fund property-related services. These charges comply with County Service Area Law and Article XIIID Section 4 of the California Constitution, as the charges are to fund property-related services.

The initial rates of CSA 10 Benefit Zone No. 1 were based on the estimated costs to fund supplemental transportation services in Fiscal Year 2003-04 for the Villages of Zinfandel Special Planning Area at build out. The costs of the District are apportioned by a formula or method which fairly distributes the net amount to be charged among the parcels in proportion to the special benefits received by each such parcel from the services provided by the District and a parcel's charge may not exceed the reasonable cost of the proportional special benefit conferred on that parcel. Article XIIID requires that only special benefits be charged, and that the City shall separate the general benefit from special benefit. A special benefit is a particular and distinct benefit over and above general benefits conferred on the public at large, including real property within the district. The general enhancement of property value does not constitute a special benefit. Each parcel within the District receives special benefits from the services provided due to the distinct nature and proximity of these services.

Specific Benefit

The method of apportionment is based on the premise that each charged parcel receives special benefit from the District services funded by the annual service charges as these services are to be provided to individuals using, visiting or occupying the parcels within the District.

The annual service charges outlined in this report are based on the estimated costs to provide necessary services, improvements, operation and administration required to ensure the satisfactory condition of each improvement and quality of the services provided.

The special benefits associated with the District services, include but are not limited to:

- Transit Shuttle – shuttle for District residents and/or employees of District businesses;
- Guaranteed Ride Home – free taxi rides and rental cars for ride sharers, in case of an emergency, for those residing and/or employed within the District;
- Transit Subsidies – financial assistance to encourage residents and employees working within the District to use transit or other alternative transportation measures;
- Transportation Planning for employers and/or resident groups working or residing within the District;
- Education Programs – various programs such as education of transit options, home office set up, and alternative commute opportunities for employers and/or resident groups working or residing within the District;
- Infrastructure Support – additional bike racks and lockers, transportation alternatives and ride share informational boards/kiosks, and transit facilities within the District;
- Transportation Coordinator, Training and Support – instruction in mobility (transportation alternatives) for residential groups and employers located in the District;
- Bicycle and Alternative Fuel Vehicle Incentives – incentives for District residents and/or employees of businesses within the District to purchase new bicycles or alternative fuel vehicles;
- A reduction of close-proximity car and diesel truck emissions, at ground level, onto District properties.

The preceding special benefits contribute to a special enhancement and desirability of each of the charged parcels within the District.

General Benefit

In addition to the special benefits received by the parcels within the District, there are incidental general benefits conferred by the District services and improvements. These incidental general benefits conferred by the District improvements include:

- A general reduction in vehicle traffic in portions of the City.
- A possible general reduction in the traffic accidents in portions of the City.

Apportionment Methodology

In order to calculate and identify the proportional special benefit received by each parcel and their proportionate share of the service related costs, it is necessary to consider not only the services to be provided, but the relationship each parcel has to those services as compared to other parcels in the District. The benefit formula used to determine the obligation is therefore based upon both the services that benefit the parcels within the District as well as the proposed land use of each property as compared to other parcels that benefit from those specific services.

Equivalent Dwelling Unit Factors

The unit of demand used for the charge is an equivalent dwelling unit ("EDU"). One EDU is the amount of demand for services associated with one (1) low-density residential unit in a single year. The demand for all other land use types reflects a comparison of the demand for service relative to one EDU for a low-density residential unit.

Demand is assumed to be generated by developed residential and non-residential land uses. No demand is associated with undeveloped land and no charge is levied on this land use. Table 1 provides the number of EDUs assigned to each land use type for calculating the maximum charge.

Table 1: Transit Zone No. 1 - EDU's by Land Use

Land Use	EDU Factor[1]
Developed Acreage	
Residential (per dwelling unit)	
LowDensity	1
Medium Density	0.8
High Density	0.6
Nonresidential (per acre)	
LowDensity	25.64
Medium Density	22.04
High Density	9.2
Undeveloped Acreage	
All Land Uses	-

[1] EDU Factors as approved for Sacramento County CSA 10, Benefit Zone No. 1, FY 2003-04.

These EDU Factors were determined based upon average daily vehicle trips ("ADT") per land use type. ADT was used to determine the charge by land use type because vehicle trips are a reasonable measure of demand for the supplemental transportation services immediately available to property owners paying the charge. Demand for services was measured by using average vehicle trip generation rates that vary by type of land use.

Each parcel's charge was calculated by multiplying the cost per EDU by the amount of EDU's assigned to each property according their land use type. This methodology fairly distributes the total cost for services among all parcels based on each parcel's proportional demand for the services immediately available to that parcel. In this manner, each parcel's charge does not exceed the reasonable cost of services to that parcel.

Land Use Definitions

Definition of the land use definitions are as follows:

Developed Parcels - All single-family detached residential parcels for which a final map has been recorded, and all other parcels for which a building permit has been issued, on or prior to June 30 of the fiscal year preceding the year in which the charge is levied.

Undeveloped Parcels - All parcels that are not Developed Parcels or Exempt Parcels.

Low Density - This category includes densities of up to five (5.0) dwelling units per residential acre. Permitted uses in the LD Area as shown in Section 512-215 of the Zoning Code include those uses allowed in the RD-5, RD-4, and RD-3 Land Use Zones.

Low Density Cluster - This category includes densities of more than five (5.1 and greater) dwelling units per acre and up to 15.0 units per acre. Permitted uses in the Low-Density Cluster area are as shown in Section 512-215, which includes those uses allowed in the RD-7, RD-10, and RD-15 Land Use Zones.

Medium Density - This category includes densities of more than 15.0 (15.1 and greater) and no more than 20.0 dwelling units per acre. Permitted uses in the Medium Density area are as shown in Section 512-215 of the Zoning Code and include those uses allowed in the RD-15 and RD-20 Land Use Zones.

High Density - The category includes densities of more than 20.0 (20.1 and greater) units per net residential acre. The uses permitted in a high-density area are as shown and include those uses allowed in the RD-25, RD-30, and RD-40 Land Use Zones.

Retail Commercial - Permitted uses within the retail commercial areas are as shown in Section 512-215 of the Zoning Code, and are those uses permitted in the Shopping Center, Business and Professional Office Zone, and Residential (RD-10, RD-15, and RD-20) or any other retail category.

This land use designation further includes all other uses that would generate a high number of average daily trips.

Business Park - Permitted uses within the Business Park areas as shown in Section 512-215 of the Zoning Code and are those permitted in Business and Professional Office (BP), as listed in Zoning Code Section 225, and Industrial – Office Park (MP) Zone, as listed in Zoning Code Section 230 or any other business park-related land use category.

This land use designation further includes all other uses that would generate a medium number of average daily trips.

Light Industrial - Permitted uses within the Light Industrial areas as shown in Section 512-215 of the Zoning Code and are those uses permitted in the Light Industrial (M-1) Land Use Zone and the Industrial – Office Park (MP) Zone, as listed in Zoning Code Section 230 or any other industrial-related land use category.

This land use designation further includes all other uses that would generate a low number of average daily trips.

Exempt - Public parcels including parks, schools, utility parcels, and designated open space parcels are exempt from the service charge because no services funded by Transit Zone No. 1 are provided to these parcels.

Formula for Inflating the Annual Maximum Charge

The formula for inflating the annual maximum charge established through CSA 10 Benefit Zone No. 1, and to be used for Transit Zone No. 1, is summarized as follows.

The property owner balloting that established the maximum charges to CSA 10 Benefit Zone No. 1 included an annual inflator formula. The purpose of establishing an inflator formula was to provide for a reasonable inflationary adjustment to the annual maximum charges without requiring periodic noticing and balloting procedures that would add administrative costs to Transit Zone No. 1. The law implementing Article XIIID (Senate Bill 919) of the Constitution, clarifies that an increase in a maximum charge to implement a voter-approved inflator formula is not an increase subject to additional property owner consideration.

This inflator formula allows for annual increases to the maximum allowable charges by the increase in the Consumer Price Index (All Urban Consumers) published for the Sacramento Region by the U.S. Department of Labor (CPI), or six percent (6%), whichever is less. The CPI increase to be used in the inflator formula will be the change in the CPI index from the January two years before the adjustment of the charge to the January in the year preceding adjustment of the charge; beginning in the second fiscal year (Fiscal Year 2004-05), and each fiscal year thereafter, the maximum allowable charge will be recalculated, and a new maximum charge established.

The City may choose to impose less than the maximum allowable charge in any year if service costs warrant the reduction. If the City, or previously the County, has imposed an amount less than the maximum charge, the City may also choose to increase the charge in any year to fully fund services up to the level of the maximum allowable charge for that fiscal year. In this way, the maximum allowable charge is adjusted annually and is calculated independent of the Transit Zone's annual cost estimate.

The U.S. Department of Labor's Bureau of Labor Statistics no longer provides CPI factors for January for the San Francisco-Oakland-San Jose area. The CPI factors are now published bi-monthly on even months only (February, April, June, etc.). Since the February CPI factors include, in part, the data that would have been used to determine the January CPI factors, the City has determined that Transit Zone No. 1 shall now use the CPI data for the month of February.

The percentage increase from the February 2020 CPI to the February 2021 CPI was 1.56729%.

Table 2 provides the Fiscal Year 2021-22 maximum charge per EDU together with the maximum charge by land use.

Table 2: Transit Zone No. 1 - Maximum Charge by Land Use

Land Use	EDU Factor[1]	Charge Per EDU[2]	Maximum Annual Charge Per Unit/Acre
Developed Acreage			
Residential (per dwelling unit)			
LowDensity	1	$77.19	$77.19
Medium Density	0.8	$77.19	$61.75
High Density	0.6	$77.19	$46.31
Nonresidential (per acre)			
Retail Commercial	25.64	$77.19	$1,979.15
Business Park	22.04	$77.19	$1,701.27
Light Industrial	9.2	$77.19	$710.15
Undeveloped Acreage			
All Land Uses	0	$77.19	$0.00

[1] EDU Factors as approved for Sacramento County CSA 10, Benefit Zone No. 1, FY 2003-04
[2] The FY 2021-22 maximum charge per EDU is calculated by increasing the FY 2020-21 maximum charge per EDU of $76 by 1.56729%, the percentage increase in the CPI from February 2020 to February 2021. Rates and percentages in the Report have been rounded for presentation purposes.

Part E

CHARGE ROLL

Parcel identification for each lot or parcel within the District is based on the diagram presented herein and is based on available parcel maps and property data from the County Assessor's Office at the time the Engineer's Report was prepared. A listing of the proposed lots and parcels to be charged within this District along with the amounts is provided herein.

If any parcel submitted for collection is identified by the County Auditor/Controller to be an invalid parcel number for the fiscal year, a corrected parcel number and/or new parcel numbers will be identified and resubmitted to the County Auditor/Controller. The amount to be levied and collected for the resubmitted parcel or parcels shall be based on the method of apportionment and rate described in this report as approved by the City Council. Therefore, if a single parcel is subdivided to multiple parcels, the amount applied to each of the new parcels shall be recalculated and applied according to the approved method of apportionment and rate rather than a proportionate share of the original amount.

The following is a list of the parcels and proposed amounts for each of the parcels within the District as determined by the rates and method of apportionment described herein:

City of Rancho Cordova
Transit Related Services Benefit District, Zone No. 1
Fiscal Year 2021-22 Charge Roll

APN	Development Status	Land Use	EDU	Assessment
072-1960-001-0000	Developed Parcel	Low Density Residential	1.0000	$ 77.18
072-1960-002-0000	Developed Parcel	Low Density Residential	1.0000	$ 77.18
072-1960-003-0000	Developed Parcel	Low Density Residential	1.0000	$ 77.18
072-1960-004-0000	Developed Parcel	Low Density Residential	1.0000	$ 77.18
072-1960-005-0000	Developed Parcel	Low Density Residential	1.0000	$ 77.18
072-1960-006-0000	Developed Parcel	Low Density Residential	1.0000	$ 77.18
072-1960-007-0000	Developed Parcel	Low Density Residential	1.0000	$ 77.18
072-1960-008-0000	Developed Parcel	Low Density Residential	1.0000	$ 77.18
072-1960-009-0000	Developed Parcel	Low Density Residential	1.0000	$ 77.18
072-1960-010-0000	Developed Parcel	Low Density Residential	1.0000	$ 77.18
072-1960-011-0000	Developed Parcel	Low Density Residential	1.0000	$ 77.18
072-1960-012-0000	Developed Parcel	Low Density Residential	1.0000	$ 77.18
072-1960-013-0000	Developed Parcel	Low Density Residential	1.0000	$ 77.18
072-1960-014-0000	Developed Parcel	Low Density Residential	1.0000	$ 77.18
072-1960-015-0000	Developed Parcel	Low Density Residential	1.0000	$ 77.18
072-1960-016-0000	Developed Parcel	Low Density Residential	1.0000	$ 77.18
072-1960-017-0000	Developed Parcel	Low Density Residential	1.0000	$ 77.18
072-1960-018-0000	Developed Parcel	Low Density Residential	1.0000	$ 77.18
072-1960-019-0000	Developed Parcel	Low Density Residential	1.0000	$ 77.18
072-1960-020-0000	Developed Parcel	Low Density Residential	1.0000	$ 77.18
072-1960-021-0000	Developed Parcel	Low Density Residential	1.0000	$ 77.18
072-1960-022-0000	Developed Parcel	Low Density Residential	1.0000	$ 77.18
072-1960-023-0000	Developed Parcel	Low Density Residential	1.0000	$ 77.18
072-1960-024-0000	Developed Parcel	Low Density Residential	1.0000	$ 77.18
072-1960-025-0000	Developed Parcel	Low Density Residential	1.0000	$ 77.18
072-1960-026-0000	Developed Parcel	Low Density Residential	1.0000	$ 77.18
072-1960-027-0000	Developed Parcel	Low Density Residential	1.0000	$ 77.18
072-1960-028-0000	Developed Parcel	Low Density Residential	1.0000	$ 77.18
072-1960-029-0000	Developed Parcel	Low Density Residential	1.0000	$ 77.18
072-1960-030-0000	Developed Parcel	Low Density Residential	1.0000	$ 77.18
072-1960-031-0000	Developed Parcel	Low Density Residential	1.0000	$ 77.18
072-1960-032-0000	Developed Parcel	Low Density Residential	1.0000	$ 77.18
072-1960-033-0000	Developed Parcel	Low Density Residential	1.0000	$ 77.18
072-1960-034-0000	Developed Parcel	Low Density Residential	1.0000	$ 77.18
072-1960-035-0000	Developed Parcel	Low Density Residential	1.0000	$ 77.18
072-1960-036-0000	Developed Parcel	Low Density Residential	1.0000	$ 77.18
072-1960-037-0000	Developed Parcel	Low Density Residential	1.0000	$ 77.18
072-1960-038-0000	Developed Parcel	Low Density Residential	1.0000	$ 77.18
072-1960-039-0000	Developed Parcel	Low Density Residential	1.0000	$ 77.18
072-1960-040-0000	Developed Parcel	Low Density Residential	1.0000	$ 77.18
072-1960-041-0000	Developed Parcel	Low Density Residential	1.0000	$ 77.18
072-1960-042-0000	Developed Parcel	Low Density Residential	1.0000	$ 77.18
072-1960-043-0000	Developed Parcel	Low Density Residential	1.0000	$ 77.18
072-1960-044-0000	Developed Parcel	Low Density Residential	1.0000	$ 77.18
072-1960-045-0000	Developed Parcel	Low Density Residential	1.0000	$ 77.18

City of Rancho Cordova
Transit Related Services Benefit District, Zone No. 1
Fiscal Year 2021-22 Charge Roll

APN	Development Status	Land Use	EDU	Assessment
072-1960-046-0000	Developed Parcel	Low Density Residential	1.0000	$ 77.18
072-1960-047-0000	Developed Parcel	Low Density Residential	1.0000	$ 77.18
072-1960-048-0000	Developed Parcel	Low Density Residential	1.0000	$ 77.18
072-1970-001-0000	Developed Parcel	Low Density Residential	1.0000	$ 77.18
072-1970-002-0000	Developed Parcel	Low Density Residential	1.0000	$ 77.18
072-1970-003-0000	Developed Parcel	Low Density Residential	1.0000	$ 77.18
072-1970-004-0000	Developed Parcel	Low Density Residential	1.0000	$ 77.18
072-1970-005-0000	Developed Parcel	Low Density Residential	1.0000	$ 77.18
072-1970-006-0000	Developed Parcel	Low Density Residential	1.0000	$ 77.18
072-1970-007-0000	Developed Parcel	Low Density Residential	1.0000	$ 77.18
072-1970-008-0000	Developed Parcel	Low Density Residential	1.0000	$ 77.18
072-1970-009-0000	Developed Parcel	Low Density Residential	1.0000	$ 77.18
072-1970-010-0000	Developed Parcel	Low Density Residential	1.0000	$ 77.18
072-1970-011-0000	Developed Parcel	Low Density Residential	1.0000	$ 77.18
072-1970-012-0000	Developed Parcel	Low Density Residential	1.0000	$ 77.18
072-1970-013-0000	Developed Parcel	Low Density Residential	1.0000	$ 77.18
072-1970-014-0000	Developed Parcel	Low Density Residential	1.0000	$ 77.18
072-1970-015-0000	Developed Parcel	Low Density Residential	1.0000	$ 77.18
072-1970-016-0000	Developed Parcel	Low Density Residential	1.0000	$ 77.18
072-1970-017-0000	Developed Parcel	Low Density Residential	1.0000	$ 77.18
072-1970-018-0000	Developed Parcel	Low Density Residential	1.0000	$ 77.18
072-1970-019-0000	Developed Parcel	Low Density Residential	1.0000	$ 77.18
072-1970-020-0000	Developed Parcel	Low Density Residential	1.0000	$ 77.18
072-1970-021-0000	Developed Parcel	Low Density Residential	1.0000	$ 77.18
072-1970-022-0000	Developed Parcel	Low Density Residential	1.0000	$ 77.18
072-1970-023-0000	Developed Parcel	Low Density Residential	1.0000	$ 77.18
072-1970-024-0000	Developed Parcel	Low Density Residential	1.0000	$ 77.18
072-1970-025-0000	Developed Parcel	Low Density Residential	1.0000	$ 77.18
072-1970-026-0000	Developed Parcel	Low Density Residential	1.0000	$ 77.18
072-1970-027-0000	Developed Parcel	Low Density Residential	1.0000	$ 77.18
072-1970-028-0000	Developed Parcel	Low Density Residential	1.0000	$ 77.18
072-1970-029-0000	Developed Parcel	Low Density Residential	1.0000	$ 77.18
072-1970-030-0000	Developed Parcel	Low Density Residential	1.0000	$ 77.18
072-1970-031-0000	Developed Parcel	Low Density Residential	1.0000	$ 77.18
072-1970-032-0000	Developed Parcel	Low Density Residential	1.0000	$ 77.18
072-1970-033-0000	Developed Parcel	Low Density Residential	1.0000	$ 77.18
072-1970-034-0000	Developed Parcel	Low Density Residential	1.0000	$ 77.18
072-1970-035-0000	Developed Parcel	Low Density Residential	1.0000	$ 77.18
072-1970-036-0000	Developed Parcel	Low Density Residential	1.0000	$ 77.18
072-1970-037-0000	Developed Parcel	Low Density Residential	1.0000	$ 77.18
072-1970-038-0000	Developed Parcel	Low Density Residential	1.0000	$ 77.18
072-1970-039-0000	Developed Parcel	Low Density Residential	1.0000	$ 77.18
072-1970-040-0000	Developed Parcel	Low Density Residential	1.0000	$ 77.18
072-1970-041-0000	Developed Parcel	Low Density Residential	1.0000	$ 77.18
072-1970-042-0000	Developed Parcel	Low Density Residential	1.0000	$ 77.18

City of Rancho Cordova
Transit Related Services Benefit District, Zone No. 1
Fiscal Year 2021-22 Charge Roll

APN	Development Status	Land Use	EDU	Assessment
072-1970-043-0000	Developed Parcel	Low Density Residential	1.0000	$ 77.18
072-1970-044-0000	Developed Parcel	Low Density Residential	1.0000	$ 77.18
072-1970-045-0000	Developed Parcel	Low Density Residential	1.0000	$ 77.18
072-1970-046-0000	Developed Parcel	Low Density Residential	1.0000	$ 77.18
072-2020-001-0000	Developed Parcel	Low Density Residential	1.0000	$ 77.18
072-2020-002-0000	Developed Parcel	Low Density Residential	1.0000	$ 77.18
072-2020-003-0000	Developed Parcel	Low Density Residential	1.0000	$ 77.18
072-2020-004-0000	Developed Parcel	Low Density Residential	1.0000	$ 77.18
072-2020-005-0000	Developed Parcel	Low Density Residential	1.0000	$ 77.18
072-2020-006-0000	Developed Parcel	Low Density Residential	1.0000	$ 77.18
072-2020-007-0000	Developed Parcel	Low Density Residential	1.0000	$ 77.18
072-2020-008-0000	Developed Parcel	Low Density Residential	1.0000	$ 77.18
072-2020-009-0000	Developed Parcel	Low Density Residential	1.0000	$ 77.18
072-2020-010-0000	Developed Parcel	Low Density Residential	1.0000	$ 77.18
072-2020-011-0000	Developed Parcel	Low Density Residential	1.0000	$ 77.18
072-2020-012-0000	Developed Parcel	Low Density Residential	1.0000	$ 77.18
072-2020-013-0000	Developed Parcel	Low Density Residential	1.0000	$ 77.18
072-2020-014-0000	Developed Parcel	Low Density Residential	1.0000	$ 77.18
072-2020-015-0000	Developed Parcel	Low Density Residential	1.0000	$ 77.18
072-2020-016-0000	Developed Parcel	Low Density Residential	1.0000	$ 77.18
072-2020-017-0000	Developed Parcel	Low Density Residential	1.0000	$ 77.18
072-2020-018-0000	Developed Parcel	Low Density Residential	1.0000	$ 77.18
072-2020-019-0000	Developed Parcel	Low Density Residential	1.0000	$ 77.18
072-2020-020-0000	Developed Parcel	Low Density Residential	1.0000	$ 77.18
072-2020-021-0000	Developed Parcel	Low Density Residential	1.0000	$ 77.18
072-2020-022-0000	Developed Parcel	Low Density Residential	1.0000	$ 77.18
072-2020-023-0000	Developed Parcel	Low Density Residential	1.0000	$ 77.18
072-2020-024-0000	Developed Parcel	Low Density Residential	1.0000	$ 77.18
072-2020-025-0000	Developed Parcel	Low Density Residential	1.0000	$ 77.18
072-2020-026-0000	Developed Parcel	Low Density Residential	1.0000	$ 77.18
072-2020-027-0000	Developed Parcel	Low Density Residential	1.0000	$ 77.18
072-2020-028-0000	Developed Parcel	Low Density Residential	1.0000	$ 77.18
072-2020-029-0000	Developed Parcel	Low Density Residential	1.0000	$ 77.18
072-2020-030-0000	Developed Parcel	Low Density Residential	1.0000	$ 77.18
072-2020-031-0000	Developed Parcel	Low Density Residential	1.0000	$ 77.18
072-2020-032-0000	Developed Parcel	Low Density Residential	1.0000	$ 77.18
072-2020-033-0000	Developed Parcel	Low Density Residential	1.0000	$ 77.18
072-2020-034-0000	Developed Parcel	Low Density Residential	1.0000	$ 77.18
072-2020-035-0000	Developed Parcel	Low Density Residential	1.0000	$ 77.18
072-2020-036-0000	Developed Parcel	Low Density Residential	1.0000	$ 77.18
072-2020-037-0000	Developed Parcel	Low Density Residential	1.0000	$ 77.18
072-2020-038-0000	Developed Parcel	Low Density Residential	1.0000	$ 77.18
072-2020-039-0000	Developed Parcel	Low Density Residential	1.0000	$ 77.18
072-2020-040-0000	Developed Parcel	Low Density Residential	1.0000	$ 77.18
072-2020-041-0000	Developed Parcel	Low Density Residential	1.0000	$ 77.18

City of Rancho Cordova
Transit Related Services Benefit District, Zone No. 1
Fiscal Year 2021-22 Charge Roll

APN	Development Status	Land Use	EDU	Assessment
072-2020-042-0000	Developed Parcel	Low Density Residential	1.0000	$ 77.18
072-2020-043-0000	Developed Parcel	Low Density Residential	1.0000	$ 77.18
072-2020-044-0000	Developed Parcel	Low Density Residential	1.0000	$ 77.18
072-2020-045-0000	Developed Parcel	Low Density Residential	1.0000	$ 77.18
072-2020-046-0000	Developed Parcel	Low Density Residential	1.0000	$ 77.18
072-2020-047-0000	Developed Parcel	Low Density Residential	1.0000	$ 77.18
072-2020-048-0000	Developed Parcel	Low Density Residential	1.0000	$ 77.18
072-2020-049-0000	Developed Parcel	Low Density Residential	1.0000	$ 77.18
072-2020-050-0000	Developed Parcel	Low Density Residential	1.0000	$ 77.18
072-2020-051-0000	Developed Parcel	Low Density Residential	1.0000	$ 77.18
072-2020-052-0000	Developed Parcel	Low Density Residential	1.0000	$ 77.18
072-2020-053-0000	Developed Parcel	Low Density Residential	1.0000	$ 77.18
072-2020-054-0000	Developed Parcel	Low Density Residential	1.0000	$ 77.18
072-2020-055-0000	Developed Parcel	Low Density Residential	1.0000	$ 77.18
072-2020-056-0000	Developed Parcel	Low Density Residential	1.0000	$ 77.18
072-2020-057-0000	Developed Parcel	Low Density Residential	1.0000	$ 77.18
072-2020-058-0000	Developed Parcel	Low Density Residential	1.0000	$ 77.18
072-2020-059-0000	Developed Parcel	Low Density Residential	1.0000	$ 77.18
072-2020-060-0000	Developed Parcel	Low Density Residential	1.0000	$ 77.18
072-2020-061-0000	Developed Parcel	Low Density Residential	1.0000	$ 77.18
072-2020-062-0000	Developed Parcel	Low Density Residential	1.0000	$ 77.18
072-2020-063-0000	Developed Parcel	Low Density Residential	1.0000	$ 77.18
072-2070-001-0000	Developed Parcel	Low Density Residential	1.0000	$ 77.18
072-2070-002-0000	Developed Parcel	Low Density Residential	1.0000	$ 77.18
072-2070-003-0000	Developed Parcel	Low Density Residential	1.0000	$ 77.18
072-2070-004-0000	Developed Parcel	Low Density Residential	1.0000	$ 77.18
072-2070-005-0000	Developed Parcel	Low Density Residential	1.0000	$ 77.18
072-2070-006-0000	Developed Parcel	Low Density Residential	1.0000	$ 77.18
072-2070-007-0000	Developed Parcel	Low Density Residential	1.0000	$ 77.18
072-2070-008-0000	Developed Parcel	Low Density Residential	1.0000	$ 77.18
072-2070-009-0000	Developed Parcel	Low Density Residential	1.0000	$ 77.18
072-2070-010-0000	Developed Parcel	Low Density Residential	1.0000	$ 77.18
072-2070-011-0000	Developed Parcel	Low Density Residential	1.0000	$ 77.18
072-2070-012-0000	Developed Parcel	Low Density Residential	1.0000	$ 77.18
072-2070-013-0000	Developed Parcel	Low Density Residential	1.0000	$ 77.18
072-2070-014-0000	Developed Parcel	Low Density Residential	1.0000	$ 77.18
072-2070-015-0000	Developed Parcel	Low Density Residential	1.0000	$ 77.18
072-2070-016-0000	Developed Parcel	Low Density Residential	1.0000	$ 77.18
072-2070-017-0000	Developed Parcel	Low Density Residential	1.0000	$ 77.18
072-2070-018-0000	Developed Parcel	Low Density Residential	1.0000	$ 77.18
072-2070-019-0000	Developed Parcel	Low Density Residential	1.0000	$ 77.18
072-2070-020-0000	Developed Parcel	Low Density Residential	1.0000	$ 77.18
072-2070-021-0000	Developed Parcel	Low Density Residential	1.0000	$ 77.18
072-2070-022-0000	Developed Parcel	Low Density Residential	1.0000	$ 77.18
072-2070-023-0000	Developed Parcel	Low Density Residential	1.0000	$ 77.18

APN	Development Status	Land Use	EDU	Assessment
072-2070-024-0000	Developed Parcel	Low Density Residential	1.0000	$ 77.18
072-2070-025-0000	Developed Parcel	Low Density Residential	1.0000	$ 77.18
072-2070-026-0000	Developed Parcel	Low Density Residential	1.0000	$ 77.18
072-2070-027-0000	Developed Parcel	Low Density Residential	1.0000	$ 77.18
072-2070-028-0000	Developed Parcel	Low Density Residential	1.0000	$ 77.18
072-2070-029-0000	Developed Parcel	Low Density Residential	1.0000	$ 77.18
072-2070-030-0000	Developed Parcel	Low Density Residential	1.0000	$ 77.18
072-2070-031-0000	Developed Parcel	Low Density Residential	1.0000	$ 77.18
072-2070-032-0000	Developed Parcel	Low Density Residential	1.0000	$ 77.18
072-2070-033-0000	Developed Parcel	Low Density Residential	1.0000	$ 77.18
072-2070-034-0000	Developed Parcel	Low Density Residential	1.0000	$ 77.18
072-2070-035-0000	Developed Parcel	Low Density Residential	1.0000	$ 77.18
072-2070-036-0000	Developed Parcel	Low Density Residential	1.0000	$ 77.18
072-2070-037-0000	Developed Parcel	Low Density Residential	1.0000	$ 77.18
072-2070-038-0000	Developed Parcel	Low Density Residential	1.0000	$ 77.18
072-2070-039-0000	Developed Parcel	Low Density Residential	1.0000	$ 77.18
072-2070-040-0000	Developed Parcel	Low Density Residential	1.0000	$ 77.18
072-2070-041-0000	Developed Parcel	Low Density Residential	1.0000	$ 77.18
072-2070-042-0000	Developed Parcel	Low Density Residential	1.0000	$ 77.18
072-2070-043-0000	Developed Parcel	Low Density Residential	1.0000	$ 77.18
072-2070-044-0000	Developed Parcel	Low Density Residential	1.0000	$ 77.18
072-2070-045-0000	Developed Parcel	Low Density Residential	1.0000	$ 77.18
072-2070-046-0000	Developed Parcel	Low Density Residential	1.0000	$ 77.18
072-2070-047-0000	Developed Parcel	Low Density Residential	1.0000	$ 77.18
072-2070-048-0000	Developed Parcel	Low Density Residential	1.0000	$ 77.18
072-2070-049-0000	Developed Parcel	Low Density Residential	1.0000	$ 77.18
072-2070-050-0000	Developed Parcel	Low Density Residential	1.0000	$ 77.18
072-2070-051-0000	Developed Parcel	Low Density Residential	1.0000	$ 77.18
072-2070-052-0000	Developed Parcel	Low Density Residential	1.0000	$ 77.18
072-2070-053-0000	Developed Parcel	Low Density Residential	1.0000	$ 77.18
072-2070-054-0000	Developed Parcel	Low Density Residential	1.0000	$ 77.18
072-2070-055-0000	Developed Parcel	Low Density Residential	1.0000	$ 77.18
072-2070-056-0000	Developed Parcel	Low Density Residential	1.0000	$ 77.18
072-2070-057-0000	Developed Parcel	Low Density Residential	1.0000	$ 77.18
072-2070-058-0000	Developed Parcel	Low Density Residential	1.0000	$ 77.18
072-2070-059-0000	Developed Parcel	Low Density Residential	1.0000	$ 77.18
072-2070-060-0000	Developed Parcel	Low Density Residential	1.0000	$ 77.18
072-2070-063-0000	Developed Parcel	Low Density Residential	1.0000	$ 77.18
072-2070-069-0000	Developed Parcel	Low Density Residential	1.0000	$ 77.18
072-2070-070-0000	Developed Parcel	Low Density Residential	1.0000	$ 77.18
072-2080-001-0000	Developed Parcel	Low Density Residential	1.0000	$ 77.18
072-2080-002-0000	Developed Parcel	Low Density Residential	1.0000	$ 77.18
072-2080-003-0000	Developed Parcel	Low Density Residential	1.0000	$ 77.18
072-2080-004-0000	Developed Parcel	Low Density Residential	1.0000	$ 77.18
072-2080-005-0000	Developed Parcel	Low Density Residential	1.0000	$ 77.18

APN	Development Status	Land Use	EDU	Assessment
072-2080-006-0000	Developed Parcel	Low Density Residential	1.0000	$ 77.18
072-2080-007-0000	Developed Parcel	Low Density Residential	1.0000	$ 77.18
072-2080-008-0000	Developed Parcel	Low Density Residential	1.0000	$ 77.18
072-2080-009-0000	Developed Parcel	Low Density Residential	1.0000	$ 77.18
072-2080-010-0000	Developed Parcel	Low Density Residential	1.0000	$ 77.18
072-2080-011-0000	Developed Parcel	Low Density Residential	1.0000	$ 77.18
072-2080-012-0000	Developed Parcel	Low Density Residential	1.0000	$ 77.18
072-2080-013-0000	Developed Parcel	Low Density Residential	1.0000	$ 77.18
072-2080-014-0000	Developed Parcel	Low Density Residential	1.0000	$ 77.18
072-2080-015-0000	Developed Parcel	Low Density Residential	1.0000	$ 77.18
072-2080-016-0000	Developed Parcel	Low Density Residential	1.0000	$ 77.18
072-2080-017-0000	Developed Parcel	Low Density Residential	1.0000	$ 77.18
072-2080-018-0000	Developed Parcel	Low Density Residential	1.0000	$ 77.18
072-2080-019-0000	Developed Parcel	Low Density Residential	1.0000	$ 77.18
072-2080-020-0000	Developed Parcel	Low Density Residential	1.0000	$ 77.18
072-2080-021-0000	Developed Parcel	Low Density Residential	1.0000	$ 77.18
072-2080-023-0000	Developed Parcel	Low Density Residential	1.0000	$ 77.18
072-2080-024-0000	Developed Parcel	Low Density Residential	1.0000	$ 77.18
072-2080-025-0000	Developed Parcel	Low Density Residential	1.0000	$ 77.18
072-2080-026-0000	Developed Parcel	Low Density Residential	1.0000	$ 77.18
072-2080-030-0000	Developed Parcel	Low Density Residential	1.0000	$ 77.18
072-2080-031-0000	Developed Parcel	Low Density Residential	1.0000	$ 77.18
072-2080-032-0000	Developed Parcel	Low Density Residential	1.0000	$ 77.18
072-2080-033-0000	Developed Parcel	Low Density Residential	1.0000	$ 77.18
072-2080-034-0000	Developed Parcel	Low Density Residential	1.0000	$ 77.18
072-2080-035-0000	Developed Parcel	Low Density Residential	1.0000	$ 77.18
072-2080-036-0000	Developed Parcel	Low Density Residential	1.0000	$ 77.18
072-2080-037-0000	Developed Parcel	Low Density Residential	1.0000	$ 77.18
072-2080-038-0000	Developed Parcel	Low Density Residential	1.0000	$ 77.18
072-2080-039-0000	Developed Parcel	Low Density Residential	1.0000	$ 77.18
072-2080-040-0000	Developed Parcel	Low Density Residential	1.0000	$ 77.18
072-2080-041-0000	Developed Parcel	Low Density Residential	1.0000	$ 77.18
072-2080-042-0000	Developed Parcel	Low Density Residential	1.0000	$ 77.18
072-2080-043-0000	Developed Parcel	Low Density Residential	1.0000	$ 77.18
072-2080-044-0000	Developed Parcel	Low Density Residential	1.0000	$ 77.18
072-2080-045-0000	Developed Parcel	Low Density Residential	1.0000	$ 77.18
072-2090-001-0000	Developed Parcel	Low Density Residential	1.0000	$ 77.18
072-2090-002-0000	Developed Parcel	Low Density Residential	1.0000	$ 77.18
072-2090-003-0000	Developed Parcel	Low Density Residential	1.0000	$ 77.18
072-2090-004-0000	Developed Parcel	Low Density Residential	1.0000	$ 77.18
072-2090-005-0000	Developed Parcel	Low Density Residential	1.0000	$ 77.18
072-2090-006-0000	Developed Parcel	Low Density Residential	1.0000	$ 77.18
072-2090-007-0000	Developed Parcel	Low Density Residential	1.0000	$ 77.18
072-2090-008-0000	Developed Parcel	Low Density Residential	1.0000	$ 77.18
072-2090-009-0000	Developed Parcel	Low Density Residential	1.0000	$ 77.18

APN	Development Status	Land Use	EDU	Assessment
072-2090-010-0000	Developed Parcel	Low Density Residential	1.0000	$ 77.18
072-2090-011-0000	Developed Parcel	Low Density Residential	1.0000	$ 77.18
072-2090-012-0000	Developed Parcel	Low Density Residential	1.0000	$ 77.18
072-2090-013-0000	Developed Parcel	Low Density Residential	1.0000	$ 77.18
072-2090-014-0000	Developed Parcel	Low Density Residential	1.0000	$ 77.18
072-2090-015-0000	Developed Parcel	Low Density Residential	1.0000	$ 77.18
072-2090-016-0000	Developed Parcel	Low Density Residential	1.0000	$ 77.18
072-2090-017-0000	Developed Parcel	Low Density Residential	1.0000	$ 77.18
072-2090-018-0000	Developed Parcel	Low Density Residential	1.0000	$ 77.18
072-2090-019-0000	Developed Parcel	Low Density Residential	1.0000	$ 77.18
072-2090-020-0000	Developed Parcel	Low Density Residential	1.0000	$ 77.18
072-2090-021-0000	Developed Parcel	Low Density Residential	1.0000	$ 77.18
072-2090-022-0000	Developed Parcel	Low Density Residential	1.0000	$ 77.18
072-2090-023-0000	Developed Parcel	Low Density Residential	1.0000	$ 77.18
072-2090-024-0000	Developed Parcel	Low Density Residential	1.0000	$ 77.18
072-2090-025-0000	Developed Parcel	Low Density Residential	1.0000	$ 77.18
072-2090-026-0000	Developed Parcel	Low Density Residential	1.0000	$ 77.18
072-2090-027-0000	Developed Parcel	Low Density Residential	1.0000	$ 77.18
072-2090-028-0000	Developed Parcel	Low Density Residential	1.0000	$ 77.18
072-2090-029-0000	Developed Parcel	Low Density Residential	1.0000	$ 77.18
072-2090-030-0000	Developed Parcel	Low Density Residential	1.0000	$ 77.18
072-2090-031-0000	Developed Parcel	Low Density Residential	1.0000	$ 77.18
072-2090-032-0000	Developed Parcel	Low Density Residential	1.0000	$ 77.18
072-2090-033-0000	Developed Parcel	Low Density Residential	1.0000	$ 77.18
072-2090-034-0000	Developed Parcel	Low Density Residential	1.0000	$ 77.18
072-2090-035-0000	Developed Parcel	Low Density Residential	1.0000	$ 77.18
072-2090-036-0000	Developed Parcel	Low Density Residential	1.0000	$ 77.18
072-2090-037-0000	Developed Parcel	Low Density Residential	1.0000	$ 77.18
072-2090-038-0000	Developed Parcel	Low Density Residential	1.0000	$ 77.18
072-2090-039-0000	Developed Parcel	Low Density Residential	1.0000	$ 77.18
072-2090-040-0000	Developed Parcel	Low Density Residential	1.0000	$ 77.18
072-2090-041-0000	Developed Parcel	Low Density Residential	1.0000	$ 77.18
072-2090-042-0000	Developed Parcel	Low Density Residential	1.0000	$ 77.18
072-2090-043-0000	Developed Parcel	Low Density Residential	1.0000	$ 77.18
072-2090-044-0000	Developed Parcel	Low Density Residential	1.0000	$ 77.18
072-2090-045-0000	Developed Parcel	Low Density Residential	1.0000	$ 77.18
072-2090-046-0000	Developed Parcel	Low Density Residential	1.0000	$ 77.18
072-2090-047-0000	Developed Parcel	Low Density Residential	1.0000	$ 77.18
072-2090-048-0000	Developed Parcel	Low Density Residential	1.0000	$ 77.18
072-2090-049-0000	Developed Parcel	Low Density Residential	1.0000	$ 77.18
072-2090-050-0000	Developed Parcel	Low Density Residential	1.0000	$ 77.18
072-2090-051-0000	Developed Parcel	Low Density Residential	1.0000	$ 77.18
072-2090-052-0000	Developed Parcel	Low Density Residential	1.0000	$ 77.18
072-2090-053-0000	Developed Parcel	Low Density Residential	1.0000	$ 77.18
072-2090-054-0000	Developed Parcel	Low Density Residential	1.0000	$ 77.18

APN	Development Status	Land Use	EDU	Assessment
072-2090-055-0000	Developed Parcel	Low Density Residential	1.0000	$ 77.18
072-2090-056-0000	Developed Parcel	Low Density Residential	1.0000	$ 77.18
072-2090-057-0000	Developed Parcel	Low Density Residential	1.0000	$ 77.18
072-2090-058-0000	Developed Parcel	Low Density Residential	1.0000	$ 77.18
072-2090-059-0000	Developed Parcel	Low Density Residential	1.0000	$ 77.18
072-2090-060-0000	Developed Parcel	Low Density Residential	1.0000	$ 77.18
072-2090-061-0000	Developed Parcel	Low Density Residential	1.0000	$ 77.18
072-2090-062-0000	Developed Parcel	Low Density Residential	1.0000	$ 77.18
072-2090-063-0000	Developed Parcel	Low Density Residential	1.0000	$ 77.18
072-2090-064-0000	Developed Parcel	Low Density Residential	1.0000	$ 77.18
072-2090-065-0000	Developed Parcel	Low Density Residential	1.0000	$ 77.18
072-2090-066-0000	Developed Parcel	Low Density Residential	1.0000	$ 77.18
072-2090-067-0000	Developed Parcel	Low Density Residential	1.0000	$ 77.18
072-2090-068-0000	Developed Parcel	Low Density Residential	1.0000	$ 77.18
072-2090-069-0000	Developed Parcel	Low Density Residential	1.0000	$ 77.18
072-2090-070-0000	Developed Parcel	Low Density Residential	1.0000	$ 77.18
072-2090-071-0000	Developed Parcel	Low Density Residential	1.0000	$ 77.18
072-2090-072-0000	Developed Parcel	Low Density Residential	1.0000	$ 77.18
072-2090-073-0000	Developed Parcel	Low Density Residential	1.0000	$ 77.18
072-2090-074-0000	Developed Parcel	Low Density Residential	1.0000	$ 77.18
072-2090-075-0000	Developed Parcel	Low Density Residential	1.0000	$ 77.18
072-2090-076-0000	Developed Parcel	Low Density Residential	1.0000	$ 77.18
072-2090-077-0000	Developed Parcel	Low Density Residential	1.0000	$ 77.18
072-2090-078-0000	Developed Parcel	Low Density Residential	1.0000	$ 77.18
072-2100-001-0000	Developed Parcel	Low Density Residential	1.0000	$ 77.18
072-2100-002-0000	Developed Parcel	Low Density Residential	1.0000	$ 77.18
072-2100-003-0000	Developed Parcel	Low Density Residential	1.0000	$ 77.18
072-2100-004-0000	Developed Parcel	Low Density Residential	1.0000	$ 77.18
072-2100-005-0000	Developed Parcel	Low Density Residential	1.0000	$ 77.18
072-2100-006-0000	Developed Parcel	Low Density Residential	1.0000	$ 77.18
072-2100-007-0000	Developed Parcel	Low Density Residential	1.0000	$ 77.18
072-2100-008-0000	Developed Parcel	Low Density Residential	1.0000	$ 77.18
072-2100-009-0000	Developed Parcel	Low Density Residential	1.0000	$ 77.18
072-2100-010-0000	Developed Parcel	Low Density Residential	1.0000	$ 77.18
072-2100-011-0000	Developed Parcel	Low Density Residential	1.0000	$ 77.18
072-2100-012-0000	Developed Parcel	Low Density Residential	1.0000	$ 77.18
072-2100-013-0000	Developed Parcel	Low Density Residential	1.0000	$ 77.18
072-2100-014-0000	Developed Parcel	Low Density Residential	1.0000	$ 77.18
072-2100-015-0000	Developed Parcel	Low Density Residential	1.0000	$ 77.18
072-2100-016-0000	Developed Parcel	Low Density Residential	1.0000	$ 77.18
072-2100-017-0000	Developed Parcel	Low Density Residential	1.0000	$ 77.18
072-2100-018-0000	Developed Parcel	Low Density Residential	1.0000	$ 77.18
072-2100-019-0000	Developed Parcel	Low Density Residential	1.0000	$ 77.18
072-2100-020-0000	Developed Parcel	Low Density Residential	1.0000	$ 77.18
072-2100-021-0000	Developed Parcel	Low Density Residential	1.0000	$ 77.18

City of Rancho Cordova
Transit Related Services Benefit District, Zone No. 1
Fiscal Year 2021-22 Charge Roll

APN	Development Status	Land Use	EDU	Assessment
072-2100-022-0000	Developed Parcel	Low Density Residential	1.0000	$ 77.18
072-2100-023-0000	Developed Parcel	Low Density Residential	1.0000	$ 77.18
072-2100-024-0000	Developed Parcel	Low Density Residential	1.0000	$ 77.18
072-2100-025-0000	Developed Parcel	Low Density Residential	1.0000	$ 77.18
072-2100-026-0000	Developed Parcel	Low Density Residential	1.0000	$ 77.18
072-2100-027-0000	Developed Parcel	Low Density Residential	1.0000	$ 77.18
072-2100-028-0000	Developed Parcel	Low Density Residential	1.0000	$ 77.18
072-2100-029-0000	Developed Parcel	Low Density Residential	1.0000	$ 77.18
072-2100-030-0000	Developed Parcel	Low Density Residential	1.0000	$ 77.18
072-2100-031-0000	Developed Parcel	Low Density Residential	1.0000	$ 77.18
072-2100-032-0000	Developed Parcel	Low Density Residential	1.0000	$ 77.18
072-2100-033-0000	Developed Parcel	Low Density Residential	1.0000	$ 77.18
072-2100-034-0000	Developed Parcel	Low Density Residential	1.0000	$ 77.18
072-2100-035-0000	Developed Parcel	Low Density Residential	1.0000	$ 77.18
072-2100-036-0000	Developed Parcel	Low Density Residential	1.0000	$ 77.18
072-2100-037-0000	Developed Parcel	Low Density Residential	1.0000	$ 77.18
072-2100-038-0000	Developed Parcel	Low Density Residential	1.0000	$ 77.18
072-2100-039-0000	Developed Parcel	Low Density Residential	1.0000	$ 77.18
072-2100-040-0000	Developed Parcel	Low Density Residential	1.0000	$ 77.18
072-2100-041-0000	Developed Parcel	Low Density Residential	1.0000	$ 77.18
072-2100-042-0000	Developed Parcel	Low Density Residential	1.0000	$ 77.18
072-2100-043-0000	Developed Parcel	Low Density Residential	1.0000	$ 77.18
072-2200-001-0000	Developed Parcel	Low Density Residential	1.0000	$ 77.18
072-2200-002-0000	Developed Parcel	Low Density Residential	1.0000	$ 77.18
072-2200-003-0000	Developed Parcel	Low Density Residential	1.0000	$ 77.18
072-2200-004-0000	Developed Parcel	Low Density Residential	1.0000	$ 77.18
072-2200-005-0000	Developed Parcel	Low Density Residential	1.0000	$ 77.18
072-2200-006-0000	Developed Parcel	Low Density Residential	1.0000	$ 77.18
072-2200-007-0000	Developed Parcel	Low Density Residential	1.0000	$ 77.18
072-2200-008-0000	Developed Parcel	Low Density Residential	1.0000	$ 77.18
072-2200-009-0000	Developed Parcel	Low Density Residential	1.0000	$ 77.18
072-2200-010-0000	Developed Parcel	Low Density Residential	1.0000	$ 77.18
072-2200-011-0000	Developed Parcel	Low Density Residential	1.0000	$ 77.18
072-2200-012-0000	Developed Parcel	Low Density Residential	1.0000	$ 77.18
072-2200-013-0000	Developed Parcel	Low Density Residential	1.0000	$ 77.18
072-2200-014-0000	Developed Parcel	Low Density Residential	1.0000	$ 77.18
072-2200-015-0000	Developed Parcel	Low Density Residential	1.0000	$ 77.18
072-2200-016-0000	Developed Parcel	Low Density Residential	1.0000	$ 77.18
072-2200-017-0000	Developed Parcel	Low Density Residential	1.0000	$ 77.18
072-2200-018-0000	Developed Parcel	Low Density Residential	1.0000	$ 77.18
072-2200-019-0000	Developed Parcel	Low Density Residential	1.0000	$ 77.18
072-2200-020-0000	Developed Parcel	Low Density Residential	1.0000	$ 77.18
072-2200-021-0000	Developed Parcel	Low Density Residential	1.0000	$ 77.18
072-2200-022-0000	Developed Parcel	Low Density Residential	1.0000	$ 77.18
072-2200-023-0000	Developed Parcel	Low Density Residential	1.0000	$ 77.18

City of Rancho Cordova
Transit Related Services Benefit District, Zone No. 1
Fiscal Year 2021-22 Charge Roll

APN	Development Status	Land Use	EDU	Assessment
072-2200-024-0000	Developed Parcel	Low Density Residential	1.0000	$ 77.18
072-2200-025-0000	Developed Parcel	Low Density Residential	1.0000	$ 77.18
072-2200-026-0000	Developed Parcel	Low Density Residential	1.0000	$ 77.18
072-2200-027-0000	Developed Parcel	Low Density Residential	1.0000	$ 77.18
072-2200-028-0000	Developed Parcel	Low Density Residential	1.0000	$ 77.18
072-2200-029-0000	Developed Parcel	Low Density Residential	1.0000	$ 77.18
072-2200-030-0000	Developed Parcel	Low Density Residential	1.0000	$ 77.18
072-2200-031-0000	Developed Parcel	Low Density Residential	1.0000	$ 77.18
072-2200-032-0000	Developed Parcel	Low Density Residential	1.0000	$ 77.18
072-2200-033-0000	Developed Parcel	Low Density Residential	1.0000	$ 77.18
072-2200-034-0000	Developed Parcel	Low Density Residential	1.0000	$ 77.18
072-2200-035-0000	Developed Parcel	Low Density Residential	1.0000	$ 77.18
072-2200-036-0000	Developed Parcel	Low Density Residential	1.0000	$ 77.18
072-2200-037-0000	Developed Parcel	Low Density Residential	1.0000	$ 77.18
072-2200-038-0000	Developed Parcel	Low Density Residential	1.0000	$ 77.18
072-2200-039-0000	Developed Parcel	Low Density Residential	1.0000	$ 77.18
072-2200-040-0000	Developed Parcel	Low Density Residential	1.0000	$ 77.18
072-2200-041-0000	Developed Parcel	Low Density Residential	1.0000	$ 77.18
072-2200-042-0000	Developed Parcel	Low Density Residential	1.0000	$ 77.18
072-2200-043-0000	Developed Parcel	Low Density Residential	1.0000	$ 77.18
072-2200-044-0000	Developed Parcel	Low Density Residential	1.0000	$ 77.18
072-2200-045-0000	Developed Parcel	Low Density Residential	1.0000	$ 77.18
072-2200-046-0000	Developed Parcel	Low Density Residential	1.0000	$ 77.18
072-2200-047-0000	Developed Parcel	Low Density Residential	1.0000	$ 77.18
072-2200-048-0000	Developed Parcel	Low Density Residential	1.0000	$ 77.18
072-2200-049-0000	Developed Parcel	Low Density Residential	1.0000	$ 77.18
072-2200-050-0000	Developed Parcel	Low Density Residential	1.0000	$ 77.18
072-2200-051-0000	Developed Parcel	Low Density Residential	1.0000	$ 77.18
072-2200-052-0000	Developed Parcel	Low Density Residential	1.0000	$ 77.18
072-2200-053-0000	Developed Parcel	Low Density Residential	1.0000	$ 77.18
072-2210-001-0000	Developed Parcel	Low Density Residential	1.0000	$ 77.18
072-2210-002-0000	Developed Parcel	Low Density Residential	1.0000	$ 77.18
072-2210-003-0000	Developed Parcel	Low Density Residential	1.0000	$ 77.18
072-2210-004-0000	Developed Parcel	Low Density Residential	1.0000	$ 77.18
072-2210-005-0000	Developed Parcel	Low Density Residential	1.0000	$ 77.18
072-2210-006-0000	Developed Parcel	Low Density Residential	1.0000	$ 77.18
072-2210-007-0000	Developed Parcel	Low Density Residential	1.0000	$ 77.18
072-2210-008-0000	Developed Parcel	Low Density Residential	1.0000	$ 77.18
072-2210-009-0000	Developed Parcel	Low Density Residential	1.0000	$ 77.18
072-2210-010-0000	Developed Parcel	Low Density Residential	1.0000	$ 77.18
072-2210-011-0000	Developed Parcel	Low Density Residential	1.0000	$ 77.18
072-2210-012-0000	Developed Parcel	Low Density Residential	1.0000	$ 77.18
072-2210-013-0000	Developed Parcel	Low Density Residential	1.0000	$ 77.18
072-2210-014-0000	Developed Parcel	Low Density Residential	1.0000	$ 77.18
072-2210-015-0000	Developed Parcel	Low Density Residential	1.0000	$ 77.18

City of Rancho Cordova
Transit Related Services Benefit District, Zone No. 1
Fiscal Year 2021-22 Charge Roll

APN	Development Status	Land Use	EDU	Assessment
072-2210-016-0000	Developed Parcel	Low Density Residential	1.0000	$ 77.18
072-2210-017-0000	Developed Parcel	Low Density Residential	1.0000	$ 77.18
072-2210-018-0000	Developed Parcel	Low Density Residential	1.0000	$ 77.18
072-2210-019-0000	Developed Parcel	Low Density Residential	1.0000	$ 77.18
072-2210-020-0000	Developed Parcel	Low Density Residential	1.0000	$ 77.18
072-2210-021-0000	Developed Parcel	Low Density Residential	1.0000	$ 77.18
072-2210-022-0000	Developed Parcel	Low Density Residential	1.0000	$ 77.18
072-2210-023-0000	Developed Parcel	Low Density Residential	1.0000	$ 77.18
072-2210-024-0000	Developed Parcel	Low Density Residential	1.0000	$ 77.18
072-2210-025-0000	Developed Parcel	Low Density Residential	1.0000	$ 77.18
072-2210-026-0000	Developed Parcel	Low Density Residential	1.0000	$ 77.18
072-2210-027-0000	Developed Parcel	Low Density Residential	1.0000	$ 77.18
072-2210-028-0000	Developed Parcel	Low Density Residential	1.0000	$ 77.18
072-2210-029-0000	Developed Parcel	Low Density Residential	1.0000	$ 77.18
072-2210-030-0000	Developed Parcel	Low Density Residential	1.0000	$ 77.18
072-2210-031-0000	Developed Parcel	Low Density Residential	1.0000	$ 77.18
072-2210-032-0000	Developed Parcel	Low Density Residential	1.0000	$ 77.18
072-2210-033-0000	Developed Parcel	Low Density Residential	1.0000	$ 77.18
072-2210-034-0000	Developed Parcel	Low Density Residential	1.0000	$ 77.18
072-2210-035-0000	Developed Parcel	Low Density Residential	1.0000	$ 77.18
072-2210-036-0000	Developed Parcel	Low Density Residential	1.0000	$ 77.18
072-2210-037-0000	Developed Parcel	Low Density Residential	1.0000	$ 77.18
072-2210-038-0000	Developed Parcel	Low Density Residential	1.0000	$ 77.18
072-2210-039-0000	Developed Parcel	Low Density Residential	1.0000	$ 77.18
072-2210-040-0000	Developed Parcel	Low Density Residential	1.0000	$ 77.18
072-2210-041-0000	Developed Parcel	Low Density Residential	1.0000	$ 77.18
072-2210-042-0000	Developed Parcel	Low Density Residential	1.0000	$ 77.18
072-2210-043-0000	Developed Parcel	Low Density Residential	1.0000	$ 77.18
072-2210-044-0000	Developed Parcel	Low Density Residential	1.0000	$ 77.18
072-2210-045-0000	Developed Parcel	Low Density Residential	1.0000	$ 77.18
072-2210-046-0000	Developed Parcel	Low Density Residential	1.0000	$ 77.18
072-2210-047-0000	Developed Parcel	Low Density Residential	1.0000	$ 77.18
072-2210-048-0000	Developed Parcel	Low Density Residential	1.0000	$ 77.18
072-2210-049-0000	Developed Parcel	Low Density Residential	1.0000	$ 77.18
072-2210-050-0000	Developed Parcel	Low Density Residential	1.0000	$ 77.18
072-2210-051-0000	Developed Parcel	Low Density Residential	1.0000	$ 77.18
072-2210-052-0000	Developed Parcel	Low Density Residential	1.0000	$ 77.18
072-2210-053-0000	Developed Parcel	Low Density Residential	1.0000	$ 77.18
072-2210-054-0000	Developed Parcel	Low Density Residential	1.0000	$ 77.18
072-2210-055-0000	Developed Parcel	Low Density Residential	1.0000	$ 77.18
072-2210-056-0000	Developed Parcel	Low Density Residential	1.0000	$ 77.18
072-2210-057-0000	Developed Parcel	Low Density Residential	1.0000	$ 77.18
072-2210-058-0000	Developed Parcel	Low Density Residential	1.0000	$ 77.18
072-2210-059-0000	Developed Parcel	Low Density Residential	1.0000	$ 77.18
072-2210-060-0000	Developed Parcel	Low Density Residential	1.0000	$ 77.18

APN	Development Status	Land Use	EDU	Assessment
072-2210-061-0000	Developed Parcel	Low Density Residential	1.0000	$ 77.18
072-2210-062-0000	Developed Parcel	Low Density Residential	1.0000	$ 77.18
072-2210-063-0000	Developed Parcel	Low Density Residential	1.0000	$ 77.18
072-2210-064-0000	Developed Parcel	Low Density Residential	1.0000	$ 77.18
072-2210-065-0000	Developed Parcel	Low Density Residential	1.0000	$ 77.18
072-2210-066-0000	Developed Parcel	Low Density Residential	1.0000	$ 77.18
072-2210-067-0000	Developed Parcel	Low Density Residential	1.0000	$ 77.18
072-2210-068-0000	Developed Parcel	Low Density Residential	1.0000	$ 77.18
072-2220-001-0000	Developed Parcel	Low Density Residential	1.0000	$ 77.18
072-2220-002-0000	Developed Parcel	Low Density Residential	1.0000	$ 77.18
072-2220-003-0000	Developed Parcel	Low Density Residential	1.0000	$ 77.18
072-2220-004-0000	Developed Parcel	Low Density Residential	1.0000	$ 77.18
072-2220-005-0000	Developed Parcel	Low Density Residential	1.0000	$ 77.18
072-2220-006-0000	Developed Parcel	Low Density Residential	1.0000	$ 77.18
072-2220-007-0000	Developed Parcel	Low Density Residential	1.0000	$ 77.18
072-2220-008-0000	Developed Parcel	Low Density Residential	1.0000	$ 77.18
072-2220-009-0000	Developed Parcel	Low Density Residential	1.0000	$ 77.18
072-2220-010-0000	Developed Parcel	Low Density Residential	1.0000	$ 77.18
072-2220-011-0000	Developed Parcel	Low Density Residential	1.0000	$ 77.18
072-2220-012-0000	Developed Parcel	Low Density Residential	1.0000	$ 77.18
072-2220-013-0000	Developed Parcel	Low Density Residential	1.0000	$ 77.18
072-2220-014-0000	Developed Parcel	Low Density Residential	1.0000	$ 77.18
072-2220-015-0000	Developed Parcel	Low Density Residential	1.0000	$ 77.18
072-2220-016-0000	Developed Parcel	Low Density Residential	1.0000	$ 77.18
072-2220-017-0000	Developed Parcel	Low Density Residential	1.0000	$ 77.18
072-2220-018-0000	Developed Parcel	Low Density Residential	1.0000	$ 77.18
072-2220-019-0000	Developed Parcel	Low Density Residential	1.0000	$ 77.18
072-2220-020-0000	Developed Parcel	Low Density Residential	1.0000	$ 77.18
072-2220-021-0000	Developed Parcel	Low Density Residential	1.0000	$ 77.18
072-2220-022-0000	Developed Parcel	Low Density Residential	1.0000	$ 77.18
072-2220-023-0000	Developed Parcel	Low Density Residential	1.0000	$ 77.18
072-2220-024-0000	Developed Parcel	Low Density Residential	1.0000	$ 77.18
072-2220-025-0000	Developed Parcel	Low Density Residential	1.0000	$ 77.18
072-2220-026-0000	Developed Parcel	Low Density Residential	1.0000	$ 77.18
072-2220-027-0000	Developed Parcel	Low Density Residential	1.0000	$ 77.18
072-2220-028-0000	Developed Parcel	Low Density Residential	1.0000	$ 77.18
072-2220-029-0000	Developed Parcel	Low Density Residential	1.0000	$ 77.18
072-2220-030-0000	Developed Parcel	Low Density Residential	1.0000	$ 77.18
072-2220-031-0000	Developed Parcel	Low Density Residential	1.0000	$ 77.18
072-2220-032-0000	Developed Parcel	Low Density Residential	1.0000	$ 77.18
072-2220-033-0000	Developed Parcel	Low Density Residential	1.0000	$ 77.18
072-2220-034-0000	Developed Parcel	Low Density Residential	1.0000	$ 77.18
072-2220-035-0000	Developed Parcel	Low Density Residential	1.0000	$ 77.18
072-2220-036-0000	Developed Parcel	Low Density Residential	1.0000	$ 77.18
072-2220-037-0000	Developed Parcel	Low Density Residential	1.0000	$ 77.18

APN	Development Status	Land Use	EDU	Assessment
072-2220-038-0000	Developed Parcel	Low Density Residential	1.0000	$ 77.18
072-2220-039-0000	Developed Parcel	Low Density Residential	1.0000	$ 77.18
072-2220-040-0000	Developed Parcel	Low Density Residential	1.0000	$ 77.18
072-2220-041-0000	Developed Parcel	Low Density Residential	1.0000	$ 77.18
072-2220-042-0000	Developed Parcel	Low Density Residential	1.0000	$ 77.18
072-2220-043-0000	Developed Parcel	Low Density Residential	1.0000	$ 77.18
072-2220-044-0000	Developed Parcel	Low Density Residential	1.0000	$ 77.18
072-2220-045-0000	Developed Parcel	Low Density Residential	1.0000	$ 77.18
072-2220-046-0000	Developed Parcel	Low Density Residential	1.0000	$ 77.18
072-2220-047-0000	Developed Parcel	Low Density Residential	1.0000	$ 77.18
072-2220-048-0000	Developed Parcel	Low Density Residential	1.0000	$ 77.18
072-2220-049-0000	Developed Parcel	Low Density Residential	1.0000	$ 77.18
072-2220-050-0000	Developed Parcel	Low Density Residential	1.0000	$ 77.18
072-2220-051-0000	Developed Parcel	Low Density Residential	1.0000	$ 77.18
072-2220-052-0000	Developed Parcel	Low Density Residential	1.0000	$ 77.18
072-2220-053-0000	Developed Parcel	Low Density Residential	1.0000	$ 77.18
072-2220-054-0000	Developed Parcel	Low Density Residential	1.0000	$ 77.18
072-2220-055-0000	Developed Parcel	Low Density Residential	1.0000	$ 77.18
072-2220-056-0000	Developed Parcel	Low Density Residential	1.0000	$ 77.18
072-2220-057-0000	Developed Parcel	Low Density Residential	1.0000	$ 77.18
072-2220-058-0000	Developed Parcel	Low Density Residential	1.0000	$ 77.18
072-2220-059-0000	Developed Parcel	Low Density Residential	1.0000	$ 77.18
072-2220-060-0000	Developed Parcel	Low Density Residential	1.0000	$ 77.18
072-2220-061-0000	Developed Parcel	Low Density Residential	1.0000	$ 77.18
072-2220-062-0000	Developed Parcel	Low Density Residential	1.0000	$ 77.18
072-2220-063-0000	Developed Parcel	Low Density Residential	1.0000	$ 77.18
072-2220-064-0000	Developed Parcel	Low Density Residential	1.0000	$ 77.18
072-2220-065-0000	Developed Parcel	Low Density Residential	1.0000	$ 77.18
072-2220-066-0000	Developed Parcel	Low Density Residential	1.0000	$ 77.18
072-2220-067-0000	Developed Parcel	Low Density Residential	1.0000	$ 77.18
072-2220-068-0000	Developed Parcel	Low Density Residential	1.0000	$ 77.18
072-2220-069-0000	Developed Parcel	Low Density Residential	1.0000	$ 77.18
072-2220-070-0000	Developed Parcel	Low Density Residential	1.0000	$ 77.18
072-2350-001-0000	Developed Parcel	Low Density Residential	1.0000	$ 77.18
072-2350-002-0000	Developed Parcel	Low Density Residential	1.0000	$ 77.18
072-2350-003-0000	Developed Parcel	Low Density Residential	1.0000	$ 77.18
072-2350-004-0000	Developed Parcel	Low Density Residential	1.0000	$ 77.18
072-2350-005-0000	Developed Parcel	Low Density Residential	1.0000	$ 77.18
072-2350-006-0000	Developed Parcel	Low Density Residential	1.0000	$ 77.18
072-2350-007-0000	Developed Parcel	Low Density Residential	1.0000	$ 77.18
072-2350-008-0000	Developed Parcel	Low Density Residential	1.0000	$ 77.18
072-2350-009-0000	Developed Parcel	Low Density Residential	1.0000	$ 77.18
072-2350-010-0000	Developed Parcel	Low Density Residential	1.0000	$ 77.18
072-2350-011-0000	Developed Parcel	Low Density Residential	1.0000	$ 77.18
072-2350-012-0000	Developed Parcel	Low Density Residential	1.0000	$ 77.18

City of Rancho Cordova
Transit Related Services Benefit District, Zone No. 1
Fiscal Year 2021-22 Charge Roll

APN	Development Status	Land Use	EDU	Assessment
072-2350-013-0000	Developed Parcel	Low Density Residential	1.0000	$ 77.18
072-2350-014-0000	Developed Parcel	Low Density Residential	1.0000	$ 77.18
072-2350-015-0000	Developed Parcel	Low Density Residential	1.0000	$ 77.18
072-2350-016-0000	Developed Parcel	Low Density Residential	1.0000	$ 77.18
072-2350-017-0000	Developed Parcel	Low Density Residential	1.0000	$ 77.18
072-2350-018-0000	Developed Parcel	Low Density Residential	1.0000	$ 77.18
072-2350-019-0000	Developed Parcel	Low Density Residential	1.0000	$ 77.18
072-2350-020-0000	Developed Parcel	Low Density Residential	1.0000	$ 77.18
072-2350-021-0000	Developed Parcel	Low Density Residential	1.0000	$ 77.18
072-2350-022-0000	Developed Parcel	Low Density Residential	1.0000	$ 77.18
072-2350-023-0000	Developed Parcel	Low Density Residential	1.0000	$ 77.18
072-2350-024-0000	Developed Parcel	Low Density Residential	1.0000	$ 77.18
072-2350-025-0000	Developed Parcel	Low Density Residential	1.0000	$ 77.18
072-2350-026-0000	Developed Parcel	Low Density Residential	1.0000	$ 77.18
072-2350-027-0000	Developed Parcel	Low Density Residential	1.0000	$ 77.18
072-2350-028-0000	Developed Parcel	Low Density Residential	1.0000	$ 77.18
072-2350-029-0000	Developed Parcel	Low Density Residential	1.0000	$ 77.18
072-2350-030-0000	Developed Parcel	Low Density Residential	1.0000	$ 77.18
072-2350-031-0000	Developed Parcel	Low Density Residential	1.0000	$ 77.18
072-2350-032-0000	Developed Parcel	Low Density Residential	1.0000	$ 77.18
072-2350-033-0000	Developed Parcel	Low Density Residential	1.0000	$ 77.18
072-2350-034-0000	Developed Parcel	Low Density Residential	1.0000	$ 77.18
072-2350-035-0000	Developed Parcel	Low Density Residential	1.0000	$ 77.18
072-2350-036-0000	Developed Parcel	Low Density Residential	1.0000	$ 77.18
072-2350-037-0000	Developed Parcel	Low Density Residential	1.0000	$ 77.18
072-2350-038-0000	Developed Parcel	Low Density Residential	1.0000	$ 77.18
072-2350-039-0000	Developed Parcel	Low Density Residential	1.0000	$ 77.18
072-2350-040-0000	Developed Parcel	Low Density Residential	1.0000	$ 77.18
072-2350-041-0000	Developed Parcel	Low Density Residential	1.0000	$ 77.18
072-2350-042-0000	Developed Parcel	Low Density Residential	1.0000	$ 77.18
072-2350-043-0000	Developed Parcel	Low Density Residential	1.0000	$ 77.18
072-2360-039-0000	Developed Parcel	Business Park	87.2784	$6,737.02
072-2370-001-0000	Developed Parcel	Low Density Residential	1.0000	$ 77.18
072-2370-002-0000	Developed Parcel	Low Density Residential	1.0000	$ 77.18
072-2370-003-0000	Developed Parcel	Low Density Residential	1.0000	$ 77.18
072-2370-004-0000	Developed Parcel	Low Density Residential	1.0000	$ 77.18
072-2370-005-0000	Developed Parcel	Low Density Residential	1.0000	$ 77.18
072-2370-006-0000	Developed Parcel	Low Density Residential	1.0000	$ 77.18
072-2370-007-0000	Developed Parcel	Low Density Residential	1.0000	$ 77.18
072-2370-008-0000	Developed Parcel	Low Density Residential	1.0000	$ 77.18
072-2370-009-0000	Developed Parcel	Low Density Residential	1.0000	$ 77.18
072-2370-010-0000	Developed Parcel	Low Density Residential	1.0000	$ 77.18
072-2370-011-0000	Developed Parcel	Low Density Residential	1.0000	$ 77.18
072-2370-012-0000	Developed Parcel	Low Density Residential	1.0000	$ 77.18
072-2370-013-0000	Developed Parcel	Low Density Residential	1.0000	$ 77.18

City of Rancho Cordova
Transit Related Services Benefit District, Zone No. 1
Fiscal Year 2021-22 Charge Roll

APN	Development Status	Land Use	EDU	Assessment
072-2370-014-0000	Developed Parcel	Low Density Residential	1.0000	$ 77.18
072-2370-015-0000	Developed Parcel	Low Density Residential	1.0000	$ 77.18
072-2370-016-0000	Developed Parcel	Low Density Residential	1.0000	$ 77.18
072-2370-017-0000	Developed Parcel	Low Density Residential	1.0000	$ 77.18
072-2370-018-0000	Developed Parcel	Low Density Residential	1.0000	$ 77.18
072-2370-019-0000	Developed Parcel	Low Density Residential	1.0000	$ 77.18
072-2370-020-0000	Developed Parcel	Low Density Residential	1.0000	$ 77.18
072-2370-021-0000	Developed Parcel	Low Density Residential	1.0000	$ 77.18
072-2370-022-0000	Developed Parcel	Low Density Residential	1.0000	$ 77.18
072-2370-023-0000	Developed Parcel	Low Density Residential	1.0000	$ 77.18
072-2370-024-0000	Developed Parcel	Low Density Residential	1.0000	$ 77.18
072-2370-025-0000	Developed Parcel	Low Density Residential	1.0000	$ 77.18
072-2370-026-0000	Developed Parcel	Low Density Residential	1.0000	$ 77.18
072-2370-027-0000	Developed Parcel	Low Density Residential	1.0000	$ 77.18
072-2370-028-0000	Developed Parcel	Low Density Residential	1.0000	$ 77.18
072-2370-029-0000	Developed Parcel	Low Density Residential	1.0000	$ 77.18
072-2370-030-0000	Developed Parcel	Low Density Residential	1.0000	$ 77.18
072-2370-031-0000	Developed Parcel	Low Density Residential	1.0000	$ 77.18
072-2370-032-0000	Developed Parcel	Low Density Residential	1.0000	$ 77.18
072-2370-033-0000	Developed Parcel	Low Density Residential	1.0000	$ 77.18
072-2370-034-0000	Developed Parcel	Low Density Residential	1.0000	$ 77.18
072-2370-035-0000	Developed Parcel	Low Density Residential	1.0000	$ 77.18
072-2370-036-0000	Developed Parcel	Low Density Residential	1.0000	$ 77.18
072-2370-037-0000	Developed Parcel	Low Density Residential	1.0000	$ 77.18
072-2370-038-0000	Developed Parcel	Low Density Residential	1.0000	$ 77.18
072-2370-039-0000	Developed Parcel	Low Density Residential	1.0000	$ 77.18
072-2370-040-0000	Developed Parcel	Low Density Residential	1.0000	$ 77.18
072-2370-041-0000	Developed Parcel	Low Density Residential	1.0000	$ 77.18
072-2370-042-0000	Developed Parcel	Low Density Residential	1.0000	$ 77.18
072-2370-043-0000	Developed Parcel	Low Density Residential	1.0000	$ 77.18
072-2370-044-0000	Developed Parcel	Low Density Residential	1.0000	$ 77.18
072-2370-045-0000	Developed Parcel	Low Density Residential	1.0000	$ 77.18
072-2370-046-0000	Developed Parcel	Low Density Residential	1.0000	$ 77.18
072-2370-047-0000	Developed Parcel	Low Density Residential	1.0000	$ 77.18
072-2370-048-0000	Developed Parcel	Low Density Residential	1.0000	$ 77.18
072-2370-049-0000	Developed Parcel	Low Density Residential	1.0000	$ 77.18
072-2370-050-0000	Developed Parcel	Low Density Residential	1.0000	$ 77.18
072-2370-051-0000	Developed Parcel	Low Density Residential	1.0000	$ 77.18
072-2370-052-0000	Developed Parcel	Low Density Residential	1.0000	$ 77.18
072-2370-053-0000	Developed Parcel	Low Density Residential	1.0000	$ 77.18
072-2370-054-0000	Developed Parcel	Low Density Residential	1.0000	$ 77.18
072-2370-055-0000	Developed Parcel	Low Density Residential	1.0000	$ 77.18
072-2370-056-0000	Developed Parcel	Low Density Residential	1.0000	$ 77.18
072-2370-057-0000	Developed Parcel	Low Density Residential	1.0000	$ 77.18
072-2370-058-0000	Developed Parcel	Low Density Residential	1.0000	$ 77.18

APN	Development Status	Land Use	EDU	Assessment
072-2370-059-0000	Developed Parcel	Low Density Residential	1.0000	$ 77.18
072-2370-060-0000	Developed Parcel	Low Density Residential	1.0000	$ 77.18
072-2370-061-0000	Developed Parcel	Low Density Residential	1.0000	$ 77.18
072-2370-062-0000	Developed Parcel	Low Density Residential	1.0000	$ 77.18
072-2370-063-0000	Developed Parcel	Low Density Residential	1.0000	$ 77.18
072-2370-064-0000	Developed Parcel	Low Density Residential	1.0000	$ 77.18
072-2370-065-0000	Developed Parcel	Low Density Residential	1.0000	$ 77.18
072-2370-066-0000	Developed Parcel	Low Density Residential	1.0000	$ 77.18
072-2370-067-0000	Developed Parcel	Low Density Residential	1.0000	$ 77.18
072-2370-068-0000	Developed Parcel	Low Density Residential	1.0000	$ 77.18
072-2370-069-0000	Developed Parcel	Low Density Residential	1.0000	$ 77.18
072-2370-070-0000	Developed Parcel	Low Density Residential	1.0000	$ 77.18
072-2370-071-0000	Developed Parcel	Low Density Residential	1.0000	$ 77.18
072-2370-072-0000	Developed Parcel	Low Density Residential	1.0000	$ 77.18
072-2380-001-0000	Developed Parcel	Low Density Residential	1.0000	$ 77.18
072-2380-002-0000	Developed Parcel	Low Density Residential	1.0000	$ 77.18
072-2380-003-0000	Developed Parcel	Low Density Residential	1.0000	$ 77.18
072-2380-004-0000	Developed Parcel	Low Density Residential	1.0000	$ 77.18
072-2380-005-0000	Developed Parcel	Low Density Residential	1.0000	$ 77.18
072-2380-006-0000	Developed Parcel	Low Density Residential	1.0000	$ 77.18
072-2380-007-0000	Developed Parcel	Low Density Residential	1.0000	$ 77.18
072-2380-008-0000	Developed Parcel	Low Density Residential	1.0000	$ 77.18
072-2380-009-0000	Developed Parcel	Low Density Residential	1.0000	$ 77.18
072-2380-010-0000	Developed Parcel	Low Density Residential	1.0000	$ 77.18
072-2380-011-0000	Developed Parcel	Low Density Residential	1.0000	$ 77.18
072-2380-012-0000	Developed Parcel	Low Density Residential	1.0000	$ 77.18
072-2380-013-0000	Developed Parcel	Low Density Residential	1.0000	$ 77.18
072-2380-014-0000	Developed Parcel	Low Density Residential	1.0000	$ 77.18
072-2380-015-0000	Developed Parcel	Low Density Residential	1.0000	$ 77.18
072-2380-016-0000	Developed Parcel	Low Density Residential	1.0000	$ 77.18
072-2380-017-0000	Developed Parcel	Low Density Residential	1.0000	$ 77.18
072-2380-018-0000	Developed Parcel	Low Density Residential	1.0000	$ 77.18
072-2380-019-0000	Developed Parcel	Low Density Residential	1.0000	$ 77.18
072-2380-020-0000	Developed Parcel	Low Density Residential	1.0000	$ 77.18
072-2380-021-0000	Developed Parcel	Low Density Residential	1.0000	$ 77.18
072-2380-022-0000	Developed Parcel	Low Density Residential	1.0000	$ 77.18
072-2380-023-0000	Developed Parcel	Low Density Residential	1.0000	$ 77.18
072-2380-024-0000	Developed Parcel	Low Density Residential	1.0000	$ 77.18
072-2380-025-0000	Developed Parcel	Low Density Residential	1.0000	$ 77.18
072-2380-026-0000	Developed Parcel	Low Density Residential	1.0000	$ 77.18
072-2380-027-0000	Developed Parcel	Low Density Residential	1.0000	$ 77.18
072-2380-028-0000	Developed Parcel	Low Density Residential	1.0000	$ 77.18
072-2380-029-0000	Developed Parcel	Low Density Residential	1.0000	$ 77.18
072-2380-030-0000	Developed Parcel	Low Density Residential	1.0000	$ 77.18
072-2380-031-0000	Developed Parcel	Low Density Residential	1.0000	$ 77.18

APN	Development Status	Land Use	EDU	Assessment
072-2380-032-0000	Developed Parcel	Low Density Residential	1.0000	$ 77.18
072-2380-033-0000	Developed Parcel	Low Density Residential	1.0000	$ 77.18
072-2380-034-0000	Developed Parcel	Low Density Residential	1.0000	$ 77.18
072-2380-035-0000	Developed Parcel	Low Density Residential	1.0000	$ 77.18
072-2380-036-0000	Developed Parcel	Low Density Residential	1.0000	$ 77.18
072-2380-037-0000	Developed Parcel	Low Density Residential	1.0000	$ 77.18
072-2380-038-0000	Developed Parcel	Low Density Residential	1.0000	$ 77.18
072-2380-039-0000	Developed Parcel	Low Density Residential	1.0000	$ 77.18
072-2380-040-0000	Developed Parcel	Low Density Residential	1.0000	$ 77.18
072-2380-041-0000	Developed Parcel	Low Density Residential	1.0000	$ 77.18
072-2380-042-0000	Developed Parcel	Low Density Residential	1.0000	$ 77.18
072-2380-043-0000	Developed Parcel	Low Density Residential	1.0000	$ 77.18
072-2380-044-0000	Developed Parcel	Low Density Residential	1.0000	$ 77.18
072-2380-045-0000	Developed Parcel	Low Density Residential	1.0000	$ 77.18
072-2380-046-0000	Developed Parcel	Low Density Residential	1.0000	$ 77.18
072-2380-047-0000	Developed Parcel	Low Density Residential	1.0000	$ 77.18
072-2380-048-0000	Developed Parcel	Low Density Residential	1.0000	$ 77.18
072-2380-049-0000	Developed Parcel	Low Density Residential	1.0000	$ 77.18
072-2380-050-0000	Developed Parcel	Low Density Residential	1.0000	$ 77.18
072-2380-051-0000	Developed Parcel	Low Density Residential	1.0000	$ 77.18
072-2380-052-0000	Developed Parcel	Low Density Residential	1.0000	$ 77.18
072-2380-053-0000	Developed Parcel	Low Density Residential	1.0000	$ 77.18
072-2380-054-0000	Developed Parcel	Low Density Residential	1.0000	$ 77.18
072-2380-055-0000	Developed Parcel	Low Density Residential	1.0000	$ 77.18
072-2380-056-0000	Developed Parcel	Low Density Residential	1.0000	$ 77.18
072-2390-001-0000	Developed Parcel	Low Density Residential	1.0000	$ 77.18
072-2390-002-0000	Developed Parcel	Low Density Residential	1.0000	$ 77.18
072-2390-003-0000	Developed Parcel	Low Density Residential	1.0000	$ 77.18
072-2390-004-0000	Developed Parcel	Low Density Residential	1.0000	$ 77.18
072-2390-005-0000	Developed Parcel	Low Density Residential	1.0000	$ 77.18
072-2390-006-0000	Developed Parcel	Low Density Residential	1.0000	$ 77.18
072-2390-007-0000	Developed Parcel	Low Density Residential	1.0000	$ 77.18
072-2390-008-0000	Developed Parcel	Low Density Residential	1.0000	$ 77.18
072-2390-009-0000	Developed Parcel	Low Density Residential	1.0000	$ 77.18
072-2390-010-0000	Developed Parcel	Low Density Residential	1.0000	$ 77.18
072-2390-011-0000	Developed Parcel	Low Density Residential	1.0000	$ 77.18
072-2390-012-0000	Developed Parcel	Low Density Residential	1.0000	$ 77.18
072-2390-013-0000	Developed Parcel	Low Density Residential	1.0000	$ 77.18
072-2390-014-0000	Developed Parcel	Low Density Residential	1.0000	$ 77.18
072-2390-015-0000	Developed Parcel	Low Density Residential	1.0000	$ 77.18
072-2390-016-0000	Developed Parcel	Low Density Residential	1.0000	$ 77.18
072-2390-018-0000	Developed Parcel	Low Density Residential	1.0000	$ 77.18
072-2390-019-0000	Developed Parcel	Low Density Residential	1.0000	$ 77.18
072-2390-020-0000	Developed Parcel	Low Density Residential	1.0000	$ 77.18
072-2390-021-0000	Developed Parcel	Low Density Residential	1.0000	$ 77.18

City of Rancho Cordova
Transit Related Services Benefit District, Zone No. 1
Fiscal Year 2021-22 Charge Roll

APN	Development Status	Land Use	EDU	Assessment
072-2390-022-0000	Developed Parcel	Low Density Residential	1.0000	$ 77.18
072-2390-023-0000	Developed Parcel	Low Density Residential	1.0000	$ 77.18
072-2390-024-0000	Developed Parcel	Low Density Residential	1.0000	$ 77.18
072-2390-025-0000	Developed Parcel	Low Density Residential	1.0000	$ 77.18
072-2390-026-0000	Developed Parcel	Low Density Residential	1.0000	$ 77.18
072-2390-027-0000	Developed Parcel	Low Density Residential	1.0000	$ 77.18
072-2390-028-0000	Developed Parcel	Low Density Residential	1.0000	$ 77.18
072-2390-029-0000	Developed Parcel	Low Density Residential	1.0000	$ 77.18
072-2390-030-0000	Developed Parcel	Low Density Residential	1.0000	$ 77.18
072-2390-031-0000	Developed Parcel	Low Density Residential	1.0000	$ 77.18
072-2390-032-0000	Developed Parcel	Low Density Residential	1.0000	$ 77.18
072-2390-033-0000	Developed Parcel	Low Density Residential	1.0000	$ 77.18
072-2390-034-0000	Developed Parcel	Low Density Residential	1.0000	$ 77.18
072-2390-036-0000	Developed Parcel	Low Density Residential	1.0000	$ 77.18
072-2390-037-0000	Developed Parcel	Low Density Residential	1.0000	$ 77.18
072-2390-038-0000	Developed Parcel	Low Density Residential	1.0000	$ 77.18
072-2390-039-0000	Developed Parcel	Low Density Residential	1.0000	$ 77.18
072-2390-040-0000	Developed Parcel	Low Density Residential	1.0000	$ 77.18
072-2390-041-0000	Developed Parcel	Low Density Residential	1.0000	$ 77.18
072-2390-042-0000	Developed Parcel	Low Density Residential	1.0000	$ 77.18
072-2390-043-0000	Developed Parcel	Low Density Residential	1.0000	$ 77.18
072-2390-044-0000	Developed Parcel	Low Density Residential	1.0000	$ 77.18
072-2390-045-0000	Developed Parcel	Low Density Residential	1.0000	$ 77.18
072-2390-046-0000	Developed Parcel	Low Density Residential	1.0000	$ 77.18
072-2390-047-0000	Developed Parcel	Low Density Residential	1.0000	$ 77.18
072-2390-048-0000	Developed Parcel	Low Density Residential	1.0000	$ 77.18
072-2390-049-0000	Developed Parcel	Low Density Residential	1.0000	$ 77.18
072-2390-050-0000	Developed Parcel	Low Density Residential	1.0000	$ 77.18
072-2390-051-0000	Developed Parcel	Low Density Residential	1.0000	$ 77.18
072-2390-052-0000	Developed Parcel	Low Density Residential	1.0000	$ 77.18
072-2390-053-0000	Developed Parcel	Low Density Residential	1.0000	$ 77.18
072-2390-054-0000	Developed Parcel	Low Density Residential	1.0000	$ 77.18
072-2390-055-0000	Developed Parcel	Low Density Residential	1.0000	$ 77.18
072-2390-056-0000	Developed Parcel	Low Density Residential	1.0000	$ 77.18
072-2390-057-0000	Developed Parcel	Low Density Residential	1.0000	$ 77.18
072-2390-058-0000	Developed Parcel	Low Density Residential	1.0000	$ 77.18
072-2400-001-0000	Developed Parcel	Low Density Residential	1.0000	$ 77.18
072-2400-002-0000	Developed Parcel	Low Density Residential	1.0000	$ 77.18
072-2400-003-0000	Developed Parcel	Low Density Residential	1.0000	$ 77.18
072-2400-004-0000	Developed Parcel	Low Density Residential	1.0000	$ 77.18
072-2400-005-0000	Developed Parcel	Low Density Residential	1.0000	$ 77.18
072-2400-006-0000	Developed Parcel	Low Density Residential	1.0000	$ 77.18
072-2400-007-0000	Developed Parcel	Low Density Residential	1.0000	$ 77.18
072-2400-008-0000	Developed Parcel	Low Density Residential	1.0000	$ 77.18
072-2400-009-0000	Developed Parcel	Low Density Residential	1.0000	$ 77.18

City of Rancho Cordova
Transit Related Services Benefit District, Zone No. 1
Fiscal Year 2021-22 Charge Roll

APN	Development Status	Land Use	EDU	Assessment
072-2400-010-0000	Developed Parcel	Low Density Residential	1.0000	$ 77.18
072-2400-011-0000	Developed Parcel	Low Density Residential	1.0000	$ 77.18
072-2400-012-0000	Developed Parcel	Low Density Residential	1.0000	$ 77.18
072-2400-013-0000	Developed Parcel	Low Density Residential	1.0000	$ 77.18
072-2400-014-0000	Developed Parcel	Low Density Residential	1.0000	$ 77.18
072-2400-015-0000	Developed Parcel	Low Density Residential	1.0000	$ 77.18
072-2400-016-0000	Developed Parcel	Low Density Residential	1.0000	$ 77.18
072-2400-017-0000	Developed Parcel	Low Density Residential	1.0000	$ 77.18
072-2400-018-0000	Developed Parcel	Low Density Residential	1.0000	$ 77.18
072-2400-019-0000	Developed Parcel	Low Density Residential	1.0000	$ 77.18
072-2400-020-0000	Developed Parcel	Low Density Residential	1.0000	$ 77.18
072-2400-021-0000	Developed Parcel	Low Density Residential	1.0000	$ 77.18
072-2400-022-0000	Developed Parcel	Low Density Residential	1.0000	$ 77.18
072-2400-023-0000	Developed Parcel	Low Density Residential	1.0000	$ 77.18
072-2400-024-0000	Developed Parcel	Low Density Residential	1.0000	$ 77.18
072-2400-025-0000	Developed Parcel	Low Density Residential	1.0000	$ 77.18
072-2400-026-0000	Developed Parcel	Low Density Residential	1.0000	$ 77.18
072-2400-027-0000	Developed Parcel	Low Density Residential	1.0000	$ 77.18
072-2400-028-0000	Developed Parcel	Low Density Residential	1.0000	$ 77.18
072-2400-029-0000	Developed Parcel	Low Density Residential	1.0000	$ 77.18
072-2400-030-0000	Developed Parcel	Low Density Residential	1.0000	$ 77.18
072-2400-031-0000	Developed Parcel	Low Density Residential	1.0000	$ 77.18
072-2400-032-0000	Developed Parcel	Low Density Residential	1.0000	$ 77.18
072-2400-033-0000	Developed Parcel	Low Density Residential	1.0000	$ 77.18
072-2400-034-0000	Developed Parcel	Low Density Residential	1.0000	$ 77.18
072-2400-035-0000	Developed Parcel	Low Density Residential	1.0000	$ 77.18
072-2400-036-0000	Developed Parcel	Low Density Residential	1.0000	$ 77.18
072-2400-037-0000	Developed Parcel	Low Density Residential	1.0000	$ 77.18
072-2400-038-0000	Developed Parcel	Low Density Residential	1.0000	$ 77.18
072-2400-039-0000	Developed Parcel	Low Density Residential	1.0000	$ 77.18
072-2400-040-0000	Developed Parcel	Low Density Residential	1.0000	$ 77.18
072-2400-041-0000	Developed Parcel	Low Density Residential	1.0000	$ 77.18
072-2400-042-0000	Developed Parcel	Low Density Residential	1.0000	$ 77.18
072-2400-043-0000	Developed Parcel	Low Density Residential	1.0000	$ 77.18
072-2400-044-0000	Developed Parcel	Low Density Residential	1.0000	$ 77.18
072-2460-001-0000	Developed Parcel	Low Density Residential	1.0000	$ 77.18
072-2460-002-0000	Developed Parcel	Low Density Residential	1.0000	$ 77.18
072-2460-003-0000	Developed Parcel	Low Density Residential	1.0000	$ 77.18
072-2460-004-0000	Developed Parcel	Low Density Residential	1.0000	$ 77.18
072-2460-005-0000	Developed Parcel	Low Density Residential	1.0000	$ 77.18
072-2460-006-0000	Developed Parcel	Low Density Residential	1.0000	$ 77.18
072-2460-007-0000	Developed Parcel	Low Density Residential	1.0000	$ 77.18
072-2460-008-0000	Developed Parcel	Low Density Residential	1.0000	$ 77.18
072-2460-009-0000	Developed Parcel	Low Density Residential	1.0000	$ 77.18
072-2460-010-0000	Developed Parcel	Low Density Residential	1.0000	$ 77.18

City of Rancho Cordova
Transit Related Services Benefit District, Zone No. 1
Fiscal Year 2021-22 Charge Roll

APN	Development Status	Land Use	EDU	Assessment
072-2460-011-0000	Developed Parcel	Low Density Residential	1.0000	$ 77.18
072-2460-012-0000	Developed Parcel	Low Density Residential	1.0000	$ 77.18
072-2460-013-0000	Developed Parcel	Low Density Residential	1.0000	$ 77.18
072-2460-014-0000	Developed Parcel	Low Density Residential	1.0000	$ 77.18
072-2460-015-0000	Developed Parcel	Low Density Residential	1.0000	$ 77.18
072-2460-016-0000	Developed Parcel	Low Density Residential	1.0000	$ 77.18
072-2460-017-0000	Developed Parcel	Low Density Residential	1.0000	$ 77.18
072-2460-018-0000	Developed Parcel	Low Density Residential	1.0000	$ 77.18
072-2460-019-0000	Developed Parcel	Low Density Residential	1.0000	$ 77.18
072-2460-020-0000	Developed Parcel	Low Density Residential	1.0000	$ 77.18
072-2460-021-0000	Developed Parcel	Low Density Residential	1.0000	$ 77.18
072-2460-022-0000	Developed Parcel	Low Density Residential	1.0000	$ 77.18
072-2460-023-0000	Developed Parcel	Low Density Residential	1.0000	$ 77.18
072-2460-024-0000	Developed Parcel	Low Density Residential	1.0000	$ 77.18
072-2460-025-0000	Developed Parcel	Low Density Residential	1.0000	$ 77.18
072-2460-026-0000	Developed Parcel	Low Density Residential	1.0000	$ 77.18
072-2460-027-0000	Developed Parcel	Low Density Residential	1.0000	$ 77.18
072-2460-028-0000	Developed Parcel	Low Density Residential	1.0000	$ 77.18
072-2460-029-0000	Developed Parcel	Low Density Residential	1.0000	$ 77.18
072-2460-030-0000	Developed Parcel	Low Density Residential	1.0000	$ 77.18
072-2460-031-0000	Developed Parcel	Low Density Residential	1.0000	$ 77.18
072-2460-032-0000	Developed Parcel	Low Density Residential	1.0000	$ 77.18
072-2460-033-0000	Developed Parcel	Low Density Residential	1.0000	$ 77.18
072-2460-034-0000	Developed Parcel	Low Density Residential	1.0000	$ 77.18
072-2460-035-0000	Developed Parcel	Low Density Residential	1.0000	$ 77.18
072-2460-036-0000	Developed Parcel	Low Density Residential	1.0000	$ 77.18
072-2460-037-0000	Developed Parcel	Low Density Residential	1.0000	$ 77.18
072-2460-038-0000	Developed Parcel	Low Density Residential	1.0000	$ 77.18
072-2460-039-0000	Developed Parcel	Low Density Residential	1.0000	$ 77.18
072-2460-040-0000	Developed Parcel	Low Density Residential	1.0000	$ 77.18
072-2460-041-0000	Developed Parcel	Low Density Residential	1.0000	$ 77.18
072-2460-042-0000	Developed Parcel	Low Density Residential	1.0000	$ 77.18
072-2460-043-0000	Developed Parcel	Low Density Residential	1.0000	$ 77.18
072-2460-044-0000	Developed Parcel	Low Density Residential	1.0000	$ 77.18
072-2460-045-0000	Developed Parcel	Low Density Residential	1.0000	$ 77.18
072-2460-046-0000	Developed Parcel	Low Density Residential	1.0000	$ 77.18
072-2470-001-0000	Developed Parcel	Low Density Residential	1.0000	$ 77.18
072-2470-002-0000	Developed Parcel	Low Density Residential	1.0000	$ 77.18
072-2470-003-0000	Developed Parcel	Low Density Residential	1.0000	$ 77.18
072-2470-004-0000	Developed Parcel	Low Density Residential	1.0000	$ 77.18
072-2470-005-0000	Developed Parcel	Low Density Residential	1.0000	$ 77.18
072-2470-006-0000	Developed Parcel	Low Density Residential	1.0000	$ 77.18
072-2470-007-0000	Developed Parcel	Low Density Residential	1.0000	$ 77.18
072-2470-008-0000	Developed Parcel	Low Density Residential	1.0000	$ 77.18
072-2470-009-0000	Developed Parcel	Low Density Residential	1.0000	$ 77.18

APN	Development Status	Land Use	EDU	Assessment
072-2470-010-0000	Developed Parcel	Low Density Residential	1.0000	$ 77.18
072-2470-011-0000	Developed Parcel	Low Density Residential	1.0000	$ 77.18
072-2470-012-0000	Developed Parcel	Low Density Residential	1.0000	$ 77.18
072-2470-013-0000	Developed Parcel	Low Density Residential	1.0000	$ 77.18
072-2470-014-0000	Developed Parcel	Low Density Residential	1.0000	$ 77.18
072-2470-015-0000	Developed Parcel	Low Density Residential	1.0000	$ 77.18
072-2470-016-0000	Developed Parcel	Low Density Residential	1.0000	$ 77.18
072-2470-017-0000	Developed Parcel	Low Density Residential	1.0000	$ 77.18
072-2470-018-0000	Developed Parcel	Low Density Residential	1.0000	$ 77.18
072-2470-019-0000	Developed Parcel	Low Density Residential	1.0000	$ 77.18
072-2470-020-0000	Developed Parcel	Low Density Residential	1.0000	$ 77.18
072-2470-021-0000	Developed Parcel	Low Density Residential	1.0000	$ 77.18
072-2470-022-0000	Developed Parcel	Low Density Residential	1.0000	$ 77.18
072-2470-023-0000	Developed Parcel	Low Density Residential	1.0000	$ 77.18
072-2470-024-0000	Developed Parcel	Low Density Residential	1.0000	$ 77.18
072-2470-025-0000	Developed Parcel	Low Density Residential	1.0000	$ 77.18
072-2470-026-0000	Developed Parcel	Low Density Residential	1.0000	$ 77.18
072-2470-027-0000	Developed Parcel	Low Density Residential	1.0000	$ 77.18
072-2470-028-0000	Developed Parcel	Low Density Residential	1.0000	$ 77.18
072-2470-029-0000	Developed Parcel	Low Density Residential	1.0000	$ 77.18
072-2470-030-0000	Developed Parcel	Low Density Residential	1.0000	$ 77.18
072-2470-031-0000	Developed Parcel	Low Density Residential	1.0000	$ 77.18
072-2470-032-0000	Developed Parcel	Low Density Residential	1.0000	$ 77.18
072-2470-033-0000	Developed Parcel	Low Density Residential	1.0000	$ 77.18
072-2470-034-0000	Developed Parcel	Low Density Residential	1.0000	$ 77.18
072-2470-035-0000	Developed Parcel	Low Density Residential	1.0000	$ 77.18
072-2470-036-0000	Developed Parcel	Low Density Residential	1.0000	$ 77.18
072-2470-037-0000	Developed Parcel	Low Density Residential	1.0000	$ 77.18
072-2470-038-0000	Developed Parcel	Low Density Residential	1.0000	$ 77.18
072-2470-039-0000	Developed Parcel	Low Density Residential	1.0000	$ 77.18
072-2470-040-0000	Developed Parcel	Low Density Residential	1.0000	$ 77.18
072-2470-041-0000	Developed Parcel	Low Density Residential	1.0000	$ 77.18
072-2470-042-0000	Developed Parcel	Low Density Residential	1.0000	$ 77.18
072-2470-043-0000	Developed Parcel	Low Density Residential	1.0000	$ 77.18
072-2470-044-0000	Developed Parcel	Low Density Residential	1.0000	$ 77.18
072-2470-045-0000	Developed Parcel	Low Density Residential	1.0000	$ 77.18
072-2470-046-0000	Developed Parcel	Low Density Residential	1.0000	$ 77.18
072-2470-047-0000	Developed Parcel	Low Density Residential	1.0000	$ 77.18
072-2470-048-0000	Developed Parcel	Low Density Residential	1.0000	$ 77.18
072-2470-049-0000	Developed Parcel	Low Density Residential	1.0000	$ 77.18
072-2470-050-0000	Developed Parcel	Low Density Residential	1.0000	$ 77.18
072-2470-051-0000	Developed Parcel	Low Density Residential	1.0000	$ 77.18
072-2470-052-0000	Developed Parcel	Low Density Residential	1.0000	$ 77.18
072-2470-053-0000	Developed Parcel	Low Density Residential	1.0000	$ 77.18
072-2470-054-0000	Developed Parcel	Low Density Residential	1.0000	$ 77.18

City of Rancho Cordova
Transit Related Services Benefit District, Zone No. 1
Fiscal Year 2021-22 Charge Roll

APN	Development Status	Land Use	EDU	Assessment
072-2470-055-0000	Developed Parcel	Low Density Residential	1.0000	$ 77.18
072-2470-056-0000	Developed Parcel	Low Density Residential	1.0000	$ 77.18
072-2470-057-0000	Developed Parcel	Low Density Residential	1.0000	$ 77.18
072-2470-058-0000	Developed Parcel	Low Density Residential	1.0000	$ 77.18
072-2470-059-0000	Developed Parcel	Low Density Residential	1.0000	$ 77.18
072-2470-060-0000	Developed Parcel	Low Density Residential	1.0000	$ 77.18
072-2480-001-0000	Developed Parcel	Low Density Residential	1.0000	$ 77.18
072-2480-002-0000	Developed Parcel	Low Density Residential	1.0000	$ 77.18
072-2480-003-0000	Developed Parcel	Low Density Residential	1.0000	$ 77.18
072-2480-004-0000	Developed Parcel	Low Density Residential	1.0000	$ 77.18
072-2480-005-0000	Developed Parcel	Low Density Residential	1.0000	$ 77.18
072-2480-006-0000	Developed Parcel	Low Density Residential	1.0000	$ 77.18
072-2480-007-0000	Developed Parcel	Low Density Residential	1.0000	$ 77.18
072-2480-008-0000	Developed Parcel	Low Density Residential	1.0000	$ 77.18
072-2480-009-0000	Developed Parcel	Low Density Residential	1.0000	$ 77.18
072-2480-010-0000	Developed Parcel	Low Density Residential	1.0000	$ 77.18
072-2480-011-0000	Developed Parcel	Low Density Residential	1.0000	$ 77.18
072-2480-012-0000	Developed Parcel	Low Density Residential	1.0000	$ 77.18
072-2480-013-0000	Developed Parcel	Low Density Residential	1.0000	$ 77.18
072-2480-014-0000	Developed Parcel	Low Density Residential	1.0000	$ 77.18
072-2480-015-0000	Developed Parcel	Low Density Residential	1.0000	$ 77.18
072-2480-016-0000	Developed Parcel	Low Density Residential	1.0000	$ 77.18
072-2480-017-0000	Developed Parcel	Low Density Residential	1.0000	$ 77.18
072-2480-018-0000	Developed Parcel	Low Density Residential	1.0000	$ 77.18
072-2480-019-0000	Developed Parcel	Low Density Residential	1.0000	$ 77.18
072-2480-020-0000	Developed Parcel	Low Density Residential	1.0000	$ 77.18
072-2480-021-0000	Developed Parcel	Low Density Residential	1.0000	$ 77.18
072-2480-022-0000	Developed Parcel	Low Density Residential	1.0000	$ 77.18
072-2480-023-0000	Developed Parcel	Low Density Residential	1.0000	$ 77.18
072-2480-024-0000	Developed Parcel	Low Density Residential	1.0000	$ 77.18
072-2480-025-0000	Developed Parcel	Low Density Residential	1.0000	$ 77.18
072-2480-026-0000	Developed Parcel	Low Density Residential	1.0000	$ 77.18
072-2480-027-0000	Developed Parcel	Low Density Residential	1.0000	$ 77.18
072-2480-028-0000	Developed Parcel	Low Density Residential	1.0000	$ 77.18
072-2480-029-0000	Developed Parcel	Low Density Residential	1.0000	$ 77.18
072-2480-030-0000	Developed Parcel	Low Density Residential	1.0000	$ 77.18
072-2480-031-0000	Developed Parcel	Low Density Residential	1.0000	$ 77.18
072-2480-032-0000	Developed Parcel	Low Density Residential	1.0000	$ 77.18
072-2480-033-0000	Developed Parcel	Low Density Residential	1.0000	$ 77.18
072-2480-034-0000	Developed Parcel	Low Density Residential	1.0000	$ 77.18
072-2480-035-0000	Developed Parcel	Low Density Residential	1.0000	$ 77.18
072-2480-036-0000	Developed Parcel	Low Density Residential	1.0000	$ 77.18
072-2480-037-0000	Developed Parcel	Low Density Residential	1.0000	$ 77.18
072-2480-038-0000	Developed Parcel	Low Density Residential	1.0000	$ 77.18
072-2480-039-0000	Developed Parcel	Low Density Residential	1.0000	$ 77.18

City of Rancho Cordova
Transit Related Services Benefit District, Zone No. 1
Fiscal Year 2021-22 Charge Roll

APN	Development Status	Land Use	EDU	Assessment
072-2480-040-0000	Developed Parcel	Low Density Residential	1.0000	$ 77.18
072-2480-041-0000	Developed Parcel	Low Density Residential	1.0000	$ 77.18
072-2480-042-0000	Developed Parcel	Low Density Residential	1.0000	$ 77.18
072-2480-043-0000	Developed Parcel	Low Density Residential	1.0000	$ 77.18
072-2480-044-0000	Developed Parcel	Low Density Residential	1.0000	$ 77.18
072-2480-045-0000	Developed Parcel	Low Density Residential	1.0000	$ 77.18
072-2480-046-0000	Developed Parcel	Low Density Residential	1.0000	$ 77.18
072-2480-047-0000	Developed Parcel	Low Density Residential	1.0000	$ 77.18
072-2480-048-0000	Developed Parcel	Low Density Residential	1.0000	$ 77.18
072-2480-049-0000	Developed Parcel	Low Density Residential	1.0000	$ 77.18
072-2480-050-0000	Developed Parcel	Low Density Residential	1.0000	$ 77.18
072-2480-051-0000	Developed Parcel	Low Density Residential	1.0000	$ 77.18
072-2480-052-0000	Developed Parcel	Low Density Residential	1.0000	$ 77.18
072-2520-001-0000	Developed Parcel	Low Density Residential	1.0000	$ 77.18
072-2520-002-0000	Developed Parcel	Low Density Residential	1.0000	$ 77.18
072-2520-003-0000	Developed Parcel	Low Density Residential	1.0000	$ 77.18
072-2520-004-0000	Developed Parcel	Low Density Residential	1.0000	$ 77.18
072-2520-005-0000	Developed Parcel	Low Density Residential	1.0000	$ 77.18
072-2520-006-0000	Developed Parcel	Low Density Residential	1.0000	$ 77.18
072-2520-007-0000	Developed Parcel	Low Density Residential	1.0000	$ 77.18
072-2520-008-0000	Developed Parcel	Low Density Residential	1.0000	$ 77.18
072-2520-009-0000	Developed Parcel	Low Density Residential	1.0000	$ 77.18
072-2520-010-0000	Developed Parcel	Low Density Residential	1.0000	$ 77.18
072-2520-011-0000	Developed Parcel	Low Density Residential	1.0000	$ 77.18
072-2520-012-0000	Developed Parcel	Low Density Residential	1.0000	$ 77.18
072-2520-013-0000	Developed Parcel	Low Density Residential	1.0000	$ 77.18
072-2520-014-0000	Developed Parcel	Low Density Residential	1.0000	$ 77.18
072-2520-015-0000	Developed Parcel	Low Density Residential	1.0000	$ 77.18
072-2520-016-0000	Developed Parcel	Low Density Residential	1.0000	$ 77.18
072-2520-017-0000	Developed Parcel	Low Density Residential	1.0000	$ 77.18
072-2520-018-0000	Developed Parcel	Low Density Residential	1.0000	$ 77.18
072-2520-019-0000	Developed Parcel	Low Density Residential	1.0000	$ 77.18
072-2520-020-0000	Developed Parcel	Low Density Residential	1.0000	$ 77.18
072-2520-021-0000	Developed Parcel	Low Density Residential	1.0000	$ 77.18
072-2520-022-0000	Developed Parcel	Low Density Residential	1.0000	$ 77.18
072-2520-023-0000	Developed Parcel	Low Density Residential	1.0000	$ 77.18
072-2520-024-0000	Developed Parcel	Low Density Residential	1.0000	$ 77.18
072-2520-025-0000	Developed Parcel	Low Density Residential	1.0000	$ 77.18
072-2520-026-0000	Developed Parcel	Low Density Residential	1.0000	$ 77.18
072-2520-027-0000	Developed Parcel	Low Density Residential	1.0000	$ 77.18
072-2520-028-0000	Developed Parcel	Low Density Residential	1.0000	$ 77.18
072-2520-029-0000	Developed Parcel	Low Density Residential	1.0000	$ 77.18
072-2520-030-0000	Developed Parcel	Low Density Residential	1.0000	$ 77.18
072-2520-031-0000	Developed Parcel	Low Density Residential	1.0000	$ 77.18
072-2520-032-0000	Developed Parcel	Low Density Residential	1.0000	$ 77.18

City of Rancho Cordova
Transit Related Services Benefit District, Zone No. 1
Fiscal Year 2021-22 Charge Roll

APN	Development Status	Land Use	EDU	Assessment
072-2520-033-0000	Developed Parcel	Low Density Residential	1.0000	$ 77.18
072-2530-001-0000	Developed Parcel	Low Density Residential	1.0000	$ 77.18
072-2530-002-0000	Developed Parcel	Low Density Residential	1.0000	$ 77.18
072-2530-003-0000	Developed Parcel	Low Density Residential	1.0000	$ 77.18
072-2530-004-0000	Developed Parcel	Low Density Residential	1.0000	$ 77.18
072-2530-005-0000	Developed Parcel	Low Density Residential	1.0000	$ 77.18
072-2530-006-0000	Developed Parcel	Low Density Residential	1.0000	$ 77.18
072-2530-007-0000	Developed Parcel	Low Density Residential	1.0000	$ 77.18
072-2530-008-0000	Developed Parcel	Low Density Residential	1.0000	$ 77.18
072-2530-009-0000	Developed Parcel	Low Density Residential	1.0000	$ 77.18
072-2530-010-0000	Developed Parcel	Low Density Residential	1.0000	$ 77.18
072-2530-011-0000	Developed Parcel	Low Density Residential	1.0000	$ 77.18
072-2530-012-0000	Developed Parcel	Low Density Residential	1.0000	$ 77.18
072-2530-013-0000	Developed Parcel	Low Density Residential	1.0000	$ 77.18
072-2530-014-0000	Developed Parcel	Low Density Residential	1.0000	$ 77.18
072-2530-015-0000	Developed Parcel	Low Density Residential	1.0000	$ 77.18
072-2530-016-0000	Developed Parcel	Low Density Residential	1.0000	$ 77.18
072-2530-017-0000	Developed Parcel	Low Density Residential	1.0000	$ 77.18
072-2530-018-0000	Developed Parcel	Low Density Residential	1.0000	$ 77.18
072-2530-019-0000	Developed Parcel	Low Density Residential	1.0000	$ 77.18
072-2530-020-0000	Developed Parcel	Low Density Residential	1.0000	$ 77.18
072-2530-021-0000	Developed Parcel	Low Density Residential	1.0000	$ 77.18
072-2530-022-0000	Developed Parcel	Low Density Residential	1.0000	$ 77.18
072-2530-023-0000	Developed Parcel	Low Density Residential	1.0000	$ 77.18
072-2530-024-0000	Developed Parcel	Low Density Residential	1.0000	$ 77.18
072-2530-025-0000	Developed Parcel	Low Density Residential	1.0000	$ 77.18
072-2530-026-0000	Developed Parcel	Low Density Residential	1.0000	$ 77.18
072-2530-027-0000	Developed Parcel	Low Density Residential	1.0000	$ 77.18
072-2540-001-0000	Developed Parcel	Low Density Residential	1.0000	$ 77.18
072-2540-002-0000	Developed Parcel	Low Density Residential	1.0000	$ 77.18
072-2540-003-0000	Developed Parcel	Low Density Residential	1.0000	$ 77.18
072-2540-004-0000	Developed Parcel	Low Density Residential	1.0000	$ 77.18
072-2540-005-0000	Developed Parcel	Low Density Residential	1.0000	$ 77.18
072-2540-006-0000	Developed Parcel	Low Density Residential	1.0000	$ 77.18
072-2540-007-0000	Developed Parcel	Low Density Residential	1.0000	$ 77.18
072-2540-008-0000	Developed Parcel	Low Density Residential	1.0000	$ 77.18
072-2540-009-0000	Developed Parcel	Low Density Residential	1.0000	$ 77.18
072-2540-010-0000	Developed Parcel	Low Density Residential	1.0000	$ 77.18
072-2540-011-0000	Developed Parcel	Low Density Residential	1.0000	$ 77.18
072-2540-012-0000	Developed Parcel	Low Density Residential	1.0000	$ 77.18
072-2540-013-0000	Developed Parcel	Low Density Residential	1.0000	$ 77.18
072-2540-014-0000	Developed Parcel	Low Density Residential	1.0000	$ 77.18
072-2540-015-0000	Developed Parcel	Low Density Residential	1.0000	$ 77.18
072-2540-016-0000	Developed Parcel	Low Density Residential	1.0000	$ 77.18
072-2540-017-0000	Developed Parcel	Low Density Residential	1.0000	$ 77.18

APN	Development Status	Land Use	EDU	Assessment
072-2540-018-0000	Developed Parcel	Low Density Residential	1.0000	$ 77.18
072-2540-019-0000	Developed Parcel	Low Density Residential	1.0000	$ 77.18
072-2540-020-0000	Developed Parcel	Low Density Residential	1.0000	$ 77.18
072-2540-021-0000	Developed Parcel	Low Density Residential	1.0000	$ 77.18
072-2540-022-0000	Developed Parcel	Low Density Residential	1.0000	$ 77.18
072-2540-023-0000	Developed Parcel	Low Density Residential	1.0000	$ 77.18
072-2540-024-0000	Developed Parcel	Low Density Residential	1.0000	$ 77.18
072-2540-025-0000	Developed Parcel	Low Density Residential	1.0000	$ 77.18
072-2540-026-0000	Developed Parcel	Low Density Residential	1.0000	$ 77.18
072-2540-027-0000	Developed Parcel	Low Density Residential	1.0000	$ 77.18
072-2540-028-0000	Developed Parcel	Low Density Residential	1.0000	$ 77.18
072-2540-029-0000	Developed Parcel	Low Density Residential	1.0000	$ 77.18
072-2540-030-0000	Developed Parcel	Low Density Residential	1.0000	$ 77.18
072-2540-031-0000	Developed Parcel	Low Density Residential	1.0000	$ 77.18
072-2540-032-0000	Developed Parcel	Low Density Residential	1.0000	$ 77.18
072-2540-033-0000	Developed Parcel	Low Density Residential	1.0000	$ 77.18
072-2540-034-0000	Developed Parcel	Low Density Residential	1.0000	$ 77.18
072-2540-035-0000	Developed Parcel	Low Density Residential	1.0000	$ 77.18
072-2540-036-0000	Developed Parcel	Low Density Residential	1.0000	$ 77.18
072-2540-037-0000	Developed Parcel	Low Density Residential	1.0000	$ 77.18
072-2540-038-0000	Developed Parcel	Low Density Residential	1.0000	$ 77.18
072-2540-039-0000	Developed Parcel	Low Density Residential	1.0000	$ 77.18
072-2540-040-0000	Developed Parcel	Low Density Residential	1.0000	$ 77.18
072-2540-041-0000	Developed Parcel	Low Density Residential	1.0000	$ 77.18
072-2540-042-0000	Developed Parcel	Low Density Residential	1.0000	$ 77.18
072-2540-043-0000	Developed Parcel	Low Density Residential	1.0000	$ 77.18
072-2540-044-0000	Developed Parcel	Low Density Residential	1.0000	$ 77.18
072-2540-045-0000	Developed Parcel	Low Density Residential	1.0000	$ 77.18
072-2540-046-0000	Developed Parcel	Low Density Residential	1.0000	$ 77.18
072-2540-047-0000	Developed Parcel	Low Density Residential	1.0000	$ 77.18
072-2540-048-0000	Developed Parcel	Low Density Residential	1.0000	$ 77.18
072-2550-001-0000	Developed Parcel	Low Density Residential	1.0000	$ 77.18
072-2550-002-0000	Developed Parcel	Low Density Residential	1.0000	$ 77.18
072-2550-003-0000	Developed Parcel	Low Density Residential	1.0000	$ 77.18
072-2550-004-0000	Developed Parcel	Low Density Residential	1.0000	$ 77.18
072-2550-005-0000	Developed Parcel	Low Density Residential	1.0000	$ 77.18
072-2550-006-0000	Developed Parcel	Low Density Residential	1.0000	$ 77.18
072-2550-007-0000	Developed Parcel	Low Density Residential	1.0000	$ 77.18
072-2550-008-0000	Developed Parcel	Low Density Residential	1.0000	$ 77.18
072-2550-009-0000	Developed Parcel	Low Density Residential	1.0000	$ 77.18
072-2550-010-0000	Developed Parcel	Low Density Residential	1.0000	$ 77.18
072-2550-011-0000	Developed Parcel	Low Density Residential	1.0000	$ 77.18
072-2550-012-0000	Developed Parcel	Low Density Residential	1.0000	$ 77.18
072-2550-013-0000	Developed Parcel	Low Density Residential	1.0000	$ 77.18
072-2550-014-0000	Developed Parcel	Low Density Residential	1.0000	$ 77.18

City of Rancho Cordova
Transit Related Services Benefit District, Zone No. 1
Fiscal Year 2021-22 Charge Roll

APN	Development Status	Land Use	EDU	Assessment
072-2550-015-0000	Developed Parcel	Low Density Residential	1.0000	$ 77.18
072-2550-016-0000	Developed Parcel	Low Density Residential	1.0000	$ 77.18
072-2550-017-0000	Developed Parcel	Low Density Residential	1.0000	$ 77.18
072-2550-018-0000	Developed Parcel	Low Density Residential	1.0000	$ 77.18
072-2550-019-0000	Developed Parcel	Low Density Residential	1.0000	$ 77.18
072-2550-020-0000	Developed Parcel	Low Density Residential	1.0000	$ 77.18
072-2550-021-0000	Developed Parcel	Low Density Residential	1.0000	$ 77.18
072-2550-022-0000	Developed Parcel	Low Density Residential	1.0000	$ 77.18
072-2550-023-0000	Developed Parcel	Low Density Residential	1.0000	$ 77.18
072-2550-024-0000	Developed Parcel	Low Density Residential	1.0000	$ 77.18
072-2550-025-0000	Developed Parcel	Low Density Residential	1.0000	$ 77.18
072-2550-026-0000	Developed Parcel	Low Density Residential	1.0000	$ 77.18
072-2550-027-0000	Developed Parcel	Low Density Residential	1.0000	$ 77.18
072-2550-028-0000	Developed Parcel	Low Density Residential	1.0000	$ 77.18
072-2550-029-0000	Developed Parcel	Low Density Residential	1.0000	$ 77.18
072-2550-030-0000	Developed Parcel	Low Density Residential	1.0000	$ 77.18
072-2550-031-0000	Developed Parcel	Low Density Residential	1.0000	$ 77.18
072-2550-032-0000	Developed Parcel	Low Density Residential	1.0000	$ 77.18
072-2550-033-0000	Developed Parcel	Low Density Residential	1.0000	$ 77.18
072-2550-034-0000	Developed Parcel	Low Density Residential	1.0000	$ 77.18
072-2560-001-0000	Developed Parcel	Low Density Residential	1.0000	$ 77.18
072-2560-002-0000	Developed Parcel	Low Density Residential	1.0000	$ 77.18
072-2560-003-0000	Developed Parcel	Low Density Residential	1.0000	$ 77.18
072-2560-004-0000	Developed Parcel	Low Density Residential	1.0000	$ 77.18
072-2560-005-0000	Developed Parcel	Low Density Residential	1.0000	$ 77.18
072-2560-006-0000	Developed Parcel	Low Density Residential	1.0000	$ 77.18
072-2560-007-0000	Developed Parcel	Low Density Residential	1.0000	$ 77.18
072-2560-008-0000	Developed Parcel	Low Density Residential	1.0000	$ 77.18
072-2560-009-0000	Developed Parcel	Low Density Residential	1.0000	$ 77.18
072-2560-010-0000	Developed Parcel	Low Density Residential	1.0000	$ 77.18
072-2560-011-0000	Developed Parcel	Low Density Residential	1.0000	$ 77.18
072-2560-012-0000	Developed Parcel	Low Density Residential	1.0000	$ 77.18
072-2560-013-0000	Developed Parcel	Low Density Residential	1.0000	$ 77.18
072-2560-014-0000	Developed Parcel	Low Density Residential	1.0000	$ 77.18
072-2560-015-0000	Developed Parcel	Low Density Residential	1.0000	$ 77.18
072-2560-016-0000	Developed Parcel	Low Density Residential	1.0000	$ 77.18
072-2560-017-0000	Developed Parcel	Low Density Residential	1.0000	$ 77.18
072-2560-018-0000	Developed Parcel	Low Density Residential	1.0000	$ 77.18
072-2560-019-0000	Developed Parcel	Low Density Residential	1.0000	$ 77.18
072-2560-020-0000	Developed Parcel	Low Density Residential	1.0000	$ 77.18
072-2560-021-0000	Developed Parcel	Low Density Residential	1.0000	$ 77.18
072-2560-022-0000	Developed Parcel	Low Density Residential	1.0000	$ 77.18
072-2560-023-0000	Developed Parcel	Low Density Residential	1.0000	$ 77.18
072-2560-024-0000	Developed Parcel	Low Density Residential	1.0000	$ 77.18
072-2560-025-0000	Developed Parcel	Low Density Residential	1.0000	$ 77.18

APN	Development Status	Land Use	EDU	Assessment
072-2560-026-0000	Developed Parcel	Low Density Residential	1.0000	$ 77.18
072-2560-027-0000	Developed Parcel	Low Density Residential	1.0000	$ 77.18
072-2560-028-0000	Developed Parcel	Low Density Residential	1.0000	$ 77.18
072-2560-029-0000	Developed Parcel	Low Density Residential	1.0000	$ 77.18
072-2560-030-0000	Developed Parcel	Low Density Residential	1.0000	$ 77.18
072-2560-031-0000	Developed Parcel	Low Density Residential	1.0000	$ 77.18
072-2560-032-0000	Developed Parcel	Low Density Residential	1.0000	$ 77.18
072-2560-033-0000	Developed Parcel	Low Density Residential	1.0000	$ 77.18
072-2560-034-0000	Developed Parcel	Low Density Residential	1.0000	$ 77.18
072-2560-035-0000	Developed Parcel	Low Density Residential	1.0000	$ 77.18
072-2560-036-0000	Developed Parcel	Low Density Residential	1.0000	$ 77.18
072-2560-037-0000	Developed Parcel	Low Density Residential	1.0000	$ 77.18
072-2560-038-0000	Developed Parcel	Low Density Residential	1.0000	$ 77.18
072-2560-039-0000	Developed Parcel	Low Density Residential	1.0000	$ 77.18
072-2560-040-0000	Developed Parcel	Low Density Residential	1.0000	$ 77.18
072-2560-041-0000	Developed Parcel	Low Density Residential	1.0000	$ 77.18
072-2560-042-0000	Developed Parcel	Low Density Residential	1.0000	$ 77.18
072-2560-043-0000	Developed Parcel	Low Density Residential	1.0000	$ 77.18
072-2560-044-0000	Developed Parcel	Low Density Residential	1.0000	$ 77.18
072-2560-045-0000	Developed Parcel	Low Density Residential	1.0000	$ 77.18
072-2570-001-0000	Developed Parcel	Low Density Residential	1.0000	$ 77.18
072-2570-002-0000	Developed Parcel	Low Density Residential	1.0000	$ 77.18
072-2570-003-0000	Developed Parcel	Low Density Residential	1.0000	$ 77.18
072-2570-004-0000	Developed Parcel	Low Density Residential	1.0000	$ 77.18
072-2570-005-0000	Developed Parcel	Low Density Residential	1.0000	$ 77.18
072-2570-006-0000	Developed Parcel	Low Density Residential	1.0000	$ 77.18
072-2570-007-0000	Developed Parcel	Low Density Residential	1.0000	$ 77.18
072-2570-008-0000	Developed Parcel	Low Density Residential	1.0000	$ 77.18
072-2570-009-0000	Developed Parcel	Low Density Residential	1.0000	$ 77.18
072-2570-010-0000	Developed Parcel	Low Density Residential	1.0000	$ 77.18
072-2570-011-0000	Developed Parcel	Low Density Residential	1.0000	$ 77.18
072-2570-012-0000	Developed Parcel	Low Density Residential	1.0000	$ 77.18
072-2570-013-0000	Developed Parcel	Low Density Residential	1.0000	$ 77.18
072-2570-014-0000	Developed Parcel	Low Density Residential	1.0000	$ 77.18
072-2570-015-0000	Developed Parcel	Low Density Residential	1.0000	$ 77.18
072-2570-016-0000	Developed Parcel	Low Density Residential	1.0000	$ 77.18
072-2570-017-0000	Developed Parcel	Low Density Residential	1.0000	$ 77.18
072-2570-018-0000	Developed Parcel	Low Density Residential	1.0000	$ 77.18
072-2570-019-0000	Developed Parcel	Low Density Residential	1.0000	$ 77.18
072-2570-020-0000	Developed Parcel	Low Density Residential	1.0000	$ 77.18
072-2570-021-0000	Developed Parcel	Low Density Residential	1.0000	$ 77.18
072-2570-022-0000	Developed Parcel	Low Density Residential	1.0000	$ 77.18
072-2570-023-0000	Developed Parcel	Low Density Residential	1.0000	$ 77.18
072-2570-024-0000	Developed Parcel	Low Density Residential	1.0000	$ 77.18
072-2570-025-0000	Developed Parcel	Low Density Residential	1.0000	$ 77.18

City of Rancho Cordova
Transit Related Services Benefit District, Zone No. 1
Fiscal Year 2021-22 Charge Roll

APN	Development Status	Land Use	EDU	Assessment
072-2570-026-0000	Developed Parcel	Low Density Residential	1.0000	$ 77.18
072-2570-027-0000	Developed Parcel	Low Density Residential	1.0000	$ 77.18
072-2570-028-0000	Developed Parcel	Low Density Residential	1.0000	$ 77.18
072-2570-029-0000	Developed Parcel	Low Density Residential	1.0000	$ 77.18
072-2570-030-0000	Developed Parcel	Low Density Residential	1.0000	$ 77.18
072-2570-031-0000	Developed Parcel	Low Density Residential	1.0000	$ 77.18
072-2570-032-0000	Developed Parcel	Low Density Residential	1.0000	$ 77.18
072-2570-033-0000	Developed Parcel	Low Density Residential	1.0000	$ 77.18
072-2570-034-0000	Developed Parcel	Low Density Residential	1.0000	$ 77.18
072-2570-035-0000	Developed Parcel	Low Density Residential	1.0000	$ 77.18
072-2570-036-0000	Developed Parcel	Low Density Residential	1.0000	$ 77.18
072-2570-037-0000	Developed Parcel	Low Density Residential	1.0000	$ 77.18
072-2570-038-0000	Developed Parcel	Low Density Residential	1.0000	$ 77.18
072-2570-039-0000	Developed Parcel	Low Density Residential	1.0000	$ 77.18
072-2570-040-0000	Developed Parcel	Low Density Residential	1.0000	$ 77.18
072-2570-041-0000	Developed Parcel	Low Density Residential	1.0000	$ 77.18
072-2570-042-0000	Developed Parcel	Low Density Residential	1.0000	$ 77.18
072-2570-043-0000	Developed Parcel	Low Density Residential	1.0000	$ 77.18
072-2570-044-0000	Developed Parcel	Low Density Residential	1.0000	$ 77.18
072-2570-045-0000	Developed Parcel	Low Density Residential	1.0000	$ 77.18
072-2580-001-0000	Developed Parcel	Low Density Residential	1.0000	$ 77.18
072-2580-002-0000	Developed Parcel	Low Density Residential	1.0000	$ 77.18
072-2580-003-0000	Developed Parcel	Low Density Residential	1.0000	$ 77.18
072-2580-004-0000	Developed Parcel	Low Density Residential	1.0000	$ 77.18
072-2580-005-0000	Developed Parcel	Low Density Residential	1.0000	$ 77.18
072-2580-006-0000	Developed Parcel	Low Density Residential	1.0000	$ 77.18
072-2580-007-0000	Developed Parcel	Low Density Residential	1.0000	$ 77.18
072-2580-008-0000	Developed Parcel	Low Density Residential	1.0000	$ 77.18
072-2580-009-0000	Developed Parcel	Low Density Residential	1.0000	$ 77.18
072-2580-010-0000	Developed Parcel	Low Density Residential	1.0000	$ 77.18
072-2580-011-0000	Developed Parcel	Low Density Residential	1.0000	$ 77.18
072-2580-012-0000	Developed Parcel	Low Density Residential	1.0000	$ 77.18
072-2580-013-0000	Developed Parcel	Low Density Residential	1.0000	$ 77.18
072-2580-014-0000	Developed Parcel	Low Density Residential	1.0000	$ 77.18
072-2580-015-0000	Developed Parcel	Low Density Residential	1.0000	$ 77.18
072-2580-016-0000	Developed Parcel	Low Density Residential	1.0000	$ 77.18
072-2580-017-0000	Developed Parcel	Low Density Residential	1.0000	$ 77.18
072-2580-018-0000	Developed Parcel	Low Density Residential	1.0000	$ 77.18
072-2580-019-0000	Developed Parcel	Low Density Residential	1.0000	$ 77.18
072-2580-020-0000	Developed Parcel	Low Density Residential	1.0000	$ 77.18
072-2580-021-0000	Developed Parcel	Low Density Residential	1.0000	$ 77.18
072-2580-022-0000	Developed Parcel	Low Density Residential	1.0000	$ 77.18
072-2580-023-0000	Developed Parcel	Low Density Residential	1.0000	$ 77.18
072-2580-024-0000	Developed Parcel	Low Density Residential	1.0000	$ 77.18
072-2580-025-0000	Developed Parcel	Low Density Residential	1.0000	$ 77.18

APN	Development Status	Land Use	EDU	Assessment
072-2580-026-0000	Developed Parcel	Low Density Residential	1.0000	$ 77.18
072-2580-027-0000	Developed Parcel	Low Density Residential	1.0000	$ 77.18
072-2580-028-0000	Developed Parcel	Low Density Residential	1.0000	$ 77.18
072-2580-029-0000	Developed Parcel	Low Density Residential	1.0000	$ 77.18
072-2580-030-0000	Developed Parcel	Low Density Residential	1.0000	$ 77.18
072-2580-031-0000	Developed Parcel	Low Density Residential	1.0000	$ 77.18
072-2580-032-0000	Developed Parcel	Low Density Residential	1.0000	$ 77.18
072-2580-033-0000	Developed Parcel	Low Density Residential	1.0000	$ 77.18
072-2580-034-0000	Developed Parcel	Low Density Residential	1.0000	$ 77.18
072-2580-035-0000	Developed Parcel	Low Density Residential	1.0000	$ 77.18
072-2580-036-0000	Developed Parcel	Low Density Residential	1.0000	$ 77.18
072-2580-037-0000	Developed Parcel	Low Density Residential	1.0000	$ 77.18
072-2580-038-0000	Developed Parcel	Low Density Residential	1.0000	$ 77.18
072-2580-039-0000	Developed Parcel	Low Density Residential	1.0000	$ 77.18
072-2580-040-0000	Developed Parcel	Low Density Residential	1.0000	$ 77.18
072-2580-041-0000	Developed Parcel	Low Density Residential	1.0000	$ 77.18
072-2580-042-0000	Developed Parcel	Low Density Residential	1.0000	$ 77.18
072-2580-043-0000	Developed Parcel	Low Density Residential	1.0000	$ 77.18
072-2580-044-0000	Developed Parcel	Low Density Residential	1.0000	$ 77.18
072-2580-045-0000	Developed Parcel	Low Density Residential	1.0000	$ 77.18
072-2580-046-0000	Developed Parcel	Low Density Residential	1.0000	$ 77.18
072-2580-047-0000	Developed Parcel	Low Density Residential	1.0000	$ 77.18
072-2580-048-0000	Developed Parcel	Low Density Residential	1.0000	$ 77.18
072-2580-049-0000	Developed Parcel	Low Density Residential	1.0000	$ 77.18
072-2580-050-0000	Developed Parcel	Low Density Residential	1.0000	$ 77.18
072-2580-051-0000	Developed Parcel	Low Density Residential	1.0000	$ 77.18
072-2580-052-0000	Developed Parcel	Low Density Residential	1.0000	$ 77.18
072-2580-053-0000	Developed Parcel	Low Density Residential	1.0000	$ 77.18
072-2580-054-0000	Developed Parcel	Low Density Residential	1.0000	$ 77.18
072-2580-055-0000	Developed Parcel	Low Density Residential	1.0000	$ 77.18
072-2580-056-0000	Developed Parcel	Low Density Residential	1.0000	$ 77.18
072-2580-057-0000	Developed Parcel	Low Density Residential	1.0000	$ 77.18
072-2580-058-0000	Developed Parcel	Low Density Residential	1.0000	$ 77.18
072-2580-059-0000	Developed Parcel	Low Density Residential	1.0000	$ 77.18
072-2580-060-0000	Developed Parcel	Low Density Residential	1.0000	$ 77.18
072-2580-061-0000	Developed Parcel	Low Density Residential	1.0000	$ 77.18
072-2580-062-0000	Developed Parcel	Low Density Residential	1.0000	$ 77.18
072-2580-063-0000	Developed Parcel	Low Density Residential	1.0000	$ 77.18
072-2580-064-0000	Developed Parcel	Low Density Residential	1.0000	$ 77.18
072-2590-001-0000	Developed Parcel	Low Density Cluster	1.0000	$ 77.18
072-2590-002-0000	Developed Parcel	Low Density Cluster	1.0000	$ 77.18
072-2590-003-0000	Developed Parcel	Low Density Cluster	1.0000	$ 77.18
072-2590-004-0000	Developed Parcel	Low Density Cluster	1.0000	$ 77.18
072-2590-005-0000	Developed Parcel	Low Density Cluster	1.0000	$ 77.18
072-2590-006-0000	Developed Parcel	Low Density Cluster	1.0000	$ 77.18

City of Rancho Cordova
Transit Related Services Benefit District, Zone No. 1
Fiscal Year 2021-22 Charge Roll

APN	Development Status	Land Use	EDU	Assessment
072-2590-007-0000	Developed Parcel	Low Density Cluster	1.0000	$ 77.18
072-2590-008-0000	Developed Parcel	Low Density Cluster	1.0000	$ 77.18
072-2590-009-0000	Developed Parcel	Low Density Cluster	1.0000	$ 77.18
072-2590-010-0000	Developed Parcel	Low Density Cluster	1.0000	$ 77.18
072-2590-011-0000	Developed Parcel	Low Density Cluster	1.0000	$ 77.18
072-2590-012-0000	Developed Parcel	Low Density Cluster	1.0000	$ 77.18
072-2590-013-0000	Developed Parcel	Low Density Cluster	1.0000	$ 77.18
072-2590-014-0000	Developed Parcel	Low Density Cluster	1.0000	$ 77.18
072-2590-015-0000	Developed Parcel	Low Density Cluster	1.0000	$ 77.18
072-2590-016-0000	Developed Parcel	Low Density Cluster	1.0000	$ 77.18
072-2590-017-0000	Developed Parcel	Low Density Cluster	1.0000	$ 77.18
072-2590-018-0000	Developed Parcel	Low Density Cluster	1.0000	$ 77.18
072-2590-019-0000	Developed Parcel	Low Density Cluster	1.0000	$ 77.18
072-2590-020-0000	Developed Parcel	Low Density Cluster	1.0000	$ 77.18
072-2590-021-0000	Developed Parcel	Low Density Cluster	1.0000	$ 77.18
072-2590-022-0000	Developed Parcel	Low Density Cluster	1.0000	$ 77.18
072-2590-023-0000	Developed Parcel	Low Density Cluster	1.0000	$ 77.18
072-2590-024-0000	Developed Parcel	Low Density Cluster	1.0000	$ 77.18
072-2590-025-0000	Developed Parcel	Low Density Cluster	1.0000	$ 77.18
072-2590-026-0000	Developed Parcel	Low Density Cluster	1.0000	$ 77.18
072-2590-027-0000	Developed Parcel	Low Density Cluster	1.0000	$ 77.18
072-2590-028-0000	Developed Parcel	Low Density Cluster	1.0000	$ 77.18
072-2590-029-0000	Developed Parcel	Low Density Cluster	1.0000	$ 77.18
072-2590-030-0000	Developed Parcel	Low Density Cluster	1.0000	$ 77.18
072-2590-031-0000	Developed Parcel	Low Density Cluster	1.0000	$ 77.18
072-2590-032-0000	Developed Parcel	Low Density Cluster	1.0000	$ 77.18
072-2590-033-0000	Developed Parcel	Low Density Cluster	1.0000	$ 77.18
072-2590-034-0000	Developed Parcel	Low Density Cluster	1.0000	$ 77.18
072-2590-035-0000	Developed Parcel	Low Density Cluster	1.0000	$ 77.18
072-2590-036-0000	Developed Parcel	Low Density Cluster	1.0000	$ 77.18
072-2590-037-0000	Developed Parcel	Low Density Cluster	1.0000	$ 77.18
072-2590-038-0000	Developed Parcel	Low Density Cluster	1.0000	$ 77.18
072-2590-039-0000	Developed Parcel	Low Density Cluster	1.0000	$ 77.18
072-2590-040-0000	Developed Parcel	Low Density Cluster	1.0000	$ 77.18
072-2590-041-0000	Developed Parcel	Low Density Cluster	1.0000	$ 77.18
072-2590-042-0000	Developed Parcel	Low Density Cluster	1.0000	$ 77.18
072-2590-043-0000	Developed Parcel	Low Density Cluster	1.0000	$ 77.18
072-2590-044-0000	Developed Parcel	Low Density Cluster	1.0000	$ 77.18
072-2590-045-0000	Developed Parcel	Low Density Cluster	1.0000	$ 77.18
072-2590-046-0000	Developed Parcel	Low Density Cluster	1.0000	$ 77.18
072-2590-047-0000	Developed Parcel	Low Density Cluster	1.0000	$ 77.18
072-2590-048-0000	Developed Parcel	Low Density Cluster	1.0000	$ 77.18
072-2590-049-0000	Developed Parcel	Low Density Cluster	1.0000	$ 77.18
072-2590-050-0000	Developed Parcel	Low Density Cluster	1.0000	$ 77.18
072-2590-051-0000	Developed Parcel	Low Density Cluster	1.0000	$ 77.18

APN	Development Status	Land Use	EDU	Assessment
072-2590-052-0000	Developed Parcel	Low Density Cluster	1.0000	$ 77.18
072-2590-053-0000	Developed Parcel	Low Density Cluster	1.0000	$ 77.18
072-2590-054-0000	Developed Parcel	Low Density Cluster	1.0000	$ 77.18
072-2590-055-0000	Developed Parcel	Low Density Cluster	1.0000	$ 77.18
072-2590-056-0000	Developed Parcel	Low Density Cluster	1.0000	$ 77.18
072-2590-057-0000	Developed Parcel	Low Density Cluster	1.0000	$ 77.18
072-2590-058-0000	Developed Parcel	Low Density Cluster	1.0000	$ 77.18
072-2590-059-0000	Developed Parcel	Low Density Cluster	1.0000	$ 77.18
072-2590-060-0000	Developed Parcel	Low Density Cluster	1.0000	$ 77.18
072-2590-061-0000	Developed Parcel	Low Density Cluster	1.0000	$ 77.18
072-2590-062-0000	Developed Parcel	Low Density Cluster	1.0000	$ 77.18
072-2590-063-0000	Developed Parcel	Low Density Cluster	1.0000	$ 77.18
072-2590-064-0000	Developed Parcel	Low Density Cluster	1.0000	$ 77.18
072-2590-065-0000	Developed Parcel	Low Density Cluster	1.0000	$ 77.18
072-2590-066-0000	Developed Parcel	Low Density Cluster	1.0000	$ 77.18
072-2590-067-0000	Developed Parcel	Low Density Cluster	1.0000	$ 77.18
072-2590-068-0000	Developed Parcel	Low Density Cluster	1.0000	$ 77.18
072-2590-069-0000	Developed Parcel	Low Density Cluster	1.0000	$ 77.18
072-2590-070-0000	Developed Parcel	Low Density Cluster	1.0000	$ 77.18
072-2590-071-0000	Developed Parcel	Low Density Cluster	1.0000	$ 77.18
072-2590-072-0000	Developed Parcel	Low Density Cluster	1.0000	$ 77.18
072-2590-073-0000	Developed Parcel	Low Density Cluster	1.0000	$ 77.18
072-2590-074-0000	Developed Parcel	Low Density Cluster	1.0000	$ 77.18
072-2590-075-0000	Developed Parcel	Low Density Cluster	1.0000	$ 77.18
072-2590-076-0000	Developed Parcel	Low Density Cluster	1.0000	$ 77.18
072-2590-077-0000	Developed Parcel	Low Density Cluster	1.0000	$ 77.18
072-2590-078-0000	Developed Parcel	Low Density Cluster	1.0000	$ 77.18
072-2590-079-0000	Developed Parcel	Low Density Cluster	1.0000	$ 77.18
072-2590-080-0000	Developed Parcel	Low Density Cluster	1.0000	$ 77.18
072-2590-081-0000	Developed Parcel	Low Density Cluster	1.0000	$ 77.18
072-2590-082-0000	Developed Parcel	Low Density Cluster	1.0000	$ 77.18
072-2590-083-0000	Developed Parcel	Low Density Cluster	1.0000	$ 77.18
072-2590-084-0000	Developed Parcel	Low Density Cluster	1.0000	$ 77.18
072-2590-085-0000	Developed Parcel	Low Density Cluster	1.0000	$ 77.18
072-2590-086-0000	Developed Parcel	Low Density Cluster	1.0000	$ 77.18
072-2590-087-0000	Developed Parcel	Low Density Cluster	1.0000	$ 77.18
072-2590-088-0000	Developed Parcel	Low Density Cluster	1.0000	$ 77.18
072-2590-089-0000	Developed Parcel	Low Density Cluster	1.0000	$ 77.18
072-2590-090-0000	Developed Parcel	Low Density Cluster	1.0000	$ 77.18
072-2590-091-0000	Developed Parcel	Low Density Cluster	1.0000	$ 77.18
072-2590-092-0000	Developed Parcel	Low Density Cluster	1.0000	$ 77.18
072-2590-093-0000	Developed Parcel	Low Density Cluster	1.0000	$ 77.18
072-2590-094-0000	Developed Parcel	Low Density Cluster	1.0000	$ 77.18
072-2590-095-0000	Developed Parcel	Low Density Cluster	1.0000	$ 77.18
072-2590-096-0000	Developed Parcel	Low Density Cluster	1.0000	$ 77.18

City of Rancho Cordova
Transit Related Services Benefit District, Zone No. 1
Fiscal Year 2021-22 Charge Roll

APN	Development Status	Land Use	EDU	Assessment
072-2590-097-0000	Developed Parcel	Low Density Cluster	1.0000	$ 77.18
072-2590-098-0000	Developed Parcel	Low Density Cluster	1.0000	$ 77.18
072-2590-099-0000	Developed Parcel	Low Density Cluster	1.0000	$ 77.18
072-2590-105-0000	Developed Parcel	Business Park	24.6848	$1,905.42
072-2590-106-0000	Developed Parcel	Business Park	14.8329	$1,144.94
072-2600-001-0000	Developed Parcel	Low Density Cluster	1.0000	$ 77.18
072-2600-002-0000	Developed Parcel	Low Density Cluster	1.0000	$ 77.18
072-2600-003-0000	Developed Parcel	Low Density Cluster	1.0000	$ 77.18
072-2600-004-0000	Developed Parcel	Low Density Cluster	1.0000	$ 77.18
072-2600-005-0000	Developed Parcel	Low Density Cluster	1.0000	$ 77.18
072-2600-006-0000	Developed Parcel	Low Density Cluster	1.0000	$ 77.18
072-2600-007-0000	Developed Parcel	Low Density Cluster	1.0000	$ 77.18
072-2600-008-0000	Developed Parcel	Low Density Cluster	1.0000	$ 77.18
072-2600-009-0000	Developed Parcel	Low Density Cluster	1.0000	$ 77.18
072-2600-010-0000	Developed Parcel	Low Density Cluster	1.0000	$ 77.18
072-2600-011-0000	Developed Parcel	Low Density Cluster	1.0000	$ 77.18
072-2600-012-0000	Developed Parcel	Low Density Cluster	1.0000	$ 77.18
072-2600-013-0000	Developed Parcel	Low Density Cluster	1.0000	$ 77.18
072-2600-014-0000	Developed Parcel	Low Density Cluster	1.0000	$ 77.18
072-2600-015-0000	Developed Parcel	Low Density Cluster	1.0000	$ 77.18
072-2600-016-0000	Developed Parcel	Low Density Cluster	1.0000	$ 77.18
072-2600-017-0000	Developed Parcel	Low Density Cluster	1.0000	$ 77.18
072-2600-018-0000	Developed Parcel	Low Density Cluster	1.0000	$ 77.18
072-2600-019-0000	Developed Parcel	Low Density Cluster	1.0000	$ 77.18
072-2600-020-0000	Developed Parcel	Low Density Cluster	1.0000	$ 77.18
072-2600-021-0000	Developed Parcel	Low Density Cluster	1.0000	$ 77.18
072-2600-022-0000	Developed Parcel	Low Density Cluster	1.0000	$ 77.18
072-2600-023-0000	Developed Parcel	Low Density Cluster	1.0000	$ 77.18
072-2600-024-0000	Developed Parcel	Low Density Cluster	1.0000	$ 77.18
072-2600-025-0000	Developed Parcel	Low Density Cluster	1.0000	$ 77.18
072-2600-026-0000	Developed Parcel	Low Density Cluster	1.0000	$ 77.18
072-2600-027-0000	Developed Parcel	Low Density Cluster	1.0000	$ 77.18
072-2600-028-0000	Developed Parcel	Low Density Cluster	1.0000	$ 77.18
072-2600-029-0000	Developed Parcel	Low Density Cluster	1.0000	$ 77.18
072-2600-030-0000	Developed Parcel	Low Density Cluster	1.0000	$ 77.18
072-2600-031-0000	Developed Parcel	Low Density Cluster	1.0000	$ 77.18
072-2600-032-0000	Developed Parcel	Low Density Cluster	1.0000	$ 77.18
072-2600-033-0000	Developed Parcel	Low Density Cluster	1.0000	$ 77.18
072-2600-034-0000	Developed Parcel	Low Density Cluster	1.0000	$ 77.18
072-2600-035-0000	Developed Parcel	Low Density Cluster	1.0000	$ 77.18
072-2600-036-0000	Developed Parcel	Low Density Cluster	1.0000	$ 77.18
072-2600-037-0000	Developed Parcel	Low Density Cluster	1.0000	$ 77.18
072-2600-038-0000	Developed Parcel	Low Density Cluster	1.0000	$ 77.18
072-2600-039-0000	Developed Parcel	Low Density Cluster	1.0000	$ 77.18
072-2600-040-0000	Developed Parcel	Low Density Cluster	1.0000	$ 77.18

City of Rancho Cordova
Transit Related Services Benefit District, Zone No. 1
Fiscal Year 2021-22 Charge Roll

APN	Development Status	Land Use	EDU	Assessment
072-2600-041-0000	Developed Parcel	Low Density Cluster	1.0000	$ 77.18
072-2600-042-0000	Developed Parcel	Low Density Cluster	1.0000	$ 77.18
072-2600-043-0000	Developed Parcel	Low Density Cluster	1.0000	$ 77.18
072-2600-044-0000	Developed Parcel	Low Density Cluster	1.0000	$ 77.18
072-2600-045-0000	Developed Parcel	Low Density Cluster	1.0000	$ 77.18
072-2600-046-0000	Developed Parcel	Low Density Cluster	1.0000	$ 77.18
072-2600-047-0000	Developed Parcel	Low Density Cluster	1.0000	$ 77.18
072-2600-048-0000	Developed Parcel	Low Density Cluster	1.0000	$ 77.18
072-2600-049-0000	Developed Parcel	Low Density Cluster	1.0000	$ 77.18
072-2600-050-0000	Developed Parcel	Low Density Cluster	1.0000	$ 77.18
072-2600-051-0000	Developed Parcel	Low Density Cluster	1.0000	$ 77.18
072-2600-052-0000	Developed Parcel	Low Density Cluster	1.0000	$ 77.18
072-2600-053-0000	Developed Parcel	Low Density Cluster	1.0000	$ 77.18
072-2600-054-0000	Developed Parcel	Low Density Cluster	1.0000	$ 77.18
072-2600-055-0000	Developed Parcel	Low Density Cluster	1.0000	$ 77.18
072-2600-056-0000	Developed Parcel	Low Density Cluster	1.0000	$ 77.18
072-2600-057-0000	Developed Parcel	Low Density Cluster	1.0000	$ 77.18
072-2600-058-0000	Developed Parcel	Low Density Cluster	1.0000	$ 77.18
072-2600-059-0000	Developed Parcel	Low Density Cluster	1.0000	$ 77.18
072-2600-060-0000	Developed Parcel	Low Density Cluster	1.0000	$ 77.18
072-2600-061-0000	Developed Parcel	Low Density Cluster	1.0000	$ 77.18
072-2600-062-0000	Developed Parcel	Low Density Cluster	1.0000	$ 77.18
072-2600-063-0000	Developed Parcel	Low Density Cluster	1.0000	$ 77.18
072-2600-064-0000	Developed Parcel	Low Density Cluster	1.0000	$ 77.18
072-2600-065-0000	Developed Parcel	Low Density Cluster	1.0000	$ 77.18
072-2600-066-0000	Developed Parcel	Low Density Cluster	1.0000	$ 77.18
072-2600-067-0000	Developed Parcel	Low Density Cluster	1.0000	$ 77.18
072-2600-068-0000	Developed Parcel	Low Density Cluster	1.0000	$ 77.18
072-2600-069-0000	Developed Parcel	Low Density Cluster	1.0000	$ 77.18
072-2600-070-0000	Developed Parcel	Low Density Cluster	1.0000	$ 77.18
072-2600-071-0000	Developed Parcel	Low Density Cluster	1.0000	$ 77.18
072-2600-072-0000	Developed Parcel	Low Density Cluster	1.0000	$ 77.18
072-2600-073-0000	Developed Parcel	Low Density Cluster	1.0000	$ 77.18
072-2600-074-0000	Developed Parcel	Low Density Cluster	1.0000	$ 77.18
072-2600-075-0000	Developed Parcel	Low Density Cluster	1.0000	$ 77.18
072-2600-076-0000	Developed Parcel	Low Density Cluster	1.0000	$ 77.18
072-2600-077-0000	Developed Parcel	Low Density Cluster	1.0000	$ 77.18
072-2600-078-0000	Developed Parcel	Low Density Cluster	1.0000	$ 77.18
072-2600-079-0000	Developed Parcel	Low Density Cluster	1.0000	$ 77.18
072-2600-080-0000	Developed Parcel	Low Density Cluster	1.0000	$ 77.18
072-2600-081-0000	Developed Parcel	Low Density Cluster	1.0000	$ 77.18
072-2600-082-0000	Developed Parcel	Low Density Cluster	1.0000	$ 77.18
072-2600-083-0000	Developed Parcel	Low Density Cluster	1.0000	$ 77.18
072-2600-084-0000	Developed Parcel	Low Density Cluster	1.0000	$ 77.18
072-2600-085-0000	Developed Parcel	Low Density Cluster	1.0000	$ 77.18

City of Rancho Cordova
Transit Related Services Benefit District, Zone No. 1
Fiscal Year 2021-22 Charge Roll

APN	Development Status	Land Use	EDU	Assessment
072-2600-086-0000	Developed Parcel	Low Density Cluster	1.0000	$ 77.18
072-2600-087-0000	Developed Parcel	Low Density Cluster	1.0000	$ 77.18
072-2600-088-0000	Developed Parcel	Low Density Cluster	1.0000	$ 77.18
072-2600-089-0000	Developed Parcel	Low Density Cluster	1.0000	$ 77.18
072-2600-090-0000	Developed Parcel	Low Density Cluster	1.0000	$ 77.18
072-2600-091-0000	Developed Parcel	Low Density Cluster	1.0000	$ 77.18
072-2600-092-0000	Developed Parcel	Low Density Cluster	1.0000	$ 77.18
072-2600-093-0000	Developed Parcel	Low Density Cluster	1.0000	$ 77.18
072-2600-094-0000	Developed Parcel	Low Density Cluster	1.0000	$ 77.18
072-2600-095-0000	Developed Parcel	Low Density Cluster	1.0000	$ 77.18
072-2600-096-0000	Developed Parcel	Low Density Cluster	1.0000	$ 77.18
072-2600-097-0000	Developed Parcel	Low Density Cluster	1.0000	$ 77.18
072-2860-023-0000	Developed Parcel	Business Park	141.7172	10,939.14
072-3400-001-0000	Developed Parcel	Low Density Cluster	1.0000	$ 77.18
072-3400-002-0000	Developed Parcel	Low Density Cluster	1.0000	$ 77.18
072-3400-003-0000	Developed Parcel	Low Density Cluster	1.0000	$ 77.18
072-3400-004-0000	Developed Parcel	Low Density Cluster	1.0000	$ 77.18
072-3400-005-0000	Developed Parcel	Low Density Cluster	1.0000	$ 77.18
072-3400-006-0000	Developed Parcel	Low Density Cluster	1.0000	$ 77.18
072-3400-007-0000	Developed Parcel	Low Density Cluster	1.0000	$ 77.18
072-3400-008-0000	Developed Parcel	Low Density Cluster	1.0000	$ 77.18
072-3400-009-0000	Developed Parcel	Low Density Cluster	1.0000	$ 77.18
072-3400-010-0000	Developed Parcel	Low Density Cluster	1.0000	$ 77.18
072-3400-011-0000	Developed Parcel	Low Density Cluster	1.0000	$ 77.18
072-3400-012-0000	Developed Parcel	Low Density Cluster	1.0000	$ 77.18
072-3400-013-0000	Developed Parcel	Low Density Cluster	1.0000	$ 77.18
072-3400-014-0000	Developed Parcel	Low Density Cluster	1.0000	$ 77.18
072-3400-015-0000	Developed Parcel	Low Density Cluster	1.0000	$ 77.18
072-3400-016-0000	Developed Parcel	Low Density Cluster	1.0000	$ 77.18
072-3400-017-0000	Developed Parcel	Low Density Cluster	1.0000	$ 77.18
072-3400-018-0000	Developed Parcel	Low Density Cluster	1.0000	$ 77.18
072-3400-019-0000	Developed Parcel	Low Density Cluster	1.0000	$ 77.18
072-3400-020-0000	Developed Parcel	Low Density Cluster	1.0000	$ 77.18
072-3400-021-0000	Developed Parcel	Low Density Cluster	1.0000	$ 77.18
072-3400-022-0000	Developed Parcel	Low Density Cluster	1.0000	$ 77.18
072-3400-023-0000	Developed Parcel	Low Density Cluster	1.0000	$ 77.18
072-3400-024-0000	Developed Parcel	Low Density Cluster	1.0000	$ 77.18
072-3400-025-0000	Developed Parcel	Low Density Cluster	1.0000	$ 77.18
072-3400-026-0000	Developed Parcel	Low Density Cluster	1.0000	$ 77.18
072-3400-027-0000	Developed Parcel	Low Density Cluster	1.0000	$ 77.18
072-3400-028-0000	Developed Parcel	Low Density Cluster	1.0000	$ 77.18
072-3400-029-0000	Developed Parcel	Low Density Cluster	1.0000	$ 77.18
072-3400-030-0000	Developed Parcel	Low Density Cluster	1.0000	$ 77.18
072-3400-031-0000	Developed Parcel	Low Density Cluster	1.0000	$ 77.18
072-3400-032-0000	Developed Parcel	Low Density Cluster	1.0000	$ 77.18

City of Rancho Cordova
Transit Related Services Benefit District, Zone No. 1
Fiscal Year 2021-22 Charge Roll

APN	Development Status	Land Use	EDU	Assessment
072-3400-033-0000	Developed Parcel	Low Density Cluster	1.0000	$ 77.18
072-3400-034-0000	Developed Parcel	Low Density Cluster	1.0000	$ 77.18
072-3400-035-0000	Developed Parcel	Low Density Cluster	1.0000	$ 77.18
072-3400-036-0000	Developed Parcel	Low Density Cluster	1.0000	$ 77.18
072-3400-037-0000	Developed Parcel	Low Density Cluster	1.0000	$ 77.18
072-3400-038-0000	Developed Parcel	Low Density Cluster	1.0000	$ 77.18
072-3400-039-0000	Developed Parcel	Low Density Cluster	1.0000	$ 77.18
072-3400-040-0000	Developed Parcel	Low Density Cluster	1.0000	$ 77.18
072-3400-041-0000	Developed Parcel	Low Density Cluster	1.0000	$ 77.18
072-3400-042-0000	Developed Parcel	Low Density Cluster	1.0000	$ 77.18
072-3400-043-0000	Developed Parcel	Low Density Cluster	1.0000	$ 77.18
072-3400-044-0000	Developed Parcel	Low Density Cluster	1.0000	$ 77.18
072-3400-045-0000	Developed Parcel	Low Density Cluster	1.0000	$ 77.18
072-3400-046-0000	Developed Parcel	Low Density Cluster	1.0000	$ 77.18
072-3400-047-0000	Developed Parcel	Low Density Cluster	1.0000	$ 77.18
072-3400-048-0000	Developed Parcel	Low Density Cluster	1.0000	$ 77.18
072-3400-049-0000	Developed Parcel	Low Density Cluster	1.0000	$ 77.18
072-3400-050-0000	Developed Parcel	Low Density Cluster	1.0000	$ 77.18
072-3400-051-0000	Developed Parcel	Low Density Cluster	1.0000	$ 77.18
072-3400-052-0000	Developed Parcel	Low Density Cluster	1.0000	$ 77.18
072-3400-053-0000	Developed Parcel	Low Density Cluster	1.0000	$ 77.18
072-3400-054-0000	Developed Parcel	Low Density Cluster	1.0000	$ 77.18
072-3410-001-0000	Developed Parcel	Low Density Cluster	1.0000	$ 77.18
072-3410-002-0000	Developed Parcel	Low Density Cluster	1.0000	$ 77.18
072-3410-003-0000	Developed Parcel	Low Density Cluster	1.0000	$ 77.18
072-3410-004-0000	Developed Parcel	Low Density Cluster	1.0000	$ 77.18
072-3410-005-0000	Developed Parcel	Low Density Cluster	1.0000	$ 77.18
072-3410-006-0000	Developed Parcel	Low Density Cluster	1.0000	$ 77.18
072-3410-007-0000	Developed Parcel	Low Density Cluster	1.0000	$ 77.18
072-3410-008-0000	Developed Parcel	Low Density Cluster	1.0000	$ 77.18
072-3410-009-0000	Developed Parcel	Low Density Cluster	1.0000	$ 77.18
072-3410-010-0000	Developed Parcel	Low Density Cluster	1.0000	$ 77.18
072-3410-011-0000	Developed Parcel	Low Density Cluster	1.0000	$ 77.18
072-3410-012-0000	Developed Parcel	Low Density Cluster	1.0000	$ 77.18
072-3410-013-0000	Developed Parcel	Low Density Cluster	1.0000	$ 77.18
072-3410-014-0000	Developed Parcel	Low Density Cluster	1.0000	$ 77.18
072-3410-015-0000	Developed Parcel	Low Density Cluster	1.0000	$ 77.18
072-3410-016-0000	Developed Parcel	Low Density Cluster	1.0000	$ 77.18
072-3410-017-0000	Developed Parcel	Low Density Cluster	1.0000	$ 77.18
072-3410-018-0000	Developed Parcel	Low Density Cluster	1.0000	$ 77.18
072-3410-019-0000	Developed Parcel	Low Density Cluster	1.0000	$ 77.18
072-3410-020-0000	Developed Parcel	Low Density Cluster	1.0000	$ 77.18
072-3410-021-0000	Developed Parcel	Low Density Cluster	1.0000	$ 77.18
072-3410-022-0000	Developed Parcel	Low Density Cluster	1.0000	$ 77.18
072-3410-023-0000	Developed Parcel	Low Density Cluster	1.0000	$ 77.18

City of Rancho Cordova
Transit Related Services Benefit District, Zone No. 1
Fiscal Year 2021-22 Charge Roll

APN	Development Status	Land Use	EDU	Assessment
072-3410-024-0000	Developed Parcel	Low Density Cluster	1.0000	$ 77.18
072-3410-025-0000	Developed Parcel	Low Density Cluster	1.0000	$ 77.18
072-3410-026-0000	Developed Parcel	Low Density Cluster	1.0000	$ 77.18
072-3410-027-0000	Developed Parcel	Low Density Cluster	1.0000	$ 77.18
072-3410-028-0000	Developed Parcel	Low Density Cluster	1.0000	$ 77.18
072-3410-029-0000	Developed Parcel	Low Density Cluster	1.0000	$ 77.18
072-3410-030-0000	Developed Parcel	Low Density Cluster	1.0000	$ 77.18
072-3410-031-0000	Developed Parcel	Low Density Cluster	1.0000	$ 77.18
072-3410-032-0000	Developed Parcel	Low Density Cluster	1.0000	$ 77.18
072-3410-033-0000	Developed Parcel	Low Density Cluster	1.0000	$ 77.18
072-3410-034-0000	Developed Parcel	Low Density Cluster	1.0000	$ 77.18
072-3410-035-0000	Developed Parcel	Low Density Cluster	1.0000	$ 77.18
072-3410-036-0000	Developed Parcel	Low Density Cluster	1.0000	$ 77.18
072-3410-037-0000	Developed Parcel	Low Density Cluster	1.0000	$ 77.18
072-3410-038-0000	Developed Parcel	Low Density Cluster	1.0000	$ 77.18
072-3410-039-0000	Developed Parcel	Low Density Cluster	1.0000	$ 77.18
072-3410-040-0000	Developed Parcel	Low Density Cluster	1.0000	$ 77.18
072-3410-041-0000	Developed Parcel	Low Density Cluster	1.0000	$ 77.18
072-3410-042-0000	Developed Parcel	Low Density Cluster	1.0000	$ 77.18
072-3410-043-0000	Developed Parcel	Low Density Cluster	1.0000	$ 77.18
072-3410-044-0000	Developed Parcel	Low Density Cluster	1.0000	$ 77.18
072-3410-045-0000	Developed Parcel	Low Density Cluster	1.0000	$ 77.18
072-3410-046-0000	Developed Parcel	Low Density Cluster	1.0000	$ 77.18
072-3410-047-0000	Developed Parcel	Low Density Cluster	1.0000	$ 77.18
072-3410-048-0000	Developed Parcel	Low Density Cluster	1.0000	$ 77.18
072-3410-049-0000	Developed Parcel	Low Density Cluster	1.0000	$ 77.18
072-3410-050-0000	Developed Parcel	Low Density Cluster	1.0000	$ 77.18
072-3410-051-0000	Developed Parcel	Low Density Cluster	1.0000	$ 77.18
072-3410-052-0000	Developed Parcel	Low Density Cluster	1.0000	$ 77.18
072-3410-053-0000	Developed Parcel	Low Density Cluster	1.0000	$ 77.18
072-3410-054-0000	Developed Parcel	Low Density Cluster	1.0000	$ 77.18
072-3410-055-0000	Developed Parcel	Low Density Cluster	1.0000	$ 77.18
072-3410-056-0000	Developed Parcel	Low Density Cluster	1.0000	$ 77.18
072-3410-057-0000	Developed Parcel	Low Density Cluster	1.0000	$ 77.18
072-3410-058-0000	Developed Parcel	Low Density Cluster	1.0000	$ 77.18
072-3410-059-0000	Developed Parcel	Low Density Cluster	1.0000	$ 77.18
072-3410-060-0000	Developed Parcel	Low Density Cluster	1.0000	$ 77.18
072-3410-061-0000	Developed Parcel	Low Density Cluster	1.0000	$ 77.18
072-3410-062-0000	Developed Parcel	Low Density Cluster	1.0000	$ 77.18
072-3410-063-0000	Developed Parcel	Low Density Cluster	1.0000	$ 77.18
072-3420-001-0000	Developed Parcel	Low Density Cluster	1.0000	$ 77.18
072-3420-002-0000	Developed Parcel	Low Density Cluster	1.0000	$ 77.18
072-3420-003-0000	Developed Parcel	Low Density Cluster	1.0000	$ 77.18
072-3420-004-0000	Developed Parcel	Low Density Cluster	1.0000	$ 77.18
072-3420-005-0000	Developed Parcel	Low Density Cluster	1.0000	$ 77.18

City of Rancho Cordova
Transit Related Services Benefit District, Zone No. 1
Fiscal Year 2021-22 Charge Roll

APN	Development Status	Land Use	EDU	Assessment
072-3420-006-0000	Developed Parcel	Low Density Cluster	1.0000	$ 77.18
072-3420-007-0000	Developed Parcel	Low Density Cluster	1.0000	$ 77.18
072-3420-008-0000	Developed Parcel	Low Density Cluster	1.0000	$ 77.18
072-3420-009-0000	Developed Parcel	Low Density Cluster	1.0000	$ 77.18
072-3420-010-0000	Developed Parcel	Low Density Cluster	1.0000	$ 77.18
072-3420-011-0000	Developed Parcel	Low Density Cluster	1.0000	$ 77.18
072-3420-012-0000	Developed Parcel	Low Density Cluster	1.0000	$ 77.18
072-3420-013-0000	Developed Parcel	Low Density Cluster	1.0000	$ 77.18
072-3420-014-0000	Developed Parcel	Low Density Cluster	1.0000	$ 77.18
072-3420-015-0000	Developed Parcel	Low Density Cluster	1.0000	$ 77.18
072-3420-016-0000	Developed Parcel	Low Density Cluster	1.0000	$ 77.18
072-3420-017-0000	Developed Parcel	Low Density Cluster	1.0000	$ 77.18
072-3420-018-0000	Developed Parcel	Low Density Cluster	1.0000	$ 77.18
072-3420-019-0000	Developed Parcel	Low Density Cluster	1.0000	$ 77.18
072-3420-020-0000	Developed Parcel	Low Density Cluster	1.0000	$ 77.18
072-3420-021-0000	Developed Parcel	Low Density Cluster	1.0000	$ 77.18
072-3420-022-0000	Developed Parcel	Low Density Cluster	1.0000	$ 77.18
072-3420-023-0000	Developed Parcel	Low Density Cluster	1.0000	$ 77.18
072-3420-024-0000	Developed Parcel	Low Density Cluster	1.0000	$ 77.18
072-3420-025-0000	Developed Parcel	Low Density Cluster	1.0000	$ 77.18
072-3420-026-0000	Developed Parcel	Low Density Cluster	1.0000	$ 77.18
072-3420-027-0000	Developed Parcel	Low Density Cluster	1.0000	$ 77.18
072-3420-028-0000	Developed Parcel	Low Density Cluster	1.0000	$ 77.18
072-3420-029-0000	Developed Parcel	Low Density Cluster	1.0000	$ 77.18
072-3420-030-0000	Developed Parcel	Low Density Cluster	1.0000	$ 77.18
072-3420-031-0000	Developed Parcel	Low Density Cluster	1.0000	$ 77.18
072-3420-032-0000	Developed Parcel	Low Density Cluster	1.0000	$ 77.18
072-3420-033-0000	Developed Parcel	Low Density Cluster	1.0000	$ 77.18
072-3420-034-0000	Developed Parcel	Low Density Cluster	1.0000	$ 77.18
072-3420-035-0000	Developed Parcel	Low Density Cluster	1.0000	$ 77.18
072-3420-036-0000	Developed Parcel	Low Density Cluster	1.0000	$ 77.18
072-3420-037-0000	Developed Parcel	Low Density Cluster	1.0000	$ 77.18
072-3420-038-0000	Developed Parcel	Low Density Cluster	1.0000	$ 77.18
072-3420-039-0000	Developed Parcel	Low Density Cluster	1.0000	$ 77.18
072-3420-040-0000	Developed Parcel	Low Density Cluster	1.0000	$ 77.18
072-3420-041-0000	Developed Parcel	Low Density Cluster	1.0000	$ 77.18
072-3420-042-0000	Developed Parcel	Low Density Cluster	1.0000	$ 77.18
072-3420-043-0000	Developed Parcel	Low Density Cluster	1.0000	$ 77.18
072-3420-044-0000	Developed Parcel	Low Density Cluster	1.0000	$ 77.18
072-3420-045-0000	Developed Parcel	Low Density Cluster	1.0000	$ 77.18
072-3420-046-0000	Developed Parcel	Low Density Cluster	1.0000	$ 77.18
1,661 Parcels				**$148,613.78**

MEMORANDUM

ITEM 10.5.

DATE: June 7, 2021

TO: Honorable Mayor and Council Members

FROM: June Cowles, Senior Planner

SUBJECT: **SUNRIDGE LOT J VILLAGE 4 TENTATIVE SUBDIVISION MAP PROJECT NO. DD10028.**

PROPERTY OWNER:	**APPLICANT/DEVELOPER:**
Cresleigh Homes Corp. 433 California Street, 7th Floor San Francisco, CA 94104	Cresleigh Homes Corp. 3001 Douglas Boulevard, Suite 110 Roseville, CA 95661

PROJECT:	Sunridge Lot J Village 4 Tentative Subdivision Map
FILE:	DD10028
LOCATION:	South of Douglas Road and East of Rancho Cordova Parkway within the Sunridge Specific Plan
APN:	067-1060-004-0000
PLANNER:	June Cowles, Senior Planner

RECOMMENDATION

The applicant is requesting the proposed project be continued from the June 7, 2021 City Council meeting to the August 2, 2021 City Council meeting.

MEMORANDUM

ITEM 10.6.

DATE: June 7, 2021

TO: Honorable Mayor and Council Members

FROM: June Cowles, Senior Planner

SUBJECT: **EXPRESS SEWER AND DRAIN INC. MAJOR DESIGN REVIEW AND STREET SIDE YARD SETBACK ADJUSTMENT PROJECT NO. DD10040**

PROPERTY OWNER:	**APPLICANT/DEVELOPER:**
Heinselman Family Trust 5602 Eureka Road Granite Bay, CA 95746	Express Sewer and Drian, Inc. 3300 Fitzgerald Road Rancho Cordova, CA 95742

PROJECT:	A Major Design Review and street side yard setback Adjustment for an office/industrial warehouse development on a 5-acre site. The development includes a 30,000 square-foot office/warehouse building, parking, storage yard area, lighting, and landscaping at 3285 Fitzgerald Road.
FILE:	DD10040
LOCATION:	3285 Fitzgerald Road
ZONING:	Heavy Industrial/Manufacturing (M-2)
GENERAL PLAN:	Sunrise Boulevard South Planning Area (SBSPA)
APN:	072-0450-006-0000
PLANNER:	June Cowles, Senior Planner

RECOMMENDATION:

Find the project is exempt under CEQA Exemption 15183, Projects Consistent with a Community Plan, General Plan, or Zoning and Exemption and 15332 Infill Development Project; and adopt the Resolution for Express Sewer and Drain Major Design Review and street side yard setback Adjustment.

RESULT OF RECOMMENDED ACTION

Adoption of the above referenced resolution would approve the Major Design Review and a street side yard setback Adjustment for Express Sewer and Drain project. Approval would allow the applicant to pursue necessary building permits for new construction.

BACKGROUND / EXISTING CONDITIONS

The project site is 5 acres and is located at 3285 Fitzgerald Road. **Figure 1: Project Site Location**.

Figure 1: Project Site Location

The 5-acre parcel has been previously graded and served as a storage yard for the CC Myers Company. A portion of the concrete wall along the property line is still present on the site. Currently, the project site along Hydraulics Drive does not include street improvements (gutter/curb/sidewalk).

PROPOSED PROJECT

The proposed office/industrial building project, **Figure 2: Proposed Project Site Plan**, includes the following:

- A 30,000 square foot office/warehouse building (7,500 square-foot office use and 22,500 square-foot warehouse use). The building includes dock doors on the rear elevation.
- Outside storage area directly behind the building.
- 59 Parking spaces
- A 25 foot wide landscape buffer along Fitzgerald Road
- A requested street side yard setback adjustment for a 15 foot wide landscape buffer along Hydraulics Drive.
- Street improvements (gutter/curb/sidewalk) along Hydraulic Drive.

The site includes an undeveloped area which will be a future phase as noted on the site plan. This area is not included in the proposed project.

Figure 2: Proposed Project Site Plan

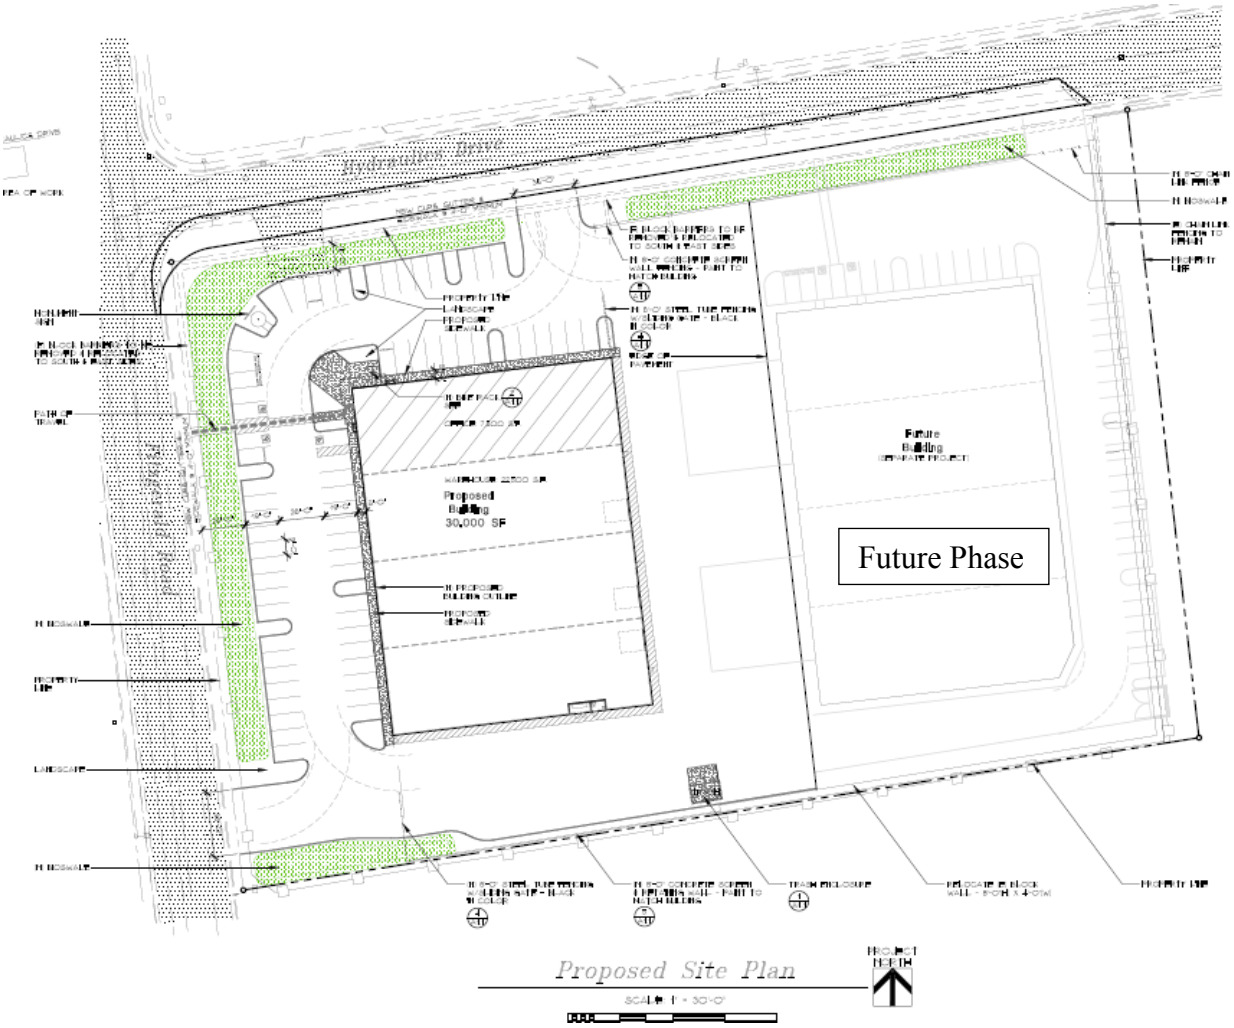

ANALYSIS

GENERAL PLAN CONSISTENCY

The project site General Plan designation is within Sunrise Boulevard South Planning Area. The planning area was adopted July 12, 1995, by Sacramento County and includes light and heavy industrial uses.

ZONING ORDINANCE

The project site is located within the Heavy Industrial/Manufacturing (M-2) zoning district. This district is consistent with the General Plan Sunrise Boulevard South Planning Area Industrial designation by providing appropriate locations for intensive industrial uses. A wide range of industrial manufacturing and warehousing uses are permitted in this district.

MAJOR DESIGN REVIEW

Site Design

The proposed project is 5 acres and includes a one-story office/industrial warehouse building with outside storage area located directly behind the building, parking, lighting and landscaping. A portion of the site will be undeveloped as annotated on the site plan "Future Phase".

Access/Parking

The proposed project includes two points of access as follows:

- Full movement driveway Fitzgerald Road.
- Full movement driveway on Hydraulics Drive.

As stated earlier, Hydraulics Drive does not currently include street improvements (gutter/curb/sidewalk) along the project site. The applicant will be required to install the improvements along the project property line on Hydraulics Drive. The site plan includes 59 parking spaces and includes accessible, clean air, motorcycle, and bike racks. The project parking space minimum requirements for the use is 33 parking spaces. The existing Express Sewer and Drain business is located across the street at 3300 Fitzgerald Road. The proposed project will also serve for overflow parking for the existing site. Therefore, the proposed project is consistent with the parking requirements.

Fence/Wall Screening

The proposed project will be utilizing the existing concrete 8 foot high block walls on the site. The existing block walls will be relocated and painted to match the building. **Figure 3: Proposed Wall/ Fence Locations.**

Figure 3: Proposed Fence/Wall Locations

Red line: Block Walls
Yellow line: Existing chain link fence
Blue line: Metal Open view gate

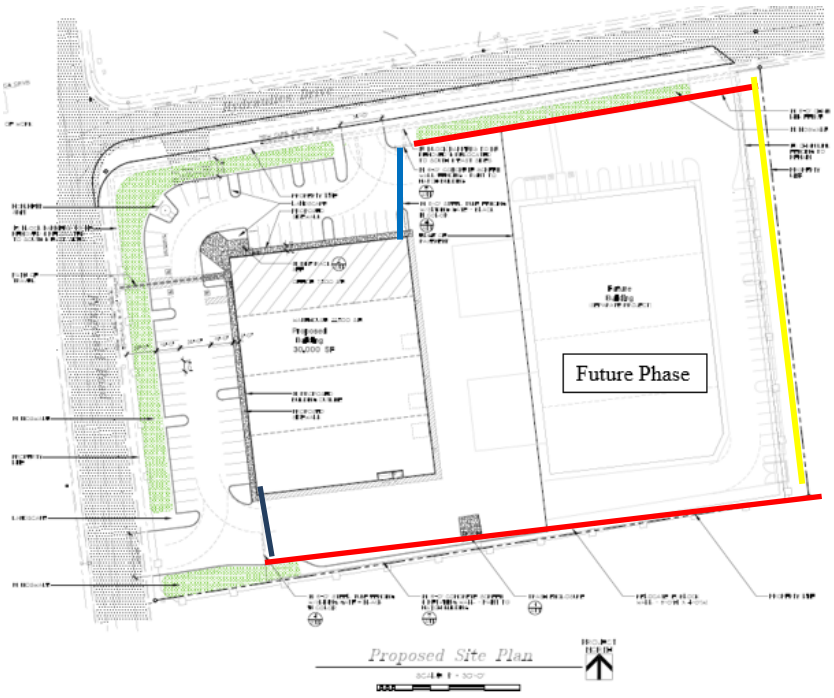

The Future Phase area at this time will not be developed and it will not be paved. The applicant plans on retaining the existing chain link fence along the rear property line as the future phase shows parking spaces and landscaping along the rear property line. In addition, a drainage canal is adjacent to the rear property line. **Figure 4: Rear Property Line Existing Chain Link Fence**

Figure 4: Rear Property Line Existing Chain Link Fence

Building Design

The proposed project includes a 30,000 square foot one-story building that is designed for warehouse and office accessory uses. **Figure 5: Building Elevations and Figure 6: Building Perspectives**. The proposed building architectural style and paint scheme is as follows:

- The building includes a variety of colors, different tones of grey/brown and an accent blue.
- The main entrance is located on the corner of the building with horizontal metal canopies over the main building entrances.
- Glass windows wrap around building corners where the main entrance is located.

- Varied roof line at the corner entrance.
- Stone masonry material is provided at the corner main entrance.
- Blue accent pattern paint and scoring provide color to the building.
- Dock doors are painted with the main building color with the intention of blending in with the building.

Figure 5: Building Elevations

Facing Fitzgerald Road

West Elevation

Facing Hydraulics Drive

North Elevation

Facing adjacent building on Fitzgerald Road

South Elevation

Rear Elevation

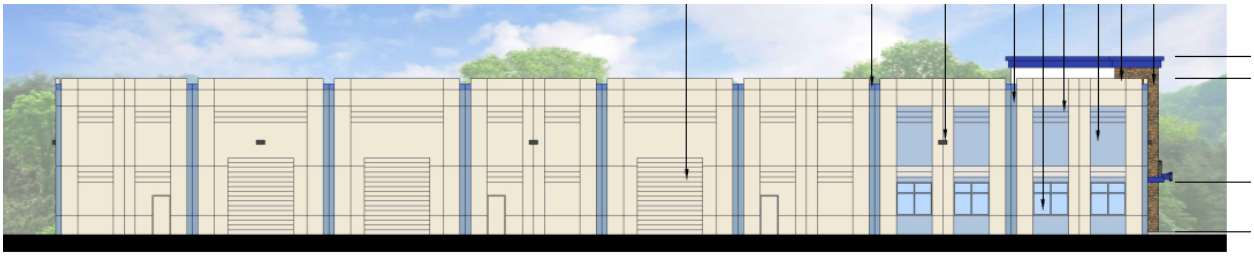

Figure 6: Building Perspectives

Fitzgerald Road Elevation

Main Entrance Corner

Rear Elevation

Main Entrance Corner View with Landscape Buffer

Hydraulics Drive Elevation

City of Rancho Cordova Design Guidelines
Consistent with the City of Rancho Cordova Design Guidelines the proposed project includes the following architecture design:

- The project building provides quality building design consisting of durable and maintainable materials.
- The design of the building is consistent with the context of the area.
- Building materials include masonry stone and concrete walls with integrated window and doors systems. The composition of materials results in a clean, attractive appearance.
- Blank walls that face public streets are avoided with changes in roofline, inset windows, paint and scoring elements provides visual interest.
- Elevations that are visible from the public streets are designed to a higher level of detail.
- The main entrance is on the corner of the building that includes masonry stone, windows, and a metal horizontal canopy located at the building entries provides weather protection and scale down the building at this location. The design of the façade, through the use of windows and decorative breaks in the concrete walls provides the building to be at a more human scale.
- The site and building design, materials, and colors are compatible with adjacent developed area.

Landscape Design
The submitted landscape plan depicts a variation of drought tolerant trees, shrubs and groundcover. **Figure 9: Landscape Plans.**

Figure 9: Landscape Plans

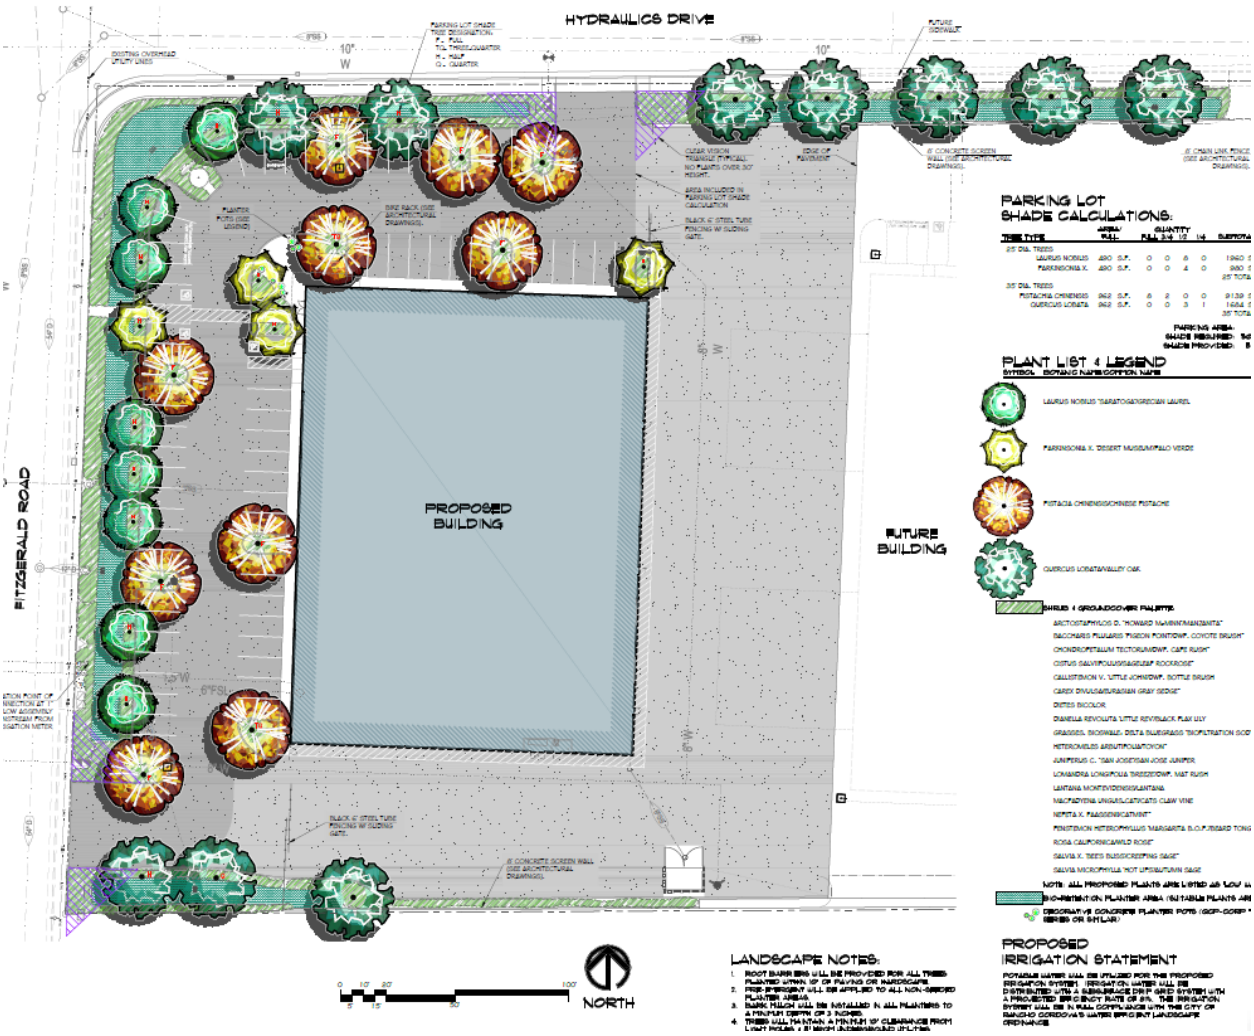

The proposed landscape buffers include the following:

- 25 foot wide landscape buffer is provided along Fitzgerald Road.
- 15 foot wide landscape buffer along Hydraulics Drive.

Utilities
The proposed project will utilize existing water, sewer and electrical infrastructure.

Lighting
The proposed lighting plans include building and parking lot pole lights and is consistent with the lighting standards and requirements.

DESIGN REVIEW FINDINGS & EVIDENCE

Approval of the Major Design Review, subject to the Design Review Package (Attachment 2) and the Conditions of Approval (Attachment 3) must provide sufficient evidence for the Findings

required by Zoning Code Section 23.141.070. Findings and supportive evidence are shown below:

A. **Finding**: The proposed project is consistent with the objectives of the General Plan, complies with applicable zoning regulations, Specific Plan provisions, and special planning area provisions, and is consistent with the applicable Rancho Cordova design guidelines.

   Evidence: The proposed project is consistent with the purpose and intent of adopted General Plan policies and regulations. The proposed project is consistent with the Zoning Code Heavy Industrial/Manufacturing development standards: setbacks (except for the requested street side yard setback adjustment for the landscaping buffer), height, and the City Design Guidelines as depicted in the project plans and conditions of approval.

B. **Finding**: The proposed architecture, site design, and landscape are suitable for the purposes of the building and the site and will enhance the character of the neighborhood and community.

   Evidence: The proposed site design includes a 30,000 square-foot office/industrial warehouse building, with parking area, lighting, outside storage yard directly behind the building, and landscaping. The building elevations visible from public streets are designed with windows, a stepped roofline at the corner entrance, horizontal canopy over the entrances which provides a human scale and interest to the building. The design of the façade, through the use of windows and decorative accent colored pattern design in the concrete walls helps break-down long and high walls. The building architecture, use of color, and material are consistent with the surrounding neighborhood and City Design Guidelines.

C. **Finding**: The architecture, including the character, scale, and quality of the design, relationship with the site and other buildings, building materials, screening of exterior appurtenances, exterior lighting and signing, and similar elements, establishes a clear design concept and is compatible with the character of existing or anticipated buildings on adjoining and nearby properties.

   Evidence: The project building provides quality building design consisting of durable and maintainable materials. The design, color, and materials have been designed to integrate and compliment the surrounding buildings. The site and building design are compatible with surrounding industrial developments. The façades have an acceptable level of articulation with colored pattern design, windows, and scoring along the walls and horizontal canopies above doorways. The site and landscape plan meet the design requirements. The landscape plan includes canopy trees to provide for the required parking lot shading. Additional landscaping is provided to add visual interest and color along the public right-of-way.

D. **Finding**: The proposed project will not create conflicts with vehicular, bicycle, or pedestrian transportation modes of circulation.

   Evidence: The proposed project anticipated traffic is consistent with the General Plan Environmental Impact Report (EIR) traffic study that assumed the transportation impacts of the plan area including the subject and industrial site on the City roadway network. The proposed project includes the minimum requirement for parking spaces and a centrally located bike rack area.

SETBACK ADJUSTMENT

The applicant is requesting a street side yard adjustment from 25 feet to 15 feet along Hydraulics Drive. The proposed building structure meets the 25 foot street side yard setback. However, Zoning Ordinance Section 23.716.040(A) *General location for landscape improvements* states the following:

> "All setback areas required by this code shall be landscaped in compliance with this chapter except where a required setback is occupied by a sidewalk or driveway".

The Heavy Industrial/Manufacturing (M-2) zoning district requires a 25 foot wide street side yard setback. The applicant requests that the street side yard setback be reduced to 15 feet and therefore, a 15 foot wide buffer for the street side yard along Hydraulic Drive.

The applicant states the request for the Adjustment of the street side yard setback from 25 feet to 15 feet, (Attachment 4: Applicant's Justification Statement) for the following reasons:

- The landscape buffer areas across Hydraulics Drive range from 10 feet to 17 feet wide. The proposed 15 foot wide landscape setback area will create a continuity along the street.

- The project includes requirements to construct the street and frontage improvements along Hydraulics Drive which will require a parcel adjustment of 2,000 square feet of buildable land. This equates to a depth of 3 ½ feet along Hydraulics Drive that will be lost to improvements with more than 12 feet lost at the northwest corner. (blue area highlighted)

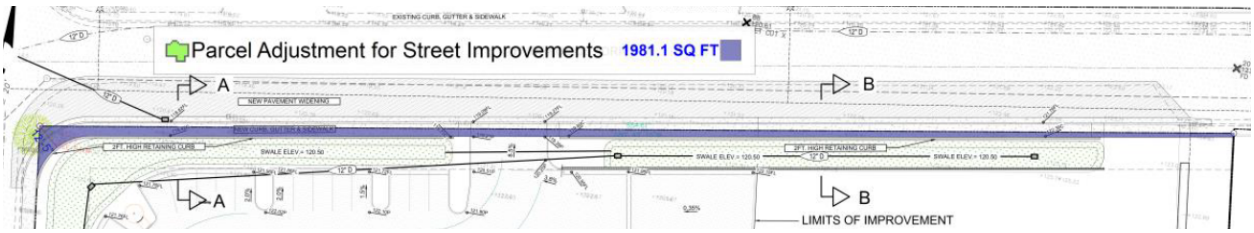

- The additional stormwater mitigation requirements take a significant amount of square footage that necessitates 15 ft to 20 ft setbacks along the South and East property lines where no setbacks are required. These new development standards plus the 25 ft wide landscaping buffer setback area would present a significant impediment to the physical and economical viability of the project.

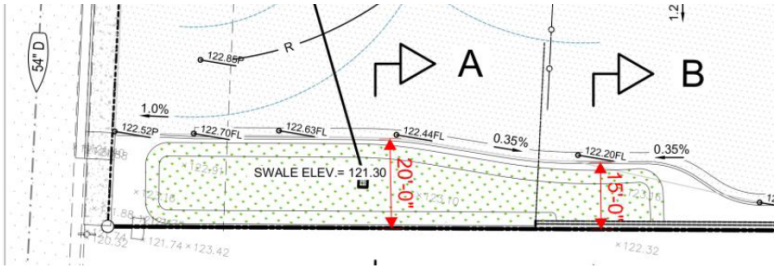

Illustration is of the South West Corner of Property & Building

- Phase 2 of this project will require swales along both the South and East property line of equal size to those designed for Phase 1. Estimated landscape setbacks created by the swales for Phase 2 will be 15 ft to 20 ft.

Adjustment Findings:
Approval of an Adjustment must provide sufficient evidence for the Findings required by Zoning Code Section 23.131.070. Findings and supportive evidence are shown below:

A. **Finding:** That the proposed development is of sufficient size and is designed so as to provide a desirable environment within its own boundaries.

Evidence: The proposed development of a one-story building on the 5-acre site is of sufficient size and is designed to provide a desirable environment with design of the building, landscaping, and lighting. The site layout and building are compatible with the surrounding industrial development and provides a desirable environment, an adjustment is appropriate.

B. **Finding:** That the proposed development is compatible with existing and proposed land uses in the surrounding area.

Evidence: The adjacent development to the north of the project site includes a landscape setback area between 10 to 15 feet wide. The proposed adjustment landscape area from 25 feet to 15 feet wide provides a consistency along the street. The proposed 15 foot wide landscape area is compatible with the existing landscape buffers in the surrounding area.

C. **Finding:** That any exceptions to, or deviations from, the density requirements or design standards result in the creation of project amenities that would not be available through strict adherence to code provisions (e.g. additional open space, protection of natural resources, improved pedestrian connectivity, public plazas, etc.)

Evidence: The proposed development is providing a landscape swale along the south and east property line where there are no setback requirements. This would provide an additional landscape area between the proposed development and the existing development to the south. The proposed adjustment request is from 25 feet to 15 feet wide and is a 10 foot wide reduction which meets the maximum reduction at 40%.

D. **Finding:** Granting the adjustment will not adversely affect the interests of the public or the interests of residents and property owners in the vicinity of the premises in question.

Evidence: The surrounding area includes several industrial developments that have developed over the past 40 plus years under the Sacramento County jurisdiction requirements and the City requirements. The surrounding area includes a variety of

landscape setback widths in the area. To the north of the site, the existing development includes a 10 to 17 foot wide range of landscape area along Hydraulics Drive. The proposed adjustment to a 15 foot wide landscape buffer area would provide a consistency along Hydraulics Drive. Therefore, the requested adjustment would not adversely affect the interests of the surrounding developments, residents, and property owners.

E. **Finding:** The adjustment is consistent with the General Plan or any applicable Specific Plan or development agreement.

Evidence: The proposed adjustment request is from 25 feet to 15 feet which is a 10 foot wide reduction which meets the Zoning Ordinance Section 23.131.020(A) maximum reduction at 40%.

F. **Finding:** The adjustment is the minimum required to achieve the desired result.

Evidence: The requested adjustment is specifically for the street side yard setback. The proposed building structure meets the 25 foot street side yard setback. However, the applicant is requesting the adjustment for a reduced width of the landscape area along Hydraulics Drive. The proposed development meets all other setback requirements. Therefore, the requested adjustment is the minimum required to achieve the desired result of accommodating a landscape buffer along Hydraulics Drive.

FISCAL ANALYSIS OF PROJECT

The City anticipates that this project will provide additional revenues from temporary construction jobs, and permanent employment.

ENVIRONMENTAL

The project is exempt from the California Environmental Quality Act (CEQA) pursuant to the California Code of Regulations (CEQA Guidelines) Section 15183, consistent with Community Plan, General Plan and Zoning and Section 15332 Infill Development Projects. A description of the evidence for the exemption is found in the findings included in Attachment 1.

RECOMMENDED MOTIONS

Staff recommends that the City Council find the project as follows:

- To be in compliance with the California Environmental Quality Act (CEQA) as exempt pursuant to CEQA Guidelines Section 15183 and Section 15332;
- Adopt the Resolution approving the Major Design Review and street side yard setback Adjustment for Express Sewer and Drain DD10040, subject to the findings, Project Plans (Attachment 2, Exhibit A to the Resolution) and Conditions of Approval (Attachment 3, Exhibit B to the Resolution).

ATTACHMENT(S)

1. Resolution
2. Exhibit A to the Resolution - Project Plans
3. Exhibit B to the Resolution - Conditions of Approval
4. Applicant's Justification Statement
5. 500-foot radius map and mailing labels

CITY OF RANCHO CORDOVA

CITY COUNCIL RESOLUTION NO. XX-2021

A RESOLUTION OF THE CITY COUNCIL OF THE CITY OF RANCHO CORDOVA, STATE OF CALIFORNIA, APPROVING A MAJOR DESIGN REVIEW AND STREET SIDE YARD SETBACK ADJUSTMENT FOR EXPRESS SEWER AND DRAIN PROJECT NO. DD10040

WHEREAS, Express Sewer and Drain, Inc. (hereinafter referred to as Applicant) filed an application with the City of Rancho Cordova for a Major Design Review and Street Side Yard Setback Adjustment approval for Express Sewer and Drain Project; and

WHEREAS, the City Council is the appropriate authority to hear and take action on this project; and

WHEREAS, the project site is at 3285 Fitzgerald Road. The proposed project is for an office/industrial building on 5 acres. The development includes a 30,000 square-foot office/warehouse building, parking, storage yard area behind the building, lighting, and landscaping; and

WHEREAS, the City Council of the City of Rancho Cordova has conducted a properly noticed public hearing pursuant to Government Code section 65090 and 65091 and has duly considered all written and verbal testimony presented during the hearing.

NOW THEREFORE, the City Council of the City of Rancho Cordova hereby resolves as follows:

Section 1. RECITALS

The foregoing recitals are true and correct and made a part of this Resolution.

NOW, THEREFORE, BE IT HEREBY RESOLVED THE CITY COUNCIL OF THE CITY OF RANCHO CORDOVA authorizes approval of the Express Sewer and Drain Major Design Review and Adjustment for the street side yard setback (Exhibit A), subject to the following findings, attached Conditions of Approval (Exhibit B):

A. The proposed project and immediate surrounding area would not result in any significant effects to the environment, and therefore was determined to be Exempt per California Environmental Quality Act Section 15183; Consistent with Community Plan, General Plan, and Zoning Code and Section 15332 Infill Development Project.

Section 2. MAJOR DESIGN REVIEW AND ADJUSTMENT FOR STREET SIDE YARD SETBACK WITH ATTACHED CONDITIONS OF APPROVAL AND FINDINGS

To approve the Design Review, subject to the Major Design Review Package (Exhibit A) and the Conditions of Approval (Exhibit B) as modified; supported by the following Findings and Evidence, as required by Zoning Code Section 23.141.070:

A. **Finding**: The proposed project is consistent with the objectives of the General Plan, complies with applicable zoning regulations, Specific Plan provisions, and special

planning area provisions, and is consistent with the applicable Rancho Cordova design guidelines.

Evidence: The proposed project is consistent with the purpose and intent of adopted General Plan policies and regulations. The project site General Plan designation is Sunrise Boulevard South Planning Area (SBSPA). The planning area was adopted July 12, 1995, by Sacramento County and includes light and heavy industrial uses. The site zoning district is Heavy Industrial/Manufacturing and is consistent with the General Plan Designation of SBSPA Industrial. The site is 5 acres and is located within a developed area. The proposed project is consistent with the Zoning Code Heavy Industrial/Manufacturing development standards: setbacks (except for the requested street side yard setback adjustment for the landscaping buffer), height, and the City Design Guidelines as depicted in the project plans and conditions of approval.

B. **Finding**: The proposed architecture, site design, and landscape are suitable for the purposes of the building and the site and will enhance the character of the neighborhood and community.

Evidence: The proposed site design includes a 30,000 square-foot office/industrial warehouse building, with parking area, lighting, outside storage yard behind the building, and landscaping. The building elevations visible from public streets are designed with windows, masonry stone, stepped roofline at the corner entrance, horizontal canopy over the entrances which provides a human scale and interest to the building. The design of the façade, through the use of windows and decorative accent colored pattern design in the concrete walls helps break-down long and high walls. The building architecture, use of color, and material are consistent with the surrounding neighborhood and City Design Guidelines.

C. **Finding**: The architecture, including the character, scale, and quality of the design, relationship with the site and other buildings, building materials, screening of exterior appurtenances, exterior lighting and signing, and similar elements, establishes a clear design concept and is compatible with the character of existing or anticipated buildings on adjoining and nearby properties.

Evidence: The project building provides quality building design consisting of durable and maintainable materials. The design, color, and materials have been designed to integrate and compliment the surrounding buildings. The site and building design are compatible with surrounding industrial developments. The façades have an acceptable level of articulation with colored pattern design, windows, and scoring along the walls and horizontal canopies above doorways. The site and landscape plan meet the design requirements. The landscape plan includes canopy trees to provide for the required parking lot shading. Additional landscaping is provided to add visual interest and color along the public right-of-way.

D. **Finding**: The proposed project will not create conflicts with vehicular, bicycle, or pedestrian transportation modes of circulation.

Evidence: The proposed project anticipated traffic is consistent with the General Plan Environmental Impact Report (EIR) traffic study that assumed the transportation impacts of the plan area including the subject industrial site on the City roadway network. The

proposed project includes the minimum requirement for parking spaces and a centrally located bike rack area.

ADJUSTMENT FINDINGS:
Approval of an Adjustment must provide sufficient evidence for the Findings required by Zoning Code Section 23.131.070. Findings and supportive evidence are shown below:

A. **Finding:** That the proposed development is of sufficient size and is designed so as to provide a desirable environment within its own boundaries.

Evidence: The proposed development of a one-story building on the 5 acre site is of sufficient size and is designed to provide a desirable environment with design of the building, landscaping, and lighting. The site layout and building are compatible with the surrounding industrial development and provides a desirable environment, an adjustment is appropriate.

B. **Finding:** That the proposed development is compatible with existing and proposed land uses in the surrounding area.

Evidence: The adjacent development to the north of the project site includes a landscape setback area between 10 to 17 feet wide. The proposed adjustment landscape area from 25 feet to 15 feet wide provides a consistency along the street. The proposed 15 foot wide landscape area is compatible with the existing landscape buffers in the surrounding area.

C. **Finding:** That any exceptions to, or deviations from, the density requirements or design standards result in the creation of project amenities that would not be available through strict adherence to code provisions (e.g. additional open space, protection of natural resources, improved pedestrian connectivity, public plazas, etc.)

Evidence: The proposed development is providing a landscape swale along the south and east property line where there are no setback requirements. This would provide an additional landscape area between the proposed development and the existing development to the south. The proposed adjustment request is from 25 feet to 15 feet wide and is a 10 foot wide reduction which meets the maximum reduction at 40%.

D. **Finding:** Granting the adjustment will not adversely affect the interests of the public or the interests of residents and property owners in the vicinity of the premises in question.

Evidence: The surrounding area includes several industrial developments that have developed over the past 40 plus years under the Sacramento County jurisdiction requirements and the City requirements. The surrounding area includes a variety of landscape setback widths in the area. To the north of the site, the existing development includes a 10 to 17 foot wide range of landscape area along Hydraulics Drive. The proposed adjustment to a 15 foot wide landscape buffer area would provide a consistency along Hydraulics Drive. Therefore, the requested adjustment would not adversely affect the interests of the surrounding developments, residents, and property owners.

E. **Finding:** The adjustment is consistent with the General Plan or any applicable Specific Plan or development agreement.

Evidence: The proposed adjustment request is from 25 feet to 15 feet which is a 10 foot wide reduction which meets the Zoning Ordinance Section 23.131.020(A) maximum reduction at 40%.

F. **Finding:** The adjustment is the minimum required to achieve the desired result.

Evidence: The requested adjustment is specifically for the street side yard setback. The proposed building structure meets the 25 foot street side yard setback. However, the applicant is requesting the adjustment for a reduced width of the landscape area along Hydraulics Drive. The proposed development meets all other setback requirements. Therefore, the requested adjustment is the minimum required to achieve the desired result of accommodating a landscape buffer along Hydraulics Drive.

PASSED AND ADOPTED by the City Council of the City of Rancho Cordova on the 7th day of June 2021 by the following vote:

AYES:

NOES:

ABSENT:

ABSTAIN:

_____
Garrett Gatewood, Mayor

ATTEST:

_____
Stacy Leitner, CMC
City Clerk

VICINITY MAP

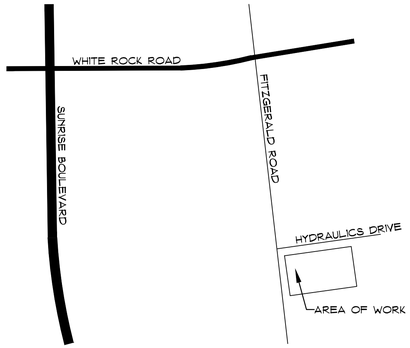

SHEET INDEX

A1	SITE PLAN
A1.1	SITE DETAILS
A2	BUILDING FLOOR PLAN
A3	BUILDING ELEVATIONS
A4	BUILDING PERSPECTIVES
A5	SITE PERSPECTIVES
G.1	PRELIMINARY GRADING AND DRAINAGE PLAN
U1	PRELIMINARY UTILITY PLAN
E1.0	PHOTOMETRIC
LA	LANDSCAPE PLAN

SITE SUMMARY

APN:	072 - 0450 - 006
ADDRESS:	3285 FITZGERALD ROAD
ZONING:	M - 2 - HEAVY INDUSTRIAL
SITE AREA:	5 AC (217,800 S.F.)
PROPOSED BUILDING AREA:	30,000 S.F.
OFFICE:	7,500 S.F.
WAREHOUSE:	22,500 S.F.
F.A.R.:	13.77%
CONSTRUCTION TYPE:	V-B, SPRINKLERED
OCCUPANCY:	B & S-1
LANDSCAPE AREA PROVIDED: (SEE LANDSCAPE PLAN)	16,731 S.F.

PARKING REQUIRED

OFFICE: 7,500 (2.7/1000) S.F.	21
WHSE: 22,500 (.5/1000) S.F.	12
PARKING PROVIDED:	59
ACCESSIBLE:	3
CLEAN AIR:	2
MOTORCYCLE:	3
BICYCLE PARKING (5%): SHORT TERM BIKE RACK:	4 PROVIDED 3 REQUIRED

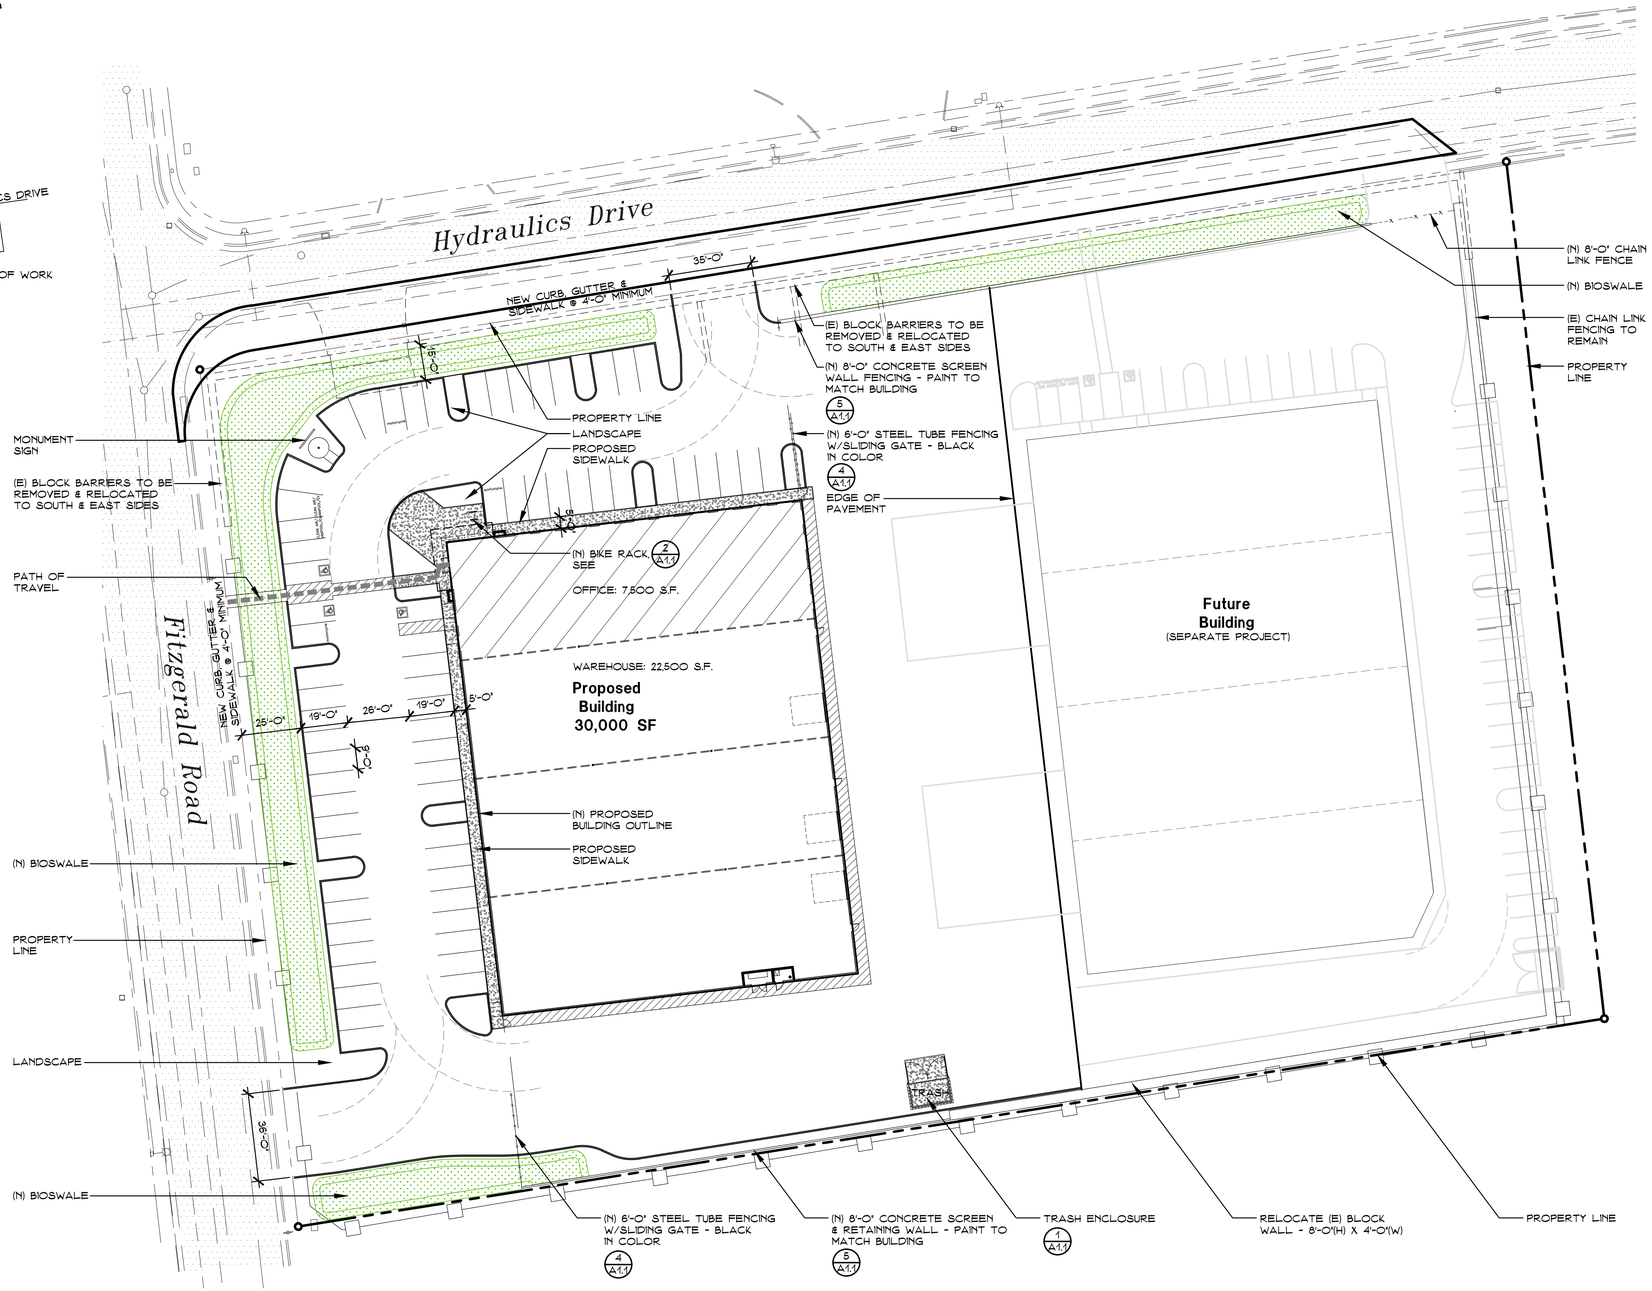

PROJECT CONSULTANTS:

ARCHITECT
PERKINS, WILLIAMS & COTTERILL ARCHITECTS
3320 DATA DRIVE SUITE 200
RANCHO CORDOVA, CA 95670
(916) 851-1400

CIVIL ENGINEER
PEABODY ENGINEERING
1700 ALHAMBRA BLVD, SUITE 102
SACRAMENTO, CA 95816
(916) 731-8088

LANDSCAPE ARCHITECT
GARTH RUFFNER LANDSCAPE ARCHITECT
4120 DOUGLAS BOULEVARD,
GRANITE BAY, CA 95746
(916) 797-2576

ELECTRICAL ENGINEER
BOSLEY ELECTRIC COMPANY
935 ARDEN WAY
SACRAMENTO, CA 95815
(916) 568-5180

OWNER
EXPRESS SEWER & DRAIN, INC.
3300 FITZGERALD RD,
RANCHO CORDOVA, CA 95742
(916) 334-0220

Proposed Site Plan

SCALE: 1" = 30'-0"

0 30 60 90 120 180 240

PROJECT NORTH

Express Sewer & Drain

3285 Fitzgerald Road, Rancho Cordova, CA 95742

PERKINS, WILLIAMS & COTTERILL ARCHITECTS
3320 Data Drive, Suite 200 • Rancho Cordova, California 95670
T (916) 851-1400 F (916) 851-1408 E pwcarch@pwcarchitects.com

Proposed Site Plan

Project:	EXPRESS SEWER & DRAIN		
Job No.	20-319	*Date:*	05-10-21
Scale:	1'-0" = 30'-0"		

A1

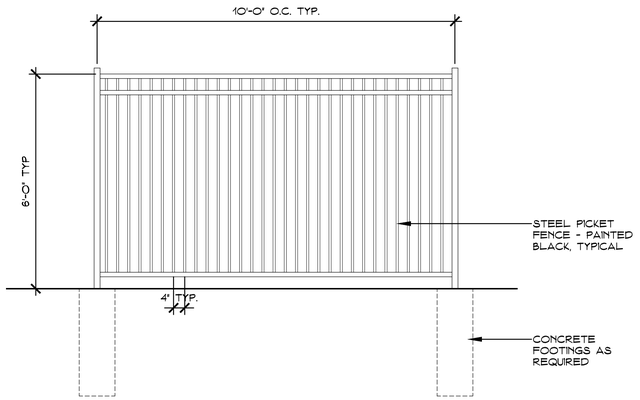

4 A1.1 TYPICAL STEEL FENCE
SCALE = 1/2" = 1'-0"

MADRAX BIKE RACK - ORION 2 BIKE RACK, GALV. FINISH, CAST IN PLACE OR CONCRETE ANCHOR MOUNT

2 A1.1 BICYCLE PARKING
N.T.S.

BELSON OUTDOORS
111 North River Road
North Aurora, IL 60542
Phone: (800) 323-5664
Fax: (630) 897-0573
sales@belson.com

Model # DL1002FP — Dimension Sheet

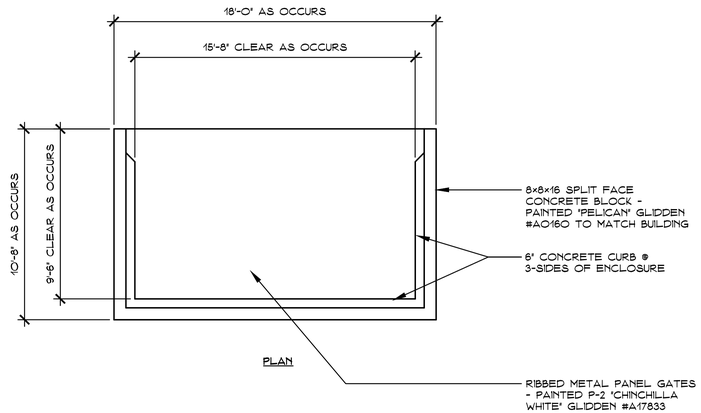

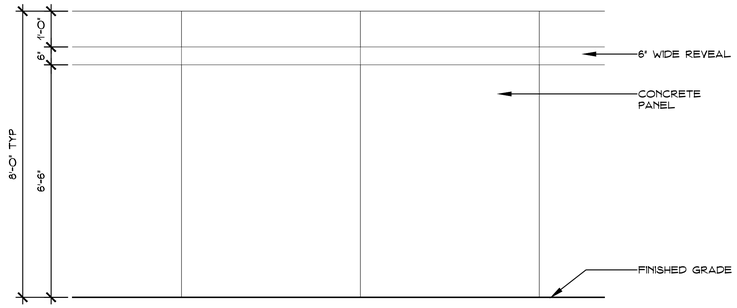

5 A1.1 TYPICAL CONCRETE WALL FENCE
SCALE = 1/2" = 1'-0"

DURA LOCKER™ | DIVIDED 2 DOOR UNIT

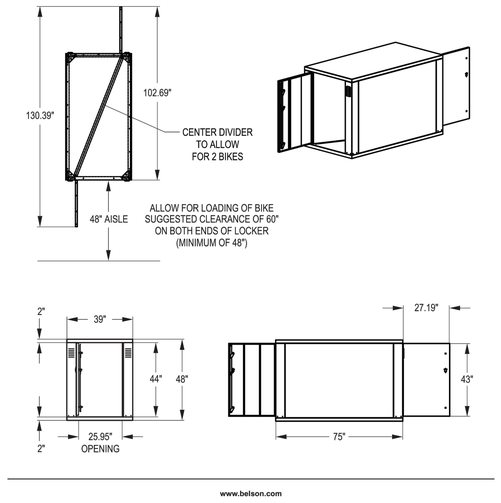

www.belson.com

3 A1.1 BIKE LOCKER
N.T.S.

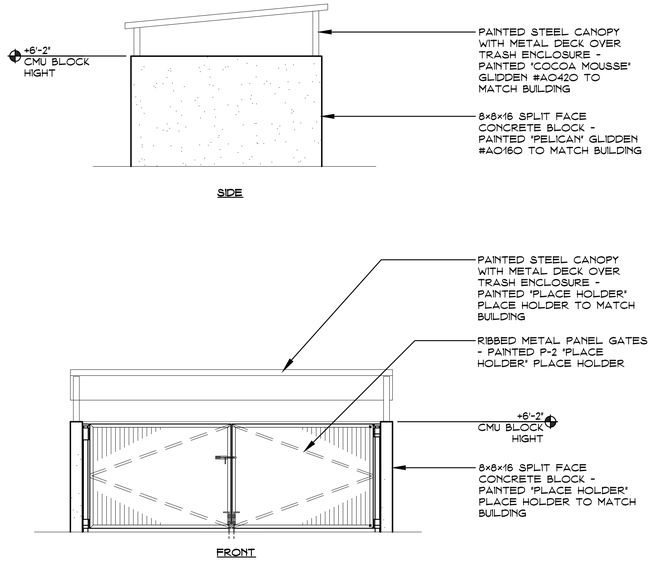

1 A1.1 TRASH ENCLOSURE
1/4" = 1'-0"

Express Sewer & Drain

3285 Fitzgerald Road, Rancho Cordova, CA 95742

PERKINS, WILLIAMS & COTTERILL ARCHITECTS
3320 Data Drive, Suite 200 • Rancho Cordova, California 95670
T (916) 851-1400 F (916) 851-1408 E pwcarch@pwcarchitects.com

Site Details

Project:	EXPRESS SEWER & DRAIN		
Job No.	20-319	*Date:*	05-10-2021
Scale:	AS NOTED		

A1.1

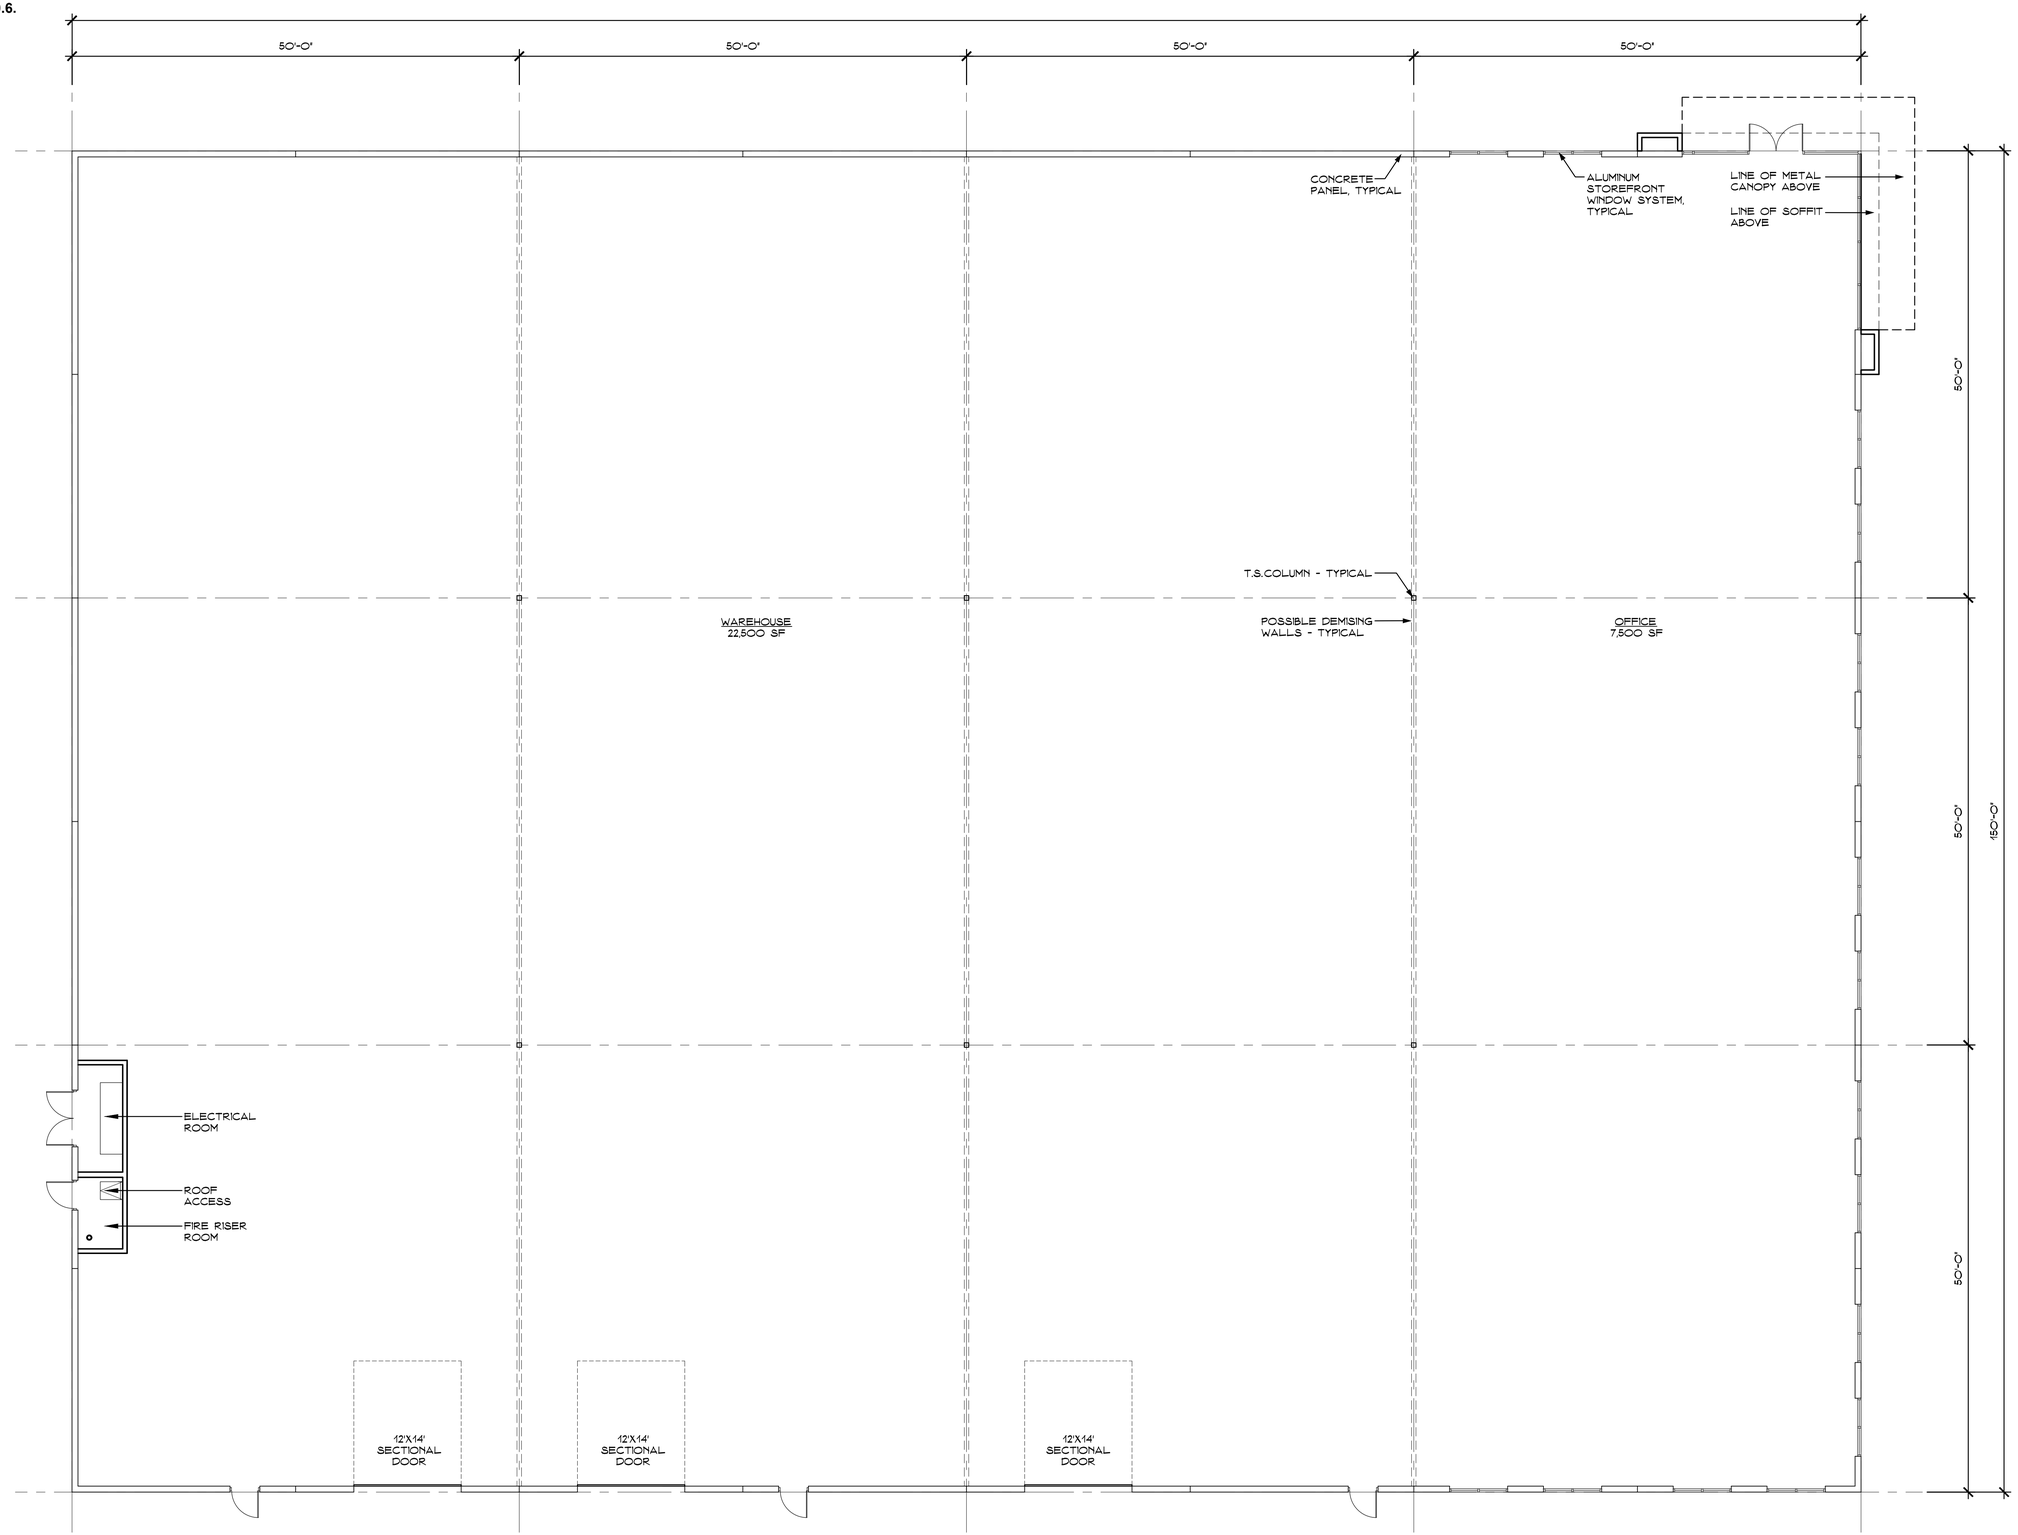

Express Sewer & Drain

3285 Fitzgerald Road, Rancho Cordova, CA 95742

Floor Plan

SCALE: 1/8" = 1'-0"

NORTH

PERKINS, WILLIAMS & COTTERILL
ARCHITECTS
3320 Data Drive, Suite 200 • Rancho Cordova, California 95670
T (916) 851-1400 F (916) 851-1408 E pwcarch@pwcarchitects.com

Floor Plan – Building A

Project:	EXPRESS SEWER & DRAIN		
Job No.	20-319	***Date:***	05-10-2021
Scale:	AS NOTED		

A2

West Elevation

KEYNOTES

1. CONCRETE WALL PANEL - PAINTED
2. DEEP METAL CANOPY - PAINTED
3. CLEAR ANODIZED ALUMINUM STOREFRONT WINDOW
4. 12'-0" X 14'-0" ROLL-UP GRADE LEVEL DOOR
5. ¾" WIDE REVEAL IN CONCRETE WALL PANEL, TYPICAL
6. MANUFACTURED STONE VENEER
7. LIGHT FIXTURE - DECORATIVE
8. WALL PACK LIGHT FIXTURE

PAINT

- P-1 'SAWDUST' KELLY - MOORE KM5262
- P-2 'LAVENDER PHLOX' KELLY - MOORE KM5636
- P-3 'ORBITAL' KELLY - MOORE KM5638
- P-4 'BLUEBERRY MUFFIN' KELLY - MOORE KM5646
- P-5 'TRUTH' KELLY - MOORE KM4981

North Elevation

SCALE: 3/32" = 1'-0"

South Elevation

SCALE: 3/32" = 1'-0"

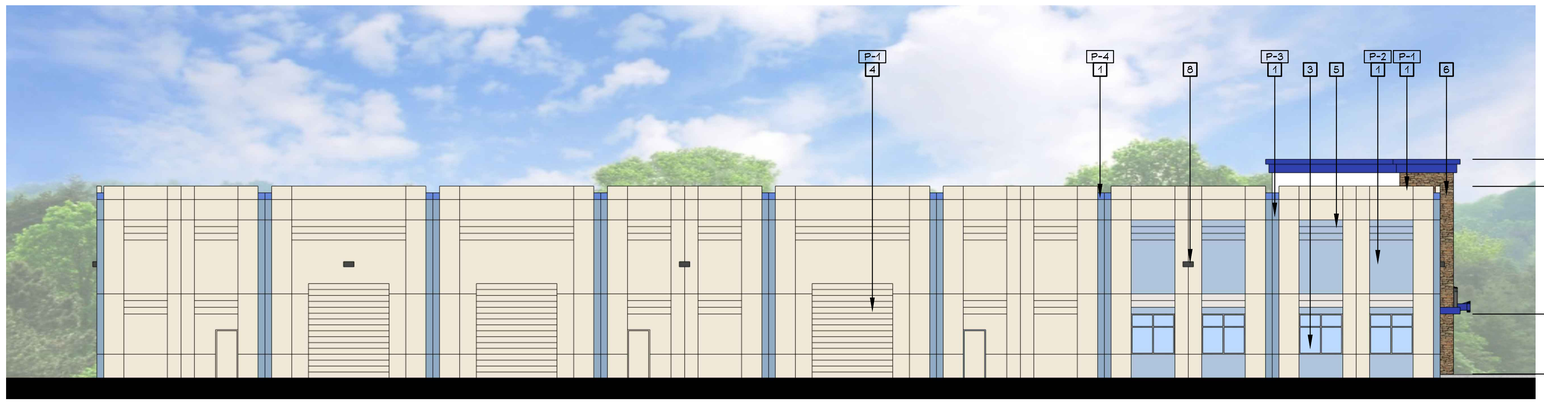

East Elevation

SCALE: 3/32" = 1'-0"

Express Sewer & Drain

3285 Fitzgerald Road, Rancho Cordova, CA 95742

PERKINS, WILLIAMS & COTTERILL ARCHITECTS
3320 Data Drive, Suite 200 • Rancho Cordova, California 95670
T (916) 851-1400 F (916) 851-1408 E pwcarch@pwcarchitects.com

Building Elevations

Project:	EXPRESS SEWER & DRAIN		
Job No.	20-319	*Date:*	05-10-2021
Scale:	AS NOTED		

A3

VICINITY MAP

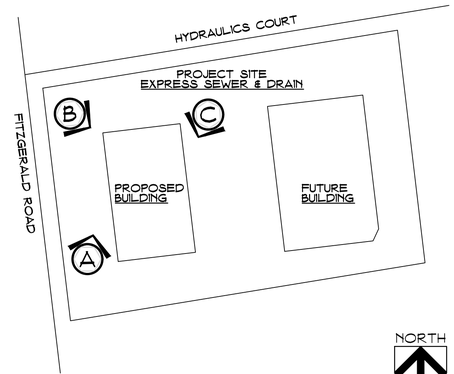

Express Sewer & Drain

3285 Fitzgerald Road, Rancho Cordova, CA 95742

PERKINS, WILLIAMS & COTTERILL
ARCHITECTS
3320 Data Drive, Suite 200 • Rancho Cordova, California 95670
T (916) 851-1400 F (916) 851-1408 E pwcarch@pwcarchitects.com

Building Perspectives

Project:	EXPRESS SEWER & DRAIN		
Job No.	20-319	*Date:*	05-10-2021
Scale:	AS NOTED		

A4

VICINITY MAP

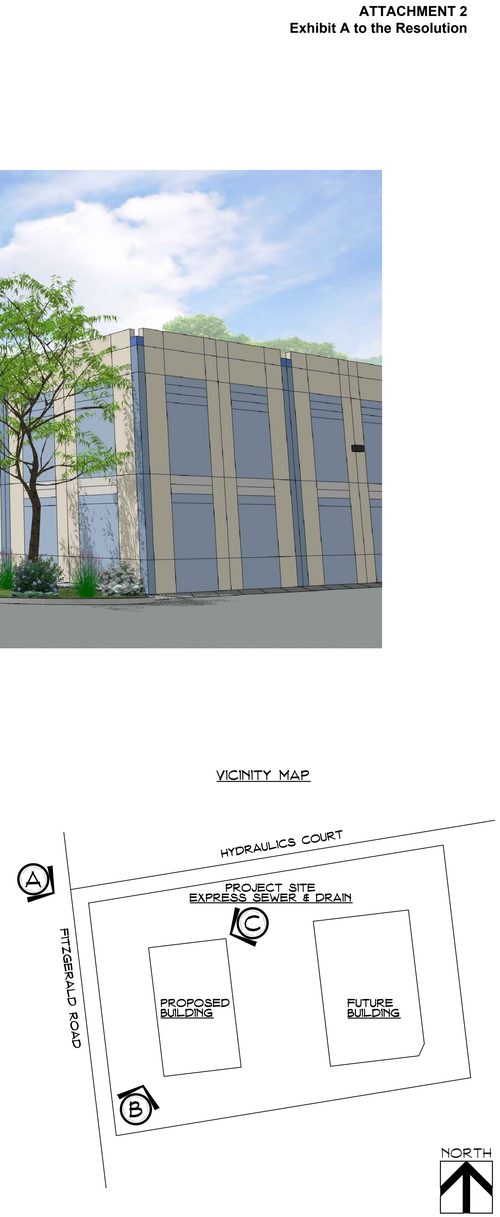

Express Sewer & Drain

3285 Fitzgerald Road, Rancho Cordova, CA 95742

PERKINS, WILLIAMS & COTTERILL
ARCHITECTS
3320 Data Drive, Suite 200 • Rancho Cordova, California 95670
T (916) 851-1400 F (916) 851-1408 E pwcarch@pwcarchitects.com

Site Perspectives

Project:	EXPRESS SEWER & DRAIN		
Job No.	20-319	*Date:*	05-10-2021
Scale:	AS NOTED		

A5

EXISTING FIRE HYDRANT

EXISTING CURB, GUTTER & SIDEWALK

HYDRAULICS DRIVE

EXISTING FIRE HYDRANT

NEW CURB & GUTTER TO MATCH EXISTING CURB & GUTTER AT EXISTING END

AREA OF RIGHT OF WAY DEDICATION

AREA OF RIGHT OF WAY DEDICATION

AREA OF RIGHT OF WAY DEDICATION

SCALE: 1" = 20'

NEW PAVEMENT WIDENING

NEW PAVEMENT WIDENING

NEW CURB, GUTTER & SIDEWALK

NEW CURB, GUTTER & SIDEWALK

35FT. DRIVEWAY TYPE A

35FT. DRIVEWAY TYPE A

2FT. HIGH RETAINING CURB

2FT. HIGH RETAINING CURB

SWALE ELEV.= 120.50

SWALE ELEV.= 120.50

SWALE ELEV.= 120.50

SWALE ELEV.= 120.50

NEW CURB & GUTTER TO MATCH EXISTING CURB & GUTTER AT CURB RETURN

FITZGERALD ROAD

NEW SIDEWALK

NEW SIDEWALK

35FT. DRIVEWAY TYPE A

F.F.= 123.60

F.F.= 125.00
FUTURE
BUILDING

LIMITS OF IMPROVEMENT
PHASE 1

LIMITS OF IMPROVEMENT
PHASE 1

SWALE ELEV.= 121.30

554.61'

S89° 47' 16"W

361.68'

S0° 47' 00"E

554.47'

N89° 43' 16"E

122.80FL

SECTION A-A
N.T.S.

EXISTING ROADWAY

NEW ROADWAY WIDENING, CURB, GUTTER, & SIDEWALK

2FT. HIGH RETAINING CURB

VEGETATED BIO-SWALE

PARKING

SIDEWALK

NEW 6FT. SIDEWALK

SECTION B-B
N.T.S.

8FT. PRECAST WALL WITH 2FT. RETAINING

2 FT.

SECTION C-C
N.T.S.

EXISTING ROADWAY, CURB, & GUTTER

6 FT.

4 FT.

TYPICAL BIO-RETENTION DETAIL
N.T.S.

FILTER FABRIC 6" BELOW SURFACE

APPROVED BIO-RETENTION TYPE SOIL MIX – SEE C3 GUIDELINES FOR MIX SPECIFICATIONS.

TRENCH

3:1 SLOPE

12"

18"

4"–6" PERFORATED PVC PIPE WRAPPED WITH FILTER FABRIC

3/4" CRUSHED ROCK

VARIES 7'–12'

SIDES LINED WITH FILTER FABRIC; 6" MIN. OVER LAP @ TOP, MIRAFI 140N OR APPROVED EQUAL

BAR SCALE
0 10 20 40
(IN FEET)
1 inch = 20 feet

LEGEND:

- EXISTING DRAIN LINE
- NEW DRAIN INLET ON NEW DRAIN LINE
- EXISTING PAVEMENT GRADE
- PROPOSED PAVEMENT GRADE
- PROPOSED GUTTER FLOWLINE GRADE
- PROPOSED CONCRETE GRADE
- PROPOSED CURB&GUTTER
- PROPOSED POURED IN PLACE CURB
- PROPOSED WATER QUALITY SWALE

Peabody Engineering
1700 Alhambra Blvd., Suite 102
Sacramento, CA. 95816
(916) 731-8088 office (916) 731-8089 fax

REGISTERED PROFESSIONAL ENGINEER
No. C51088
Exp. 9-30-21
CIVIL
STATE OF CALIFORNIA

CLIENT

PROJECT TITLE
EXPRESS SEWER
NEW BUILDING

HYDRAULICS DR.
RANCHO CORDOVA,
CALIFORNIA

SHEET TITLE

PRELIMINARY
GRADING &
DRAINAGE PLAN

DELTA	REVISION	DATE:

DRAWN/CHK BY: MT / RP

DATE: 4/26/2021

JOB NO.: 1903.029

SHEET NUMBER

G.1

EXISTING FIRE HYDRANT

EXISTING FIRE HYDRANT

HYDRAULICS DRIVE

FL 54"(N)= 113.89
FL 12"(E)= 115.05
FL 54"(S)= 113.84

FL 8"(E)= 113.36
FL 8"(W)= 113.29

FL 8"(N)= 112.44
FL 8"(E)= 112.87
FL 8"(S)= 112.40

554.61'
S80° 43' 16"W

LIMITS OF IMPROVEMENTS
PHASE 1

NORTH
BAR SCALE
0 10 20 40
(IN FEET)
1 inch = 20 feet

FITZGERALD ROAD

NEW BUILDING - PHASE 1

FUTURE BUILDING - PHASE 2

LIMITS OF IMPROVEMENTS
PHASE 1

NR80° 43' 16"E
554.47'

N6° 45' 37"W
361.69'

S6° 47' 50"E
361.68'

1.5"W
6"FSL
8" W

LEGEND

PROPOSED		EXISTING
	SEWER MANHOLE	
6"SS	SEWER LINE	8"SS
	STORM DRAIN MANHOLE	
12"D	STORM DRAIN	12"D
	DRAIN INLET	
8"W	WATER LINE	(E)10"W
	WATER VALVE	
	POST INDICATOR VALVE	
	FIRE DEPARTMENT CONNECTION	
	FIRE HYDRANT ASSEMBLY	
	R.P. BACKFLOW PREVENTER	
	LUMINAIRE	
	CENTERLINE	
	RIGHT OF WAY LINE	
	PROPERTY LINE	
	EASEMENT LINE	
	SIGN	

Peabody Engineering
1700 Alhambra Blvd., Suite 102
Sacramento, CA. 95816
(916) 731-8088 office (916) 731-8089 fax

REGISTERED PROFESSIONAL ENGINEER
RICHARD PEABODY
No. 651089
Exp. 9-30-21
CIVIL
STATE OF CALIFORNIA

CLIENT

PROJECT TITLE
EXPRESS SEWER
NEW BUILDING

HYDRAULICS DR.
RANCHO CORDOVA,
CALIFORNIA

SHEET TITLE

PRELIMINARY
UTILITY PLAN

DELTA	REVISION	DATE:

DRAWN/CHK BY: MT / RP

DATE: 4/26/2021

JOB NO.: 1903.029

SHEET NUMBER

U1

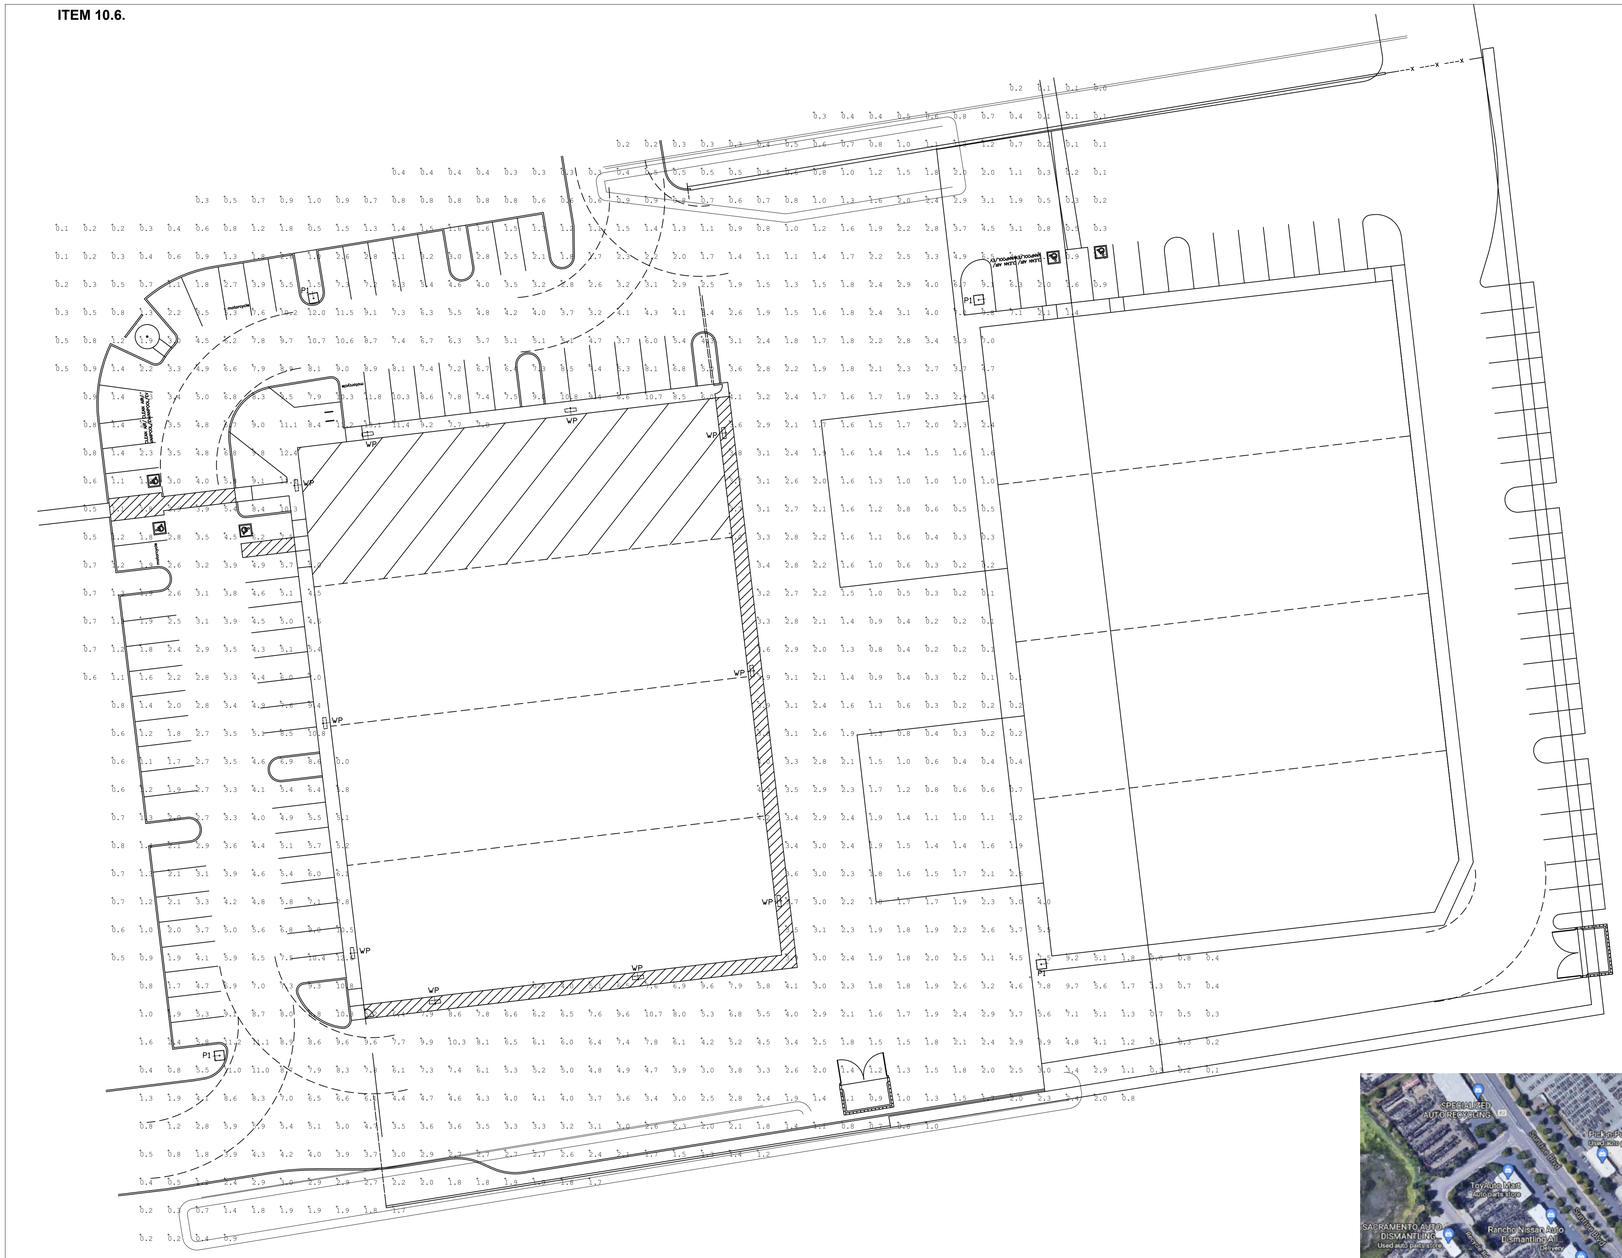

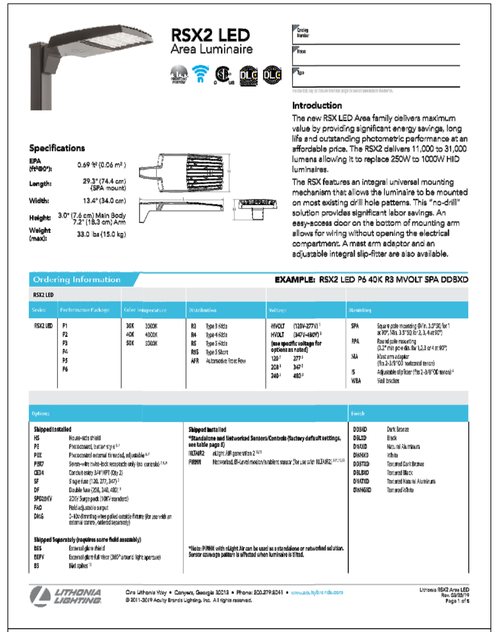

PHOTOMETRIC SUMMERY

CALC TYPE	UNITS	AVG,	MAX	AVG/MIN	MAX/MIN
ILLUMANANCE	FC	2.62	13.1	N/A	N/A

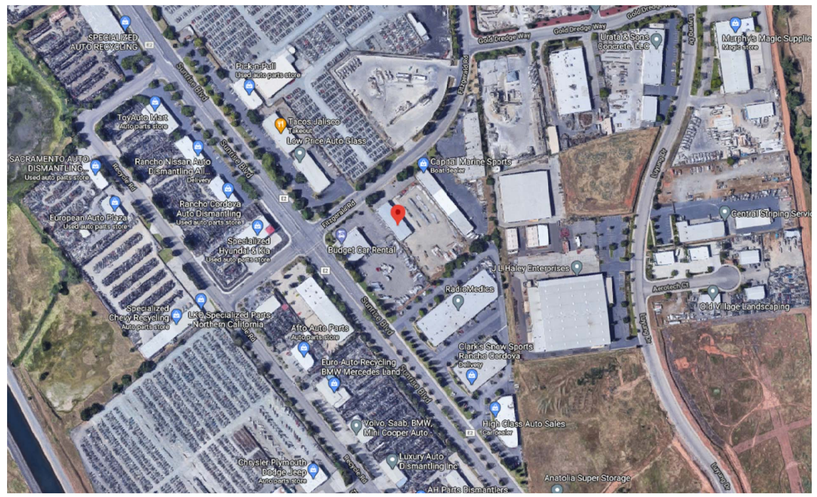

PHOTOMETRIC PLAN– EXPRESS SEWER

SCALE: 1"=30'–0"

Bosley Electric COMPANY
COMMERCIAL AND INDUSTRIAL SERVICE AND CONTRACTING
P.O. BOX 1094 (916) 568–5180
Elverta, CA 95626 FAX (916) 568–5183
CA License No. 379245
NV License No. 0038979

BOSLEY ELECTRIC COMPANY
CLASSIFICATION
B C–10
C–36
379245
STATE OF CALIFORNIA

THESE PLANS HAVE BEEN PREPARED BY BOSLEY ELECTRIC FOR THEIR EXCLUSIVE USE IN ACCORDANCE WITH SECTION 6737.3 OF THE PROFESSIONAL ENGINEERS ACT AND ARE NOT TO BE USED FOR THE PURPOSE OF BIDDING OR INSTALLATION BY ANY OTHER CONTRACTOR.

Project
EXPRESS SEWER &DRAIN
3825 FITZGERALD RD
RANCHO CORDOVA CA, 95742

No.	Revision	Date

Client

Sheet Title
DESIGN REVIEW PHOTOMETRIC

Date	Project No.
4/8/2021	
Drawn By: MV	Sheet No. E-1
Checked By: TB	

PARKING LOT SHADE CALCULATIONS:

TREE TYPE	AREA/ FULL	QUANTITY FULL	3/4	1/2	1/4	SUBTOTAL	TOTAL
25' DIA. TREES							
LAURUS NOBILIS	490 S.F.	0	0	8	0	1960 S.F.	
PARKINSONIA X.	490 S.F.	0	0	4	0	980 S.F.	
						25' TOTAL:	2940 S.F.
35' DIA. TREES							
PISTACHIA CHINENSIS	962 S.F.	8	2	0	0	9139 S.F.	
QUERCUS LOBATA	962 S.F.	0	0	3	1	1684 S.F.	
						35' TOTAL:	10823 S.F.
						PARKING AREA:	27136 S.F.
						SHADE REQUIRED: 50%	13568 S.F.
						SHADE PROVIDED: 51%	13763 S.F.

PLANT LIST & LEGEND

SYMBOL	BOTANIC NAME/COMMON NAME	SIZE	MATURE HT. x WD.
	LAURUS NOBILIS "SARATOGA"/GRECIAN LAUREL	24" BOX	40'x30'
	PARKINSONIA X. 'DESERT MUSEUM/PALO VERDE	15 GALLON	30'x30'
	PISTACIA CHINENSIS/CHINESE PISTACHE	15 GALLON	35'x35'
	QUERCUS LOBATA/VALLEY OAK	15 GALLON	60'x70'
	SHRUB & GROUNDCOVER PALETTE:		
	ARCTOSTAPHYLOS D. "HOWARD McMINN"/MANZANITA*	5 GALLON	4'x8'
	BACCHARIS PILULARIS 'PIGEON POINT/DWF. COYOTE BRUSH*	5 GALLON	2'x8'
	CHONDROPETALUM TECTORUM/DWF. CAPE RUSH*	5 GALLON	3'x5'
	CISTUS SALVIIFOLIUS/SAGELEAF ROCKROSE*	5 GALLON	2'x8'
	CALLISTEMON V. 'LITTLE JOHN/DWF. BOTTLE BRUSH	5 GALLON	3'x8'
	CAREX DIVULSA/EURASIAN GRAY SEDGE*	1 GALLON	1'x2'
	DIETES BICOLOR	5 GALLON	3'x5'
	DIANELLA REVOLUTA 'LITTLE REV'/BLACK FLAX LILY	5 GALLON	2'x4'
	GRASSES, BIOSWALE: DELTA BLUEGRASS "BIOFILTRATION SOD"*	SOD	1' HT.
	HETEROMELES ARBUTIFOLIA/TOYON*	5 GALLON	10'x12'
	JUNIPERUS C. "SAN JOSE"/SAN JOSE JUNIPER	5 GALLON	2'x8'
	LOMANDRA LONGIFOLIA 'BREEZE'/DWF. MAT RUSH	5 GALLON	3'x6'
	LANTANA MONTEVIDENSIS/LANTANA	5 GALLON	2'x8'
	MACFADYENA UNGUIS-CATI/CATS CLAW VINE	5 GALLON	10'x15'
	NEPETA X. FAASSENII/CATMINT*	1 GALLON	1'x4'
	PENSTEMON HETEROPHYLLUS 'MARGARITA B.O.P.'/BEARD TONGUE*	1 GALLON	1'x3'
	ROSA CALIFORNICA/WILD ROSE*	5 GALLON	5'x8'
	SALVIA X. 'BEE'S BLISS/CREEPING SAGE*	5 GALLON	2'x8'
	SALVIA MICROPHYLLA 'HOT LIPS/AUTUMN SAGE	5 GALLON	3'x8'

NOTE: ALL PROPOSED PLANTS ARE LISTED AS 'LOW' WATER USERS BY W.U.C.O.L.S. IV

BIO-RETENTION PLANTER AREA (SUITABLE PLANTS ARE MARKED "*")

DECORATIVE CONCRETE PLANTER POTS (GCP-CORP "CALIFORNIA" SERIES OR SIMILAR)

LANDSCAPE NOTES:

1. ROOT BARRIERS WILL BE PROVIDED FOR ALL TREES PLANTED WITHIN 10' OF PAVING OR HARDSCAPE.
2. PRE-EMERGENT WILL BE APPLIED TO ALL NON-SEEDED PLANTER AREAS.
3. BARK MULCH WILL BE INSTALLED IN ALL PLANTERS TO A MINIMUM DEPTH OF 3 INCHES.
4. TREES WILL MAINTAIN A MINIMUM 10' CLEARANCE FROM LIGHT POLES & 5' FROM UNDERGROUND UTILITIES.
5. FENCES, SHRUBS, SIGNS AND OTHER OBSTRUCTIONS SHALL NOT EXCEED 30" INCHES IN HEIGHT ABOVE ADJACENT ROADWAY SURFACES WITHIN THE "CLEAR VISION TRIANGLE".

PROPOSED IRRIGATION STATEMENT

POTABLE WATER WILL BE UTILIZED FOR THE PROPOSED IRRIGATION SYSTEM. IRRIGATION WATER WILL BE DISTRIBUTED WITH A SUBSURFACE DRIP GRID SYSTEM WITH A PROJECTED EFFICIENCY RATE OF 81%. THE IRRIGATION SYSTEM WILL BE IN FULL COMPLIANCE WITH THE CITY OF RANCHO CORDOVA'S WATER EFFICIENT LANDSCAPE ORDINANCE.

CONCRETE POT
GCP CORP. CALIFORNIA' SERIES OR SIMILAR IN VARIOUS SIZES

LICENSED LANDSCAPE ARCHITECT
GARTH RUFFNER LA #2808
05/05/21
SIGNATURE
5/31/22
RENEWAL
STATE OF CALIFORNIA

This Document shall not be used for construction.

Garth Ruffner
Landscape Architect
(916) 797-2576

4120 Douglas Blvd. #306-301, Roseville, California 95746
GarthRuffner.com CA Landscape Architect #2808

Project:

EXPRESS SEWER & DRAIN INC.

3285 FITZGERALD ROAD
CITY OF RANCHO CORDOVA
CALIFORNIA

FOR SISLER & SISLER

Sheet Title:

PRELIMINARY LANDSCAPE PLAN

Revisions:

Num.	Description	Date

Date: MAY 5, 2021

Scale: 1"=20'-0"

Job Number: 41002

Sheet Number: LA of 1

May 05, 2021 - 3:01pm

	Conditions of Approval	Category	Timing/ Implementation	Enforcement/ Monitoring
1.	The approved entitlement is for a Major Design Review Permit and Street side yard setback Adjustment for Express Sewer and Drain located at 3285 Fitzgerald Road (APN 072-0450-006-0000). The site is 5 acres and includes a 30,000 square foot office/industrial building that includes parking, storage yard area, lighting, and landscaping as described in the City Council staff report dated June 7, 2021, and Exhibit A with the conditions herein, for Project No. DD10040.	Project Description	On-Going	Planning
2.	The Applicant shall hold harmless the City, its Council Members, officers, agents, employees, and representatives from liability for any award, damages, costs and fees incurred by the City and/or awarded to any plaintiff in an action challenging the validity of this permit or any environmental or other documentation related to approval of this permit. Applicant further agrees to provide a defense for the City in any such action.	General	On-Going	Planning
3.	Any future alteration to the buildings, change in use, intensification of the site, or modification to the parking and landscaped area must be reviewed by the City to ensure compliance with all local, state, and federal regulations. Minor modifications that are found to be in substantial conformance with the approved plans such as colors, plant materials, or minor lot line adjustments, may be approved administratively. Major modifications shall be approved by the applicable decision making body.	General	On-Going	Planning
4.	Applicant/Developer shall not carry a negative account balance with the City for the processing of the project. If a negative account balance occurs, it will be the developer's responsibility to pay the balance due, in order to avoid delays in the processing of future permits or recordation of maps. Please email the Finance Department at billings@cityofranchocordova.org for the status of your account with the City.	General	On-Going	Planning
5.	The Permit is valid for a period of three (3) years from the	Expiration	On-Going	Planning

	Conditions of Approval	Category	Timing/ Implementation	Enforcement/ Monitoring
	date of City Council approval unless an extension is granted by the Community Development Director.			
6.	Signage is not approved with this permit. All signage shall comply with the City of Rancho Cordova Zoning Code.	Signage	On-Going	Planning
7.	Noise sources associated with construction, repair, remodeling, demolition, paving and/or grading of any real property must adhere to the development standards outlined within the City's Noise Element, RCMC 6.68 and RCMC 16.18.1407(F).	Noise	On-Going	Code Enforcement /Building
8.	The removal and replanting of landscape not listed on the approved plan set must be consistent with RCMC 23.716.080 through 23.716.090 and reviewed by the Planning Department prior to the removal. All landscape care, maintenance, and tree pruning must adhere to RCMC 23.716.100 through 23.716.110.	Landscaping	On-Going	Planning
9.	Applicant shall be responsible for all damage to City streets associated with construction of the project and shall repair any damage as soon as possible.	Infrastructure	On-Going	Public Works
Prior to Approval of Improvement Plans				
10.	The SWPPP for the site shall include a contingency plan for the implementation of a process to remove fine clay sediments prior to discharge to the City of Rancho Cordova's storm drain system and/or Waters of the State (e.g., creeks, rivers) to the satisfaction of the City of Rancho Cordova. A polymer treatment system or comparable process shall be incorporated in the erosion and sediment control plan as part of the improvement plans submittal. This system shall be implemented by qualified professionals with training and proven experience in this field.	SWPPP	Prior to approval of improvement plans	Public Works
11.	All storm drain facilities within private lots shall be privately maintained and shall be clearly labeled as "private" in the improvement plans.	Infrastructure	Prior to approval of improvement plans	Public Works
12.	Number, size, and location of driveways are subject to approval by the Public Works Department.	Infrastructure	Prior to approval of improvement plans	Public Works

	Conditions of Approval	Category	Timing/ Implementation	Enforcement/ Monitoring
13.	Applicant shall photo-document the condition of adjacent streets, sidewalks and infrastructure to the satisfaction of the Public Works Department.	Infrastructure	Prior to approval of improvement plans	Public Works
14.	Enter into a frontage agreement and bond for construction of public improvements per the approved Public Works plans to the satisfaction of the Public Works Department. Frontage improvements shall include, but not limited to: curbs, gutters, sidewalk, and landscaping. Frontage improvements shall be constructed along Fitzgerald Road and Hydraulic Drive to complete tie-ins to existing improvements for continuous paths to adjacent parcels and shall include, but not limited to, the widening of Hydraulics Drive from Fitgerald Road to the ditch located on the east boundary line of parcel. New 4' sidewalks are allowed for the connection to the existing 4' sidewalks on the adjacent parcels.	Infrastructure	Prior to approval of improvement plans	Public Works
15.	All landscape strips, medians, etc. that contain trees shall be designed to include continuous root barriers. Tree species selection shall be approved within the designated planters.	Landscaping	Prior to approval of improvement plans	Public Works
16.	The applicant must determine if they are required to obtain coverage under the State's "NPDES General Permit for Stormwater Discharges Associated with Industrial Activity". Applicant shall submit the determination to the City for review. The submittal must include the applicable Standard Industrial Classification (SIC) code(s), which describe the business activities that will be occurring at the facility.	Stormwater	Prior to approval of improvement plans	Public Works
17.	**Fees:** Pay any fees required by the City's Drainage Impact Fee Program.	Fees	Prior to approval of improvement plans	Public Works
18.	**DRAINAGE STUDY**: Applicant shall prepare and submit a project specific drainage study that includes, but no limited to: a pre- and post- project drainage analysis of the onsite project (including shed maps), and identification of proposed connections to the City's Storm Drainage System	Drainage	Prior to approval of improvement plans	Public Works

	Conditions of Approval	Category	Timing/ Implementation	Enforcement/ Monitoring
	with adequate supporting calculations. The drainage study shall conform to the requirements of the Sacramento City/County Drainage Manual (Volume 2), County of Sacramento Improvement Standards (Section 9), and all other applicable City standards. The drainage study must be developed and stamped by a Professional Engineer, and determined by the City to be accurate, and adequate.			
19.	**Drainage System Design:** The applicant shall submit and obtain City approval of plans and specifications for the construction of public improvements and all grading. The drainage system shall be designed in accordance with the approved Drainage Study to accommodate runoff from the ultimate development and shall meet the City of Rancho Cordova's Improvement Standards, construction standards, and Floodplain Management Ordinances in effect at the time of improvement plans approval.	Drainage	Prior to approval of improvement plans	Public Works
20.	**Stormwater Quality- Post Construction** The improvement plans shall incorporate all applicable post construction stormwater quality measures; including source control, treatment control, and full capture trash control measures into the site improvement plans in conformance with the most recent version of the *Stormwater Quality Design Manual for the Sacramento Region*. The applicant shall prepare and submit a Post-Construction Stormwater Quality Control Plan that includes details and sizing calculations of all the proposed post construction stormwater quality measures. In addition, a maintenance covenant is required for **ALL** proposed post construction stormwater quality measures, as detailed in Appendix B of the *Stormwater Quality Design Manual for the Sacramento Region.*	Stormwater	Prior to approval of improvement plans	Public Works
21.	**Stormwater Quality– During Construction:** SWPPP – the applicant shall prepare a Storm Water Pollution Prevention Plan (SWPPP) to be executed through	Stormwater	Prior to approval of improvement plans	Public Works

	Conditions of Approval	Category	Timing/ Implementation	Enforcement/ Monitoring
	all phases of grading and project construction. The SWPPP shall incorporate Best Management Practices (BMPs) to ensure that potential water quality impacts during construction phases are minimized. These measures shall be consistent with the City's Improvement Standards and Land Grading and Erosion Control Ordinance. During construction, the applicant shall implement BMPs in accordance with the SWPPP and the City's Improvement Standards. **Advisory Condition: Construction General Permit** The project applicant shall file a Notice of Intent (NOI) to obtain coverage under the *National Pollutant Discharge Elimination System (NPDES) General Permit For Storm Water Discharges Associated With Construction And Land Disturbance Activities* (Construction General Permit). Permits are issued by the State Water Resources Control Board.			
22.	All development within the City must comply with the regulations of the Federal Emergency Management Agency (FEMA) and the City of Rancho Cordova Floodplain Management Ordinance. All new structures shall be protected from the 100-year (1 percent) flood event. Certified pad elevations (certified by a registered Civil Engineer or licensed Land Surveyor) shall be set at least one and two tenths foot (1.2') above all sources of 100-year flooding (see Section 9-1 of improvement standards). The overland release path must be shown on the plans and the hydraulic computation must be provided to estimate the flow depths along the overland release paths. The calculations must be in conformance with Section 9-15 Improvement Standards. If overland flows and surface storage will occur during any of the modeled storm events, this should be represented in the models.	Pad Elevations	Prior to approval of improvement plans	Public Works
23.	Provide a permanent concrete stamp, or other permanently applied message to the satisfaction of the City not	Infrastructure	Prior to approval of improvement plans	Public Works

	Conditions of Approval	Category	Timing/ Implementation	Enforcement/ Monitoring
	including paint, which reads "No Dumping-Flows to Creek" or other approved message at each storm drain inlet.			
24.	The applicant shall coordinate with Sacramento Area Sewer District on the following conditions: a. To obtain sewer service, construction of SASD sewer infrastructure will be required. Current SASD Standards and Specifications apply to any offsite or onsite public sewer construction or modification. These improvements must be shown on the plans. Field modifications to new or existing precast manhole bases are not allowed. b. Alignment of all main lines and structures must provide a minimum of 1 foot vertical clearance and 5 feet horizontal clearance from all other utilities and improvements. Sewer is to be located a minimum of 10 feet (measured horizontally) from any structure or footing. Show public sanitary sewer and water supply facilities in accordance with the Health and Safety Code. c. Construction of a grease trap or a sand oil separator may be required. d. If the proposed garbage enclosure will contain a drain to the sewer, it must be covered.	Sewer	Prior to approval of improvement plans	SASD and Public Works
25.	Fire Conditions: a. Show the design for a fire access roadway of not less than 20-feet of unobstructed width, 13-feet, 6-inches of vertical clearance, and turning radii of 25 feet inside and 50 feet outside dimension on the improvement plans. The access roadway shall extend to within 150 feet of all portions of the exterior walls of the first story of any proposed building. ***The use of turf-block or grass-crete or similar alternate road surfaces is not approved for installation in fire apparatus access roadways.***	Fire	Prior to approval of improvement plans	Sac Metro Fire District

Conditions of Approval	Category	Timing/ Implementation	Enforcement/ Monitoring
b. Show the design for a minimum of 2 remote fire access roadways. Remote fire access roadways shall be spaced a distance apart that is no less than ½ the diagonal measurement of the overall project site. c. Show the design for aerial apparatus access. Aerial apparatus access shall conform to Sacramento Metro Fire Districts, Fire Prevention Standard #3. d. Show the design for an approved fire apparatus turnaround. The fire apparatus turnaround shall conform to Sacramento Metro Fire Districts, Fire Prevention Standard #3. The fire access turn-around shall be located within 50 feet of the end of the access roadway. e. Show on the plan how Fire Lanes will be marked. Fire Lane identification shall be provided along the required fire access roadway. Fire Lane identification shall be in accordance with the Sacramento Metro Fire Districts Fire Prevention Standard #3 and the California Vehicle Code. Vehicle parking is prohibited on any street less than 28 feet in width. Vehicle parking is permitted on both sides of streets 36 feet or more in width. Roadway widths shall be measured between the gutter-line or edge of pavement on opposite sides of the road. Identification of fire apparatus access roadways may be required on private roads. f. Provide a note on the plan that reads, “Fire apparatus access roads shall be designed and maintained to support the imposed live load of 80,000 pounds, with a maximum axle load of 31,000 pounds, and meet Public Works Standards for roadways. A report, prepared by a registered geotechnical engineer, verifying the ability of the road to bear the required minimum weight, shall be			

	Conditions of Approval	Category	Timing/ Implementation	Enforcement/ Monitoring
	submitted with any plan indicating construction of roadway. Verification of constructed roadway shall be provided by a registered geotechnical engineer prior to final of the project." g. Show the location of the required fire hydrants for this project on the improvement plans. Approved fire hydrants capable of providing the required fire flow for the protection of any and all structures shall be located along the fire apparatus access roadway. The required fire hydrants shall be installed and operational prior to any construction or on-site storage of combustible materials. The minimum required fire flow for the protection of commercial developments is 1,500 gallons per minute (gpm) at a pressure of 20 pounds per square inch (psi) for a two-hour duration.			
Prior to Issuance of Building Permit				
26.	Applicant shall complete improvement plans to the satisfaction of the Public Works Department. Improvement plans shall include, but shall not be limited to: • All onsite civil improvements • Civil plan shall include an ADA access plan • All facilities, including but not limited to, sidewalk, driveways, etc. shall be upgraded to meet current ADA requirements and City Standards. • Install all new vertical curb per City standard • Utility laterals shall be extended for any future connections • Replacement of damaged pavement or extension of pavement connecting to property frontage to the satisfaction of The Public Works Department • Public improvement plans shall clearly delineate all transitions to existing improvements • All improvements to be designed and constructed to the satisfaction of the Public Works Department.	Infrastructure	Prior to issuance of Building Permits	Public Works

	Conditions of Approval	Category	Timing/ Implementation	Enforcement/ Monitoring
	• Provide street lighting as required by the City of Rancho Cordova Code. Street Lighting shall conform to all City improvement standards, and necessary easements shall be granted to accommodate those standards. Street Lighting design shall conform to NEC/CEC standards for allowed voltage drop requirements to be no less than 5% Compete installation of all public improvements to satisfaction of the City prior to occupancy.			
27.	The owner must contact Permit Services Unit at PermitServices@sacsewer.com or by phone at (916) 876-6100 to determine if sewer impact fees are due. Fees are to be paid prior to the issuance of building permits.	Sewer	Prior to issuance of Building Permits	Sacramento Area Sewer District
28.	All trash enclosures and refuse areas shall comply with zoning code regulations and all service provider standards regarding amount, design, and access based upon the project's estimated need and waste pickup schedules. Trash enclosures should try to incorporate the same architectural treatments, materials and colors as the main building in order to properly screen them from view. The gate to the trash enclosure shall be an opaque metal gate.	Architectural	Prior to issuance of Building Permits	Planning
29.	Vents, gutters, downspouts, flashing, electrical conduits, etc., shall be painted to match the color of the adjacent surface, unless otherwise approved by the Planning Division.	Architectural	Prior to issuance of Building Permits	Planning
30.	Construction plans must include all windows and final architectural element details to be reviewed and approved by the Planning Department. This includes all building fixtures, exterior lighting, walkway lighting, parking lot lighting, and street lights on the Site, Utility, Landscape, and Building Plans, prior to the issuance of any permits. The height and style of fixtures shall be shown. Energy-saving fixtures shall be used and noted on the plans and all	Architectural	Prior to issuance of Building Permits	Planning

	Conditions of Approval	Category	Timing/ Implementation	Enforcement/ Monitoring
	illumination shall be installed in a manner that is glare shielded and directed away from adjacent properties and right-of-ways.			
31.	Rooftop equipment (HVAC, meters, refrigeration equipment, plumbing lines, ductwork and transformers), shall not extend above the building parapet and shall be screened from view on all sides with materials architecturally compatible with the main structure. Screening details shall be shown on the Building Plans and submitted for review and approval by the Planning Division, prior to the issuance of Building Permits and installed prior to occupancy approval.	Architectural	Prior to issuance of Building Permits	Planning
32.	Bicycle Parking shall be installed in accordance with RCMC 23.719.115. All parking shall be located so not to not impede onsite automobile and pedestrian access. The final design and location will be reviewed and approved by the Planning Department.	Bicycle Parking	Prior to issuance of Building Permits	Planning
33.	A final landscape plan shall be submitted to the Planning Department in conjunction with improvement plan and or building permit submittal and approved by the Planning and Public Works Departments prior to issuance of permits and/or any installation of landscape materials RCMC 23.716.020. The final landscape planting and irrigation plan shall be prepared by a registered licensed landscape architect and include the following items per RCMC 22.180.060: • Planting plan to scale that indicate slope • Irrigation Plan • Soils Test • Water Use Calculations • Irrigation Schedule • Permeability test for LID facilities' locations • Soil media specifications (LID features)	Landscaping	Prior to issuance of Building Permits	Planning/Public Works

	Conditions of Approval	Category	Timing/ Implementation	Enforcement/ Monitoring
34.	Property Owner/Applicant shall participate in or provide a funding mechanism for maintenance services for the project's stormwater drainage and flood protection system. This may be accomplished through annexation to the City's Stormwater Utility Fee District, or other financial mechanism as may be proposed and provided by the Property Owner for the same purpose of providing a funding mechanism to fund the operation and maintenance of the Project's stormwater drainage and flood protection system. Costs associated with the annexation shall be borne by the Property Owner/Applicant through payment of the annexation costs in the amount of $7,000 per annexation. Contact Elizabeth Sparkman at (916) 851-8714 with regard to the process to satisfy this condition of approval.	Fee District Annexation	Prior to issuance of Building Permits	Public Works
35.	Property Owner/Applicant shall participate in or provide a funding mechanism for maintenance services for the fair share of existing and all new public improvements associated with the project including, but not limited to, streets, bridges/culverts, traffic signals, traffic signs, striping and legends, ITS operations, street lights and safety lights, and public frontage and median landscape improvements. This may be accomplished through annexation to the City's Communities Facilities District No. 2008-1 (Street Lighting and Road Maintenance). All costs associated with the annexation shall be borne by the Property Owner/Applicant through payment of the annexation costs of the CFD annexation in the amount of $5,000 per annexation. Contact Elizabeth Sparkman at (916) 851-8714 with regard to the process to satisfy this condition of approval.	CFD no. 2008-1 street lighting and road maintenance	Prior to issuance of Building Permits	Public Works
36.	Property Owner/Applicant shall participate in the provision of funding to provide transit-related services by voting to	Transit Tax	Prior to issuance of Building Permits	Public Works

	Conditions of Approval	Category	Timing/ Implementation	Enforcement/ Monitoring
	approve a special tax. The tax shall be the annual amount (with appropriate annual inflation adjustment) as established at the time of voting by the City Council. The election to provide for the tax shall be completed prior to the issuance of building permits. The property owner shall be responsible for paying all costs associated with holding the election. The tax shall be due at the time specified in the ordinance imposing the tax. In addition, the Owner of the property shall hold a deed assessment in the form of Conditions, Covenants & Restrictions against the property, or other form as shall be approved by the City, which assessment will take effect in the event the special tax described in this Condition of Approval is reduced or repealed. Contact: Elizabeth Sparkman at (916) 851-8714 as there may be a 1-2 month lead time to satisfy this condition.			
37.	SASD and the Sacramento Regional County Sanitation District may require additional sewer impact fee payments in accordance with each District's Ordinance. Fees are to be paid prior to the issuance of building permits. The applicant should contact Permit Services Unit at PermitServices@sacsewer.com or by phone at 916-876-6100 for sewer impact fee information.	Sewer fee	Prior to issuance of Building Permits	SASD
38.	Designer shall certify that installed landscaping conforms to City water conservation landscape requirements.	Landscape	Prior to issuance of Building Permits	Public Works
39.	Water supply will be provided by the Sacramento County Water Agency. a. Provide public water service to each building. b. All water lines shall be located within a public right-of-way or within easements dedicated to SCWA. Easements shall be reviewed and approved by Sacramento County Water Agency prior to			

	Conditions of Approval	Category	Timing/ Implementation	Enforcement/ Monitoring
	Improvement Plan approval or Final Map approval. c. Destroy all abandoned wells on the proposed project site in accordance with the requirements of the Sacramento County Environmental Health Division. Clearly show all abandoned/destroyed wells on the improvement plans for the project. Prior to abandoning any existing agricultural wells, applicant shall use water from agricultural wells for grading and construction. d. Prior to the issuance of building permits require water intensive commercial and industrial building permit applicants to conduct a water use efficiency review and submit the findings in required environmental documentation for the project. e. Prior to the issuance of building permits require efficient cooling systems, re-circulating pumps for fountains and ponds, and water recycling systems for vehicle washing as a condition of service. f. Prior to the issuance of any building permits for the project, the project developer/owner shall pay Zone 40 development fees applicable at the time of building permit issuance in accordance with Title 4 of the Sacramento County Water Agency (SCWA) Code. g. Prior to the issuance of any building permits for the project, the project shall conform to the specific provisions of the City of Rancho Cordova Landscaping Ordinance (Municipal Code Title 23, Chapter 23.716).			
40.	The applicant shall comply with SMUD conditions as follows; a. Any necessary future SMUD facilities located on the Applicant's property shall require a dedicated	Electrical Infrastructure	Prior to issuance of Building Permits	SMUD

Conditions of Approval	Category	Timing/ Implementation	Enforcement/ Monitoring
SMUD easement. This will be determined prior to SMUD performing work on the Applicant's property. b. In the event the Applicant requires the relocation or removal of existing SMUD facilities on or adjacent to the subject property, the Applicant shall coordinate with SMUD. The Applicant shall be responsible for the cost of relocation or removal. c. SMUD reserves the right to use any portion of its easements on or adjacent to the subject property that it reasonably needs and shall not be responsible for any damages to the developed property within said easement that unreasonably interferes with those needs. d. The Applicant shall not place any building foundations within 5-feet of any SMUD trench to maintain adequate trench integrity. The Applicant shall verify specific clearance requirements for other utilities (e.g., Gas, Telephone, etc.). e. In the event the City requires an Irrevocable Offer of Dedication (IOD) for future roadway improvements, the Applicant shall dedicate a 12.5-foot public utility easement (PUE) for overhead and/or underground facilities and appurtenances adjacent to the City's IOD. f. The Applicant shall comply with SMUD siting requirements (e.g., panel size/location, clearances from SMUD equipment, transformer location, service conductors). Information regarding SMUD siting requirements can be found at: https://www.smud.org/en/Business-Solutions-and-			

	Conditions of Approval	Category	Timing/ Implementation	Enforcement/ Monitoring
	Rebates/Design-and-Construction-Services g. The Applicant shall locate, verify, and provide a drawing to SMUD identifying all electrical utility infrastructure for the existing structures. If necessary, any existing onsite electrical infrastructure that serves existing structures shall be relocated to the satisfaction of SMUD. h. The Applicant shall dedicate a 12.5-foot public utility easement for overhead and/or underground facilities and appurtenances adjacent to all public street rights-of-ways. i. The Applicant shall dedicate any private drive, ingress and egress easement, (and 10-feet adjacent thereto) as a public utility easement for (overhead and) underground facilities and appurtenances.. j. The Applicant shall dedicate and provide all-weather vehicular access for service vehicles that are up to 26,000 pounds. At a minimum: (a) the drivable surface shall be 20-feet wide; and (b) all SMUD underground equipment and appurtenances shall be within 15-feet from the drivable surface. k. The 12.5' PUE along Fitzgerald Road and Hydraulic Drive shall remain.			
Prior to Final Inspection				
41.	Upon completion of the installation of the landscaping, the designer shall certify that the landscape complies with all city water conserving landscape requirements. Certification shall be accomplished by completion of a certificate of	Landscape	Prior to final Building Inspection	Public Works

	Conditions of Approval	Category	Timing/ Implementation	Enforcement/ Monitoring
	compliance on a form approved by the director of the city public works department. Failure to submit a complete and accurate certificate of compliance will delay final approval of the project and/or discontinue water service per RCMC 22.180.090. Upon receipt of the certificate of compliance and site inspection from City staff, the landscaping performance bond will be released.			
42.	Install public improvements per the approved Public Works plans and to the satisfaction of the Public Works Department.	Public Improvements	Prior to final Building Inspection	Fire
43.	Approved numbers or addresses shall be placed on all new or existing buildings in such a position as to be easily read from the street or road fronting the property. The minimum size of the numbers shall not be less than six (6) inches and shall be mounted immediately adjacent to a light source and shall also contrast with their background.	Address	Prior to final Building Inspection	Fire
44.	Install public improvements per the approved Public Works plans and to the satisfaction of the Public Works Department.	Infrastructure	Prior to final Building Inspection of the first unit	Public Works
45.	Record drawings of grading and improvement plans (1 full size and 1 half size hard copy), as well as a compact disc containing said plans in AutoCAD and pdf format, and a GIS shape file, or equivalent to the satisfaction of the City Engineer shall be submitted and approved by the Public Works Department.	Files	Prior to final Building Inspection	Public Works

SISLER SISLER

May 4, 2021

June Cowles - Planning
City of Rancho Cordova
2729 Prospect Park Dr
Rancho Cordova, CA 95670

Subject: M-2 Street Side Setback for Express Sewer & Drain Design Review – DD 10040

Dear Ms. Cowles,

Express Sewer & Drain is formally requesting the approval of an Adjustment to the street side setback at Hydraulics Rd from 25ft to 15ft for the following reasons.

1) Setback areas across Hydraulics range from 10’ to 17’. The design as presented with 15’ setbacks will create a continuity along the street.

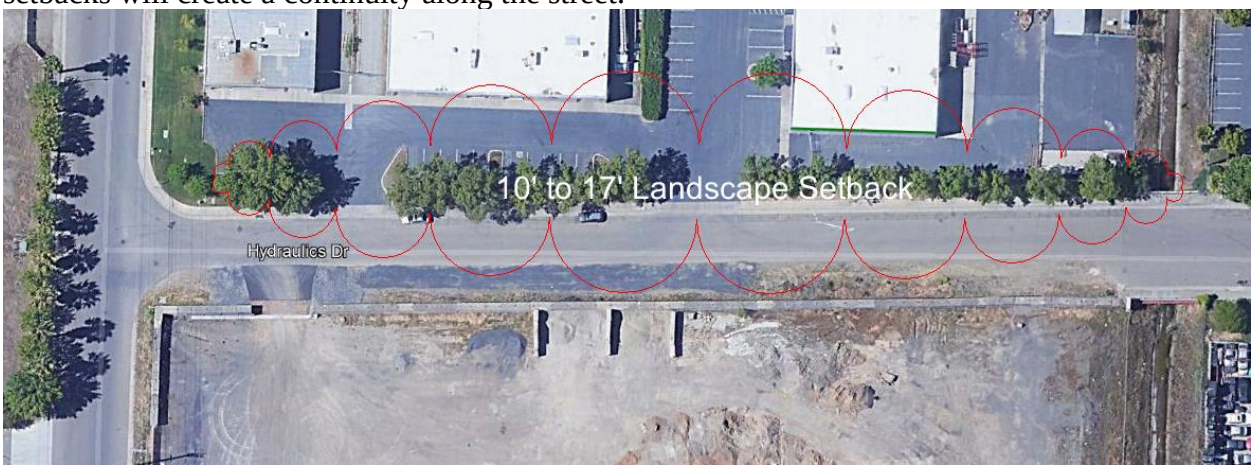

2) The conditions of approval requiring the construction of street and frontage improvements along Hydraulics will require a parcel adjustment of nearly 2,000 square feet of buildable land. This equates to an average depth of 3’7” along Hydraulics that will be lost to the frontage improvements with more than 12’ lost at the NW corner. (blue/grey area highlighted)

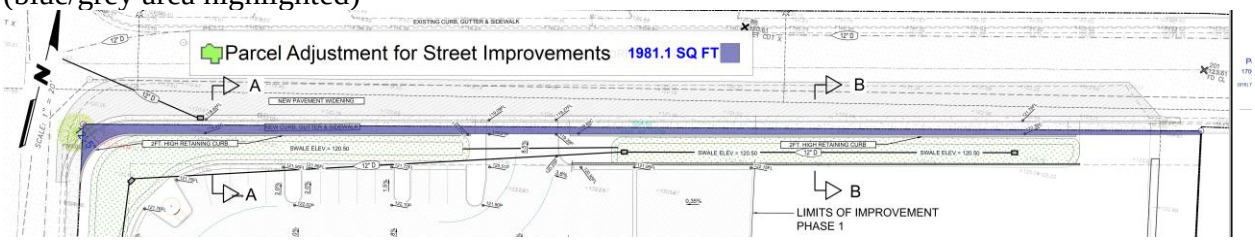

3) The recent implementation of additional stormwater mitigation requirements take a significant amount of square footage that necessitates 15’ to 20’ setbacks along the South & East property lines where minimal to no setbacks are typically required. These fairly new development standards, coupled with the 25’ landscaping setback would present a significant impediment to the physical and economical viability of the project.

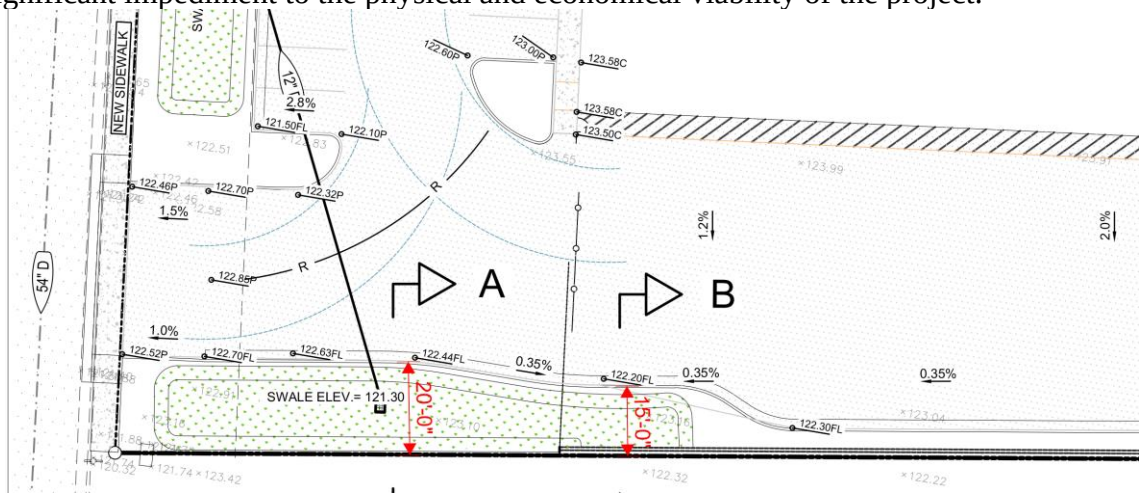

(Illustration is of the South West Corner of Property & Building)

Phase 2 of this project will require swales along both the South & East property line of equal size to those designed for Phase 1. Estimated landscape setbacks created by the swales for Phase 2 will be 15’ to 20’.

Please let me know if we can provide any additional details on the request.

Sincerely,
Sisler and Sisler Construction, Inc.

Tom Towne
916-852-6488
tom@sislerandsisler.com

Enclosure

ATTACHMENT 5

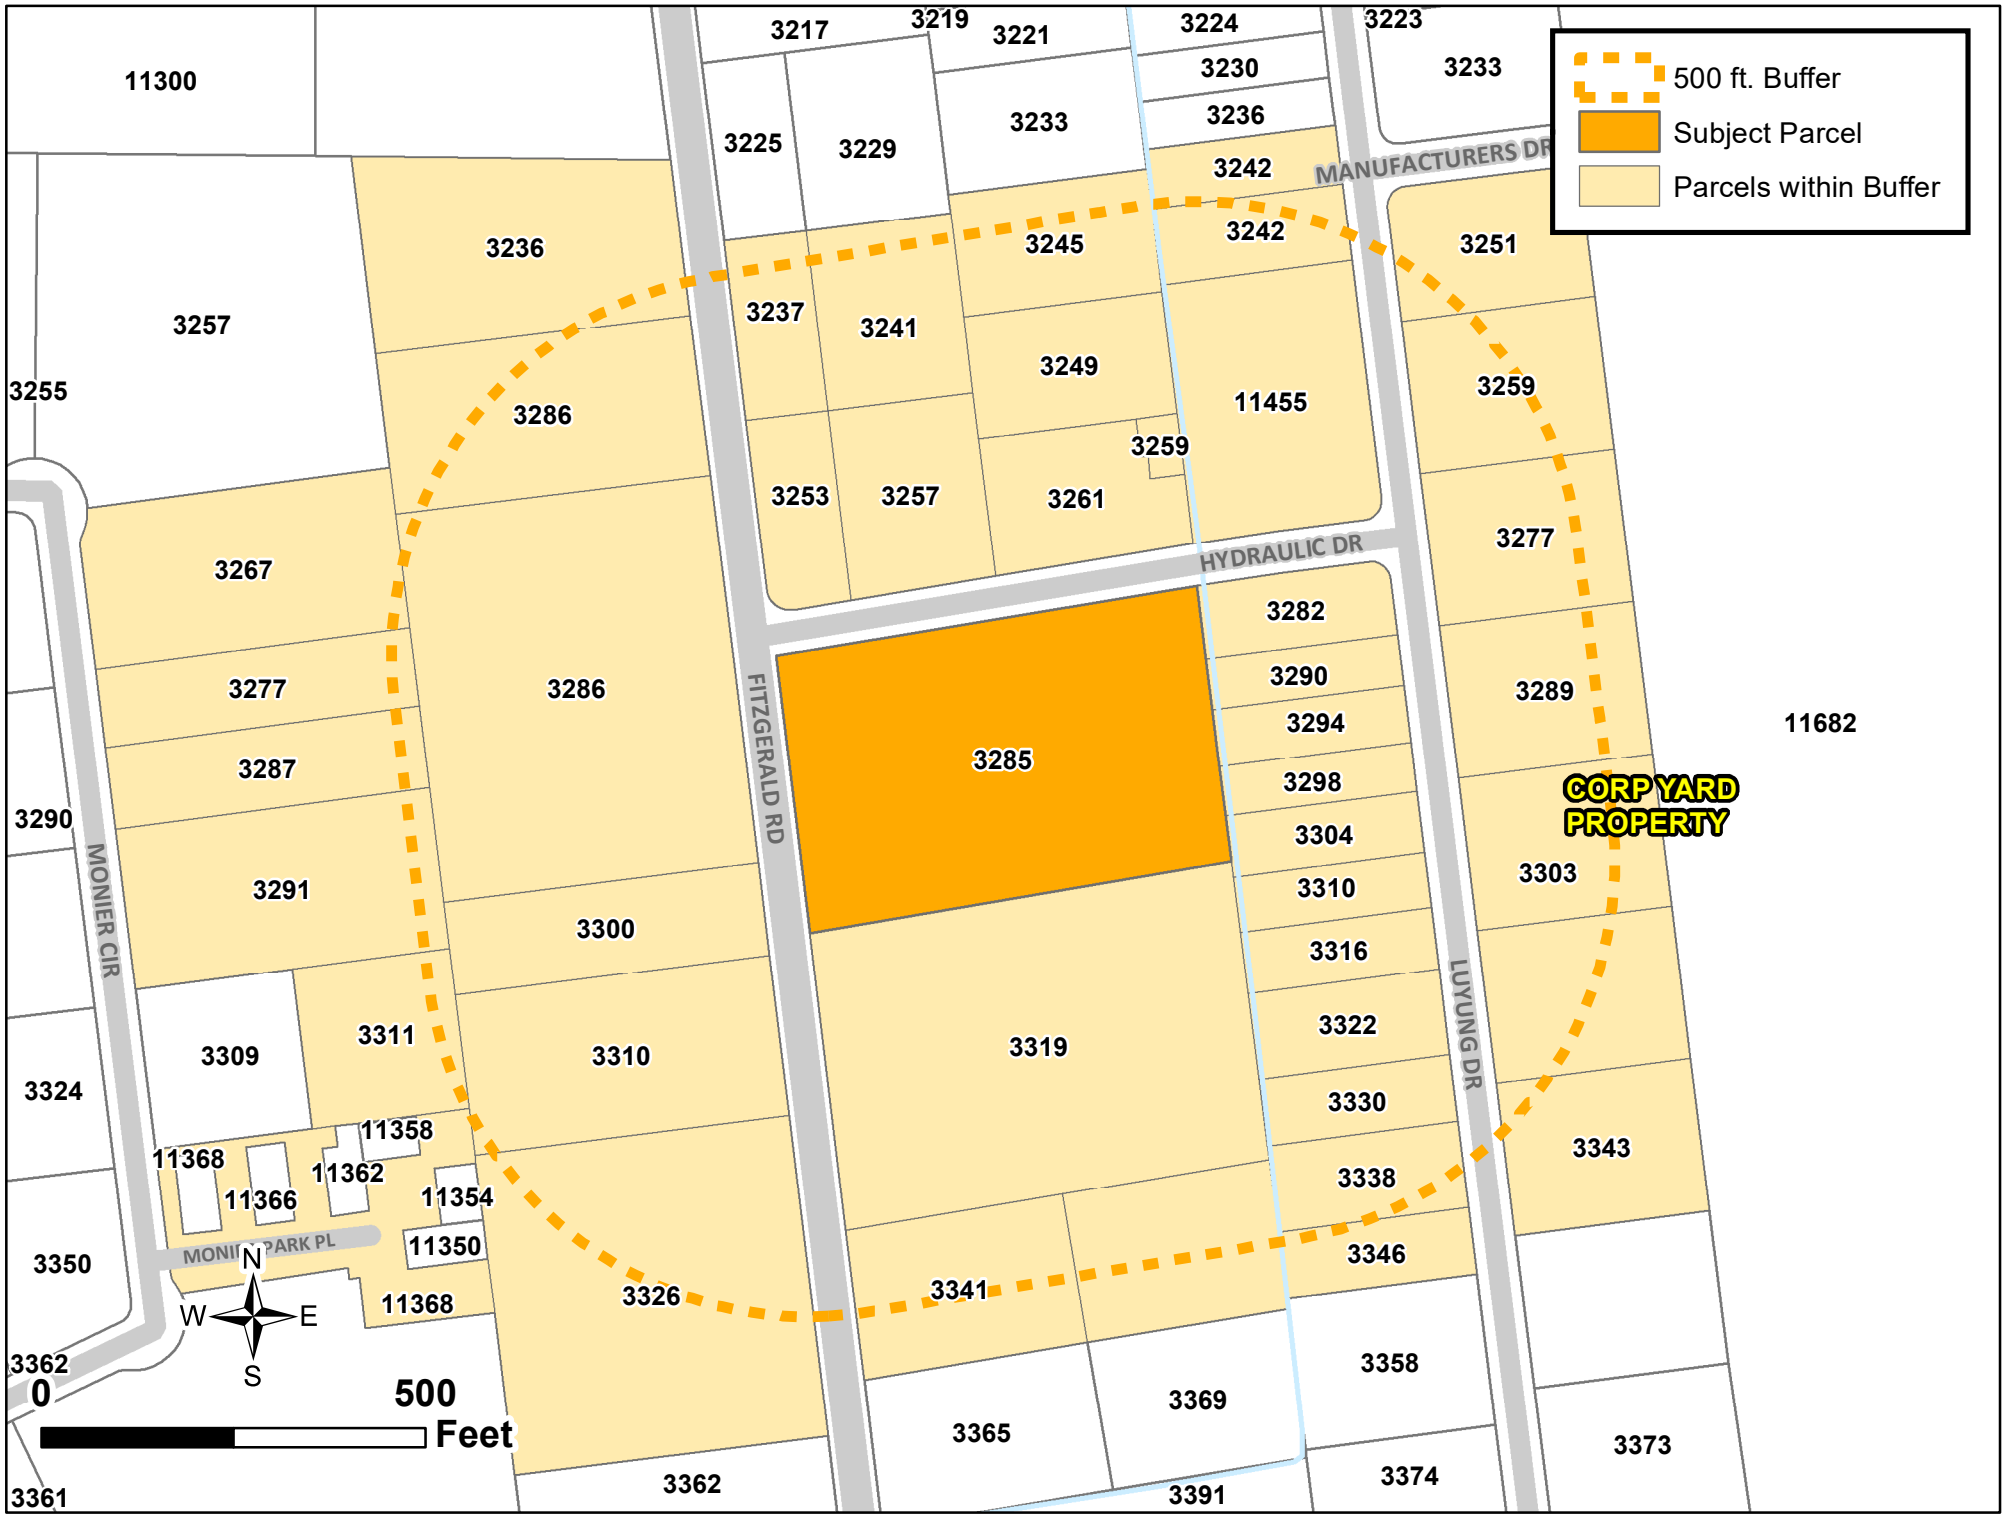

072-0410-098-0000
3277 MONIER CIRCLE LLC
3277 MONIER CIR
RANCHO CORDOVA CA 95742

072-0450-023-0000
BAUGH FAMILY TRUST
4000 PINEOAKIO RD
RESCUE CA 95672

072-0410-090-0000
BROWNING FERRIS ETC/ETAL(ALLIED WASTE INDUST INC)
18500 N ALLIED WAY
PHOENIX AZ 85054

072-0500-004-0000
CITY OF RANCHO CORDOVA
2729 PROSPECT PARK DR
RANCHO CORDOVA CA 95670

072-1010-003-0000
CURRENT OCCUPANT
11362 MONIER PARK PL
RANCHO CORDOVA CA 95742

072-1010-001-0000
CURRENT OCCUPANT
11368 MONIER PARK PL
RANCHO CORDOVA CA 95742

072-0450-062-0000
CURRENT OCCUPANT
3242 LUYUNG DR
RANCHO CORDOVA CA 95742

072-0640-027-0000
CURRENT OCCUPANT
3257 FITZGERALD RD
RANCHO CORDOVA CA 95742

072-0640-042-0000
CURRENT OCCUPANT
3261 FITZGERALD RD
RANCHO CORDOVA CA 95742

072-0450-090-0000
CURRENT OCCUPANT
3282 LUYUNG DR
RANCHO CORDOVA CA 95742

072-0640-024-0000
ANDRADE SOTERO P/JUANITA C
11660 NEW ALBION DR
GOLD RIVER CA 95670

072-0450-021-0000
BEN AND FRAN ESTACIO REVOCABLE TRUST/ETAL
PO BOX 5
FOLSOM CA 95763

072-0500-031-0000
BUILT OUT OF ASHES LLC
12219 LIME KILN RD
GRASS VALLEY CA 95949

072-0500-059-0000
CLARK DAVID M/DENISE A
3310 LUYUNG DR
RANCHO CORDOVA CA 95742

072-1010-002-0000
CURRENT OCCUPANT
11366 MONIER CIR
RANCHO CORDOVA CA 95742

072-0410-023-0000
CURRENT OCCUPANT
3236 FITZGERALD RD # J
RANCHO CORDOVA CA 95742

072-0640-024-0000
CURRENT OCCUPANT
3245 FITZGERALD RD
RANCHO CORDOVA CA 95742

072-0640-041-0000
CURRENT OCCUPANT
3259 FITZGERALD RD
RANCHO CORDOVA CA 95742

072-0410-006-0000
CURRENT OCCUPANT
3267 MONIER CIR
RANCHO CORDOVA CA 95742

072-0450-006-0000
CURRENT OCCUPANT
3285 FITZGERALD RD
RANCHO CORDOVA CA 95742

072-0450-022-0000
BAUGH FAMILY TRUST
4000 PINEOAKIO DR
RESCUE CA 95672

072-0450-091-0000
BISIC SERGIU/RODICA
9878 BURLINE ST
SACRAMENTO CA 95827

072-0410-047-0000
CARVER THOMAS G
15008 ANILLO WAY
RANCHO MURIETA CA 95683

072-1010-005-0000
CURRENT OCCUPANT
11354 MONIER PARK PL
RANCHO CORDOVA CA 95742

072-1010-028-0000
CURRENT OCCUPANT
11368 MONIER CIR
RANCHO CORDOVA CA 95742

072-0640-029-0000
CURRENT OCCUPANT
3241 FITZGERALD RD
RANCHO CORDOVA CA 95742

072-0450-021-0000
CURRENT OCCUPANT
3251 LUYUNG DR # E
RANCHO CORDOVA CA 95742

072-0450-022-0000
CURRENT OCCUPANT
3259 LUYUNG DR
RANCHO CORDOVA CA 95742

072-0450-023-0000
CURRENT OCCUPANT
3277 LUYUNG DR
RANCHO CORDOVA CA 95742

072-0410-024-0000
CURRENT OCCUPANT
3286 FITZGERALD RD
RANCHO CORDOVA CA 95742

072-0410-099-0000
CURRENT OCCUPANT
3287 MONIER CIR
RANCHO CORDOVA CA 95742

072-0410-008-0000
CURRENT OCCUPANT
3291 MONIER CIR
RANCHO CORDOVA CA 95742

072-0500-004-0000
CURRENT OCCUPANT
3303 LUYUNG DR
RANCHO CORDOVA CA 95742

072-0410-028-0000
CURRENT OCCUPANT
3310 FITZGERALD RD
RANCHO CORDOVA CA 95742

072-0500-054-0000
CURRENT OCCUPANT
3322 LUYUNG DR
RANCHO CORDOVA CA 95742

072-0500-032-0000
CURRENT OCCUPANT
3341 FITZGERALD RD
RANCHO CORDOVA CA 95742

CURRENT OCCUPANT
11366 MONIER PARK PL
RANCHO CORDOVA CA 95742

CURRENT OCCUPANT
3236 FITZGERALD RD # B
RANCHO CORDOVA CA 95742

CURRENT OCCUPANT
3236 FITZGERALD RD # E
RANCHO CORDOVA CA 95742

CURRENT OCCUPANT
3236 FITZGERALD RD # H
RANCHO CORDOVA CA 95742

072-0450-024-0000
CURRENT OCCUPANT
3289 LUYUNG DR
RANCHO CORDOVA CA 95742

072-0450-093-0000
CURRENT OCCUPANT
3298 LUYUNG DR
RANCHO CORDOVA CA 95742

072-0500-060-0000
CURRENT OCCUPANT
3304 LUYUNG DR
RANCHO CORDOVA CA 95742

072-0410-047-0000
CURRENT OCCUPANT
3311 MONIER CIR
RANCHO CORDOVA CA 95742

072-0410-090-0000
CURRENT OCCUPANT
3326 FITZGERALD RD
RANCHO CORDOVA CA 95742

072-0500-006-0000
CURRENT OCCUPANT
3343 LUYUNG DR
RANCHO CORDOVA CA 95742

CURRENT OCCUPANT
3236 FITZGERALD RD
RANCHO CORDOVA CA 95742

CURRENT OCCUPANT
3236 FITZGERALD RD # C
RANCHO CORDOVA CA 95742

CURRENT OCCUPANT
3236 FITZGERALD RD # F
RANCHO CORDOVA CA 95742

CURRENT OCCUPANT
3236 FITZGERALD RD # I
RANCHO CORDOVA CA 95742

072-0450-091-0000
CURRENT OCCUPANT
3290 LUYUNG DR
RANCHO CORDOVA CA 95742

072-0410-096-0000
CURRENT OCCUPANT
3300 FITZGERALD RD
RANCHO CORDOVA CA 95742

072-0410-046-0000
CURRENT OCCUPANT
3309 MONIER CIR
RANCHO CORDOVA CA 95742

072-0500-031-0000
CURRENT OCCUPANT
3319 FITZGERALD RD
RANCHO CORDOVA CA 95742

072-0500-055-0000
CURRENT OCCUPANT
3330 LUYUNG DR
RANCHO CORDOVA CA 95742

072-0500-057-0000
CURRENT OCCUPANT
3346 LUYUNG DR
RANCHO CORDOVA CA 95742

CURRENT OCCUPANT
3236 FITZGERALD RD # A
RANCHO CORDOVA CA 95742

CURRENT OCCUPANT
3236 FITZGERALD RD # D
RANCHO CORDOVA CA 95742

CURRENT OCCUPANT
3236 FITZGERALD RD # G
RANCHO CORDOVA CA 95742

CURRENT OCCUPANT
3236 FITZGERALD RD # J
RANCHO CORDOVA CA 95742

CURRENT OCCUPANT
3241 FITZGERALD RD # 1
RANCHO CORDOVA CA 95742

CURRENT OCCUPANT
3241 FITZGERALD RD # 2
RANCHO CORDOVA CA 95742

CURRENT OCCUPANT
3245 FITZGERALD RD # A
RANCHO CORDOVA CA 95742

CURRENT OCCUPANT
3245 FITZGERALD RD # B
RANCHO CORDOVA CA 95742

CURRENT OCCUPANT
3248 LUYUNG DR
RANCHO CORDOVA CA 95742

CURRENT OCCUPANT
3251 LUYUNG DR
RANCHO CORDOVA CA 95742

CURRENT OCCUPANT
3251 LUYUNG DR STE A
RANCHO CORDOVA CA 95742

CURRENT OCCUPANT
3251 LUYUNG DR STE B
RANCHO CORDOVA CA 95742

CURRENT OCCUPANT
3251 LUYUNG DR STE C
RANCHO CORDOVA CA 95742

CURRENT OCCUPANT
3251 LUYUNG DR STE D
RANCHO CORDOVA CA 95742

CURRENT OCCUPANT
3251 LUYUNG DR STE E
RANCHO CORDOVA CA 95742

CURRENT OCCUPANT
3261 FITZGERALD RD STE A
RANCHO CORDOVA CA 95742

CURRENT OCCUPANT
3261 FITZGERALD RD STE B
RANCHO CORDOVA CA 95742

CURRENT OCCUPANT
3271 LUYUNG DR
RANCHO CORDOVA CA 95742

CURRENT OCCUPANT
3283 LUYUNG DR
RANCHO CORDOVA CA 95742

CURRENT OCCUPANT
3291 MONIER CIR # 1
RANCHO CORDOVA CA 95742

CURRENT OCCUPANT
3291 MONIER CIR # 2
RANCHO CORDOVA CA 95742

CURRENT OCCUPANT
3291 MONIER CIR # 3
RANCHO CORDOVA CA 95742

CURRENT OCCUPANT
3291 MONIER CIR # 4
RANCHO CORDOVA CA 95742

CURRENT OCCUPANT
3293 MONIER CIR # 1
RANCHO CORDOVA CA 95742

CURRENT OCCUPANT
3293 MONIER CIR # 2
RANCHO CORDOVA CA 95742

CURRENT OCCUPANT
3293 MONIER CIR # 3
RANCHO CORDOVA CA 95742

CURRENT OCCUPANT
3293 MONIER CIR # 4
RANCHO CORDOVA CA 95742

CURRENT OCCUPANT
3295 MONIER CIR # A
RANCHO CORDOVA CA 95742

CURRENT OCCUPANT
3295 MONIER CIR # B
RANCHO CORDOVA CA 95742

CURRENT OCCUPANT
3295 MONIER CIR # C
RANCHO CORDOVA CA 95742

CURRENT OCCUPANT
3295 MONIER CIR # D
RANCHO CORDOVA CA 95742

CURRENT OCCUPANT
3299 LUYUNG DR
RANCHO CORDOVA CA 95742

CURRENT OCCUPANT
3299 MONIER CIR # A
RANCHO CORDOVA CA 95742

CURRENT OCCUPANT
3299 MONIER CIR # B
RANCHO CORDOVA CA 95742

CURRENT OCCUPANT
3299 MONIER CIR # C
RANCHO CORDOVA CA 95742

CURRENT OCCUPANT
3299 MONIER CIR STE D
RANCHO CORDOVA CA 95742

CURRENT OCCUPANT
3309 MONIER CIR # 315
RANCHO CORDOVA CA 95742

CURRENT OCCUPANT
3309 MONIER CIR STE 1
RANCHO CORDOVA CA 95742

CURRENT OCCUPANT
3309 MONIER CIR STE 2
RANCHO CORDOVA CA 95742

CURRENT OCCUPANT
3309 MONIER CIR STE 3
RANCHO CORDOVA CA 95742

CURRENT OCCUPANT
3309 MONIER CIR STE 4
RANCHO CORDOVA CA 95742

CURRENT OCCUPANT
3309 MONIER CIR STE 5
RANCHO CORDOVA CA 95742

CURRENT OCCUPANT
3313 MONIER CIR
RANCHO CORDOVA CA 95742

CURRENT OCCUPANT
3315 MONIER CIR
RANCHO CORDOVA CA 95742

CURRENT OCCUPANT
3315 MONIER CIR STE 1
RANCHO CORDOVA CA 95742

CURRENT OCCUPANT
3315 MONIER CIR STE 2
RANCHO CORDOVA CA 95742

CURRENT OCCUPANT
3315 MONIER CIR STE 3
RANCHO CORDOVA CA 95742

CURRENT OCCUPANT
3315 MONIER CIR STE 4
RANCHO CORDOVA CA 95742

CURRENT OCCUPANT
3315 MONIER CIR STE 5
RANCHO CORDOVA CA 95742

CURRENT OCCUPANT
3319 FITZGERALD RD # 1
RANCHO CORDOVA CA 95742

CURRENT OCCUPANT
3319 FITZGERALD RD # 10
RANCHO CORDOVA CA 95742

CURRENT OCCUPANT
3319 FITZGERALD RD # 11
RANCHO CORDOVA CA 95742

CURRENT OCCUPANT
3319 FITZGERALD RD # 12
RANCHO CORDOVA CA 95742

CURRENT OCCUPANT
3319 FITZGERALD RD # 2
RANCHO CORDOVA CA 95742

CURRENT OCCUPANT
3319 FITZGERALD RD # 3
RANCHO CORDOVA CA 95742

CURRENT OCCUPANT
3319 FITZGERALD RD # 4
RANCHO CORDOVA CA 95742

CURRENT OCCUPANT
3319 FITZGERALD RD # 5
RANCHO CORDOVA CA 95742

CURRENT OCCUPANT
3319 FITZGERALD RD # 6
RANCHO CORDOVA CA 95742

CURRENT OCCUPANT
3319 FITZGERALD RD # 7
RANCHO CORDOVA CA 95742

CURRENT OCCUPANT
3319 FITZGERALD RD # 8
RANCHO CORDOVA CA 95742

CURRENT OCCUPANT
3319 FITZGERALD RD # 9
RANCHO CORDOVA CA 95742

CURRENT OCCUPANT
3329 FITZGERALD RD # 1
RANCHO CORDOVA CA 95742

CURRENT OCCUPANT
3329 FITZGERALD RD # 3
RANCHO CORDOVA CA 95742

CURRENT OCCUPANT
3329 FITZGERALD RD # 4
RANCHO CORDOVA CA 95742

CURRENT OCCUPANT
3329 FITZGERALD RD # 5
RANCHO CORDOVA CA 95742

CURRENT OCCUPANT
3329 FITZGERALD RD # 6
RANCHO CORDOVA CA 95742

CURRENT OCCUPANT
3339 FITZGERALD RD
RANCHO CORDOVA CA 95742

CURRENT OCCUPANT
3339 FITZGERALD RD # 1
RANCHO CORDOVA CA 95742

CURRENT OCCUPANT
3339 FITZGERALD RD # 10
RANCHO CORDOVA CA 95742

CURRENT OCCUPANT
3339 FITZGERALD RD # 2
RANCHO CORDOVA CA 95742

CURRENT OCCUPANT
3339 FITZGERALD RD # 5
RANCHO CORDOVA CA 95742

CURRENT OCCUPANT
3339 FITZGERALD RD # 7
RANCHO CORDOVA CA 95742

CURRENT OCCUPANT
3339 FITZGERALD RD # 9
RANCHO CORDOVA CA 95742

CURRENT OCCUPANT
3341 FITZGERALD RD # A
RANCHO CORDOVA CA 95742

CURRENT OCCUPANT
3341 FITZGERALD RD # D
RANCHO CORDOVA CA 95742

CURRENT OCCUPANT
3341 FITZGERALD RD # E
RANCHO CORDOVA CA 95742

CURRENT OCCUPANT
3341 FITZGERALD RD # F
RANCHO CORDOVA CA 95742

CURRENT OCCUPANT
3341 FITZGERALD RD STE B
RANCHO CORDOVA CA 95742

CURRENT OCCUPANT
3341 FITZGERALD RD STE C
RANCHO CORDOVA CA 95742

CURRENT OCCUPANT
3341 FITZGERALD RD STE I
RANCHO CORDOVA CA 95742

072-1010-003-0000
DIEHL FAMILY REVOCABLE TRUST
1 PORTOFINO DR STE 909
GULF BREEZE FL 32561

072-0500-057-0000
EDWARD/JESSICA RINCON REVOCABLE TRST
3900 ARDEN OAKS LN
SACRAMENTO CA 95864

072-0410-006-0000
EWING IRRIGATION PRODUCTS INC
3441 E HARBOUR DR
PHOENIX AZ 85034

072-0450-062-0000
FALCONER INVESTMENT PROPERTIES LLC
3621 GRANDVIEW CIR
SHINGLE SPRING CA 95682

072-0640-030-0000
FITZGERALD BUILDING GROUP LLC
3237 FITZGERALD RD
RANCHO CORDOVA CA 95742

072-0640-025-0000
FURNAS FAMILY TRUST
3249 FITZGERALD RD
RANCHO CORDOVA CA 95742

072-0500-056-0000
GARRAHAN PROPERTIES LLC
3338 LUYUNG DR
RANCHO CORDOVA CA 95742

072-0640-041-0000
GK FIT LLC (SUNRISE/MATHER TOWER)
564 N SUNRISE AVE
ROSEVILLE CA 95661

072-0640-042-0000
HALEY FAMILY LIMITED PARTNERSHIP
3510 LUYUNG DR
RANCHO CORDOVA CA 95742

072-0500-005-0000
HALEY FAMILY TRUST
9237 CENTRAL AVE
ORANGEVALE CA 95662

072-0410-096-0000
HEINSELMAN FAMILY TRUST
5602 EUREKA RD
GRANITE BAY CA 95746

072-1010-004-0000
HERMAN EDWARD M
11358 MONIER PARK PL
RANCHO CORDOVA CA 95742

072-0500-058-0000
JACQUEMAIN ENTERPRISES LLC
3316 LUYUNG DR
RANCHO CORDOVA CA 95742

072-0450-090-0000
LIN WAN MAK/YUET CHING MAK
REVOCABLE BYPASS T/ETAL
229 11TH AVE
SAN FRANCISCO CA 94118

072-0410-024-0000
MALCOLM RANCHO CORDOVA LLC
92 NATOMA ST 400
SAN FRANCISCO CA 94105

072-0410-046-0000
MICHAEL/SANDRA HOLMAN 2003
TRUS/ETAL
9487 GOLDEN DR
ORANGEVALE CA 95662

072-0410-023-0000
NOLASCO 2007 FAMILY TRUST
PO BOX 1188
ROSEVILLE CA 95678

072-0450-092-0000
RED CAR LLC
3294 LUYUNG DR
RANCHO CORDOVA CA 95742

072-0640-027-0000
SFC LEASING
3430 LUYUNG DR
RANCHO CORDOVA CA 95742

072-0500-054-0000
WEBSTER WILLIAM J
10753 CAMPANA WAY
RANCHO CORDOVA CA 95670

072-0450-093-0000
MARION 2002 REVOCABLE TRUST
788 FARMHOUSE WAY
FOLSOM CA 95630

072-1010-028-0000
MONIER PARK OWNERS ASSOCIATION
11350 MONIER PARK PL
RANCHO CORDOVA CA 95742

072-1010-001-0000
PATRICIA A HUNTLEY 2015 TRUST
4901 DALE VIEW CT
EL DORADO CA 95623

072-1010-002-0000
RYAN BREW COMPANY LLC
8673 CREEKWOOD WAY
FAIR OAKS CA 95628

072-1010-005-0000
SKYLINE GROUP CORPORATION
786 EL PINTADO RD
DANVILLE CA 94526

072-1010-006-0000
MARK J/VICTORIA L SLOCUM
REVOCABLE TRUST
4201 CHEROKEE RD
RESCUE CA 95672

072-0410-099-0000
NEXTGEN CAPITAL LLC
3430 LUYUNG DR
RANCHO CORDOVA CA 95742

072-0450-094-0000
RCJ LLC
11455 HYDRAULIC DR
RANCHO CORDOVA CA 95742

072-0450-024-0000
SAVIOTTI TRUST/
1143 BLUMENFELD DR
SACRAMENTO CA 95815

072-0640-028-0000
TRUSLER PROPS LLC
3253 FITZGERALD RD
RANCHO CORDOVA CA 95742

SACRAMENTO SANITATION DISTRICT
10060 GOETHE ROAD
SACRAMENTO CA 95827

SACRAMENTO REGIONAL COUNTY SANITATION DISTRICT
10060 GOETHE ROAD
SACRAMENTO CA 95827

SACRAMENTO COUNTY WATER AGENCY
10151 FLORIN ROAD
SACRAMENTO CA 95829

PG&E
2730 GATEWAY OAKS DRIVE
SACRAMENTO CA 95833

PG&E
343 SACRAMENTO STREET
AUBURN CA 95603

SMUD
6301 S STREET MS B304
SACRAMENTO CA 95817

SMUD
6301 S STREET MS B304
SACRAMENTO CA 95817

SMUD
6301 S STREET MS B404
SACRAMENTO CA 95817

SACRAMENTO METROPOLITAN FIRE
10545 ARMSTRONG AVE STE 310
MATHER CA 95655

FOLSOM CORDOVA UNIFIED SCHOOL DISTRICT
1965 BIRKMNT DRIVE
RANCHO CORDOVA CA 95742

SACRAMENTO COUNTY WATER AGENCY
827 7TH STREET RM 301
SACRAMENTO CA 95814

CITY OF RANCHO CORDOVA
2729 PROSPECT PARK DR
RANCHO CORDOVA CA 95670

MEMORANDUM

ITEM 10.7.

DATE: June 7, 2021

TO: Honorable Mayor and Council Members

FROM: Darcy Goulart, Planning Manager

SUBJECT: **AN ORDINANCE ADOPTING AN AMENDED AND RESTATED DEVELOPMENT AGREEMENT FOR MONTELENA VILLAGES 1,2,4,6,8, AND VACANT PARCELS IN VILLAGES 9 AND 10 TO EXTEND THE TERM OF THE DEVELOPMENT AGREEMENT**

RECOMMENDATION

Staff is requesting that this item be continued to the June 21, 2021 City Council meeting.

ATTACHMENT(S)

None

MEMORANDUM

ITEM 10.8.

DATE: June 7, 2021

TO: Honorable Mayor and Council Members

FROM: Amanda Norton, Economic Development Manager

SUBJECT: **A RESOLUTION MODIFYING THE RANCHO CORDOVA TOURISM BUSINESS IMPROVEMENT DISTRICT MANAGEMENT DISTRICT PLAN**

RECOMMENDATION

Hold a final hearing to adopt the Resolution to modify the Rancho Cordova Tourism Business Improvement District Management District Plan.

RESULT OF RECOMMENDED ACTION

Holding the final hearing and adopting the Resolution will result in the modification of the Rancho Cordova Tourism Business Improvement District (RCTBID) Management District Plan (MDP).

BACKGROUND

The Rancho Cordova Tourism Business Improvement District (RCTBID) is a benefit assessment district that was approved in 2010 and began operations in 2011, and was subsequently renewed in 2013. The RCTBID was created to fund marketing and sales promotion efforts for assessed lodging businesses. The RCTBID currently includes all lodging businesses within the boundaries of the City of Rancho Cordova.

The Property and Business Improvement District Law of 1994, Streets and Highways Code §36600 et seq., allows for the Owners' Association to request that the City Council modify the Management District Plan (MDP). The RCTBID Owners' Association, the Rancho Cordova Travel and Tourism Corporation (RCTTC), has provided a written request to the City Council to modify the RCTBID to authorize the term of the RCTBID to be ended early. The proposed modification would end the current RCTBID on June 30, 2021. The RCTTC requested this change to the MDP to align with a July 1-June 30 fiscal year, and thus subsequent renewals of the RCTBID would occur on the fiscal year as well.

RCTBID MODIFICATION PROCESS

April 19, 2021	RESOLUTION OF INTENTION HEARING Upon the written request of the RCTTC, the City Council may adopt a resolution of intention which states the proposed modification to the RCTBID. The RCTTC provided a written request for the proposed modification to the City Council dated March 11, 2021. Receipt of this written request allows the City Council to initiate proceedings for RCTBID MDP modification at the April 19, 2021 meeting.
May 27, 2021	NOTICE The Property and Business Improvement District Law of 1994 requires the City to publish the Resolution of Intention in a newspaper of general circulation in the City at least seven (7) days before the public hearing and mail a complete copy of the Resolution of Intention to each business owner affected by the proposed modification at least ten (10) days before the public hearing.
June 7, 2021	PUBLIC HEARING & RESOLUTION OF MODIFICATION The City Council shall hold a public hearing on the proposed RCTBID MDP modifications. If the City Council, following the public hearing, decides to modify the RCTBID, the City Council shall adopt a Resolution of Modification.

FISCAL IMPACT AND FUNDING SOURCE

None

ATTACHMENT(S)

1. Resolution
2. RCTBID Renewal MDP 3-8-21
3. TBID Modification Request Letter

CITY OF RANCHO CORDOVA

RESOLUTION NO. XX-2021

A RESOLUTION OF THE CITY COUNCIL OF THE CITY OF RANCHO CORDOVA, STATE OF CALIFORNIA, MODIFYING THE MANAGEMENT DISTRICT PLAN OF THE RANCHO CORDOVA BUSINESS IMPROVMENT DISTRICT

WHEREAS, on August 19, 2013, the City Council of the City of Rancho Cordova ("City Council") adopted Resolution Number 99-2013 adopting the Management District Plan ("MDP") and renewing the Rancho Cordova Tourism Business Improvement District (RCTBID); and

WHEREAS, the Property and Business Improvement District Law of 1994, Streets and Highways Code §36600 et seq., allows the City to modify the Management District Plan ("MDP") at the request of the Owners' Association; and

WHEREAS, the RCTBID Owners' Association, the Rancho Cordova Travel and Tourism Corporation ("RCTTC"), has requested in writing that the City Council modify the RCTBID MDP; and

WHEREAS, a modified Management District Plan has been prepared to end the existing term early on June 30, 2021, to align with a July 1-June 30 fiscal year; and

WHEREAS, on April 19, 2021, at 5:30 PM, the City Council adopted a Resolution of Intention to Modify the Management District Plan of the Rancho Cordova Tourism Business Improvement District, Resolution No. 44-2021 (the "Resolution of Intention"); and

WHEREAS, the public hearing to consider the modification of the RCTBID has been properly noticed in accordance with Streets and Highways Code §36623; and

WHEREAS, on June 7, 2021, at 5:30 PM at Council Chambers located at 2729 Prospect Park Drive, Rancho Cordova, CA 95670, the City Council held a public hearing regarding the modification of the RCTBID MDP, and the City Council heard and received objections and protests, if any, to the modification of the RCTBID MDP; and

WHEREAS, the City Council has determined that there was no majority protest. A majority protest is defined as written protests received from owners of businesses in the proposed district which would pay fifty percent (50%) or more of the assessments proposed to be levied. Protests are weighted based on the assessment proposed to be levied on each lodging business.

NOW, THEREFORE, BE IT HEREBY RESOLVED THE CITY COUNCIL OF THE CITY OF RANCHO CORDOVA that:

1. The recitals set forth herein are adopted by the City Council as findings and they are true and correct.

2. The City Council hereby modifies the RCTBID MDP. The modification of the RCTBID MDP will modify the term to end early on June 30, 2021, to align with a July 1-June 30 fiscal year.

3. The modified Management District Plan dated March 8, 2021 is hereby adopted and approved.

4. This resolution shall take effect immediately upon its adoption by the City Council.

PASSED AND ADOPTED by the City Council of the City of Rancho Cordova on the 7th day of June 2021 by following vote:

AYES

NOES:

ABSENT:

ABSTAIN:

ATTEST:

Garrett Gatewood, Mayor

Stacy Leitner, CMC
City Clerk

2021-2031

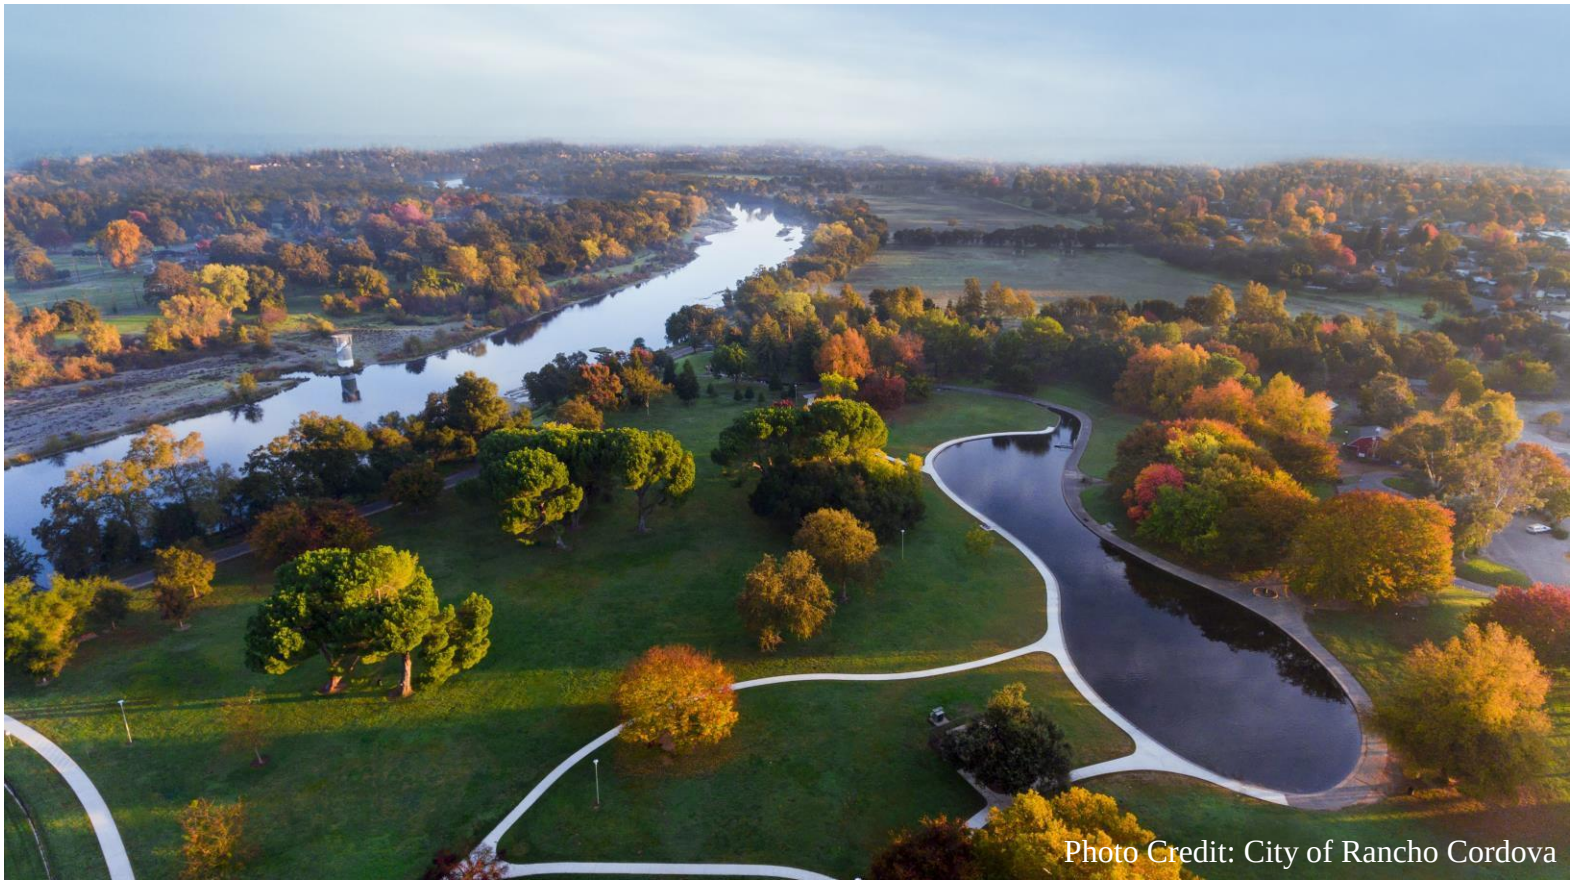

Photo Credit: City of Rancho Cordova

RANCHO CORDOVA TOURISM BUSINESS IMPROVEMENT DISTRICT MANAGEMENT DISTRICT PLAN

Prepared pursuant to the Property and Business Improvement District Law of 1994, Streets and Highways Code section 36600 et seq.

March 8, 2021

Contents

I. OVERVIEW 3
II. BACKGROUND 5
III. RANCHO CORDOVA TRAVEL & TOURISM CORPORATION ACCOMPLISHMENTS 6
IV. BOUNDARY 9
V. BUDGET AND SERVICES 10
A. Annual Service Plan 10
B. Annual Budget 13
C. California Constitutional Compliance 14
D. Assessment 16
E. Penalties and Interest 17
F. Time and Manner for Collecting Assessments 17
VI. GOVERNANCE 18
A. Owners' Association 18
B. Brown Act and California Public Records Act Compliance 18
C. Annual Report 18
APPENDIX 1 – LAW 19
APPENDIX 2 – ASSESSED BUSINESSES 30

Prepared by
Civitas

CIVITAS
PARTNERSHIPS • PROGRESS • PROSPERITY

(800)999-7781
www.civitasadvisors.com

VISIT RANCHO CORDOVA CALIFORNIA

I. OVERVIEW

Developed by Rancho Cordova Travel & Tourism Corporation (RCTTC) and Rancho Cordova hoteliers, the Rancho Cordova Tourism Business Improvement District (RCTBID) is an assessment district proposed to provide specific benefits to payors, by funding marketing and sales promotion efforts for assessed businesses. This approach has been used successfully in other destination areas throughout the country to provide the benefit of additional room night sales directly to payors.

Location: RCTBID includes all lodging businesses with two (2) rooms or more located within the boundaries of the City of Rancho Cordova as shown on the map in Section III.

Services: RCTBID is designed to provide specific benefits directly to payors by increasing awareness and demand for room night sales. Marketing and sales promotions, destination development, and destination recovery and crisis response programs will increase demand for overnight tourism and market payors as tourist, meeting and event destinations, thereby increasing demand for room night sales.

Budget: The total RCTBID annual budget for the initial year of its ten (10) year operation is anticipated to be approximately $2,464,000. This amount may fluctuate as room sales do.

Cost: The annual assessment rate is four and one half of one percent (4.5%) of gross room rental revenue. At the City of Rancho Cordova City Council's discretion, assessments collected may be used to repay a capital infrastructure bond if the City Council chooses to issue bonds. Until and unless bonds are issued, any funds collected by the RCTBID will be used towards the services outlined in this Plan. Based on the benefit received, assessments will not be collected on: charges incurred by a person in the performance of official duties as an officer or employee of a local, state or federal government entity, or by government-sponsored corporate charge card. The assessment of four and one half of one percent (4.5%) of gross room rental revenue as levied pursuant to this Plan will also not be collected on stays pursuant to contracts executed prior to July 1, 2021. Stays pursuant to contracts executed between September 1, 2013 and June 30, 2021 shall instead be subject to assessment at the rate of $1.50 per paid occupied room per night. During the ten (10) year term, the assessment rate may be increased annually by the RCTBID Owners' Association by a maximum of one percent (1%) of gross room rental revenue per year, as described in Section IV. The total assessment rate may not exceed ten percent (10%).

Collection: The City of Rancho Cordova (City) will be responsible for collecting the assessment on a monthly basis (including any delinquencies, penalties and interest) from each lodging business in their respective jurisdictions located in the boundaries of the RCTBID. The City shall take all reasonable efforts to collect the assessments from each lodging business.

Duration: RCTBID will have a ten (10) year life, beginning July 1, 2021 through June 30, 2031. Once per year, beginning on the anniversary of RCTBID renewal, there is a thirty (30) day period in which owners paying fifty percent (50%) or more of the assessment may protest and initiate a City Council hearing on RCTBID termination.

Management: Rancho Cordova Travel and Tourism Corporation (RCTTC) will continue to serve as the RCTBID Owners' Association. The Owners' Association is charged with managing funds and implementing programs in accordance with this Plan, and must provide annual reports to the City Council.

II. BACKGROUND

TBIDs are an evolution of the traditional Business Improvement District. The first TBID was formed in West Hollywood, California in 1989. Since then, over 100 California destinations have followed suit. In recent years, other states have begun adopting the California model – Montana, South Dakota, Washington, Colorado, Texas and Louisiana have adopted TBID laws. Several other states are in the process of adopting their own legislation. The cities of Wichita, Kansas and Newark, New Jersey used an existing business improvement district law to form a TBID. And, some cities, like Portland, Oregon and Memphis, Tennessee have utilized their home rule powers to create TBIDs without a state law.

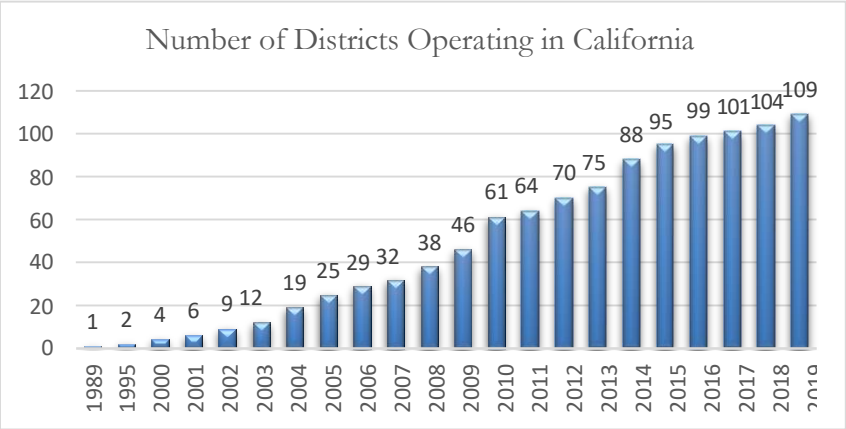

California's TBIDs collectively raise over $275 million annually for local destination marketing. With competitors raising their budgets, and increasing rivalry for visitor dollars, it is important that Rancho Cordova lodging businesses continue to invest in stable, lodging-specific marketing programs.

TBIDs utilize the efficiencies of private sector operation in the market-based promotion of tourism districts. TBIDs allow lodging business owners to organize their efforts to increase demand for room night sales. Lodging business owners within the TBID pay an assessment and those funds are used to provide services that increase demand for room night sales.

In California, most TBIDs are formed pursuant to the Property and Business Improvement District Law of 1994. This law allows for the creation of a benefit assessment district to raise funds within a specific geographic area. *The key difference between TBIDs and other benefit assessment districts is that funds raised are returned to the private non-profit corporation governing the district.*

There are many benefits to TBIDs:

- Funds must be spent on services and improvements that provide a specific benefit only to those who pay;
- Funds cannot be diverted to general government programs;
- They are customized to fit the needs of payors in each destination;
- They allow for a wide range of services;
- They are ***designed, created and governed by those who will pay*** the assessment; and
- They provide a stable, long-term funding source for tourism promotion.

III. RANCHO CORDOVA TRAVEL & TOURISM CORPORATION ACCOMPLISHMENTS

Established in 2010, but formally organized in 2011, the Rancho Cordova Tourism Business Improvement District (RCTBID) set out to increase the number of district visitors, improve the brand of the destination and increase market share for the hotels in Rancho Cordova. Through robust marketing, brand positioning and consistent relationship management, the Visit Rancho Cordova brand, managed by Rancho Cordova Travel & Tourism Corporation (RCTTC) has accomplished these goals and continues to serve as an asset to the Rancho Cordova community. Since the formation of RCTBID in 2011 through year-end 2019, Occupancy rate increased 49.2%, Average Daily Rate (ADR) increased by 44.1%, and RevPAR increased by 77.6%. Over this same timeframe, nationally the Occupancy rate increased 15.1%. (Source: Statista).

Mission:
To enhance the Rancho Cordova community through the economic and social contributions of travelers to the region. To achieve this, RCTTC markets domestically and internationally and ensures the guest's experience in Northern California is world class.

Vision:
To welcome the world to Rancho Cordova, California.

Values:
Kaizen, Respect, Integrity, Alignment, Innovation

Brand Promise:
When you visit Rancho Cordova, you see the promise of America.

Visitor Promise:
No matter where you're from, you will always be welcome.

Events Sponsored by RCTTC through sponsorship, grant or marketing programs

Events were entirely or in-part contingent on sponsorship bid from RCTTC

- Two-time Host City U.S. Rowing Youth Nationals
- US Rowing Southwest Juniors Championship
- Pac-12 Rowing Championship
- NCAA Rowing Championships
- Amgen Tour of California 2019
- Technique Gymnastics tournaments including the U12 Statewide Championships, Flower Power Invitational, etc.
- Little League Best of the West Tournament
- KOT Rugby Tournament
- Rio Strada Golden State Race Series
- Hangtown Motocross
- California Capital Airshow

Digital Impact

- Average of 50 million impressions per year 2018 and 2019 from digital advertising
- 31k followers across owned social channels with 3.1 million impressions, 43.6k engagements and 10.5k clicks from channels in 2019, alone
- 3,100 e-distribution list with an average open rate of 37.7% (2020) despite national averages being between 15%-20%

• Expert digital marketing partnerships earning over 268k website visits since March of 2018
• Leisure media marketing earning more than $122,129 in attributed revenue from 479 bookings for 2019, alone
• Website marketing earning more than $55,523 in attributed revenue from 138 bookings in 2019, alone

Media Familiarization Tours

• Visit California Gold Rush Rally
  o Multi-day, multi-destination FAM in partnership with Visit California
• Visit California Canada Media FAM
  o In partnership with Visit California
• Amgen 2019 FAM
  o In partnership with the AMGEN Tour of California and Visit California

Community Impact

• Multiyear Sacramento Children's Museum Exhibit Sponsor
• Leadership Rancho Cordova
  o In addition to sponsoring Leadership attendees, RCTTC has sponsored Leadership led community projects such as the Hagan Park Dog Park and custom bike racks
  o RCTTC presents Tourism module for each annual Leadership class
• CH&LA PPE - $200,000 + value
  o Through the Rancho Cordova Travel & Tourism group membership with California Hotel & Lodging Association (CH&LA), the organization was able to distribute $200k+ in PPE (personal protection equipment) to Rancho Cordova hotels in 2020.
• Established RCPD Hotel Watch Program
• RCTTC fought to remove tax on assessment for district hotels in 2019
• RCTTC represents the interest of Rancho Cordova hotels at the Sacramento County DA/RCPD Crime Reduction Meetings
• 2020 Restaurant business campaigns and engagements in response to the COVID-19 pandemic
• Welcome/Hygiene bags for wildfire evacuees displaced in Rancho Cordova hotels

Trade Shows and Events

• San Diego Travel Show (2018)
• Bay Area Travel Show (2018-2019)
• Visit California Canada Media Mission (2018/2019)
• Cordova Community Council Christmas Tree Lighting (2014-2019)
  o Magic Maker Sponsorship
• IFest (2019)
• Kids Day in the Park (2019)
• Cordova Golf Tournament (2019)
• Rancho Cordova Chamber Golf Scramble (2017-2019)
• LGBTQ Pride Festival (2019)
• CalSAE Seasonal Spectacular (2017-2019)
• Ride the Parkway (2019)
• Run the Parkway (2019)
• Sacramento State Homecoming (2019)
• Business Expo with Rancho Cordova Chamber of Commerce (2015-2019)

Organization Awards

- HSMAI International Marketing Campaign Award – Silver (2020)

RCTTC staff represents the organization on the following Boards, Committees and Associations:

- California Capital Airshow
    - o Board Member (2015- present)
- Rancho Cordova Chamber of Commerce
    - o Board Member (2015- present)
    - o Government Affairs Committee (2019-present)
- California Travel Association
    - o Board Member (2019-present)
    - o Advocacy Committee
    - o COVID Task Force Committee
- Meeting Professionals International (MPI)
    - o MPI Global Young Professionals Advisory Council (2019-2020)
    - o MPI Sacramento Sierra Nevada Chapter Recruitment Committee (2018-2020)
        - ▪ Chair 2020
- Cal SAE
- Gold Country Visitors Association
- Destinations International
- Highway 50 Bike Share Task Force (2018)

Industry recognition

- Executive Director, Marc Sapoznik awarded CDME (Certified Destination Management Executive) 2020
- Marketing Manager, Leena Riggs awarded Cal Travel Association's "30 under 30" 2019

IV. BOUNDARY

The RCTBID will include all lodging businesses existing and in the future with two (2) rooms or more, available for public occupancy within the boundaries of the City of Rancho Cordova.

Lodging business means: any structure, or any portion of any structure, which is occupied or intended or designed for occupancy by transients for dwelling, lodging or sleeping purposes, and includes any hotel, inn, tourist home or house, motel, studio hotel, bachelor hotel, lodging house, rooming house, apartment house, dormitory, public or private club, mobile home or house trailer at a fixed location, or other similar structure or portion thereof.

The boundary, as shown in the map below, currently includes seventeen (17) lodging businesses. A complete listing of lodging businesses within the RCTBID can be found in Appendix 2.

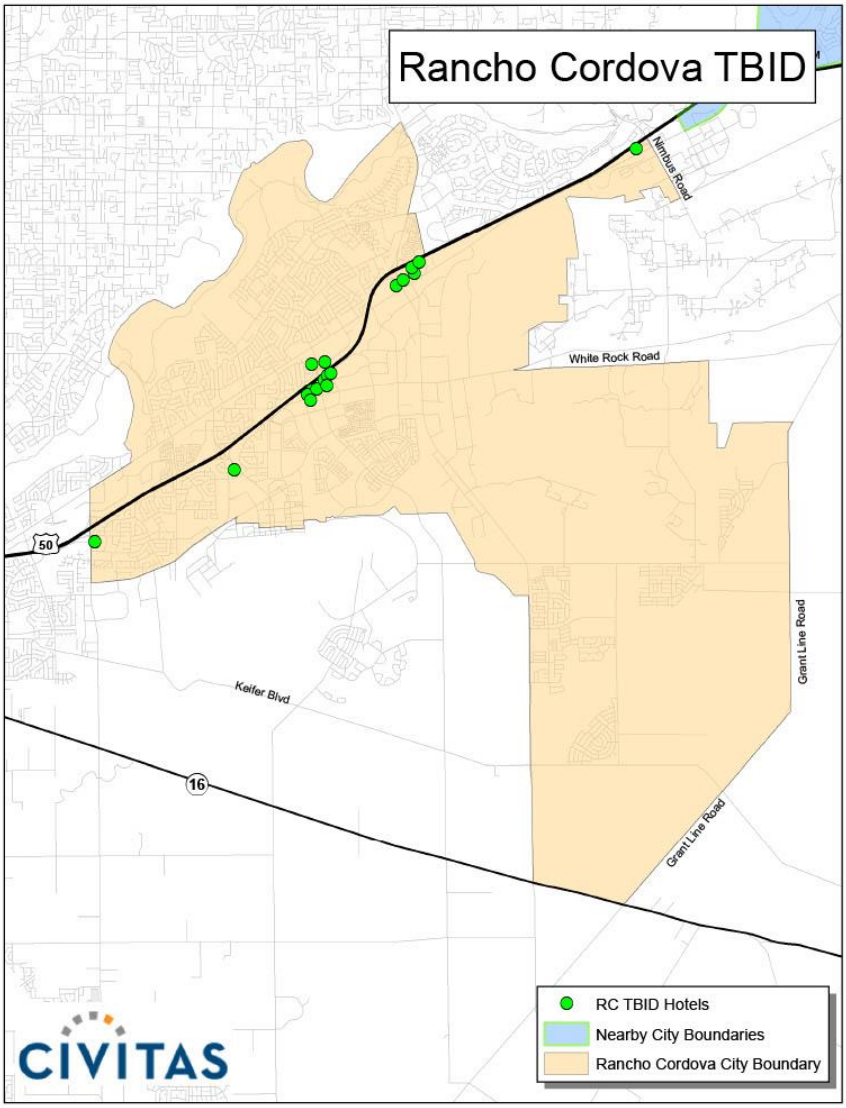

V. BUDGET AND SERVICES

A. Annual Service Plan

Assessment funds will be spent to provide specific benefits conferred or privileges granted directly to assessed businesses, that are not provided to those not charged, and which do not exceed the reasonable cost to the City of conferring the benefits or granting the privileges. The privileges and services provided with the RCTBID funds are sales and marketing promotions, destination development, and destination recovery & crisis response programs available only to assessed businesses.

A service plan budget has been developed to deliver services that benefit the assessed businesses. A detailed annual budget will be developed and approved by RCTTC. The table below illustrates the initial annual budget allocations. The total initial budget is $2,464,000.

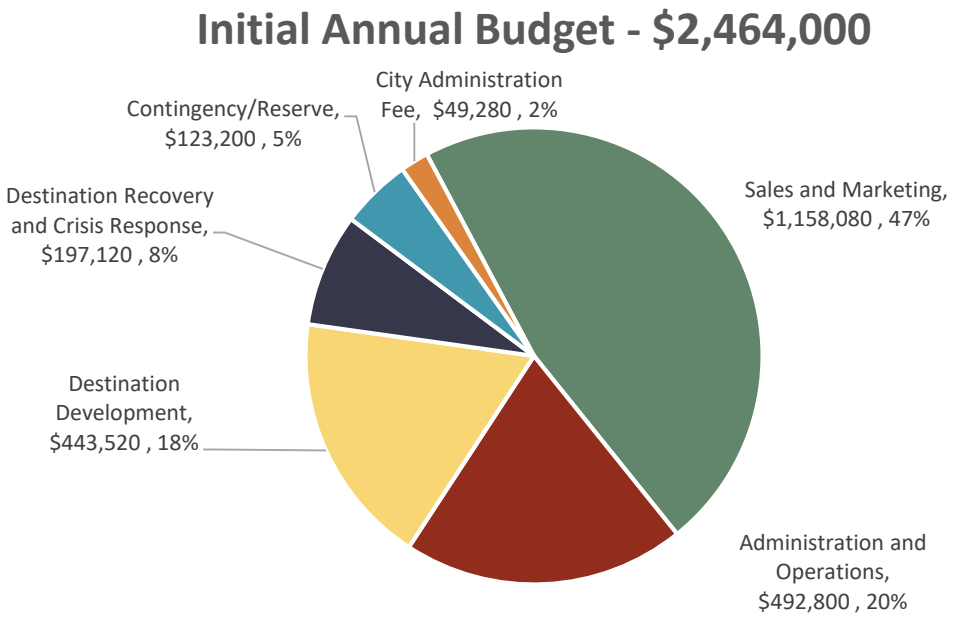

Although actual revenues will fluctuate due to market conditions, the proportional allocations of the budget shall remain the same. However, the City and the RCTTC board shall have the authority to adjust budget allocations between the categories by no more than fifteen percent (15%) of the total budget per year. A description of the proposed improvements and activities for the initial year of operation is below. The same activities are proposed for subsequent years. In the event of a legal challenge against the RCTBID, any and all assessment funds may be used for the costs of defending the RCTBID.

Each budget category includes all costs related to providing that service. For example, the sales and marketing budget includes the cost of staff time dedicated to overseeing and implementing the sales and marketing program. Staff time dedicated purely to administrative tasks is allocated to the administrative portion of the budget. The costs of an individual staff member may be allocated to multiple budget categories. The staffing levels necessary to provide the services below will be determined by the RCTTC on an as-needed basis.

Sales and Marketing

A sales and marketing program will promote assessed businesses as tourist, meeting, and event destinations. The sales and marketing program will have a central theme of promoting Rancho Cordova as a desirable place for overnight visits. The program will have the goal of increasing demand for overnight visitation and room night sales at assessed businesses, and may include the following activities:

- Internet marketing efforts to increase awareness and optimize internet presence to drive demand for overnight visitation and room sales to assessed businesses;
- Print ads in magazines and newspapers, television ads, and radio ads targeted at potential visitors to drive demand for overnight visitation and room sales to assessed businesses;
- Attendance of trade shows to promote assessed businesses;
- Sales blitzes for assessed businesses;
- Familiarization tours of assessed businesses;
- Preparation and production of collateral promotional materials such as brochures, flyers and maps featuring assessed businesses;
- Attendance of professional industry conferences and affiliation events to promote assessed businesses;
- Lead generation activities designed to attract tourists and group events to assessed businesses;
- Director of Sales and General Manager meetings to plan and coordinate tourism promotion efforts for assessed businesses; and
- Development and maintenance of a website designed to promote assessed businesses.

Destination Development

Destination Development (DD) will be eighteen percent (18%) of the annual budget. As the total number of rooms sold and room prices increases over time, the amount of available funds for projects are anticipated to increase. Working collaboratively with the City Manager, the RCTTC will develop specific DD funding criteria. The City and the RCTTC shall have equal input to make recommendations to the RCTTC Board for final project approval. The award of any public works project contract DD must be done in accordance with City Charter and Municipal Code requirements. Policies and procedures acceptable to both the RCTTC and the City will be developed. These DD projects may include:

- Comprehensive and integrated wayfinding signage system including signage to parking decks and lots;
- Rubber tire trolley transportation program connecting hotels with downtown and other attractions, to increase room night sales;
- Art and cultural projects, to attract overnight visitors;
- Gateway enhancements, to attract overnight visitors;
- Enhancements to environmental experiences which attract overnight visitors, and shall expose visitors to the value of the vital ecosystems;
- Improvements to existing parks and sports facilities utilized by overnight visitors;
- Safe and fun entertainment complex for young teens and adults utilized by overnight visitors;
- Live music venue which attracts overnight visitors;
- Infrastructure improvements that enhance Destination competitive position to attract desirable special events year around and attract overnight visitors; and

- Improvements to the City's downtown parking deck that make the overnight visitor experience more desirable.

Destination Recovery and Crisis Response
A destination recovery and crisis response program is designed to respond to present and future challenges posed by the COVID-19 pandemic. Development and implementation of a recovery plan and crisis response program for Rancho Cordova will outline phases to market the destination to increase demand for overnight visitation and room sales to assessed businesses, with an emphasis on cleanliness measures and safety precautions in the era of COIVD-19. These phases could include targeting local marketing, followed by drive markets, short-fly markets, long-fly markets, and eventually key international markets. These programs may include, but are not limited to:

- Develop messaging for recovery efforts to ensure that Rancho Cordova is top-of-mind when travel restrictions ease to increase demand for overnight visitation to assessed businesses;
- Development and implementation of a recovery plan for Rancho Cordova that will outline phases to market the destination to increase demand for overnight visitation and room sales to assessed businesses; phases could include targeting local marketing, followed by drive markets, short-fly markets, long-fly markets, and eventually key international markets;
- Utilize research to determine recovery factors that dictate consumer sentiment towards travel to assessed businesses;
- Development and implementation of a 'clean and safe" campaign to attract overnight visitation to assessed businesses; and
- Appointment of a cleanliness manager who is responsible for developing a cleanliness plan, implementing the plan, and training lodging business employees in an effort to improve the visitor experience and increase demand for overnight visitation to assessed businesses.

Administration and Operations
The administration and operations portion of the budget shall be utilized for administrative staffing costs, office costs, advocacy, and other general administrative costs such as insurance, legal, and accounting fees.

City Administration Fee
The City of Rancho Cordova shall be paid a fee equal to two percent (2%) of the amount of assessment collected, to cover its costs of collection and administration.

Contingency/Reserve
The budget includes a contingency line item to account for uncollected assessments, if any. If there are contingency funds collected, they may be held in a reserve fund or utilized for other program, administration or renewal costs at the discretion of the RCTTC Board. Policies relating to contributions to the reserve fund, the target amount of the reserve fund, and expenditure of monies from the reserve fund shall be set by the RCTTC Board. Contingency/reserve funds may be spent on District programs or administrative and renewal costs in such proportions as determined by the RCTTC Board. The reserve fund may be used for the costs of renewing the RCTBID.

B. Annual Budget

The total ten (10) year improvement and service plan budget is projected at approximately $2,464,000annually, and for a total amount of $64,760,489 through 2031 if the maximum assessment rate increases are adopted. This budget is expected to fluctuate as room sales change and if the assessment rate is increased. If the maximum annual assessment increases are adopted by the Owners' Association upon approval from City Council, the annual budget will increase as illustrated in the table below. The initial annual assessment rate is four and one half of one percent (4.5%) of gross room rental revenue. The Owners' Association may increase the assessment rate by a maximum of one percent (1%) per year to a maximum rate of ten percent (10%).

The assessment rate might not increase starting in 2022, the increases may be implemented in later years at the discretion of the Owners' Association. The table below demonstrates the maximum with the assumption that the rates will be increased in annually from 2022 through 2027 as it is a required disclosure, it is not the anticipated course of action. Alternate courses of action may be taken in regards to implementing the assessment rate increase other than what is demonstrated in the chart below, within the parameters of this Management District Plan. For example, increases may be implemented in years 2028-2031, with the stipulation that each annual increase is no more than one percent (1%) and that the total assessment rate may not exceed ten percent (10%). Additionally, a three percent (3%) annual increase in the total budget is shown, to account for estimated increased room night sales as a result of RCTBID efforts. This three percent (3%) annual increase is a conservative estimate based on the effects of similarly sized TBID budgets.

Estimated Annual Budget If Maximum Assessment Rates Are Adopted 2021-2031

Year	Sales & Marketing	Administration	Destination Development	Destination Recovery	Contingency/ Reserve	City Fee	Total
2021-22	$1,158,080	$492,800	$443,520	$197,120	$123,200	$49,280	**$2,464,000**
2022-23	$1,457,868	$620,369	$558,332	$248,148	$155,092	$62,037	**$3,101,846**
2023-24	$1,774,595	$755,147	$679,632	$302,059	$188,787	$75,515	**$3,775,734**
2024-25	$2,109,136	$897,505	$807,754	$359,002	$224,376	$89,750	**$4,487,524**
2025-26	$2,461,993	$1,047,657	$942,891	$419,063	$261,914	$104,766	**$5,238,283**
2026-27	$2,834,322	$1,206,095	$1,085,485	$482,438	$301,524	$120,609	**$6,030,473**
2027-28	$4,455,807	$1,896,088	$1,706,479	$758,435	$474,022	$189,609	**$9,480,441**
2028-29	$4,589,481	$1,952,971	$1,757,674	$781,188	$488,243	$195,297	**$9,764,854**
2029-30	$4,727,166	$2,011,560	$1,810,404	$804,624	$502,890	$201,156	**$10,057,800**
2030-31	$4,868,981	$2,071,907	$1,864,716	$828,763	$517,977	$207,191	**$10,359,534**
Total	**$30,437,430**	**$12,952,098**	**$11,656,888**	**$5,180,839**	**$3,238,024**	**$1,295,210**	**$64,760,489**

The table below demonstrates the annual improvement and service plan budget with the assumption that the rates will not be increased during the district's ten (10) year term. Additionally, a three percent (3%) annual increase in the total budget is shown, to account for estimated increased room night sales as a result of RCTBID efforts.

Estimated Annual Budget If Maximum Assessment Rates Are Not Adopted
2021-2031

Year	Sales & Marketing	Administration	Destination Development	Destination Recovery	Contingency /Reserve	City Fee	Total
2021-22	$1,158,080	$492,800	$443,520	$197,120	$123,200	$49,280	**$2,464,000**
2022-23	$1,192,822	$507,584	$456,826	$203,034	$126,896	$50,758	**$2,537,920**
2023-24	$1,228,607	$522,812	$470,530	$209,125	$130,703	$52,281	**$2,614,058**
2024-25	$1,265,465	$538,496	$484,646	$215,398	$134,624	$53,850	**$2,692,479**
2025-26	$1,303,429	$554,651	$499,186	$221,860	$138,663	$55,465	**$2,773,254**
2026-27	$1,342,532	$571,290	$514,161	$228,516	$142,823	$57,129	**$2,856,451**
2027-28	$1,382,808	$588,429	$529,586	$235,372	$147,107	$58,843	**$2,942,145**
2028-29	$1,424,292	$606,082	$545,474	$242,433	$151,520	$60,608	**$3,030,409**
2029-30	$1,467,021	$624,264	$561,838	$249,706	$156,066	$62,426	**$3,121,321**
2030-31	$1,511,032	$642,992	$578,693	$257,197	$160,748	$64,299	**$3,214,961**
Total	**$13,276,089**	**$5,649,400**	**$5,084,460**	**$2,259,760**	**$1,412,350**	**$564,940**	**$28,246,999**

C. California Constitutional Compliance

The RCTBID assessment is not a property-based assessment subject to the requirements of Proposition 218. Courts have found Proposition 218 limited the term 'assessments' to levies on real property.[1] Rather, the RCTBID assessment is a business-based assessment, and is subject to Proposition 26. Pursuant to Proposition 26 all levies are a tax unless they fit one of seven exceptions. Two of these exceptions apply to the RCTBID, a "specific benefit" and a "specific government service." Both require that the costs of benefits or services do not exceed the reasonable costs to the City of conferring the benefits or providing the services.

1. Specific Benefit

Proposition 26 requires that assessment funds be expended on, "a specific benefit conferred or privilege granted directly to the payor that is not provided to those not charged, and which does not exceed the reasonable costs to the local government of conferring the benefit or granting the privilege."[2] The services in this Plan are designed to provide targeted benefits directly to assessed businesses, and are intended only to provide benefits and services directly to those businesses paying the assessment. These services are tailored not to serve the general public, businesses in general, or parcels of land, but rather to serve the specific businesses within the RCTBID. The activities described in this Plan are specifically targeted to increase demand for room night sales for assessed lodging businesses within the boundaries of the RCTBID, and are narrowly tailored. RCTBID funds will be used exclusively to provide the specific benefit of increased demand for room night sales directly to the assessees. Assessment funds shall not be used to feature non-assessed lodging businesses in RCTBID programs, or to directly generate sales for non-assessed businesses. The activities paid for from assessment revenues are business services constituting and providing specific benefits to the assessed businesses.

[1] *Jarvis v. the City of San Diego* 72 Cal App. 4th 230
[2] Cal. Const. art XIII C § 1(e)(1)

The assessment imposed by this RCTBID is for a specific benefit conferred directly to the payors that is not provided to those not charged. The specific benefit conferred directly to the payors is an increase in demand for room night sales. The specific benefit of an increase in demand for room night sales for assessed lodging businesses will be provided only to lodging businesses paying the district assessment, with marketing and sales programs promoting lodging businesses paying the RCTBID assessment. The marketing and sales programs will be designed to increase room night sales at each assessed lodging businesses. Because they are necessary to provide the marketing and sales promotions, destination development, and destination recovery and crisis response programs that specifically benefit the assessed lodging businesses, the administration and contingency services also provide the specific benefit of increased demand for room night sales to the assessed lodging businesses.

Although the RCTBID, in providing specific benefits to payors, may produce incidental benefits to non-paying businesses, the incidental benefit does not preclude the services from being considered a specific benefit. The legislature has found that, "A specific benefit is not excluded from classification as a 'specific benefit' merely because an indirect benefit to a nonpayor occurs incidentally and without cost to the payor as a consequence of providing the specific benefit to the payor."[3]

2. Specific Government Service

The assessment may also be utilized to provide, "a specific government service or product provided directly to the payor that is not provided to those not charged, and which does not exceed the reasonable costs to the local government of providing the service or product."[4] The legislature has recognized that marketing and promotions services like those to be provided by the RCTBID are government services within the meaning of Proposition 26[5]. Further, the legislature has determined that "a specific government service is not excluded from classification as a 'specific government service' merely because an indirect benefit to a nonpayor occurs incidentally and without cost to the payor as a consequence of providing the specific government service to the payor."[6]

3. Reasonable Cost

RCTBID services will be implemented carefully to ensure they do not exceed the reasonable cost of such services. The full amount assessed will be used to provide the services described herein. Funds will be managed by the RCTTC, and reports submitted on an annual basis to the City. Only assessed lodging businesses will be featured in marketing materials, receive sales leads generated from RCTBID-funded activities, be featured in advertising campaigns, and benefit from other RCTBID-funded services. Non-assessed lodging businesses will not receive these, nor any other, RCTBID-funded services and benefits.

The RCTBID-funded programs are all targeted directly at and feature only assessed businesses. It is, however, possible that there will be a spill over benefit to non-assessed

[3] Government Code § 53758(a)
[4] Cal. Const. art XIII C § 1(e)(2)
[5] Government Code § 53758(b)
[6] Government Code § 53758(b)

businesses. If non-assessed lodging businesses receive incremental room nights, that portion of the promotion or program generating those room nights shall be paid with non-RCTBID funds. RCTBID funds shall only be spent to benefit the assessed businesses, and shall not be spent on that portion of any program which directly generates incidental room nights for non-assessed businesses.

D. Assessment

The annual assessment rate is four and one half of one percent (4.5%) of gross room rental revenue. At the City Council's discretion, assessments collected may be used to repay a capital infrastructure bond if Council chooses to issue bonds. Until and unless bonds are issued, any funds collected by the RCTBID will be used towards the services outlined in this Plan. Based on the benefit received, assessments will not be collected on: charges incurred by a person in the performance of official duties as an officer or employee of a local, state or federal government entity, or by government-sponsored corporate charge card. The assessment of four and one half of one percent (4.5%) of gross room rental revenue as levied pursuant to this Plan will also not be collected on stays pursuant to contracts executed prior to July 1, 2021. Stays pursuant to contracts executed between September 1, 2013 and June 30, 2021 shall instead be subject to assessment at the rate of $1.50 per paid occupied room per night. During the ten (10) year term, the assessment rate may be increased annually by the Owners' Association by a maximum of one percent (1%) of gross room rental. The total assessment rate may not exceed ten percent (10%).

The term "gross room rental revenue" as used herein means: the consideration charged, whether or not received, for the occupancy of space in a lodging business valued in money, whether to be received in money, goods, labor or otherwise, including all receipts, cash, credits and property and services of any kind or nature, without any deduction therefrom whatsoever. Gross room rental revenue shall not include any federal, state or local taxes collected, including but not limited to transient occupancy taxes.

The assessment is levied upon and a direct obligation of the assessed lodging business. However, the assessed lodging business may, at its discretion, pass the assessment on to transients. The amount of assessment, if passed on to each transient, shall be disclosed in advance and separately stated from the amount of rent charged and any other applicable taxes, and each transient shall receive a receipt for payment from the business. If the RCTBID assessment is identified separately it shall be disclosed as the "RCTBID Assessment." As an alternative, the disclosure may include the amount of the RCTBID assessment and the amount of the assessment imposed pursuant to the California Tourism Marketing Act, Government Code §13995 et seq. and shall be disclosed as the "Tourism Assessment." The assessment is imposed solely upon, and is the sole obligation of the assessed lodging business even if it is passed on to transients. The assessment shall not be considered revenue for any purpose, including calculation of transient occupancy taxes.

Bonds may be issued.

E. Penalties and Interest

The RCTBID shall reimburse the City of Rancho Cordova for any costs associated with collecting unpaid assessments. If sums in excess of the delinquent RCTBID assessment are sought to be recovered in the same collection action by the City, the RCTBID shall bear its pro rata share of such collection costs. Assessed lodging businesses which are delinquent in paying the assessment shall be responsible for paying:

1. *Original Delinquency.* When an assessment becomes delinquent, any owner who fails to remit any assessment imposed by this Plan within the time required shall pay a penalty of 10 percent (10%) of the amount of the assessment in addition to the amount of the assessment.
2. *Continued Delinquency.* Any owner who fails to remit any delinquent remittance on or before a period of thirty (30) days following the date on which the remittance first became delinquent shall pay a second delinquency penalty of ten percent (10%) of the amount of the assessment in addition to the amount of the assessment and the ten percent (10%) penalty first imposed.
3. *Fraud.* If the City determines that the nonpayment of any remittance due under this chapter is due to fraud, a penalty of twenty-five percent (25%) of the amount of the assessment shall be added thereto in addition to the penalties stated in subsections (1) and (2) of this section.
4. *Interest.* In addition to the penalties imposed, any owner who fails to remit any assessment imposed by this Plan shall pay interest at the rate of one and one-half percent (1.50%) per month or fraction thereof, compounded, on the amount of the assessment, exclusive of penalties, from the date on which the remittance first became delinquent until paid.
5. *Penalties Merged with Assessment.* Every penalty imposed and such interest as accrues under the provisions of this section shall become a part of the assessment herein required to be paid.

F. Time and Manner for Collecting Assessments

The RCTBID assessment will be implemented beginning July 1, 2021 and will continue for ten (10) years through June 30, 2031. The City will be responsible for collecting the assessment on a monthly basis (including any delinquencies, penalties and interest) from each lodging business. The City shall take all reasonable efforts to collect the assessments from each lodging business. The City shall forward the assessments collected to the Owners' Association.

Concurrent with the remittal of assessment funds to the Owners Association, the City shall also provide monthly reports stating details surrounding businesses that are default on expected payments, as well as the term of their delinquency and any other relevant information for the Owners Association to reasonably determine which assessed businesses are in compliance with the RCTBID assessment.

VI. GOVERNANCE

A. Owners' Association

The City Council, through adoption of this Management District Plan, has the right, pursuant to Streets and Highways Code §36651, to identify the body that shall implement the proposed program, which shall be the Owners' Association of the RCTBID as defined in Streets and Highways Code §36612. The City Council has determined that Rancho Cordova Travel and Tourism Corporation (RCTTC) will serve as the Owners' Association for the RCTBID.

B. Brown Act and California Public Records Act Compliance

An Owners' Association is a private entity and may not be considered a public entity for any purpose, nor may its board members or staff be considered to be public officials for any purpose. The Owners' Association is, however, subject to government regulations relating to transparency, namely the Ralph M. Brown Act and the California Public Records Act. These regulations are designed to promote public accountability. The Owners' Association acts as a legislative body under the Ralph M. Brown Act (Government Code §54950 et seq.). Thus, meetings of the RCTTC board and certain committees must be held in compliance with the public notice and other requirements of the Brown Act. The Owners' Association is also subject to the record keeping and disclosure requirements of the California Public Records Act. Accordingly, the Owners' Association shall publicly report any action taken and the vote or abstention on that action of each member present for the action.

C. Annual Report

The RCTTC shall present an annual report at the end of each fiscal year of operation to the City Council, and shall file the annual report with the City of Rancho Cordova City Clerk, pursuant to Streets and Highways Code §36650 (see Appendix 1). The annual report shall include:

- Any proposed changes in the boundaries of the improvement district or in any benefit zones or classification of businesses within the district.
- The improvements and activities to be provided for that fiscal year.
- An estimate of the cost of providing the improvements and the activities for that fiscal year.
- The method and basis of levying the assessment in sufficient detail to allow each business owner to estimate the amount of the assessment to be levied against his or her business for that fiscal year.
- The estimated amount of any surplus or deficit revenues to be carried over from a previous fiscal year.
- The estimated amount of any contributions to be made from sources other than assessments levied pursuant to this part.

APPENDIX 1 – LAW

*** THIS DOCUMENT IS CURRENT THROUGH THE 2020 SUPPLEMENT ***
(ALL 2019 LEGISLATION)

STREETS AND HIGHWAYS CODE
DIVISION 18. PARKING
PART 7. PROPERTY AND BUSINESS IMPROVEMENT DISTRICT LAW OF 1994

CHAPTER 1. General Provisions

ARTICLE 1. Declarations

36600. Citation of part

This part shall be known and may be cited as the "Property and Business Improvement District Law of 1994."

36601. Legislative findings and declarations; Legislative guidance

The Legislature finds and declares all of the following:

(a) Businesses located and operating within business districts in some of this state's communities are economically disadvantaged, are underutilized, and are unable to attract customers due to inadequate facilities, services, and activities in the business districts.

(b) It is in the public interest to promote the economic revitalization and physical maintenance of business districts in order to create jobs, attract new businesses, and prevent the erosion of the business districts.

(c) It is of particular local benefit to allow business districts to fund business related improvements, maintenance, and activities through the levy of assessments upon the businesses or real property that receive benefits from those improvements.

(d) Assessments levied for the purpose of conferring special benefit upon the real property or a specific benefit upon the businesses in a business district are not taxes for the general benefit of a city, even if property, businesses, or persons not assessed receive incidental or collateral effects that benefit them.

(e) Property and business improvement districts formed throughout this state have conferred special benefits upon properties and businesses within their districts and have made those properties and businesses more useful by providing the following benefits:

(1) Crime reduction. A study by the Rand Corporation has confirmed a 12-percent reduction in the incidence of robbery and an 8-percent reduction in the total incidence of violent crimes within the 30 districts studied.

(2) Job creation.

(3) Business attraction.

(4) Business retention.

(5) Economic growth.

(6) New investments.

(f) With the dissolution of redevelopment agencies throughout the state, property and business improvement districts have become even more important tools with which communities can combat blight, promote economic opportunities, and create a clean and safe environment.

(g) Since the enactment of this act, the people of California have adopted Proposition 218, which added Article XIII D to the Constitution in order to place certain requirements and restrictions on the formation of, and activities, expenditures, and assessments by property-based districts. Article XIII D of the Constitution provides that property-based districts may only levy assessments for special benefits.

(h) The act amending this section is intended to provide the Legislature's guidance with regard to this act, its interaction with the provisions of Article XIII D of the Constitution, and the determination of special benefits in property-based districts.

(1) The lack of legislative guidance has resulted in uncertainty and inconsistent application of this act, which discourages the use of assessments to fund needed improvements, maintenance, and activities in property-based districts, contributing to blight and other underutilization of property.

(2) Activities undertaken for the purpose of conferring special benefits upon property to be assessed inherently produce incidental or collateral effects that benefit property or persons not assessed. Therefore, for special benefits to exist as a separate and distinct category from general benefits, the

incidental or collateral effects of those special benefits are inherently part of those special benefits. The mere fact that special benefits produce incidental or collateral effects that benefit property or persons not assessed does not convert any portion of those special benefits or their incidental or collateral effects into general benefits.
(3) It is of the utmost importance that property-based districts created under this act have clarity regarding restrictions on assessments they may levy and the proper determination of special benefits. Legislative clarity with regard to this act will provide districts with clear instructions and courts with legislative intent regarding restrictions on property-based assessments, and the manner in which special benefits should be determined.

36602. Purpose of part

The purpose of this part is to supplement previously enacted provisions of law that authorize cities to levy assessments within property and business improvement districts, to ensure that those assessments conform to all constitutional requirements and are determined and assessed in accordance with the guidance set forth in this act. This part does not affect or limit any other provisions of law authorizing or providing for the furnishing of improvements or activities or the raising of revenue for these purposes.

36603. Preemption of authority or charter city to adopt ordinances levying assessments

Nothing in this part is intended to preempt the authority of a charter city to adopt ordinances providing for a different method of levying assessments for similar or additional purposes from those set forth in this part. A property and business improvement district created pursuant to this part is expressly exempt from the provisions of the Special Assessment Investigation, Limitation and Majority Protest Act of 1931 (Division 4 (commencing with Section 2800)).

36603.5. Part prevails over conflicting provisions

Any provision of this part that conflicts with any other provision of law shall prevail over the other provision of law, as to districts created under this part.

36604. Severability

This part is intended to be construed liberally and, if any provision is held invalid, the remaining provisions shall remain in full force and effect. Assessments levied under this part are not special taxes.

ARTICLE 2. Definitions

36606. "Activities

"Activities" means, but is not limited to, all of the following that benefit businesses or real property in the district:
(a) Promotion of public events.
(b) Furnishing of music in any public place.
(c) Promotion of tourism within the district.
(d) Marketing and economic development, including retail retention and recruitment.
(e) Providing security, sanitation, graffiti removal, street and sidewalk cleaning, and other municipal services supplemental to those normally provided by the municipality.
(f) Other services provided for the purpose of conferring special benefit upon assessed real property or specific benefits upon assessed businesses located in the district.

36606.5. "Assessment"

"Assessment" means a levy for the purpose of acquiring, constructing, installing, or maintaining improvements and providing activities that will provide certain benefits to properties or businesses located within a property and business improvement district.

36607. "Business"

"Business" means all types of businesses and includes financial institutions and professions.

36608. "City"

"City" means a city, county, city and county, or an agency or entity created pursuant to Article 1 (commencing with Section 6500) of Chapter 5 of Division 7 of Title 1 of the Government Code, the public member agencies of which includes only cities, counties, or a city and county, or the State of California.

36609. "City council"

"City council" means the city council of a city or the board of supervisors of a county, or the agency, commission, or board created pursuant to a joint powers agreement and which is a city within the meaning of this part.

36609.4. "Clerk"

"Clerk" means the clerk of the legislative body.

36609.5. "General benefit"

"General benefit" means, for purposes of a property-based district, any benefit that is not a "special benefit" as defined in Section 36615.5.

36610. "Improvement"

"Improvement" means the acquisition, construction, installation, or maintenance of any tangible property with an estimated useful life of five years or more including, but not limited to, the following:

(a) Parking facilities.
(b) Benches, booths, kiosks, display cases, pedestrian shelters and signs.
(c) Trash receptacles and public restrooms.
(d) Lighting and heating facilities.
(e) Decorations.
(f) Parks.
(g) Fountains.
(h) Planting areas.
(i) Closing, opening, widening, or narrowing of existing streets.
(j) Facilities or equipment, or both, to enhance security of persons and property within the district.
(k) Ramps, sidewalks, plazas, and pedestrian malls.
(l) Rehabilitation or removal of existing structures.

36611. "Management district plan"; "Plan"

"Management district plan" or "plan" means a proposal as defined in Section 36622.

36612. "Owners' association"

"Owners' association" means a private nonprofit entity that is under contract with a city to administer or implement improvements, maintenance, and activities specified in the management district plan. An owners' association may be an existing nonprofit entity or a newly formed nonprofit entity. An owners' association is a private entity and may not be considered a public entity for any purpose, nor may its board members or staff be considered to be public officials for any purpose. Notwithstanding this section, an owners' association shall comply with the Ralph M. Brown Act (Chapter 9 (commencing with Section 54950) of Part 1 of Division 2 of Title 5 of the Government Code), at all times when matters within the subject matter of the district are heard, discussed, or deliberated, and with the California Public Records Act (Chapter 3.5 (commencing with Section 6250) of Division 7 of Title 1 of the Government Code), for all records relating to activities of the district.

36614. "Property"

"Property" means real property situated within a district.

36614.5. "Property and business improvement district"; "District"

"Property and business improvement district," or "district," means a property and business improvement district established pursuant to this part.

36614.6. "Property-based assessment"

"Property-based assessment" means any assessment made pursuant to this part upon real property.

36614.7. "Property-based district"

"Property-based district" means any district in which a city levies a property-based assessment.

36615. "Property owner"; "Business owner"; "Owner"

"Property owner" means any person shown as the owner of land on the last equalized assessment roll or otherwise known to be the owner of land by the city council. "Business owner" means any person recognized by the city as the owner of the business. "Owner" means either a business owner or a property owner. The city council has no obligation to obtain other information as to the ownership of land or businesses, and its determination of ownership shall be final and conclusive for the purposes of this part. Wherever this part requires the signature of the property owner, the signature of the authorized agent of the property owner shall be sufficient. Wherever this part requires the signature of the business owner, the signature of the authorized agent of the business owner shall be sufficient.

36615.5. "Special benefit"

"Special benefit" means, for purposes of a property-based district, a particular and distinct benefit over and above general benefits conferred on real property located in a district or to the public at large. Special benefit includes incidental or collateral effects that arise from the improvements, maintenance, or activities of property-based districts even if those incidental or collateral effects benefit property or persons not assessed. Special benefit excludes general enhancement of property value.

36616. "Tenant"

"Tenant" means an occupant pursuant to a lease of commercial space or a dwelling unit, other than an owner.

ARTICLE 3. Prior Law

36617. Alternate method of financing certain improvements and activities; Effect on other provisions

This part provides an alternative method of financing certain improvements and activities. The provisions of this part shall not affect or limit any other provisions of law authorizing or providing for the furnishing of improvements or activities or the raising of revenue for these purposes. Every improvement area established pursuant to the Parking and Business Improvement Area Law of 1989 (Part 6 (commencing with Section 36500) of this division) is valid and effective and is unaffected by this part.

CHAPTER 2. Establishment

36620. Establishment of property and business improvement district

A property and business improvement district may be established as provided in this chapter.

36620.5. Requirement of consent of city council

A county may not form a district within the territorial jurisdiction of a city without the consent of the city council of that city. A city may not form a district within the unincorporated territory of a county without the consent of the board of supervisors of that county. A city may not form a district within the territorial jurisdiction of another city without the consent of the city council of the other city.

36621. Initiation of proceedings; Petition of property or business owners in proposed district

(a) Upon the submission of a written petition, signed by the property or business owners in the proposed district who will pay more than 50 percent of the assessments proposed to be levied, the city council may initiate proceedings to form a district by the adoption of a resolution expressing its intention to form a district. The amount of assessment attributable to property or a business owned by the same property or business owner that is in excess of 40 percent of the amount of all assessments proposed to be levied, shall not be included in determining whether the petition is signed by property or business owners who will pay more than 50 percent of the total amount of assessments proposed to be levied.

(b) The petition of property or business owners required under subdivision (a) shall include a summary of the management district plan. That summary shall include all of the following:

(1) A map showing the boundaries of the district.

(2) Information specifying where the complete management district plan can be obtained.

(3) Information specifying that the complete management district plan shall be furnished upon request.

(c) The resolution of intention described in subdivision (a) shall contain all of the following:

(1) A brief description of the proposed improvements, maintenance, and activities, the amount of the proposed assessment, a statement as to whether the assessment will be levied on property or businesses within the district, a statement as to whether bonds will be issued, and a description of the exterior boundaries of the proposed district, which may be made by reference to any plan or map that is on file with the clerk. The descriptions and statements do not need to be detailed and shall be sufficient if they enable an owner to generally identify the nature and extent of the improvements, maintenance, and activities, and the location and extent of the proposed district.

(2) A time and place for a public hearing on the establishment of the property and business improvement district and the levy of assessments, which shall be consistent with the requirements of Section 36623.

36622. Contents of management district plan

The management district plan shall include, but is not limited to, all of the following:

(a) If the assessment will be levied on property, a map of the district in sufficient detail to locate each parcel of property and, if businesses are to be assessed, each business within the district. If the assessment will be levied on businesses, a map that identifies the district boundaries in sufficient detail to allow a business owner to reasonably determine whether a business is located within the district boundaries. If the assessment will be levied on property and businesses, a map of the district in sufficient detail to locate each parcel of property and to allow a business owner to reasonably determine whether a business is located within the district boundaries.

(b) The name of the proposed district.

(c) A description of the boundaries of the district, including the boundaries of benefit zones, proposed for establishment or extension in a manner sufficient to identify the affected property and businesses included, which may be made by reference to any plan or map that is on file with the clerk. The boundaries of a proposed property assessment district shall not overlap with the boundaries of another existing property assessment district created pursuant to this part. This part does not prohibit the boundaries of a district created pursuant to this part to overlap with other assessment districts established pursuant to other provisions of law, including, but not limited to, the Parking and Business Improvement Area Law of 1989 (Part 6 (commencing with Section 36500)). This part does not prohibit the boundaries of a business assessment district created pursuant to this part to overlap with another business assessment district created pursuant to this part. This part does not prohibit the boundaries of a business assessment district created pursuant to this part to overlap with a property assessment district created pursuant to this part.

(d) The improvements, maintenance, and activities proposed for each year of operation of the district and the maximum cost thereof. If the improvements, maintenance, and activities proposed for each year of operation are the same, a description of the first year's proposed improvements, maintenance, and activities and a statement that the same improvements, maintenance, and activities are proposed for subsequent years shall satisfy the requirements of this subdivision.

(e) The total annual amount proposed to be expended for improvements, maintenance, or activities, and debt service in each year of operation of the district. If the assessment is levied on businesses, this amount may be estimated based upon the assessment rate. If the total annual amount proposed to be expended in each year

of operation of the district is not significantly different, the amount proposed to be expended in the initial year and a statement that a similar amount applies to subsequent years shall satisfy the requirements of this subdivision.

(f) The proposed source or sources of financing, including the proposed method and basis of levying the assessment in sufficient detail to allow each property or business owner to calculate the amount of the assessment to be levied against his or her property or business. The plan also shall state whether bonds will be issued to finance improvements.

(g) The time and manner of collecting the assessments.

(h) The specific number of years in which assessments will be levied. In a new district, the maximum number of years shall be five. Upon renewal, a district shall have a term not to exceed 10 years. Notwithstanding these limitations, a district created pursuant to this part to finance capital improvements with bonds may levy assessments until the maximum maturity of the bonds. The management district plan may set forth specific increases in assessments for each year of operation of the district.

(i) The proposed time for implementation and completion of the management district plan.

(j) Any proposed rules and regulations to be applicable to the district.

(k) (1) A list of the properties or businesses to be assessed, including the assessor's parcel numbers for properties to be assessed, and a statement of the method or methods by which the expenses of a district will be imposed upon benefited real property or businesses, in proportion to the benefit received by the property or business, to defray the cost thereof.

(2) In a property-based district, the proportionate special benefit derived by each identified parcel shall be determined exclusively in relationship to the entirety of the capital cost of a public improvement, the maintenance and operation expenses of a public improvement, or the cost of the activities. An assessment shall not be imposed on any parcel that exceeds the reasonable cost of the proportional special benefit conferred on that parcel. Only special benefits are assessable, and a property-based district shall separate the general benefits, if any, from the special benefits conferred on a parcel. Parcels within a property-based district that are owned or used by any city, public agency, the State of California, or the United States shall not be exempt from assessment unless the governmental entity can demonstrate by clear and convincing evidence that those publicly owned parcels in fact receive no special benefit. The value of any incidental, secondary, or collateral effects that arise from the improvements, maintenance, or activities of a property-based district and that benefit property or persons not assessed shall not be deducted from the entirety of the cost of any special benefit or affect the proportionate special benefit derived by each identified parcel.

(l) In a property-based district, the total amount of all special benefits to be conferred upon the properties located within the property-based district.

(m) In a property-based district, the total amount of general benefits, if any.

(n) In a property-based district, a detailed engineer's report prepared by a registered professional engineer certified by the State of California supporting all assessments contemplated by the management district plan.

(o) Any other item or matter required to be incorporated therein by the city council.

36623. Procedure to levy assessment

(a) If a city council proposes to levy a new or increased property assessment, the notice and protest and hearing procedure shall comply with Section 53753 of the Government Code.

(b) If a city council proposes to levy a new or increased business assessment, the notice and protest and hearing procedure shall comply with Section 54954.6 of the Government Code, except that notice shall be mailed to the owners of the businesses proposed to be assessed. A protest may be made orally or in writing by any interested person. Every written protest shall be filed with the clerk at or before the time fixed for the public hearing. The city council may waive any irregularity in the form or content of any written protest. A written protest may be withdrawn in writing at any time before the conclusion of the public hearing. Each written protest shall contain a description of the business in which the person subscribing the protest is interested sufficient to identify the business and, if a person subscribing is not shown on the official records of the city as the owner of the business, the protest shall contain or be accompanied by written evidence that the person subscribing is the owner of the business or the authorized representative. A written protest that does not comply with this section shall not be counted in determining a majority protest. If written protests are received from the owners or authorized representatives of businesses in the proposed district that will pay 50 percent or more of the assessments proposed to be levied and protests are not withdrawn so as to reduce the protests to less than 50 percent, no further proceedings to levy the proposed assessment against such

businesses, as contained in the resolution of intention, shall be taken for a period of one year from the date of the finding of a majority protest by the city council.

(c) If a city council proposes to conduct a single proceeding to levy both a new or increased property assessment and a new or increased business assessment, the notice and protest and hearing procedure for the property assessment shall comply with subdivision (a), and the notice and protest and hearing procedure for the business assessment shall comply with subdivision (b). If a majority protest is received from either the property or business owners, that respective portion of the assessment shall not be levied. The remaining portion of the assessment may be levied unless the improvement or other special benefit was proposed to be funded by assessing both property and business owners.

36624. Changes to proposed assessments

At the conclusion of the public hearing to establish the district, the city council may adopt, revise, change, reduce, or modify the proposed assessment or the type or types of improvements, maintenance, and activities to be funded with the revenues from the assessments. Proposed assessments may only be revised by reducing any or all of them. At the public hearing, the city council may only make changes in, to, or from the boundaries of the proposed property and business improvement district that will exclude territory that will not benefit from the proposed improvements, maintenance, and activities. Any modifications, revisions, reductions, or changes to the proposed assessment district shall be reflected in the notice and map recorded pursuant to Section 36627.

36625. Resolution of formation

(a) If the city council, following the public hearing, decides to establish a proposed property and business improvement district, the city council shall adopt a resolution of formation that shall include, but is not limited to, all of the following:

(1) A brief description of the proposed improvements, maintenance, and activities, the amount of the proposed assessment, a statement as to whether the assessment will be levied on property, businesses, or both within the district, a statement on whether bonds will be issued, and a description of the exterior boundaries of the proposed district, which may be made by reference to any plan or map that is on file with the clerk. The descriptions and statements need not be detailed and shall be sufficient if they enable an owner to generally identify the nature and extent of the improvements, maintenance, and activities and the location and extent of the proposed district.

(2) The number, date of adoption, and title of the resolution of intention.

(3) The time and place where the public hearing was held concerning the establishment of the district.

(4) A determination regarding any protests received. The city shall not establish the district or levy assessments if a majority protest was received.

(5) A statement that the properties, businesses, or properties and businesses in the district established by the resolution shall be subject to any amendments to this part.

(6) A statement that the improvements, maintenance, and activities to be conferred on businesses and properties in the district will be funded by the levy of the assessments. The revenue from the levy of assessments within a district shall not be used to provide improvements, maintenance, or activities outside the district or for any purpose other than the purposes specified in the resolution of intention, as modified by the city council at the hearing concerning establishment of the district. Notwithstanding the foregoing, improvements and activities that must be provided outside the district boundaries to create a special or specific benefit to the assessed parcels or businesses may be provided, but shall be limited to marketing or signage pointing to the district.

(7) A finding that the property or businesses within the area of the property and business improvement district will be benefited by the improvements, maintenance, and activities funded by the proposed assessments, and, for a property-based district, that property within the district will receive a special benefit.

(8) In a property-based district, the total amount of all special benefits to be conferred on the properties within the property-based district.

(b) The adoption of the resolution of formation and, if required, recordation of the notice and map pursuant to Section 36627 shall constitute the levy of an assessment in each of the fiscal years referred to in the management district plan.

36627. Notice and assessment diagram

Following adoption of the resolution establishing district assessments on properties pursuant to Section 36625, the clerk shall record a notice and an assessment diagram pursuant to Section 3114. No other provision of Division 4.5 (commencing with Section 3100) applies to an assessment district created pursuant to this part.

36628. Establishment of separate benefit zones within district; Categories of businesses

The city council may establish one or more separate benefit zones within the district based upon the degree of benefit derived from the improvements or activities to be provided within the benefit zone and may impose a different assessment within each benefit zone. If the assessment is to be levied on businesses, the city council may also define categories of businesses based upon the degree of benefit that each will derive from the improvements or activities to be provided within the district and may impose a different assessment or rate of assessment on each category of business, or on each category of business within each zone.

36628.5. Assessments on businesses or property owners

The city council may levy assessments on businesses or on property owners, or a combination of the two, pursuant to this part. The city council shall structure the assessments in whatever manner it determines corresponds with the distribution of benefits from the proposed improvements, maintenance, and activities, provided that any property-based assessment conforms with the requirements set forth in paragraph (2) of subdivision (k) of Section 36622.

36629. Provisions and procedures applicable to benefit zones and business categories

All provisions of this part applicable to the establishment, modification, or disestablishment of a property and business improvement district apply to the establishment, modification, or disestablishment of benefit zones or categories of business. The city council shall, to establish, modify, or disestablish a benefit zone or category of business, follow the procedure to establish, modify, or disestablish a property and business improvement district.

36630. Expiration of district; Creation of new district

If a property and business improvement district expires due to the time limit set pursuant to subdivision (h) of Section 36622, a new management district plan may be created and the district may be renewed pursuant to this part.

CHAPTER 3. Assessments

36631. Time and manner of collection of assessments; Delinquent payments

The collection of the assessments levied pursuant to this part shall be made at the time and in the manner set forth by the city council in the resolution levying the assessment. Assessments levied on real property may be collected at the same time and in the same manner as for the ad valorem property tax, and may provide for the same lien priority and penalties for delinquent payment. All delinquent payments for assessments levied pursuant to this part may be charged interest and penalties.

36632. Assessments to be based on estimated benefit; Classification of real property and businesses; Exclusion of residential and agricultural property

(a) The assessments levied on real property pursuant to this part shall be levied on the basis of the estimated benefit to the real property within the property and business improvement district. The city council may classify properties for purposes of determining the benefit to property of the improvements and activities provided pursuant to this part.

(b) Assessments levied on businesses pursuant to this part shall be levied on the basis of the estimated benefit to the businesses within the property and business improvement district. The city council may classify businesses for purposes of determining the benefit to the businesses of the improvements and activities provided pursuant to this part.

(c) Properties zoned solely for residential use, or that are zoned for agricultural use, are conclusively presumed not to benefit from the improvements and service funded through these assessments, and shall not be subject to any assessment pursuant to this part.

36633. Time for contesting validity of assessment

The validity of an assessment levied under this part shall not be contested in an action or proceeding unless the action or proceeding is commenced within 30 days after the resolution levying the assessment is adopted pursuant to Section 36626. An appeal from a final judgment in an action or proceeding shall be perfected within 30 days after the entry of judgment.

36634. Service contracts authorized to establish levels of city services

The city council may execute baseline service contracts that would establish levels of city services that would continue after a property and business improvement district has been formed.

36635. Request to modify management district plan

The owners' association may, at any time, request that the city council modify the management district plan. Any modification of the management district plan shall be made pursuant to this chapter.

36636. Modification of plan by resolution after public hearing; Adoption of resolution of intention

(a) Upon the written request of the owners' association, the city council may modify the management district plan after conducting one public hearing on the proposed modifications. The city council may modify the improvements and activities to be funded with the revenue derived from the levy of the assessments by adopting a resolution determining to make the modifications after holding a public hearing on the proposed modifications. If the modification includes the levy of a new or increased assessment, the city council shall comply with Section 36623. Notice of all other public hearings pursuant to this section shall comply with both of the following:

(1) The resolution of intention shall be published in a newspaper of general circulation in the city once at least seven days before the public hearing.

(2) A complete copy of the resolution of intention shall be mailed by first class mail, at least 10 days before the public hearing, to each business owner or property owner affected by the proposed modification.

(b) The city council shall adopt a resolution of intention which states the proposed modification prior to the public hearing required by this section. The public hearing shall be held not more than 90 days after the adoption of the resolution of intention.

36637. Reflection of modification in notices recorded and maps

Any subsequent modification of the resolution shall be reflected in subsequent notices and maps recorded pursuant to Division 4.5 (commencing with Section 3100), in a manner consistent with the provisions of Section 36627.

CHAPTER 3.5. Financing

36640. Bonds authorized; Procedure; Restriction on reduction or termination of assessments

(a) The city council may, by resolution, determine and declare that bonds shall be issued to finance the estimated cost of some or all of the proposed improvements described in the resolution of formation adopted pursuant to Section 36625, if the resolution of formation adopted pursuant to that section provides for the issuance of bonds, under the Improvement Bond Act of 1915 (Division 10 (commencing with Section 8500)) or in conjunction with Marks-Roos Local Bond Pooling Act of 1985 (Article 4 (commencing with Section 6584) of Chapter 5 of Division 7 of Title 1 of the Government Code). Either act, as the case may be, shall govern the proceedings relating to the issuance of bonds, although proceedings under the Bond Act of 1915 may be modified by the city council as necessary to accommodate assessments levied upon business pursuant to this part.

(b) The resolution adopted pursuant to subdivision (a) shall generally describe the proposed improvements specified in the resolution of formation adopted pursuant to Section 36625, set forth the estimated cost of those improvements, specify the number of annual installments and the fiscal years during which they are to

be collected. The amount of debt service to retire the bonds shall not exceed the amount of revenue estimated to be raised from assessments over 30 years.
(c) Notwithstanding any other provision of this part, assessments levied to pay the principal and interest on any bond issued pursuant to this section shall not be reduced or terminated if doing so would interfere with the timely retirement of the debt.

CHAPTER 4. Governance

36650. Report by owners' association; Approval or modification by city council

(a) The owners' association shall cause to be prepared a report for each fiscal year, except the first year, for which assessments are to be levied and collected to pay the costs of the improvements, maintenance, and activities described in the report. The owners' association's first report shall be due after the first year of operation of the district. The report may propose changes, including, but not limited to, the boundaries of the property and business improvement district or any benefit zones within the district, the basis and method of levying the assessments, and any changes in the classification of property, including any categories of business, if a classification is used.
(b) The report shall be filed with the clerk and shall refer to the property and business improvement district by name, specify the fiscal year to which the report applies, and, with respect to that fiscal year, shall contain all of the following information:
(1) Any proposed changes in the boundaries of the property and business improvement district or in any benefit zones or classification of property or businesses within the district.
(2) The improvements, maintenance, and activities to be provided for that fiscal year.
(3) An estimate of the cost of providing the improvements, maintenance, and activities for that fiscal year.
(4) The method and basis of levying the assessment in sufficient detail to allow each real property or business owner, as appropriate, to estimate the amount of the assessment to be levied against his or her property or business for that fiscal year.
(5) The estimated amount of any surplus or deficit revenues to be carried over from a previous fiscal year.
(6) The estimated amount of any contributions to be made from sources other than assessments levied pursuant to this part.
(c) The city council may approve the report as filed by the owners' association or may modify any particular contained in the report and approve it as modified. Any modification shall be made pursuant to Sections 36635 and 36636.
The city council shall not approve a change in the basis and method of levying assessments that would impair an authorized or executed contract to be paid from the revenues derived from the levy of assessments, including any commitment to pay principal and interest on any bonds issued on behalf of the district.

36651. Designation of owners' association to provide improvements, maintenance, and activities

The management district plan may, but is not required to, state that an owners' association will provide the improvements, maintenance, and activities described in the management district plan. If the management district plan designates an owners' association, the city shall contract with the designated nonprofit corporation to provide services.

CHAPTER 5. Renewal

36660. Renewal of district; Transfer or refund of remaining revenues; District term limit

(a) Any district previously established whose term has expired, or will expire, may be renewed by following the procedures for establishment as provided in this chapter.
(b) Upon renewal, any remaining revenues derived from the levy of assessments, or any revenues derived from the sale of assets acquired with the revenues, shall be transferred to the renewed district. If the renewed district includes additional parcels or businesses not included in the prior district, the remaining revenues shall be spent to benefit only the parcels or businesses in the prior district. If the renewed district does not include parcels or businesses included in the prior district, the remaining revenues attributable to these parcels shall be refunded to the owners of these parcels or businesses.

(c) Upon renewal, a district shall have a term not to exceed 10 years, or, if the district is authorized to issue bonds, until the maximum maturity of those bonds. There is no requirement that the boundaries, assessments, improvements, or activities of a renewed district be the same as the original or prior district.

CHAPTER 6. Disestablishment

36670. Circumstances permitting disestablishment of district; Procedure

(a) Any district established or extended pursuant to the provisions of this part, where there is no indebtedness, outstanding and unpaid, incurred to accomplish any of the purposes of the district, may be disestablished by resolution by the city council in either of the following circumstances:

(1) If the city council finds there has been misappropriation of funds, malfeasance, or a violation of law in connection with the management of the district, it shall notice a hearing on disestablishment.

(2) During the operation of the district, there shall be a 30-day period each year in which assessees may request disestablishment of the district. The first such period shall begin one year after the date of establishment of the district and shall continue for 30 days. The next such 30-day period shall begin two years after the date of the establishment of the district. Each successive year of operation of the district shall have such a 30-day period. Upon the written petition of the owners or authorized representatives of real property or the owners or authorized representatives of businesses in the district who pay 50 percent or more of the assessments levied, the city council shall pass a resolution of intention to disestablish the district. The city council shall notice a hearing on disestablishment.

(b) The city council shall adopt a resolution of intention to disestablish the district prior to the public hearing required by this section. The resolution shall state the reason for the disestablishment, shall state the time and place of the public hearing, and shall contain a proposal to dispose of any assets acquired with the revenues of the assessments levied within the property and business improvement district. The notice of the hearing on disestablishment required by this section shall be given by mail to the property owner of each parcel or to the owner of each business subject to assessment in the district, as appropriate. The city shall conduct the public hearing not less than 30 days after mailing the notice to the property or business owners. The public hearing shall be held not more than 60 days after the adoption of the resolution of intention.

36671. Refund of remaining revenues upon disestablishment or expiration without renewal of district; Calculation of refund; Use of outstanding revenue collected after disestablishment of district

(a) Upon the disestablishment or expiration without renewal of a district, any remaining revenues, after all outstanding debts are paid, derived from the levy of assessments, or derived from the sale of assets acquired with the revenues, or from bond reserve or construction funds, shall be refunded to the owners of the property or businesses then located and operating within the district in which assessments were levied by applying the same method and basis that was used to calculate the assessments levied in the fiscal year in which the district is disestablished or expires. All outstanding assessment revenue collected after disestablishment shall be spent on improvements and activities specified in the management district plan.

(b) If the disestablishment occurs before an assessment is levied for the fiscal year, the method and basis that was used to calculate the assessments levied in the immediate prior fiscal year shall be used to calculate the amount of any refund.

APPENDIX 2 – ASSESSED BUSINESSES

Business Name	Address	
Best Western Plus Rancho Cordova Inn	10713 White Rock Rd	Rancho Cordova
Comfort Inn & Suites near Folsom Lake	12249 Folsom Blvd	Rancho Cordova
Courtyard Sacramento Rancho Cordova	10683 White Rock Rd	Rancho Cordova
Days Inn & Suites Rancho Cordova	3240 Mather Field Rd	Rancho Cordova
Doubletree Suites by Hilton-Rancho Cordova	11260 Point East Dr	Rancho Cordova
Extended Stay America	10721 White Rock Rd	Rancho Cordova
Fairfield Inn & Suites Rancho Cordova	10745 Gold Center Dr	Rancho Cordova
Hampton Inn Sacramento Rancho Cordova	10755 Gold Center Dr	Rancho Cordova
Holiday Inn Sacramento Rancho Cordova	11269 Point East Dr	Rancho Cordova
HomeTowne Studios by Red Roof	11299 Point East Dr	Rancho Cordova
Homewood Suites by Hilton Rancho Cordova Sacramento	10700 White Rock Rd	Rancho Cordova
Hyatt Place Sacramento Rancho Cordova	10744 Gold Center Dr	Rancho Cordova
La Quinta Inn & Suites -Rancho Cordova	11131 Folsom Blvd	Rancho Cordova
Motel 6 Rancho Cordova	10694 Olson Dr	Rancho Cordova
California Inn Rancho Cordova	10800 Olson Dr	Rancho Cordova
Residence Inn Sacramento Rancho Cordova	2779 Prospect Park Dr	Rancho Cordova
Sacramento Marriott Rancho Cordova	11211 Point East Dr	Rancho Cordova

VISIT RANCHO CORDOVA CALIFORNIA

March 11, 2021

Honorable Mayor and Councilmembers
City of Rancho Cordova
2729 Prospect Park Dr
Rancho Cordova, CA 95670

Re: Rancho Cordova Tourism Business Improvement District Modification Request

Honorable Mayor and Councilmembers:

As the Rancho Cordova Tourism Business Improvement District (RCTBID) Owners' Association, Rancho Cordova Travel and Tourism Corporation (RCTTC) hereby requests modification of the RCTBID Management District Plan, pursuant to Streets and Highways Code §36635.

Specifically, we are requesting a modification to the current authorized Management District Plan in the event that the new district is formed. The modification would consist of terminating the current RCTBID on June 30, 2021. The current term is effective through August 31, 2023. We propose modifying the RCTBID to end on June 30, 2021 to provide that upon successful formation, the renewed RCTBID may begin operations on July 1, 2021.

We ask that you consider this item at the City Council meeting on April 19, 2021. It is our understanding that a public hearing will also be necessary to complete the modification; we ask that you set the public hearing for June 7, 2021.

Should you have any questions regarding the RCTBID or the modification, please feel free to contact me directly at marc@visitranchocordova.com or (916) 290-5166.

Best Regards,

Mr. Marc Sapoznik
Executive Director
Rancho Cordova Travel & Tourism

MEMORANDUM

ITEM 10.9.

DATE: June 7, 2021

TO: Honorable Mayor and Council Members

FROM: Michelle Mingay, Senior Finance Analyst
Kim Juran, Administrative Services Director

SUBJECT: **AN ORDINANCE AND A RESOLUTION TERMINATING THE VILLAGES OF ZINFANDEL DEVELOPMENT IMPACT FEE PROGRAM AND TRANSFERRING THE COLLECTION OF THE OFF-SITE ROADWAY MITIGATION AND THE VILLAGES OF ZINFANDEL ADMINISTRATION FEES TO THE TRANSPORTATION DEVELOPMENT IMPACT FEE PROGRAM**

RECOMMENDATION

The item will be continued to June 21, 2021.

ATTACHMENT(S)

None

MEMORANDUM

ITEM 10.10.

DATE: June 7, 2021

TO: Honorable Mayor and Council Members

FROM: Elizabeth Sparkman, Community Development Director

SUBJECT: **AMENDMENT TO THE GENERAL PLAN AND CERTAIN ENTITLEMENTS FOR THE RIO DEL ORO SPECIFIC PLAN AREA REGARDING PARKS IN RIO DEL RIO**

RECOMMENDATION

1. Waive the first reading and Introduce the Ordinance
2. Adopt the Resolution

RESULT OF RECOMMENDED ACTION

Actions on these items will amend the General Plan and certain entitlement documents in the Rio Del Oro Specific Plan (RDOSP) area to provide the City flexibility with regard to parks in the RDOSP area.

BACKGROUND

Rio Del Oro is located in the City of Rancho Cordova and the Cordova Recreation and Park District (CRPD). CRPD provides parks in certain areas of the City. The City is interested in working with CRPD to determine an arrangement or entity to cooperate in the provision of park services in Rio Del Oro, and the City has elected to have all the park land in Rio Del Oro dedicated to itself and to identify itself as the parks provider in Rio Del Oro as it works toward that desired cooperative arrangement with CRPD.

CRPD has adopted various documents including a Master Plan for New Development, a Park Impact Fee Nexus Study, a Design and Construction Standards Manual, Geotechnical Standards, and Specifications for Neighborhood Park Amenities (Master Plan and standards). For continuity in design and construction standards, the City intends to apply the Master Plan and standards as adopted by CRPD until such time as new standards may be updated and adopted by the City. Corresponding references to City Parks Master Plan or standards in various updated entitlements may rely on these referenced documents until the City updates and adopts updated City specific Master Plans and standards.

FISCAL IMPACT AND FUNDING SOURCE

The Fiscal Impact is unknown.

ATTACHMENT(S)

1. Ordinance
2. Exhibit A to Ordinance (General Plan Amendments)
3. Exhibit B to Ordinance (2021 Amended RDOSP)
4. Exhibit B-1 to Ordinance (Design Guidelines)
5. Resolution
6. Exhibit A to Resolution (Master COAs redline)
7. Exhibit B to Resolution (Parcel 67 COAs redline)
8. Exhibit C to Resolution (Finance Plan)

CITY OF RANCHO CORDOVA

ORDINANCE NO. XX-2021

AN ORDINANCE OF THE CITY COUNCIL OF THE CITY OF RANCHO CORDOVA ADOPTING AMENDED GENERAL PLAN AND 2021 AMENDED RIO DEL ORO SPECIFIC PLAN

THE CITY COUNCIL OF THE CITY OF RANCHO CORDOVA DOES ORDAIN AS FOLLOWS:

Section 1. Recitals.

WHEREAS, On September 19, 2016, the City Council adopted Ordinance 9-2016, adopting the RDO Specific Plan. The adopted RDO Specific Plan Project ("Project") is a plan for a mixed-use development supporting a combination of employment-generating uses, retail and supporting services, recreational uses, and a broad range of residential uses and associated infrastructure and roads on an approximately 3,828-acre site in the City. The Project includes 11,601 residential units at various densities; 522 acres of employment-generating uses (village commercial, shopping center, business park, industrial park); public/quasi-public uses; elementary, middle, and high schools; community and neighborhood parks; private recreational uses; stormwater detention basins; open-space areas and open-space preserves; a drainage parkway; greenbelts; major roads with landscaping; and a wetland preserve/mitigation bank. Several off-site infrastructure facilities (road widening and extensions, sewer interceptors, water and wastewater treatment facilities, wastewater transmission mains, water pipelines and distribution systems and facilities, electrical transmission lines, and water tanks) are proposed to serve project development; and

WHEREAS, in 2016, the City amended the RDO Specific Plan ("Amended RDO Specific Plan") to increase the proposed density and allow development of 7,593 single-family residential units, 2,048 medium-density residential units, and 2,548 high-density residential units, resulting in a potential overall increase of 588 residential units in the Specific Plan area, including an increase of 828 high-density units and 152 medium-density units, and a decrease of 392 single-family units from the number of units under the original RDO Specific Plan; and

WHEREAS, now the City desires to further amend the RDO Specific Plan to make certain modifications regarding parks ("2021 Amended RDO Specific Plan").

WHEREAS, the 2021 Amended RDO Specific Plan adopted by this Ordinance (attached hereto as Exhibit 1) complies with the requirements of California Government Code sections 65451 and 65454 and its adoption complies with Government Code section 65453; and

WHEREAS, this 2021 Amended RDO Specific Plan is exempt from CEQA per Section 15183, consistent with the Community Plan, General Plan or Zoning for which an EIR was certified. The City Council adopted Resolution 92-2010 certifying a Final Environmental Impact Report/Environment Impact Statement (State Clearinghouse #2003122057) for the RDO Specific Plan, pursuant to the California Environmental Quality Act (CEQA).

The 2021 Amended RDO Specific Plan only allows uses that were contemplated in the previously certified EIR/EIS. A Mitigation Monitoring and Reporting Program was prepared as part of the original RDO Specific Plan approval and all projects are subject to those applicable

mitigation measures. No additional studies were required of the proposed project, as it will adhere to the previously certified EIR/EIS. No further environmental analysis is required pursuant to CEQA; and

WHEREAS, on June 7, 2021, the City Council held a properly noticed public hearing at which it received a report from City Staff regarding the General Plan Amendment and Amended 2021 RDO Specific Plan and oral and written testimony from the public, and deliberated on the item; and

WHEREAS, the public hearing was noticed in accordance with the requirements set forth in Government Code section 65090 and 65091.

Section 1. Recitals.

The foregoing recitals are true and correct and made a part of this Ordinance.

Section 2: Findings.

A. General Plan Amendment.

1. Finding: The proposed amendment is internally consistent with the General Plan.

   Evidence: In accordance with Government Code section 65300.5 the General Plan as amended is internally consistent. The evidence to support this finding is that the changes made by the General Plan Amendment in this Ordinance are consistent among all the elements and parts thereof, addressing the subject of the provision of parks in the City in the same or similar manner.

2. Finding: The proposed amendment would not be detrimental to the public interest, health, safety, convenience, or welfare of the city.

   Evidence: Amendments to the General Plan would have all park land dedicated to the City and identify the City as the parks provider as it works towards a desired cooperative arrangement with CRPD on park services. CRPD has adopted various documents including a Master Plan for New Development, a Park Impact Fee Nexus Study, a Design and Construction Standards Manual, Geotechnical Standards, and Specifications for Neighborhood Park Amenities (Master Plan and standards). For continuity in design and construction standards, the City intends to apply the Master Plan and standards as adopted by CRPD until such time as new standards may be updated and adopted by the City. Corresponding references to City Parks Master Plan or standards in various updated entitlements may rely on these referenced documents until the City updates and adopts updated City specific Master Plans and standards. Park services and facilities will continue to be provided per the Goals and Policies outlined in the General Plan. This action merely changes the entity that will be providing these services.

B. Specific Plan Amendment.

1. Finding: In accordance with Government Code section 65454, the City Council finds that the proposed Amended RDO Specific Plan is consistent with the City's General Plan as amended by this Ordinance.

   Evidence: The proposed Amended 2021 RDO Specific Plan will not be detrimental to the public interest, health, safety, convenience, or welfare of the City. The Amended 2021 RDO Specific Plan is expected to result in an improved jobs/housing ratio than what currently exists and includes the designation of public uses including public schools, parks and other public or quasi-public uses. The Amended 2021 RDO Specific Plan integrates sustainable development practices at each level of community planning and implementation. It includes a variety of retail opportunities for the planned community and the surrounding areas of the City and Sacramento County as well as a variety of residential densities resulting in a range of housing opportunities for a range of income levels.

2. Finding: The proposed amendment would not be detrimental to the public interest, health, safety, convenience, or welfare of the city.

   Evidence: The proposed actions would have all park land in Rio Del Oro dedicated to the City and identify the City as the parks provider as it works towards a desired cooperative arrangement with CRPD on park services for Rio Del Oro. CRPD has adopted various documents including a Master Plan for New Development, a Park Impact Fee Nexus Study, a Design and Construction Standards Manual, Geotechnical Standards, and Specifications for Neighborhood Park Amenities (Master Plan and standards). For continuity in design and construction standards, the City intends to apply the Master Plan and standards as adopted by CRPD until such time as new standards may be updated and adopted by the City. Corresponding references to City Parks Master Plan or standards in various updated entitlements may rely on these referenced documents until the City updates and adopts updated City specific Master Plans and standards. Park services and facilities will continue to be provided per the requirements of the Specific Plan. This action merely changes the entity that will be providing these services.

3. Finding: In the case of amendments to the General Plan map, the site is physically suitable (including absence of physical constraints, access, compatibility with adjoining land uses, and provisions of utilities) for the requested/anticipated land use developments.

   Evidence: The proposed amendments to the Specific Plan do not propose any changes to the General Plan map and therefore this finding is not applicable to these actions.

C. CEQA Compliance. This action is not a project under CEQA section 21065 and CEQA Guidelines 15378 because the action has no potential for resulting in either a direct physical change in the environment, or in a reasonably foreseeable indirect physical change in the environment, the only change is to the agency providing services, not to the physical development. Further, this 2021 Amended RDO Specific Plan is exempt from CEQA per Section 15183, consistent with the Community Plan, General Plan or Zoning for which an

EIR was certified. The City Council adopted Resolution 92-2010 certifying a Final Environmental Impact Report/Environment Impact Statement (State Clearinghouse #2003122057) for the RDO Specific Plan, pursuant to the California Environmental Quality Act (CEQA).

The 2021 Amended RDO Specific Plan only allows uses that were contemplated in the previously certified EIR/EIS. A Mitigation Monitoring and Reporting Program was prepared as part of the original RDO Specific Plan approval and all projects are subject to those applicable mitigation measures. No additional studies were required of the proposed project, as it will adhere to the previously certified EIR/EIS. No further environmental analysis is required pursuant to CEQA.

Section 3: Adoption of 2021 Amended RDO Specific Plan.

The City Council hereby adopts the 2021 Amended General Plan, attached as Exhibit A and 2021 Amended RDO Specific Plan, attached as Exhibit B, including Exhibit B-1 thereto RDO Development Standards and Design Guidelines.

Section 4: Severability.

If any section, subsection, clause or phrase of this Ordinance is for any reason held to be invalid or unconstitutional by the decision of a court of competent jurisdiction, it shall not affect the remaining portions of this Ordinance that can be given effect without the invalid provision and, to this end, the provisions of this Ordinance are severable. This City Council hereby declares that it would have adopted this Ordinance irrespective of the invalidity of any particular portion thereof and intends that the invalid portions should be severed and the balance of the Ordinance enforced.

Section 5: Publication and Effective Date.

Within fifteen (15) days after adoption, a summary of this Ordinance shall be published once in the Grapevine Independent or the Sacramento Bee, a newspaper of general circulation printed and published in Sacramento County and circulated in the City of Rancho Cordova, in accordance with Government Code section 36933. This Ordinance shall take effect and be enforced thirty (30) days after its adoption.

PASSED AND ADOPTED by the City Council of the City of Rancho Cordova this _____ day of _____, 2021, by the following vote:

AYES:

NOES:

ABSENT:

ABSTAIN:

_____
Garrett Gatewood , Mayor

ATTEST:

_____
Stacy Leitner, CMC
City Clerk

TABLE OF CONTENTS

Introduction **1**

Purpose 2

Related Plans and Programs 2

Relationship to Other General Plan Elements 4

Issues and Considerations **5**

Land Use Setting 5

Issues this Element Attempts to Solve 6

Concepts of the City's Land Use Plan 7

Smart Growth 7

Building Blocks of the City 10

The Land Use Plan 14

Land Use Classifications 18

Agriculture Categories 18

Residential Categories 19

Public/Quasi-Public and Open Space Categories 21

Non-Residential and Mixed-Use Categories ..... 22~~21~~

Industrial Categories ..... 24~~23~~

Other Designations ..... 25~~24~~

Land Use Development Standards 2826

General Plan and Zoning Consistency 3230

Planning Areas 3331

Land Use Potential and Population Estimates 3432

Goals, Policies, and Actions 3937

Planning Area Descriptions and Maps 5149

Aerojet Planning Area 5452

Conceptual Land Uses 5452

Conceptual Circulation and Transit 5553

Environmental Conditions 5553

Timing 5553

Land Use Patterns 5654

Conceptual Circulation and Transit 5654

Environmental Conditions 5755

Timing 5755

Downtown Planning Area 5856

Conceptual Land Uses 5856

Conceptual Circulation and Transit 5957

Environmental Conditions 6058

Timing 6058

East Planning Area 6159
Conceptual Land Uses 6159
Conceptual Circulation and Transit 6361
Environmental Conditions 6361
Timing 6361
Folsom Boulevard Planning Area 6563
Conceptual Land Uses 6563
Conceptual Circulation and Transit 6563
Environmental Conditions 6664
Timing 6664
Glenborough Planning Area 6765
Conceptual Land Uses 6765
Conceptual Circulation and Transit 6765
Environmental Conditions 6866
Timing 6866
Grant Line North Planning Area 6967
Conceptual Land Uses 6967
Conceptual Circulation and Transit 6967
Environmental Conditions 7169
Timing 7169

Grant Line South Planning Area ..... 72~~70~~
Conceptual Land Uses ..... 72~~70~~
Conceptual Circulation and Transit ..... 72~~70~~
Environmental Conditions ..... 72~~70~~
Timing ..... 74~~72~~
Grant Line West Planning Area ..... 75~~73~~
Conceptual Land Uses ..... 75~~73~~
Conceptual Circulation and Transit ..... 75~~73~~
Environmental Conditions ..... 75~~73~~
Timing ..... 76~~74~~
Jackson Planning Area ..... 78~~76~~
Conceptual Land Uses ..... 78~~76~~
Conceptual Circulation and Transit ..... 78~~76~~
Environmental Conditions ..... 79~~77~~
Timing ..... 80~~78~~
Mather Planning Area ..... 81~~79~~
Conceptual Land Uses ..... 81~~79~~
Conceptual Circulation and Transit ..... 82~~80~~
Environmental Conditions ..... 82~~80~~
Timing ..... 83~~81~~

Rio del Oro Planning Area 8482
Conceptual Land Uses 8482
Conceptual Circulation and Transit 8482
Environmental Conditions 8583
Timing 8684
Suncreek/Preserve Planning Area 8785
Conceptual Land Uses 8785
Conceptual Circulation and Transit 8886
Environmental Conditions 8987
Timing 8987
Sunrise Boulevard North Planning Area 9088
Land Uses 9088
Conceptual Circulation and Transit 9088
Environmental Conditions 9088
Timing 9189
Sunrise Boulevard South Planning Area 9290
Land Uses 9290
Conceptual Circulation and Transit 9593
Environmental Conditions 9593
Timing 9694

Westborough Planning Area..... 9795

Conceptual Land Uses..... 9795

Conceptual Circulation and Transit..... 9795

Environmental Conditions 9997

Timing..... 10098

Public/Quasi-Public and Open Space Categories

Public/Quasi-Public

The Public/Quasi-Public category covers a variety of public and other land uses, including land owned by the City and other public agencies. Possible uses include civic buildings; schools, colleges, and universities; religious institutions; hospitals; museums; cemeteries; and others. Most buildings in this category are high profile and prominent within the community. In order to meet future community needs, new development projects should include public/quasi-public sites for future, undetermined uses.

Parks and Open Space

Land within the Parks and Open Space category is designed to be used for both active and passive recreational activities, such as parks, lakes, golf courses, and trails. Typically parklands in existing developed areas are under the jurisdiction of the Cordova Recreation and Park District; however, they may be commercial recreational facilities that are principally oriented toward outdoor uses. Typically, public open space lands will be administered by the City, but may be held in either public or private ownership. Land within this category may also be used for detention basins, creek ways, and other more passive uses when collocated next to active recreational uses or when open spaces serve two uses, such as a ball field in the summer and a detention basin in the winter.

Rio Del Oro is located in the City of Rancho Cordova and CRPD. CRPD provides parks in certain areas of the City under the authority of California Public Resources Code section 5780 et seq. The City is also authorized to own and operate parks under its authority in Article XI, section 7 of the California Constitution and Government Code sections 39732(a) and 37361(a). The City is interested in working with CRPD to determine an arrangement or entity to cooperate in the provision of park services in Rio Del Oro, and the City has elected to have all the park land in Rio Del Oro dedicated to itself and to identify itself as the parks provider in Rio Del Oro as it works toward that desired cooperative arrangement with CRPD.

CRPD has adopted various documents including a Master Plan for New Development, a Park Impact Fee Nexus Study, a Design and Construction Standards Manual, Geotechnical Standards, and Specifications for Neighborhood Park Amenities (Master Plan and standards). For continuity in design and construction standards, the City will apply the Master Plan and standards as adopted by CRPD until such time as new standards may be updated and adopted by the City. Corresponding references to City Parks Master Plan or standards may rely on these referenced documents until such time as the City updates and adopts updated City specific plans and standards.

- **Action ED.1.7.2 –** Create a Community Data Book with up-to-date information on available sites to attract businesses to Rancho Cordova.

- **Action ED.1.7.3** - Institute a zoning incentive program that may include flexible development standards, fast track processing, etc. for target uses and infill development.

- **Action ED.1.7.4** - Establish a Development Review Committee or Technical Advisory Committee to provide expedited review of development applications for targeted projects.

- **Action ED.1.7.5** - Continually monitor the redevelopment and economic development strategies to determine their effectiveness in encouraging economic diversity, and adjust policies and incentives when necessary.

- **Action ED.1.7.6** – Define and offer incentives as part of the Rancho Cordova Economic Development Strategy and Action Plan (e.g., fee waivers and deferrals, low interest loans, façade improvements, assembling properties, etc.) that can be used to attract businesses.

Policy ED.1.8 Provide a variety of housing types in Rancho Cordova to support a diverse economy, including workforce housing, move-up housing, and executive housing.

Policy ED.1.9– Establish Rancho Cordova as a regional sports center and venue for major sporting events.

- **Action ED.1.9.1 –** ~~Work with the Sacramento Sports Commission and Cordova Recreation and Parks District to I~~identify opportunities for new sports facilities in Rancho Cordova that will be capable of hosting major sports events.

- **Action ED.1.9.2** – Evaluate the economic return and investment by the City for a major sports center or arena.

- **Action ED.1.9.3** – Collaborate with the Sacramento Sports Commission, ~~and~~ Cordova Recreation and Parks District or any entity as designated by the City to program existing and new parks and recreational facilities to their maximum potential (e.g., Mather Field Park, Sacramento Sports complex on Folsom Boulevard, etc.).

- **Action ED.1.9.4** – Work with the Chamber of Commerce's Visitor and Tourist Bureau to develop a strategy for attracting sports events to Rancho Cordova.

- **Action C.2.5.4** - Establish a Bicycle Advisory Committee to oversee creation and implementation of the Bicycle Master Plan and ensure consistency with existing policy documents, such as the General Plan.

- **Action C.2.5.5** - Coordinate City departments with stakeholders such as the County of Sacramento, Sacramento Area Council of Governments, Folsom South Canal Development Team, American River Parkway Committee, Cordova Recreation and Park District or other entity as designated by the City, Sacramento City/County Bicycle Advisory Committee, air quality agencies, Sacramento Regional Transit District, 50 Corridor Transportation Management Association, employers, residents, and cyclists in order to design, implement, and maintain the proposed bikeway system.

- **Action C.2.5.6** - Provide staff resources focused on review of proposed bicycle and related facilities and their implementation and operation.

Policy C.2.6 – Provide on-street bike lanes along all connector roadways and on local and major roadways when necessary to provide for interconnected routes. On-street bike routes may be provided on local, connector, and major roadways as deemed necessary by the City.

Policy C.2.7 - Require grade-separated crossings or enhanced at-grade crossings at key locations as identified in the Biekway Master Plan, Trails Master Plan, and Pedestrian Master Plan to maximize the safety and attractiveness of bicycling and walking routes. Locations for grade-separated crossings include Highway 50 in the vicinity of Olson Drive, an additional crossing of Highway 50 generally west of Mather Field Road, and crossings associated with the Folsom South Canal.

- **Action C.2.7.1** - Include grade-separated crossings in the City's Capital Improvement Plan, and collect fees to assist in the construction of these facilities.

- **Action C.2.7.2** – Develop standards for grade separated pedestrian and bicycle crossings that take the pedestrian/bicycle crossing either above or below the road. When the crossing goes under the road, development standards should specify that a change is elevation is required of both the crossing and roadway, thereby splitting the necessary vertical clearance. Doing so will make the crossing safer and more attractive to users by allowing them to see the horizon as they make the crossing.

- **Action C.2.7.3** – Identify grade separated crossings and enhanced intersection improvements for bikeways and trails as part of the Bicycle Master Plan, Trails Master Plan, Pedestrian Master Plan, and in conjunction with development review.

addressed in the Safety Element. Where the overlap can be identified, cross references are provided to alert the reader to specific sections of the related elements.

ISSUES AND CONSIDERATIONS

OPEN SPACE, PARKS, AND TRAILS SETTING

Rancho Cordova has a variety of open space, parks, and trails resources~~,~~ ~~and most are managed by an independent agency, the Cordova Recreation and Park District (CRPD).~~ Rio Del Oro is located in the City of Rancho Cordova and CRPD. CRPD provides parks in certain areas of the City under the authority of California Public Resources Code section 5780 et seq. The City is also authorized to own and operate parks under its authority in Article XI, section 7 of the California Constitution and Government Code sections 39732(a) and 37361(a). The City is interested in working with CRPD to determine an arrangement or entity to cooperate in the provision of park services in Rio Del Oro, and the City has elected to have all the park land in Rio Del Oro dedicated to itself and to identify itself as the parks provider in Rio Del Oro as it works toward that desired cooperative arrangement with CRPD.

CRPD has adopted various documents including a Master Plan for New Development, a Park Impact Fee Nexus Study, a Design and Construction Standards Manual, Geotechnical Standards, and Specifications for Neighborhood Park Amenities (Master Plan and standards). For continuity in design and construction standards, the City will apply the Master Plan and standards as adopted by CRPD until such time as new standards may be updated and adopted by the City. Corresponding references to City Parks Master Plan or standards may rely on these referenced documents until such time as the City updates and adopts updated City specific plans and standards.

~~The City of Rancho Cordova does not provide its own park facilities, but relies instead on the CRPD.~~ Providing parks is a cooperative effort, between the City, CRPD and other entities. ~~combining the City's land use authority and CRPD's efforts to build and operate park and recreation facilities.~~ CRPD manages numerous existing parks that provide recreation opportunities, including swimming pools, picnic areas, basketball courts, soccer fields, and playgrounds. Hagan Park, a 75- acre park near Cordova High School, has a variety of amenities, including swimming pools, a petting barn, and a miniature steam railroad.

The American River Parkway is a regional amenity, with over 20 miles of trails along the American River extending from Discovery Park to Folsom Lake. The Parkway abuts the City's northern boundary with miles of river frontage. The Parkway is accessible at numerous locations in Rancho Cordova, including Hagan Park.

Rancho Cordova lacks the creek corridors, ravines, and ridgelines that typically result in accessible open space in neighboring communities like the City of Folsom. Additionally, parkland in Rancho Cordova has historically not been provided at a rate adequate for first class outdoor recreation. Trends in population growth and recreation are projected to ~~place additional pressure on park facilities.~~

ISSUES THIS ELEMENT ATTEMPTS TO SOLVE

This Element identifies several issues in achieving the City's open space, parks, and trails vision, including the following issues identified during the preparation of the General Plan:

- Establishing additional open space for outdoor recreation, especially in currently undeveloped areas.

- Creating a premier park system, with a variety of facilities, landscaping types, and recreational uses – dispersed throughout the community.

VII OPEN SPACE, PARKS, AND TRAILS ELEMENT

- Ensuring that parks and open space are accessible to every resident in Rancho Cordova.
- Enhancing existing parks and trails, especially access to and improvements along the American River Parkway and Folsom South Canal trails.
- Creating a Citywide trails network with regional connections, allowing convenient and safe access to all pathways.
- Collaborating with the ~~Cordova Recreation and Park District~~park providers~~, the American River Parkway Committee,~~ and school districts serving the City.
- Designing major trails and significant public spaces to take advantage of scenic vistas.
- Establishing adequate funding to assure that park, open space, and trail facilities are properly maintained.

G)ALS, POLICIES AND ACTIONS

The goals of this element are as follows and are listed subsequently with corresponding policies and actions.

- **Goal OSPT.1: Create a premier system of public parks and recreation programs that meet the needs of all residents.**
- **Goal OSPT.2: Establish a system of open space areas that connect all parts of the community and provide opportunities for passive and neighborhood-based recreation.**
- **Goal OSPT.3: Create a system of pedestrian and bicycle trails that maximize usage while providing places for walking and bicycling without conflicts with motor vehicles.**
- **Goal OSPT.4: Encourage public use of all trails and open space and promote public input in creating and maintaining these resources.**

VII OPEN SPACE, PARKS, AND TRAILS ELEMENT

GOAL OSPT.1 - CREATE A PREMIER SYSTEM OF PUBLIC PARKS AND RECREATION PROGRAMS THAT MEET THE NEEDS OF ALL RESIDENTS.

Policy OSPT.1.1 - Review all proposals for new residential development to ensure each project complies with the City's minimum standards for parkland dedication, and is consistent with applicable ~~Cordova Recreation and Park District~~park master plan standards ~~goals~~.

- **Action OSPT.1.1.1** - Require developers of all new residential development to dedicate parkland at a rate of five acres of land per 1,000 population. When necessary, provide an in-lieu payment option, which allows the developer to fund the acquisition of acceptable land equal to the dedication requirement. Calculate required parkland dedication exclusive of required open space.

- **Action OSPT.1.1.2** – ~~Consult with the Cordova Recreation and Park District prior to determining the acceptability of~~Ensure lands proposed for dedication as public parkland are acceptable, including grading, circulation, and drainage.

Cross reference:
ISF 2.3

- **Action OSPT.1.1.3** – Establish a procedure for determining an appropriate in lieu fee amount that ensures ~~CRPD will have~~ adequate funds to purchase required parkland for which in lieu fees are paid.

Policy OSPT.1.2 - ~~Coordinate with the Cordova Recreation and Park District to~~ Eensure that parks are provided, developed, and operated in a way that ensures that the City's parks goals are achieved throughout the community.

Policy OSPT.1.3 - Encourage park development adjacent to school sites and other compatible uses (public and private) for enhanced civic space and integration into the community.

- **Action OSPT.1.3.1** – Continue to lead the region in the co-location of park and school sites and promote joint use agreements between school and park districts.

- **Action OSPT.1.3.2** – Work collaboratively ~~with the Park District~~ in the land planning process to support the co-location of park with public/quasi-public and non-residential lands to encourage the integration of compatible uses and creation of dynamic gathering places within the City's neighborhoods. Well-designed pedestrian and bicycle connectivity between compatible uses will be a critical component of success.

VII OPEN SPACE, PARKS, AND TRAILS ELEMENT

Policy OSPT.1.4 – Ensure that adequate and reliable funding sources are established for the long-term maintenance of parks and trails.

- **Action OSPT.1.4.1** - Ensure that sufficient funding for maintenance of parks is assured prior to approval of any Final Subdivision Map that includes public parks and/or related facilities.

- **Action OSPT.1.4.2 -** Consider creating a fee and assessment program to provide increased funding for existing parks~~, in collaboration with the Cordova Recreation and Park District~~. This could include local or regional bond measures or assessment districts, public or private grants or partnerships, homeowners associations, or other methods deemed appropriate by the City.

Policy OSPT.1.5 - Support ~~the Cordova Recreation and Park District~~the ~~in their~~ construction and maintenance of recreational facilities.

- **Action OSPT.1.5.1** - ~~Continue to work with the Cordova Recreation and Park District on this issue, and~~ Iimplement funding mechanisms as part of the City's
- ~~City's~~ review and approval of new development projects.

- **Action OSPT.1.5.2** - Explore the possibility of ~~the Cordova Recreation and Park District~~ constructing a community pool that is usable year-round.

- **Action OSPT.1.5.3** - Expand the Cordova Senior Center at the Lincoln Village Community Park, and the construction of new senior community facilities as demand for such facilities increases.

Policy OSPT.1.6 – Provide sports and recreation facilities sufficient to attract regional sporting events.

Cross reference: ED 1.9.1

- **Action OSPT.1.6.1** - Continue to work ~~with the Cordova Recreation and Park District in~~on the planning and execution of park and recreation facilities to accommodate a variety of regional sports venues.

- **Action OSPT.1.6.2 –** Work cooperatively with the Sacramento Sports Commission and Chamber of Commerce Visitor and Tourist Bureau to attract and host regional sporting activities.

Cross reference: ED 1.9.3 and 1.9.4

- **Municipal Services Workshop, June 15, 2004**. The City hosted a workshop focused on determining the scope of existing and future municipal services provided or to be provided in the future by the City. The input from this workshop was incorporated into the City's General Plan Pro Forma.

- **Cordova Recreation and Parks District (CRPD) Master Plan**. The CRPD Master Plan~~, under preparation at the time this General Plan was prepared, will~~ establishes park requirements, parks plans, and recreation programs for the entire District, including the City of Rancho Cordova. The City may also be adopting a Parks Master Plan applicable to parks in new developing areas. ~~The~~ CRPD ~~provides~~ is a parks and recreation services ~~provider in to~~ the City. ~~and works with the City in the establishment of parkspolicies.~~

- **Local Agency Formation Commission (LAFCo)**. LAFCos are State-mandated quasi-judicial countywide commissions. They oversee boundary changes of cities and special districts, the formation of new agencies (including the incorporation of new cities and districts), and the consolidation or reorganization of special districts and cities. Sacramento LAFCo approved the City's incorporation and will consider any subsequent changes to the City's Sphere of Influence boundary, annexation requests, or changes to service districts or boundaries affecting Rancho Cordova.

RELATIONSHIP TO OTHER GENERAL PLAN ELEMENTS

The Infrastructure, Services, and Finance Element relates closely with the Land Use Element to identify feasible funding options for the provision of infrastructure and public services to both existing and new development areas. The planned infrastructure for the circulation network (roadway, trails and transit) are described and mapped in the Circulation Element. It also relates to the Safety Element, where policies related to police and fire protection are addressed, and the Open Space, Parks, and Trails Element, which discusses planning for parks and recreational spaces.

ISSUES AND CONSIDERATIONS

INFRASTRUCTURE, SERVICES, AND FINANCE SETTING

Infrastructure and public services are currently provided and financed in a variety of ways in Rancho Cordova. Infrastructure typically consists of the transportation network, water and sewer systems, and utilities systems. Public services generally include municipal services, fire and police protection, public schools, hospitals, libraries, park and recreation services, as

well as social and cultural services. Currently, local government infrastructure and services provided by other entities at no cost or revenue to the City include: fire suppression, prevention, and search and rescue; emergency medical service and transport; water, sewer, storm drainage, gas and electricity and education. As the City grows, it is likely that the services provided by the City will also grow.

The General Plan Pro Forma identifies potential future services based on background reports (e.g., Municipal Services Workshop, Needs Assessment Report) community input, and sound fiscal planning. Future services that could potentially receive General Fund support include cemetery maintenance, initial upstart for a local museum, supplemental funds for the existing library system, and supplemental funding for the recreation programs provided by the City or any entity designated by the City ~~Cordova Recreation and Parks District (CRPD)~~. Other future services receiving non-general fund support may include transit, housing, fine arts, convention center, parking, and emerging technologies such as solar power and wireless city.

Transportation Network

As outlined in the Circulation Element, the City's transportation network is comprised of streets and sidewalks, trails, light rail and other transit. The City is responsible for planning and ensuring proper implementation of the City's transportation network. Primary funding sources for these improvements include federal, state and local funds and grants, as well as City transportation fees paid by private development based on a fair-share contribution for impact.

Water Provision

A safe and reliable water supply, for drinking and for fire protection, is important to the health and well being of any community. The Sacramento County Water Agency (SCWA) provides primary water service to the Planning Area. Other agencies, including the California-American Water Company, the Golden State Water Company, and Omochumne-Hartnell Water District provide water service to portions of the Planning Area not served by SCWA. The water provided by these agencies is diverted from rivers or extracted from the underground aquifer system. Properties not connected to the public water system are served by private wells. Water Districts are shown in Figure ISF-1.

- **Action ISF.2.1.3** - Withhold public financing or assistance from projects that do not comply with the planned phasing of public facilities, and approve interim facilities only in special circumstances.

- **Action ISF.2.1.4 -** Work with utility providers to coordinate the installation or upgrading or relocation of utilities to minimize multiple trenching of City streets.

Policy ISF.2.2 - Coordinate with ~~independent~~ public service providers, including schools, parks and recreation, utility, transit, and other service districts, in developing service and financial planning strategies.

Cross reference: ED.1.7.4

- **Action ISF.2.2.1** – Establish a Technical Review Committee for continued coordination with outside service agencies, including water and sewer providers, parks and recreation providers, ~~the Cordova Recreation and Park District~~, and the school districts, during the review of plans and development projects.

Cross reference: C.1.1.5, OSPT.1.1.3

Policy ISF.2.3 - Ensure that adequate funding is available for all infrastructure and public facilities, and make certain that the cost of improvements is equitably distributed.

- **Action ISF.2.3.1** - Require secure financing for all components of the transportation system through the use of special taxes, assessment districts, developer dedications, or other appropriate mechanisms. Financing should be sufficient to complete required major public facilities at their full planned capacities in a single phase. Major facilities include roadways of collector size or larger; all wells, water transmission lines, treatment facilities, and storage tanks needed to serve the project; and all sewer trunk and interceptor lines and treatment plants or treatment plant capacity.

- **Action ISF.2.3.2** - Require new development to fund its fair share portion of its impacts to all public infrastructure and facilities.

- **Action ISF.2.3.3** - Include sufficient funding in fee programs and/or other finance mechanisms to cover the costs of each of the following roadway items:

  – Design, engineering, environmental compliance, and construction of roadway lanes, traffic signals, and bridges.

  – Right of way acquisition, design, engineering, environmental compliance, and construction costs.

runoff control management effort consistent with standards developed by the Public Works Department.

- **Action NR.5.5.3** - Encourage new development to incorporate features such as grassy swales, multi-use retention or detention basins, and integrated drainage systems to enhance water quality. ~~Work with the Cordova Recreation and Park District to establish~~ Establish standards for integrating retention/detention basins into park and open space sites and create examples of desirable and innovative natural drainage features.

- **Action NR.5.5.4** - Require the use of best management practices to protect receiving waters from the adverse effects of construction activities, sediment and urban runoff consistent with current state law.

Policy NR.5.6 - Incorporate Storm Water, Urban Runoff, and Wetland Mosquito Management Guidelines and Best Management Practices into the design of water retention structures, drainage ditches, swales, and the construction of mitigated wetlands in order to reduce the potential for mosquito-borne disease transmission.

Policy NR.5.7 - Continue to cooperate and participate with the County, other cities, and the Regional Water Quality Control Board regarding compliance with the joint National Pollutant Discharge Elimination System Permit (NPDES No. CAS082597) or any subsequent permit and support water quality improvement projects in order to maintain compliance with regional, state and federal water quality requirements.

Policy NR.5.8 - The City shall require groundwater impact evaluations be conducted for the Grant Line West, Westborough, Aerojet, Glenborough, Mather and Jackson Planning Areas to determine whether urbanization of these areas would adversely impact groundwater remediation activities associated with Mather and Aerojet prior to the approval of large-scale development. Should an adverse impact be determined, a mitigation program shall be developed in consultation with applicable local, state, and federal agencies to ensure remediation activities are not impacted. This may include the provision of land areas for groundwater remediation facilities, installation/extension of necessary infrastructure, or other appropriate measures.

GOAL NR.6 - SUPPORT THE ENVIRONMENTALLY SENSITIVE EXTRACTION OF MINERALS AND THE SUBSEQUENT RECLAMATION OF MINED AREAS.

RIO DEL ORO SPECIFIC PLAN

City of Rancho Cordova,
California

August 2016
Amended June 2021

3.7.3 Parks (P)

Parks are allocated within the RDOSP, comprised of one Community Park and 9 Neighborhood Parks. Quimby and City Open Space requirements are discussed in Chapter 7. The 121.5-acre Community Park is located within the Village Core and is easily accessible via numerous greenbelts linking the entire Plan Area. Facilities in the Community Park are anticipated to include significant active recreation facilities, including ball fields, soccer fields, tennis courts, basketball courts, picnic and playground areas as well as community gathering facilities such as an amphitheater and plaza. Please refer to the Rio del Oro Development Standards and Design Guidelines and the ~~Cordova Recreation and~~ Park ~~District~~ Master Plan and Design Guidelines for a complete list of all allowed public uses or its successor documents as they may from time to time be updated or amended in whole or in part by a City approved document, see Section 7.2 . The joint high school/middle school is also located adjacent to the Community Park, providing a combined facility approximately 200 acres in size.

Parks will provide Rio Del Oro with a vast array of recreational opportunities (photo source: HLA)

The neighborhood parks are intended to serve as a focal point for each neighborhood, providing a gathering place with smaller scale recreational facilities, such as tot lots, playgrounds, multi-use turf fields and BBQ picnic areas. Many of the parks are co-located with elementary schools to provide shared facilities and to reinforce them as focal points of each neighborhood.

3.7.4 Private Recreation

The 52.5 acre private recreation site is located adjacent to Americanos Boulevard and the wetland preserve. The prior use of the site resulted in surface soil contamination, therefore limiting the site to uses which do not require buildings or structures with significant foundations. The proposed use of the site for private recreational uses, such as a golf course, driving range, skate park, recreation facility or other type of non-public park will provide a commercially viable and compatible use. Considering that the site will be private, it will not contribute to the Rio Del Oro project's Quimby or the City Open Space requirements.

3.7.5 Open Space (OS)

Open space zoning is applied to lands in four categories: open space preserves, wetland mitigation/preserves, landscape corridors, drainage parkways and greenbelts. Open space parcels provide community-oriented green space that

7 PUBLIC SERVICES ELEMENT

7.1 PURPOSE

The Rio Del Oro Specific Plan (RDOSP) will provide public services necessary to meet the needs of the Plan Area residents, in accordance with the policies of the City of Rancho Cordova's General Plan. Phasing and financing obligations relating to public services are outlined in the Implementation and Administration Element, Section 8, of this Specific Plan. Full details of the phasing and funding will be adopted as part of the Tier 2 entitlements. Table 7-1 summarizes the public service providers to the Plan Area.

Table 7-1 Public Service Providers

Utility	Provider
Parks and Recreation	*Cordova Recreation and Park District ~~or~~ and City of Rancho Cordova*
Fire Protection	*Sacramento Metro Fire Department*
Law Enforcement and Protection	*City of Rancho Cordova Police Dept.*
School District	*Folsom-Cordova Unified*
Library	*Sacramento Public Library System*

7.2 PARKS AND OPEN SPACE

Rio Del Oro is located within the Cordova Recreation and Park District (CRPD), which encompasses approximately 75 square miles of land. The RDO Parks and Recreation Master Plan provides for a full range of recreational opportunities including active and passive parks, natural open space and parkway corridors. The parks and open space program is structured to provide a distribution of facilities to meet the needs of future residents of the Plan Area.

Rio Del Oro is located in the City of Rancho Cordova and CRPD. CRPD provides parks in certain areas of the City under the authority of California Public Resources Code section 5780 et seq. The City is also authorized to own and operate parks under its authority in Article XI, section 7 of the California Constitution and Government Code sections 39732(a) and 37361(a). The City is interested in working with CRPD to determine an arrangement or entity to cooperate in the provision of park services in Rio Del Oro, and the City has elected to have all the park land in Rio Del Oro dedicated to itself and to identify itself as the parks provider in Rio Del Oro as it works toward that desired cooperative arrangement with CRPD.

CRPD has adopted various documents including a Master Plan for New Development, a Park Impact Fee Nexus Study, a Design and Construction Standards Manual, Geotechnical Standards, and Specifications for

Neighborhood Park Amenities (Master Plan and standards). For continuity in design and construction standards, the City will apply the Master Plan and standards as adopted by CRPD until such time as new standards may be updated and adopted by the City. Corresponding references to City Parks Master Plan or standards may rely on these referenced documents until such time as the City updates and adopts updated City specific plans and standards.

The standards for parks and open space in the City are set forth in the policies in the Open Space, Parks and Trails Element in the City's General Plan, the City's Open Space Guidelines, in standards set forth by ~~CRPD~~ the City for parks and open space dedication, and in City ordinances implementing park dedication requirements. The combination of these policies is aimed to provide an integrated parks and open space system for the community at large, and includes three parks and open space categories: Quimby parks, Community Places, and Green Infrastructure. Combined, the ~~CRPD~~ Quimby and City standards require: (1) five acres of parks per 1,000 residents to meet Quimby requirements, comprised of Community Parks and Neighborhood Parks, and; (2) 1.00 acre per 1,000 residents for Community Places (CP) to meet City Open Space Guideline requirements which is intended to provide smaller, dispersed local recreation opportunities (e.g. plazas, neighborhood greens, paseos), but may also be combined with other proposed parks. In the Rio Del Oro Plan, the City Council expressed a strong desire for a significantly sized, large Community Park, and therefore a portion of the Community Places requirement (15.73 acres) is added to that facility to provide a total of 121.50 acres.

The third category, Green Infrastructure, is provided in conjunction with meeting functional requirements of developing a master plan area (e.g. providing connectivity or flood control). This Open Space category includes bike and pedestrian trails, landscape corridors, green streets, greenbelts, and drainage parkways. There is not a specific measurable standard for Green Infrastructure.

The City~~, CRPD~~ and the developers have implemented the foregoing standards in a manner that meets the requirements, goals and objectives of the General Plan policies, the ~~CRPD~~ Quimby requirements and City ordinances. Table 7-2 details the park and open space dedication requirements that shall govern the Rio Del Oro Specific Plan. Table 7-3 provides a summary of the allocation of parks and Community Places provided in the Plan Area.

Exhibit 7-1 designates the specific location of the major park facilities, providing a total of 163.57 acres of Quimby Park land and 32.36 acres of Community Places. The total acreage provided in the Rio Del Oro project for park dedication is 195.93 acres, which is 1.74 acres in excess of the total Quimby Park and City Open Space dedication requirements. Rio del Oro has been planned to dedicate Quimby and City Open Space lands in full. Both Quimby park land dedications and City Open Space dedications have been calculated on a Specific Plan area wide basis. Future tentative maps in areas where parks are not indicated on the specific plan exhibits are not subject to further dedication requirements or in lieu fee payments.

7.2.1 Active Park Facilities

Active parks include the centrally located Community Park and 10 Neighborhood Parks. The following provides a general description of each facility type. Exhibit 7-2 demonstrates the distribution of the park facilities based upon the walking contours of ½ mile for neighborhood parks as discussed by the City's General Plan. It illustrates that almost the entire RDO Plan area is within a ½ mile of a park facility.

7.2.1.1 Community Park

The Rio Del Oro Community Park is the primary central element for the Plan Area and will serve as a destination for the entire community. The ~~CRPD~~ classification for Community Parks is a minimum of 15 acres in size and has a service area of 0.75 to 1.50 miles. The Community Park provides a significant element of the Village Core, incorporating the adjacent high/middle school and the Local Town Center. The Community Park will be designed to accommodate a wide variety of active, passive and cultural uses, including community-wide events such as sports tournaments, 4th of July celebrations, City fairs or markets, and other public gathering events. The Community Park will be designed using a participatory process including community outreach to accommodate a wide variety of active, passive, and cultural uses. The ~~CRPD~~ Parks Master Plan also suggest uses for Community sized Park facilities and directs that the park be designed using a public participation process with substantial community outreach.

The Community Park includes Parcels 25-B, 58, 58-A, and 58-B providing a total of 121.5 acres of park space. This acreage does not include the 5.1 acres of Drainage Parkway that borders the easterly edge of the Community Park that provides a buffer to the single-family residential on Parcel 57. As illustrated by Exhibit 7-1 the Community Park site is centrally located. Exhibit 4-5 illustrates a number of bike trails that radiate from the Community Park out into the Plan Area.

7.2.1.2 Neighborhood Parks

Neighborhood Parks are located so that they are central features in each neighborhood. The ~~CRPD~~ classification for Neighborhood Parks is a desired size of 5 to 15 acres and a service area of ¼ to ½ mile. Most of the proposed parks are co-located with an elementary school and range in size from 5 to 10 acres. Amenities may include, but not be limited to play areas, sports fields/courts and picnic areas as depicted in the conceptual illustration of a Neighborhood Park, Figure 7-3. Final park design, amenities and improvements will be determined by ~~CRPD and~~ the City of Rancho Cordova or any entity designated by the City.

Exhibit 7-3 Illustrative Concept of Neighborhood Park

7.2.2 Open Space

The City's Open Space Guidelines call for an open space system comprised of *"Community Places"* and *"Green Infrastructure."* **Community Places** are defined as neighborhood greens, urban plazas, community gardens, and community-wide open space. **Green Infrastructure** is defined as bike & pedestrian trail systems, green streets, and detention basins or drainage parkways. The RDOSP is consistent with the City's Open Space Guidelines and

8.5.1.6 Tying Offsite Core to Internal Capital Projects

The City of Rancho Cordova Core Backbone Roadway Phasing Plan (attached as Exhibit 8-2), provides minimum Rio Del Oro offsite infrastructure required to meet development standards throughout the City. These offsite infrastructure improvements are required and will be timed with Rio Del Oro onsite capital improvement requirements as provided in the Tier 2 Entitlements.

8.5.1.7 Offsite Core Infrastructure Timing

Offsite infrastructure timing requirements will be identified in the overall project Conditions of Approval and will be incorporated into the Financing Plan that will be prepared and approved by the City prior to the approval of the first Tier 2 large lot tentative map.

8.5.1.8 Finance Mechanisms and Funding Availability

Finance mechanisms that ensure the availability of funding for delivery of required onsite and offsite infrastructure will be in place prior to the approval of final maps or prior to the issuance of building permits for projects that do not require an associated final map. The required infrastructure will be consistent with defined roadway improvements in each phase of development and consistent with City Core Backbone Plan requirements.

8.5.1.9 Forms of Dedication

All dedications shall be in a form approved by the City, including but not limited to grant deeds, easements, irrevocable offers of dedication, or other approved instruments. The type and form of the dedication shall be at the sole discretion of the City, or as otherwise provided for in the Tier 2 Entitlements.

8.5.1.10 Right-of-Way and Easement Dedication

Developers shall be required to dedicate right-of-way, public utility easements, landscape easements and pedestrian easements for arterial roadway, collector and residential roads consistent with the requirements of the Specific Plan, with the final map prior to improvement plan approval or the issuance of building permits for individual development proposals.

8.5.1.11 Park Dedications

All accepted park lands, paseos and other open space shall be dedicated to the City or ~~the Cordova Recreation and Park District, as determined~~any entity designated by the City. The timing for the delivery of parks, recreation facilities, paseos and open space shall be determined before the approval of the first tentative subdivision map in the corresponding phase of the Specific Plan, as determined by the City, or as set forth in the Tier 2 Entitlements.

8.5.1.18 Ultimate Utility Installation

Underground sewer, water and drainage facilities shall be installed to the ultimate planned capacity as part of required road construction, unless otherwise set forth in the Tier 2 Entitlements.

8.5.1.19 Operations and Maintenance Financing

All properties shall be included in one or more financing districts (or will establish an alternative financing mechanism) to provide adequate funding as determined by the City for the annual operation and maintenance costs of streets, street lights, drainage ways, landscaping corridors, open space, parks, and other public facilities prior to the approval of final maps or prior to building permits for projects that do not require an associated final map, as determined by the City, or as otherwise set forth in the Tier 2 Entitlements.

8.5.1.20 Police CFD for Residential Projects

Residential properties will be included in a Community Facilities District that supports police service costs prior to approval of a small lot tentative subdivision map, or for residential properties that do not require subdivision, prior to issuance of building permits.

Rio del Oro

DEVELOPMENT STANDARDS AND DESIGN GUIDELINES

August 2016

Amended June 2021

Elliott Homes

GenCorp

PARKS AND OPEN SPACE GUIDELINES

3.1 PARKS AND OPEN SPACE

The Rio del Oro community includes an interconnected system of parks and open space that provides access and recreational opportunities while preserving existing natural features. Rio del Oro's parks and open space system reinforces the concept of "placemaking" to create community-oriented places that foster interaction between people and nature. In addition, it is designed to ensure preservation of local character, public health, and visual beauty.

The Rio del Oro parks and open space framework is divided into three categories: Parks, Community Places, and Green Infrastructure. Each component works in concert with other types of parks or open spaces to form a cohesive and connected system throughout the Rio del Oro community.

The State of California's Quimby Act and City Ordinance 53-2004 stipulate that 5 acres of parkland per 1,000 residents shall be distributed throughout the Rio del Oro community. In addition, the City of Rancho Cordova Open Space Guidelines direct an additional 1.00 acres of green space per 1,000 residents be set aside for Community Places, which may be comprised of neighborhood greens, urban plazas, community gardens, or community-wide open space. Green Infrastructure consists of bike and pedestrian trails, green streets and separated sidewalks, trails, greenbelts, paseos, open space nodes, drainage parkways and detention basins, and other open space features.

The following sections outline specific objectives and design guidelines for the various types of parks and open space within the Rio del Oro community. Although the parks and open space components are addressed separately, each component should ultimately be designed and implemented as part of an interconnected system, rather than as an isolated element. The interface between parks and open space and adjacent development is also addressed in the subsequent sections to enable the creation of a functional and aesthetically pleasing transition between parks and open space and adjoining public and private uses.

3.1.1 PARKS

Rio Del Oro is located in the City of Rancho Cordova and CRPD. CRPD provides parks in certain areas of the City under the authority of California Public Resources Code section 5780 et seq. The City is also authorized to own and operate parks under its authority in Article XI, section 7 of the California Constitution and Government Code sections 39732(a) and 37361(a). The City is interested in working with CRPD to determine an arrangement or entity to cooperate in the provision of park services in Rio Del Oro, and the City has elected to have all the park land in Rio Del Oro dedicated to itself and to identify itself as the parks provider in Rio Del Oro as it works toward that desired cooperative arrangement with CRPD.

CRPD has adopted various documents including a Master Plan for New Development, a Park Impact Fee Nexus Study, a Design and Construction Standards Manual, Geotechnical Standards and Specifications for Neighborhood Park Amenities. The City will apply the Master Plan and standards as adopted by CRPD and corresponding references to City Parks Master Plan or standards may rely on these referenced documents until such time as the City updates and adopts new City master plans and standards.

Spaces for community interaction

Sport fields for team-oriented activities

Access to preserved natural areas

Parks are an outward reflection of a community's values. They are places where people come together to enjoy recreational activities, appreciate the beauty of nature, relieve stress, learn about the natural environment, and feel a sense of identity and connectedness to nature and their community. The intent is to incorporate this sensibility into the Rio del Oro park system and to locate parks to maximize access from high-activity areas, such as town centers, schools, and other public uses, as well as residential neighborhoods.

Rio del Oro includes one community park that serves the broader population and ten neighborhood parks that are intended to house smaller scale activities. For the purposes of the Land Use Plan and these design guidelines, the parks and open space are shown separately. However, the requirement for Community Places is allowed to be combined with proposed parks or utilized to create separate neighborhood greens or urban plazas. Additionally, Green Infrastructure may also be located close to or along the periphery of parks in the form of drainage parkways and paseos. Refer to the conceptual plan for Neighborhood Park in Section 3.1.1.2 of this chapter.

The design of parks in the Rio del Oro community must adhere to the detailed park programming and design specified by the ~~Cordova Recreation and Park District (CRPD) and/or the~~ City or any entity designated by the City.

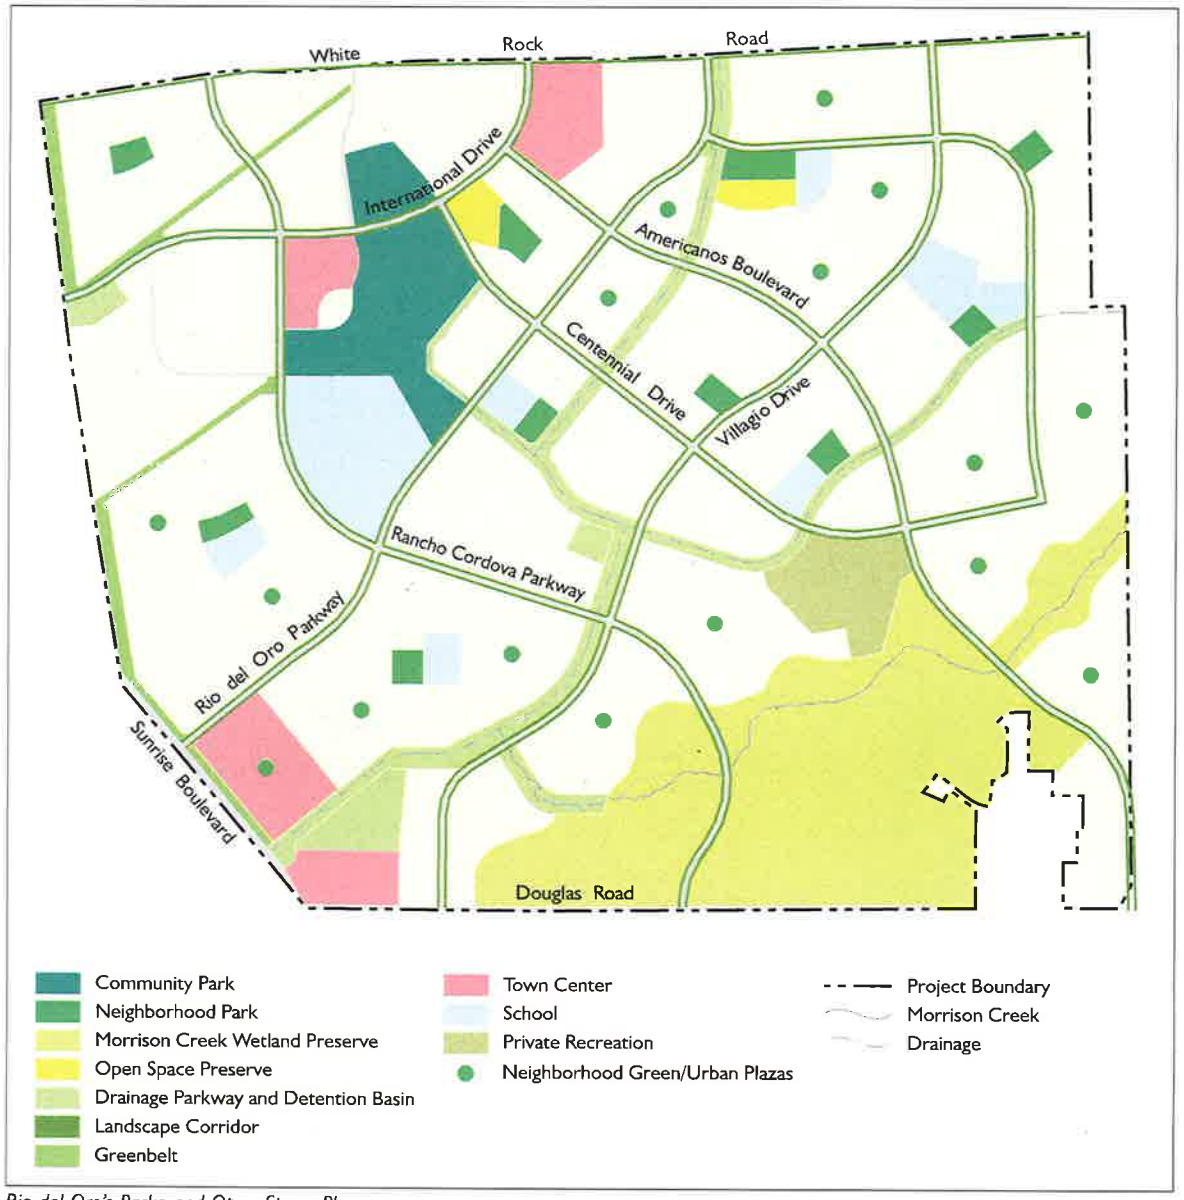

Rio del Oro's Parks and Open Space Plan

3.1.1.1 Community Park

The Rio del Oro Community Park (Community Park) is approximately 121.5 acres in size. It is centrally located within the project area, adjacent to the Local Town Center and the combined campus of the High/Middle School. The Community Park is easily accessible; it can be reached by automobile, bicycle, and pedestrian travel via Rancho Cordova Parkway, Rio del Oro Parkway, and International Drive, as well as by trails located within the Drainage Parkway and Greenbelt. See the "Drainage Parkways" and "Greenbelts" sections of this chapter.

The Community Park is intended to serve the diverse needs of Rio del Oro residents by offering a wide variety and high intensity of active and passive recreational uses, based on ~~CRPD and/or~~ the City's program and design requirements. The focus of the Community Park should be on accentuating the unique cultural and natural character of the community, while achieving a balance between active and passive uses. Active recreational facilities may include sports fields, multiuse turf areas, tennis and basketball courts, playgrounds, and other facilities. Passive facilities may include picnic tables, benches, an amphitheater, trails, interpretive exhibits, open space areas, and other facilities. Refer to the ~~CRPD~~ City Master Plan for New Development in Incorporated Areas for recommended recreational uses in Neighborhood and Community Parks and the ~~CRPD~~ City Design Guidelines for park standards.

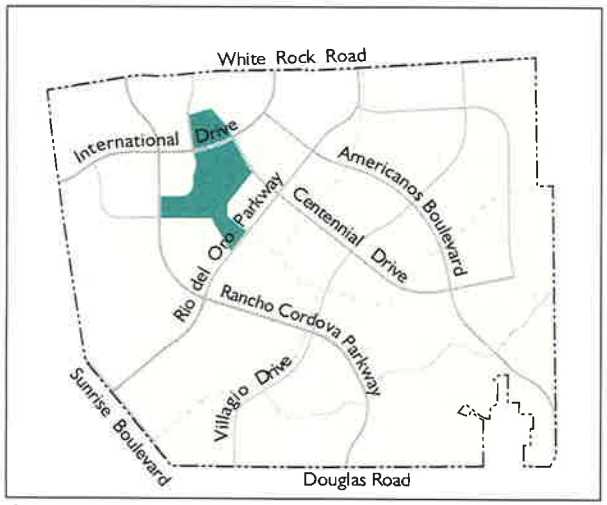

Community Park — Location Map

The Community Park should be designed in accordance with the following guidelines:

- The Community Park should have its own distinctive set of uses to allow for a diversity of experiences. Community Park facilities should be programmed and designed to create activity settings where people may share experiences with each other and their environment.
- The Community Park shall be designed to include multiuse areas that can flexibly accommodate such communitywide events as holiday, art, or food festivals and celebrations.
- The Community Park is colocated with the High/Middle School campus and should be designed to accommodate joint-use facilities. The park program should be coordinated with ~~CRPD~~, Folsom Cordova Unified School District (FCUSD), and~~/or~~ the City.
- Existing natural features, such as mature trees, should be preserved where feasible.
- Landscaping shall be used to enhance the Community Park's visual quality and character. Durability and aesthetics are prime considerations when choosing plantings in park areas. Refer to the guidelines for plantings in Section 3.1.3.4 of this chapter.

Community Park plaza

Outdoor tennis courts

Amphitheater/gathering space

- The Community Park should be designed using a blend of ornamental plantings in areas intended to be more formal or to have a higher activity level; native plants should be used in informal and passive areas, especially where adjacent to open space. Emphasis should be placed on providing shade trees in sitting areas and open turf areas for structured and informal play.
- To the extent feasible, and in keeping with design goals for the park, plantings should emphasize native plant species. Park design should seek to minimize total irrigation demands through low-water-use plant species and landscaping designs.
- Sports fields and other areas that are lit at night should not produce light spillover into adjacent residential areas. Refer to the guidelines for lighting in Section 3.1.3.7 of this chapter.
- Access from adjacent uses, such as the Local Town Center, Middle/High School, and residential neighborhoods, should be provided for bicycle and pedestrian traffic via trails and paseos, where feasible. Refer to the Bikeway and Trails Plan (Exhibit 4-5 in the Specific Plan) and to the guidelines for trails and pathways in Section 3.1.3.1 of this chapter.
- Vehicular parking facilities should conform to parking standards identified in the Rancho Cordova Municipal Code, Title 23, Chapter 23.719, "Parking and Loading."
- Bicycle parking spaces should be provided within parks in accordance with Rancho Cordova Municipal Code, Title 23, Chapter 23.719. The number of bicycle spaces should be confirmed with ~~CRPD and/or~~ the City as park designs are developed.
- Art and signage should be integrated into functional features when feasible to assist with branding and providing unique experiences.
- Easily accessible and adequate drinking fountains, restrooms, lighting, signage, and trash receptacles should be provided when appropriate.

Refer to Section 3.1.3, "Guidelines for Parks and Open Space Design Elements," in this chapter for all other design-specific recommendations.

Junior baseball field

Large pavilion for picnics, barbecues, and other community events

Large play area with adjacent restroom facilities

3.1.1.2 Neighborhood Park

Rio Del Oro contains ten Neighborhood Parks that are evenly distributed throughout the community to maximize accessibility. Neighborhood Parks range from approximately 5 to 10 acres in size and are intended to provide a smaller scale park experience than the Community Park. Like the Community Park, these Neighborhood Parks should offer a balance of active and passive recreational opportunities that are suited to the neighborhoods they serve; however, the focus should be placed more on immediately adjacent residents and on smaller scale activity settings, emphasizing service to areas that are farther away from the Community Park. Active amenities may include basketball courts, sports fields, water spray areas, tot lots, and other amenities. Passive amenities may include small picnic pavilions for family gatherings, ornamental gardens, places for public art, and other amenities.

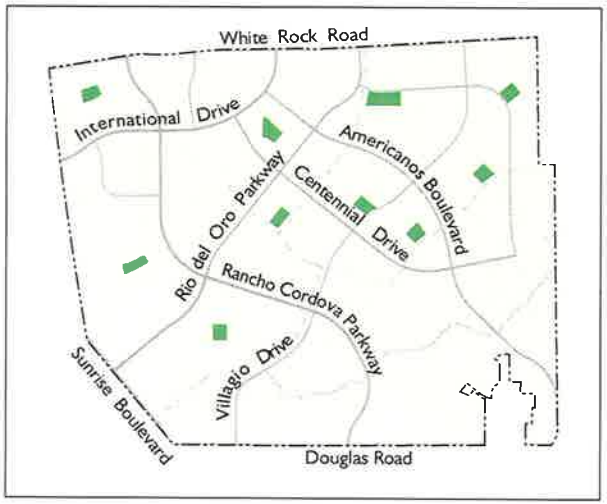

Neighborhood Park — Location Map

The neighborhood park proposed for parcel 80 is located on a site that was central to the project area's historic rocket testing operations. The park may therefore be suitable for special design treatment conveying the site's historic interest through the inclusion of interpretive exhibits or other appropriate design features.

In addition to the applicable guidelines listed above for the Community Park, Rio del Oro Neighborhood Parks should be designed in accordance with the following guidelines:

- Each park should be designed with its own unique character and activities, providing opportunities for identification with the surrounding neighborhoods. The design of the amenities, monumentation, plant materials, and site configuration should play a part in the branding of these areas. No two parks should look identical.
- Most of the Neighborhood Parks in Rio del Oro are located next to schools. These parks should provide facilities that support and complement those of the schools, such as baseball diamonds, soccer fields, and playground equipment for elementary school–age children.

Refer to Section 3.1.3, "Guidelines for Parks and Open Space Design Elements," in this chapter for all other design-specific recommendations.

3.1.2 OPEN SPACE

Open space in Rio del Oro provides passive recreational opportunities, preservation of existing natural features, drainage corridors and detention areas, and connections within and between land uses in the community. Open space is distinguished from parks in that it is intended primarily for passive recreational use that does not involve organized teams or formal competition, whereas community and neighborhood parks can offer a mix of active

Neighborhood Park entry signage

Basketball court

Playgrounds as a passive use amenity

Neighborhood Park — conceptual plan (Source: The HLA Group)

Ornamental gardens

Pathways providing connections within parks and to the surrounding community

Picnic tables distributed along park pathways

and passive uses. In many cases, passive recreation will include informal active play and is not limited to passive activities, such as nature observation. Open space in Rio del Oro is divided into two categories: Community Places and Green Infrastructure, as described below. Community Places may include neighborhood greens, urban plazas, community gardens, or community-wide open space. Green Infrastructure may include bike and pedestrian trails, green streets with separated sidewalks, or detention basins and drainage parkways.

3.1.2.1 Community Places

Community Places consists of public land in urban areas that supplements the Community Park and Neighborhood Parks. It will be distributed throughout the community at an amount of 1.00 acres per 1,000 residents. This acreage will in turn be distributed as allowed by the City Open Space Guidelines to the Community Park to augment its size, to neighborhood greens and urban plazas.

Neighborhood Greens

Neighborhood Greens are small, landscaped gathering locations sited within urban development to supplement parks by providing the immediate neighborhood with space for small-scale passive-use activities. They should generally not be located adjacent to parks but in other areas to ensure that park and open space amenities are distributed evenly throughout the community. Neighborhood Greens shall be 0.5–2.0 acres in size, and generally all internal dimensions shall be a minimum of 100 feet. They may include a maximum of 0.1 acre of adjacent trail corridor.

Neighborhood Greens in Rio del Oro should be designed in accordance with the following guidelines:

- Proposed uses in Neighborhood Greens should complement park facilities and must be coordinated with ~~CRPD and/or~~ the City or any entity designated by the City.
- Existing natural features, such as mature trees, should be preserved where feasible.
- Landscaping in urban spaces should enhance the visual quality and character. As with plantings in park areas, durability and aesthetics are prime considerations. Refer to the guidelines for plantings in Section 3.1.3.4 in this chapter.
- Ornamental plantings should be used in areas intended to be more formal or that have a higher activity level; native plants should be used in informal and passive areas, especially when adjacent to preserves or other natural areas. Shade trees should be provided in sitting areas and open turf areas for structured and informal play.
- Access should be provided for bicycle and pedestrian traffic via trails and paseos, where appropriate and feasible.
- When appropriate, Neighborhood Greens should incorporate easily accessible drinking fountains, lighting, signage, and trash receptacles.
- Neighborhood Greens that are lit at night should not produce light spillover into adjacent residential areas. Refer to the guidelines for lighting in Section 3.1.3.7 in this chapter.
- Art and signage should complement nearby parks and be integrated into functional features when feasible to assist with branding and to provide unique experiences.

Intimate space for seating

Small play area

Open multiuse lawn area

Refer to Section 3.1.3, "Guidelines for Parks and Open Space Design Elements," in this chapter for all other design-specific recommendations.

Other Community Places

Other Community Places include one or both of the following components:

- Open turf that incorporates grass-covered or similarly covered open play areas and that does not include athletic fields configured for competitive or organized sports; and/or
- Tree canopy that consists of lands with landscape features that include trees, shrubs, and ground cover and are generally programmed for passive recreation.
- Urban plazas with hardscape areas, planters, outdoor seating, trees and other features that provide a focal point within a commercial project.

Refer to Neighborhood Greens guidelines, above, for all other Community Place areas.

3.1.2.2 Green Infrastructure

Green Infrastructure can include trails, greenbelts, paseos, open space nodes, drainage parkways, and related features. It is intended to create spaces, areas, amenities, or facilities that complement those included in parks and Community Places. Green Infrastructure in the Rio del Oro community will provide opportunities for linkages to a communitywide trail system and areas for wetland mitigation and preservation, elderberry habitat conservation, stormwater conveyance, flood detention, utility easements, and transition between different land uses. It will consist of the following features:

- Drainage parkways and basins

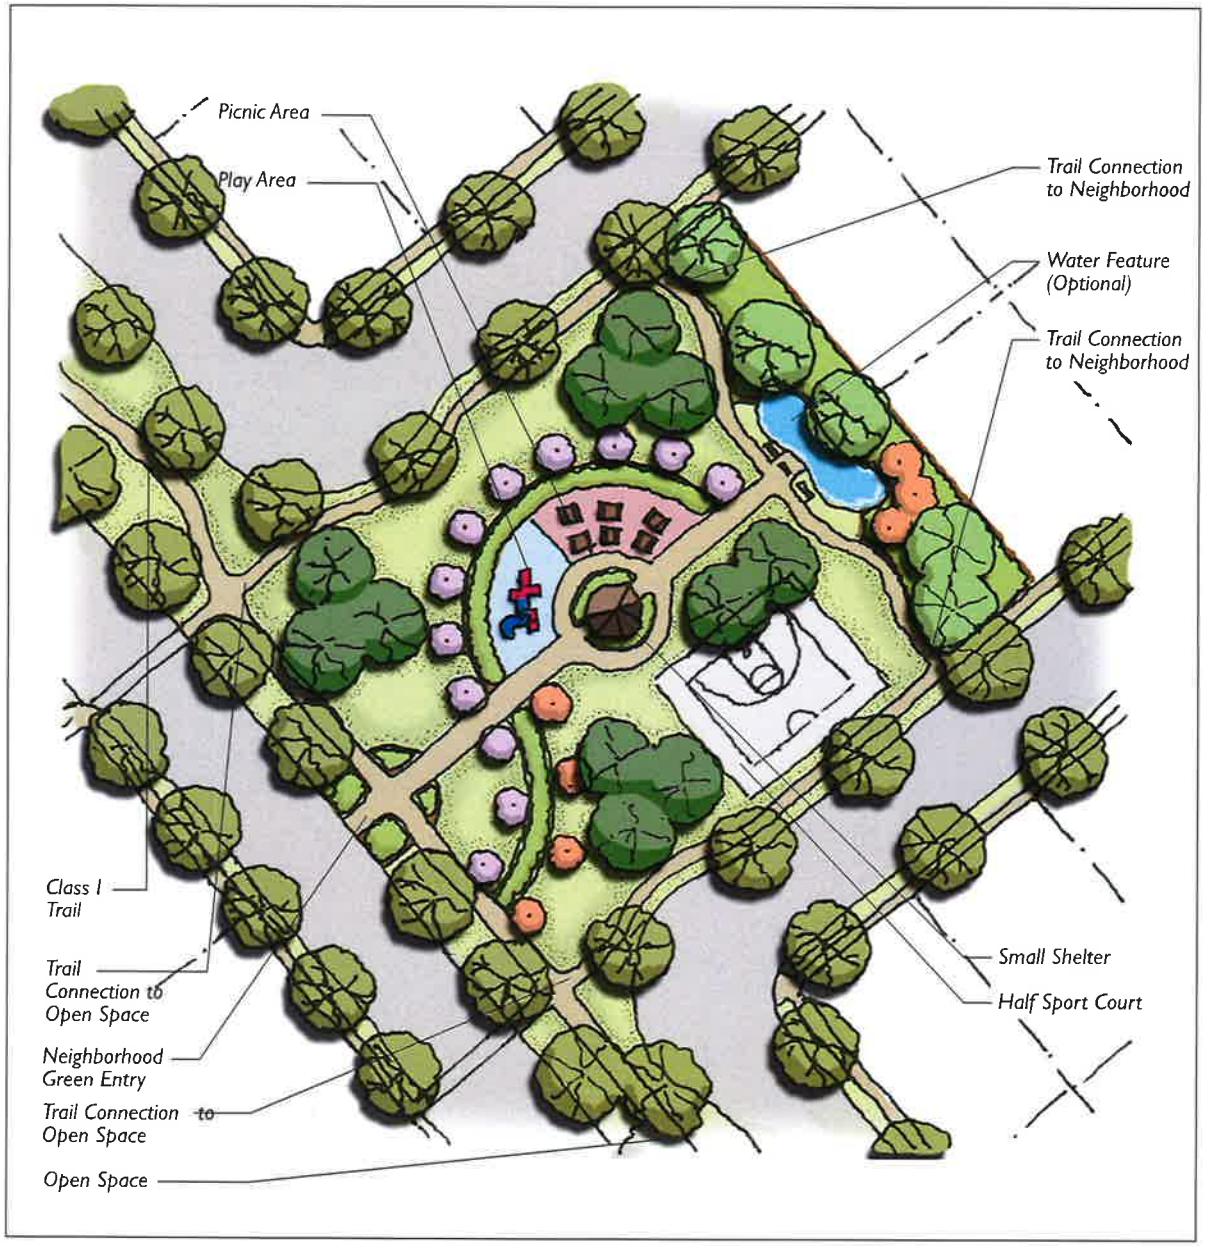

Neighborhood Green — conceptual plan (Source:The HLA Group)

CITY OF RANCHO CORDOVA

RESOLUTION NO. XX-2021

A RESOLUTION OF THE CITY COUNCIL OF THE CITY OF RANCHO CORDOVA, STATE OF CALIFORNIA, AMENDING CERTAIN ENTITLEMENTS FOR THE RIO DEL ORO SPECIFIC PLAN AREA

WHEREAS, on August 29, 2016, the City Council approved Resolution No. 107-2016 with referenced Exhibits thereto, that approved certain entitlements for the Rio Del Oro Project, including the Public Facilities Finance Plan, and Large Lot Tentative Map and attached Conditions of Approval, for the Rio Del Oro Tier Two Approvals; and

WHEREAS, on June 19, 2017, the City Council approved Resolution No. 90-2017 that approved the Parcel 67 Tentative Subdivision Map (Exhibit A thereto) and the project specific Conditions of Approval (Exhibit B thereto); and

WHEREAS, Rio Del Oro is located in the City of Rancho Cordova and the boundaries of the Cordova Recreation and Park District (CRPD) and the City is interested in working with CRPD to determine an arrangement or entity to cooperate in the provision of park services in Rio Del Oro, and the City has elected to have all park land in Rio Del Oro dedicated to itself and to identify itself as the parks provider in Rio Del Oro as it works toward a desired cooperative arrangement with CRPD; and

WHEREAS, the vested rights in Section 5.10 of the Amended and Restated Development Agreement between the City and Developers exclude the role of CRPD and do not preclude the City from amending any City document or policy, including any of the Entitlements, to replace "CRPD" with the "City of Rancho Cordova" or any other public agency, to make related conforming amendments, and to apply such amendments to the development of the property; and

WHEREAS, the City intends by this Resolution to amend the Large Lot Tentative Map (LLTM) approved by Resolution No. 107-2016 to revise the Master Conditions of Approval (Exhibit A hereto) and amend the Parcel 67 Tentative Subdivision Map (Parcel 67 TSM) approved by Resolution No. 90-2017 to revise the Parcel 67 Conditions of Approval (Exhibit B hereto), and to approve an updated Public Facilities Finance Plan (Exhibit C hereto) to generally replace references to "CRPD" and replace with "City" or "City or any entity designated by City" to provide maximum flexibility as it works towards a cooperative arrangement with CRPD; and

WHEREAS, with respect to master plans, design, and construction of park facilities, CRPD has adopted several documents including, a Master Plan for New Development in Incorporated Areas 2014 (accepted September 17, 2014), a Park Impact Fee Nexus Study (adopted April 16, 2014), a Design and Construction Standards Manual (January 2021), Geotechnical Standards, and Specifications for Neighborhood Park Amenities. Hereafter referred to collectively as the "CRPD Master Plan and Standards"; and

WHEREAS, City will initially apply the CRPD Master Plan and Standards and refer to them as the City Master Plan and Standards for purposes of updated Entitlements until such time as the City updates and adopts a new City specific Master Plan and updated standards; and

NOW, THEREFORE, BE IT HEREBY RESOLVED THE CITY COUNCIL OF THE CITY OF RANCHO CORDOVA:

Section 1. RECITALS.

The foregoing recitals are true and correct and made a part of this Resolution.

Section 2. FINDINGS.

A. CEQA: This action is not a project under CEQA section 21065 and CEQA Guidelines 15378 because the action has no potential for resulting in either a direct physical change in the environment, or in a reasonably foreseeable indirect physical change in the environment, the only change is to the agency providing services, not to the physical development. Further, this 2021 Amended RDO Specific Plan is exempt from CEQA per Section 15183, consistent with the Community Plan, General Plan or Zoning for which an EIR was certified. The City Council adopted Resolution 92-2010 certifying a Final Environmental Impact Report/Environment Impact Statement (State Clearinghouse #2003122057) for the RDO Specific Plan, pursuant to the California Environmental Quality Act (CEQA).

The proposed actions would have all park land in Rio Del Oro dedicated to the City and to identify the City as the parks provider as it works towards a desired cooperative arrangement with CRPD on park services for Rio Del Oro. For continuity in design and construction standards, the City intends to apply the Master Plan and standards as adopted by CRPD until such time as new standards may be updated and adopted by the City. Corresponding references to City Parks Master Plan or standards in various updated entitlements may rely on these referenced documents until such time as the City updates and adopts updated and City specific plans standards. Park services and facilities will continue to be provided per the requirements of the Specific Plan. This action merely changes the entity that will be providing these services. No further environmental analysis is required pursuant to CEQA.

B. Large Lot Map Findings:

Government Code Section 66474 requires a city to deny approval of a tentative map if any of the findings are found to be true. In the case of the Large Lot Tentative Map with revised Master Conditions as provided in Exhibit 1 hereto, none of the findings are true.

1. Finding: the Large Lot Tentative Map with revised Master Conditions as provided in Exhibit A hereto are not consistent with the General Plan as amended by this Resolution ____-2021 and Rio Del Oro Specific Plan as amended by Ordinance No. _____- 2021.

   Evidence: The Large Lot Tentative Map evidence of General Plan and Specific Plan consistency in Section 5.A.i.a of Resolution No. 107-2016 is incorporated as if set forth in full herein and readopted with the following additional evidence to support the revisions thereto:

   There are no proposed changes to the previously approved Large Lot Map. The proposed actions would have all park land in Rio Del Oro dedicated to the City and identifies the City as the parks provider as it works towards a desired cooperative arrangement with CRPD on park services for Rio Del Oro. For continuity in design and

construction standards, the City intends to apply the Master Plan and standards as adopted by CRPD until such time as new standards may be updated and adopted by the City. Until such time, corresponding references to City Parks Master Plan or standards in various updated entitlements may rely on these referenced documents. until such time as the City updates and adopts updated City specific plans and standards. Park services and facilities will continue to be provided per the requirements of the Specific Plan. This action merely changes the entity that will be providing these services.

2. Finding: That the design or improvement of the proposed subdivision is not consistent with the applicable general and specific plans.

   Evidence: The Large Lot Tentative Map evidence in Section 5.A.i.b of Resolution No. 107-2016 is incorporated as if set forth in full herein and readopted. There is no change to the subdivision layout, overall design and improvements; regarding parks, the City will initially adopt the existing Master Plan and Standards.

3. Finding: That the site is not physically suitable for the type of development.

   Evidence: The Large Lot Tentative Map evidence in Section 5.A.i.c of Resolution No. 107-2016 is incorporated as if set forth in full herein and readopted. There is no change to the site or overall development.

4. Finding: That the site is not physically suitable for the proposed density of development.

   Evidence: The Large Lot Tentative Map evidence in Section 5.A.i.d of Resolution No. 107-2016 is incorporated as if set forth in full herein and readopted. There is no change to the proposed density of development.

5. Finding: That the design of the subdivision or the proposed improvements are likely to cause substantial environmental damage or substantially and avoidably injure fish or wildlife or their habitat.

   Evidence: The Large Lot Tentative Map evidence in Section 5.A.i.e of Resolution No. 107-2016 is incorporated as if set forth in full herein and readopted. There is no change to the environmental impact on fish or wildlife or their habitat.

6. Finding: That the design of the subdivision or the type of improvements is likely to cause serious public health problems.

   Evidence: The Large Lot Tentative Map evidence in Section 5.A.i.f of Resolution No. 107-2016 is incorporated as if set forth in full herein and readopted. There is no change to the design of the subdivision or to the type of any improvements likely to cause serious public health problems.

7. Finding: That the design of the subdivision or the type of improvements will conflict with easements, acquired by the public at large, for access through or use of property within the proposed subdivision. In this connection, the legislative body may approve a map if it finds that alternative easements, for access or for use, will be provided, and that these will be substantially equivalent to ones previously acquired by the public.

Evidence: The Large Lot Tentative Map evidence in Section 5.A.i.g of Resolution No. 107-2016 is incorporated as if set forth in full herein and readopted. There are no changes to the design of the subdivision or the type of improvements that will conflict with any easements.

C. Tentative Map Findings.

Government Code Section 66474 requires a city to deny approval of a tentative map if any of the findings are found to be true. In the case of the Rio Del Oro Parcel 67 Tentative Subdivision Map with revised project specific Conditions of Approval as provided in Exhibit 2 hereto, none of the findings are true.

1. Finding: the Parcel 67 Tentative Subdivision Map with revised project specific Conditions of Approval as provided in Exhibit B hereto are not consistent with the General Plan as amended by _____ and Rio Del Oro Specific Plan as amended by Ordinance No. _____- 2021.

   Evidence: The evidence of General Plan and Specific Plan consistency in Section 2.A. of Resolution No. 90-2017 is incorporated as if set forth in full herein and readopted with the following additional evidence to support the revisions thereto:

   There are no proposed changes to the previously approved tentative map. The proposed actions would have all park land in Rio Del Oro dedicated to the City and identifies the City as the parks provider as it works towards a desired cooperative arrangement with CRPD on park services for Rio Del Oro. For continuity in design and construction standards, the City intends to apply the Master Plan and standards as adopted by CRPD until such time as new standards may be updated and adopted by the City. Until such time, corresponding references to City Parks Master Plan or standards in various updated entitlements may rely on these referenced documents until such time as the City updates and adopts updated City specific plans and standards. Park services and facilities will continue to be provided per the requirements of the Specific Plan. This action merely changes the entity that will be providing these services.

2. Finding: That the design or improvement of the proposed subdivision is not consistent with the applicable general and specific plans.

   Evidence: The evidence in Section 2.B. of Resolution No. 90-2017 is incorporated as if set forth in full herein and readopted. There is no change to the subdivision layout, overall design and improvements; regarding parks, the City will initially adopt the existing Master Plan and Standards.

3. Finding: That the site is not physically suitable for the type of development.

   Evidence: The evidence in Section 2.C. of Resolution No. 90-2017 is incorporated as if set forth in full herein and readopted. There is no change to the site or overall development.

4. Finding: That the site is not physically suitable for the proposed density of development.

   Evidence: The evidence in Section 2.D. of Resolution No. 90-2017 is incorporated as if set forth in full herein and readopted. There is no change to the proposed density of development.

5. Finding: That the design of the subdivision or the proposed improvements are likely to cause substantial environmental damage or substantially and avoidably injure fish or wildlife or their habitat.

   Evidence: The evidence in Section 2.E. of Resolution No. 90-2017 is incorporated as if set forth in full herein and readopted. There is no change to the environmental impact on fish or wildlife or their habitat.

6. Finding: That the design of the subdivision or the type of improvements is likely to cause serious public health problems.

   Evidence: The evidence in Section 2.F. of Resolution No. 90-2017 is incorporated as if set forth in full herein and readopted. There is no change to the design of the subdivision or to the type of any improvements likely to cause serious public health problems.

7. Finding: That the design of the subdivision or the type of improvements will conflict with easements, acquired by the public at large, for access through or use of property within the proposed subdivision. In this connection, the legislative body may approve a map if it finds that alternative easements, for access or for use, will be provided, and that these will be substantially equivalent to ones previously acquired by the public.

   Evidence: The evidence in Section 2.G. of Resolution No. 90-2017 is incorporated as if set forth in full herein and readopted. There are no changes to the design of the subdivision or the type of improvements that will conflict with any easements.

SECTION 3 APPROVALS.

The City Council of the City of Rancho Cordova hereby:

1. Amends the Large Lot Tentative Map approved by Resolution No. 107-2016 to revise the Master Conditions as provided in Exhibit A hereto.; and
2. Amends the Parcel 67 Tentative Subdivision Map approved by Resolution No. 90-2017 to revise the project specific Conditions of Approval as provided in Exhibit B hereto.
3. Approves an updated Public Facilities Financing Plan for the Rio Del Oro Project as provided in Exhibit C hereto.
4. Approves the utilization of the CRPD Master Plan and Standards as the City Master Plan and Standards for the development of City park lands until such time as the City updates and adopts new City specific Master Plans and updated standards.

EFFECTIVE DATE

This resolution shall be effective on the effective date of Ordinance XX-2021, approving the 2021 Amended Rio Del Oro Specific Plan.

PASSED AND ADOPTED by the City Council of the City of Rancho Cordova on the 7th day of June, 2021 by the following vote:

AYES:

NOES:

ABSENT:

ABSTAIN:

_____
Garrett Gatewood, Mayor

ATTEST:

_____
Stacy Leitner, CMC
City Clerk

Note: With regard to Neighborhood Parks and Community Parks, the term "City" means "City or any entity designated by City".		Timing/ Implementation	Enforcement/ Monitoring	Verification (date & Signature)
1.	The approved entitlement is for a Large Lot Tentative Subdivision Map ("LLTSM") for the Rio Del Oro Specific Plan property (APNs 072-0370-043, -045, -046, -047, -048, -071, -089, -092, 072-0370-102, -103, -104, -105, 072-0540-004, -005, -006, -011, -013, -014, -015, -016, 072-0540-017, -021, -022, -023) (**Exhibit 3D**), as described in the City Council staff report dated August 29, 2016 and subject to the conditions of approval herein, for project number DD8403 ("Project"). These Master Conditions of Approval" are applicable to this entitlement for a Large Lot Tentative Map and all future subdivisions of any such large lot. Additionally, new Conditions may be added as applicable to future entitlements in the form of small lot tentative maps or design review on non-residential parcels if no additional small lot maps are creased.	On-Going	Planning	
2.	Developer shall hold harmless the City of Rancho Cordova ("City"), its Council Members, officers, agents, employees, and representatives from liability for any award, damages, costs and fees incurred by the City and/or awarded to any plaintiff in an action challenging the validity of this permit or any environmental or other documentation related to approval of this permit. Developer further agrees to provide a defense for the City in any such action.	On-Going	Planning	
3.	The LLTSM approval is valid for three years from the date of City approval, unless an extension of time is subsequently approved per Government Code Section 66452.6(e), or as otherwise stated in the Project development agreement.	Three years commencing with the date of approval, or as otherwise stated in the Project development agreement	Planning	
4.	Developer shall be responsible for all damage to City streets associated with construction of the Project and shall repair any damage as soon as possible to the satisfaction of City.	On-Going	Public Works	
5.	Applicant/Developer shall not carry a negative account balance with the	On-Going	Finance	

	Note: With regard to Neighborhood Parks and Community Parks, the term "City" means "City or any entity designated by City".	Timing/ Implementation	Enforcement/ Monitoring	Verification (date & Signature)
	City for the processing of the project. If a negative account balance occurs, it will be the developer's responsibility to pay the balance due, in order to avoid delays in the processing of future permits or recordation of maps. Please e-mail the Finance Department at billings@cityofranchocordova.org for the status of your account with the City.			
6.	In accordance with Government Code Section 65864 through 65869.5 and Zoning Code 23.158, all active Development Agreements must maintain a minimum deposit balance of $5,000 and report to the Planning Department annually. This report should include the status of the project, payment of fees, and any change in ownership.	On-Going	Planning/Public Works/Finance	
7.	The Applicant shall submit payment as needed for Plan Review/ Plan Check Fees required by the City or any entity designated by City ~~Cordova Recreation and Parks District (CRPD)~~.	On-Going	~~CRPD~~ City/Planning/Public Works	
Prior to Recordation of the Final Map				
8.	Property Owner/Applicant shall participate in or provide a funding mechanism for maintenance services for the Project's stormwater drainage and flood protection system. This may be accomplished through annexation to the City's Stormwater Utility Fee District, or other financial mechanism as may be proposed and provided by the Property Owner for the same purpose of providing a financial mechanism to fund the operation and maintenance of the Project's stormwater drainage and flood protection system. All costs associated with the annexation or other financial mechanism as may be proposed shall be borne by the Property Owner/Applicant.	The annexation shall occur prior to the recordation of any small lot final map. The annual fee commences when a building permit is issued.	Public Works	
9.	Dedicate IODs to the City for all the right-of-ways as shown on the LLTSM. The LLTSM shall include a note on each page as follows: "The lots depicted on this map are not developable building sites. These lots may only be developed upon approval of further subdivision maps therefore or approval of other discretionary entitlements therefore by the City of Rancho Cordova."	Prior to recordation of LLTSM	Public Works	

Note: With regard to Neighborhood Parks and Community Parks, the term "City" means "City or any entity designated by City".		Timing/ Implementation	Enforcement/ Monitoring	Verification (date & Signature)
10.	Reservations for bus turnouts will be required along potential bus routes, including areas served by neighborhood shuttle services. Provide bus shelter easements, approximately 10 feet in width by 20 feet in length, for future Regional Transit routes if bus shelters cannot be accommodated within the public utility easements adjacent to public streets right-of-way.	Prior to recordation of the applicable small lot final map	Public Works	
11.	Property Owner/Applicant shall participate in or provide a funding mechanism for maintenance services for their fair share of existing and all new public improvements associated with the Project including, but not limited to, streets, bridges/culverts, traffic signals, traffic signs, striping and legends, ITS operations, street lights and safety lights, and public frontage and median landscape improvements. This may be accomplished through annexation to the City's Community Facilities District No. 2014-2 (Street, Lighting and Landscaping Maintenance), or other financial mechanism as may be proposed and provided by the Property Owner/Applicant for the same purpose of providing a financial mechanism to fund the operation and maintenance of the Project's public improvements. All costs associated with the annexation or other financial mechanism as may be proposed shall be borne by the Property Owner/Applicant.	The annexation shall occur prior to the recordation of any small lot final maps. The annual tax commences when a building permit is issued.	Public Works	
12.	Property Owner/Applicant shall participate in the provision of funding to provide transit-related services by voting to approve a special tax for the parcels created by this subdivision approval. The transit-related services special tax shall be the per parcel annual amount (with appropriate annual inflation adjustment) as established at the time of approval by the City Council. The property owner shall be responsible for paying all costs associated with holding the election. The tax shall be due at the time specified in the ordinance imposing the tax. Contact: Elizabeth Sparkman at (916) 851-8714 as there may be a 1-2 month lead time to satisfy this condition.	The annexation shall occur prior to the recordation of any small lot final maps. The annual tax commences upon recordation of the applicable small lot final map.	Public Works	

Note: With regard to Neighborhood Parks and Community Parks, the term "City" means "City or any entity designated by City".		Timing/ Implementation	Enforcement/ Monitoring	Verification (date & Signature)
13.	Dedicate a standard 12.5-foot public utility easement, or smaller to the satisfaction of SMUD, for underground facilities and appurtenances adjacent to all public street rights of ways.	Prior to recordation of the applicable small lot final map	Public Works	
14.	The final map shall show easements or other mapped provisions for the placement of centralized mail delivery units.	Prior to recordation of the applicable small lot final map	Public Works	
15.	Provide a floodplain easement/IOD pursuant to the City's Floodplain Management Ordinance, Sacramento County Water Agency Code, and the City's Improvement Standards	Prior to approval of small lot final map	Public Works	
16.	The Project is outside the boundaries of SASD and SRCSD but within the City and the Urban Service Boundary shown on the Sacramento County General Plan. Annexation of the Project to both SRCSD and SASD will be required.	Prior to approval of small lot final map or improvement plans, whichever occurs first	SASD	
17.	Connection to the SASD sewer system shall be required to the satisfaction of SASD. SASD Design Standards apply to any on-site and off-site sewer construction.	Ongoing	SASD	
18.	Each parcel and each building with a sewage source shall have a separate connection to the SASD sewer system.	Prior to occupancy	SASD	
19.	SASD shall require an approved sewer study prior to the approval of Final Map or submittal of improvement plans for plan check to SASD, whichever comes first. The sewer study shall demonstrate how interim (if any) and permanent sewer service will be provided to the project prior to the completion of the regional interceptor. The sewer study shall be Master Plan Level (Level 1 or 2) for approval of the Specific Plan/Master Parcel Map or shall be Subdivision Level (Level 3) for approval of specific subdivision maps. The sewer study shall demonstrate the quantity of	Prior to approval of Final Map or submittal of Improvement Plans, whichever occurs first	SASD	

Note: With regard to Neighborhood Parks and Community Parks, the term "City" means "City or any entity designated by City".		Timing/ Implementation	Enforcement/ Monitoring	Verification (date & Signature)
	discharge and any "flow through sewage" along with appropriate pipe sizes and related appurtenances from this subject and other upstream areas and shall be done in accordance with the Districts' most recent "Minimum Sewer Study Requirements". The study shall be done on a no "Shed-Shift" basis unless approved by the District in advance.			
20.	The subject project owner(s) and successors in interest thereof, shall be responsible for repair and/or replacement of all non-asphalt and/or enhanced surface treatments of streets and drives within these easements. This requirement shall be set forth in easement grant documents and be a covenant running with the land, be responsibility of successors in interest in future land transfers and divisions and by language approved by the SASD.	Ongoing	SASD	
21.	Provide separate public water service to each parcel. All water lines shall be located within a public right-of-way or within easements dedicated to Sacramento County Water Agency (SCWA). Easements shall be reviewed and approved by SCWA.	Prior to improvement plan approval or recordation of final map	SCWA	
22.	Project proponents and/or future successors in interest shall provide at a minimum, a 3-acre site within the Specific Plan at Lots 25-A and 25-D, sufficient for two 1.5 million gallon (each) storage tanks and a booster pump station and necessary easements to the satisfaction of the Sacramento County Water Agency (SCWA). If a site cannot be provided in this location, then an alternative site shall be selected and approved by the SCWA. The site shall be shown and labeled on the Specific Plan Land Use Plan and other SPA documents and on the LLTSM and all subsequent Tentative Subdivision Maps.	Prior to recordation of final map	SCWA	
23.	The project proponents, future successors or interests shall enter into an agreement with SCWA regarding the purchase of the site with SCWA. SCWA will not issue a will-serve letter or sign improvement plans prior to entering into an acquisition agreement for said site.	Prior to improvement plan approval or recordation of the final map	SCWA	
24.	Dedicate a 12.5-foot public utility easement for underground and overhead	Prior to approval	SMUD	

	Note: With regard to Neighborhood Parks and Community Parks, the term "City" means "City or any entity designated by City".	Timing/ Implementation	Enforcement/ Monitoring	Verification (date & Signature)
	facilities(where 69 KV facilities located) and appurtenances adjacent to all public street rights of way.	of Final Map		
25.	Developer must disclose to future/potential owners the existing or proposed 69KV electrical facilities.	Ongoing	SMUD	
26.	The Landowner shall enter into a Park Development Agreement (PDA) with the ~~Cordova Recreation and Park District~~City or any entity designated by City. The PDA shall address, among other things, the design and improvement of all parks within the Project, the Landowner's obligation to construct such parks if they are "turnkey", the timing of park construction, and the credits and reimbursement to which Landowner shall be entitled in connection with the construction of such park improvements upon the Property. Landowner shall pay the costs of preparing the Park DA	Prior ~~to any Final Map Approval~~to issuance of the first production home building permit, excluding models	~~CRPD~~City/Planning	
Prior to Approval of Small Lot Tentative Subdivision Map				
27.	Developer shall provide a phasing plan, to the satisfaction of the City Engineer, addressing sequencing and full build-out of all internal streets, community places, and other park spaces depicted on the proposed tentative maps or large lot requesting design review or a building permit. The phasing plan shall also detail the timing of the construction of off-site infrastructure. The phasing plan shall show the block of tentative map or large lot(s) to be developed and all internal roads, external roads, bike trails, drainage facilities, other utilities etc. as necessary for access to and use of the proposed units. The phasing plan shall also address construction of any offsite infrastructure gaps that impede vehicle, bicycle or pedestrian access.	Prior to approval of any small lot tentative map, design review for large lots that do not require further subdivision, or first building permit, whichever comes first	Public Works	
28.	~~All real property transferred to Cordova Recreation and Park District for parks, shall be designated either neighborhood park or community park and shall be free and clear of any past or future taxes or assessments; any liens or encumbrances; and all easements will be disclosed on the tentative map. Any structures, walls, fences, wells or storage tanks must be removed to the extent possible in accordance with all applicable laws and regulations prior to the acceptance of any~~	~~Prior to recordation of Small Lot subdivision Map~~	~~Planning/CRPD~~	

Note: With regard to Neighborhood Parks and Community Parks, the term "City" means "City or any entity designated by City".		Timing/ Implementation	Enforcement/ Monitoring	Verification (date & Signature)
	~~grant deeds or easements.~~This COA has been deleted as it is duplicative of COA 79			
29.	The Property Owner/Applicant shall work with ~~CRPD~~ City to provide a fair share funding mechanism for maintenance of all park lands being dedicated to ~~CRPD~~ City including ~~Neighborhood Green~~Community Places, Neighborhood Parks, and Community Parks, park landscaping, and other associated facilities not otherwise taxed through another funding mechanism. Pursuant to this funding mechanism, the City shall only levy the tax for those facilities it owns or maintains. All costs associated with setting up the CFD or annexation shall be borne by the Property Owner/Applicant.	Prior ~~to recordation of Small Lot subdivision Map~~issuance of the first production home building permit, excluding model homes.	~~CRPD~~City/Planning	
30.	Dedicate land through an irrevocable deed of dedication or pay in lieu fees, or both for park purposes, as required and in accordance with the procedures and standards set forth in **Chapter 22.40, Title 22 of the Rancho Cordova Municipal Code**, or as stipulated in the Development Agreement for the project. New utility easements on park property must be approved prior to ~~CRPD~~ City acceptance. Any structures, walls, fences, wells, storage tanks, other items or encumbrances inhibiting Quimby park use and/or development must be approved by the ~~CRPD~~City	Prior to recordation of Subdivision Map	~~CRPD~~City/Planning	
31.	Developer shall provide public information noticing new home owners of planned Active Recreational Park use which encumbers all lots within 1000 feet of any park site. The public notice must be in a form approved by the ~~Cordova Recreation and Park District~~City.	After Subdivision Map Approval	Planning/~~CRPD~~ City	
Prior to Approval of Improvement Plans				
32.	The Project shall be required to participate in drainage improvements along Sunrise Blvd. This will be determined through continuing consultation with Department of Public Works. If the Project designs the on-site drainage system to decrease the overall peak rate of runoff from the site that drains offsite to the north outfall at Sunrise Boulevard, the drainage facilities constructed onsite may be considered the Project's fair share to the offsite drainage solution. Decreasing the existing flood depth at the Sunrise Boulevard drainage crossing by approximately one- third	Prior to approval of improvement plans	Public Works	

Note: With regard to Neighborhood Parks and Community Parks, the term "City" means "City or any entity designated by City".		Timing/ Implementation	Enforcement/ Monitoring	Verification (date & Signature)
	(or 33%) would satisfy this condition. The design and construction of these improvements are to be concurrent with the improvements shown in the drainage study prepared by Wood Rodger dated 2006.			
33.	SASD requires their sewers to be located a minimum of 10 feet (measured horizontally from edge of pipe to edge of pipe) from all potable water lines. Separation of sewer line from other parallel utilities, such as storm drain and other "dry" utilities (electrical, telephone, cable, etc.) shall be a minimum of 7 feet (measured horizontally from the center of pipe to the center of pipe). Any deviation from the above separation due to depth and roadway width must be approved by SASD on a case-by-case basis. Prior to recording the small lot final map, the developer shall prepare a utility plan that will demonstrate that this condition is met.	Prior to approval of improvement plans	SASD	
34.	All structures along private drives shall have a minimum 10-foot setback (measured horizontally from edge of collector pipe to edge of structure) so that SASD can properly maintain the sewer line.	Prior to approval of improvement plans	SASD	
35.	To ensure that sufficient space is provided within the major roadway system to accommodate the future pipelines associated with regional facilities, water pipeline easements shall be provided by the developer that are acceptable to SCWA and the City and/or reservation of space within the Project's roadways for future pipelines shall be provided.	Prior to approval of improvement plans	SCWA	
36.	The Stormwater Pollution Prevention Plan in place for the site shall include a contingency plan for the implementation of a process to remove fine clay sediments prior to discharge to the City's storm drain system and/or Waters of the State (e.g., creeks, rivers) to the satisfaction of the City's Stormwater Quality Division. A chemical treatment system or comparable process shall be included in the erosion and sediment control plan of the improvement plans.	Prior to approval of improvement plans	Public Works	
37.	Traffic signal devices shall be located in accordance with the specific plan and non-signalized traffic control devices shall be designed where needed to the satisfaction of the Public Works Director. Traffic control locations will be determined at time of improvement plan submittal.	Prior to approval of improvement plans	Public Works	

Note: With regard to Neighborhood Parks and Community Parks, the term "City" means "City or any entity designated by City".		Timing/ Implementation	Enforcement/ Monitoring	Verification (date & Signature)
	Number, size, and location of driveways are subject to approval by the Public Works Director.			
38.	Developer shall photo-document the condition of adjacent streets, sidewalks and infrastructure to the satisfaction of the Public Works Department.	Prior to holding a preconstruction meeting	Public Works	
39.	Developer shall submit landscaping plans demonstrating conformance with the City's water use and conservation provisions. Plans for median landscaping, frontage landscaping and other landscaping associated with City facilities shall be prepared to the satisfaction of the Public Works Department prior to approval of landscape improvement plans.	Prior to approval of landscaping improvement plans	Public Works	
40.	In order to obtain sewer service for the Project, construction of on-site and off-site sewer infrastructure will be required. Sewer infrastructure shall be constructed as per the approved sewer study.	Prior to approval of improvement plans	SASD	
41.	Potable water supply will be provided by SCWA.	Prior to approval of improvement plans	SCWA	
42.	Provide public water service to each building.	Prior to approval of improvement plans	SCWA	
43.	Destroy all abandoned wells on the Project site in accordance with the requirements of the Sacramento County Environmental Health Division. Clearly show all abandoned/destroyed wells on the improvement plans for the Project. Prior to abandoning any existing agricultural wells, developer shall use water from agricultural wells for grading and construction.	Prior to acceptance of improvements	SCWA	
44.	All Park Capital Improvement Plans and Specifications for parks and other areas to be owned and maintained by ~~CRPD~~ City must be prepared by a licensed landscape architect with necessary sub-consultants mutually acceptable to ~~CRPD~~ City and the Applicant. The responsible landscape architect in charge will be retained throughout the construction process to review the construction and attend construction meetings on a weekly basis. The responsible architect in charge will be required to authorize changes to the approved plans in coordination with ~~CRPD~~City. The Applicant will require the responsible landscape architect in charge and the appropriate sub-consultants to provide as-constructed plans and	Prior to the issuance of Improvement Plans for the phase in which the improvement(s) are located.	~~CRPD~~City/Planning/Public Works	

Note: With regard to Neighborhood Parks and Community Parks, the term "City" means "City or any entity designated by City".		Timing/ Implementation	Enforcement/ Monitoring	Verification (date & Signature)
	certify that the project has been constructed per the approved plan and subsequent approved changes to the plans.			
45.	City shall review and approve the public improvement plans for the street frontages and utilities adjacent to park sites prior to installation. Developer shall provide adequate drainage facilities to the boundary of park sites at a depth sufficient to accept all drainage ~~requirements~~ flows from~~for~~ the improved park site. ~~CRPD and the City of Rancho Cordova shall review and approve the public improvement plans for the street frontages and utilities adjacent to park sites prior to installation~~	~~Prior to the issuance of Improvement Plans or Final Map, whichever comes first~~Prior to issuance of building permits for any phase which contains a park	~~CRPD~~City/Public Works	
46.	Provide utility stubs into the Community Park Site for electricity, water, drainage, and sewer on Improvement Plans. A natural gas stub shall be provided on large neighborhood park sites, the Community Park site, and where otherwise specified by ~~CRPD~~City. ~~CRPD~~ City shall give written approval for all locations of utility service points of connection on all land to be dedicated or maintained by ~~CRPD~~City, prior to approval of infrastructure construction documents. While typical Public Utility Easements and underground utility easements can be located on park property, non-park related utility service cabinets, pedestals, or other above ground structures shall not be located on land to be dedicated for park purposes to the extent possible. ~~CRPD~~ City shall pay any applicable fees in a timely manner associated with the stubbing of utility services to the park site. ~~CRPD~~ City shall only be required to pay any applicable fees or reimburse for applicable fees that were paid by others when funds are available as identified within the Rio Del Oro Specific Plan park fee program and/or other ~~CRPD Board~~ City approved eligible and dedicated funding source.	Prior to issuance of Improvement Plans for the phase in which the park is located.	Public Works/ ~~CRPD~~City	
MAJOR ARTERIAL PHASING				
White Rock Road				
47.	Widen White Rock Road to four (4) lanes from western boundary of Rio del Oro project to Rancho Cordova Parkway and construct the ultimate White Rock Road/Rancho Cordova Parkway intersection.	Prior to issuance of first building permit in phase	Public Works	

Note: With regard to Neighborhood Parks and Community Parks, the term "City" means "City or any entity designated by City".		Timing/ Implementation	Enforcement/ Monitoring	Verification (date & Signature)
		1, model homes excluded		
48.	Construct entire White Rock Road frontage adjacent to Large Lots 65 and 66 (Elliott phase 1 east of Rancho Cordova Parkway).	Prior to opening any access to White Rock Road between Rancho Cordova Parkway and Collector A and prior to opening Collector A access to White Rock Road.	Public Works	
49.	Widen White Rock Road to four (4) lanes from Rancho Cordova Parkway to Rio del Oro Parkway and construct the ultimate White Rock Road/Rio del Oro Parkway intersection. *When this trigger (issuance of 601st building permit) becomes imminent, the developer may provide a traffic study that will demonstrate that this condition can be modified. The modification can only be approved by the City Engineer.*	Prior to issuance of 601st building permit in phases A and B	Public Works	
Rancho Cordova Parkway				
50.	Construct Rancho Cordova Parkway (minimum of two (2) lanes) from Rio del Oro Parkway to White Rock Road, and construct the ultimate White Rock Road/Rancho Cordova Parkway and Rio del Oro Parkway/Rancho Cordova Parkway intersections.	Prior to issuance of first building permit in phase 2, model homes excluded	Public Works	
51.	Construct Rancho Cordova Parkway (minimum of two (2) lanes) from Villagio Drive to Douglas Road, and construct Villagio Drive from Americanos Boulevard to Rancho Cordova Parkway. *The segment of Rancho Cordova Parkway that falls within the Preserve (from Douglas Road to south edge of phases 4 and B) will not be phased. The Project will build the complete roadway cross section (four (4)lanes).*	Prior to issuance of 2501st building permit in phases A, B and C	Public Works	

Note: With regard to Neighborhood Parks and Community Parks, the term "City" means "City or any entity designated by City".		Timing/ Implementation	Enforcement/ Monitoring	Verification (date & Signature)
52.	Construct Rancho Cordova Parkway (min. 2 lanes) from Rio del Oro Parkway to Douglas Road, including ultimate Rio del Oro Parkway/Rancho Cordova Parkway Intersection. *The segment of Rancho Cordova Parkway that falls within the Preserve (from Douglas Road to south edge of phases 4 and B) will not be phased. The Project will build the complete roadway cross section (four (4) lanes).*	Prior to issuance of 251st building permit in phase 4	Public Works	
53.	Construct a minimum of two (2) lanes on Rancho Cordova Parkway, Douglas Road to White Rock Road. *The segment of Rancho Cordova Parkway that falls within the Preserve (from Douglas Road to south edge of phases 4 and B) will not be phased. The Project will build the complete roadway cross section (four (4) lanes).*	Prior to issuance of 6,001st building permit Project wide	Public Works	
54.	Construct a minimum of two (2) lanes on Rancho Cordova Parkway, Douglas Road to White Rock Road. *The segment of Rancho Cordova Parkway that falls within the Preserve (from Douglas Road to south edge of phases 4 and B) will not be phased The Project will build the complete roadway cross section (four (4)lanes).*	Prior to issuance of building permit exceeding 700,000 square feet of commercial plus office space	Public Works	
Douglas Road				
55.	Construct or reimburse Douglas Road north frontage improvements from Sunrise Boulevard to the western edge of the Preserve boundary, including travel lane, bike lane, curb & gutter and bike trail/ sidewalk. Should the City build Rancho Cordova Parkway in the Preserve and the conditions for Developer to build Rancho Cordova Parkway have not been triggered, the Developer's trigger to reimburse the City will remain as stated in these conditions. The Developer will assure that IOD's are available should the City choose to build the frontage.	Prior to issuance of first building permit in phase 3, or as part of the Rancho Cordova Parkway construction within the preserve connecting to Douglas Road,	Public Works	

Note: With regard to Neighborhood Parks and Community Parks, the term "City" means "City or any entity designated by City".		Timing/ Implementation	Enforcement/ Monitoring	Verification (date & Signature)
		whichever comes first		
56.	Construct or reimburse Douglas Road north frontage improvements from the western edge of the Preserve boundary to Americanos Boulevard including travel lane, bike lane, curb & gutter and bike trail/ sidewalk.	Prior to issuance of first building permit south of Centennial Drive in phase D ,or as part of the completion of Americanos Boulevard connecting to Douglas Road, whichever comes first	Public Works	
Rio Del Oro Parkway				
57.	Award a construction contract of the Rio del Oro Parkway widening to 4 lanes (from Sunrise Boulevard to Rancho Cordova Parkway) including the ultimate intersection of Rio del Oro Parkway/Rancho Cordova Parkway.	Prior to issuance of any non-residential building permit within phase 3, and substantially complete construction prior to occupancy of such non-residential building	Public Works	
Americanos Boulevard				

	Note: With regard to Neighborhood Parks and Community Parks, the term "City" means "City or any entity designated by City".	Timing/ Implementation	Enforcement/ Monitoring	Verification (date & Signature)
58.	Construct Americanos Boulevard south of Centennial Drive to Douglas Road including ultimate Americanos Boulevard/Douglas Road intersection	Prior to issuance of first building permit south of Centennial Drive in phase D	Public Works	
Level of Service Widening				
59.	A level of service widening criteria will be required for all roads that are planned for four of six lanes on internal and perimeter roadways. Four and six lane roadways that are initially built with 2 lanes will be annually monitored by the City for traffic volume. Once the subject roadway exceeds 15,300 vehicles per day, Developer will be required to widen from two to four lanes. If a traffic study is provided to the satisfaction of City that supports that the demand is from outside the specific plan area, the City will take responsibility for the widening if the existing two (2) lanes are developer frontage and the widening occurs within the CIP lanes. If frontage lanes are required as part of the widening, Developer will be required to build those lanes regardless of the source of the travel demand.	At the direction of the City Engineer	Public Works	
Future Core Improvements				
Prior to Issuance of Building Permits				
60.	All sewer facilities shall be accepted for operation and maintenance.	Prior to issuance of building permits	SASD	
61.	Developer shall submit improvement plans to the satisfaction of the Public Works Department. Improvement plans shall include, but shall not be limited to, all streets, water, sewer, storm drain, lighting, landscaping, signage and striping, and other associated facilities for all streets and other public areas -depicted on the tentative map, including all community places, neighborhood parks, and community parks utility stubs.	Prior to issuance of building permits	Public Works	

Note: With regard to Neighborhood Parks and Community Parks, the term "City" means "City or any entity designated by City".		Timing/ Implementation	Enforcement/ Monitoring	Verification (date & Signature)
	• Prior to acceptance of the improvements, as-built grading and improvement plans, as well as a compact disc containing said plans in AutoCAD and pdf format, and a table containing the coordinates of public facilities shall be submitted and approved by the Public Works Department.			
62.	All improvements included in the approved improvement plans, including but not limited to all community places, neighborhood park, and community park utility stubs, landscaping and other infrastructure as necessary for adequate public access and use for each lot within such final small lot final map (or in the event no final small lot final map is required, for each lot or parcel within the area of the approved entitlement), shall be substantially complete to the satisfaction of the Public Works Department and consistent with the phasing plan. Prior to occupancy, all of the aforementioned improvements shall be fully constructed and completed to the satisfaction of the City Engineer. If requested by the developer and at the discretion of the Public Works Department, the final lift of asphalt only (e.g., upper approximately 1.5 inches of asphalt) may be deferred to prior to the first occupancy. The structural section shall be designed to accommodate construction traffic and loads until such time that the finish lift of asphalt concrete is installed. All other improvements shall be substantially complete prior to issuance of the first building permit.	Prior to issuance of the first building permit within a phase	Public Works	
63.	Designer shall certify that landscaping conforms to City water conservation landscape requirements.	Prior to issuance of the first building permit within a phase	Public Works	
64.	Developer shall pay Zone 40 development fees applicable at the time of building permit issuance in accordance with Title 4 of the SCWA Code.	Concurrent with issuance of building permits	SCWA	
65.	For the portions of the development with the Cal-Am water service	Concurrent with	CalAm	

	Note: With regard to Neighborhood Parks and Community Parks, the term "City" means "City or any entity designated by City".	Timing/ Implementation	Enforcement/ Monitoring	Verification (date & Signature)
	boundary, developer shall pay Cal-Am impact fees or install improvements as required by Cal-Am.	issuance of building permits		
66.	Developer shall demonstrate compliance with the specific provisions of the City's Landscaping Ordinance (Rancho Cordova Municipal Code Section 23.716 et seq.).	Prior to issuance of building permits	SCWA	
67.	In the event of the encounter of subsurface materials suspected to be of an archaeological or paleontological nature or if any human remains are found, all grading and/or excavation shall cease, the find shall be left untouched, and the City Planning Department shall be immediately notified. This requirement shall be noted on the Grading and Building Plans, prior to issuance of permits. A qualified professional archaeologist certified by the Register of Professional Archaeologists or paleontologist with a degree(s) in paleontology or geology, to evaluate and make recommendations as to disposition, mitigation and/or salvage. The recommendation shall be implemented before work may proceed.	Prior to issuance of building permits	Planning/Building	
68.	The Applicant shall install signage on all park sites notifying surrounding residential units of future park construction and identifying park amenities. ~~CRPD~~ City will have final approval of the sign prior to installation.	Prior to issuance of the first building permit within each phase.	~~CRPD~~City/Planning	
69.	Where the community park or neighborhood green abuts land uses other than public street frontages and schools, Applicant shall install a six foot high masonry wall or decorative metal fencing or fencing otherwise approved by ~~CRPD~~City, which will be built to the specifications of ~~CRPD~~ City and Planning as they may be adopted or amended from time to time. The approved wall or fence shall be installed when the park is developed or when the construction on the adjoining lots commences, whichever comes first. The wall or approved fence is to be located on the adjacent owner's property. Accordingly, general maintenance, repair or replacement of the wall or fence shall be the responsibility of the owner, not ~~CRPD~~City. ~~CPRD~~ City will be responsible solely for graffiti removal on the exterior portion of the wall, which faces ~~CRPD~~City, or City of Rancho Cordova property. All walls shall be constructed utilizing graffiti resistant materials.	Prior to issuance of building permit for adjoining lot/lots, or at park construction	Planning/~~CRPD~~City	
Prior to Acceptance of Improvements				
70.	Dedicate the improved landscaped lots, if any, to the City as shown on the	Upon completion	Public Works	

Note: With regard to Neighborhood Parks and Community Parks, the term "City" means "City or any entity designated by City".		Timing/ Implementation	Enforcement/ Monitoring	Verification (date & Signature)
	approved LLTSM/SLTSM and provide a maintenance entity which may be accomplished through annexation to the City's CFD.	of and prior to acceptance of the improvements		
71.	Sewer easements will be required. All sewer easements shall be dedicated to SASD, in a form approved by the District Engineer. All SASD sewer easements shall be at least 20 feet in width and ensure continuous access for installation and maintenance. SASD will provide maintenance only in public rights-of-way and in easements dedicated to SASD.	Prior to approval of acceptance of improvements	SASD	
72.	The trunk and collector sewer system for the Project will not be accepted for operation and maintenance until the downstream sewer system serving the Project is also accepted for operation and maintenance.	Prior to acceptance of improvements	SASD	
73.	All landscape corridor walls shall be of masonry construction using graffiti resistant materials.	Prior to the occupancy or acceptance of improvements	Public Works and Planning	
74.	Record drawings, grading and improvement plans, as well as a compact disc containing said plans in AutoCAD format shall be submitted and approved by the Public Works Department. A GIS shape file, or equivalent to the satisfaction of the City Engineer, of the improvement plans shall also be provided.	Prior to acceptance of improvements	Public Works	
75.	Provide a maintenance and operations manual for drainage basins. The manual shall include, but is not limited to: • As-built topography of the basin; • Cut and fill quantities; • Plat map; • Depth volume rating curve; • As builts for steel, concrete and other structures; • Inverts of inlets, outlets, etc;. • Updated model based on as-built topography; and • Document any sensitive resources	Prior to acceptance of improvements	Public Works	

	Note: With regard to Neighborhood Parks and Community Parks, the term "City" means "City or any entity designated by City".	Timing/ Implementation	Enforcement/ Monitoring	Verification (date & Signature)
76.	Provide drainage easements to the City, design facilities pursuant to the City's Floodplain Management Ordinance, Sacramento County Water Agency Code, and the City's Improvement Standards, and pay any fee required by the Drainage Impact Fee Program (County Zone 11 or if applicable the City's Drainage fee program).	Prior to acceptance of improvements	Public Works	
77.	Process a letter of map revision (LOMR) or physical map revision (PMR) with FEMA for all detention basins, drainage channels and streams within the 100 year floodplain.	Prior to acceptance of drainage infrastructure	Public Works	
78.	Provide post & cable fencing around basins as required by the City.	Prior to acceptance of improvements	Public Works	
79.	Any land designated for ~~either~~ community places, neighborhood parks or community park to be transferred to ~~CRPD~~ City will otherwise be free and clear of any past or future taxes or assessments; any liens or encumbrances unless otherwise approved by the ~~District~~City; and all easements will be disclosed on the tentative map. Any structures, walls, fences, wells, or storage tanks must be removed in accordance with all applicable laws and regulations prior to the acceptance of any grant deeds or easements.	Prior to time of acceptance of or dedication to~~by CRPD~~City	City/Planning~~C RPD~~	
80.	The Applicant shall deliver to the ~~District~~ City electronic CAD files of all ~~as-built/as-constructed~~record drawings ~~documents~~ used in the implementation of subdivision park property.	Prior to time of acceptance of dedication by ~~CRPD~~ City	City/Public Works~~CRPD~~	
Prior to Final Building Inspection				
81.	Joint Trench design shall accommodate the undergrounding of all existing overhead electric facilities less than 69KV. The undergrounding of these facilities, less than 69KV, shall be phased with the phasing of the overall Project. Developer will be responsible for granting all required public utility easements.	Prior to the final inspection of the first building permit within the phase	Public Works	
82.	In addition to the conditions of approval, the mitigation monitoring and	Prior to Final	Planning	

Note: With regard to Neighborhood Parks and Community Parks, the term "City" means "City or any entity designated by City".		Timing/ Implementation	Enforcement/ Monitoring	Verification (date & Signature)
	reporting program must be completed in accordance with their implementation timing prior to final inspection. This is to satisfy the requirements of the project's CEQA review.	inspection/Certificate of Occupancy		
83.	Improve all the landscaped lots to include landscape and sidewalks that are immediately adjacent to the park and on the park parcel owned by CityCRPD ~~(or other appropriate agency)~~ according to the approved plans. Layout of the sidewalk shall be reviewed and approved by the ~~Planning Director and Parks Administrator~~Public Works Director. All improvements shall be reviewed and accepted by ~~CRPD~~ City prior to assuming maintenance responsibility.	Prior to final inspection of the first unit	City/Public WorksCRPD	
84.	Developer will conform to Section 2 Grading – subsection 2.01 Park Site Criteria of the Cordova Recreation and Park Design and Construction Standards Manual or its successor document as it may from time to time be updated or amended in whole or in part by a City approved document.	Prior to final inspection of the rough grading plan.	CityCRPD	
85.	Applicant shall construct all necessary street frontage improvements abutting the dedicated park sites including, but not limited to, on street parallel parking, vertical curb, gutter, street paving, utilities (water, sewer, electrical, storm drain, phone, and gas), street lights, and attached sidewalks.	Prior to Park Construction	Public Works/CRPD	

Master Conditions of Approval
Exhibit A to the Resolution

General Information and Compliance Items:
The following items are noted for the Applicant's information. These items are required by other local agencies, the City, state or federal agencies, and are not conditions of approval of the project.

1. If a lifting and/or pumping station is required to serve this project, the applicant shall install all necessary infrastructures (electrical power and wiring, telemetry, piping, manholes, wells, gates etc.) for the complete operation of the facility at full development and final maximum service capacity as identified in applicable approved sewer studies. The only exception to this requirement is the pump size, which shall be installed in accordance with the approved design report. (SASD)
2. If interim sewer infrastructure (such as sewer pipes, manholes, and lifting and/or pumping stations) is required to serve this project, the applicant may be responsible for the cost of design, construction, decommissioning, and/or removal/abandon of such interim sewer infrastructures to the satisfaction of SASD. Interim sewer infrastructures, when required, may be reimbursed by SASD. (SASD)
3. Permanent Trunk sewer design and construction may be reimbursed by SASD under the terms of a Reimbursement Agreement. Prior to initiating design of any sewer facility, contact SASD for details. It may be necessary to schedule a meeting to discuss reimbursement requirements with appropriate SASD staff prior to any design. Failure to strictly comply with the provisions of the SASD Ordinances may jeopardize all sewer reimbursement. (SASD)
4. Developing this property will require the payment of sewer impact fees. Impact fees shall be paid prior to filing and recording the Final Map or issuance of Building Permits, whichever is first. Applicant should contact the Fee Quote Desk at 876-6100 for sewer impact fee information. (SASD)
5. The following arterial roadways shown on the Large Lot map are considered high volume arterials with special access limitations.
    - White Rock Road
    - Sunrise Boulevard
    - Rancho Cordova Parkway from Rio del Oro Parkway to White Rock Road
    - Rio del Oro Parkway from Sunrise Boulevard to Rancho Cordova Parkway

    The access criteria listed below are required on these arterial roadways, and can only be modified at the direction of the City Engineer
    - Minimum quarter mile spacing for signalized intersections (1,320 ft.)
    - Median breaks will only be allowed at signalized intersections
    - Driveways should not be permitted within 250 feet of a traffic signal
    - Driveway and secondary road access will be consolidated with reciprocal access provided by adjacent parcel owners. (Public Works)
6. The Sacramento County Water Agency (SCWA) may only compensate developers for the acquisition of land for regionally beneficial off-line peak flow basins. Contingent upon a need by SCWA, pursuant to title 2 of the SCWA Code. All drainage studies are subject to alternative analyses. The land cost for the basins is not eligible for credits or reimbursements under the Zone 11 Drainage Impact Fee Plan. (Public Works)
7. New 12 kV lines will be necessary for this subdivision.(SMUD)
8. Setbacks of less than 14 feet may create clearance issues and should require the developer to meet with all utilities prior to acceptance of the Tentative Map. (At a minimum, the setback information should be placed on the Tentative Map for review.) (SMUD)
9. Building foundations must have a minimum clearance of 5 feet to a SMUD trench. Developer to verify with other utilities (gas, telephone, etc.) for their specific clearance requirements. (SMUD)

10. SMUD equipment shall be accessible to a 26,000 pound SMUD service vehicle in all weather. SMUD equipment shall be no further than 15 feet from a drivable surface. The drivable surface shall have a minimum width of 20 feet. (SMUD)
11. Prior to the issuance of building permits, require water intensive commercial and industrial building permit applicants to conduct a water use efficiency review and submit the findings in the required environmental documentation for the project. (SCWA)
12. Prior to the issuance of building permits, require efficient cooling systems, re-circulating pumps for fountains and ponds, and water recycling systems for vehicle washing as a condition of service. (SCWA).
13. With regard to Neighborhood Parks and Community Parks, the term "City" means "City or any entity designated by City".

3732149.1

Note: With regard to Neighborhood Parks and Community Parks, the term means "City or any entity designated by City".		Category	Timing/ Implementation	Enforcement / Monitoring	Verification (date & Signature)
General Conditions					
1.	The approved entitlement is for a Tentative Subdivision Map for Rio Del Oro Parcel 67 located south of White Rock Road, west of the proposed Rancho Cordova Parkway, north of the proposed International Drive within the northwest portion of the Rio Del Oro Specific Plan Area (APN a portion of 067-0430-001). The project is described in the City Council staff report dated June 19, 2017 and shown on the respective project exhibits. The project is subject to all the conditions of approval herein, for project number DD8571.	Project Description	On-Going	Planning	
2.	The term of the Tentative Subdivision Map approval is the later of (i) the date the Development Agreement (DA) expires or (ii) the date three years from the date of City Council approval of the Tentative Subdivision Map (unless extended by City Council approval).	Subdivision	Three years, commencing with the date of approval or under the terms of the DA.	Planning/ Public Works	
3.	This project shall also comply with the Rio Del Oro Specific Plan standards, including the conditions of approval and all applicable reports from the Tier II approval DD8403 outlined in: • Resolution 106-2016 (Addendum references the MMRP), • Resolution 107-2006 (Affordable Housing and Financing Plans, Infrastructure Phasing, and Large Lot TSM) • Ordinance 10-2016 (Development Agreements)	Rio Del Oro Specific Plan	On-Going	Planning	
4.	The project shall comply with the Specific Plan EIR MMRP.	Environmental	On-Going	Planning	

Note: With regard to Neighborhood Parks and Community Parks, the term means "City or any entity designated by City".		Category	Timing/ Implementation	Enforcement / Monitoring	Verification (date & Signature)
5.	The Applicant shall hold harmless the City, its Council Members, officers, agents, employees, and representatives from liability for any award, damages, costs and fees incurred by the City and/or awarded to any plaintiff in an action challenging the validity of this permit or any environmental or other documentation related to approval of this permit. Applicant further agrees to provide a defense for the City in any such action.	General	On-Going	Planning	
6.	Applicant/Developer shall not carry a negative account balance with the City for the processing of the project. If a negative account balance occurs, it will be the developer's responsibility to pay the balance due, in order to avoid delays in the processing of future permits or recordation of maps. Please email the Finance Department at billings@cityofranchocordova.org for the status of your account with the City.	General	On-Going	Finance	
7.	In accordance with Government Code Sections 65864 through 65869.5 and the Zoning Code 23.158, all active Development Agreements must maintain a minimum deposit balance of $5,000 and report to the Planning Department annually. This report should include the status of the project, payment of fees, and any change in ownership.	Development Agreement	On-Going	Planning/ Public Works/ Finance	
8.	The development approved by this action is subject to the Mitigation Monitoring and Reporting Program (MMRP) adopted by City Council per Resolution 106-2016. A deposit of $7,500 for monitoring mitigation measures applicable to this development shall be paid to the City in order to assure MMRP compliance. If actual City monitoring costs exceed the initial estimate, a revised estimate and/or supplemental bill(s) will be submitted to the Applicant. If actual City monitoring costs are less than the initial estimate, the difference will be promptly refunded to the Applicant. If the project be constructed in phases between multiple parties, additional deposit(s) shall be required to the satisfaction of the Community Development Director.	Environmental	On-Going	Planning	

Note: With regard to Neighborhood Parks and Community Parks, the term means "City or any entity designated by City".		Category	Timing/ Implementation	Enforcement / Monitoring	Verification (date & Signature)
9.	Noise sources associated with construction, repair, remodeling, demolition, paving and/or grading of any real property must adhere to the development standards outlined within the City's Noise Element and RCMC 6.68.	Construction	On-Going	Planning/ Public Works/ Building	
10.	Any vegetation damaged or destroyed by construction activities shall be replaced with like or comparable plant materials, and if damage occurs off-site, the replacement plants shall be approved by the property owner and the Planning Department, prior to occupancy approval in accordance with RCMC 23.716.080.	Landscaping	On-Going	Planning	
11.	Developer shall be responsible for all damage to City streets associated with construction of the project and shall repair any damage as soon as possible.	Construction	On-Going	Public Works	
12.	Signage is not approved with this permit. All signage shall comply with the City of Rancho Cordova Zoning Code.	Signage	On-Going	Planning	
Prior to Recordation of Final Subdivision Map					
13.	Per Development Agreement Section 8 the Landowner hereby agrees to form a Homeowner Association to manage the residential portions of the Property as a common interest development under the Davis-Stirling Common Interest Development Act. The purpose of the Homeowner Association will be to enforce the rules and regulations adopted from time to time by its board of directors, enhance and protect the value, desirability, and attractiveness of the community, and discharge such other lawful duties and responsibilities as may be required pursuant to its bylaws and the declaration of CC&Rs to be recorded in the Office of the Recorder of Sacramento County, State of California, with respect to the residential planned development. The Homeowner Association may also, in Landowner's sole and absolute discretion, be formed to allow the Homeowner Association to own common area within the residential portions of the Property. If Landowner elects to have the Homeowner Association own common area, the Homeowner	HOA	Prior to Final Map Approval	Planning/ Public Works	

Note: With regard to Neighborhood Parks and Community Parks, the term means "City or any entity designated by City".		Category	Timing/ Implementation	Enforcement / Monitoring	Verification (date & Signature)
	Association shall repair, maintain, and manage said common areas. If City elects to (i) adopt a City program that includes enforcement of all or any provisions of the CC&Rs applicable to the Property and (ii) form a financing mechanism to fund the cost of such a program, City hereby agrees to exempt the Property from any special taxes or assessments levied by City to fund the costs of said City program. Any such exemption shall be proportional to the extent the City program duplicates the CC&R enforcement program. Prior to recordation of the declaration of CC&Rs, Landowner agrees to provide City a reasonable opportunity to review and comment on the provisions of said CC&Rs pertaining to (i) design review, (ii) any maintenance obligations that could otherwise be performed by the districts described in the DA section 7.2.1, 7.2.3 or 7.2.5 and (iii) any enforcement obligations that are already included in the City program described in the DA Section 8 to the extent such City program exists at the time of said review and comment period, provided that City shall not have any approval authority with respect to said CC&Rs.				
14.	Property Owner/Applicant shall participate in or provide a funding mechanism for maintenance services for the Project's stormwater drainage and flood protection system. This may be accomplished through annexation to the City's Stormwater Utility Fee District, or other financial mechanism as may be proposed and provided by the Property Owner for the same purpose of providing a financial mechanism to fund the operation and maintenance of the Project's stormwater drainage and flood protection system. All costs associated with the annexation or other financial mechanism as may be proposed shall be borne by the Property Owner/Applicant.	Stormwater	The annexation shall occur prior to the recordation of any small lot final map. The annual fee commences when a building permit is issued	Public Works	
15.	Reservations for bus turnouts will be required along potential bus routes, including areas served by neighborhood shuttle services. Provide bus shelter easements, approximately 10 feet in width by 20 feet in length, for future Regional Transit routes if bus shelters cannot be accommodated within the public utility easements	Transit	Prior to recordation of the applicable small lot final map	Public Works	

Note: With regard to Neighborhood Parks and Community Parks, the term means "City or any entity designated by City".		Category	Timing/ Implementation	Enforcement / Monitoring	Verification (date & Signature)
	adjacent to public streets right-of-way.				
16.	Property Owner/Applicant shall participate in or provide a funding mechanism for maintenance services for their fair share of existing and all new public improvements associated with the Project including, but not limited to, streets, bridges/culverts, traffic signals, traffic signs, striping and legends, ITS operations, street lights and safety lights, and public frontage and median landscape improvements. This may be accomplished through annexation to the City's Community Facilities District No. 2014-2 (Street, Lighting and Landscaping Maintenance), or other financial mechanism as may be proposed and provided by the Property Owner/Applicant for the same purpose of providing a financial mechanism to fund the operation and maintenance of the Project's public improvements. All costs associated with the annexation or other financial mechanism as may be proposed shall be borne by the Property Owner/Applicant.	Infrastructure Funding	The annexation shall occur prior to the recordation of any small lot final maps. The annual tax commences when a building permit is issued	Public Works	
17.	Property Owner/Applicant shall participate in the provision of funding to provide transit-related services by voting to approve a special tax for the parcels created by this subdivision approval. The transit-related services special tax shall be the per parcel annual amount (with appropriate annual inflation adjustment) as established at the time of approval by the City Council. The property owner shall be responsible for paying all costs associated with holding the election. The tax shall be due at the time specified in the ordinance imposing the tax.	Transit Funding	The annexation shall occur prior to the recordation of any small lot final maps. The annual tax commences upon recordation of the applicable small lot final map.	Public Works	

Note: With regard to Neighborhood Parks and Community Parks, the term means "City or any entity designated by City".		Category	Timing/ Implementation	Enforcement / Monitoring	Verification (date & Signature)
18.	Dedicate public utility easements, for the installation and maintenance of water, gas, sewer, drainage facilities, traffic control devices and dry utilities as shown on the tentative map.	Easements	Prior to recordation of the applicable small lot final map	Public Works	
19.	The final map shall show easements or other mapped provisions for the placement of centralized mail delivery units.	Mail Easement	Prior to recordation of the applicable small lot final map	Public Works	
20.	Prior to recordation of a final map or certificate of compliance, dedicate land or pay in lieu fees, or both, for park purposes, as required by and in accordance with the procedures and standards set forth in Chapter 22.40, Title 22 of the City of Rancho Cordova Zoning Code	Parks	Prior to recordation of the applicable small lot final map	Public Works	
21.	Dedicate to the City all the right-of-ways as shown on the Tentative Map and install or bond for public street improvements, consistent with the City adopted cross sections to the satisfaction of the City Engineer.	Infrastructure Dedication	Prior to Recordation of the Subdivision Map	Public Works	
22.	Dedicate pedestrian and landscape easements as shown on the tentative map.	Easement Dedication	Prior to recordation of the applicable small lot final map	Public Works	
23.	The Landowner shall enter into a Park Development Agreement (PDA) with the ~~Cordova Recreation and Park District~~City or any entity designated by City. The PDA shall address, among other things, the design and improvement of all parks with the Project, the Landowner's obligation to construct such parks if they are "turnkey", the timing of the park construction, and the credits and	Parks	~~**Prior to Final Map Approval**~~ Prior to issuance of the first production home building	~~CRPD~~City/Planning	

Note: With regard to Neighborhood Parks and Community Parks, the term means "City or any entity designated by City".		Category	Timing/ Implementation	Enforcement / Monitoring	Verification (date & Signature)
	reimbursement to which Landowner shall be entitled in connection with the construction of such park improvements upon the Property. Landowner shall pay the costs of preparing the Park DA.		permit, excluding models.		
24.	The property owner/applicant shall work with ~~CRPD~~ City to provide a fair share funding mechanism for maintenance of all park lands being dedicated to ~~CRPD~~City, including Community Places, Neighborhood Parks and Community Parks, ~~neighborhood~~ park landscaping, and other associated facilities not otherwise taxed through another funding mechanism. Pursuant to this funding mechanism, the City shall only levy the tax for those facilities it owns or maintains. All costs associated with setting up the CFD or annexation shall be borne by the property owner/applicant.	Parks	~~Prior to Final Map Approval~~Prior to issuance of the first production home building permit, excluding model homes	~~CRPD~~City/Planning	
Prior to Improvement Plans/Grading Permit Issuance					
25.	The Landscape Open Space and Street Tree, Subdivision Sign, and Bike Trail Connection/Paseo exhibits are illustrative and shall require a Major Design Review entitlement approval. The Neighbor Park exhibit is illustrative and requires ~~CRPD~~ City to review and approve.	Plans	Prior to approval of improvement plans	Planning and ~~CRPD~~City	
26.	~~The Project shall be required to participate in drainage improvements along Sunrise Blvd. This will be determined through continuing consultation with Department of Public Works. If the Project designs the on-site drainage system to decrease the overall peak rate of runoff from the site that drains offsite to the north outfall at Sunrise Boulevard, the drainage facilities constructed onsite may be considered the Project's fair share to the offsite drainage solution. Decreasing the existing flood depth at the Sunrise Boulevard drainage crossing by approximately one- third (or 33%) would satisfy this condition. The design and construction of these improvements are to be concurrent with the improvements shown in the drainage study prepared by Wood Rodger dated 2006.~~Landowner shall	Drainage	Prior to ~~approval of first grading / improvement plans~~recordation of a small lot final map within parcels 67A, 67B, or 67E	Public Works	

Note: With regard to Neighborhood Parks and Community Parks, the term means "City or any entity designated by City".		Category	Timing/ Implementation	Enforcement / Monitoring	Verification (date & Signature)
	satisfy its obligation with respect to drainage improvements along Sunrise Boulevard by payment as further detailed in Revised Section 10 of the Second Amendment of Amended and Restated Development Agreement by and between the City of Rancho Cordova and Alta Vista, LLC Relative to the Rio Del Oro Project.				
27.	Design Cordovan bus pads at locations and to the satisfaction of Public Works.	Transportation	Prior to approval of improvement plans	Public Works	
28.	Provide treatments for the bike and pedestrian crossing at Rancho Cordova Pkwy and La Fortuna street. Design shall accommodate the interim configuration prior to installation of the signal and the final signalized configuration. Provide connection to the north trail to the satisfaction of the Public Works Department.	Infrastructure	Prior to approval of improvement plans	Public Works	
29.	Drainage basins, green belts, paseos and trails shall be amenetized per the specific plan and Rio Del Oro Design Guidelines, including but not limited to: • 7.2.2 – Open Spaces Rio Del Oro Specific Plan • 3.1.2.2 Green Infrastructure – Rio Del Oro Development Standards and Guidelines. • 3.1.3.3 Grading - Rio Del Oro Development Standards and Guidelines. • 3.1.3.4 Plantings - Rio Del Oro Development Standards and Guidelines. Exhibit 6-8, 6-9 Rio Del Oro Specific Plan	Drainage	Prior to approval of improvement plans	Public Works	

Note: With regard to Neighborhood Parks and Community Parks, the term means "City or any entity designated by City".		Category	Timing/ Implementation	Enforcement / Monitoring	Verification (date & Signature)
30.	The project shall provide an interim at-grade crossing connecting the trail on the western property boundary south to the drainage basin	Infrastructure	Prior to approval of improvement plans	Public Works	
31.	The future grade separated crossing across International Drive on the western property boundary shall be accommodated.	Infrastructure	Prior to approval of improvement plans	Public Works	
32.	Decorative colored asphalt shall only be allowed at intersections immediately adjacent to the neighborhood park or other locations approved by Public Works Department. Design shall be to the satisfaction of Public Works. Engineer shall include but not limited to the following: • Maintenance manual. • Asphalt stamp specification and typical drawings.	Infrastructure	Prior to approval of improvement plans	Public Works	
33.	All signals shall be connected to the city's intelligent traffic system (ITS). Fiber utilities shall be extended to all signals and connected to the City's ITS system. The City's existing ITS fiber conduit terminates at the western boundary of Rio Del Oro on White Rock Road.	Infrastructure	Prior to approval of improvement plans	Public Works	
34.	The Stormwater Pollution Prevention Plan in place for the site shall include a contingency plan for the implementation of a process to remove fine clay sediments prior to discharge to the City's storm drain system and/or Waters of the State (e.g., creeks, rivers) to the satisfaction of the City's Stormwater Quality Division. A chemical treatment system or comparable process shall be included in the erosion and sediment control plan of the improvement plans.	Stormwater	Prior to approval of improvement plans	Public Works	
35.	Developer shall photo-document the condition of adjacent streets, sidewalks and infrastructure to the satisfaction of the Public Works Department.	Infrastructure	Prior to holding a preconstruction meeting	Public Works	

Note: With regard to Neighborhood Parks and Community Parks, the term means "City or any entity designated by City".		Category	Timing/ Implementation	Enforcement / Monitoring	Verification (date & Signature)
36.	Developer shall submit landscaping plans (does not apply to ~~CRPD~~ park property) demonstrating conformance with the City's water use and conservation provisions. Plans for median landscaping, frontage landscaping and other landscaping associated with City facilities shall be prepared to the satisfaction of the Public Works Department prior to approval of landscape improvement plans.	Landscape	Prior to approval of landscaping improvement plans	Public Works	
37.	Landscape plans (does not apply to ~~CRPD~~ park property) shall be submitted in conjunction with improvement plan submittal and approved by the Planning Department prior to installation of landscape materials RCMC 23.716.020. The final landscape planting and irrigation plan shall be prepared by a registered licensed landscape architect and include the following items per RCMC 22.180.060: • Planting plan to scale that indicate slope • Irrigation Plan • Soils Test • Water Use Calculations • Irrigation Schedule	Landscape	Prior to approval of improvement plans	Planning/ Public Works	
38.	Incorporate permanent storm water quality treatment and detention measures into the site improvement plans in conformance with applicable County ordinances & standards, and state and federal law.	Stormwater	Prior to approval of improvement plans	Public Works	
39.	The Sacramento County Water Agency (SCWA) may only compensate developers for the acquisition of land for regionally beneficial off-line peak flow basins. Contingent upon a need by SCWA, pursuant to title 2 of the SCWA Code.	Infrastructure	Prior to approval of improvement plans	Public Works	
40.	City shall review and approve the public improvement plans for the street frontages and utilities adjacent to park sites prior to installation. Developer shall provide adequate drainage facilities to the boundary of park sites at a depth sufficient to accept all drainage ~~requirements for~~flows from the improved park site. ~~CRPD and the City of Rancho Cordova shall review and approve the public improvement plans for the street frontages and utilities adjacent to~~	Drainage	~~Prior to the approval of Improvement Plans or Final Map, whichever comes first~~Prior	Public Works/ ~~CRPD~~City	

Note: With regard to Neighborhood Parks and Community Parks, the term means "City or any entity designated by City".		Category	Timing/ Implementation	Enforcement / Monitoring	Verification (date & Signature)
	~~park sites prior to installation~~		to the issuance of building permits for any phase which contains a park		
41.	Provide utility stubs into the Community Park Site for electricity, water, drainage, and sewer on Improvement Plans. A natural gas stub shall be provided on large neighborhood park sites, the Community Park site, and where otherwise specified by ~~CRPD~~City. ~~CRPD~~ City shall give written approval for all locations of utility service points of connection on all land to be dedicated or maintained by ~~CRPD~~City, prior to approval of infrastructure construction documents. While typical Public Utility Easements and underground utility easements can be located on park property, non-park related utility service cabinets, pedestals, or other above ground structures shall not be located on land to be dedicated for park purposes to the extent possible. ~~CRPD~~ City shall pay any applicable fees in a timely manner associated with the stubbing of utility services to the park site. ~~CRPD~~ City shall only be required to pay any applicable fees or reimburse for applicable fees that were paid by others when funds are available as identified within the Rio Del Oro Specific Plan park fee program and/or other ~~CRPD Board~~ City approved eligible and dedicated funding source.	CRPD Park	Prior to issuance of Improvement Plans for the phase in which the park is located.	Public Works/ ~~CRPD~~City	
42.	Water supply will be provided by the Sacramento County Water Agency. Public water service will be to each parcel and each building. • All water lines shall be located within a public R-O-W or within easements dedicated to SCWA. Easements shall be reviewed and approved by Sacramento County Water Agency. • Destroy all abandoned wells on the proposed project site in accordance with the requirements of the Sacramento County Environmental Health Division. Prior to abandoning any	Water	Prior to the approval of Improvement Plans or Final Map	SCWA/ Public Works	

Note: With regard to Neighborhood Parks and Community Parks, the term means "City or any entity designated by City".		Category	Timing/ Implementation	Enforcement / Monitoring	Verification (date & Signature)
	existing agricultural wells, applicant shall use water from agricultural wells for grading and construction. • This project is required to connect to the existing Sacramento County Water Agency system at a minimum of two locations. Coordinate with the Agency and adjacent projects to accomplish this. • Provide a looped water distribution system.				
43.	Construction of onsite and offsite sewer infrastructure will be required. Sewer infrastructure needs to be constructed according to the approved Rio Del Oro – Phase 1A sewer study. Any significant change in the proposed and/or assumed land use described in the application that impacts the sewer design, may require a sewer study. • To obtain sewer service for this proposed project, construction of onsite and offsite sewer infrastructure will be required to the satisfaction of SASD. SASD Design Standards apply to any onsite and offsite sewer construction. • SASD required each parcel with a sewage source to have a separate connection to the public sewer system. If there is more than one building on a parcel and the parcel is not proposed for split, then each building on the parcel shall have a separate connection to a private on-site sewer line or the SASD public sewer line. • SASD and SRCSD may require additional sewer impact fee payments in accordance with each District's Ordinances. Fees are to be paid prior to the issuance of building permits. Applicant should contact Permit Services Unit for sewer impact fee information.	Sewer	Prior to the approval of Improvement Plans and/or Final Map	SASD/ Public Works	
44.	The Applicant shall submit a separate plan review application, submittal payment, and development plan to ~~CRPD~~ City for required civil and park design plan review. Park design, plans and specifications shall comply with the "Cordova Recreation and Park	~~CRPD~~ Parks	Prior to approval of improvement plans	Planning/ ~~CRPD~~City	

Note: With regard to Neighborhood Parks and Community Parks, the term means "City or any entity designated by City".		Category	Timing/ Implementation	Enforcement / Monitoring	Verification (date & Signature)
	District Design and Construction Standards Manual~~.~~" or its successor document as it may from time to time be updated or amended in whole or in part by a City approved document.				
45.	Separate irrigation system shall be required for City owned streetscape and ~~CRPD~~City-owned park irrigation. Park utilities shall have their own point of connection and be separate from City and HOA and private owned utilities. City, HOA and private-owned irrigation and utilities shall not pass through ~~CRPD~~ City park property. Where these utilities run in the PUE they should be sufficiently separated from similar ~~CRPD~~ City park utilities to avoid maintenance coordination problems in the future.	Park	Prior to approval of improvement plans	~~CRPD~~City/ Public Works	
46.	Utility pedestals within the PUE on park property shall be approved by the ~~CRPD~~City.	Park	Prior to approval of improvement plans	~~CRPD~~City/ Public Works	
47.	The applicant shall provide ~~CRPD~~ City the rough grading plans for the subdivision and a park site Geotechnical Engineering Report.	Park	Prior to approval of improvement plans	~~CRPD~~City/ Public Works	
48.	The subdivision plans shall include per Sacramento Metro Fire the following condition: • Provide a note on the plans that reads, "Fire access roadways shall be built to bear a minimum of 80,000 pounds and meet the Sacramento County Public Works Standards for roadways. A report, prepared by a registered geotechnical engineer, verifying the ability of the road to bear the required minimum weight, shall be submitted with any plan indicating construction of roadway. Verification of constructed roadway shall be provided by a registered geotechnical engineer prior to final of the project." • Show the location of the required fire hydrants for this project on the improvement plans. Approved fire hydrants capable	Fire	Prior to approval of improvement plans	Fire	

Note: With regard to Neighborhood Parks and Community Parks, the term means "City or any entity designated by City".		Category	Timing/ Implementation	Enforcement / Monitoring	Verification (date & Signature)
	of providing the required fire flow for the protection of any and all structures shall be located along the fire apparatus access roadway. The required fire hydrants shall be installed and operational prior to any construction or on-site storage of combustible materials. The minimum required fire flow for the protection of residential developments with an area per building not exceeding 3,600 square feet is 1,000 gallons per minute (gpm) at a pressure of 20 pounds per square inch (psi) for a two-hour duration.				
49.	The applicant shall enter into a landscape performance bond to ensure completion of the approved landscaping. This bond will be released upon Staff acceptance of the project's certificate of compliance submittal in accordance with RCMC 22.180.090.	Landscape	Prior to approval of improvement plans	Public Works/ Planning	
50.	The applicant shall enter into a park construction performance bond to ensure completion of the approved park plans. This bond will be released upon Staff acceptance of the project's certificate of compliance.	Park	Prior to approval of Park plans	~~CRPD~~City/Public Works	
51.	Yards along attached sidewalks shall include a large or medium scale size tree, whichever feasibly provides more canopy, as listed within the Rio Del Oro Specific Plan/Design Guidelines and as recommended by the Sacramento Tree Foundation Greenprint Tree Guide. Trees shall be planted in sufficient space to include acceptable soil volume, overhead clearance, and distance from utilities and concrete or structures as stated in the Sacramento Tree Foundation Shade Tree Planting Guide. The design shall include linear 12" deep root barriers along concrete. Tree Maintenance and replacement language shall be included within the CC&Rs to the satisfaction of the City Arborist.	Landscape	Prior to approval of Landscape Plan	Planning	
52.	All landscape corridor walls shall be of masonry construction using graffiti resistant materials.	Walls	Prior to approval of Improvement and/or	Public Works/ Planning	

Note: With regard to Neighborhood Parks and Community Parks, the term means "City or any entity designated by City".		Category	Timing/ Implementation	Enforcement / Monitoring	Verification (date & Signature)
			Landscape Plan		
53.	The final map must be approved by the Sacramento Municipal Utility District (SMUD) and include the following; • All structural setbacks shall be a minimum of 14-feet from the edge of the roadway right-of-way. Structural setbacks less than 14-feet shall require the applicant to conduct a pre-engineering meeting with all utilities to ensure proper clearances are maintained. • The applicant shall dedicate a minimum of 12.5-foot public utility easement for underground facilities and appurtenances adjacent to all public street right-of-ways. • Street Section C – PUE adjacent to both sides of these streets shall be a 25.5- foot PUE. • Street Section D – PUE adjacent to the "residential" side of these streets shall be a 25.5-foot PUE. PUE adjacent to the park site shall be 20.5-feet. • Street Section I – Applicant will revise section to show area in the south west area of the development adjacent to International Drive. A 12.5-foot PUE will be located directly adjacent to the street right-of-way, with the 20-foot 69 kV SMUD easement directly adjacent to the PUE. • The applicant shall dedicate any private drive, ingress and egress easement, or Irrevocable Offer to Dedication (and 10-feet adjacent thereto) as a public utility easement for (overhead and) underground facilities and appurtenances. All access roads shall meet minimum SMUD requirements for access roads. • The applicant shall not place any building foundations within 5-feet of any SMUD trench to maintain adequate trench integrity. The applicant shall verify specific	Utility	Prior to approval of improvement plans	SMUD/ Public Works/ Planning	

Note: With regard to Neighborhood Parks and Community Parks, the term means "City or any entity designated by City".		Category	Timing/ Implementation	Enforcement / Monitoring	Verification (date & Signature)
	clearance requirements for other utilities (e.g., Gas, Telephone, etc.). • Any necessary future SMUD facilities located on the applicant's property shall require a dedicated SMUD easement. This will be determined prior to SMUD performing work on the applicant's property. • The applicant shall dedicate and provide all-weather vehicular access for service vehicles that are up to 26,000 pounds. At a minimum: (a) the drivable surface shall be 20-feet wide; and (b) all SMUD underground equipment and appurtenances shall be within 15-feet from the drivable surface. • The applicant shall dedicated a 20-foot easement for future 69kV routes that will be required to connect the new substation into SMUD's Distribution System. Associated future overhead 69 kV will be installed along the entire length of the north side of International Drive. A 12.5-foot PUE is also required along these streets, the 12.5-foot PUE will be located directly adjacent to the street right-of-way, with the 20-foot 69 kV easement directly adjacent to the PUE. • The applicant must disclose to future/potential owners the proposed 69 kV electrical facilities.				
MAJOR ARTERIAL PHASING					
54.	Widen White Rock Road to four (4) lanes from western boundary of Rio del Oro project to Rancho Cordova Parkway. Construct intersection improvements at White Rock Road/Rancho Cordova Parkway per the phasing plan with improvements to be located at the ultimate locations.	Infrastructure	Prior to issuance of first building permit in phase 1, model homes excluded	Public Works	

Note: With regard to Neighborhood Parks and Community Parks, the term means "City or any entity designated by City".		Category	Timing/ Implementation	Enforcement / Monitoring	Verification (date & Signature)
Prior to Issuance of Building Permits					
55.	The applicant shall install signage on all park sites notifying surrounding residential units of future park construction and identifying park amenities. ~~CRPD~~ City will have final approval of the sign prior to installation.	Signage	Prior to issuance of first building permit	Public Works/ ~~CRPD~~City	
56.	Developer shall install signage reading "future grade separated crossing" at westerly trail and White Rock Road. Developer shall disclose future grade separated crossing to all future affected homeowners.	Signage	Prior to issuance of first building permit	Public Works	
57.	Developer shall submit improvement plans to the satisfaction of the Public Works Department. Improvement plans shall include, but shall not be limited to, all streets, water, sewer, storm drain, lighting, landscaping, signage and striping, and other associated facilities for all streets and other public areas including all community places, neighborhood parks and community parks depicted on the tentative map or tentative map phase.	Plans	Prior to issuance of building permits	Public Works	
58.	All improvements included in the approved improvement plans, including but not limited to all community places, neighborhood parks, and community park utility stubs, landscaping and other infrastructure as necessary for adequate public access and use for each lot within such final small lot final map (or in the event no final small lot final map is required, for each lot or parcel within the area of the approved entitlement), shall be substantially complete to the satisfaction of the Public Works Department and consistent with the phasing plan. Prior to occupancy, all of the aforementioned improvements shall be fully constructed and completed to the satisfaction of the City Engineer. If requested by the developer and at the discretion of the Public Works Department, the final lift of asphalt only (e.g., upper approximately 1.5 inches of asphalt) may be deferred to prior to the first occupancy. The structural section shall be designed to	Plans	Prior to issuance of the first building permit within a phase	Public Works	

Note: With regard to Neighborhood Parks and Community Parks, the term means "City or any entity designated by City".		Category	Timing/ Implementation	Enforcement / Monitoring	Verification (date & Signature)
	accommodate construction traffic and loads until such time that the finish lift of asphalt concrete is installed. All other improvements shall be substantially complete prior to issuance of the first building permit.				
59.	Designer shall certify that installed landscaping conforms to City water conservation landscape requirements.	Landscape	Prior to issuance of the first building permit within a phase	Public Works	
60.	Construct all Lot C Greenbelt improvements, landscaping and amenities to the satisfaction of the Public Works Department.	Greenbelt Infrastructure	Prior to Issuance of 300th building permit or 1st building permit in Unit 1B, whichever comes first.	Public Works	
61.	Residential fire sprinkler plans shall be submitted for review and approval to the Sacramento Metropolitan Fire District for all new one and two family dwellings in accordance with the California Residential Code	Fire	Prior to Issuance of Building Permits	Fire	
Prior to Acceptance of Improvements					
62.	Dedicate the improved landscaped lots, to the City as shown on the approved tentative map and provide a maintenance entity which may be accomplished through annexation to the City's CFD.	Dedication	Upon completion of and prior to acceptance of the improvements	Public Works	
63.	Record drawings, grading and improvement plans, as well as a compact disc containing said plans in AutoCAD format shall be submitted and approved by the Public Works Department. A GIS shape file, or equivalent to the satisfaction of the City	Plans	Prior to acceptance of improvements	Public Works	

Note: With regard to Neighborhood Parks and Community Parks, the term means "City or any entity designated by City".		Category	Timing/ Implementation	Enforcement / Monitoring	Verification (date & Signature)
	Engineer, of the improvement plans shall also be provided.				
64.	Provide a maintenance and operations manual for all drainage basins and appurtenances. The manual shall include, but is not limited to: • As-built topography of the basin; • Cut and fill quantities; • Plat map; • Depth volume rating curve; • As builts for steel, concrete and other structures; • Inverts of inlets, outlets, etc; • Pump stations, specifications, design parameters including pump curves, pump capacities and level set points. • Updated model based on as-built topography; and • Document any sensitive resources	O&M	Prior to acceptance of improvements	Public Works	
65.	Design facilities pursuant to the City's Floodplain Management Ordinance, Sacramento County Water Agency Code, and the City's Improvement Standards, and pay any fee required by the Drainage Impact Fee Program (County Zone 11 or if applicable the City's Drainage fee program).	Floodplain	Prior to acceptance of improvements	Public Works	
66.	Provide post & cable fencing around basins as required by the City.	Fence	Prior to acceptance of improvements	Public Works	
Prior to Final Inspection/Certificate of Occupancy					
67.	In addition to the conditions of approval, the mitigation monitoring and reporting program must be completed in accordance with their implementation timing prior to final inspection. This is to satisfy the requirements of the project's CEQA review.	Environmental	Prior to Final Inspection/ Certificate of Occupancy	Planning	
68.	Upon completion of the installation of the landscaping, the designer shall certify that the landscape complies with all city water conserving landscape requirements. Certification shall be accomplished by completion of a certificate of compliance on a form approved by the Director of the City Public Works Department.	Landscaping	Prior to Final Inspection/ Certificate of Occupancy	Planning	

Note: With regard to Neighborhood Parks and Community Parks, the term means "City or any entity designated by City".		Category	Timing/ Implementation	Enforcement / Monitoring	Verification (date & Signature)
	Failure to submit a complete and accurate certificate of compliance will delay final approval of the project and/or discontinue water service per RCMC 22.180.090. Upon receipt of the certificate of compliance and site inspection from City staff, the landscaping performance bond will be released. (Does not apply to ~~CRPD~~ park property).				
69.	Applicant shall pay any outstanding staff costs associated with the preparation of the improvement plans and/or final map.	Funding	Prior to Final Inspection/ Certificate of Occupancy	Planning	
70.	Joint Trench design shall accommodate the undergrounding of all existing overhead electric facilities less than 69KV. The undergrounding of these facilities, less than 69KV, shall be phased with the phasing of the overall Project. Developer will be responsible for granting all required public utility easements.	Utilities	Prior to the final inspection of the first building permit within the phase	Public Works	
71.	Applicant shall construct all necessary street frontage improvements abutting the dedicated park sites including, but not limited to, on street parallel parking, vertical curb, gutter, street paving, utilities (water, sewer, electrical, storm drain, phone, and gas), street lights, and attached sidewalks.	Infrastructure	Prior to Park Construction	Public Works/ ~~CRPD~~City	
72.	Any land designated for ~~either~~ community places, neighborhood parks or community parks to be transferred to ~~CRPD~~ City will otherwise be free and clear of any past or future taxes or assessments; any liens or encumbrances unless otherwise approved by the ~~District~~City; and all easements will be disclosed on the tentative map. Any structures, walls, fences, wells, or storage tanks must be removed in accordance with all applicable laws and regulations prior to the acceptance of any grant deeds or easements.	Park	Prior to time of acceptance of or dedication to~~by~~ ~~CRPD~~City	~~CRPD~~City	
73.	The Applicant shall deliver to the ~~District~~ City electronic CAD files of all ~~as-built/as-constructed documents~~record drawings used in the implementation of subdivision park property.	Park	Prior to time of acceptance of dedication by ~~CRPD~~City	~~CRPD~~City/Public Works	

Note: With regard to Neighborhood Parks and Community Parks, the term means "City or any entity designated by City".		Category	Timing/ Implementation	Enforcement / Monitoring	Verification (date & Signature)
74.	Improve all the landscaped lots to include landscape and sidewalks that are immediately adjacent to the park and on park parcel owned by ~~CRPD~~ City ~~(or other appropriate agency)~~ according to the approved plans. Layout of the sidewalk shall be reviewed and approved by the Community Development Director and ~~Parks Administrator~~Public Works Director. All improvements shall be reviewed and accepted by ~~CRPD~~ City prior to assuming maintenance responsibility.	Park	Prior to final inspection of the first unit	~~Planning/ CRPD~~Public Works/City	

Informational Comments:

1. Traffic calming treatments shall be included at the north trail crossings at Irazu Way and Sarapiqui way. Treatments shall include but are not limited to, bulb-outs, speed tables, flashing beacons, etc. These traffic calming features shall be added prior to approval of improvement plans for extension of Irazu Way or Sarapiqui Way to International Drive. (Public Works)
2. Construct a minimum of two (2) lanes on Rancho Cordova Parkway, Douglas Road to White Rock Road. The segment of Rancho Cordova Parkway that falls within the Preserve (from Douglas Road to south edge of phases 4 and B) will not be phased. The Project will build the complete roadway cross section (four (4) lanes). Improvements shall be complete prior to issuance of the 6,001st building permit project wide. Refer to Rio Del Oro Large Lot COA #53. (Public Works).
3. A level of service widening criteria will be required for all roads that are planned for four of six lanes on internal and perimeter roadways. Four and six lane roadways that are initially built with 2 lanes will be annually monitored by the City for traffic volume. Once the subject roadway exceeds 15,300 vehicles per day, Developer will be required to widen from two to four lanes. If a traffic study is provided to the satisfaction of City that supports that the demand is from outside the specific plan area, the City will take responsibility for the widening if the existing two (2) lanes are developer frontage and the widening occurs within the CIP lanes. If frontage lanes are required as part of the widening, Developer will be required to build those lanes regardless of the source of the travel demand. The level of service widening criteria condition shall be required at the direction of the city engineer. Refer to Rio Del Oro Large Lot COA #59. (Public Works).
4. With regard to Neighborhood Parks and Community Parks, the term "City" means "City or any entity designated by City".

3733116.1

Public Review Draft Report

Rio Del Oro Specific Plan
Public Facilities Financing Plan

The Economics of Land Use

Prepared for:

Elliott Homes, Inc., and Easton Development Company, Inc.

Prepared by:

Economic & Planning Systems, Inc. (EPS)

August 2016

Amended by City June 2021

EPS #132064

Economic & Planning Systems, Inc.
2295 Gateway Oaks Drive, Suite 250
Sacramento, CA 95833-4210
916 649 8010 tel
916 649 2070 fax

Oakland
Sacramento
Denver
Los Angeles

www.epsys.com

Sources of Funding

Several different funding sources will be used to fund Backbone Infrastructure and Public Facilities required to serve the Project. Initially, the developer will be required to fund and construct many of the required Improvements with private funding until public funding becomes available. Public funding sources primarily will be used to reimburse the developer for the advance funding of Improvements and to ensure development that occurs at a later time ultimately pays its proportionate share for the required Improvements.

Existing and Potential Fee Programs

The City, County, and Other Agencies serving the RDOSP have established development impact fee programs to fund regional costs for storm drainage, sewer, water, roads, and other capital facilities. Existing and potential future fee programs are discussed in detail in **Chapters 4**, **5**, and **6**.

Existing City, County, and Other Agency fee programs that will fund a portion of RDOSP infrastructure and public facility obligations include the following programs:

- Sacramento County Water Agency (SCWA) Zone 11A (Storm Drainage) or the Storm Drain Impact Fee when adopted by the City.
- Sacramento Regional County Sanitation District (Regional San) (Sewer, regional conveyance).
- Sacramento Area Sewer District (SASD) (Sewer, local collection).
- Sacramento Transportation Authority (STA) Sacramento County Transportation Mitigation Fee Program (SCTMFP) Measure A fee.
- Sacramento County (Transit).
- SCWA Zone 40 (Water).
- Sacramento Metropolitan Fire District (SMFD) (Fire Facilities).
- Rancho Cordova Citywide Transportation Development Impact Fee (TDIF) (Roads and Transit).
- Rancho Cordova Community Facilities Fee (CFF) Program (Library and Other City Community Facilities).
- Rancho Cordova Park Renovation Fee (Park Renovations).

Other potential fees that are expected to apply to RDOSP development, but that have not yet been adopted, include the following programs:

- ~~Citywide Park or Cordova Recreation and Park District (CRPD) Fee Program~~Park Development Impact Fee.
- Ranch Cordova Community Places Fee.
- Proposed Capital Southeast Connector Project Financing Program.

Forms of Dedication

All dedications shall be in a form approved by the City, including but not limited to grant deeds, easements, irrevocable offers of dedication, or other approved instruments. The type and form of the dedication shall be at the sole discretion of the City, or as otherwise provided for in the Tier 2 Entitlements.

Right-of-Way and Easement Dedication

Developers shall be required to dedicate right-of-way, public utility easements, landscape easements and pedestrian easements for arterial roadway, collector and residential roads consistent with the requirements of the Specific Plan, with the final map prior to improvement plan approval or the issuance of building permits for individual development proposals.

Park Dedications

All accepted parklands, paseos and other open space shall be dedicated to the City or ~~another~~ any appropriate ~~agency~~entity, as determined by the City. The timing for the delivery of parks, recreation facilities, paseos and open space within the subject phase shall be determined before the approval of the first small lot tentative subdivision map in the corresponding phase of the Specific Plan, or as set forth in the Tier 2 Entitlements.

Major Roadway Timing and Completeness

The City's goal is to have all infrastructure including onsite and offsite roadway improvements serving a community completed prior to the issuance of building permits in that community.

The Tier 2 Entitlement process will identify the specific timing of the construction of arterial and collector roadway improvements. Clarification of roadway elements that will be subject to this requirement will also be developed and finalized prior to completion of the Tier 2 Entitlements.

Internal Streets Timing and Completeness

The City's goal is to ensure that the phasing of construction within each tentative subdivision map provides logical and reasonably complete infrastructure for residents who occupy homes within the subdivision prior to completion of the entire mapped subdivision. As such, the developer shall provide a phasing plan addressing sequencing and build-out of all internal streets depicted on the tentative map. A detailed agreement on requirements and timing for the Tentative Map Phasing Plan will be finalized as part of the Tier 2 Entitlements.

Logical Completion of Roadway Segments

All roadways, pedestrian facilities, and bikeways shall be constructed in logical and complete segments, connecting from intersection to intersection, to provide safe and adequate access with each phase of development as conditioned with the approval of each small lot tentative map, or as set forth in the Tier 2 Entitlements.

Two Points of Access

Each phase of a project or tentative subdivision map shall include a collector or local street system that provides at least two points of access to arterial roadways, to the satisfaction of the City.

5. PARKS, OPEN SPACE, AND TRAILS

~~The~~Rio Del Oro is located in the City of Rancho Cordova and CRPD. CRPD provides parks in certain areas of the City under the authority of California Public Resources Code section 5780 et seq. The City is also authorized to own and operate parks under its authority in in Article Xi, section 7 of the California Constitution and Government Code sections 39732(a) and 37361(a). The City is interested in working with CRPD to determine an arrangement or entity to cooperate in the provision of park services in Rio Del Oro, and the City has elected to have all the park land in Rio Del Oro dedicated to itself and to identify itself as the parks provider in Rio Del Oro as it works toward that desired cooperative arrangement with CRPD.

CRPD has adopted various documents including a Master Plan for New Development, a Park Impact Fee Nexus Study, a Design and Construction Standards Manual, Geotechnical Standards, and Specifications for Neighborhood Park Amenities. The City will apply the Master Plan and standards as adopted by CRPD until such time as new standards are updated and adopted by the City and corresponding references to City Parks Master Plan or standards may rely on these referenced documents until such time as the City updates and adopts updated City specific plans andstandards.

The RDOSP offers a connected and interrelated set of park, open space, and trail improvements. The City~~, CRPD,~~ or ~~another appropriate agency~~any entity designated by the City that provides park and recreation services ~~designated by the City~~ will set the requirements for active parks and provide park services to residents within its boundaries, which include the RDOSP. The City also requires the provision of additional open space and trail facilities.

Park, open space, and trail improvements will be programmed and maintained by a combination of ~~CRPD and~~ the City and/or ~~, or the City and another appropriate agency~~any entity designated by the City. These improvements are addressed together in this chapter due to the interrelated nature of the improvements and their function as a comprehensive set of recreation and circulation improvements. **Map 5-1** shows the conceptual park and open space locations. The following individual components comprise the RDOSP parks, open space, and trail system associated with land uses and summary level improvements shown in **Table 5-1**.

1. **Quimby Parks.** RDOSP development is required to provide 5 park acres per 1,000 residents. These parks may include a combination of community and neighborhood parks, and there is no specific ~~City or CRPD~~ policy regarding the proportion of neighborhood versus community parks that must be provided.

2. **Park Renovations.** The City also requires that new development fund park renovations in existing areas of the City, through payment of a Park Renovations fee established in the Development Agreement.

3. **City Open Space.** City Open Space is defined as "lands other than traditional parklands that are developed and improved (versus left primarily in a natural state), are accessible to the public and are maintained by the City."[8] City Open Space includes the following two subcategories:

[8] City Open Space Guidelines, City of Rancho Cordova, County Review Draft, November 18, 2013.

a. **Community Places.** Community Places are intended to be attractive destinations within a community or neighborhood where residents can congregate for social, recreational or other purposes. Community Places improvements could include neighborhood greens, community gardens, public plazas, and other community-wide spaces. The City will require that the RDOSP developers reserve an additional 1 acre of land designated for Community Places for every 1,000 RDOSP residents.

b. **Green Infrastructure**. The second component of City Open Space is "Green Infrastructure," which references the improvement or enhancement of a functional feature of a neighborhood (e.g. drainage corridor, trail, etc.) to accommodate and encourage bicycle and pedestrian use. The City has not established a specific dedication requirement for the provision of Green Infrastructure. RDOSP land uses fulfilling the Green Infrastructure requirement include drainage parkways, open space parcels, greenbelts, and the publicly accessible portions of the detention basins. The wetland preserve and other preserve areas that will not allow public access are specifically excluded from the Green Infrastructure category.

4. **Trail Improvements**. Trail Improvements largely are co-located with elements of the Green Infrastructure system, and are therefore not specifically identified in **Table 5-1**.

Quimby Parks will be programmed and maintained by the City or ~~another appropriate agency~~any entity designated by the City. ~~It is unclear at this time which agency (the City or another agency, such as CRPD) will maintain Community Places.~~ In conformance with the City Open Space Guidelines, this Financing Plan is based on the assumption that Community Places will be maintained by the City. The City will also be responsible for the maintenance of the Green Infrastructure and the trails system.

Costs and funding strategies for each of these components is discussed in further detail in the sections to follow.

Table 5-1
Rio Del Oro Specific Plan Financing Plan
Quimby Parks, Community Places, and Green Infrastructure Land Uses and Cost Summary

Land Use	Acres	RDOSP Funding Obligation	Table Reference
Quimby Parks, Community Places, and Green Infrastructure			
Quimby Parks			
Neighborhood Parks	57.70	$34,925,966	Table 5-4
Community Parks [1]	105.79	$56,194,971	Table 5-4
Other ~~CRPD~~ Park Fee Components	n/a	$14,670,635	Table 5-4
Quimby Parks [1]	**163.49**	**$105,791,572**	Table 5-4
Community Places			
Community Parks (Parcels 58 and 58A)	15.73	$6,770,965	Table F-15
Urban Plazas	1.00	$1,281,731	Table F-15
Future Neighborhood Greens [2]	15.63	$6,727,920	Table F-15
Total Community Places	**32.36**	**$14,780,616**	
Total Quimby Park and Community Places	**195.85**	**$120,572,189**	
Green Infrastructure			
Drainage Parkway	141.90	$14,190,000	Table 5-10
Open Space (Parcels 17 and 111)	22.20	$2,220,000	Table 5-10
Greenbelts	50.80	$5,080,000	Table 5-10
Stormwater Detention Basins	38.60	$3,860,000	Table 5-10
Contingency and Engineering	n/a	$8,872,500	Table 5-10
Total Green Infrastructure	**253.50**	**$34,222,500**	
Total Quimby Parks, Community Places, and Green Infrastructure	**449.35**	**$260,586,261**	

sum

Source: Wood Rodgers; EPS.

[1] Excludes 15.7 community park acres that fulfill the community places requirement.
[2] Represents portion of community places fee revenue that would be used to construct future neighborhood greens that may be developer constructed. Developers would be entitled to a credit of $6.7 million or $578 per single family unit (see Table F-15 for additional detail.)

Table 5-2
Quimby Parks Land Dedication Requirement

Quimby Parks	Assumption	Acres Required	Acres Provided	Over/ (Under)
RDOSP Population	32,365			
Quimby Parks				
Neighborhood Parks		N/A	57.7	N/A
Community Parks		N/A	121.5	N/A
Less Community Park Acreage Required for Community Places		N/A	*(15.7)*	N/A
Net Community Park		**N/A**	**105.8**	**N/A**
Total Quimby Parks		**161.8**	**163.5**	**1.7**
				over under

Quimby Parks Construction Cost Estimates and Funding Strategy

This section describes the estimated costs and funding strategy for construction of Quimby Parks improvements.

In April 2014, the CRPD Board of Directors adopted the CPRD Park Impact Fee Nexus Study (Park Nexus Study) and the associated park development impact fee. While the City has not ~~yet~~ adopted this fee, this Financing Plan is based on the assumption that the amount of the ~~CRPD~~ park development fee, also referred to as the Quimby park development fee, ~~will apply~~as applied to development in the RDOSP as specified in the project development agreement (development agreement fee) or any amendments thereto.

The RDOSP developers have the option to meet their park construction obligations through a combination of fee payments and turnkey park construction. **Table 5-3** presents the total estimated fee revenue that RDOSP development would generate, if fee payment were the only means by which RDOSP's park construction obligations were met.

Table 5-3
Rio Del Oro Specific Plan Financing Plan
Estimated Quimby Park Development Impact Fee Revenue (2015$)

Land Use	Buildout Units/Sq. Ft.	Fee per Unit	Fee Revenue
Residential	*units*		
Single-Family	7,593	$9,082	$68,962,435
Medium-Density	2,048	$9,082	$18,600,694
High-Density	2,548	$7,154	$18,228,443
Subtotal Residential	**12,189**		**$105,791,572**
Nonresidential	*sq. ft.*		
Local Town Center	265,042	$0.00	$0
Regional Town Center	1,229,476	$0.00	$0
Village Commercial	218,561	$0.00	$0
Business Professional	1,181,572	$0.00	$0
Industrial Park	4,708,652	$0.00	$0
Subtotal Nonresidential	**7,603,303**		**$0**
Total Project			**$105,791,572**

park

Source: ~~Cordova Recreation and~~ Park ~~District~~ Nexus Study ~~(04/16/2014)~~; City of Rancho Cordova (development agreement fee rate effective 1/1/2016).

The maximum RDOSP Quimby Parks funding obligations therefore are approximately $105.8 million, including all components of the ~~CRPD~~ Quimby park development fee. Each component of this obligation is discussed in further detail below.

Neighborhood Parks

Table 5-4 summarizes the neighborhood parks funding strategy, which is detailed further in **Table 5-5**. The Neighborhood Park RDOSP funding obligation is estimated to total approximately **$34.9 million**, the equivalent of the fee revenue generated by RDOSP for the Neighborhood Park component of the ~~CRPD~~ Quimby park development fee.

These park facilities also may be constructed by the RDOSP developer and turned over to ~~CRPD~~ City or any entity designated by City on a "turn-key" basis, which may satisfy the RDOSP's funding obligation for Neighborhood Parks. If constructed on a turnkey basis, the constructing developer would receive a credit equal to the construction cost per acre (~~currently~~ $423,886 as of August 2016 ~~as provided by CRPD~~) multiplied by the number of neighborhood park acres constructed, even if actual construction costs are lower.

If all neighborhood parks were constructed on a turn-key basis, the total possible neighborhood park credits would be roughly $24.5 million, resulting in a surplus of approximately $10.5 million in available neighborhood park fee revenue. This surplus will be available to fund community park improvements, as illustrated more specifically in **Table 5-5**, and discussed in greater detail below.

Community Park Facilities

Table 5-4 also presents the estimated community park funding costs and strategy. Based on the per-acre costs for community park improvements in the ~~CRPD~~ Park Impact Fee Nexus Study, total estimated costs to improve the 105.8 acres of community parks are roughly $65.6 million. ~~CRPD will construct the~~ The Community Park will be constructed~~,~~ using park development fee revenue generated by RDOSP and other development projects.

Of the total estimated **$65.6 million** cost, the RDOSP funding obligation is estimated to total approximately **$56.2 million**, based on the equivalent of the fee revenue generated by RDOSP for the Community Park component of the Quimby park development fee.

Because the Community Park is sized to serve the RDOSP and neighboring communities, the remaining $9.4 million in estimated Community Park construction costs is beyond the RDOSP funding contribution for Community Parks established by the ~~CRPD~~ Park Impact Fee Nexus Study. This cost will be funded by fee revenues generated by other projects ~~within the CRPD boundary~~. As discussed later, the Project will generate an additional $6.8 million in Community Places fee revenue that will be set aside for Community Park improvements.

The $9.4 million shortfall in estimated Community Park construction costs will be augmented by the approximately $10.5 million surplus in estimated neighborhood park construction. The estimated surplus in neighborhood park construction is a result of the ratio of community park and neighborhood park acres in this development, which varies from the citywide average distribution of community and neighborhood parks used in the ~~CRPD~~ Park Impact Fee Nexus Study. ~~CRPD's~~ The Park Fee Nexus Study assumes 52 percent community park acres and 48 percent neighborhood park acres. RDOSP provides 65 percent community park acres and 35 percent neighborhood park acres.

Table 5-4
Rio Del Oro Specific Plan Financing Plan
Quimby Parks Construction Cost and RDOSP Funding Obligation Comparison (Buildout)

CRPD Park Fee Component	Construction Cost/Acre [1,2]	Acres	Estimated Construction Cost			RDOSP Funding Obligation	Surplus/ (Shortfall)
			Developer	City / ~~CRPD~~	Total		
Quimby Parks							
Neighborhood Parks	$423,886	57.7	$24,458,194	$0	**$24,458,194** [3]	$34,925,966 [4]	**$10,467,772**
Community Parks	$620,484	105.8	$0	$65,641,027	**$65,641,027**	$56,194,971 [5]	**($9,446,056)** [6]
Subtotal Quimby Parks		**163.5**	**$24,458,194**	**$65,641,027**	**$90,099,221**	**$91,120,937**	**$1,021,716** [6]
Other CRPD Park Fee Components							
Districtwide Facilities [7]	NA	NA	$0	$11,574,028	**$11,574,028**	$0	**($11,574,028)**
Administration [7]	NA	NA	$0	$3,096,606	**$3,096,606**	$0	**($3,096,606)**
Subtotal Other Components			**$0**	**$14,670,634**	**$14,670,634**	**$0**	**($14,670,634)**
Total CRPD Park Fee Components		**163.5**	**$24,458,194**	**$80,311,661**	**$104,769,855**	**$91,120,937**	**($28,319,552)** [6]

park comp

Source: ~~Cordova Recreation and~~ Park ~~District~~ Nexus Study ~~(04/16/2014)~~ and EPS.

[1] Neighborhood Parks construction cost equals the Neighborhood Parks obligation ~~identified by CRPD~~ divided by the total Neighborhood Park acres. Total Neighborhood Parks construction costs not to exceed $423,886 per acre.
Community Parks construction cost is derived from Table 3 and Table 4 in the ~~CRPD~~ Park Impact Fee Nexus Study. Community Parks construction cost of $153,175,240, excluding administration, divided by 260 acres. Inflated by 0.95-percent to account for the inflation increase from 2014 to 2015.
[2] All costs exclude the costs of land acquisition.
[3] Total construction costs for Neighborhood Parks equals the Neighborhood Parks obligation ~~identified by CRPD~~ divided by the total Neighborhood Park acres. If constructed on a turnkey basis, developer would receive a credit equal to construction cost per acre (currently $423,886) multiplied by the number of neighborhood park acres constructed, even if actual construction costs are lower.
[4] Funding obligation for Neighborhood Parks based on Neighborhood Park component of ~~CRPD~~ the Quimby park development fee.
[5] Funding obligation for Community Parks based on Community Park component of ~~CRPD~~ the Quimby park development fee.
[6] The funding for the shortfall will come from fee revenue generated by other projects within the CRPD boundary and the Neighborhood Park surplus.
[7] Costs equal fee revenue generated by the project.

Table 5-5 illustrates the revenues available to fund community park construction in additional detail, assuming turn-key construction of neighborhood parks. Total neighborhood park fee revenue generated by Rio del Oro development will approximate $34.9 million, while anticipated credits for improvement of 57.7 acres of neighborhood parks will total approximately $24.5 million, generating approximately $10.5 million in surplus neighborhood park fee revenues. If desired by the City ~~and CRPD~~, these revenues would be available to augment the $56.2 million in community park fee revenues collected from RDOSP development.

Other ~~CRPD~~ Quimby Park Fee Components

Other ~~CRPD~~ Quimby park fee components include "Districtwide Facilities" and "Administration." RDOSP obligations for these components will be met by payment of the ~~CRPD~~ park development fee, a combined total of $14.7 million for these other components.

Park Renovations

As a term of the Tier 2 Development Agreements, the City requires new development to fund Park Renovations in existing park facilities through payment of a park renovation fee. Park Renovations funding obligations therefore are estimated based on the Park Renovations fees generated by the Project, pursuant to DA terms and summarized in **Table 5-6**.

City Open Space

The RDOSP system of open space will provide connections between park facilities and will enhance the overall park system. City Open Space includes 2 distinct categories: Community Places and Green Infrastructure. The key distinction between the 2 categories is that the City has specific community spaces land dedication and capital improvement requirements (similar to Quimby Parks), while the Green Infrastructure component does not, instead requiring developers to meet a "functional standard," to be determined as part of the planning and design process.

The manner in which the RDOSP meets requirements for each component is described more fully below.

Community Places

Community Places Land Dedication

To fulfill the Community Places land dedication requirement, the City will require dedication of an additional 1 Community Places acre per 1,000 RDOSP residents. **Table 5-7** details the RDOSP Community Places land dedication obligation and the manner in which those obligations are met.

Based on the estimated RDOSP population, a total of 32.36 Community Places acres will be required. As discussed previously, 15.7 acres of the Community Park site will be used to fulfill the Community Places requirement. The land use plan includes a 1.0 acre urban plaza located in **Phase 3**. An additional 15.63 acres of neighborhood greens will be required to fulfill the Community Places requirement. **Map 5-1** identifies the conceptual placement of these remaining neighborhood green facilities, but these locations are considered flexible and will be finalized at tentative map.

Table 5-5
Rio Del Oro Specific Plan Financing Plan
Park Fee Credits and Payments

Item	Neighborhood Park Fee/Credit per Unit/Acre	Elliott		Easton		Total	
		Units/Acres	Credit/Cost	Units/Acres	Credit/Cost	Units/Acres	Credit/Cost [1]
NEIGHBORHOOD PARKS							
Residential Land Uses - Available Neighborhood Park Credits	*Fee per Unit [2]*	*Units*	*Credit*	*Units*	*Credit*	*Units*	*Credit*
Single-Family	$2,999	2,758	$8,269,891	4,835	$14,497,796	7,593	$22,767,686
Medium-Density	$2,999	970	$2,908,555	1,078	$3,232,394	2,048	$6,140,948
High-Density	$2,362	1,456	$3,438,475	1,092	$2,578,856	2,548	$6,017,331
Total Available Credits			**$14,616,920**		**$20,309,046**		**$34,925,966**
Creditable Neighborhood Park Construction	*Credit Per NP Acre [1]*	*Acres*		*Acres*		*Acres*	
Neighborhood Parks	$423,886	15.5	$6,582,942	42.2	$17,875,252	57.7	$24,458,194
Neighborhood Park Credit Surplus/(Shortfall) [3]			**$8,033,978**		**$2,433,794**		**$10,467,773**
Funding Available for Community Parks [4]							
Community Parks Fee Revenue			$23,518,288		$32,676,683		$56,194,971
Neighborhood Park Credit Surplus			$8,033,978		$2,433,794		$10,467,773
Total Funding Available for Community Parks			**$31,552,267**		**$35,110,477**		**$66,662,744**
Districtwide Facilities and Other Fee Revenue			**$6,140,120**		**$8,530,515**		**$14,670,635**

Credit S2

[1] Total park construction costs not to exceed $423,886 per acre.
[2] Based on Neighborhood Park component of the ~~GRPD~~ Park Nexus Study.
[3] A park credit surplus indicates that the developer constructed fewer parks than needed to utilize all available credits and will pay the difference in fees. A shortfall indicates the developer constructed more parks than they have credits to apply and are owed a reimbursement.
[4] Reflects the revenue generated by the Community Park fee component, plus any neighborhood park credit surplus.

Table 5-8 calculates the potential Community Place fee credit per residential unit if the future neighborhood greens were developer constructed. **Table 5-8** breaks the Community Places fee into the following construction components: community parks, neighborhood greens, and public gathering spaces/urban plazas. The potential fee credit for constructing neighborhood greens is approximately $578 per SFR unit. **Table 5-8** assumes the City ~~or CRPD~~or any entity designated by City will construct the portion of the Community Places obligation fulfilled by Community Park land dedication as well as the public gathering places component. Should the developer construct these or additional Community Places facilities, they would be eligible for additional credits.

Table 5-9 details the Community Places fee revenue that will be generated by RDOSP development, excluding any potential fee credits. As shown on **Table 5-9**, RDOSP development will generate nearly $1.3 million for the public gathering space component of the fee, approximately $6.8 million for the community park component of the fee, and an additional $6.7 million for the neighborhood greens component of the fee.

Green Infrastructure

The Project's Green Infrastructure network contains linear open spaces, drainage parkways, greenbelts/greenways, stormwater detention basins, and paseos. The Green Infrastructure parcels provide passive recreation opportunities, resource preservation and mitigation, floodwater conveyance and detention/retention, and storm water quality treatment. The Green Infrastructure network also links the residential neighborhoods, schools, and parks to the shopping and employment areas.

Green Infrastructure Construction Cost Estimates and Funding

Summarized in **Table 5-10**, Wood Rodgers estimated that improvement of the 253.5 acres of Green Infrastructure will cost roughly $34.2 million, based on an estimated average per-acre cost of $100,000 plus engineering/design (soft costs) and contingency. Improvements include subgrade preparation, excavation, installation of landscaping improvements (approximately $1 per square foot) and installation of temporary irrigation. Note that to the extent that trail facilities are located in Green Infrastructure uses, these costs are net of costs for Trail Improvements, which are discussed in further detail in the following section.

The cost for Green Infrastructure will be funded through the Special Financing District. As shown in **Table G-4** in **Appendix G**, open space costs are allocated on the basis of total persons served.

Table 5-8
Rio Del Oro Specific Plan Financing Plan
Potential RDOSP Community Places Fee Components

Community Places Fee Component	Formula	Acres	Percentage	Amount SFR	Amount MFR
Open Space Fee Component					
Community Park (City/~~CRPD~~ Other Entity Constr	*A*	15.73	50.2%	$581.31	$457.84
Neighborhood Greens (Developer Constructed)	*B*	15.63	49.8%	$577.61	$454.93
Subtotal Open Space Fee Component	***C = A + B***	**31.36**	**100.0%**	**$1,158.92**	**$912.77**
Public Gathering Places Component	***D***	1.00		**$110.04**	**$86.67**
Total Community Places Fee	***E = C + D***	**32.36**		**$1,268.96**	**$999.44**
Potential Community Places Fee Credit [1] [2]	***F = -B***			**($577.61)**	**($454.93)**

cp adj

[1] Potential fee credit for developer-constructed neighborhood greens.
[2] Reflects portion of the fee that would fund construction of neighborhood greens, which is currently anticipated to be developer constructed. Assumes the City or ~~CRPD~~ other entity will construct the portion of the Community Places obligation fulfilled by Community Park land dedication as well as the public gathering places component. Should the developer construct these or additional Community Places facilities, they would be eligible for additional credits.

Table 8-1 shows the proposed funding source for each Backbone Infrastructure and Public Facility at buildout of the Project. At buildout under the proposed funding strategy, approximately $493.2 million will be funded with existing or future City, County, and Other Agency development impact fee programs, $71.1 million will be funded through the proposed Special Financing District Program, and $132.8 million will be privately funded. The proposed sources of funding and respective cost estimates are based on the most current information available. Actual public facility costs funded under each category may be revised as more detailed information regarding Project phasing and facility construction becomes available.

Development Impact Fee Programs

The RDOSP will develop in phases. An important component of the overall financing strategy is the ability to construct facilities according to the realized pace of development. By constructing facilities over time according to demand, development impact fee programs can accumulate necessary funds to pay for required improvements.

Development in the RDOSP will participate in several existing or proposed development impact fee programs:

- SCWA Zone 11A (Storm Drainage) or City Storm Drain Impact Fee.
- Regional San (Sewer, regional conveyance).
- SASD (Sewer, local collection).
- SCWA Zone 40 (Water).
- SMFD (Fire Facilities).
- STA SCTMFP Measure A fee.
- Sacramento County (Transit).
- Rancho Cordova Citywide TDIF (Roads and Transit).
- City CFF Program (Library and Other City Community Facilities).
- City Park Renovation Fee (Park Renovations).
- Citywide or ~~CRPD~~ Quimby Park Fee.
- City Community Places Development Agreement Fee.

Existing and potential City, County, and Other Agency fee programs have CIPs that may serve the RDOSP. The RDOSP will participate in these programs by paying the fee for each of the programs listed above. These fees are part of the Financing Plan's "Sources and Uses" of Backbone Infrastructure and Public Facilities, and they have an influence on the cost burden

revenues that may be collected and expended on a PAYGO basis. Depending on the structure of the tax formula(s) and bond issuances, PAYGO revenues could be a significant source of infrastructure financing capacity. **Table 8-5** presents the estimated bond proceeds per unit and nonresidential acre at buildout.

Initial bond issues will be constrained by various factors, including the appraised value of land in the CFD at the time bonds are sold. Several bond sales would occur as development of RDOSP progresses and security can be demonstrated for the bonds. Also, it is important to note that these estimates of bonding capacity are preliminary, based on current financing assumptions, and subject to revision once a land-secured financing mechanism is implemented.

Extended-Term Infrastructure CFD(s)

Historically, CFD special tax authorization periods (before the Great Recession) typically extended between 5 and 15 years beyond the anticipated final principal and interest payment for the first series of bonds (e.g., for a total of 35 to 45 years). The decline in land and home values, along with other economic factors, has made it more difficult for public and private entities to fund public improvements through land-secured bond financing, particularly before significant horizontal and vertical development has occurred.

An alternative to counter these funding constraints is to extend the tax authorization over a longer period of time and provide a greater opportunity to fund the construction of selected public facilities and amenities over this longer time period. Extending the end-year within which CFD special taxes can be levied (i.e., extended-term) provides the City and the property owners with greater discretion over and flexibility for use of CFD cash flows. Through the extended-term feature, the Extended-Term Infrastructure CFD could act as both a financing mechanism and a funding source with the details being identified during the CFD formation process.

In other jurisdictions that have authorized the use of Extended-Term Infrastructure CFDs, the CFD funding has either served to directly fund certain facility costs or it was used to pay certain development impact fees. Depending on how established and for what facilities or costs the Extended-Term Infrastructure CFD is intended to fund, the City may retain discretion for its future City Council as to whether to continue to levy the special tax for the extended period.

Other Funding Sources

Schools: FCUSD SFID and State Funding

School improvements will be funded through a combination of fees, State grant programs (State Schools Facilities Program), and assessments. As shown on **Table F-8** in **Appendix F**, EPS estimates a preliminary cost at buildout of $145.8 million for schools, which is equal to the school fee revenue generated by the RDOSP.

Parks: Potential New Fee Program—~~CRPD~~ Quimby Fee Program

Currently, new development in the City addresses the funding of park facilities through the development agreement negotiation process. The CRPD Board of Directors approved Ordinance 13/14-2 on April 16, 2014, which adopted the CPRD Park Impact Fee Nexus Study and the associated park impact fee. While the City has not adopted this fee, this Financing Plan is based on the assumption the amount of the~~CRPD~~ park development fee as specified in the project development agreement or any amendments thereto will apply to development in the RDOSP.

City Community Places Development Agreement Fee

This fee will be required by RDOSP developers as part of the Development Agreement. The fee is for community spaces in the RDOSP to be constructed by the City or ~~the Park District~~any entity designated by the City. The fee will be approximately $1,269 per SFR unit. If a developer builds turnkey neighborhood greens, the developer would receive a fee credit against the Community Places fee.

Private Funding

Private funding will be necessary to fund Backbone Infrastructure and Public Facilities at the beginning of each phase, before the funding from fee programs or bond financing becomes available. Private capital used for these purposes would be subject to fee credits or reimbursements from future fee collections or reimbursements from bond sales or pay as you go. In addition to providing up-front funding for public infrastructure, the Project developer will fund privately the cost of in-tract roads (including road frontage and collector roads), sewer, water, and drainage facilities.

9. FUNDING SOURCES FOR SERVICES AND ONGOING OPERATIONS AND MAINTENANCE

The Financing Plan addresses funding for construction of Backbone Infrastructure and Public Facilities. The constructed Backbone Infrastructure and Public Facilities also will require a source of ongoing operations and maintenance funding.

This chapter offers a summary of the existing and proposed sources of ongoing operations and maintenance funding, based on the City's current estimates and assumptions. The RDOSP will be required to participate in a series of special financing districts to fund public services and the maintenance and operation of the public improvements. Participation in these districts will be determined by the City or the Other Agencies no later than the filing of small lot final maps.

The City or existing assessment districts will have funding responsibility for most items. However, if a funding shortfall is deemed to exist, a Mello Roos CFD, Lighting and Landscaping District (LLD), or some other funding mechanism will be established. The following funding mechanisms will be imposed to fund ongoing operations and maintenance costs required to serve the RDOSP:

- **Rancho Cordova CFD No. 2013-2.** The City formed CFD No. 2013-2 to fund police services, and RDOSP development will be required to annex into this CFD.
- **Rancho Cordova CFD No. 2014-2.** The City formed CFD No. 2014-2 to fund street, lighting, and landscape maintenance. RDOSP will be required to annex into this CFD.
- **Transit-Related Services Special Tax Area.** The City imposes a transit-related services tax on new development in the City. RDOSP will be required to annex into this special tax area.
- **Water and Drainage Studies.** In 1988, the SCWA Board of Directors established Zone 13 to levy an assessment for the purpose of undertaking studies and planning projects and activities in the unincorporated County. This tax applies to all areas that were unincorporated at that time, including RDOSP.
- **Stormwater Utility Fee.** The City imposes a monthly user fee for stormwater maintenance. The fee funds the maintenance of drainage basins and pipes. The fee does not fund the maintenance of drainage lift stations or pump stations. RDOSP will be required to annex into the City's Stormwater Utility Fee.
- **Park Maintenance CFD.** City~~CRPD~~ plans to implement a CFD to fund park maintenance in the RDOSP. RDOSP development will be required to annex into this CFD if it is formed, unless otherwise agreed upon by the RDOSP Master Developers and the City.

In addition, new CFDs or other funding mechanisms might be needed to fund the maintenance of open space, green infrastructure, and/or wetland preserves and the maintenance of drainage lift stations or pump stations in the RDOSP. To the extent that new CFDs or other funding mechanisms fund operations and maintenance costs that would otherwise be funded by an

Mello-Roos CFD or assessment district is included in this feasibility test (refer to **Table 8-5** in **Chapter 8** for estimated preliminary maximum special tax amounts).

Total Burden of Major Infrastructure

The infrastructure cost burden feasibility indicator measures the total costs of Backbone Infrastructure and Public Facility improvements as a percentage of the final sales price or finished value of a residential unit.

Table 10-1 shows the total estimated cost burden per residential unit and per nonresidential acre. The Infrastructure Cost Analysis includes the following components:

- **Existing City Fees.** Includes processing and development impact fees.
- **School Fees.** Includes the FCUSD impact fee.
- **Other Agency Fees.** Includes the SCWA Zone 40 water fee and Zone 41 water fee, the County Zone 11A drainage fee,[18] the County transit fee, SASD and Regional San sewer fee, SMFD capital fire facilities fee, ~~CRPD~~ Quimby park fee, and SCTMFP fee.
- **RDOSP Special Financing District (portion).** The infrastructure cost burden calculation currently includes only those RDOSP SFD costs for facilities that are eligible for credits/reimbursements but are not fully reimbursed from public agency fee programs.

Table 10-2 documents the infrastructure cost burden for RDOSP residential units, based on the noted unit sales prices and the infrastructure costs shown in **Table 10-1**. *Based on the costs currently included as part of the infrastructure cost burden*, single-family development is estimated to have a 20.9-percent cost burden. Medium-density residential cost burdens are estimated to be 22.5 percent, and high-density cost burdens are estimated to be 20.5 percent. The infrastructure cost burden could change for several reasons, including a re-allocation of costs among land uses and cost adjustments resulting from fine tuning the estimates as engineering studies are completed and the project becomes closer to implementation. The cost burden estimates will be further refined as the project is implemented.

[18] The City plans to transition out of the County Zone 11A fee district and form its own storm drainage impact fee. The Project will pay the County Zone 11A drainage fee until the City has implemented its own storm drainage impact fee.

Table F-17
Rio Del Oro Specific Plan Financing Plan
Estimated Park Development Impact Fee Revenue (2015$)

Land Use	Fee per Unit/Sq. Ft.	Units/Square Feet		Fee Revenue	
		Phase 1	Buildout	Phase 1	Buildout
Residential	*per unit*				
Single-Family	$9,082	482	7,593	$4,377,702	$68,962,435
Medium-Density	$9,082	147	2,048	$1,335,108	$18,600,694
High-Density	$7,154	312	2,548	$2,232,054	$18,228,443
Subtotal Residential		**941**	**12,189**	**$7,944,865**	**$105,791,572**
Nonresidential	*per bldg. sq. ft.*				
Local Town Center	$0.00	0	265,042	$0	$0
Regional Town Center	$0.00	0	1,229,481	$0	$0
Village Commercial	$0.00	0	218,535	$0	$0
Business Professional	$0.00	0	1,181,520	$0	$0
Industrial Park	$0.00	0	4,696,521	$0	$0
Subtotal Nonresidential		**0**	**7,591,099**	**$0**	**$0**
Total Project				**$7,944,865**	**$105,791,572**

"park"

Source: ~~Cordova Recreation and~~ Park ~~District~~ Nexus Study ~~(04/16/2014)~~; City of Rancho Cordova (development agreement fee rate effective 1/1/2016).

MEMORANDUM

ITEM 11.1.

DATE: June 7, 2021

TO: Honorable Mayor and Council Members

FROM: Nicholas Sosa, Associate Planner

SUBJECT: **GRANTLINE 220– PROJECT DD9837 – TENTATIVE SUBDIVISION MAP AND SPECIFIC PLAN AMENDMENTS**

PROPERTY OWNER:	**APPLICANT/DEVELOPER:**
Grantline & Chrysanthy Investors, LLC c/o AKT Investments Angelo Christie 7700 College Town Drive, #101 Sacramento, CA 95826	Grantline & Chrysanthy Investors, LLC c/o AKT Investments Angelo Christie 7700 College Town Drive, #101 Sacramento, CA 95826

PROJECT:	Applicant is requesting and large lot and small lot Tentative Subdivision Map for Grantline 220. The large lot would create a total of 17 lots. The small lot map would further subdivide the property to create 605 parcels plus the remainder lot. The Applicant will also be making modification to the Suncreek Specific Plan to remove areas that show a gated, age-restricted community that is no longer planned for the property, and re-introduce a school site that was previously removed
FILE:	DD9837
LOCATION:	Located on the west Side of Grant Line Road, approximately 1 mile south of Douglas Road
ZONING:	RD-5, RD-7, HDR, RTC, POS, and CS
GENERAL PLAN:	LDR, MDR, HDR, RTC, POS, & CS
APN:	067-0040-010
PLANNER:	Nicholas Sosa, Associate Planner

RECOMMENDATION:

Determine the project Exempt per Section 15183 Projects Consistent with a Community Plan, General Plan, or Zoning, of the CEQA Guidelines, waive first reading and introduce the Ordinance for the Specific Plan Amendments for the Suncreek Specific Plan and adopt the Resolution for Grantline 220 Tentative Subdivision Map

RESULT OF RECOMMENDED ACTION

Adoption of the above referenced Resolution would approve both the Large and Small Lot Tentative Subdivision Map to allow the existing single parcel to be split into a total of 605 lots plus a remainder lot for future development. Adoption would allow the Applicant to move forward with a Final Map as well as Improvement Plans with the Public Works Department.

The waiving of the first reading and introduction of the above referenced Ordinance for the submitted amendments to the Suncreek Specific Plan would remove references to a gated and age-restricted community and add a school site to the plan to ensure that the Specific Plan is consistent with the proposed project. The ordinance would then return for a second reading on June 21, 2021.

BACKGROUND

The Suncreek Specific Plan was approved in 2013 and is located west of Grant Line Road and East of Sunrise Boulevard. The area is split into six ownership areas known as Shalako, Callahan, Gilmartin/Trevor, Vrame, Lennar, and Grant Line 220 and includes approximately 1,264 acres (**See Figure 1**). Suncreek Specific Plan includes a blueprint for an overall mixed use development with a combination of residential uses, commercial areas, and recreational and preserve areas.

Grantline 220 is currently undeveloped and is located west of Grant Line Road approximately 1 mile south of Douglas road just east of The Ranch SPA and just below the Arista Del Sol property. This property is currently a single parcel of 219.0+/- gross acres (**See Figure 2**).

Figure 1: Suncreek Specific Plan Location

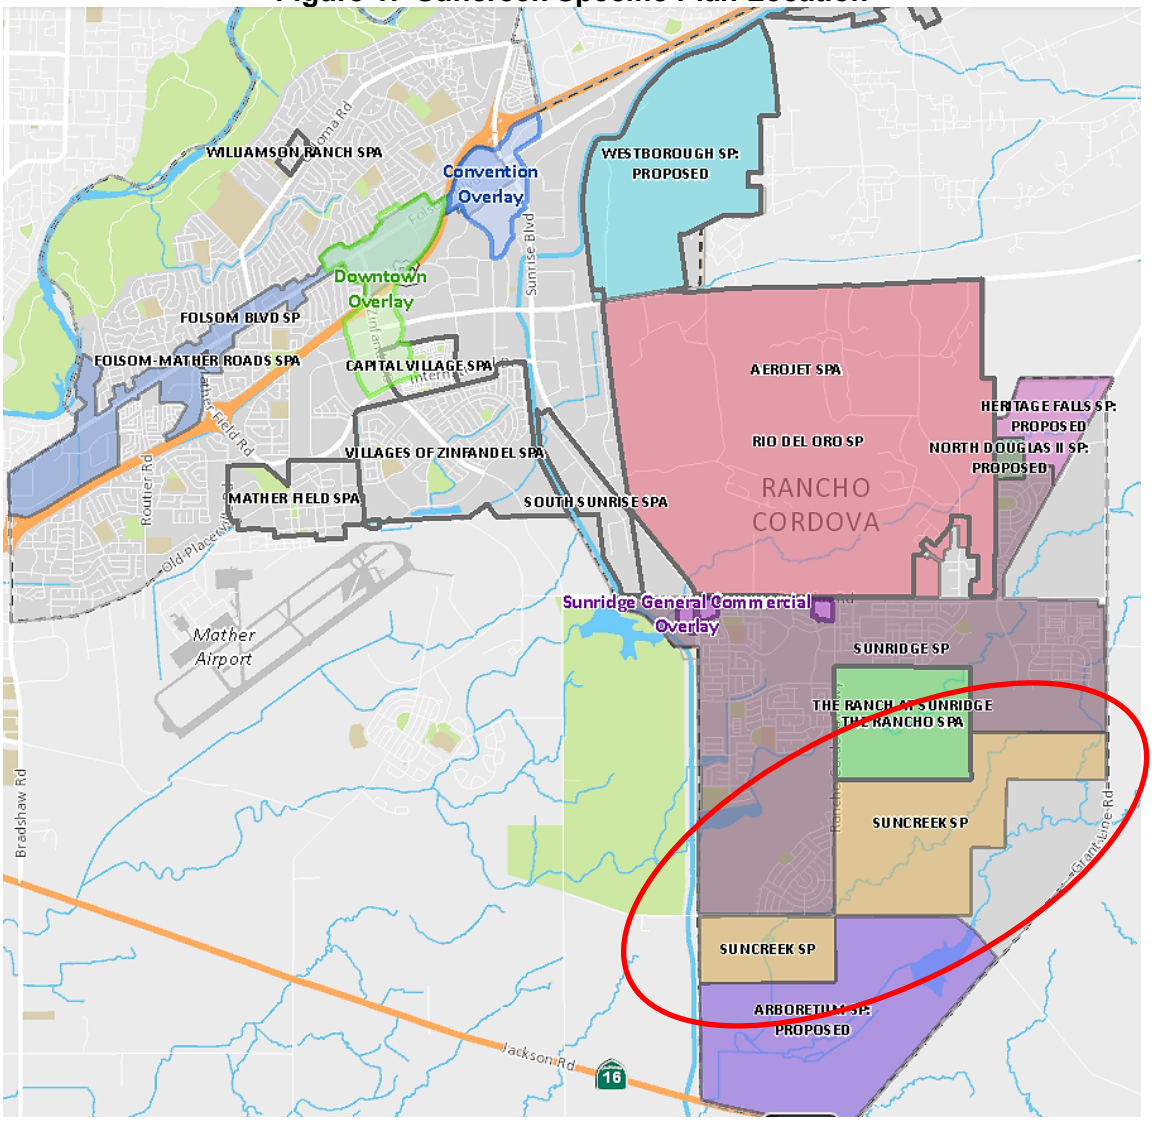

Figure 2: Grantline 220 (Location)

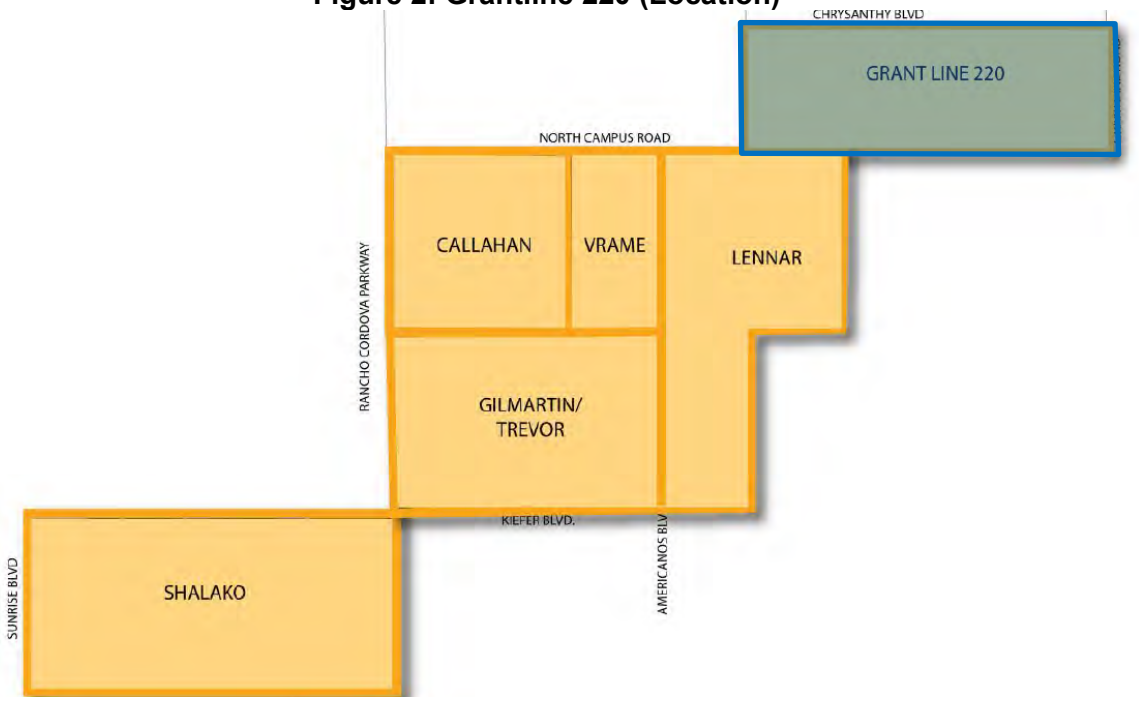

The Suncreek Specific Plan was recently amended in August 2020 in conjunction with the Sierra Sunrise Tentative Subdivision Map. These amendments included road re-alignments, drainage basin design modifications, and land use re-allocation. At that time, it was anticipated at that Grantline 220 would be an age-restricted and fully gated community. Therefore, as part of the amendments the school site was removed from Grantline 220 and the land use allocation was re-organized to accommodate an age-restricted community. However, due to current market conditions, the Applicant has reverted their project back to market rate and thus Specific Plan Amendments are required to adjust areas of the plan previously modified.

ANALYSIS

The project contains the following items that will be analyzed individually as follows:

- Specific Plan Amendments
- Large Lot Tentative Subdivision Map
- Small Lot Tentative Subdivision Map

Specific Plan Amendments

As mentioned previously, the Suncreek Specific Plan was recently amended in August of 2020 to accommodate Grantline 220 as an age-restricted and gated community. The Applicant had originally submitted for a market rate product in December of 2018. However, in August 2019 the Applicant made a significant modification to their project which changed the community to age-restricted and gated at which point the planned elementary school was removed from the overall Grantline 220 project.

At the time the Sierra Sunrise Property, shown in **Figure 2** as "Lennar", was also under review and had intended to make amendments to the Suncreek Specific Plan to re-arrange land uses

throughout the Specific Plan area as well as re-align specific roads in their own project. In order to accurately portray the land uses in the Specific Plan, those amendments needed to account for Grantline 220's anticipated age-restricted and gated community. Therefore, those changes were included within those amendments.

However, due to housing market changes over the past year and a half, Grantline 220 no longer intends to have an age-restricted community and will be returning to a market rate product. The project is also no longer proposed to be a gated community and instead will be open to the public. With the project no longer age-restricted, Grantline 220 is now required to add the projected school site back into the project and also all previous amendments to maps, tables, and any other materials that refer to Grantline 220 as age-restricted will need to be removed and modified back to a market rate product. Also, park requirements will be updated to accommodate new population estimates and Quimby park requirements.

The Amendments can be found in the attached Suncreek Specific Plan that has been redlined to show the changes that were made. To review these modifications please See Attachment 2. Slight modifications have been made throughout the Plan. Key changes include:

- **Updated Maps throughout**, to reflect that the school has been re-introduced to the Grantline 220 property.
- **Page I.3-9:** The active adult residential section is removed from the Residential Categories section of the Specific Plan.
- **Page I.3-14:** Modifications to Table 3-3 regarding the Land Use Summary to remove the age-restricted residential and remove the private neighborhood park.
- **Page I.7-4**: Modifications to Table 7-1 updating new population estimates and required Quimby Park requirements and neighborhood green/park area dedication requirements.

In order for the Specific Plan Administrative Amendments to be approved the following findings shall be made:

A. **Finding:** The proposed Specific Plan Amendment is consistent with the goals, policies, and objectives of the General Plan, development agreement, or other implementation instrument.

   Evidence: The proposed administrative amendments to the Suncreek Specific Plan are consistent with the City's General Plan. The amendments only remove any reference to an age-restricted and gated community and re-introduce the future school site into the subdivision. The proposed amendments do not modify any zoning, land use, or circulation of the Suncreek Specific Plan. The project will continue to be consistent with the goals, policies, and objectives of the General Plan and will also continue to uphold the terms and requirements of the existing Development Agreement for the subdivision.

B. **Finding:** The proposed Specific Plan Amendments will not adversely affect surrounding properties.

   Evidence: The amendments are only to remove all references to an age-restricted and gated community and to add back the future school site. These slight modifications will not adversely affect any surrounding subdivision properties. Because the project will no longer be a gated community, there will now be pedestrian access throughout the site,

providing a seamless connection to both The Ranch property to the west and Sierra Sunrise "Lennar" property to the east.

Large Lot Tentative Subdivision Map

The Applicant has provided a large lot map for Grantline 220 to split the 219+/- acre parcel into 17 large lots with one remainder lot (**See Figure 3**). The purpose of the large lot split is to create boundaries for the various land uses, zoning designations and roadways within Grantline 220 that will be better detailed within the small lot map. This map represents the basic outline for the future build out of the property and allows for better planning of infrastructure construction and phasing of neighborhood subdivisions. Also included as part of the large lot map are cross sections for minor and major streets throughout the area.

Figure 3: Grantline 220 Large Lot Map

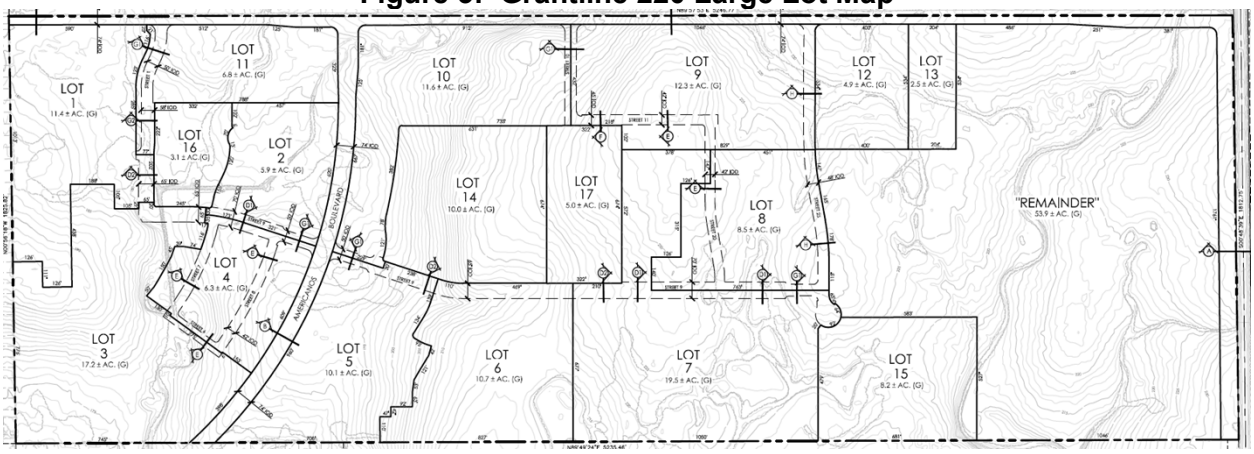

Small Lot Tentative Subdivision Map

The Grantline 220 small lot Tentative Subdivision Map (TSM) subdivides the property even further into 605 individual parcels and one remainder lot. This map includes single family lots, high density lots, landscape lots, open space, right-of-way, a school and a water basin (**See Figure 4**). The breakdown of the Small Lot map by land use, acres, and dwelling units has been summarized in **Table 1: Land Use Summary.**

Figure 4: Grantline 220 Small Lot Map

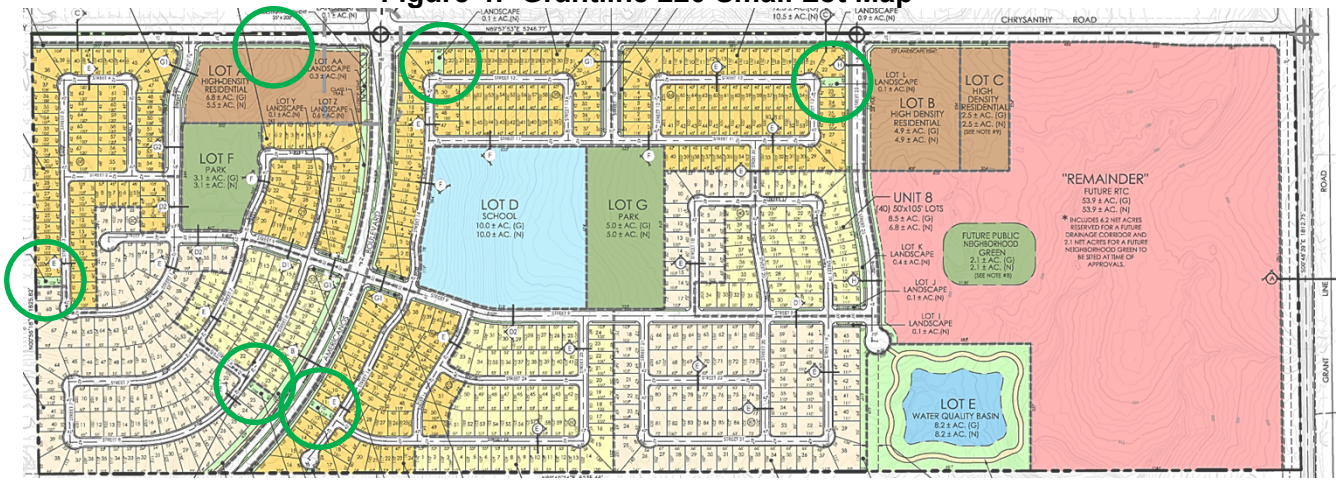

Table 1: Land Use Summary

Land Use	Acres (Net)	Dwelling Units (DU)
Single Family Residential	100.4	573
High Density Residential	12.9	272
School	10	
Water Quality Basin	8.2	
Park	8.1	
Remainder Parcel	53.9	
Grant Line, Chrysanthy & Americanos (ROW)	11.1	
Landscape Lots	7.3	
Public Interior Streets	7.1	
Total	**219.0 AC**	**845 DU**

The proposed map provides a mix of low density residential, medium density residential as well as three locations for high density residential (HDR) development. The map is meeting the 12.9 acres of multifamily that is required by the projects Affordable Housing Plan and the 2.5-acre HDR adjacent to the remainder lot, has been noted to be dedicated to the City of Rancho Cordova. The Applicant has also provided adequate pedestrian access throughout the site with landscaped lots providing access to public rights-of-ways and the adjacent gated community known as The Ranch on the west side of the property. In addition to the landscaped lots, the Applicant has worked with the Public Works Department on a preliminary pedestrian overcrossing for Chrysanthy Boulevard. This overcrossing would provide easy pedestrian access to Arista Del Sol to the North allowing walkability across the busy boulevard. The preliminary plans for this overcrossing have been included in the project plans and the pedestrian access areas are circled in green in **Figure 4.**

The “Remainder Lot” is a parcel that will remain as is for the time being. This lot is intended to be a future Regional Town Center. The remainder will be subject to its own entitlement application dependent upon how the future layout of the commercial area is designed. The green area labeled “Future Public Neighborhood Green” is shown within this parcel only to designate the 2.1 acres as a placeholder for a future neighborhood green. The location of this green has not yet been determined and is anticipated to be sited within future entitlements of the remainder lot.

With the project no longer age-restricted and gated, the 10-acre school site was required to be re-introduced to the project. Elk Grove Unified School District (EGUSD) requires that the site be centrally located within the overall area and accessible. It has not been determined as to whether a traffic signal is to be required at the intersection of Americanos Boulevard and Street 9, however the project has been conditioned to further analyze this intersection in the future when EGUSD is ready to utilize the site.

Conceptual Entry and Open Space Areas

As part of the Large and Small Lot submittal for Grantline 220, the Applicant has also provided staff with a standard conceptual landscape plan to be utilized for four neighborhood entry ways into the neighborhood as well as a conceptual for the neighborhood park concept on the west side of the subdivision, the neighborhood park concept adjacent to the future School, and the Water Basin located on the east side of the property adjacent to the commercial area.

Neighborhood Entries

Grantline 220 provides four neighborhood major entry points. The proposed locations are consistent with the four locations that are shown in the Suncreek Specific Plan (**See Figure 5**). The neighborhood gateways are intended to be distinctive to each subdivision and should have a consistent design theme throughout all 4 locations of Grantline 220. The below image (**See Figure 6**) is a conceptual of what the gateway entries are anticipated to look like. The final product will be provided in detail during the Improvement Plan review submitted to the Public Works Department.

Figure 5: Neighborhood Gateway Entries- Grantline 220

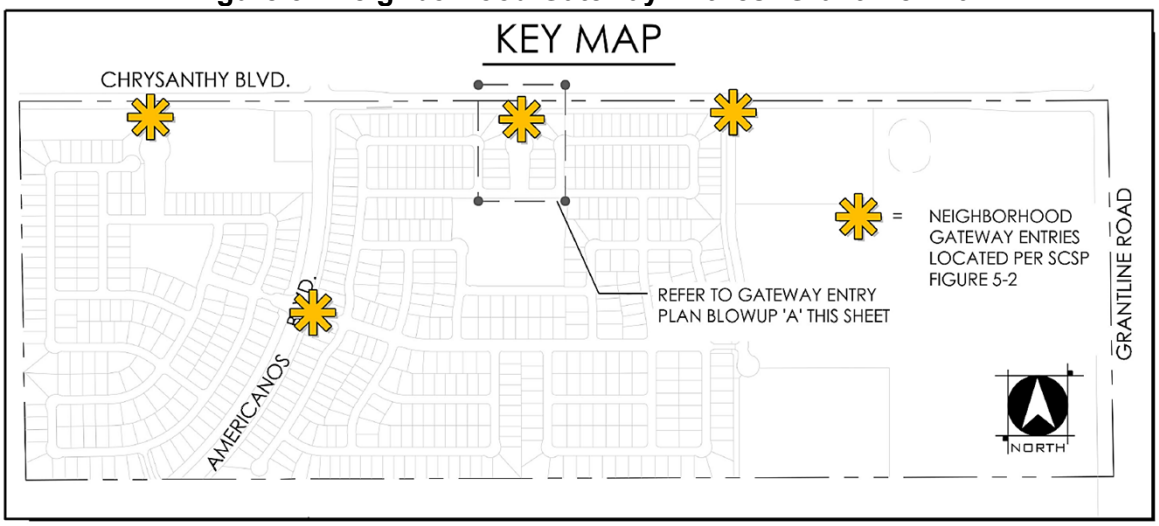

Figure 6: Conceptual Neighborhood Entry Rendering

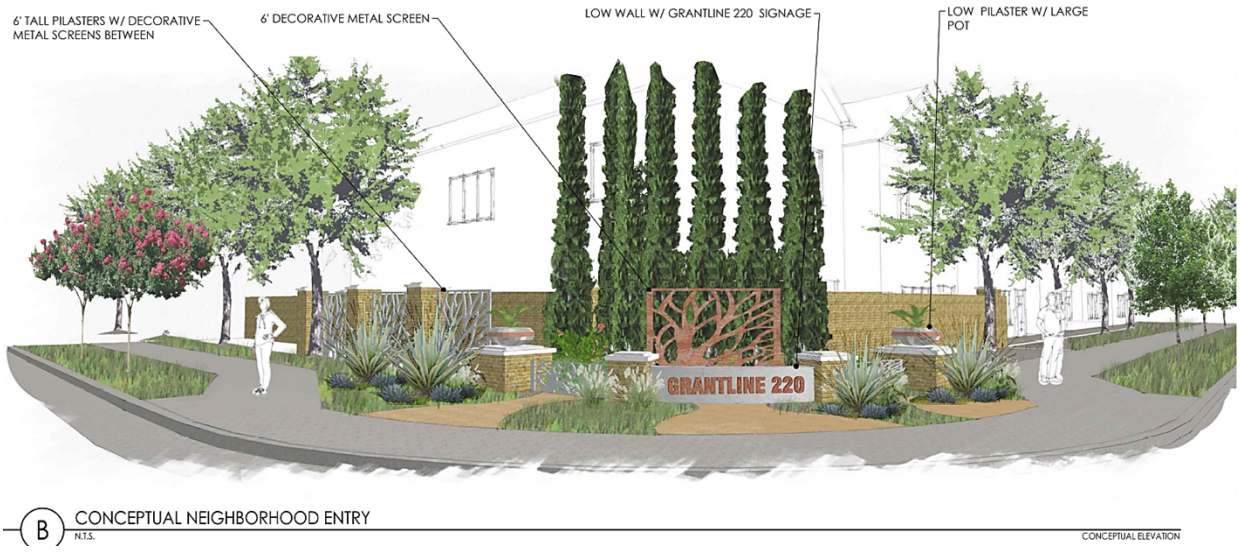

Neighborhood Park Concepts

Grantline 220 will be providing both a neighborhood park area and a neighborhood park area adjacent to the future school. The locations of these open space areas are consistent with the locations shown within the Suncreek Specific Plan and can be seen in **Figure 7**. The 3.1 acre neighbor park is located within a central location of the West portion of the subdivision adjacent to Lot A which is designated as High Density Residential. The neighborhood park shows a small playground area, a softball field/soccer field for recreational activities, and a ¼ mile walking trail surrounding the park area. The conceptual drawing for the neighborhood park can be seen in **Figure 8.** The plans can be seen in greater detail within the project plans attached to the project.

Figure 7: Neighborhood Park Locations

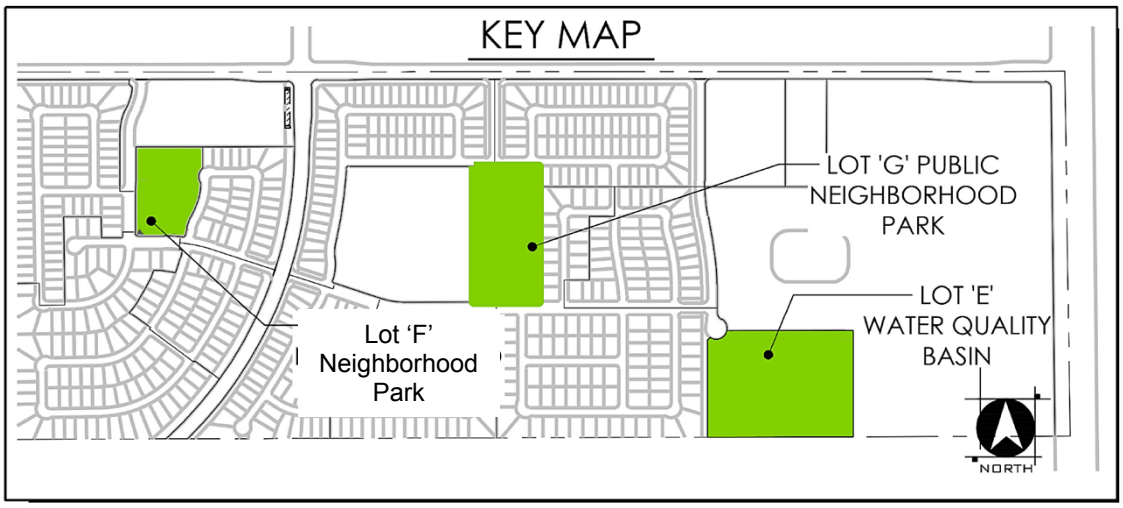

Figure 8: Neighborhood Park Conceptual Plan

A neighborhood park is also included center to the overall subdivision and adjacent to the future school site. The 5.0-acre neighborhood park includes a playground and picnic areas, sport court, community garden area, two softball fields, and multi-use turf field. The neighborhood park conceptual plan can be seen in **Figure 9.**

Figure 9: Neighborhood Park Conceptual Drawing

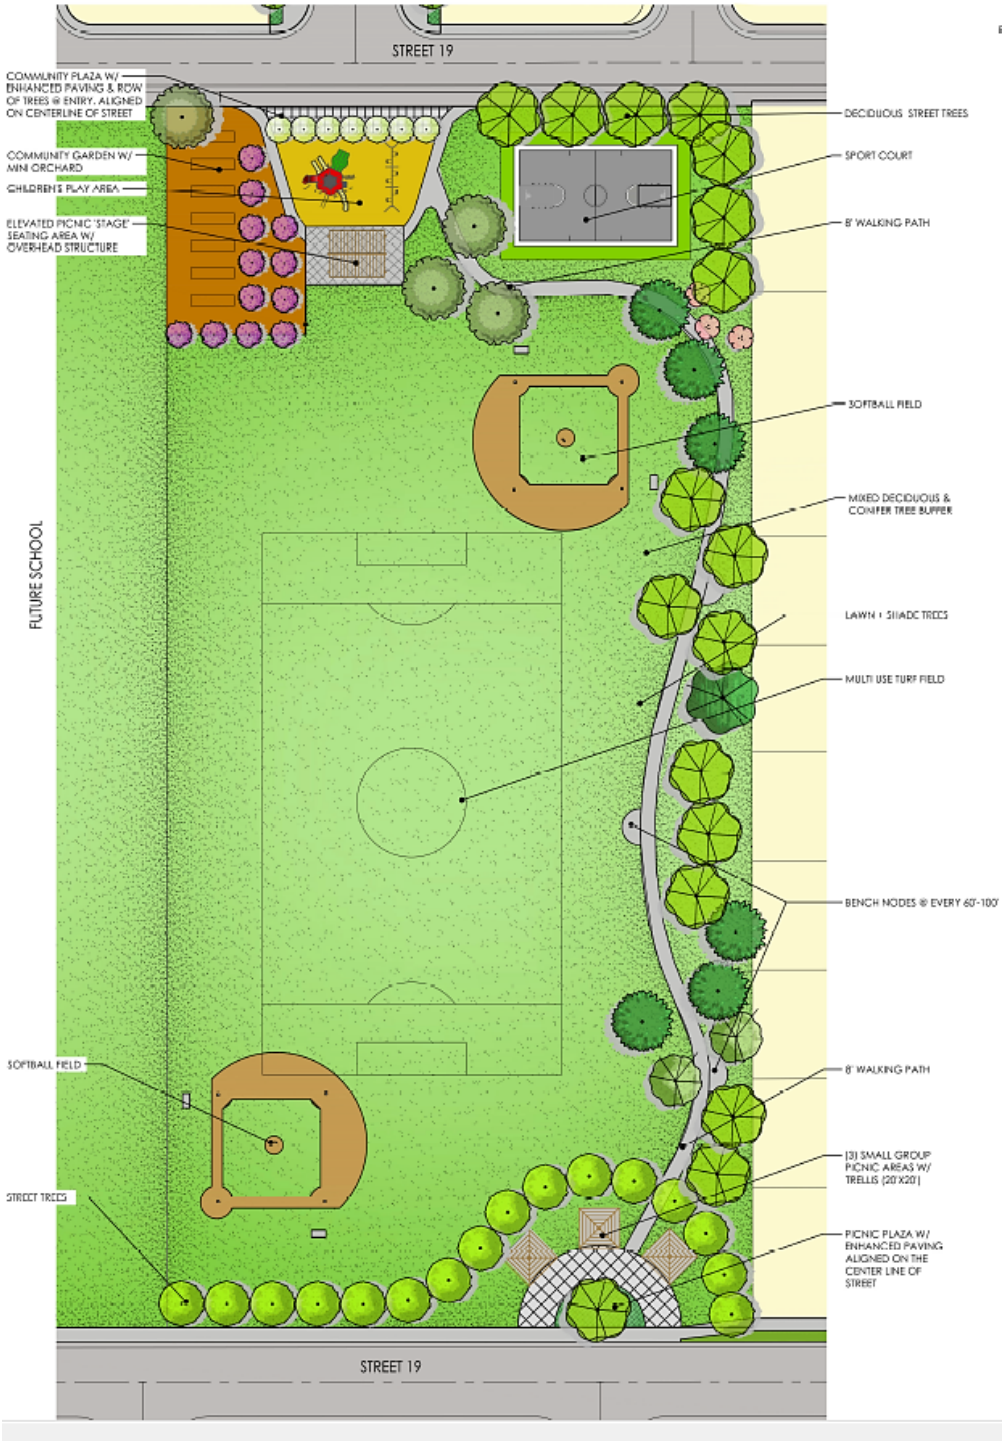

Water Quality Basin Concept

The proposed 8.2-Acre area designated for the Water Quality Basin, is intended to provide proper drainage and storage for the overall subdivision and commercial area while also providing a recreational space for residents to walk/run by providing post and cable fencing surrounding the basin as well as a basin overlook area. The pathway will serve as both a maintenance access road and pedestrian walking path. The conceptual plan for the Water Quality Basin can be seen in **Figure 10**.

Figure 10: Water Quality Basin Conceptual Plan

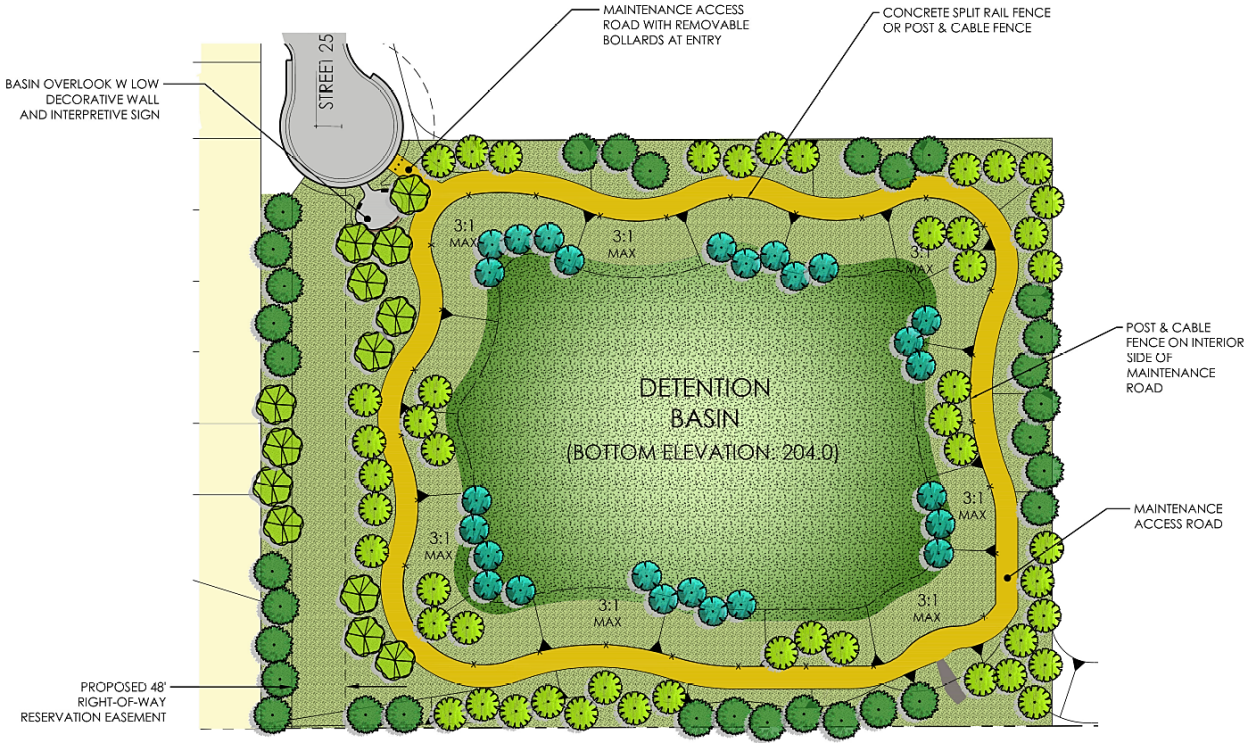

The Tentative Subdivision Map Review adheres to Section 66474 of the California Subdivision Map Act which requires a City to deny approval of a tentative map, if any of the findings are found to be true. In the case of the proposed map, none of the required findings were found to be true. The following evidence supports the map request.

A. **Finding:** That the proposed map is not consistent with applicable general and specific Plans as specified in Section 65451.

Evidence: The proposed Tentative Subdivision Map (TSM) is consistent with the Suncreek Specific Plan as proposed with the slight modifications to remove references of the previously anticipated age-restricted and gated community. With these modifications, the proposed TSM will be consistent within all applicable areas of the Suncreek Specific Plan including but not limited to land-use tables, maps and park requirements. The General Plan defers specific zoning requirements and details to the Suncreek Specific Plan, therefore, if the TSM is consistent with the Suncreek Specific Plan, then it is also consistent with the General Plan.

B. **Finding:** That the design or improvement of the proposed subdivision is not consistent with applicable general and specific plans.

Evidence: The design and layout of the subdivision is consistent with the vision of the Suncreek Specific Plan. The project is consistent with the residential units of the Specific Plan and includes the proper zoning and location of each zone. The project includes pedestrian access and bike lanes consistent with the Circulation section of the Specific Plan and also the open space areas and commercial location as shown in the Suncreek SPA.

C. **Finding:** That the site is not physically suitable for the type of development.

Evidence: The site is physically suitable for the proposed type of developments. The plan area is approximately 219 acres and will be split into lots suitable for single family units, high density units, open space areas, and commercial areas. The resulting lots will be of sufficient size for future development of the subdivision.

D. **Finding:** That the site is not physically suitable for the proposed density of development.

Evidence: The TSM is suitable for the proposed densities. The project proposes low, medium, and high-density areas throughout. The project is consistent with the Suncreek Specific Plan which has gone through proper environmental review and has taken into account these proposed densities.

E. **Finding:** That the design of the subdivision or the proposed improvements are likely to cause substantial environmental damage or substantially and avoidably injure fish or wildlife or their habitat.

Evidence: An Environmental Impact Report (EIR) was prepared for Suncreek Specific Plan where the construction of single-family lots, multi-family lots, commercial, parks/open space, and the protection of natural resources were addressed in accordance with the requirements of the California Environmental Quality Act (CEQA). The EIR contains a description of the Project, description of the environmental setting, identification of project impacts, and mitigation measures for impacts found to be significant, as well as an analysis of project alternatives, identification of significant irreversible environmental changes, growth-inducing impacts, and cumulative impacts. The Draft EIR identifies issues determined to have no impact or a less-than-significant impact and provides analysis of potentially significant and significant impacts. The proposed project is consistent with the project analyzed in the Environmental Impact Report.

F. **Finding:** That the design of the subdivision or type of improvements is likely to cause serious public health problems.

Evidence: The proposed design of the subdivision or type of improvements are not likely to cause serious public health problems. The project provides over 840 dwelling units throughout the site, a future school, a water quality basin and over 8 acres in park land for outdoor open space. The project also provides adequate bike and pedestrian access throughout the site and between adjacent properties. The project will also be consistent with development standards of the Suncreek Specific Plan which require street trees and landscaping that provides shade and encourages pedestrian walking and biking.

G. **Finding:** That the design of the subdivision or the type of improvements will conflict with easements, acquired by the public at large, for access through or use of, property within the proposed subdivision. In this connection, the governing body may approve a map if it finds that alternate easements, for access or for use, will be provided, and that these will be substantially equivalent to ones previously acquired by the public.

Evidence: The proposed improvements on the Tentative Subdivision Map and included within the project are consistent with the approved Suncreek Specific Plan, the proposed administrative amendments, the City of Rancho Cordova Ordinances and Standards and do not conflict with public easements and related necessary access through the project.

Environmental Impact Report

The Suncreek Specific Plan Environmental Impact Report (EIR; SCH# 2006072067) was approved on November 18, 2013. The EIR identified project impacts and mitigation measures for impacts found to be significant, and includes project alternatives, identification of significant irreversible environmental changes, growth-inducing impacts, and cumulative impacts. A Mitigation Monitoring and Reporting Program (MMRP) was adopted as part of the EIR. The Grantline 220 project was analyzed in the EIR as part of the overall Suncreek Specific Plan. The project area is the same as that analyzed in the EIR and the proposed tentative map is consistent with the land uses analyzed in the EIR. Therefore, impacts related to footprint and development intensity would be the same as those disclosed in the EIR. The proposed project would be subject to applicable mitigation measures in the adopted MMRP. There is no new information of substantial importance that was not known at the time of the previous EIR that would require changes to the previous EIR. There are no changes to the project or circumstances under which the project would be undertaken that would require major revisions to the previous EIR. For these reasons, no further environmental analysis is required.

Habitat Conservation Plan

The City has adopted the South Sacramento Habitat Conservation Plan (SSHCP) in order to mitigate impacts on protected natural resources through a coordinated regional approach, which provides a variety of biological and economic benefits. The project is within the boundaries of the SSHCP and the Developer has applied for a Habitat Conservation Plan (HCP) permit with the City. The Developer will pay the City a per-acre fee for impacts on protected natural resources, based upon the methodology established by the SSHCP. Prior to issuance of the SSHCP permit by the City, the Developer will obtain and have all necessary permits (federal, state, regional and/or local) to ensure compliance with the adopted SSHCP.

Fiscal Impact Analysis

Approval of the Grantline 220 Large and Small Lot Tentative Subdivision Maps would allow for the construction of 573 residential units, 272 high density units, 8.1 acres of public parks and reservation of open space within the City of Rancho Cordova. This will benefit the City and the community by providing direct contributions to fund needed public infrastructure for this project and the broader community.

While the project will generate additional demands for municipal services, the project will be subject to existing and new funding mechanisms to pay fair share costs for ongoing operations, maintenance, and services that will offset City costs.

Based upon analysis completed within the project review, approval of the Grantline 220 large and small lot maps will likely have a net benefit to the City of Rancho Cordova.

RECOMMENDED MOTION

Staff recommends that the City Council take the following actions:

A. Determine the project Exempt per Section 15183 Projects Consistent with a Community Plan, General Plan, or Zoning, of the CEQA Guidelines; and
B. Waive first reading and Introduce the Ordinance, of the City Council of the City of Rancho Cordova adopting the Suncreek Specific Plan Administrative Amendments.
C. Adopt Resolution of the City Council of the City of Rancho Cordova approving Large Lot and Small Lot Tentative Subdivision Maps with attached Conditions of Approval.

ATTACHMENTS

1. Ordinance – Specific Plan Amendments
2. Exhibit A to the Ordinance - Specific Plan Amendments (Redline)
3. Resolution – Tentative Subdivision Map
4. Exhibit A to the Resolution - Project Plans
5. Exhibit B to the Resolution - Conditions of Approval
6. 500’ Radius Map and Mailing Labels

CITY OF RANCHO CORDOVA

ORDINANCE NO. XX-2021

AN ORDINANCE OF THE CITY COUNCIL OF THE CITY OF RANCHO CORDOVA FOR AN ADMINISTRATIVE AMENDMENT TO THE SUNCREEK SPECIFIC PLAN PROJECT NO. DD9837

THE CITY COUNCIL OF THE CITY OF RANCHO CORDOVA DOES ORDAIN AS FOLLOWS:

WHEREAS, on December 2, 2013, the City Council adopted Ordinance 41-2013, adopting the Suncreek Specific Plan. The adopted Suncreek Specific Plan Project ("Project") is a plan for a mixed-use development with a combination of employment-generating uses, retail, and retail supporting services, recreational uses, and a broad range of residential uses and associated infrastructure and roads on an approximately 1,264-acre site in the City of Rancho Cordova ("City"). The project includes approximately 4,893 residential units at various densities, commercial use, public/quasi-public uses, elementary schools and a combined middle/high school, parks and greens, wetland preserve, stormwater detention basins and buffers, and major and minor roads with landscaping. In addition, the Project includes various on-and off-site infrastructure improvements; and

WHEREAS, the Grantline 220 located within the Suncreek Specific Plan is owned by Grantline and Chrysanthy Investors, LLC shall be known as ("Applicant"); and

WHEREAS, the Specific Plan's purpose is to create a cluster of walkable residential villages and a major civic and recreational core compromised of a community park, schools and major open space. The residential neighborhoods will create a distinctive district for the City and house a work force to enhance the City's jobs/housing balance; and

WHEREAS, the key objectives of the Suncreek Specific Plan include the following;

- Implement the City's General Plan, the Sacramento Area Council of Governments Blueprint and Smart Growth Principles;
- Provide mixed density residential housing development
- Provide a community serving retail and employment center along Grantline Road
- Develop neighborhoods connected by a significant open space and recreational parkway;
- Provide neighborhood serving retail areas;
- Provide additional housing to balance the high employment concentrations in and around the City;
- Provide a mix of housing types to diversify the City's housing stock;
- Provide transportation facilities within the project area consistent with the City's Circulation Plan;
- Provide an appropriate site for a high school and middle school that will serve the Sunrise Douglas Community Plan Area, and neighborhood elementary schools;
- Provide an appropriate site for a community park that will serve the Sunrise Douglas Community Plan Area.
- Provide a key link in the citywide trail network that connects the Folsom South Canal bike and pedestrian trail to corridors along the Laguna Creek and Cosumnes River tributaries;
- Set aside wetlands within the Community Plan area; and
- Generate positive fiscal impacts for the City through development within the Plan Area.

WHEREAS, the applicant has requested administrative amendments to the Grantline 220 neighborhood area within the Suncreek Specific Plan; and

WHEREAS, the proposed administrative amendments within the Grantline 220 area includes: the removal of references to Grantline 220 as a gated and as an age-restricted community which therefore resulted in updated maps and tables throughout the Specific Plan; and

WHEREAS, the administrative amendments to the Grantline 220 neighborhood area within the Suncreek Specific Plan adopted by this Ordinance (attached hereto as Exhibit A), complies with the requirements of California Government Code sections 65451 and 65454 and its adoption complies with Government Code section 65453; and

WHEREAS, in compliance with the California Environmental Quality Act ("CEQA"), the Suncreek Specific Plan Environmental Impact Report (EIR; SCH# 2006072067) was approved on November 18, 2013. The EIR identified project impacts and mitigation measures for impacts found to be significant, and includes project alternatives, identification of significant irreversible environmental changes, growth-inducing impacts, and cumulative impacts. A Mitigation Monitoring and Reporting Program (MMRP) was adopted as part of the EIR. The Grantline 220 project was analyzed in the EIR as part of the overall Suncreek Specific Plan. The project area is the same as that analyzed in the EIR and the proposed tentative map is consistent with the land uses analyzed in the EIR. The proposed project would also include minor changes to the internal layout of the streets; however, the size and capacity of the streets would not change from that analyzed in the EIR. Therefore, impacts related to footprint and development intensity would be the same as those disclosed in the EIR. The proposed project would be subject to applicable mitigation measures in the adopted MMRP. There is no new information of substantial importance that was not known at the time of the previous EIR that would require changes to the previous EIR. There are no changes to the project or circumstances under which the project would be undertaken that would require major revisions to the previous EIR. For these reasons, no further environmental analysis is required; and

WHEREAS, on June 7, 2021, the City Council held a properly noticed public hearing at which it received a report from City Staff regarding the administrative amendments to the Suncreek Specific Plan Amendment and oral and written testimony from the public, and deliberated on the item; and

WHEREAS, the public hearing was noticed in accordance with the requirements set forth in Government Code section 65090 and 65091.

NOW THEREFORE, THE CITY COUNCIL OF THE CITY OF RANCHO CORDOVA DOES ORDAIN AS FOLLOWS:

Section 1. Recitals.

The foregoing recitals are true and correct and made a part of this Ordinance.

Section 2. Findings.

A. Finding: The proposed Specific Plan amendment is consistent with the goals, policies, and objectives of the General Plan, development agreement, or other implementation instrument.

Evidence: The proposed administrative amendments to the Suncreek Specific Plan are consistent with the City's General Plan. The amendments only remove any reference to an age-restricted and gated community and re-introduce the future school site into the subdivision. The proposed amendments do not modify any zoning, land use, or circulation of the Suncreek Specific Plan. The project will continue to be consistent with the goals, policies, and objectives of the General Plan and will also continue to uphold the terms and requirements of the existing Development Agreement for the subdivision.

B. Finding: The proposed Specific Plan will not adversely affect surrounding properties.

Evidence: The amendments are only to remove all references to an age-restricted and gated community and to add back the future school site. These slight modifications will not adversely affect any surrounding subdivision properties. Because the project will no longer be a gated community, there will now be pedestrian access throughout the site, providing a seamless connection to both The Ranch property to the West and Sierra Sunrise "Lennar" property to the East.

Section 3. Adoption of administrative amendments to the Grantline 220 neighborhood area within the Suncreek Specific Plan is hereby amended as shown in Exhibit A, attached hereto and incorporated herein.

Section 4. Severability. If any provision of this Ordinance, or the application thereof to any person or circumstance, is held invalid, the remainder of the Ordinance, including the application of such part or provision to other persons or circumstances, shall not be affected thereby and shall continue in full force and effect. To this end, provisions of this Ordinance are severable. The City Council hereby declares that it would have passed each section, subsection, subdivision, paragraph, sentence, clause or phrase hereof irrespective of the fact that any one or more sections, subsections, subdivisions, paragraphs, sentences, clauses, or phrases be held unconstitutional, invalid or unenforceable.

Section 5. Effective Date. Within fifteen (15) days after adoption, a Summary of this Ordinance shall be published once in the Grapevine Independent, or the Sacramento Bee, a newspaper of general circulation printed and published in Sacramento County and circulated in the City of Rancho Cordova, in accordance with Government Code section 36933. This Ordinance shall take effect and be enforced thirty (30) days after its adoption.

PASSED AND ADOPTED by the City Council of the City of Rancho Cordova on the _____ day of _____, 2021 by the following vote:

AYES:

NOES:

ABSENT:

ABSTAIN:

_____
Garrett Gatewood, Mayor

ATTEST:

_____
Stacy Leitner, CMC
City Clerk

I.1. INTRODUCTION

The SunCreek Specific Plan is the handbook for development of approximately 1,264 acres located in the south area of the City of Rancho Cordova ("City").

1.1 PROJECT PURPOSE AND OBJECTIVES

The project purpose is to create a cluster of walkable residential villages and a major civic and recreation core comprised of a community park, schools, and major open space. The residential neighborhoods will create a distinctive district for the city and house a work force to enhance the jobs housing balance in the city, the second largest employment center in the Sacramento region.

The SunCreek Specific Plan ("SCSP" or the Plan Area) is a mixed-use development that includes a network of interconnected, large open spaces linked by a pedestrian and bike trail system. A major open space corridor that runs through the project serves as the primary signature feature and provides a backbone structure for the neighborhoods, local bike/pedestrian network, and the citywide trail system.

The key objectives of the SunCreek Specific Plan include the following:

- Implement the City of Rancho Cordova's General Plan, the Sacramento Area Council of Governments (SACOG) Blueprint and Smart Growth Principles.

Figure 1-1 Local Area Map

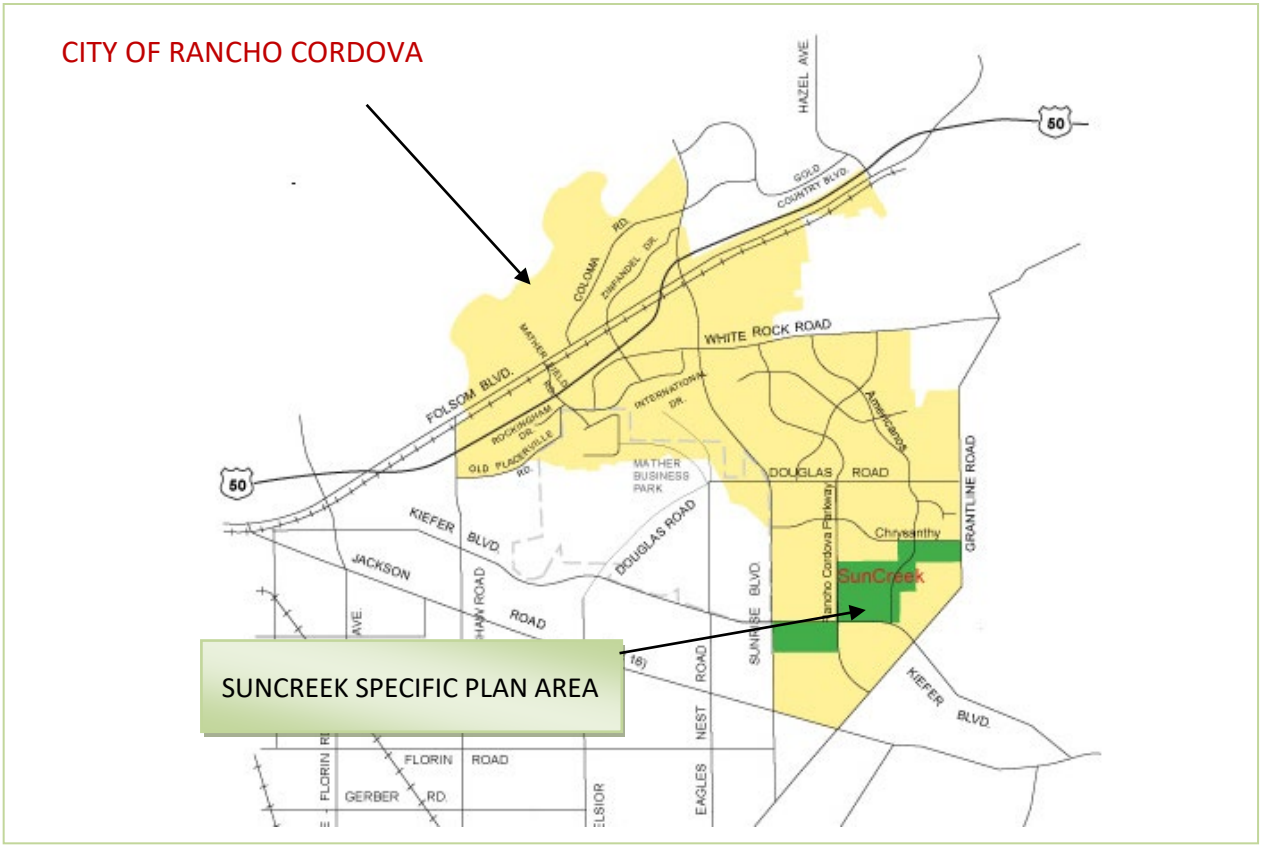

- Provide mixed density residential housing development.
- Provide a community serving retail and employment center along Grantline Road.
- Develop neighborhoods connected by a significant open space and recreational parkway.
- Provide neighborhood serving retail areas.
- Provide additional housing to balance the high employment concentrations in and around the City of Rancho Cordova.
- Provide a mix of housing types to diversify the City of Rancho Cordova's housing stock.
- Provide transportation facilities within the project area consistent with the City of Rancho Cordova's Circulation Plan.
- Provide an appropriate site for a high school and middle school that will serve the Sunrise Douglas Community Plan Area, (as shown in Figure 1-2), and three neighborhood elementary schools.
- Provide an appropriate site for a community park that will serve the Sunrise Douglas Community Plan Area.
- Provide a key link in the citywide trail network that connects the Folsom South Canal bike and pedestrian trail to corridors along the Laguna Creek and Cosumnes River tributaries.
- Set aside wetland resources for the conservation of wetlands within the Community Plan area.
- Generate positive fiscal impacts for the City through development within the Plan Area.

1.2 RELATIONSHIP TO THE GENERAL PLAN

The Rancho Cordova General Plan establishes a definitive structure for organizing the community in districts, villages, and neighborhoods and provides a conceptual land use plan for each of the undeveloped areas of the City. Detailed planning efforts, such as the SunCreek Specific Plan, implement that vision. The SunCreek Specific Plan is consistent with the policies established in the General Plan as described in Chapter 2 Community Vision, Section 2.2 Organizing Principles.

The General Plan Map identifies the SunCreek Specific Plan within the SunCreek Planning Area as shown in Figure 1-2.

Figure 1-2 SunCreek Identified in the City General Plan

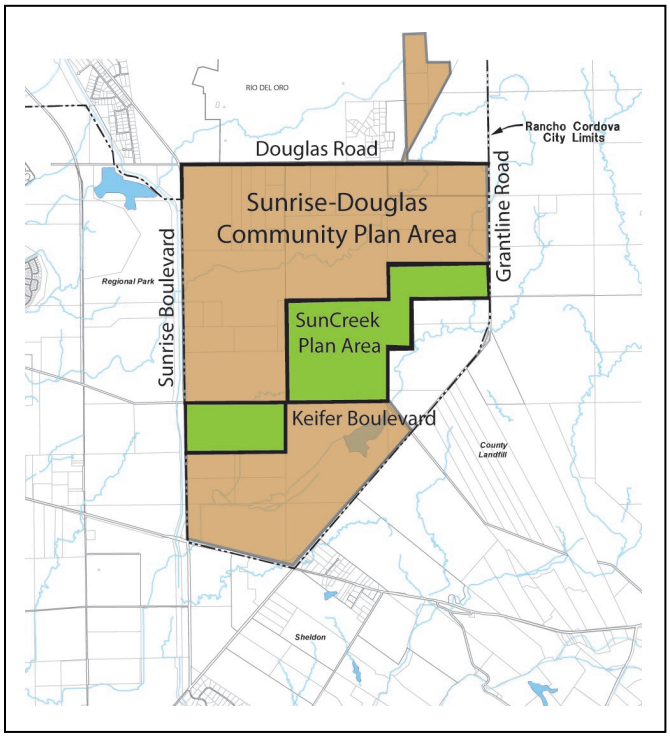

1.3 ORGANIZATION AND USE OF THIS SPECIFIC PLAN

The SunCreek Specific Plan is organized in two distinct volumes that are bound together to provide the user with the overall intent as well as the specific development standards required to implement the project. Volume I provides the conceptual look and feel, vision, and context for the plan. It provides the description of the plan and the overall policies and guiding principles that set the stage for the more detailed standards in Volume II. Volume II establishes the unique Development Regulations by which to review future projects in concert with the City zoning code.

The chapters in Volume I include:

1. Introduction
2. Project Vision
3. Land Use
4. Circulation
5. Community Character
6. Natural Resources
7. Parks and Open Space
8. Infrastructure and Public Services
9. Implementation

Applicants should refer to Volume I for the intent and comprehensive vision of the plan.

Volume II: Development Regulations, provides the detailed standards and procedures for development of all land uses and common areas. The City will apply these procedures and standards in the entitlement process for all development in the plan.

1.3.1. Relationship to the Rancho Cordova Municipal Code

Volume II: Development Regulations incorporates by reference several chapters of the Rancho Cordova Municipal Code (RCMC), Article 23, and Zoning. In general, Article 23, Zoning regulations and standards guide the development of the SunCreek Specific Plan, however, specific development standards that may differ from, or augment, the zoning ordinance are included in Volume II to fit the vision and conditions of the SunCreek Specific Plan.

Applicants are directed to apply the Municipal Code zoning requirements unless specifically modified in this Specific Plan.

1.4 AUTHORITY AND APPLICATION OF THE SUNCREEK SPECIFIC PLAN

The City of Rancho Cordova approves, and will administer, the Specific Plan and related documents consistent with the provisions of Article 8, Sections 65450 through 65457 of Title 7 Planning and Land Use Law, California Government Code. The City of Rancho Cordova Municipal Code and SCSP Chapter 9 Implementation establish the procedures for adoption and administration of this Specific Plan.

1.4.1. Other Required Documents

The following documents are required to accompany this Specific Plan:

- A certified Environmental Impact Report (EIR),
- An approved Financing Plan,
- An approved Affordable Housing Plan (AHP), and
- Each owner shall enter into a Development Agreement (DA) approved by the city prior to granting entitlements. The DA shall set forth specific rights and obligations for the city and the owner as a condition of the issuance of entitlements.

1.4.2. Consistency with the Specific Plan

Subsequent projects within the Plan Area including Tentative Parcel/Subdivision Maps, Conditional Use Permits, Minor Discretionary Permits, and Minor Administrative Approvals shall be consistent with the City of Rancho Cordova General Plan, the City of Rancho Cordova Municipal Code, and Chapter 9 Implementation, in this Specific Plan.

1.5 ENVIRONMENTAL REVIEW

The SunCreek Specific Plan Environmental Impact Statement and Environmental Impact Report (EIS/EIR) examines the potential environmental impacts of the proposed plan and identifies changes in the environment that would result from implementation of the plan. The EIS/EIR examines all elements of the project including planning, construction, and operation.

The EIS/EIR identifies mitigation measures as appropriate to reduce significant impacts, and incorporates a Mitigation Monitoring Plan. The Mitigation Monitoring Plan ensures implementation of the mitigation measures identified in the EIS/EIR.

All development projects pursuant to this Specific Plan shall comply with the California Environmental Quality Act (CEQA). If the City determines that a subsequent project is consistent with the Specific Plan and within the scope of the EIS/EIR, no further environmental review may be necessary. If it is determined that a development application is inconsistent with the Specific Plan and/or subsequent evidence exists that supports the occurrence of any of the events set forth in CEQA Guidelines Section 15183, the City shall make a determination as to the appropriate subsequent environmental document.

1.6 PROJECT SETTING AND CONTEXT

1.6.1. Project Site Conditions

Sunrise Boulevard bounds the Plan Area on the west and Grantline Road bounds it on the east. The future extension of Chrysanthy Boulevard will form the north boundary of the eastern most portion of the plan, and Kiefer Boulevard runs east to west through the Plan Area.

The Plan Area is undeveloped land with relatively poor agricultural soils. Dry land farming and grazing on spring grasses was the historic use of the Plan Area.

Terrain and Primary Drainage Corridors

The upper reach of a tributary to Laguna Creek transects the Plan Area in a northeast to southwest direction.

The terrain is slightly rolling alluvial terraces. Elevation on the site ranges from 129 to 180 feet above sea level. The ground slopes generally to the west and the south, and several intermittent natural and manufactured channels drain the property. The greatest surface relief occurs in the major drainage way of the Laguna Creek tributary.

Vegetation

The Plan Area includes annual grasslands interspersed with seasonal wetlands along drainages typical of this portion of the City of Rancho Cordova. The dominant vegetation species include mostly non-native annual grasses. Native tree species are limited to a few willows and cottonwoods associated with created ponds and drainages. A small blue oak grove is located near the west edge of the Plan Area south of Kiefer Boulevard, just east of Sunrise Boulevard.

Habitat Conservation Plan

The Plan Area is within the South Sacramento Habitat Conservation Plan discussed in Section 6.3.1 of this specific plan.

Typical view of existing site conditions in early winter.

Wetland Preservation Area

Wetland resources include seasonal swales, intermittent drainages, and vernal pools. The primary concentrations of seasonal wetland conditions are located along the major drainage corridor and will be set aside as permanent open space. Development within these open space preserves is prohibited. Chapter I.6, Natural Resources describes the regulations for the protection of resources. The location and size of the open space significantly constrains the local circulation routes and the shape of neighborhoods.

Major Public Facilities

A major electric utility transmission facility traverses a small portion of the Plan Area diagonally from the southwest to northeast beginning near the corner of Sunrise Boulevard and Kiefer Boulevard. The power line corridor also transects a portion of the Plan Area near Rancho Cordova Parkway approximately one mile north of Kiefer Boulevard. The facility is a visual factor, but does not affect planned land use.

The most significant public facility that influences the land use is the planned high school and middle school and the community park complex. These facilities are located near the center of the Plan Area approximately mid-way between Rancho Cordova Parkway and Americanos Boulevard. The combination of land uses creates a large block that requires major circulation access, but prohibits through streets that would provide multiple routes in the core of the Plan Area.

Adjacent Uses

Single-family residential neighborhoods are the primary land uses existing and planned in adjacent project areas along the north, west, and south edges of the Plan Area with commercial development planned along the east side of the project.

These include the proposed "The Ranch " project located between Rancho Cordova Parkway and Americanos Boulevard; Anatolia III to the west of Rancho Cordova Parkway and SunRidge Specific Plan to the north.

Road connections to the southern future growth area include the extension of Rancho Cordova Parkway and Americanos Boulevard and local streets on the west side of Rancho Cordova Parkway.

The approved Cordova Hills Plan, including the site for a University/College Campus Center, is located in the unincorporated area to the east of Grantline Road.

These development projects include a mix of housing types, schools, parks, and commercial uses. The existing and planned streets in these plans establish the locations where the SunCreek circulation plan will connect to the surrounding community.

A permanent wetland preserve is located in the Anatolia plan area. This wetland open space abuts the Plan Area along Kiefer Boulevard to Rancho Cordova Parkway.

The Sacramento County Regional Landfill is located to southeast of the Plan Area. An undeveloped buffer area on the north side of Grantline Road acquired by Sacramento County separates the Plan Area from the landfill site.

Figure 1-3 Planned Uses Adjacent to Project Site

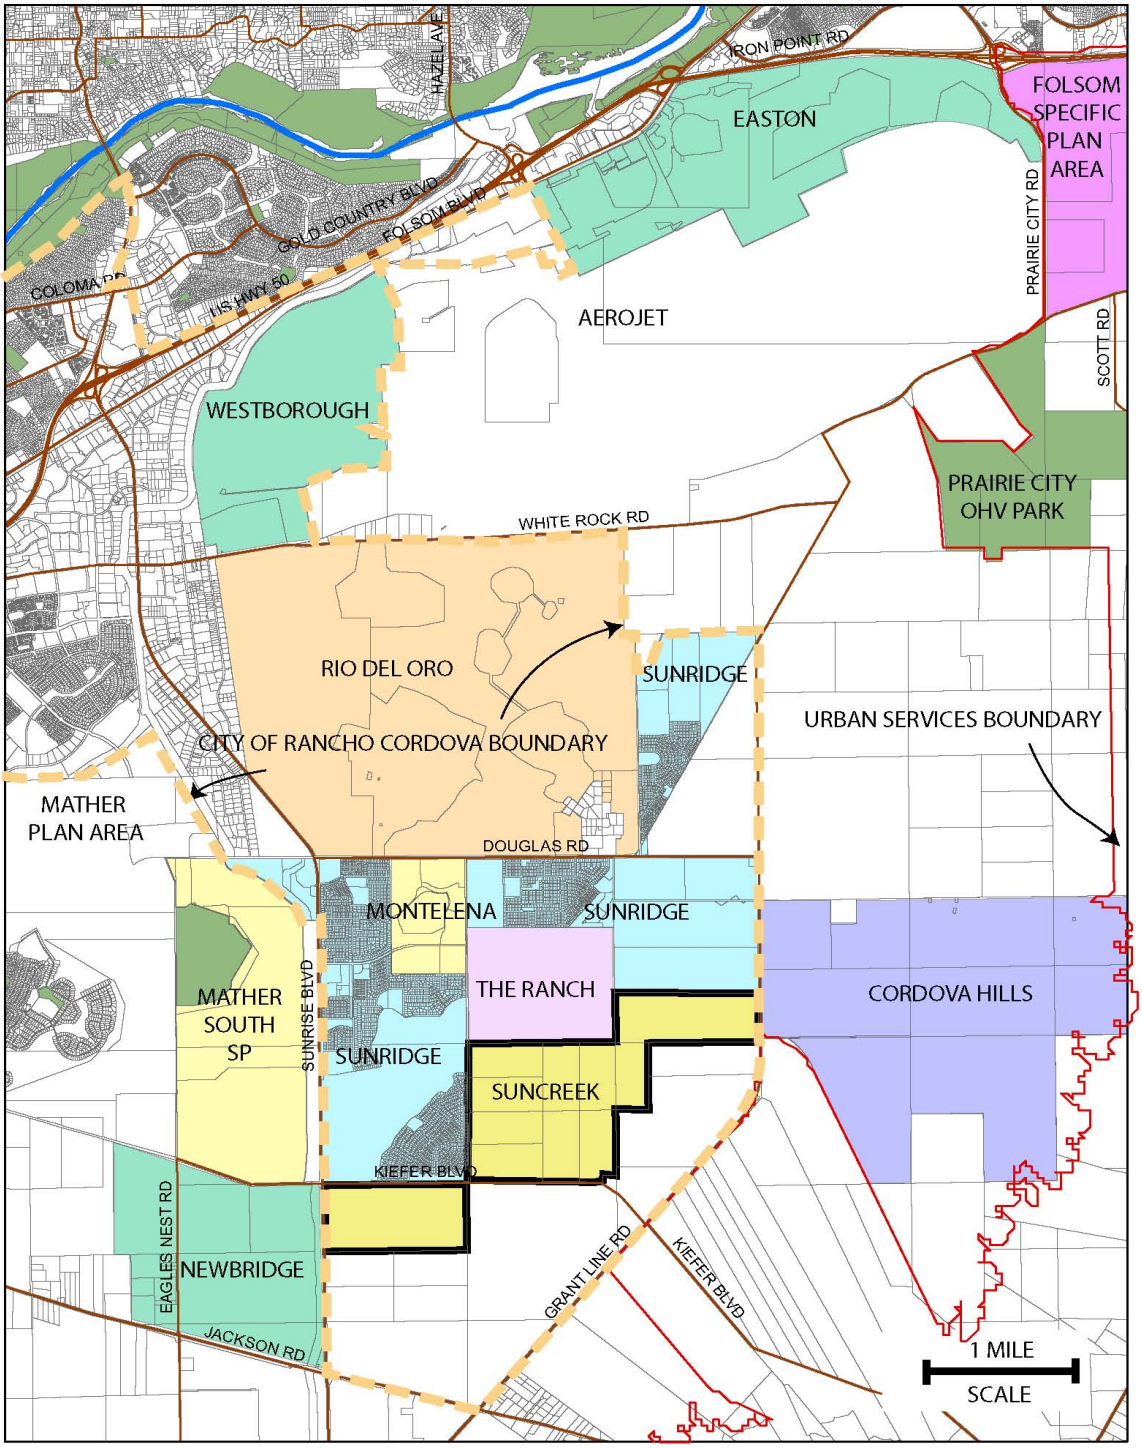

I.2. COMMUNITY VISION

2.1 PURPOSE

The community vision describes the key features of the SCSP that establish the theme and tone for the built community. The vision does not establish specific standards for development, but in describing the key features, the vision conveys the intent of the detailed standards that follow. This chapter provides two primary sub-sections. First, the chapter describes the source of inspiration for the essential principles of this plan. Second, the chapter lays out the features that will distinguish this community.

2.2 ORGANIZING PRINCIPLES

The SunCreek Land Use Plan applies three conceptual frameworks for organizing land use and establishing a vision for the built community. These include:

- the General Plan Smart Growth Principles,
- the General Plan "Building Blocks" Concept, and
- the form based concept plan developed in the SunCreek charette described in this chapter.

The SunCreek Land Use plan integrates the essential concepts of these three conceptual frameworks, but allows flexible design responses to local site constraints such as the major resource preservation areas, the major streets, and adjacent land uses.

2.2.1. Smart Growth Guiding Principles

The seven Smart Growth principles established in the Rancho Cordova General Plan guide the SCSP.

- Protection/Integration of Natural Resources with Urban Land Uses
- Transportation Choices
- Housing Choices
- Integrated (Mixed) Land Uses
- Compact Urban Development
- Walkable Neighborhoods
- Quality Design/Sense of Place

These guiding principles guide the key features in the plan.

2.2.2. General Plan "Building Blocks" Concept

The SCSP applies the General Plan fundamental concept of “building blocks” that define the physical form of Rancho Cordova. The building blocks are "neighborhoods", "villages" and "districts".

The different land uses, scale, and intensity of development characterize each building block component. The building blocks aggregate to form larger components of the city. Neighborhoods aggregate to form villages, and villages aggregate to form districts. Districts aggregate to form the city.

The SunCreek Plan Area will develop components of this community organizing system.

Neighborhoods

Neighborhoods conceptually illustrated in Figure 2-3 are predominantly residential comprised primarily of single-family homes (attached and detached), but may also include smaller multi-family units. The following key features of a

neighborhood found in the Specific Plan are consistent with the General Plan neighborhood concept.

Figure 2-1 Schematic Diagram of Neighborhood and Village Form

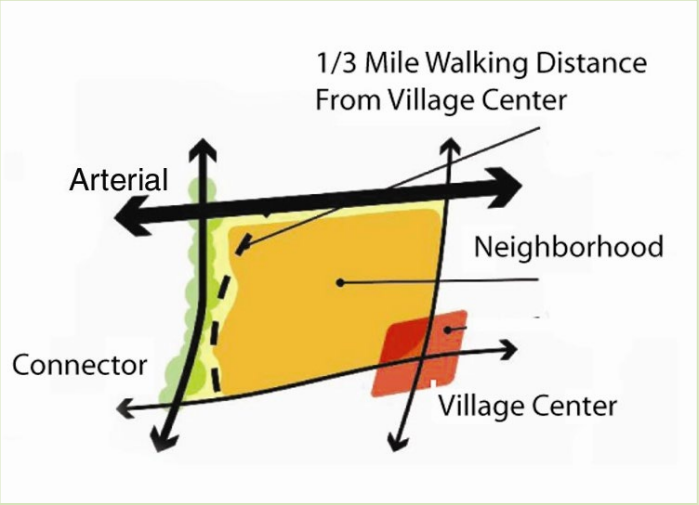

- Neighborhoods include a range of housing types along pedestrian-friendly streets designed for slower speeds. While the average density is approximately six units per acre, diversity in housing choices is critical to the success of neighborhoods (e.g., range of lot and home sizes, diversity in housing products/costs).
- Each neighborhood includes a neighborhood center that is a place for neighbors to gather (e.g., school, park, community center, coffee shop).
- Neighborhoods are compact and walkable in design, scaled at approximately 1/4 to 1/3 mile in radius, and an average size of about 200 acres. The residential population of the neighborhood building block is approximately 4,000 people. The small scale of neighborhoods allows residents to walk almost anywhere in the neighborhood in about 10 to 15 minutes.
- Modified grid/curvilinear street system with short blocks for ease of mobility are the framework for the neighborhood. Major streets do not bisect neighborhoods. However, neighborhood streets do establish a hierarchy through design that helps residents and visitors understand where they are in any given neighborhood.

Villages

A "Village" is a cluster of three to four neighborhoods, which generally encompasses about 750 acres in size. The Plan Area includes sufficient population to be a village, but the village form in this part of the city will incorporate the neighborhoods in the SCSP as well as neighborhoods in adjacent plan areas.

Districts

Districts can function as small, self-sufficient communities that may have unique characteristics, attributes, and Citywide or regional uses. Three or four villages comprise a district. The Plan Area is part of a district that encompasses all of the Sunrise-Douglas Community (refer to Figure 1-2).

2.2.3. The Charette Plan Vision

The “Charette”, a planning exercise conducted by the City in March 2005, applied design principles that guide the SunCreek Land Use Plan. The purpose was to define a conceptual “form based” land plan that would meet or exceed the City’s *Vision* and *Guiding Principles.* Figure 2-2 was the regulating plan produced in the charette process.

A primary center of activity is the focus of the urban uses. In a small area, such as a neighborhood, the center is a neighborhood school or park. In a larger area, the center could be a major mixed-use commercial and residential complex.

Figure 2-2 Land Plan Concept Produced by the SunCreek Charette *(March 2005)*

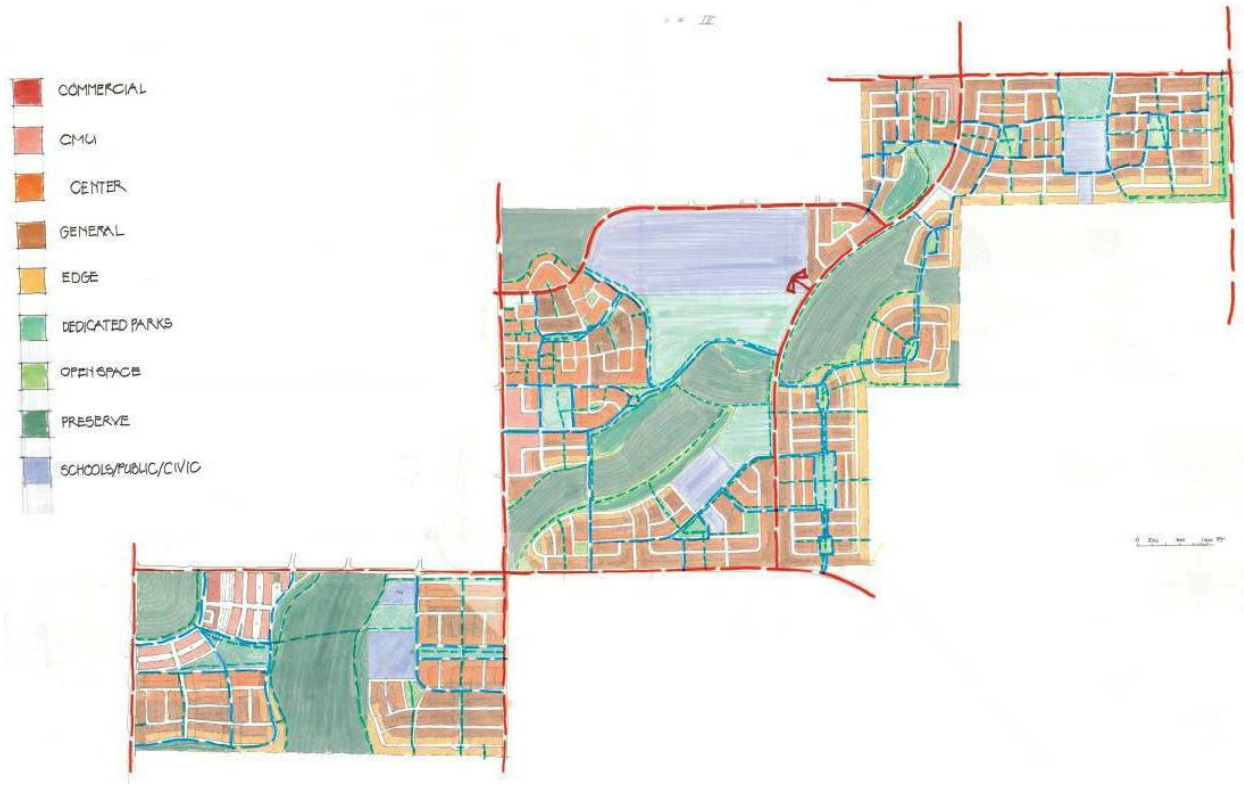

2.3 COMMUNITY VISION PRINCIPLES

The following principles embody the vision for the SunCreek community. These principles are an aggregation of fundamental, time-tested planning principles, the policies in the Rancho Cordova General Plan and the three sources of organizing principles cited in this chapter.

2.3.1. Compact Urban Development

The SunCreek Specific Plan emphasizes the livability of neighborhoods. Design for pedestrian friendly streets, ease of pedestrian access to the schools, parks, and commercial mixed-use centers and the form of compact neighborhoods express this emphasis.

In keeping with the General Plan building block concepts and the General Plan Land Use Smart Growth Principles,) the SunCreek residential neighborhoods are pedestrian friendly with a well-defined core of public and commercial uses. A network of pedestrian corridors that extend outward from the commercial center, and connect with the neighborhood parks serves each neighborhood.

Figure 2-3 Neighborhoods illustrates the neighborhoods in the Plan Area. The neighborhoods exhibit the following general characteristics unless constrained by the major street system or other significant design factor.

The permanent open space and major streets naturally define small, compact neighborhoods and sub-areas. Each of the neighborhoods is approximately 1/2 mile wide as illustrated in Figure 2-3. This supports the objective of locating central uses, such as parks, schools and commercial areas within a short walk of most residences as illustrated in Figures 2-4, 2-5 and 2-6.

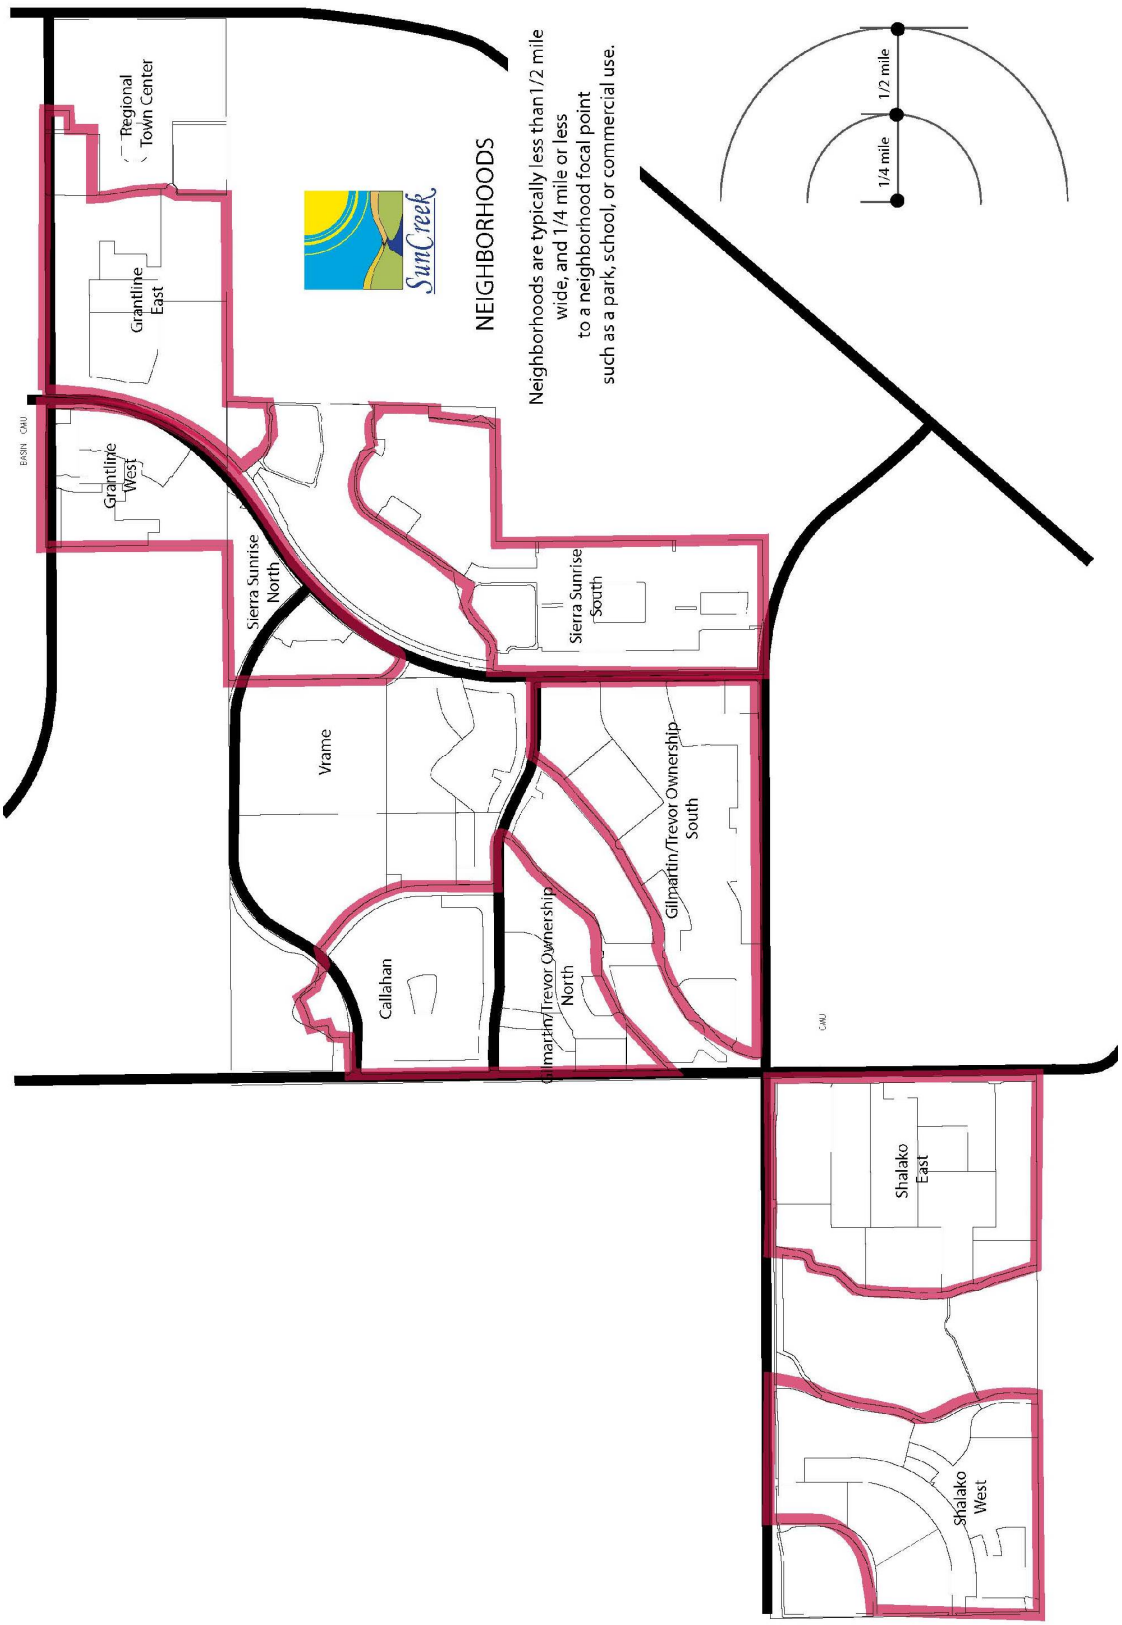

Figure 2-3 SunCreek Neighborhoods

Figure 2-4 Access to Parks and Open Space

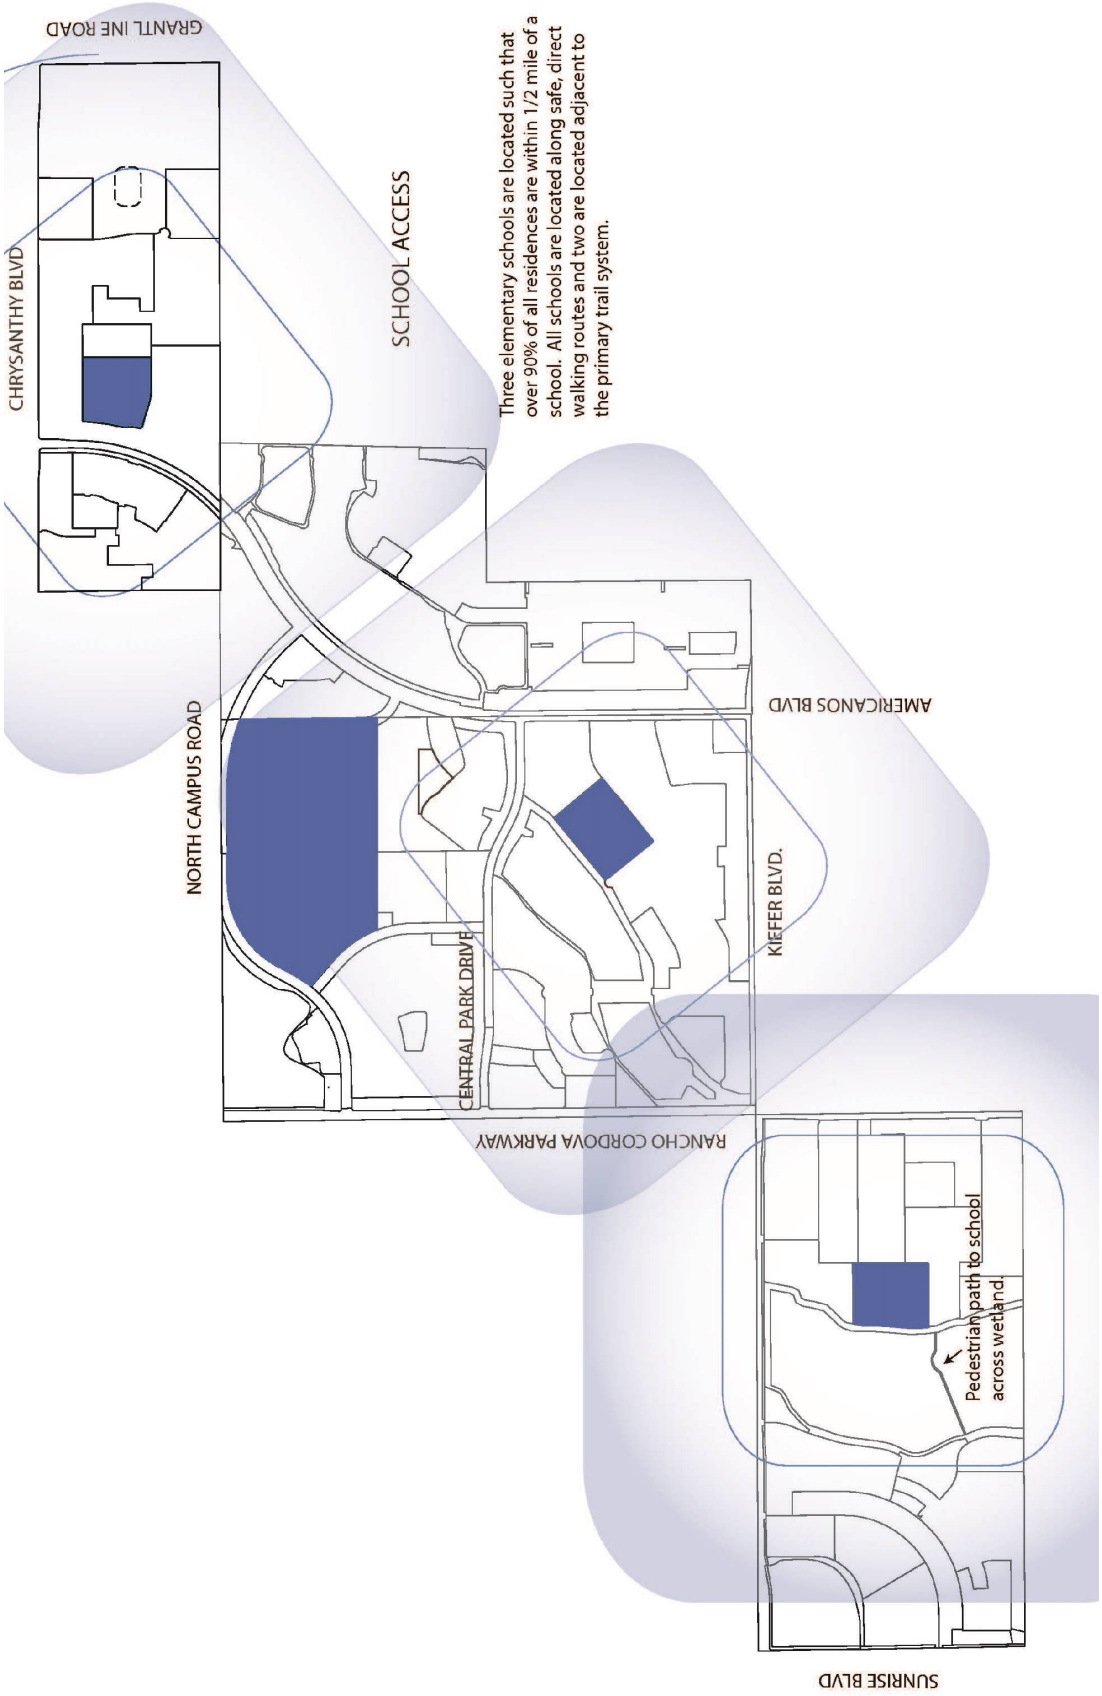

Figure 2-5 Access to Schools

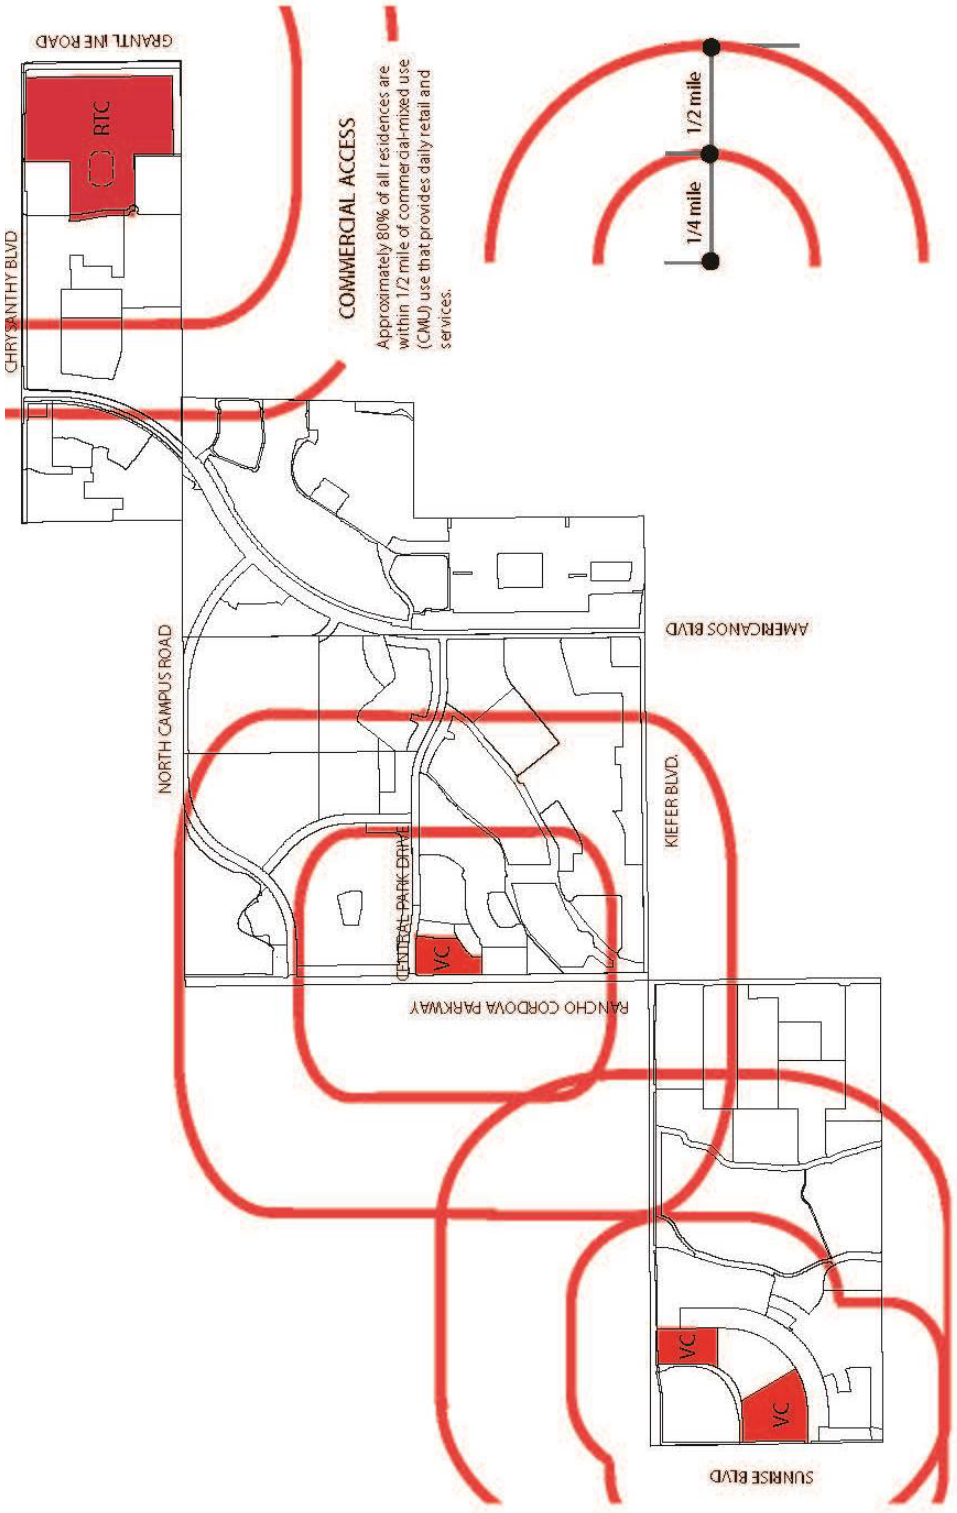

Figure 2-6 Access to Commercial and Service Centers

Open space or natural features, or landscaped corridors along a major street define the edges of each neighborhood.

Each neighborhood includes an elementary school, neighborhood park, and/or a mixed-use commercial area as a distinct neighborhood center within a reasonable walking distance of the homes, approximately one-half mile.

Residences are oriented with "eyes on" the neighborhood parks and open space corridors. The neighborhood parks have frontage on at least two single-loaded streets to provide for visibility and ready access.

Major streets are designed to minimize any need for sound walls.

2.3.2. Protection/Integration of Natural Resources with Urban Land Uses

Very large central open spaces that encompass substantial wetland preserves, water quality features, trails, parks and schools are the core of the SCSP. The SunCreek preserve implements species conservation by protecting vernal pool complexes, other wetlands, and the riparian habitats along the Laguna Creek tributary.

This open space core is the hub and dominant feature of the community. It helps define and separate individual neighborhoods while connecting them physically and visually through the multi-purpose trail system with unobstructed views. A major bicycle/pedestrian pathway, designated as the "SunCreek Parkway" will follow the main route of this large, central open space. The open space is near many neighborhood streets and major roads, which gives the entire plan an extraordinarily open feel despite its compact walkable neighborhoods.

The extensive trail system extends throughout the Plan Area and into adjacent neighborhoods. It provides views to the natural resource preserve. Compatible land uses, such as parks, trails, detention basins, and infrastructure are located next to the preserve area.

Typical open space view in SunCreek Plan Area

2.3.3. Natural Drainages

The natural drainage ways that will remain in permanent open space are notable in the existing landform. These natural drainages will be accessible to the public along the edges that are outside of the wetland preserve areas. The extensive open space will be a visual landmark for the entire Plan Area. Moreover, open space edges landscaped with natural vegetation species will provide an attractive visual delineation to the open space and the surrounding neighborhoods.

2.3.4. Transportation Choices

The SCSP will accommodate various transit services including buses, trolleys, and shuttles. Land use and transportation planning are coordinated. A network of off-street trails will connect residential, commercial, office, community/civic and open space areas of the City.

2.3.5. Walkable Neighborhoods

The Rancho Cordova General Plan envisions a bicycle-friendly community, where cycling is a viable mode of transportation. To facilitate this goal, the SCSP provides a safe and convenient network of bike paths and lanes that connect residential, commercial, transit stops, and recreational destinations.

The SunCreek Plan promotes walkable neighborhoods where residents can easily walk from their homes to schools, parks, jobs, and shopping areas. Streets are pedestrian-friendly spaces with living spaces facing the street. Pedestrian crossings at key locations with landscape enhancements encourage slower speeds on neighborhood streets.

Example of a pedestrian walkway along collector and arterial streets.

The network includes a wide range of bike and pedestrian paths ranging from sidewalks adjacent to all classes of streets, small pedestrian ways (paseos) within neighborhoods, informal bike paths along the edge of open space areas, and the SunCreek Parkway. A major recreation trail extends over three miles through the heart of the Plan Area and connects to the citywide trail network at each end.

Neighborhoods facilitate pedestrian and bicycle use by providing reasonably direct routes to homes, shopping, schools, parks, and jobs. The routing of the collector streets in each neighborhood provides an inter-connected route that residents can use for recreational walks or biking.

The SunCreek Parkway is the major pedestrian corridor that links off street trails and enhanced street sidewalks that connect neighborhoods to parks, open space, and natural resource areas.

Example of a pedestrian trail adjacent to wetland preserve area.

2.3.6. Housing Choices

The SCSP provides a range of housing choices that will meet the needs of a variety of households and income levels. This includes a variety of housing types ranging from high-density apartments and mixed use residential to executive homes.

This diversity of housing contributes to a balance of jobs and housing in the City of Rancho Cordova and in the Highway 50 corridor.

Example of townhouse style housing planned along major streets.

2.3.7. Integrated (Mixed) Land Uses

The SCSP provides mixed use centers strategically located to implement the City's "building block" concept of neighborhoods served by centers in walking distance of residents. This provides horizontal integration of compatible uses. Local shopping and services will be conveniently located to provide for the daily needs of the neighborhood residents.

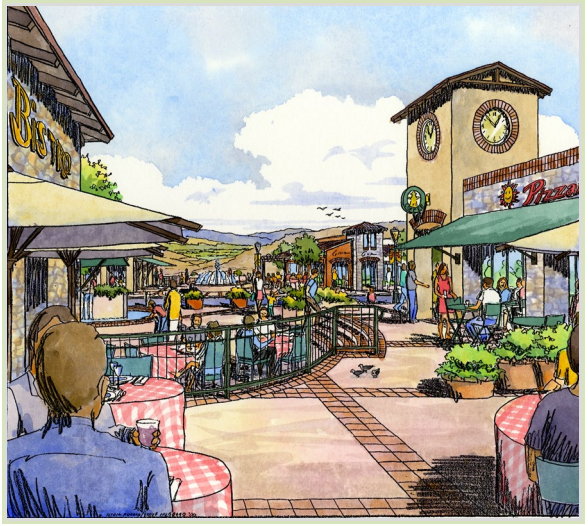

Example of public space in Village Centers.

2.3.8. Quality Design/Sense of Place

The Plan Area is large enough to be a distinct district on its own, and includes distinctive natural features.

The major drainage way is a connecting, unifying element and the terrain provides sites for prominent landmark structures. Moreover, the plan can "borrow" visual character from the surrounding permanent open space, as well as the open space within the Plan Area.

The SCSP will have a strong sense of community identity notable for the quality of the public places, parks, schools and commercial areas.

The neighborhood mixed use centers will include high quality public spaces that will contribute to the sense of place.

Example of streetscape monumentation.

The SunCreek Development Regulations in Volume II establish standards for streetscape, buildings, parks and public facilities that will contribute to the character of the community.

Example of neighborhood commercial use public space.

2.3.9. Distant Vistas

The distant vistas toward the Sierra Nevada Crystal Range to the east and Mount Diablo, and the Coast Range are a natural amenity for the Plan Area. Open corridors along the major east-west boulevards and along the Laguna Creek corridor will retain views to these features. Attention to

these distant views in the site design for all uses adjacent to the major east-west boulevards and the major corridor will add a notable design character to the plan.

2.3.10. Landmark Opportunities

The rolling terrain affords views within the Plan Area. Most notable are the high school/middle school campus, elementary school, neighborhood park, wetland preserve and the community park, which create a combined site of over 130 acres as a visual focal point of the plan. Not only is this a large, visually prominent area, it connects directly to the linear open space afforded by the wetland Preserve Area and the adjacent areas.

Central Park Drive connects the school/park complex to the Village Center site. The park/school site and the VC site serve as two activity centers or "nodes" linked by a pedestrian promenade/street. Central Park Drive therefore becomes one of the major pedestrian activity corridors in the plan.

The school provides an opportunity to include a bell or clock tower or other dominant structure that can be located at the highest point in the project area. The open space to the north and the large community park to the south create a setting for an open vista in which a tall building element will stand out from the surrounding development.

Concept illustration of a clock tower at the high school

Additional pedestrian activity corridors connect to each of the Village Center sites. Each site includes within their boundary or along the adjacent street a major pedestrian corridor that extends into the adjacent residential areas.

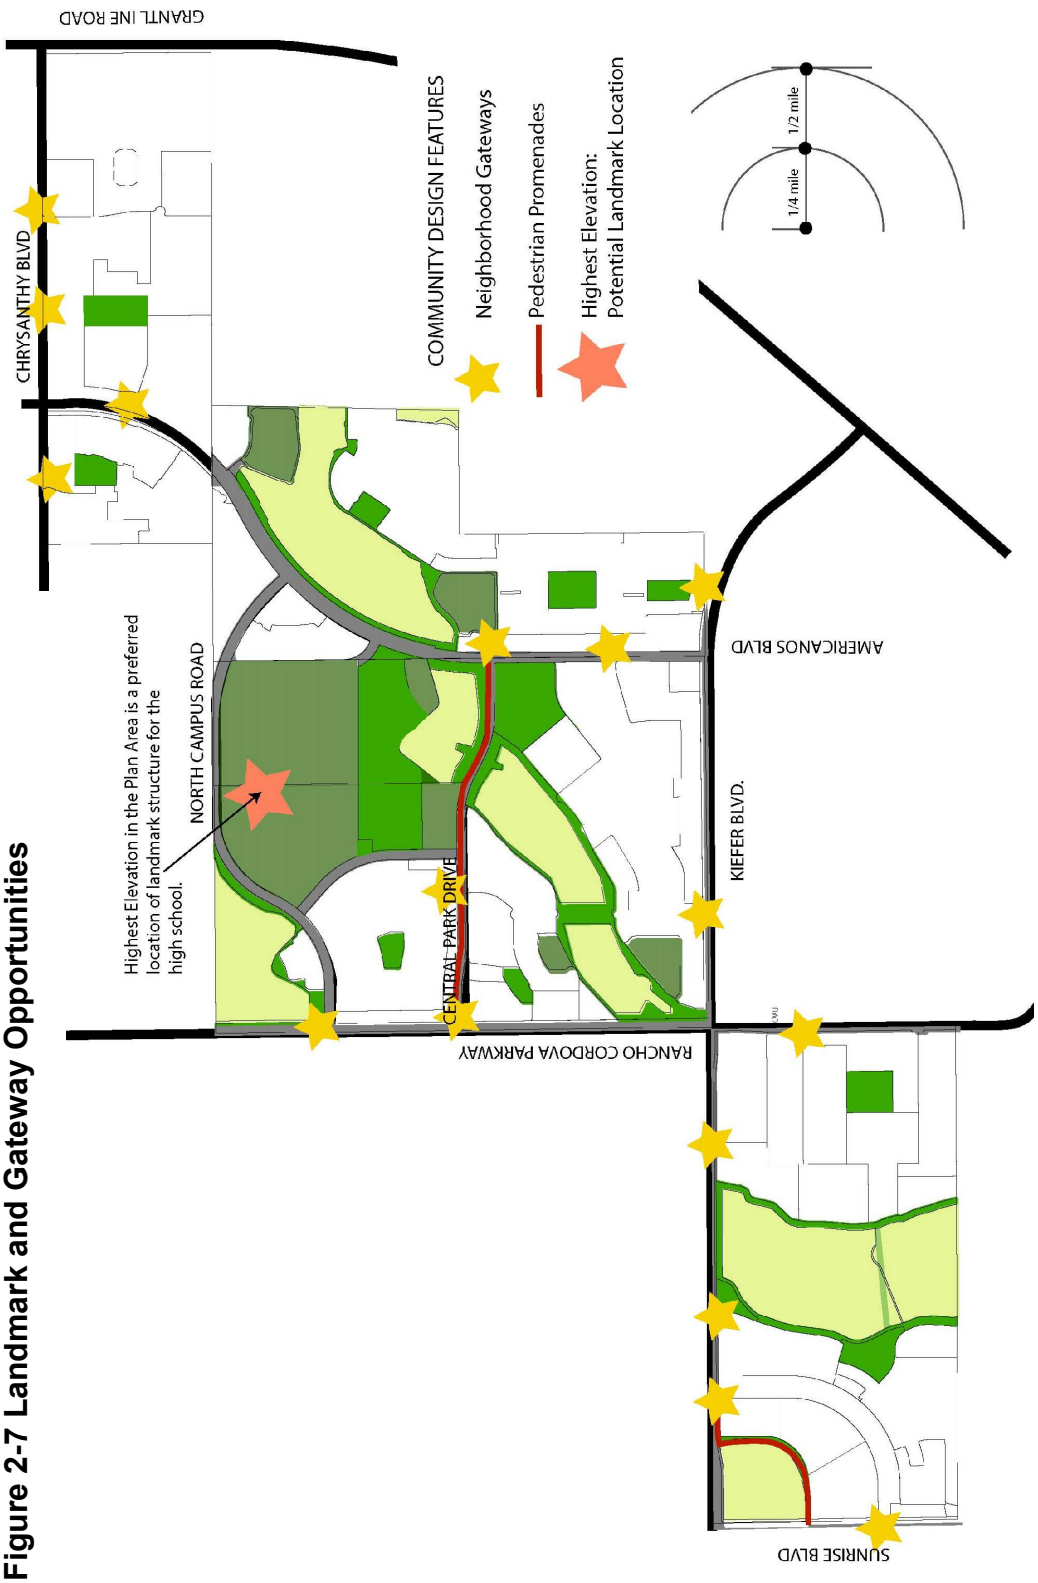

Figure 2-7 Landmark and Gateway Opportunities

I.3. LAND USE

3.1 PURPOSE

The Land Use Chapter describes the organization, location, and type of land uses in the SunCreek Plan Area. This Chapter establishes the land use categories and the general range of uses planned for each use.

Volume II: Development Regulations establishes the detailed development standards for the land use categories in this chapter.

3.1.1. Land Use Objectives

The land use objectives addressed in this Chapter respond to issues identified in the General Plan. These include:

- Provide a diverse supply of housing types and densities to help house the City's workforce.
- Integrate residential and supporting land uses in a compact urban environment to improve livability and to reduce urban sprawl.
- Establish more livable and sustainable neighborhoods where residents can walk to commercial services and recreational amenities.
- Create convenient, economically viable retail shopping and commercial service opportunities so that residents are able to meet their shopping needs locally.
- Create community shopping and office employment opportunities.
- Preserve natural resources and integrate open space into urban development.

3.2 LAND USE REGULATION

The SunCreek Plan includes a mix of diverse housing opportunities, schools, parks, open space, and employment and commercial uses. The zone districts established in the Rancho Cordova Municipal Code (RCMC), Title 23-Zoning Code regulate land use in this Specific Plan. Chapter 2 includes the Community Vision Concept.

3.2.1. General Plan and Zoning Consistency

State planning law requires zoning districts to be consistent with the General Plan. Each General Plan land use category must have one or more corresponding zone districts. While the General Plan may be somewhat broad in its discussion of permitted land uses and development intensities, zoning provisions must identify specific regulations for use and development.

Figure 3-1 identifies the Specific Plan land uses. These are consistent with the General Plan designation "SunCreek Specific Plan".

Table 3-1 identifies the corresponding General Plan, Specific Plan, and Zoning Code designations used within the Specific Plan.

3.2.2. Relationship to the City Zoning Ordinance

The Rancho Cordova Municipal Code (RCMC) Article 23-Zoning Code, as amended from time to time, and incorporated herein by reference, shall regulate development in the Plan Area. Where the Article 23 zone district is silent, or specific design objectives identified in this Specific Plan require supplemental development standards, the

regulations set forth in Volume II: Development Regulations shall apply.

. In addition, Volume II of the SCSP provides supplemental development standards that address the customized form and character of development in SunCreek. Specifically the supplemental development regulations address:

- walkability of the plan.

Table 3-1 Land Use Designations

General Plan Land Use Designation		Specific Plan Land Use Category		RCMC Title 23 Zoning Designations
SunCreek Specific Plan	Public/Quasi-Public	Public/Quasi Public	(P/QP)	Community Services (CS)
		Detention Basins		
	Parks and Open Space, Natural Resources	Parks and Open Space	(POS)	Parks and Open Space (POS)
		Neighborhood Greens		
		Natural Resources	(NR)	Parks and Open Space (POS)
	Low Density Residential	Low Density Residential (2.1 to 6 du/acre)	(LDR)	RD-3, RD-4, RD-5, RD-6
	Medium Density Residential	Medium Density Residential 6.1 to 12 du/acre)	(MDR)	RD-7,RD-10, Medium Density Residential (MDR)
		Schools		
	Medium Density Residential	Compact Medium Density Residential 12.1 to 18 du/acre)	(CMDR)	RD-15, RD-20, Medium Density Residential (MDR)
	High Density Residential	High Density Residential (18.1 to 40 du/acre)	(HDR)	RD-20, RD-25, RD-30, High Density Residential (HDR)
	Village Center	Village Center	(VC)	Village Center
	Regional Town Center	Regional Town Center	(RTC)	Regional Town Center

Source: RCMC, Title 23-Zoning Code Table 23.301-1: Zoning Districts

- the extensive urban/open space edges;
- the aggregation of higher intensity uses that form the core of neighborhoods and villages;
- the creation of special public activity spaces and landmarks;
- the special character of streets in relation to building location and character; and

Figure 3-1, Specific Plan Land Use Designations

The Specific Plan identifies a sub-category of "Compact Medium Density Residential" to establish meaningful categories among the dwelling unit types and styles included in this plan.

Dwelling unit types in the density range of 12.1 to 18 dwelling units per acre are designated “Compact Medium Density Residential”. Residential development in this designation will contribute to fulfilling the housing needs attributed to the City’s adopted Housing Element.

Figure 3-2, Specific Plan Illustrative Plan shows the land use and street pattern envisioned in the SCSP. Tentative Subdivision Maps submitted pursuant to the SCSP are expected to conform to the general form expressed in this map.

3.2.3. Permitted Land Uses

The permitted uses for all land use designations in the SCSP shall be regulated by RCMC Title 23 Zoning Code as established in Table 23.310-1: Allowed Uses and Permit Requirements for Residential Zoning Districts; Table 23.313-1: Allowed Use and Permit Requirements for Mixed Use Districts; and Table 23.319-1: Allowed Use and Permit Requirements for Public/Quasi-Public Zoning Districts. Applicants for all development proposals shall comply with these permitted land use tables.

Table 3-2, Summary of Permitted Uses in the SunCreek Specific Plan is not the regulatory authority for land use in the plan area, but provides a brief summation of land use activities and types envisioned within the land use designations applied in the SCSP. Table 3-1 Land Use Designations identifies the corresponding zoning designation and development standards that apply in these areas.

Residential development in the High Density Residential (HDR) designation will contribute to fulfilling the Regional Housing Needs Allocation (RHNA) calculation for the city.

~~Age restricted residential areas are allowed in residential zones. A portion of the Grantline 220 area shown in Figure 3-1 is designated for age restricted residential. As a result, no elementary school is needed in this area. In the event this area is used for residential purposes not age restricted, an elementary school site shall be placed there subject to approval by the Elk Grove Unified School District with regard to size, location, configuration, and public street access.~~

~~A change to non-age restricted development will also require that additional Quimby Park Land of in lieu fees are provided to Cordova Recreation and Park District.~~

Table 3-2 Summary of Permitted Uses in the SunCreek Specific Plan

Specific Plan Land Use Designation		Summary of Permitted Uses[1]
(P/QP)	Public/Quasi Public	Churches, Schools, Parks, Private Schools, Public Utilities, Libraries, Fire Stations, Detention Basins
(POS)	Parks and Open Space	Parks, Paseos, Open Space, Resource Preservation, Detention Basins
(NR)	Natural Resources	Resource Preservation, Detention Basins
(LDR)	Low Density Residential (2.1 to 6 du/acre)	Single Family Dwellings, Duplex and Halfplex Dwellings, Churches, Schools, Parks, Private Schools, Public Utilities, Libraries, Fire Stations, Detention Basins, ~~Age Restricted Active Adult Communities.~~
(MDR)	Medium Density Residential 6.1 to 12 du/acre)	Small Lot Single Family Dwellings, Townhomes, Patio Homes, Paseo Homes, Duplexes, Halfplexes, Live/Work Dwellings, Children and Senior Day Care Centers, Recreation Centers, Churches, Schools, Parks, Private Schools, Public Utilities, Libraries, Fire Stations, Detention Basins, ~~Age Restricted Active Adult Communities.~~
(CMDR)	Compact Medium Density Residential 12.1 to 18 du/acre)	Town homes, Garden Apartments, Small Lot Single Family Dwellings, Patio Homes, Paseo Homes, Duplexes, Halfplexes, Live/Work Dwellings, Children and Senior Day Care Centers, Recreation Centers, Churches, Schools, Parks, Private Schools, Public Utilities, Libraries, Fire Stations, Detention Basins
(HDR)	High Density Residential (18.1 to 40 du/acre)	Town homes, Apartments, Live/Work Dwellings, Children and Senior Day Care Centers, Recreation Centers, Churches, Schools, Parks, Private Schools, Public Utilities, Libraries, Fire Stations, Detention Basins
(VC)	Village Center	Retail and Service Commercial, Offices, Children and Senior Day Care Centers, Recreation Centers, Churches, Schools, Parks, Private Schools, Public Utilities, Libraries, Fire Stations
(RTC)	Regional Town Center	Retail and Service Commercial, Offices

1: This table is not regulatory and is included for summary purposes only. Allowed uses and permitting requirements for said uses are established in RCMC Title 23. In the event a use is listed above but not allowed by Title 23, the regulations in Title 23 shall prevail.

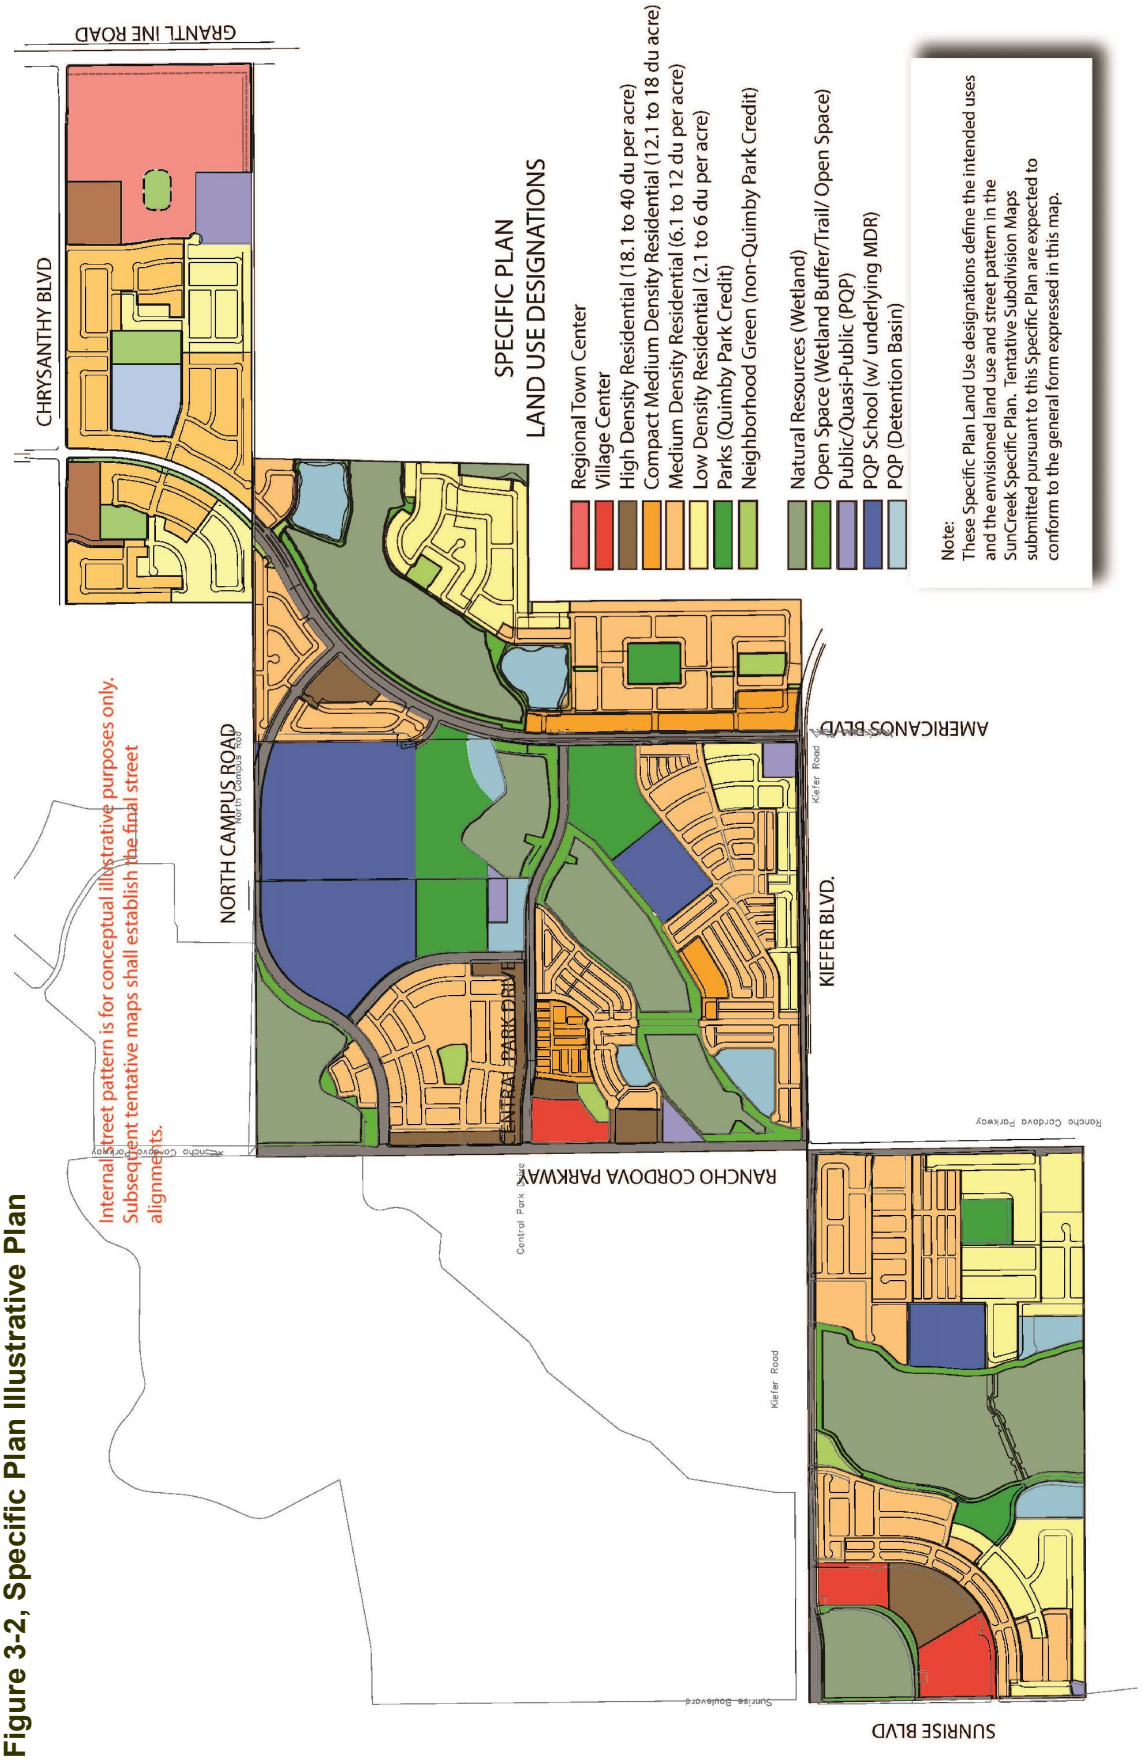

Figure 3-2, Specific Plan Illustrative Plan

3.3 SUNCREEK SP FORM BASED CODE

The SCSP includes three sub-areas ("districts") that shall be regulated under the Rancho Cordova Municipal Code (RCMC) Title 23 Article 5, Form-Based Zoning Provisions. This regulation applies only in the three districts identified in Figure 3-3 Center Form Based Districts. The districts include the Village Center (VC) and Regional Town Center (RTC) designations as well as some contiguous High Density Residential (HDR) and Medium Density Residential (MDR) uses as shown in Figure 3-1, Specific Plan Land Use Designation.

3.3.1. Center Form Based Districts

"Form Based " is a regulatory approach that enables development of a plan to include a mix of land uses under specific standards that directly define the form and character of development for a given location and set of conditions. The Center Form Based Districts use the conventional zoning standards established for the RTC, VC, HDR, and MDR zone designations; but organize the application of these standards according to a vision of aggregated development patterns rather than individual land use categories. A form-based district goes beyond conventional zoning development standards by describing the physical outcome of the development in terms of street character, building relation to the street, and pedestrian friendliness and other factors.

> *"The form-based provisions are intended to facilitate the development of mixed-use projects and discourage isolated single-use projects that are not integrated with surrounding neighborhoods." (RCMC, Article 5)*

RCMC Table 23.310-1, Table 23.313-1, and Table 23.319-1 regulate the permitted land use in the Center Districts. Title 23, Article 5, Chapter 23.510-Village Center Zone Standards and Chapter 23.513 – Regional Town Center Zone Standards establish the essential development regulations of building heights, setbacks and other physical standards. Title 23, Article 5, Chapter 23.313-Residential Zoning Districts provides additional guidance on residential development standards for the HDR, CMDR, and MDR districts.

3.3.2. SunCreek Form Based Regulating Plan

The SCSP Volume II, Section 1.6 establishes the Center Form Based Regulating Plan. The plan provides design concepts that guide the preparation of a future development plan and includes the following components.

- A description of the intent and location of each of the form based zones provided in this chapter.
- The type of street and the treatment of edge conditions or "street typology" as defined in Chapter 4, Circulation and applied in Volume II, Development Regulations.
- The type of building frontage treatment or "frontage typology" applied in Volume II, Development Regulations.
- The development standards applied to each Specific Plan land use category and the "Center" form based code district in Volume II, Development Regulations.

3.3.3. Administering Form Based Zoning

Development sites within form-based districts will not require special administrative procedures beyond those provided in Article 1 (Administration) of Title 23 of the RCMC. However, the form-based districts require more analysis than traditional zoning districts during the entitlement review process to determine compliance with the provisions of this chapter.

Development in any Center District shall require an integrated plan for that entire district that is consistent with the provisions of RCMC Section 23.504 et al.

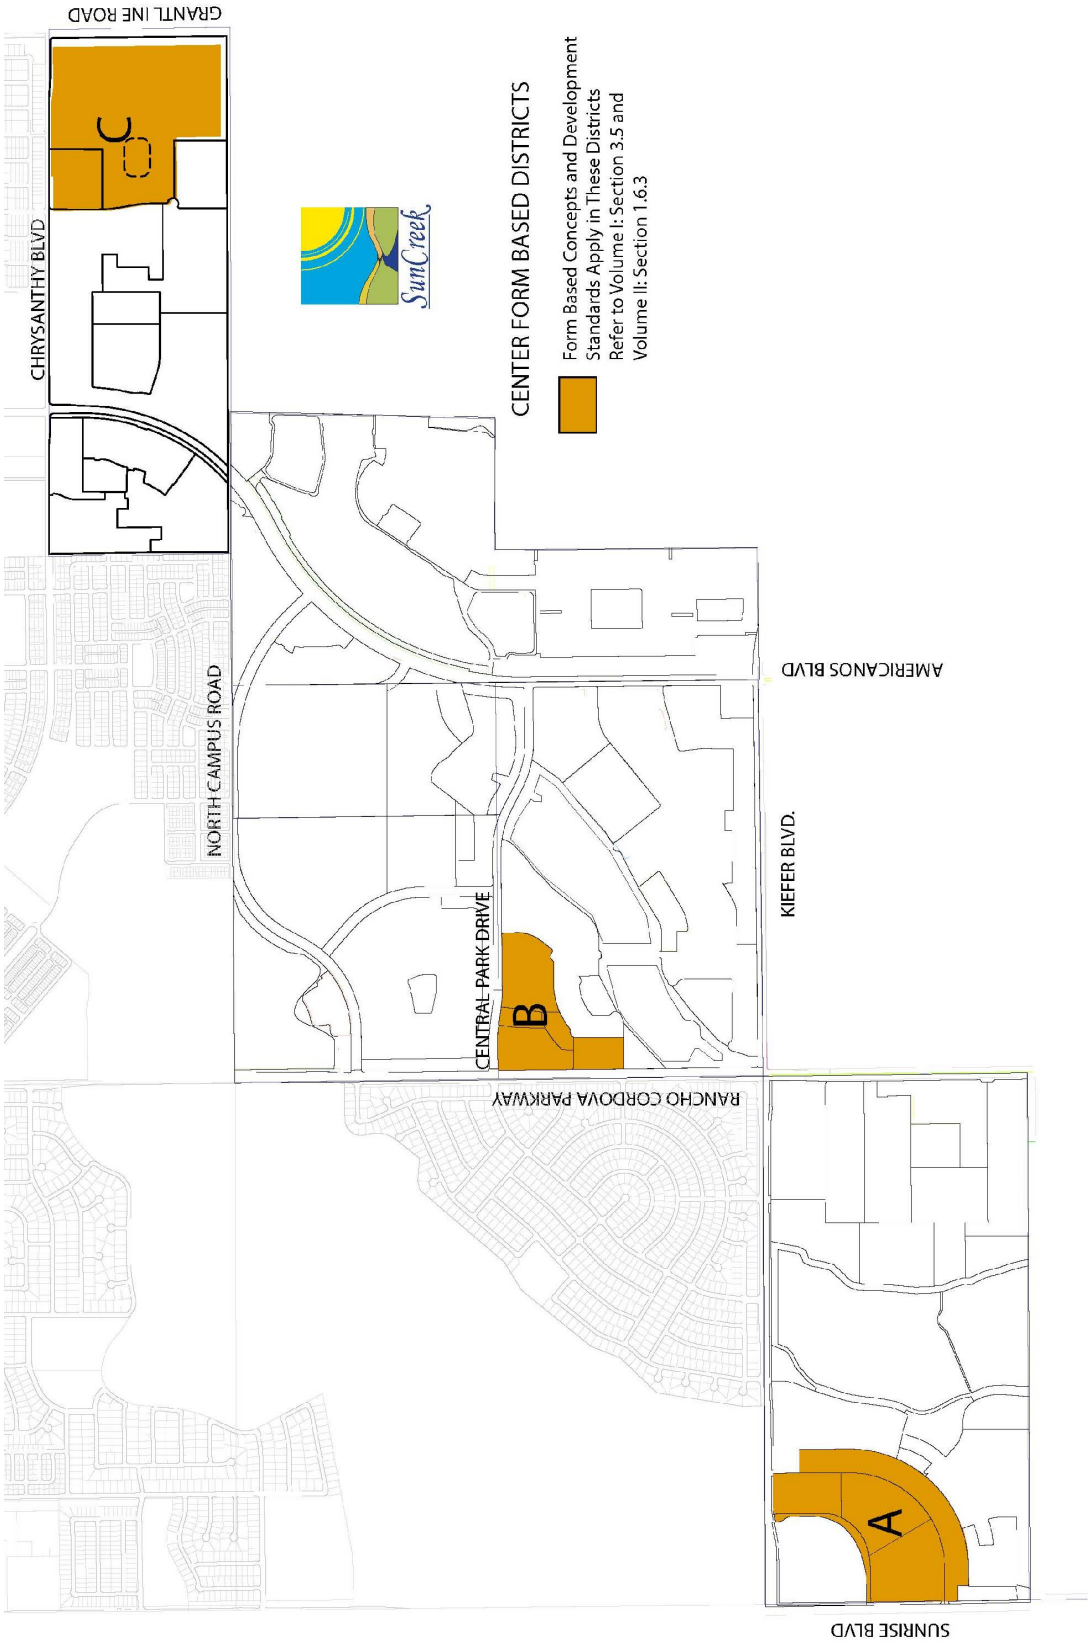

Figure 3-3 Center Form Based Districts

3.4 APPLICATION OF ZONING

The SCSP assigns land use zoning and the rights to apply for development under such zoning to properties in the SCSP designated by ownership.

Pursuant to Section 9.6.3 of this Specific Plan, a landowner may request a Minor Density Adjustment/ Transfer of Density for any residential land use parcel.

Specific Plan Land Use Designations Descriptions

The following sections describe the SCSP land use designations that are summarized in Table 3-2 and illustrated in Figure 3-2. These include a range of residential categories, parks and open space, natural preserves, public and quasi-public uses, and non-residential and commercial categories.

3.4.1. Residential Categories

The SCSP includes a notable diversity in residential types, styles, and configurations. Housing diversity is one of the merits of this plan. Multi-family dwellings occur in stand-alone configurations, and as integral components of mixed-use villages.

Avariety of lot sizes, street orientation, and garage access configurations are distributed throughout the plan. These lot sizes and configurations may change with the submittal of tentative maps.

~~**Active Adult Residential**~~

~~Active adult communities that restrict residents to 55 years of age and older may be included in portions of the Plan Area. A portion of the "Grantline 220" land ownership identified in Figure 3-5 Land Ownership in the Plan Area is proposed for active adult community use.Active adult communities are not a distinct land use designation but make use of conventional Low Density Residential (LDR) Land Use zone and the Medium Density (MDR) Land Use zone designation and development standards. However, the active adult community applies the conventional standards in a manner that sets it apart from the surrounding specific plan areas. These characteristics include:~~

1. ~~The community is typically enclosed by perimeter walls or fences to provide security.~~
2. ~~Vehicle access is limited to entry roads that are gated and controlled by keyed access or manned gatehouses.~~
3. ~~Entry areas are landscaped in a manner to highlight the distinct character of the community.~~
4. ~~Rather than typical neighborhood parks, the recreation facilities may be private clubhouse facilities with pools, tennis or other amenities .~~
5. ~~Resident children are precluded and consequently schools are not included in the community.~~
6. ~~The typical population per household is smaller than conventional households elsewhere in the specific plan.~~

~~The smaller household size means that less land area is required to fulfill the City and Cordova Recreation and Park District standards for a comparable size community.~~

Figure 3-4 RCMC Title 23 Zoning Designations

Low Density Residential

The Low-Density Residential (LDR) category includes dwelling units in configurations up to six dwelling units per gross acre of residential use. The density range allows substantial flexibility in selecting dwelling unit types and parcel configurations to suit particular site conditions and housing needs.

Medium Density Residential

The Medium Density Residential (MDR) category will provide a mix of housing types and densities ranging from 6.1 to 12 dwelling units per gross acre of residential use. Medium Density Residential includes single-family homes, duplexes and half-plexes, court housing, garden apartments, townhouses and condominiums. The most typical housing type will be small lot single-family detached, single-family attached (e.g., town homes, condominiums, brownstones), and small apartment complexes.

The density range allows substantial flexibility in selecting dwelling unit types and parcel configurations to suit particular site conditions and housing needs.

Compact Medium Density Residential

The Compact Medium Density Residential (CMDR) category includes dwelling units in densities of 12.1 to 18 units per gross acre that will result in compact urban forms. These may include detached cottages or cluster housing, but more typically will include common walls for all or a significant portion of the units in a project. The sites designated for Compact Medium Density include row houses and small, low scale garden apartment dwellings.

. The RCMC Title 23 Zoning Code, Article 5 Form Based Zoning Provisions, RCMC Title 23, Article 5, Chapter 23.313-Residential Zoning Districts, shall regulate CMDR. Volume II: Development Regulations provides supplemental development standards.

High Density Residential

High-Density Residential (HDR) development includes apartments and condominiums at densities of 18.1 to 40 dwelling units per acre.

Residential development in the High Density Residential (HDR) designation will contribute to fulfilling the Regional Housing Needs Allocation (RHNA) calculation for the City. In order to be compliant with current state law regarding RHNA, the SunCreek Specific Plan considers all High Density Residential acres in as RHNA acres. , However, in the Major Design Review Process (RCMC Section 23.141) the City may approve development applications for High Density development at densities less than 26 dwelling units per acre that achieve as low as 18.1 dwelling units per gross acre pursuant to a finding that the net density approximates the minimum density required for RHNA, that sites are constrained by size, configuration, access, parking standards, open space standards and other factors reflecting the actual market for multi-family housing.

There are seven High Density Residential sites identified in the plan. Four of these sites are adjacent to Village Center or Regional Town Center sites and are therefore are within the "Center" form based designation described below. RCMC Title 23 Zoning Code, Article 5 Form Based Zoning Provisions, RCMC Title 23, Article 5, Chapter 23.313-Residential Zoning Districts, and Volume II: Development Regulations regulate these sites.

3.4.2. Public/Quasi-Public and Open Space Categories

Public/Quasi-Public

The Public/Quasi-Public category includes a variety of public and other land uses, including land owned by the City and other public agencies. Possible uses include civic buildings; schools, colleges, and universities; religious institutions; hospitals; museums; cemeteries; and others.

The SCSP includes three primary sites zoned Public/Quasi-public, Community Service (CS) uses. The SCSP designates the P/QP site on Americanos

Boulevard north of Kiefer Boulevard for a fire station, but does not designate specific land uses on the other two primary P/QP sites. In addition to these three sites, the Plan identifies several small sites designated as P/QP for utilities such a water storage, detention, water or wastewater pumps and so forth.

In the event that a P/QP site is not required for its originally intended use, such land may be available for residential development subsequent to a specific plan amendment. This allows flexibility in the location and shape of schools sites shown on the Land Use Map. The City shall consult with the affected public entity (if a specific entity exists), prior to release of a P/QP site for residential development. Following such consultation (if applicable), the City Council shall make a formal determination that the site is not required for the originally intended P/QP use. This typically will occur during the consideration of a Tentative Subdivision Map, but may also accompany an alternate discretionary action by the Council when a Tentative Map is not required.

The SCSP identifies land within the Parks and Open Space (POS) designation for active and passive recreational activities. This zone category also includes publicly accessible lands within lands along the edge of natural resource preservation areas, detention basins, creek ways, and other passive uses. Open spaces may be multi-use depending on the season, such as an open turf area within a detention basin in areas subject to infrequent inundation.

The open space lands and parklands must comply with the standards established by the City of Rancho Cordova. The Cordova Recreation and Park District, and/or the City will administer parklands at the discretion of the City. The City of Rancho Cordova, in consultation with CRPD, will determine final park design, amenities, and improvements. The City will administer public and private ownership open space lands.

Natural Resources

The SunCreek Plan provides a substantial natural resource preservation area dedicated to protecting state and federally listed endangered and threatened species habitat consistent with the measures described in Chapter 6, Natural Resources. The preservation area extends diagonally through the project site as a continuous open space corridor.

The SCSP sets aside land within the Natural Resources category as natural habitat and will have no urban development placed upon it. Open space trails are typically adjacent to, rather than within, Natural Resource areas.

Chapter 6, Natural Resources describes the protection of the lands in the Natural Resource designation.

3.4.3. Non-Residential/Commercial Categories

Village Center

The Village Center category provides retail services, restaurant, entertainment, and office employment uses as described in the City's building block concept. Village Centers serve the daily shopping needs of residents and may include small- and medium-size grocery stores, drug stores, restaurants, banks, and other similar uses.

Development is pedestrian friendly with gathering places for both daytime and nighttime activities.

A Center Form Based District may combine the development capacity of residential designated lands with the commercial development capacity of Village Center lands to create an integrated mixed-use project.

A mixed-use development plan may be integrated vertically with different uses above one another, such as residential or office uses over a commercial use. Horizontal mixed uses are also permissible with side-by-side uses linked together through common walkways, plazas and parking areas.

The SunCreek plan includes two Village Center sites located along a major street. The Centers may provide transit-oriented development served by bus, bus rapid transit, a local shuttle, or other transportation systems as the City may determine.

The sites are adjacent to high-density residential land use served by the pedestrian and bike trail network that connects the sites to the surrounding neighborhoods. Each of the sites has within it or nearby a small neighborhood scale park. These parks will add a visual amenity and leisure activities that will complement the retail and service businesses and the residential components of the center.

The RCMC Title 23 Zoning Code, Article 5 Form Based Zoning Provisions, and supplemental development standards provided in Volume II: Development Regulations shall regulate Village Centers. All development in the VC zone shall require an integrated plan as specified in RCMC Section 23.504 et al.

Regional Town Center

The General Plan designates regional town centers (RTC) to meet a regional need for shopping, entertainment, and other large destination uses. They are strategically located for accessibility and range in size from 25 to 100 acres. The RTC may also include both vertical and horizontal integration of a mix of land uses as summarized in Table 3-2.

The SunCreek plan provides a 53.9-acre Regional Town Center on the southwest corner of Grant Line Road and Chrysanthy Blvd. This center will serve planned development in the southeast edge of the City. The Southeast Capital Connector is a regional roadway aligned on Grant Line Road adjacent to the Plan Area. Chrysanthy Boulevard will provide access from the site to Grant Line Road. The Regional Town Center (RTC) would provide the opportunity for a transit oriented development should Grant Line Road become a regional transit route.

The RCMC Title 23 Zoning Code, Article 5 Form Based Zoning Provisions, and supplemental development standards provided in Volume II, Development Regulations shall regulate the Regional Town Center. All development in the RTC zone shall require an integrated plan as specified in RCMC Section 23.504 et al. The "Regulating Plan" must be adopted prior to any development in the respective VC or RTC center.

3.5 LAND USE SUMMARY

Table 3-3 summarizes the acreage, percentage of total acreage, maximum dwelling units per acre, and dwelling unit totals at full development of the SCSP. This table indicates a total of 4,628 dwelling units in this modified plan, however, the Specific Plan Environmental Impact Report evaluated the effects of 4,893 dwelling units, and up to this maximum figure may be accommodated in this Plan. If the population of the Specific Plan Area should increase in the future, the developer will be required to provide additional park land or pay in-lieu fees.

Table 3-3 Land Use Summary

LAND USE CATEGORIES	AREA acres	Dwelling Units	Percent of Res Type	Percent of Total Area	Average Density per acre
LOW DENSITY (2.1 to 6 du/ac) (LDR)	260.5	827	17.86%	9.8%	3.17
~~AGE RESTRICTED RESIDENTIAL (LDR)~~	~~35.5~~	~~160~~	~~3.4%~~	~~2.8%~~	~~4.5~~
~~AGE RESTRICTED (MDR)~~	~~85.9~~	~~478~~	~~10.0%~~	~~6.8%~~	~~5.6~~
MEDIUM DENSITY RESIDENTIAL (6.1 to 12 du/ac) (MDR)	369.7	2,429	52.4%	29.2%	6.57
COMPACT DENSITY RESIDENTIAL (12.1 to 18 du/ac) (CMDR)	27.5	320	2.1%	2.1%	11.6
HIGH DENSITY RESIDENTIAL (18.1 to 40 du/ac) (HDR)	45.2	1,052	22.7%	3.5%	23.2
VILLAGE CENTER (VC)	23.8	0		1.9 %	
REGIONAL TOWN CENTER (RTC)	53.9	0		4.3%	
PUBLIC/QUASI_PUBLIC (PQP)	8.1	0		0.8%	
NEIGHBORHOOD GREEN/ POCKET PARK (PP)	9.5	0		0.8%	
PUBLIC NEIGHBORHOOD PARK (PARK)	20.9	0		1.6%	
~~PRIVATE NEIGHBORHOOD PARK (PVT PARK)~~	~~5.0~~			~~0.4%~~	
COMMUNITY PARK (PARK)	44.4	0		3.5%	
PARK CORRIDORS, PASEOS AND TRAILS (PC)	6.1	0		0.5%	
WETLAND BUFFER/BIKE PATH CORRIDOR (WB)	48.6	0		3.8%	
DETENTION BASIN (DB)	52.0	0		4.1%	
STORM WATER CANAL (CANAL)	0	0		0.00%	
WETLAND PRESERVE (WETLAND)	199.6	0		15.8%	
SCHOOL	111.2	0		8.8%	
MAJOR ROADS	~~85~~ 79.6	0		~~6.7%~~ 6.3%	
GRANT LINE ROAD	3.1	0		0.2%	
TOTAL	1,264.0	, 4,628		100.0%	

Table 3-4 summarizes the land use by owner.
Figure 3-5 illustrates the ownership of land in the Plan Area.

Table 3-4 Land Use by Owner

LAND USE	CALLAHAN		GILMARTIN/ TREVOR (INVESTEK)		SHALAKO		GRANTLINE 220		VRAME		SIERRA SUNRISE (Lennar)	
Categories	Acres	Units	Acres	Units	Acres	Units	Acres	Units	Acres	Units	Acres	Units
LOW DENSITY (2.1 to 6 du/ac)	0	0	20.1	149	64.4	314	37.6	167	0	0	39.3	197
~~AGE RESTRICTED RESIDENTIAL (LDR)~~	0	0	0	0	0	0	~~35.5~~	~~160~~	0	0	0	0
~~AGE RESTRICTED RESIDENTIAL (MDR)~~							~~85.9~~	~~478~~				
MEDIUM DENSITY RESIDENTIAL (6.1 to 12 du/ac)	44.9	318	77.8	592	90.6	599	76.8	406	0	0	79.6	514
COMPACT DENSITY RESIDENTIAL (12.1 to 18 du/ac)	0	0	13.0	153	0	0	0.0	0	0	0	14.5	167
HIGH DENSITY RESIDENTIAL (18.1 to 40 du/ac)	11.8	235	5.4	140	9.1	237	14.2	272	0	0	5.0	168
VILLAGE CENTER (VC)	0	0	6.3		17.5	0	0	0	0	0	0	0
REGIONAL TOWN CENTER (RTC)	0		0.0		0		53.9		0		0	
PUBLIC/QUASI_PUBLIC	2.5		4.7		0.4		0.0		0.5		0	
NEIGHBORHOOD GREEN	2.0		1.7		2.1		0.0		0		3.7	
PUBLIC NEIGHBORHOOD PARK	0		0		8.2		8.1		0		4.6	
~~PRIVATE NEIGHBORHOOD PARK~~	~~0~~		~~0~~		~~0~~		~~5.0~~		~~0~~		~~0~~	
COMMUNITY PARK	10.5		15.7		0		0		17.3		0.9	
PARK CORRIDORS	0		0		3.8		0		0		2.3	
PRESERVE BUFFER	5.3		19.3		14.7		0		1.2		8.1	
DETENTION BASIN	4.5		8.0		9.5		8.2		3.4		18.4	
STORM WATER CANAL	0		0		0		0.0		0		0	
WETLAND PRESERVE	24.5		39.0		77.3		0		10.4		48.4	
SCHOOL	34.4		11.1		10.8		10.0		44.9		0	
MAJOR ROADS	20.0		18.0		13.0		11.0		2.5		18.2	
GRANT LINE ROAD							3.1					
TOTALS	160.1	553	240.1	1,034	321.4	1,150	219.0	910	80.1	0	243.0	1,046

Figure 3-5 Land Ownership in the Plan Area

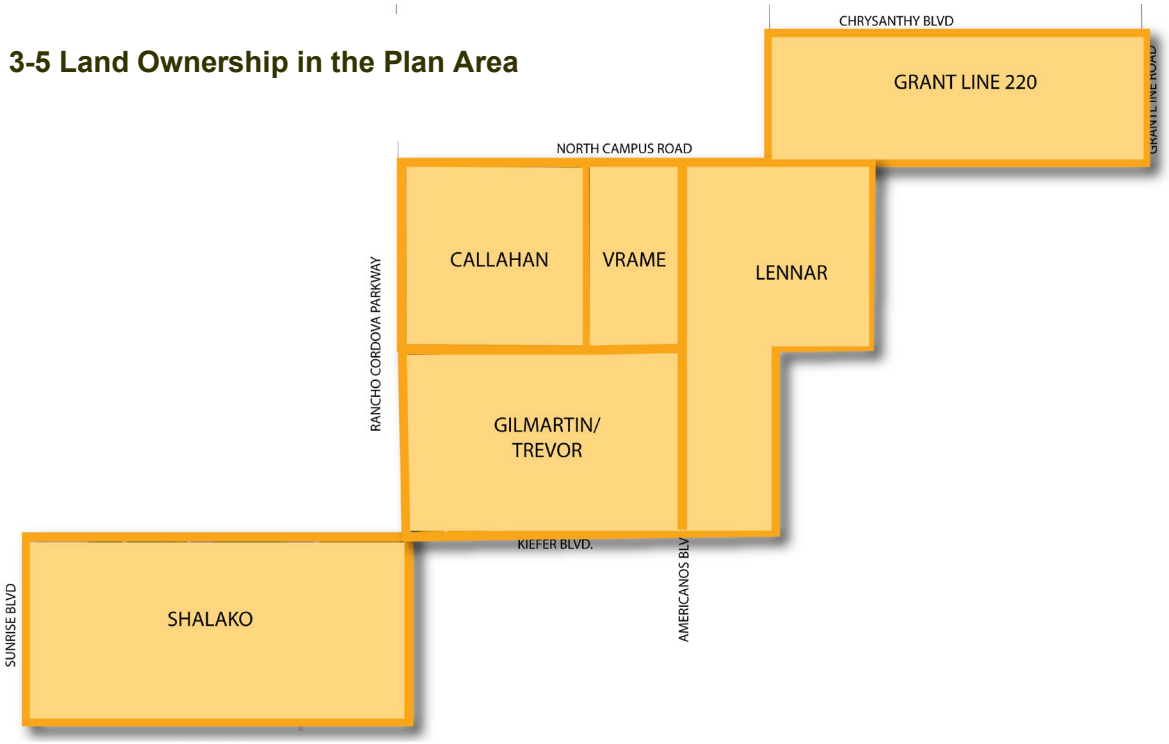

3.6 SPECIFIC PLAN POLICIES

The following General Plan policies apply to the SCSP.

Policy LU 1. Higher density and intensity land uses that support transit shall be located within one-half mile of major transit stations. Development shall be pedestrian- and transit-friendly with direct connections to transit. (GP Policy LU.1.7 and AQ.2.2.1).

Policy LU 2. Similar uses shall be clustered into areas or districts that have common needs and that are compatible with one another to establish a form based land use organization and regulation. (GP Policy LU.2.3)

Policy LU 3. Growth will occur based on market forces, infrastructure financing capacity, and the timing of the design, approval, and construction of transportation facilities and other infrastructure. (GP Policy LU.2.5)

Policy LU 4. Retail shopping facilities shall be distributed in the Plan Area such that neighborhood services are distributed and integrated into the neighborhoods and that market demand is met without diminishing the viability of nearby commercial properties with the same customer base. (GP Policy LU.2.6)

Policy LU 5. The Plan shall include sustainable development that reduces the impact of projects on energy, water, and transportation systems and encourages sustainable development to occur in ways that complement the built form. (GP Policy LU.2.7)

Policy LU 6. Civic structures and uses shall have outstanding design that creates identity and serves as a catalyst and precedent for subsequent development. (GP Policy LU.3.2)

I.4. CIRCULATION

4.1 PURPOSE

The Circulation Chapter describes all components of the circulation system in the plan. The SunCreek Specific Plan (SCSP) treats the project roadway network, bicycle and pedestrian routes, and transit facilities and services as equally important. The approach to all circulation components and the land use plan proposed in this plan are coordinated to benefit the quality of life, public safety, energy costs, time costs, and air quality within the community.

4.2 CIRCULATION OBJECTIVES

The circulation objectives addressed in this Chapter respond to issues identified in the Rancho Cordova General Plan.

- **Community character.** The roads and pedestrian/bikeway networks are among the most visible elements that connect the overall community. SunCreek Parkway and the other pedestrian/bikeway corridors are signature features in the plan.

- **Safety and efficiency**. The road network provides adequate lane capacity and intersections for vehicle movement but includes traffic calming measures to promote pedestrian friendly streets that minimize potential vehicle and pedestrian/bicyclist conflicts.

- **Reduce the use of automobiles.** Reducing the use of automobiles in everyday life is accomplished by providing convenient, safe, and attractive alternatives. The SCSP emphasizes pedestrian and bicycle use, access to public transit, and use of alternative vehicles as viable options to use of automobiles.

- **Coordination of land use and circulation.** Trip destinations such as schools, parks, jobs, shopping and commercial services are located where they are convenient to the residences to facilitate walking or bicycling. Higher density residential uses and major trip destinations are located along potential transit routes.

- **Direct routes and connectivity.** The street and pedestrian/bikeway network provides a convenient, reasonably direct, safe, and attractive route to major destinations.

- **Transportation diversity.** The SunCreek Specific Plan will accommodate the transportation options available to residents.

4.3 PLANNING CONTEXT

The surrounding road network, planned road improvements, and planned public transit opportunities establish the planning context for the SCSP.

The SCSP will develop during a time of change. Automobiles will continue to be a primary mode of transportation, but new communities must also facilitate and encourage the use of transportation alternatives.

New technologies in transportation and communications will influence the choices individuals make in selecting their daily means of transportation. Fuel prices are a significant factor for individuals and businesses in deciding whether to curtail all but essential trips, and which mode of transportation to use. Increased travel costs will result in demands for more efficient transportation systems, and for communities designed to facilitate and enhance alternatives to automobile use in a resident's daily life.

Transportation alternatives designed into the SunCreek community including alternative personal vehicles, public transportation, and walking and bicycling. These will reduce the need to rely on private automobiles as the sole source of personal transportation.

4.3.1. Related Plans and Programs

The SunCreek Specific Plan is the contemporary of several planning activities within the City of Rancho Cordova and throughout the Sacramento region. These planning activities set the framework for circulation planning within the SCSP.

• **The Regional Metropolitan Transportation Plan (MTP**). The MTP is long-range plan for transportation improvements in the greater six-county Sacramento region. The MTP includes major transportation improvements that will affect the traffic capacity of routes serving the SunCreek Plan Area.

In addition to the regional transportation planning programs, the City of Rancho Cordova has adopted standards and plans that guide the SunCreek transportation plan and improvements.

Applicants within the Specific Plan should consult these other plans in preparation of tentative maps.

• **Rancho Cordova Transit Master Plan.** This Plan designates the City's preferred transit system and is an implementing part of the General Plan.

• **Rancho Cordova Pedestrian Master Plan.** The City of Rancho Cordova Pedestrian Master Plan (March 2011) is identified in the Circulation Element of the City's General Plan. The Pedestrian Master Plan combines with the Bicycle Master Plan and the Transit Master Plan to organize projects and programs that will serve alternative travel modes.

The Pedestrian Master Plan will establish polices, programs, and projects to improve the pedestrian system within the City of Rancho Cordova.

•**Rancho Cordova Bicycle Master Plan.**
The City of Rancho Cordova Bicycle Master Plan (March 2011) carries forward cycling policies and goals that were initiated in the City's General Plan, the Transit Master Plan and Pedestrian Master Plan. The Bike Plan continues to shape the City's goal of providing safe and attractive alternative modes for travel.

The SCSP is consistent with the Bicycle Master Plan and provides additional detail about the existing facilities, planned improvements, and priorities, phasing, and funding to build the bicycle network.

•**Rancho Cordova Street Design Standards.** The Street Design Standards establish details regarding the design of all types of roadways within the City consistent with the General Plan.

• **Rancho Cordova Improvement Standards.** The Improvement Standards establish detailed design and construction requirements for the City's transportation system consistent with the General Plan and Street Design Standards.

4.3.2. Existing and Planned Roads

Existing and planned arterial streets in or near the Plan Area include Grantline Road, Sunrise Boulevard, Rancho Cordova Parkway, Chrysanthy

Boulevard, Americanos Boulevard, and Kiefer Boulevard. Chrysanthy Boulevard and Americanos Boulevard are new road alignments established in the Sunrise Douglas Community Plan. Sunrise Boulevard, Grantline Road, and Kiefer Boulevard are part of the regional road system as identified in Figure 4-1.

• **Capital Southeast Connector Study**. The Metropolitan Transportation Plan (MTP) includes a multi-modal transportation corridor that connects Elk Grove, Rancho Cordova, and El Dorado Hills. The connector will link residential areas and employment centers to relieve congestion on the heavily congested existing two-lane roadways that currently serve the corridor. The connector will become a major route in the region and could create nodes of major activity along the route that abuts the east edge of the SunCreek Plan Area.

Figure 4-1 Primary Road Network

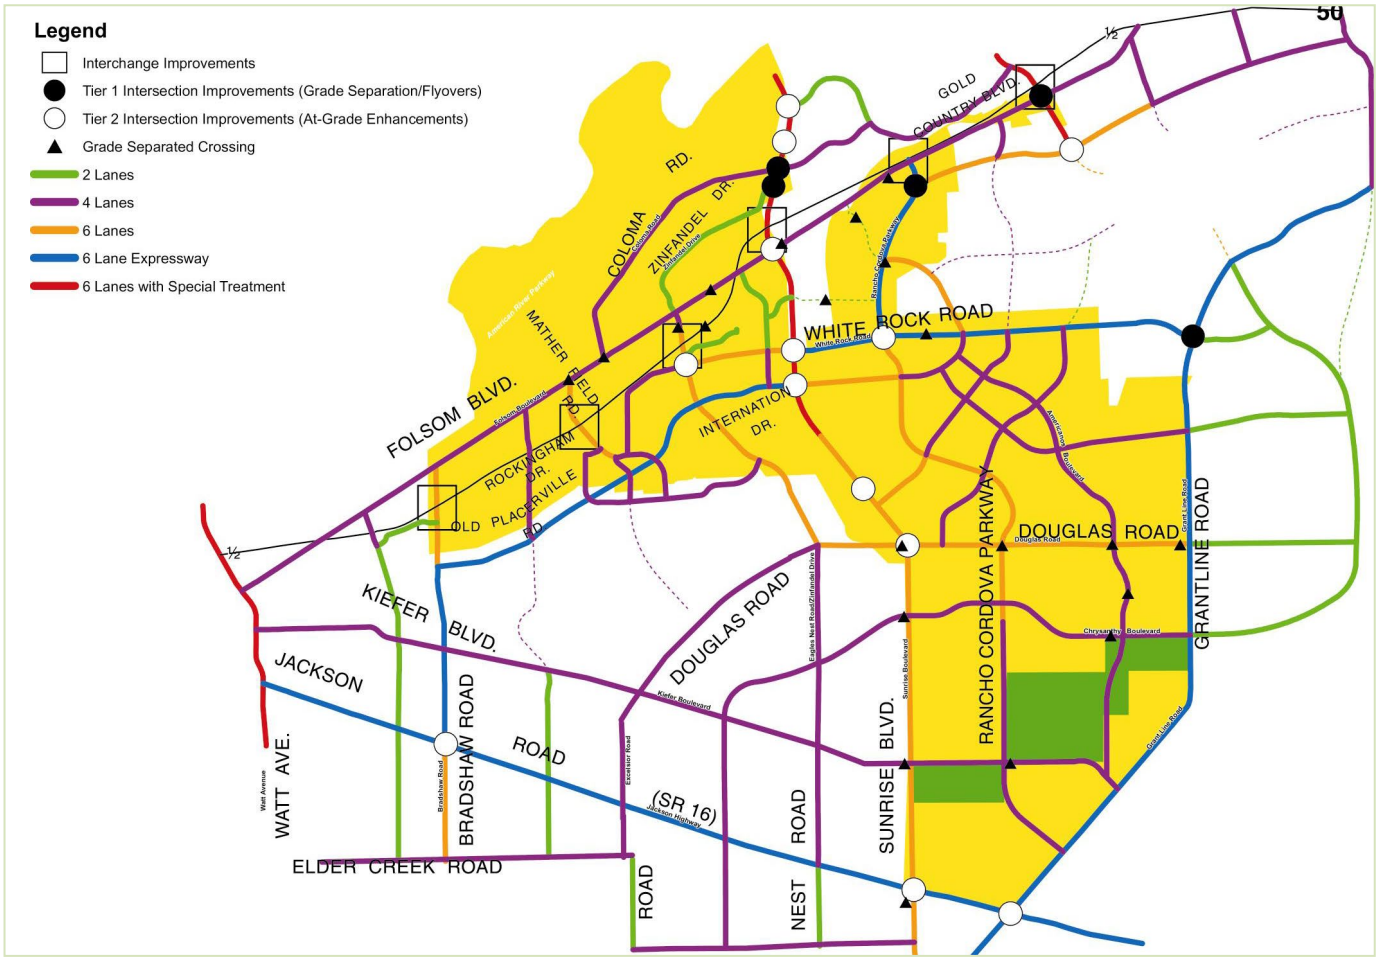

4.4 STREETS PLAN

The SunCreek Plan includes several street configurations that serve a variety of needs. The configurations will not only accommodate the traffic capacity projected for a given location, but also enhance the community character and pedestrian space along the streets.

4.4.1. Street Master Plan

The streets are a hierarchy of size and characteristics that extends the existing major street pattern in this part of the city into the Plan Area. The street plan responds to the location of environmental protection areas and the distribution of major activity nodes in the plan, as shown in Figure 4-1. The primary street network is consistent with the General Plan description of a "modified grid" system of major roadways at approximate one-mile spacing and connector roads at approximate quarter-mile spacing.

The minor arterial and collector street grid system within the Plan Area will avoid wetland natural open space features in permanent open space. These streets will align with existing and planned street intersections in the adjacent established plan areas.

Sunrise Boulevard, Kiefer Boulevard, Rancho Cordova Parkway and Chrysanthy Boulevard conform to the one-mile grid, but Americanos Boulevard curves significantly to avoid wetland resources.

Figure 4-2 illustrates the combined Street Master Plan, and Bikeway and Trails Master Plan to show the interconnections between these two systems.

Figure 4-3 illustrates the Street Master Plan alone.

4.4.2. Signalization

Traffic impact analysis and future warrants analysis will determine the signalization of major intersections. Figure 4-2 and 4-3 identify the anticipated signal locations.

4.4.3. Street Typology

The following discussion of streets describes the typical standards for the number and width of lanes. There are variations on the basic street types described in this chapter depending on the type of building form that abuts the street. For example, a street type that has the capacity to carry a certain volume of traffic may have wider setbacks to the sidewalk where the intent is to move traffic through quickly. That same street section may have sidewalks and buildings closer to the street where the intent is to slow traffic and create a more pedestrian friendly environment. In general, the City's Right-of-Way (ROW) extends to the back of the curb. In cases where a sidewalk is attached to the curb, the ROW extends to the back of the attached sidewalk.

Chapter 5 Community Character (Section 5.11) and in Volume II, Development Regulations further describe the intended relationship of each street type to adjacent land use.

Arterial Streets

Arterial streets will be four or six lanes wide at full development. Landscaped median and landscaped pedestrian corridors along both sides are typical.

Arterial streets typically pass through different land use conditions. Consequently, the street configuration may change from one location to another. Figures 4-4 and 4-5 show a street section for Rancho Cordova Parkway and a typical street section for the four-lane Minor Arterial Street configuration, respectively.

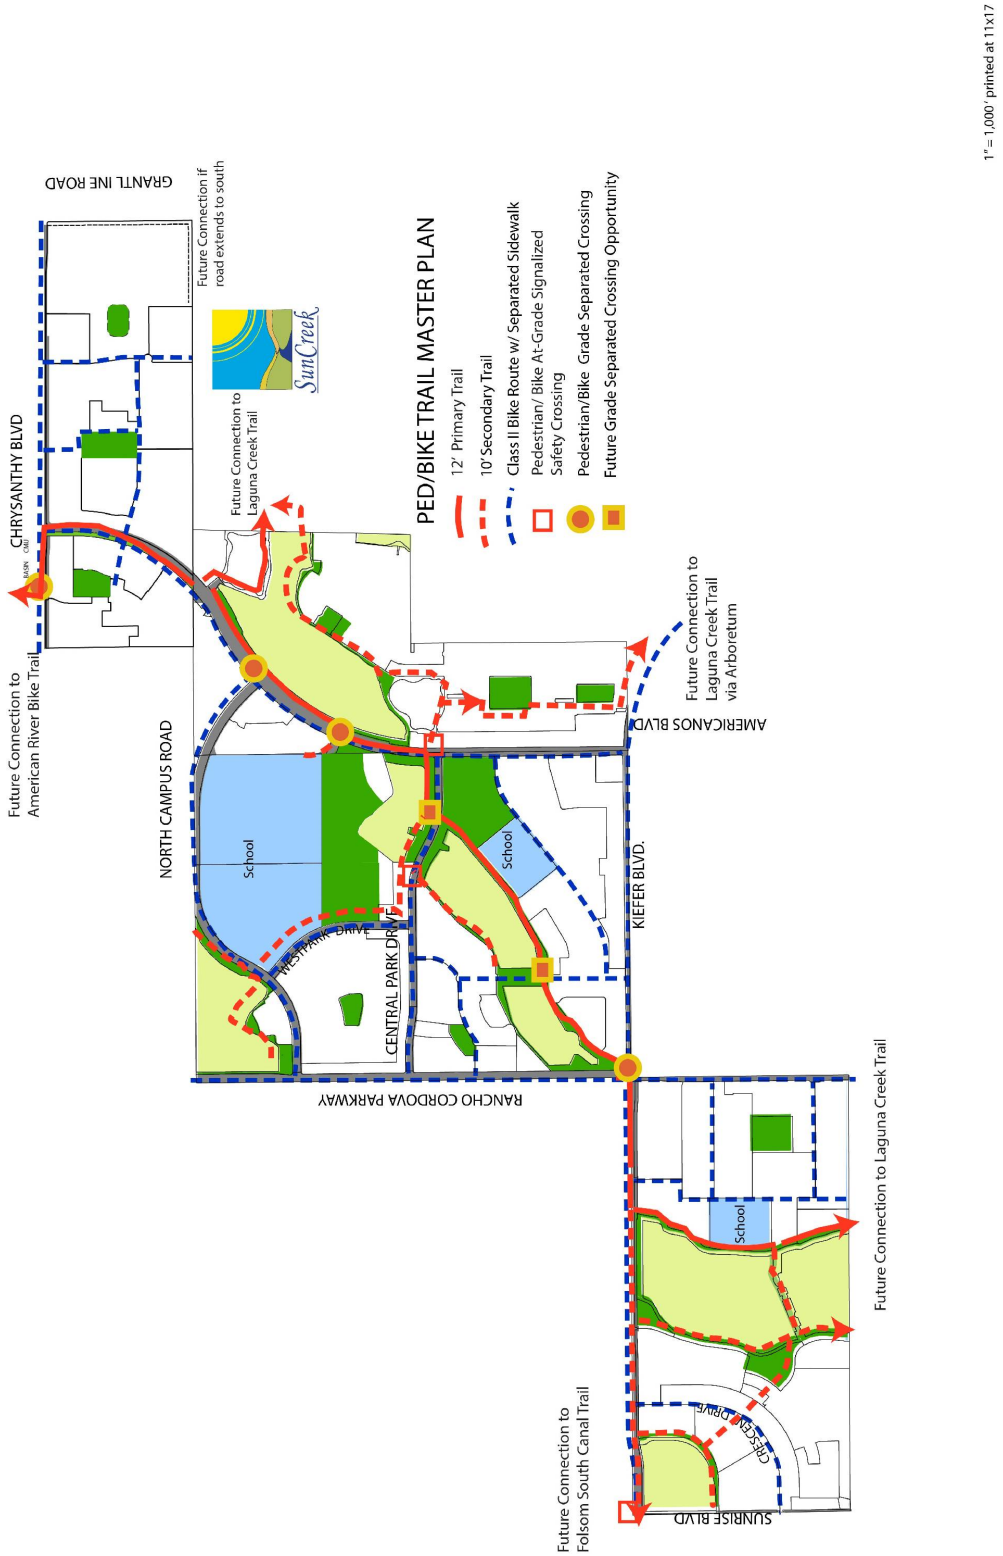

Figure 4-2 Combined Major Streets Master Plan and Trails

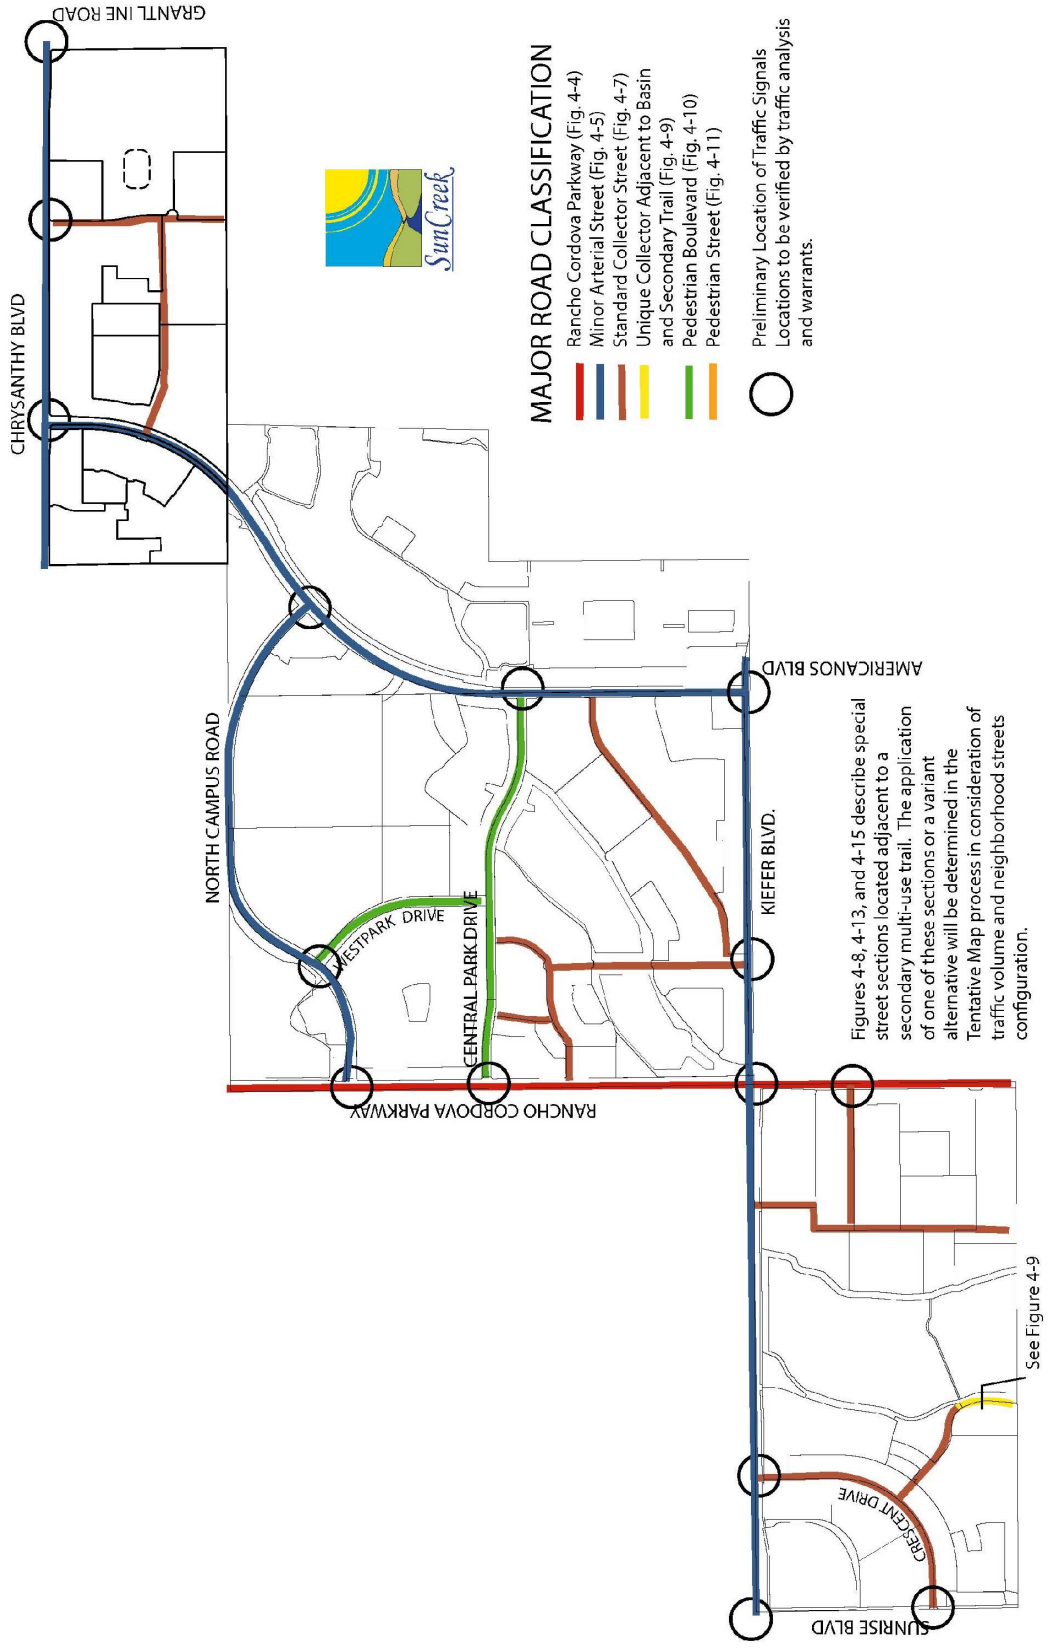

Figure 4-3 Major Streets Master Plan

Figure 4-4 Rancho Cordova Parkway

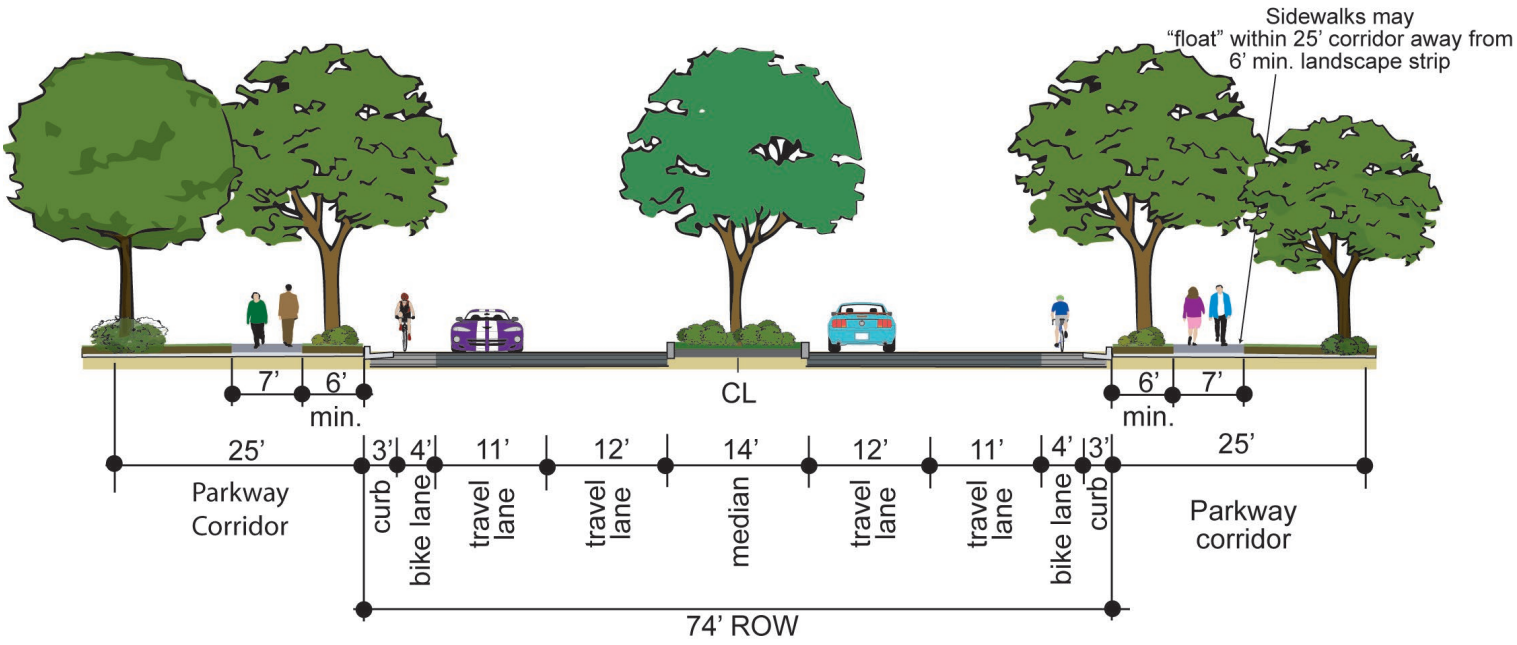

Note: Curb and gutter is included in the bike lane width requirements

Figure 4-5 Minor Arterial (Typical)

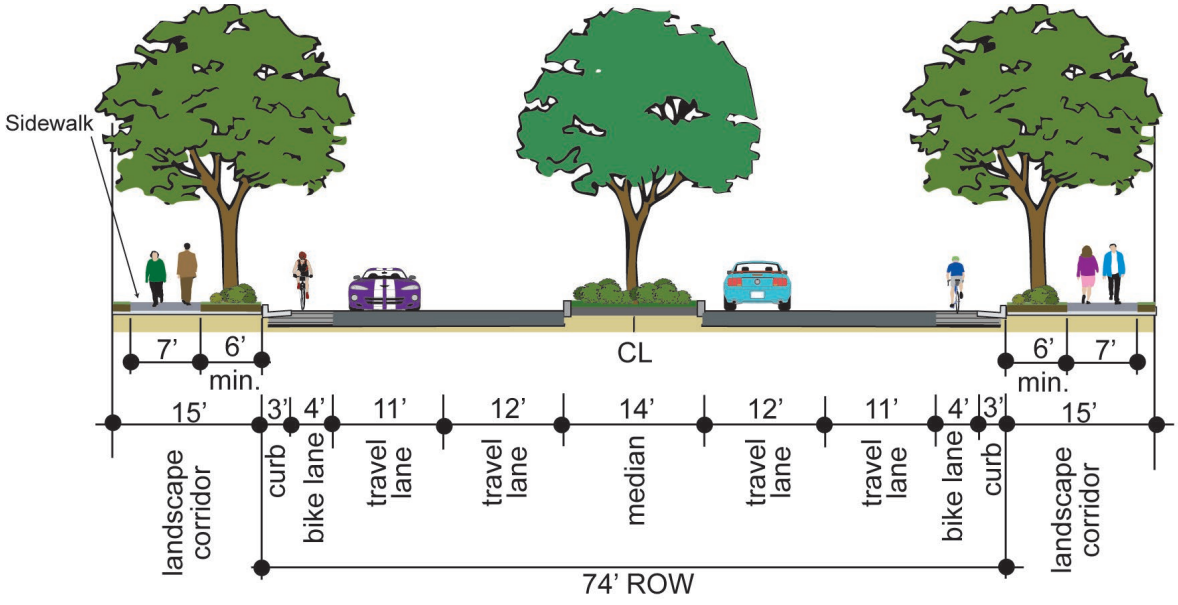

Driveways for single-family residences shall not be allowed on an arterial street. Residential uses adjacent to an arterial street are typically alley loaded, or are oriented with the side or rear lot to the arterial street. The opportunity to provide on-street parking is limited. Design alternatives that allow on-street parking on Minor Arterial streets will be reviewed in the Tentative Map and may be allowed based on lower traffic volumes along Minor Arterial roads. Figure 4-6 illustrates one alternative approach that may be considered. In this example, the sidewalk may be located at the edge of ROW and a parallel parking lane may be provided in the ROW. Street trees will be located in "bulb outs" in the parking lane at intersections at mid-block locations consistent with RCMC Ch. 23.513. Public Works may consider other parking options in the Tentative Map. The location of driveways and median cuts will be subject to Public Works Arterial Access Standards.

Figure 4-6 Optional Minor Arterial with Parking Fronting on Multi-family Residential Use

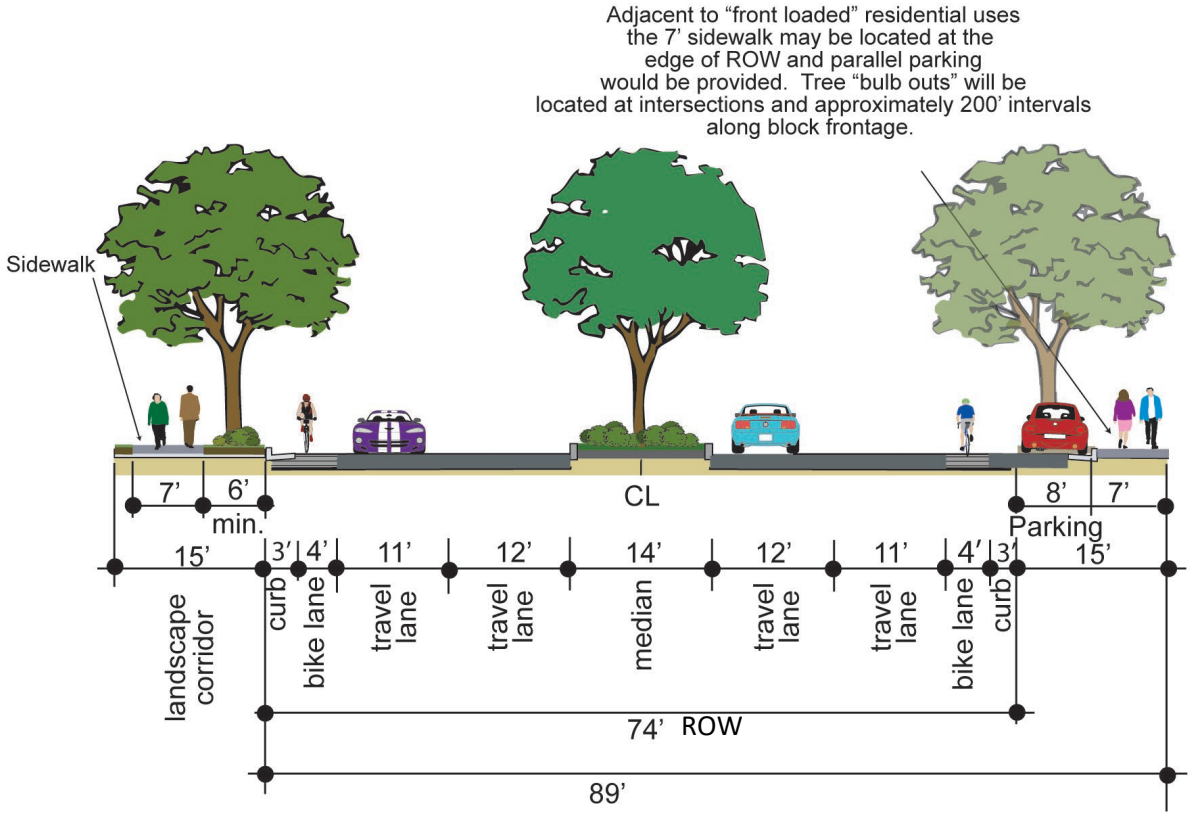

Collector Streets

Collector streets connect the local residential streets within neighborhoods to the arterial streets. The SunCreek Plan uses collector streets as pedestrian corridors by providing a separated 7-foot sidewalk, a landscape strip, on street parking and a bike lane. Collector streets typically include two traffic lanes, a median, bicycle lanes, a landscape corridor and seven-foot wide sidewalks on both sides, as shown in Figure 4-7. Figure 4-8 illustrates a special condition where the street is adjacent to the secondary trail network. Application of Figure 4-8 or other alternative street sections adjacent to a secondary

trail will be determined in the Tentative Map based on traffic volume and neighborhood street configuration. Figure 4-9 illustrates a unique condition where the street is located between a detention basin and a secondary multi-use trail.

Figure 4-7 Standard Collector Street

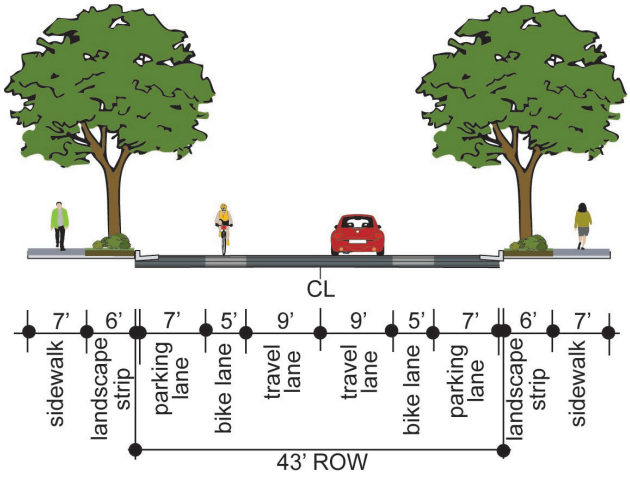

Figure 4-10 illustrates the Pedestrian Boulevard, a special collector street used on Central Park Drive and on-street parking.

10’ multi-use trail

Figure 4-8 Standard Collector Street Adjacent to Secondary Bike Trail

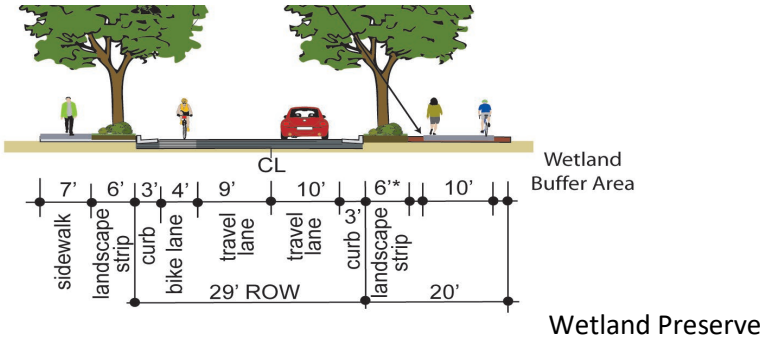

*Note: The landscape corridor adjacent to the 10’ multi-use trail shall be a minimum of 6‘ and may be greater as the trail is located as near the wetland boundary as permitted by the USACE permit and site conditions. In some instances the landscape strip may be reduced to 2’ for the DG path shoulder. Such reductions in the landscape corridor shall be limited to that area required to accommodate and protect wetland areas, and manage drainage.

and Westpark Drive to provide a distinctive pedestrian corridor linking the Local Town Center to the Community Park and high school. The street includes a secondary tree line behind the sidewalk

Figure 4-9 Collector Located Adjacent to Detention Basin and Secondary Trail

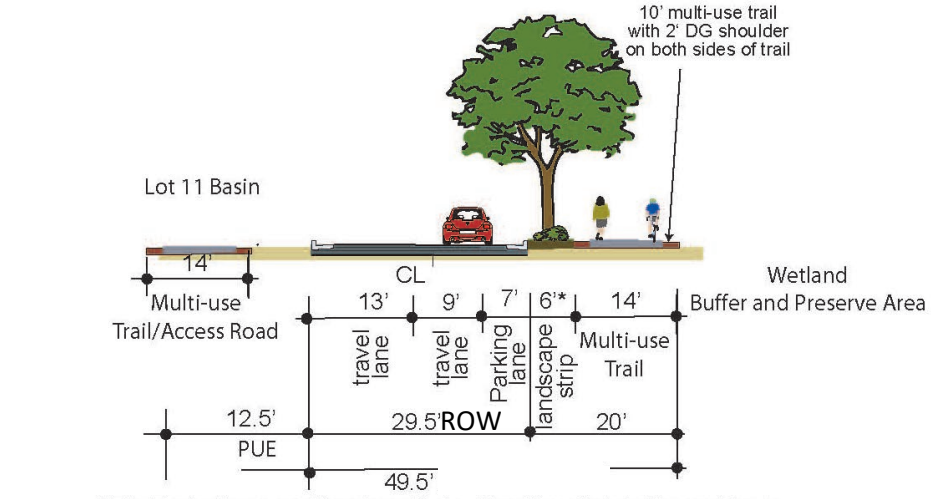

*Note: The landscape corridor adjacent to the 10' multi-use trail shall be a minimum of 6' and may be greater as the trail is located as near the wetland preserve boundary as permitted by the USACE permit and site conditions. In some instances the landscape strip may be reduced to 2' for the DG path shoulder. Such reductions in the landscape corridor shall be limited to that area required to accommodate and protect wetland areas, and manage drainage.

Figure 4-10 Pedestrian Boulevard (Central Park Drive and Westpark Drive)

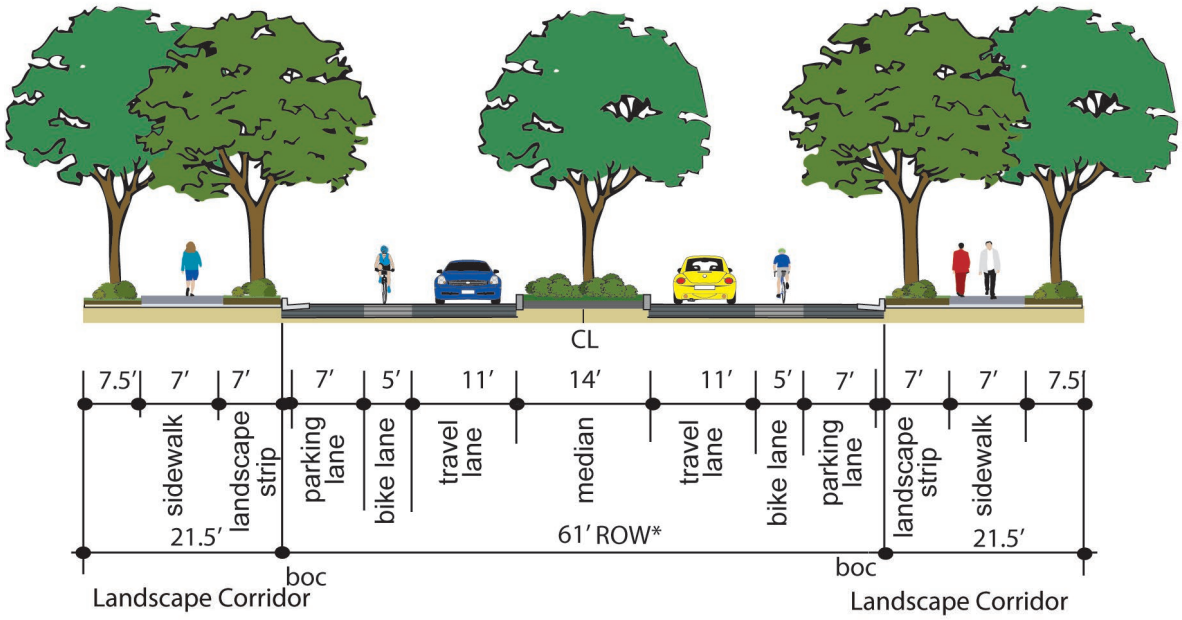

*Parking lanes may be omitted at or near main project entries and at internal intersections

Pedestrian Streets

Pedestrian streets are a special class of standard residential street with an enhanced pedestrian corridor. The street type will enhance the pedestrian and vehicular entry to a subdivision or village area, such as where a street approaches a park or neighborhood green. The pedestrian street includes ten-foot wide travel lanes and a Class II bike lane on both sides. A six-foot wide planting strip and sidewalk will be provided on both sides. In some locations, an additional landscape strip may be located behind the sidewalk on one side to provide a twenty-foot (20') wide landscape corridor with a secondary street tree canopy on one side of the street as shown in Figure 4-11.

Figure 4-11 Pedestrian Street with Detached Sidewalk

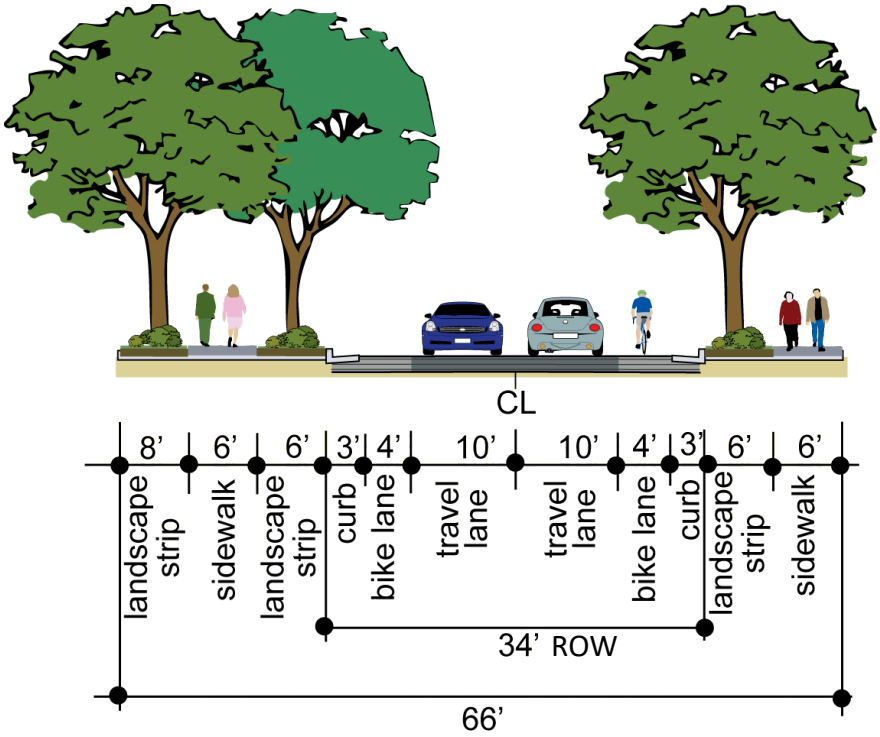

Residential Streets

The Plan Area includes two residential street classifications. The standard residential street with detached sidewalks will include a 33-foot right-of-way (back of curb to back of curb) with a twenty-seven (27) foot wide paved section, curbs and a six (6) foot sidewalk. Figure 4-12 illustrates the Standard Residential Street.

Minor residential streets with attached sidewalks will have a forty-two (42) foot right-of-way (measured from back of walk to back of walk) that includes two travel lanes, a parking lane, and a five-foot sidewalk on both sides. Figure 4-14 illustrates the Minor Residential Street.

Figures 4-8, 4-13, and 4-15 illustrate where residential and collector streets are adjacent to an open space area and incorporate a secondary multi-use trail in lieu of a standard sidewalk on the open space side. Parking is prohibited on the open space side to allow additional space for the multi-use trail and associated landscaping.

Figure 4-12 Standard Residential Street

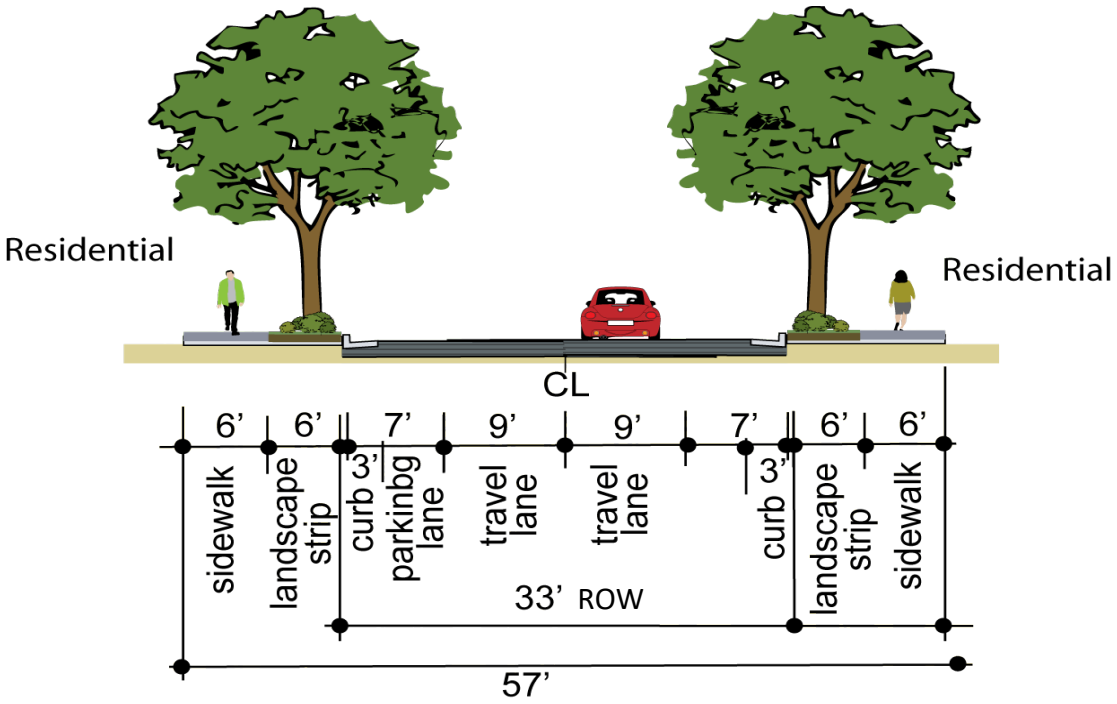

Figure 4-13 Standard Residential Street Adjacent to Secondary Trail in Open Space

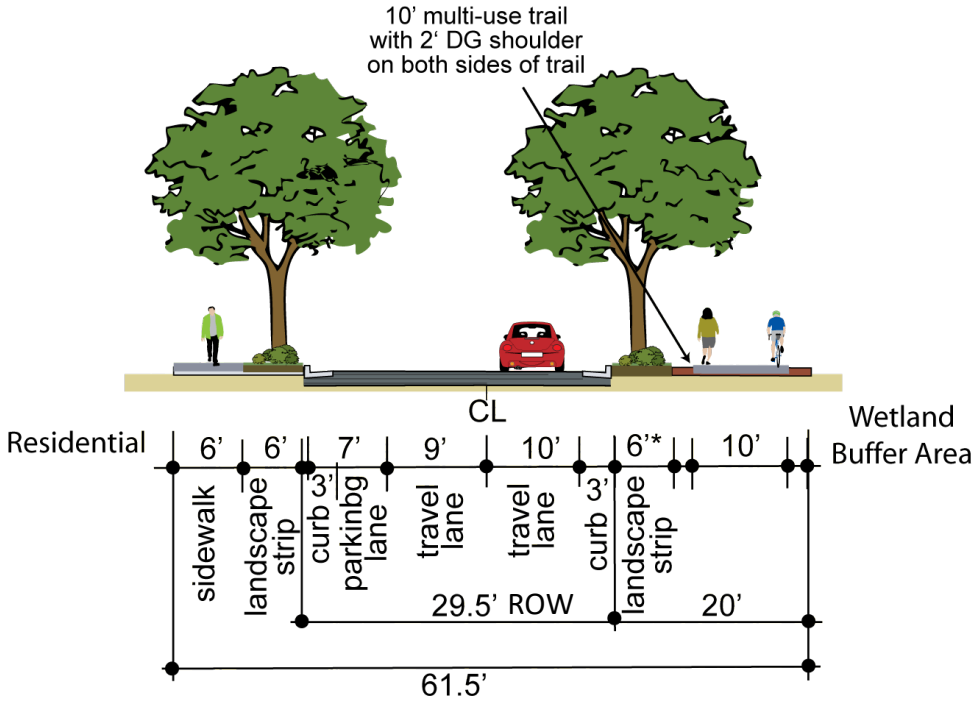

Figure 4-14 Minor Residential Street

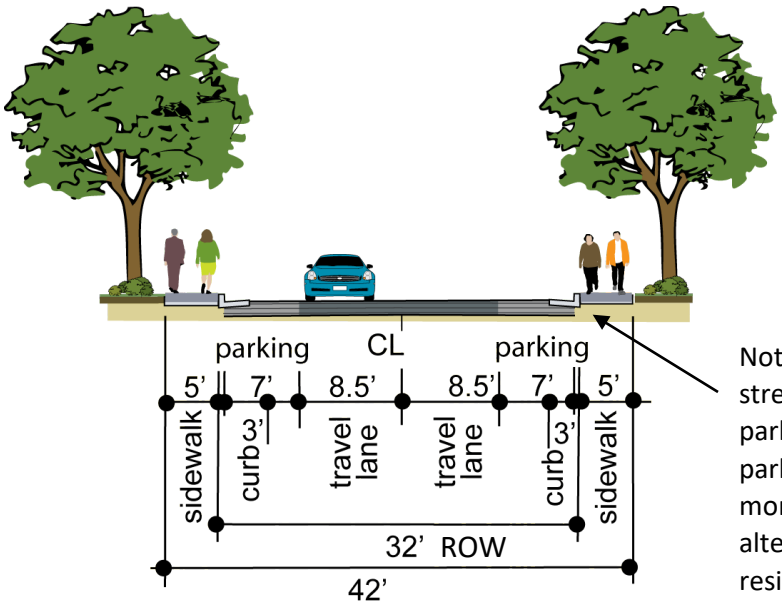

Note: Vertical curb is required on all street sections abutting open space, parkways, pedestrian corridors, and parks. Rolled curb and gutter with monolithic sidewalk is an allowed alternative adjacent to single family residential uses.

Figure 4-15 Minor Residential Street Adjacent to Secondary Trail in Open Space

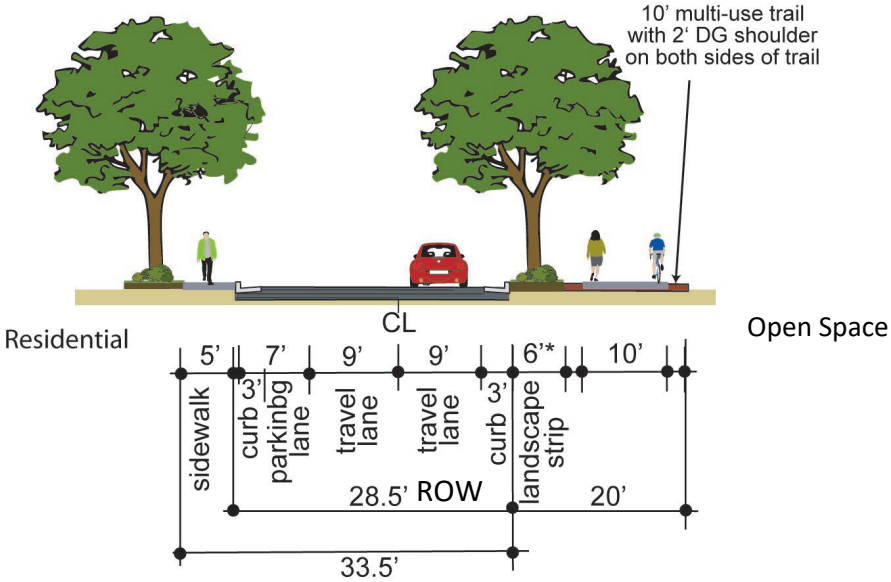

*Note: The landscape corridor adjacent to the 10' multi-use trail shall be a minimum of 6' and may be greater as the trail is located as near the wetland boundary as permitted by the USACE permit and site conditions. In some instances the landscape strip may be reduced to 2' for the DG path shoulder. Such reductions in the landscape corridor shall be limited to that area required to accommodate and protect wetland areas, and manage drainage.

Table 4-1 Summary of Street Standards

	Collector Street Adjacent to Basin and Secondary Trail	Standard Collector Street Adjacent to Secondary Trail	Standard Collector Street	Minor Arterial w/ parking	Minor Arterial	Rancho Cordova Parkway
Figure Number	**4-9**	**4-8**	**4-7**	**4-6**	**4-5**	**4-4**
Average Daily Traffic (ADT)	< 13,000	< 13,000	< 13,000	< 32,500[1].	< 32,500	<32,500
Speed Limit	25-35 mph	25-35 mph	25-35 mph	35-45 mph	35-45 mph	45 mph
Number of Travel Lanes	2	2	2	4	4	4
Width (back-to-back of curb)	29’	29’	43'	74'	74'	74'
Width (Total ROW)	34’	29’	43’	89’	74’	74’
On Street Parking Allowed	No	No	Yes	Yes[2].	No	No
Parking Lane Width (includes curb and gutter)	None	None	7.5'	8.5’	None	None
Bike Lane Width (4' lane plus 2.5’ gutter pan)	4' + 2.5’ gutter pan	4’ one side, 10’ secondary trail	5'	4' + 2.5’ gutter pan	4’ + 2.5' gutter pan	' 4’ + 2.5' gutter pan
Travel Lane Width	9’/10'	9'/10’	9'	11' (12' inside)	11' (12' inside)	11' (12' inside)
Left-Turn Lane Width (at intersections)	10'	10'	10'	10'	10'	10'
Striping Required	Yes	Yes	Yes	Yes	Yes	Yes
Raised Median (face-to-face of curb)	None	None	None	14'	14'	14'
Sidewalk Width	5’	7' on one side, 10’ secondary trail	7'	7'	7'	7'
Detached Sidewalk Required	No	Yes	Yes	Yes	Yes	Yes
Landscape Strip Width[2].	6' min. [3].	6' min.[3].	6'	15' incl. sidewalk or parking	15' incl. sidewalk	25' incl. sidewalk

Table 4-1 Summary of Street Standards (continued)

	Minor Residential Streets Adjacent to Secondary Trail	Minor Residential Streets	Standard Residential Streets Adjacent to Secondary Trail	Standard Residential Streets	Pedestrian Streets	Pedestrian Boulevard
Figure Number	**4-15**	**4-14**	**4-13**	**4-12**	**4-11**	**4-10**
Average Daily Traffic (ADT)	< 2,000	< 2,000	<7,000	< 7,000	<7,000	< 13,000
Speed Limit	25 mph	25 mph	25 mph	25 mph	25 mph	35 mph
Number of Travel Lanes	2	2	2	2	2	2
Width (back-to-back of curb)	28.5’	32'	29.5'	33'	34'	61
Width (Total ROW)	33.5’	42'	29.5’	33’	34’	61’
On Street Parking Allowed	Yes on residential No adjacent to open space	Yes	Parking on residential side only	Yes	No	Yes
Parking Lane Width (includes curb and gutter)	7.5'	7.5'	7.5'	7.5'	None	7.5'
Bike Lane Width (4' lane + 2.5’ gutter pan)	None, 10’ secondary trail adjacent	None	None	None	4' + 2.5’ gutter pan	5’
Travel Lane Width	9'/9’	8.5'	9'/10’	9'	10'	11'
Left-Turn Lane Width (at intersections)	None	None	None	None	None	10'
Striping Required	No	No	No	No	Yes	Yes
Raised Median (face-to-face of curb)	None	None	None	None	None	14’
Sidewalk Width	5' on residential side, 10’ secondary trail	5'	6' on residential side, 10’ secondary trail	6'	6'	7’
Detached Sidewalk Required	No	No	Yes on open space, No on residential	Yes on open space, No on residential	Yes	Yes
Landscape Strip Width [2].	6', may be reduced to 2’ adjacent to open space	None	6', may be reduced to 2’ adjacent to open space	6'	20'option on one side /12' incl. sidewalk	6' min.

1. Adjacent to alley loaded residential only.
2. Landscape widths may be reduced at pinch points.
3. City may require 6’ strip inside shoulder in-lieu of constructing one-half of a median on arterials and parkways.

4.5 TRAFFIC CALMING MEASURES

Collector streets and residential streets may include traffic calming devices to slow traffic and discourage non-resident traffic in neighborhoods. The measures also enhance the pedestrian experience, and thereby encourage people to walk by slowing traffic and provide shorter crossing distances at intersections.

The City has prepared a Neighborhood Traffic calming Chapter 7 of the NTMP identifies approaches for traffic calming in new neighborhoods. Please refer to City of Rancho Cordova web page to obtain the latest edition of the NTMP. The potential traffic calming measures may include, but are not limited to the following examples.

4.5.1. Traffic Circles and Roundabouts

Traffic circles and roundabouts will be located at selected intersections of collector streets and primary residential streets within the Plan Area. Figure 4-16 illustrates a typical, conceptual traffic circle design. The specific design of these features will vary depending on the local street configurations and therefore, the design will be included in the tentative subdivision map and final map for the affected subdivision. Such features will be developed at the discretion of the project applicant and City Engineer at the time of improvement plan approval.

4.5.2. Intersection Bulb-outs and Lane Width Restrictions

Bulb-outs and lane width restrictions may be used at residential street intersections to slow traffic within neighborhoods. Figure 4-17 illustrates a typical intersection bulb-out design. The tentative subdivision map and final map for the affected subdivision will address location and specific design of these features. Such features are not mandatory, and the project applicant may develop them at their discretion with review by city plan review staff and the approval of the City Director of Public Works at the time of improvement plan approval.

Figure 4-16 Typical Traffic Circle

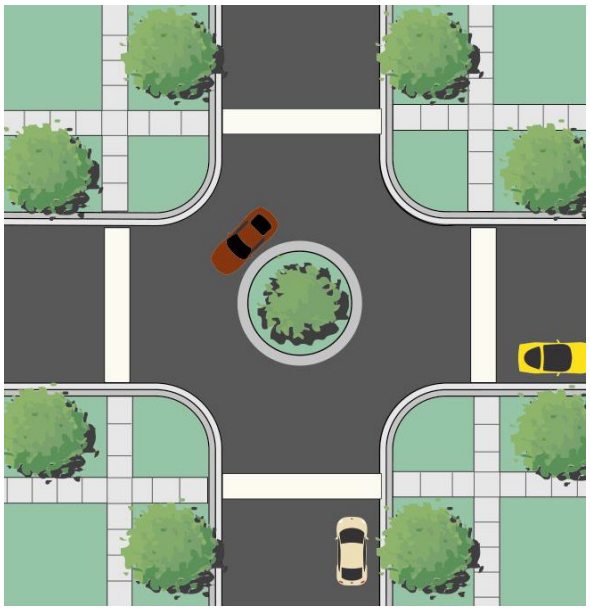

Figure 4-17 Typical Bulb at Residential Street Intersection

4.6 EMERGENCY RESPONSE ROUTES

The routing of major streets is constrained by the natural open space areas and the high school/middle school and community park complex that create barriers to through streets. Thus, the routes for emergency response are more constrained than might otherwise be in a Plan Area of this size and configuration. However, the major streets are aligned in a modified grid such that all portions of the Plan Area are not more than one half (1/2) mile from a major street. Interior streets, including collector streets and primary residential streets, provide relatively direct emergency access to the center of each neighborhood.

The open space areas are directly accessible in most instances from a public street that abuts the open space.

4.7 PEDESTRIAN PATHWAYS, BIKEWAYS AND TRAILS

The Rancho Cordova General Plan promotes a bicycle-friendly community, where cycling is a viable mode of transportation. To facilitate this goal, the SCSP provides a safe, inviting, and convenient network of bike paths and trails that connect residential, commercial, employment, transit, and recreational destinations.

The network includes a wide range of bike and pedestrian paths, ranging from sidewalks adjacent to all classes of streets, small pedestrian ways (paseos) within neighborhoods, and informal bike paths along the edge of open space areas. The SunCreek Parkway is a major recreation trail that extends over three miles through the heart of the Plan Area and connects to the citywide trail network at each end.

Figure 4-18 shows the primary bike routes, secondary trails (paseos), and Class II bike lanes.

Figure 4-18 also illustrates the planned configuration of residential streets such that neighborhoods will be designed and developed at a pedestrian scale, generally less than ½ mile wide with less than a ¼ mile walk to a neighborhood center, usually a school and/or park. The streets will be a modified grid system with short block lengths for ease of pedestrian and bicycle mobility.

Figure 4-23 illustrates the accessibility of residences to the primary bikeway trail system. Approximately 96% of all homes are within ¼ mile of the primary trail system.

The alignment of bike trails that cross minor residential roads and collectors shall vary from its normal alignment swinging towards the centerline of the paralleling street as the trail approaches the intersecting street. The bike trail should connect with the handicap ramp at the curb return and cross the intersecting street at the location of the crosswalk.

After crossing the intersecting street, the bike trail would swing away from the street to its normal alignment. Applicable bike trail design standards shall apply to all trails. The appropriate striping, signing and bollards shall be used to warn the driving public of the bike trail crossing.

4.7.1. SunCreek Parkway (Primary Bike Route)

The SunCreek Parkway is a major off-street backbone trail system that ties the neighborhoods together and connects them to the other key destinations within the Plan Area and surrounding community. On-street bike lanes and pedestrian friendly streets augment the trail system to provide direct point-to-point connections between key uses within the plan.

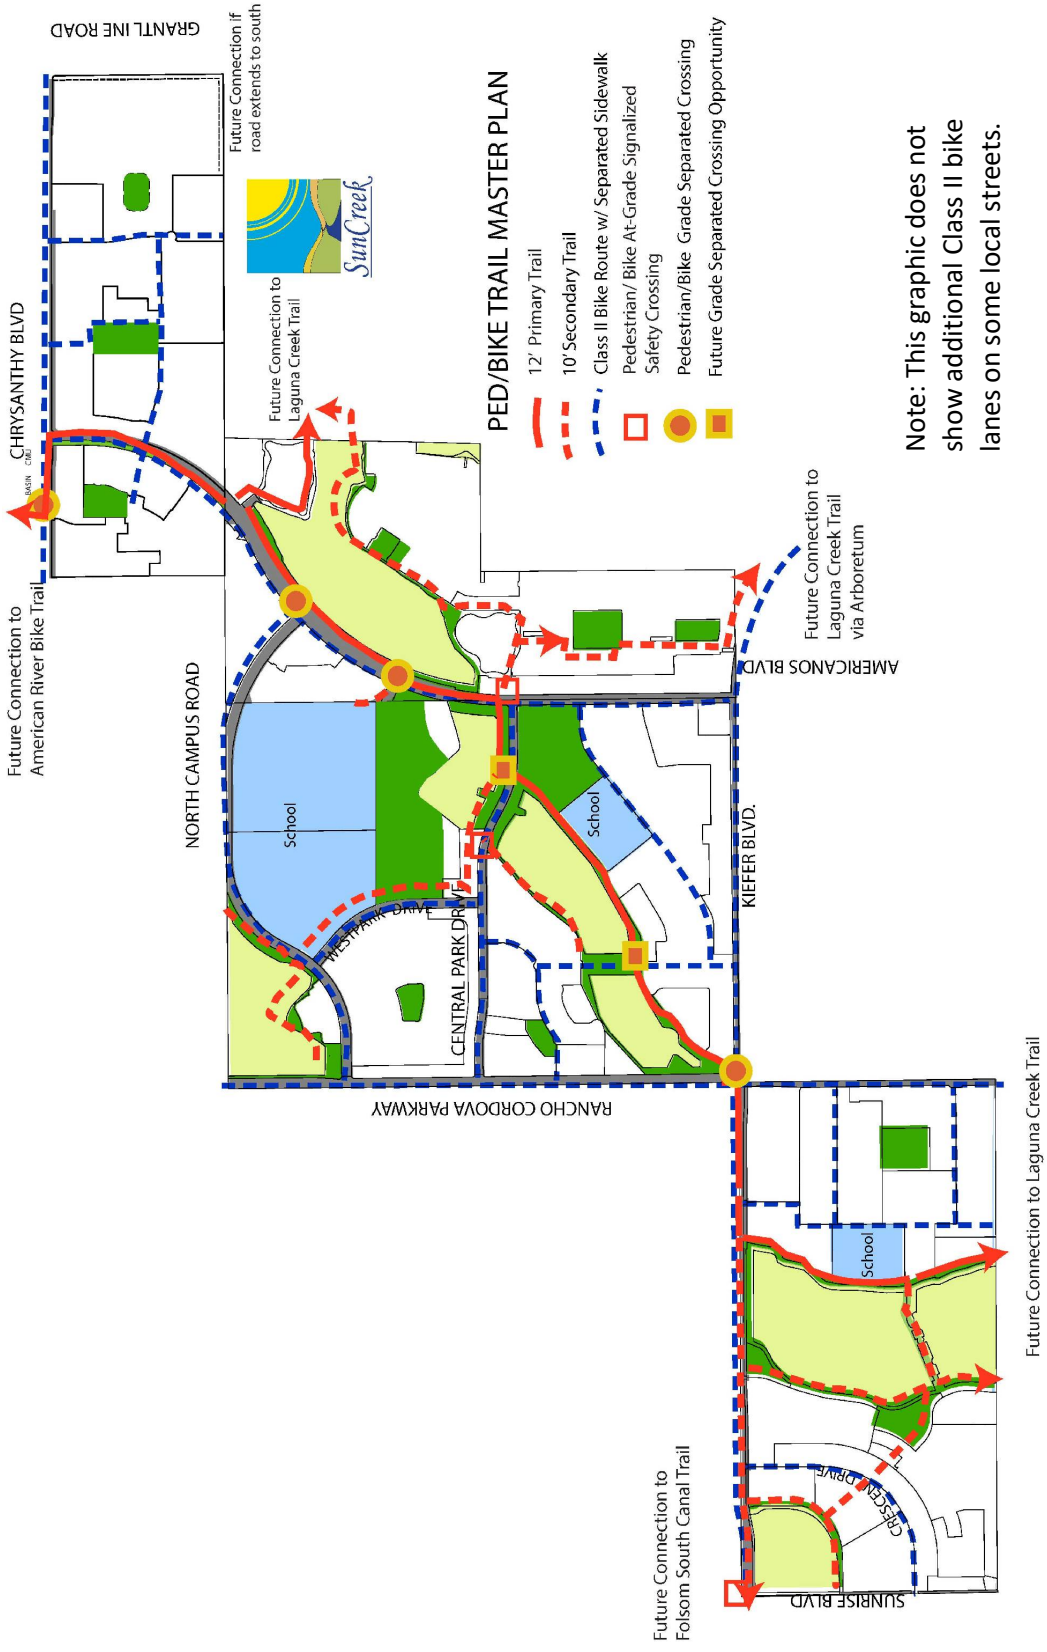

Figure 4-18, Primary and Secondary Trails Master Plan

The backbone trail system connects residents to other major destinations such as schools, parks, transit stops, shopping, and job locations. The Parkway includes a portion of the planned citywide master bike trail system that runs through the heart of the Plan Area with connections to the surrounding community.

The typical bike path along the SunCreek Parkway will have a ten-foot (10') wide pavement section and two-foot (2') wide shoulders on both sides of the trail. The portion of the SunCreek trail along the City's primary bike trail will have a 12' paved section and two-foot (2') wide shoulders on both sides of the trail.

Figures 4-20 through 4-22 illustrate the typical cross sections for the primary trail in various conditions found in the plan.

4.7.2. Bikeway Connections to the Regional Bikeway

The SunCreek trails will provide a connection to any future regional parkway along the Folsom South Canal at the intersection of Kiefer Boulevard and Sunrise Boulevard. As described in the Rancho Cordova Bikeway Master Plan (March 2011)(p.5-1) the connection to the citywide primary bike route will provide additional connections to existing and planned regional trail systems including the American River Bike Trail at Lake Natoma and future potential trails eastward along the Deer Creek drainage and along Laguna Creek to the Cosumnes River.

4.7.3. Bike Route Major Street Crossings

Major bicycle and pedestrian trails will cross major streets at specific locations throughout the Plan Area illustrated in Figure 4-18. Grade separated crossings over or under the roadway could occur at the general locations depicted. The design of some at-grade crossing will allow conversion to grade separated crossings if deemed appropriate in the future.

Major arterial street intersections will require special center medians and safety islands at turning lanes to provide a safe crossing for bicycles and pedestrians as illustrated in Figure 4-19. Lighting, signage, striping and colored, textured paving will enhance at-grade crossings.

Similar at grade crossings may be located along roadway links where there is no intersecting roadway. This will provide continuity for major bike and pedestrian routes that may not cross at street intersection

Figure 4-19 Conceptual Arterial Street At-Grade Crossing

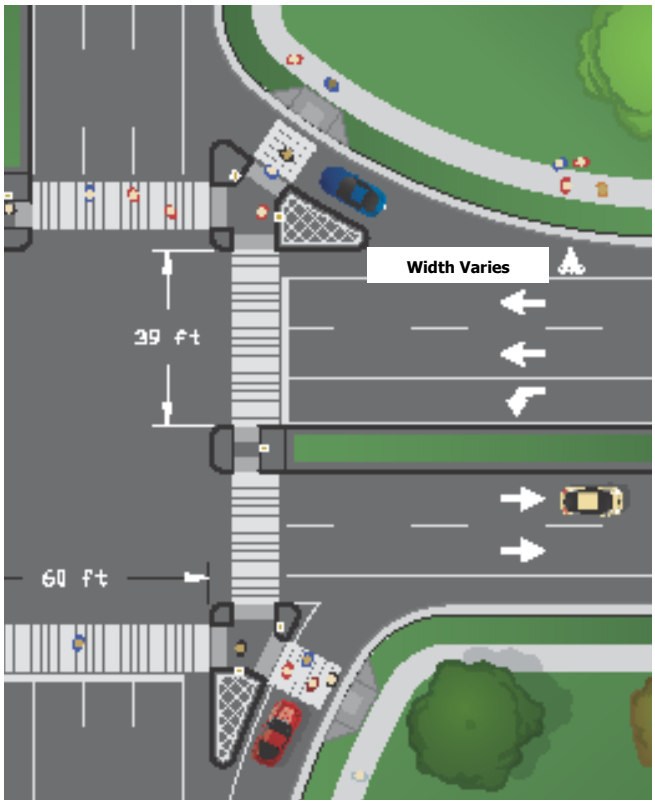

4.7.4. Greenway and Paseos

The SunCreek Specific Plan includes a network of Landscaped Greenways, Paseos and Pedestrian Promenades that connect to the backbone trail system and enhance the pedestrian and biking experience. Nearly all residences are less than ¼ mile from this network, as shown in Figure 4-23.

Most of the greenways are adjacent to the open space core and provide the route of the SunCreek Parkway trail system through the center of the Plan Area. Additional Paseos and Pedestrian Promenades in key locations extend the reach of the backbone trail system and provide more convenient access and direct bicycle and pedestrian travel routes. The SCSP establishes the general size and location of these corridors, but detailed designs will be further refined with future tentative maps and improvement plans. Site plans for mixed-use commercial centers that include Paseo or Pedestrian Promenade shall include such pedestrian ways as part of the design review process. The associated landscaping and amenities provide an attractive experience while taking into account safety issues and minimizing water use and maintenance costs.

4.7.5. Safe Walk to School Routes

The location of the schools and the design of the street and pedestrian network is designed to facilitate and encourage walking or biking to school. Elementary schools are located in the center of neighborhoods to shorten walking distance and minimize major road crossings. Approximately 93% of all residences are within ½ mile of an elementary school. The schools are adjacent to primary residential or collector streets that provide safe connections to the surrounding neighborhood. Figure 4-18 shows schools connecting to the backbone trail system for easy access from neighborhoods and safe crossing of major streets, when necessary. Similarly, the high school / middle school complex near the center of the Specific Plan links to the backbone trail system for easy access.

Figure 4-20 Primary Trail Adjacent to Arterial Street and Open Space

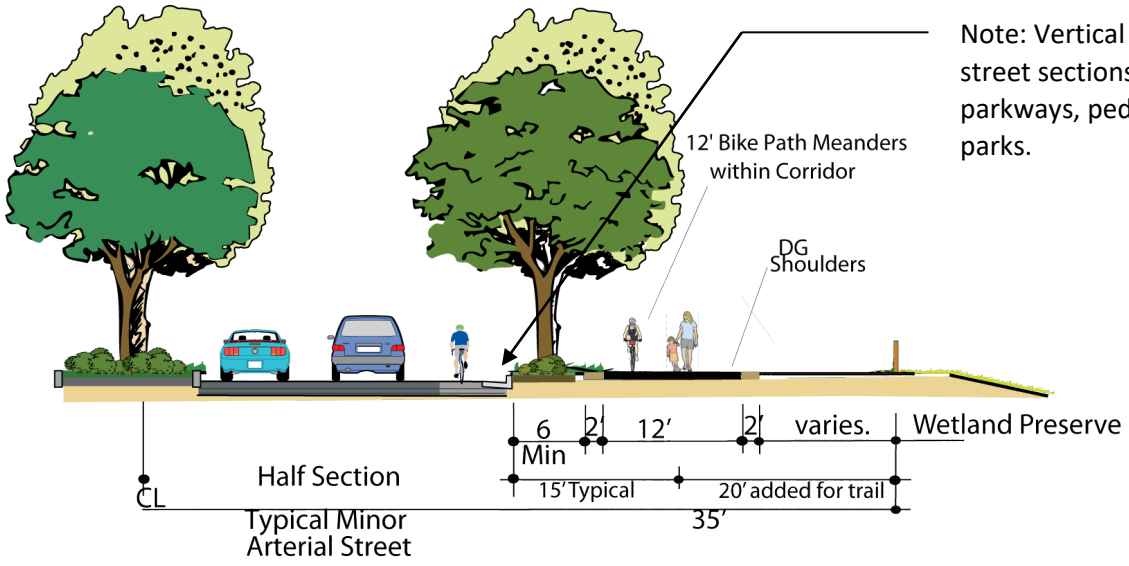

Note: Vertical curb is required on all street sections abutting open space, parkways, pedestrian corridors, and parks.

Figure 4-21 Secondary Trail Adjacent to Arterial Street and Commercial Land Use

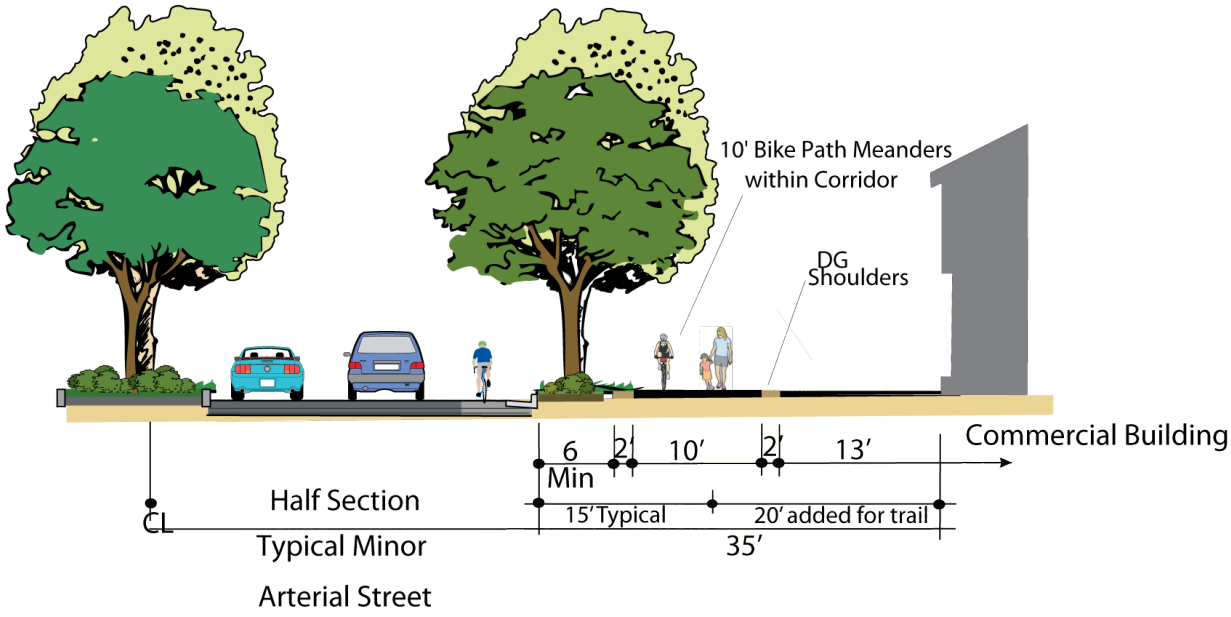

Figure 4-22 Primary Trail Adjacent to Arterial Street and Single Family Residential

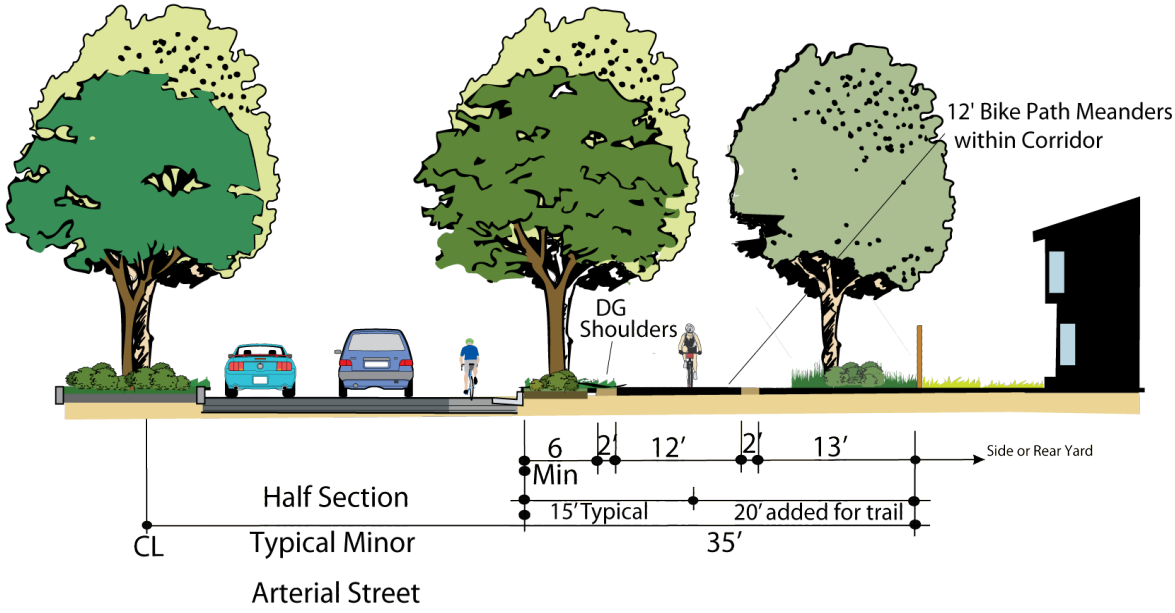

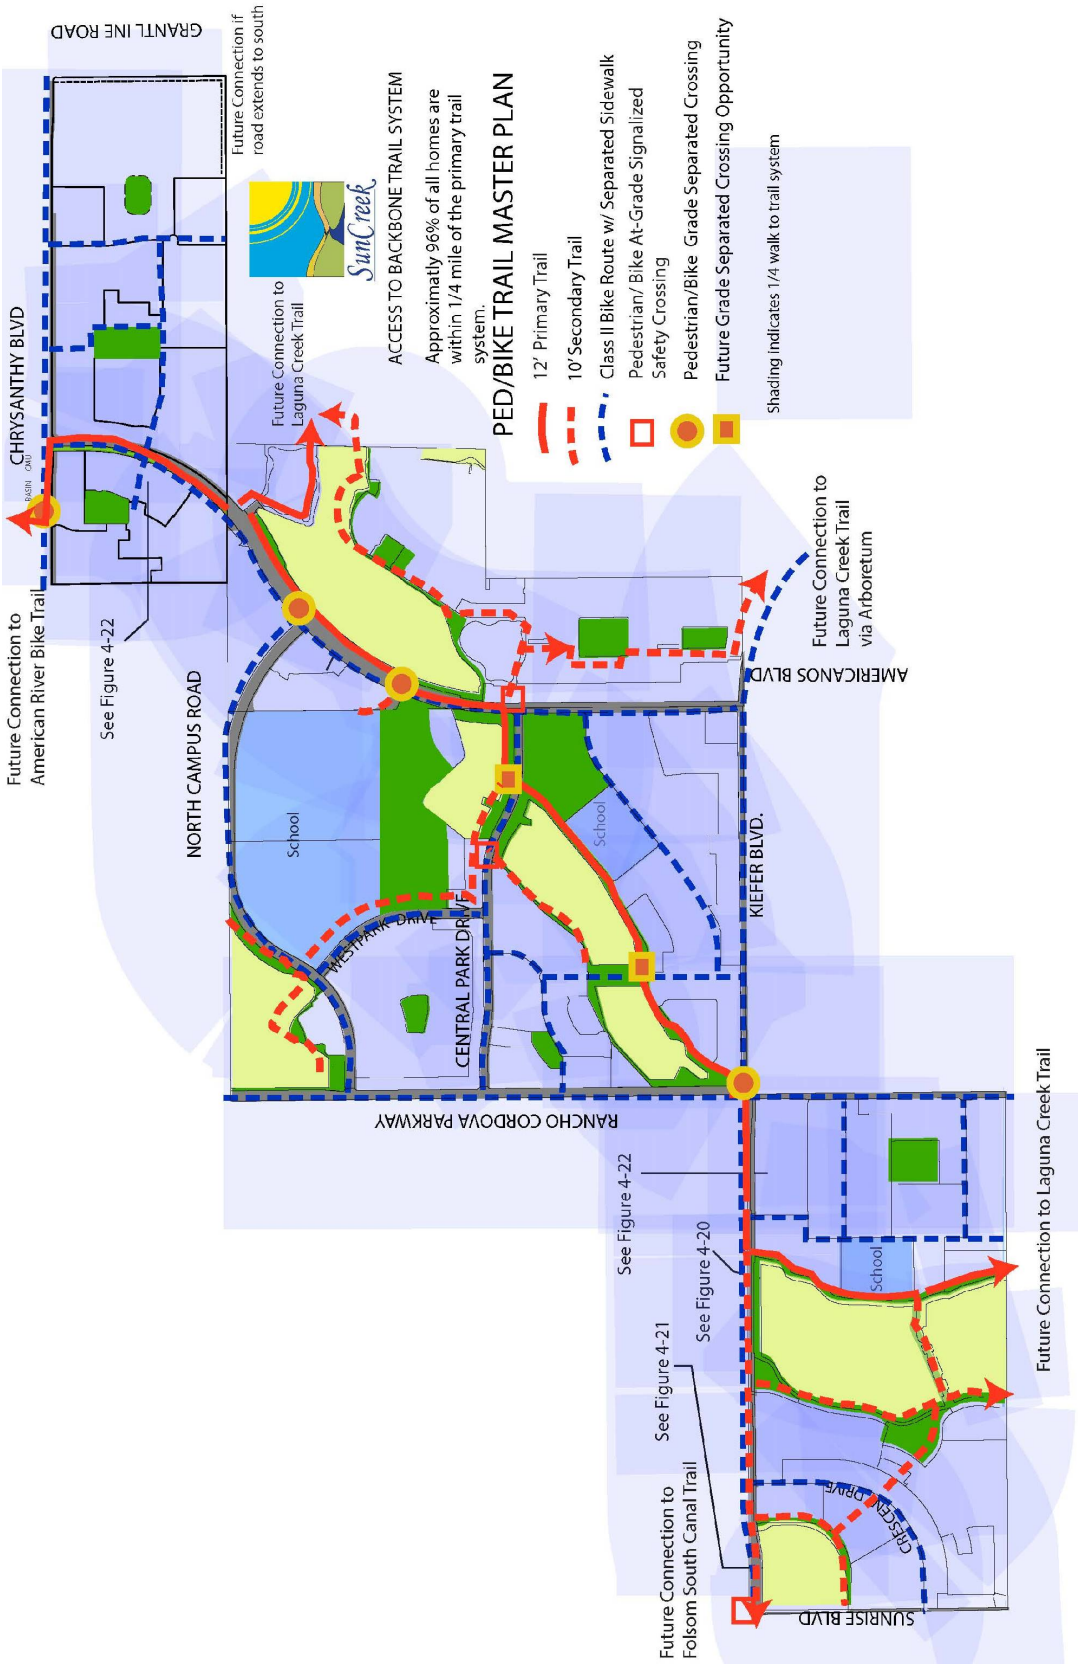

Figure 4-23 Pedestrian Access to the Primary and Secondary Trails Master Plan

4.8 PUBLIC TRANSIT

The General Plan establishes transit as a key component of the City's Circulation Plan. Currently, Sacramento Regional Transit District is the regional transit provider that operates bus and light rail service in and around Rancho Cordova.

The light rail transit (LRT) service parallels Folsom Boulevard, connecting downtown Sacramento with the City of Folsom, including transit stations in the City of Rancho Cordova.

In addition to Regional Transit, the City initiated transit services with the CordoVan service in the Zinfandel Corridor in the summer of 2009. The City of Rancho Cordova Mobility Master Plan identifies Rancho Cordova Parkway and Sunrise Boulevard as priority corridors that are critical transportation connections. . . . These corridors connect areas throughout the City that are zoned for medium residential, high residential, or commercial development. Care needs to be taken in ensuring that the design of these corridors support multi-modal choices.

Figure 4- 24 Rancho Cordova Priority Corridors

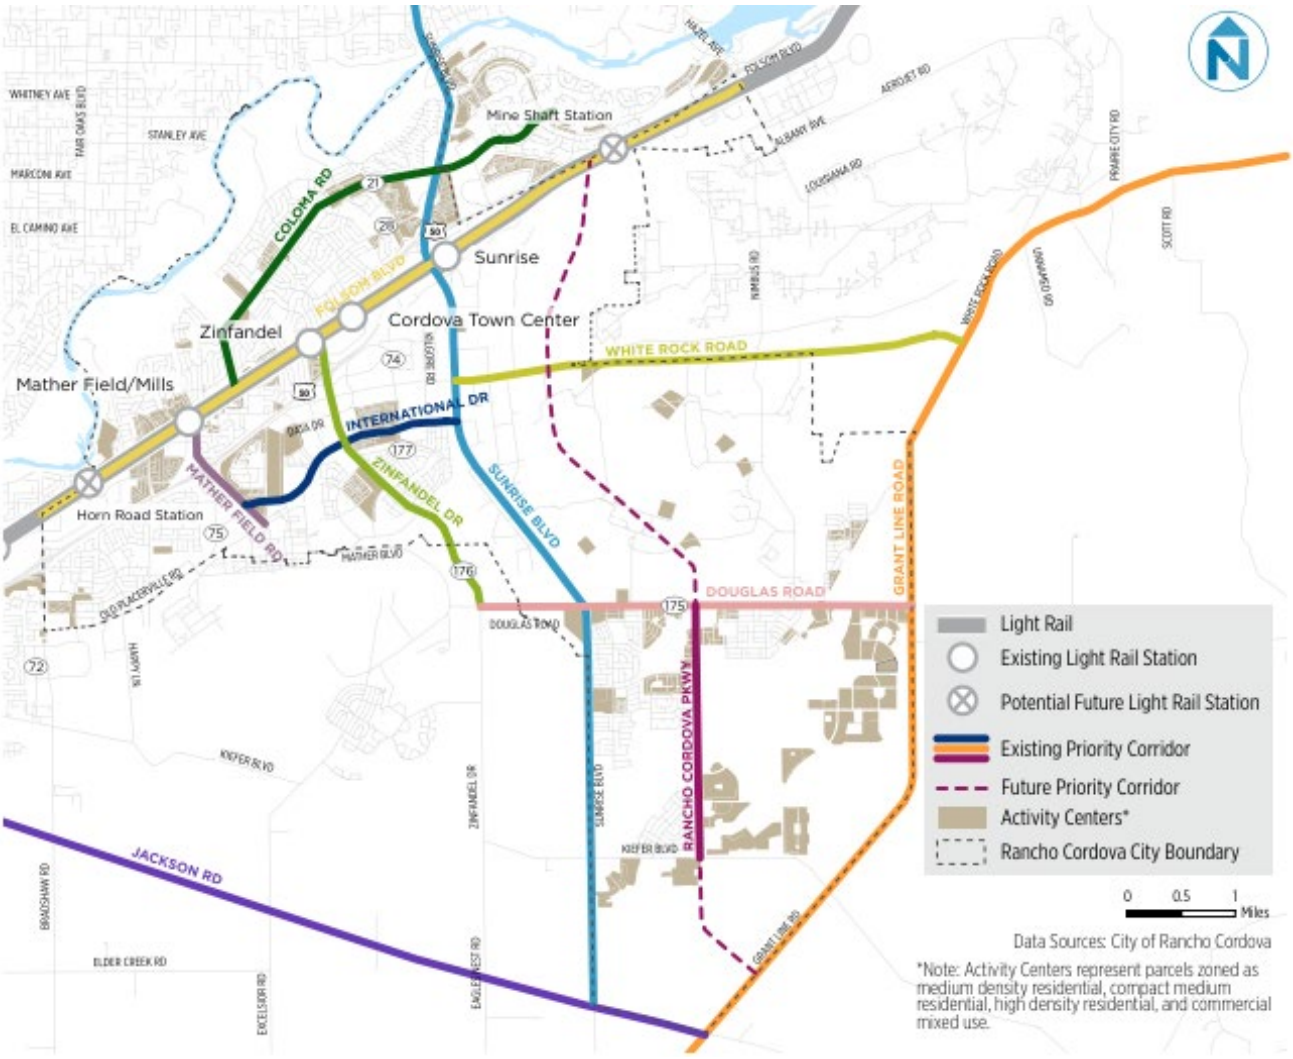

Shuttle services will provide access to neighborhoods and businesses within the City, and will connect to Regional Transit's Light Rail Gold Line. Proposed regional services, coordinated with Sacramento Regional Transit, will focus on future Enhanced Transit routes and additional stations along the Light Rail Gold Line.

Neighborhood shuttles (CordoVan) will feed both the transit routes. Rancho Cordova Parkway through the SunCreek Plan Area can accommodate such future transit use. The site design concept for the commercial use at the intersection of Rancho Cordova Parkway and Central Park Drive will facilitate transit-oriented development. Refer to Volume II: Development Regulations, Section 1.6.10.

As the city grows, new routes will connect residential, commercial, office, and industrial areas. Potential new transit series include "enhanced transit," jitneys, trolleys/streetcars, and other services that connect to the existing system.

Potential bus transit routes in the Plan Area could be located along Kiefer Boulevard, Rancho Cordova Parkway, North Campus Drive and Americanos Boulevard to provide connectivity to the major activity centers in the Plan Area.

Figure 4-25 illustrates the ¼ and ½-mile walking radius around anticipated transit stops in the described routing. Under these conditions, approximately 65% of all homes will be within ½ mile of a future transit stop. The backbone trail system will provide safe and direct access to the transit stations from the remaining homes.

4.8.1. Bikeway Connections to Transit

The SunCreek backbone trail system depicted in Figure 4-18 provides direct bicycle and pedestrian connections between the neighborhoods and the potential transit stop locations shown in Figure 4-24 and will feed the City's planned Signature Transit Route and Enhanced RT bus routes.

Figure 4-25 Potential Transit Stop Locations

4.9 SPECIFIC PLAN CIRCULATION POLICIES

The following policies are adapted from the General Plan for the SunCreek Plan Area.

Policy C 1. The SunCreek Plan Area shall discourage the use of cul-de-sacs on local roads, except where they are necessary due to site-specific concerns, such as property boundaries or habitat areas that preclude construction of through routes. When cul-de-sacs are used, they provide bicycle and pedestrian connections to trail systems or adjacent major or connector streets.

Policy C 2. The SunCreek Plan Area shall install traffic pre-emption devices for emergency vehicles (police and fire) at signalized intersections.

Policy C 3. The SunCreek Plan Area shall provide adequate access for police and fire vehicles where traffic calming devices or techniques are employed.

Policy C 4. Each park, school, commercial, office and multi-family use must provide at least one connection to the bikeway and pedestrian network. The connection will take the form of a paved and landscaped route between the main pedestrian path in the project and the adjacent bikeway.

Policy C 5. The trails, pedestrian paths and local pedestrian streets shall be an interconnected system of recreational and travel routes.

Policy C 6. The following table establishes the minimum widths for sidewalks in the SunCreek Plan Area. The City may adjust or increase these to accommodate special circumstances of individual projects. Meandering sidewalks are acceptable in wide landscaped areas and should follow a natural shifting alignment rather than an un-natural oscillating alignment.

MINIMUM SIDEWALK STANDARDS

Street Classification	Sidewalk Width
Residential	5-6 feet
Commercial	7 feet
Major Arterial	7 feet

Policy C 7. The SunCreek Plan Area shall provide on-street bike lanes along all connector roadways and on local and major roadways.

Policy C 8. The SunCreek Plan Area shall use enhanced at-grade crossings, or grade-separated crossings if feasible, where the SunCreek Parkway crosses Rancho Cordova Parkway, Americanos Boulevard, and Chrysanthy Boulevard.

I.5. COMMUNITY DESIGN

5.1 PURPOSE

The Community Design Chapter addresses the community character in the areas that are commonly visible to the public. Primarily this is the street public right of way but may also include areas visible from the streets such as open space, parks and schools and landscaped areas outside of the right of way.

The community features addressed in this chapter include:

- streetscape and corridor landscapes,
- gateways,
- open space edges
- water management basins
- pedestrian promenades and trails,
- art in public places
- landmark opportunities

In addition to these specific features, this chapter also addresses the overall organization of neighborhoods and the hierarchy of the streets as a community design feature.

5.2 COMMUNITY DESIGN OBJECTIVES

The General Plan Urban Design Element promotes a high quality of life for the residents of the community. The SCSP responds to issues and objectives identified in the General Plan. These include:

- Ensuring that new development contributes to a sense of place and identity.
- Creating a high-quality urban design and architecture that is visually pleasing and inviting.
- Generating a theme with continuity through architectural elements, landscaping, lighting, signage and other features.
- Establishing compact mixed-use development that facilitates walking or cycling to work, stores, restaurants, and parks via pleasant pedestrian- and cyclist-friendly streets.
- Siting buildings within a project and along the street in pedestrian-friendly ways, along with encouraging high quality project design.

5.3 RELATIONSHIP TO OTHER ELEMENTS, PLANS AND PROGRAMS

This chapter is closely related to Volume II: Development Regulations. This chapter lays out concepts and intent for public spaces. Volume II: Development Regulations provides detailed standards for the private development areas.

This chapter also corresponds with Chapter 4, Circulation in that it addresses the design features of the streets defined in that chapter.

The neighborhood design standards implement the land use form concepts established in Chapter 2, Community Vision.

This chapter also provides design details that help to implement the protection of the resource conservation areas established in Chapter 6, Natural Resources.

5.4 COMMUNITY DESIGN SETTING

Gently rolling terrain and the dominant drainage corridor that will remain in permanent open space characterize the Plan Area.

The natural drainage way corridors will be accessible to the public along the edge of the preservation area open space. Therefore, the open space will provide a visual identity for the entire Plan Area. Natural vegetation species will provide an attractive visual edge to the open space and the surrounding neighborhoods.

The major east-west boulevards and the major drainage corridor will retain distant vistas toward the Sierra Nevada to the east. Attention to these distant views in the site design for all uses adjacent to the major east-west boulevards and the major corridor would add a notable design character to the plan.

5.5 COMMUNITY DESIGN THEMES

The fundamental community image theme of the Plan Area is pedestrian scale neighborhoods surrounding small, sheltering public spaces linked visually to large, contiguous open spaces. Small nodes of lively color and activity interconnected by a network of pedestrian and bicycle travel ways comprise the community. The public spaces will be focal points of design.

Small gathering spaces will be a hallmark of the commercial and public areas in SunCreek.

Clustered building forms, bright colors, water features, functional art, attention to detail, comfortable sitting areas, and space for people to gather will be hallmarks of the central districts.

Beyond the central districts, the dominant theme element will be the open space. Landscaping, materials, lighting and signage will take their cues from the natural elements. Landscaping will tend to be naturalized rather than formal. Turf will be used sparingly and the plant palette will favor native or native compatible species. Natural ground covers, such as pea gravel and decomposed granite will be common.

5.6 NEIGHBORHOOD FORM

The SCSP emphasizes the livability of neighborhoods in the design for pedestrian friendly streets, ease of pedestrian access to the commercial and commercial mixed-use centers, and in the design of neighborhoods with their orientation to neighborhood parks and linear open space.

The neighborhood spatial form relates directly to the land use principles set forth in SCSP Chapters 2 and 3. In keeping with the General Plan building block concepts and the General Plan Land Use Smart Growth Principles, (refer to SCSP Sections 2.2.1 and 2.2.2) the SunCreek residential neighborhoods will be pedestrian friendly with a well-defined core of public and commercial uses. A network of pedestrian corridors that extend outward from the commercial center, and connect with the neighborhood parks serves each neighborhood.

As illustrated in Figure 2-3, the neighborhoods in the Specific Plan will be generally consistent with the following guiding principles.

- Neighborhoods have a radius of approximately one-quarter to one-third mile.
- The edges of the neighborhood are identifiable by use of landscaped areas along major streets or natural features, such as permanent open space.
- Each neighborhood includes a distinct center, such as an elementary school, neighborhood park, and/or a mixed-use commercial area within a reasonable walking distance of the homes, approximately one-half mile.
- Residences are oriented toward the parks and open space. The neighborhood parks

have frontage on at least two single-loaded streets to provide for visibility and ready access.

- A single loaded street and/or a pedestrian trail, as illustrated in Figure 5-1 front all open space areas.

5.7 OPEN SPACE AND THE GREAT PARK CONCEPT

The "Great Park " concept includes not just the community park and open space, but all of the public buildings and spaces connected to those features. The "Great Park" is similar to the "Great Room" concept in residential design in which several living spaces are interconnected through a flowing open room.

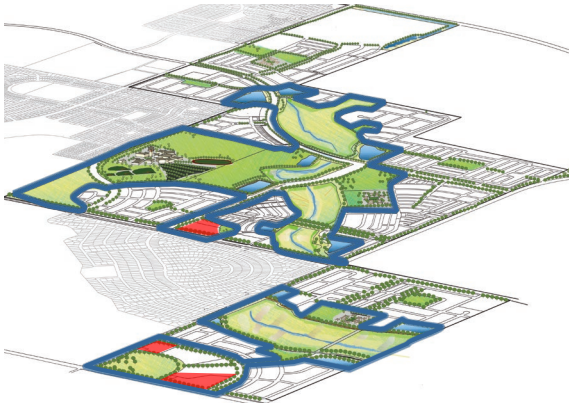

In the Great Park concept the extensive open space is the focal element that links clustered public spaces to maximize open feel. The open space visually extends these active public spaces to allow maximum connectivity and grand vistas.

Figure 5-1 illustrates the core structure of extensive open space, parks, and school complex in the center of the plan. This expansive open area provides the signature feature for the community that includes the major social, recreational, and institutional elements. This core area also serves as the hub for the pedestrian network.

5.8 LANDMARK OPPORTUNITIES

The proposed land use pattern provides some interesting possibilities for landmarks that would add to the distinctive character of this plan area.

The rolling terrain and the extensive open space will allow views of landmark buildings within the Plan Area. For example, the proposed high school/ middle school and community park complex will occupy some of the highest ground in the Plan Area. Figure 5-1, Community Design Features identifies this prominent location.

Not only is this a large, visually prominent area, it connects directly to the linear open space afforded by the resource conservation area and the adjacent buffer areas.

Similarly, the open spaces adjacent to the Village Center sites will provide attractive vistas from the adjacent roads and open space areas.

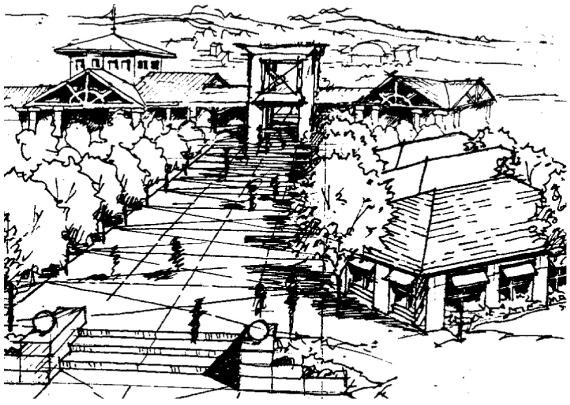

Conceptual view of landmark buildings.

Distinctive architecture and landmark buildings located in the school campus and the commercial centers would be visible for considerable distances due to the relatively higher elevation and the adjacent open space.

Figure 5-1 SunCreek Core Open Space

- The Elk Grove Unified School District is encouraged to include a dominant building near the highest elevation on the high school/middle school campus to create a landmark feature visible from a distance.
- All development in Village Center (VC) zone districts shall include a building form that serves as a landmark feature.

5.9 PEDESTRIAN PROMENADES AND TRAILS

Pedestrian trails will be common throughout the Plan Area; however, there are opportunities to create enhanced pedestrian areas that become promenades in the Village Center and Regional Town Center areas. As envisioned in this plan a promenade is a wide pedestrian concourse with landscaping, pedestrian scale lighting, and seating areas. Outdoor dining, food carts, shops and entertainment would be located adjacent to, or near, the promenade. The intent is to provide specific locations for people to walk and socialize in a community setting.

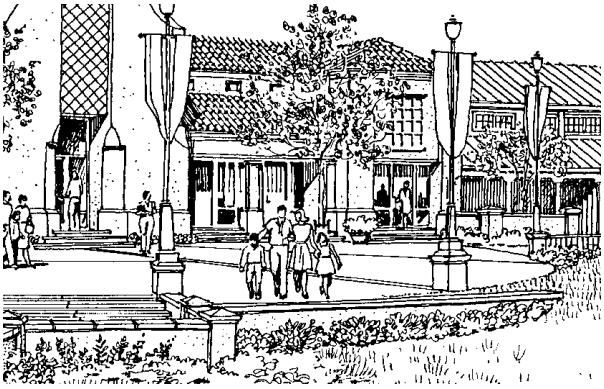

Example of promenade adjacent to commercial use and open space.

Figure 5-2, Community Design Features identifies three potential promenade locations. Each of these is adjacent to a commercial center and passes by open space or a park. Two of these are adjacent to a resource preservation area or a drainage course that could provide an open space edge. The third promenade is along Central Park Drive where a pedestrian street provides a wide sidewalk connecting the Village Center on Rancho Cordova Parkway to the community park and high school complex.

5.10 ART IN PUBLIC PLACES

The use of art in public places, both in civic locations and as part of private developments, contributes to the identity and character of the SCSP. Public art can enhance the landscape and provide focus within public spaces.

The individual builder may include art in public places as an optional amenity. Art is not limited to conventional pieces, such as statuary and murals, although these have their place and are welcome in the community. Art can be an integral part of the public space that includes street furniture, playground equipment and other utilitarian features. The SCSP endeavors to make art an integral component of the built environment by encouraging opportunities for art in the most common elements of the community.

Art as a play structure.

RCMC Section 23.722.050 identifies public art as an additional amenity in pedestrian oriented spaces, particularly those greater than 5,000 square feet. Volume II includes a guideline for art in public places within the Center form based zone designated areas.

Art as a public sidewalk improvement.

Art in public spaces.

5.11 STREETSCAPE AND CORRIDOR LANDSCAPES

The backbone street system including the minor arterial streets, collector streets and pedestrian streets defined in Chapter 4 establish the framework for the neighborhoods. Typically, these streets form the edge of neighborhoods rather than slicing them into sub-areas.

5.11.1. Major Street Characteristics

Streets are a primary, inviting public places in a community. The general objectives for all streetscapes are:

- Provide identity and sense of place for the SCSP.
- Reinforce the sense of pedestrian scale in areas intended for pedestrian use.
- Create defensible and visually accessible common areas.
- Screen unattractive but essential features, such as utility equipment installations.
- Conserve water.

Table 4-1 in Chapter 4 Circulation provides the specific standards for landscape corridor widths along all arterial and collector streets.

5.11.2. Neighborhood Street Characteristics

Local streets offer a variety of vehicle and pedestrian paths connecting to the major roadways. This street system disperses traffic to create greater variety in route choices and distribute traffic throughout the neighborhood.

Tree canopy shading will be typical on all neighborhood streets.

As described in Chapter 4, Circulation, the neighborhood streets will be as narrow as traffic safety will allow enhancing the pedestrian scale. As described in Volume II: Development Regulations, homes may be placed near the sidewalk and should provide a porch or other living space oriented to the street.

5.11.3. Street Landscaping

Landscaping should soften the built environment and create attractive places. Landscaping should relieve the overall mass and scale of the structures, frame outdoor spaces, and create a strong sense of place. Landscaping should also reduce the heat-island effect caused by paved surfaces and minimize the need for irrigation. The landscaping helps to create visual interest, and promotes and nurtures the concept of an "urban forest". Given the relatively dry setting and the lack of native trees in the plan area, the landscaping will emphasize drought resistant native or native compatible species.

On the major streets, trees will provide shade along the street edge and sidewalk. Shrubs and groundcovers will be selected for an open, naturalized look, rather than placed in regimented rows.

Example of naturalized landscaping.

5.11.4. Streets Along Open Space Edges

Open space is a dominant visual feature in the Plan Area. In many locations, streets will run adjacent to, or cross, open-space areas. Figure 5-1, Community Design Features illustrates the location of the major streets adjacent to natural open space. Arterial and collector streets, notably Kiefer Boulevard, Rancho Cordova Parkway and Americanos Boulevard will cross the open space corridors. Many local residential streets will also front on open space as shown in Figure 5-2 Community Design Features. These conditions present special opportunities to view the open space at many locations throughout the plan. This exposure to the extensive open space along roadsides will help reinforce the unique character of this plan.

5.11.5. Street Furnishings

Street furnishings (including benches, trash receptacles, bollards, planters, bus shelters, and other similar amenities) within landscape corridors shall not interfere with clear-vision standards for street intersections, or pedestrian movement along the sidewalk.

5.11.6. Street Lighting

Volume II: Development Regulations provides detailed standards for outdoor lighting. In general, the street lighting plan will emphasize pedestrian lighting.

5.11.7. Walls and Fences

The Plan generally minimizes the need for sound walls along the major street corridors. Alley loaded town homes, cottages, multi-family housing, parks, open space, and commercial uses are the most common uses located along major streets. Walls and fences screen public facilities, provide sound barriers, privacy, and security for private property, and bar entry to environmentally sensitive areas.

Volume II: Development Regulations Section 1.5.6 provides development standards for walls and fences.

5.11.8. Neighborhood Gateways

Neighborhood entrances are enlarged landscape areas added to the landscape corridors at highly visible street intersection locations. Entrances

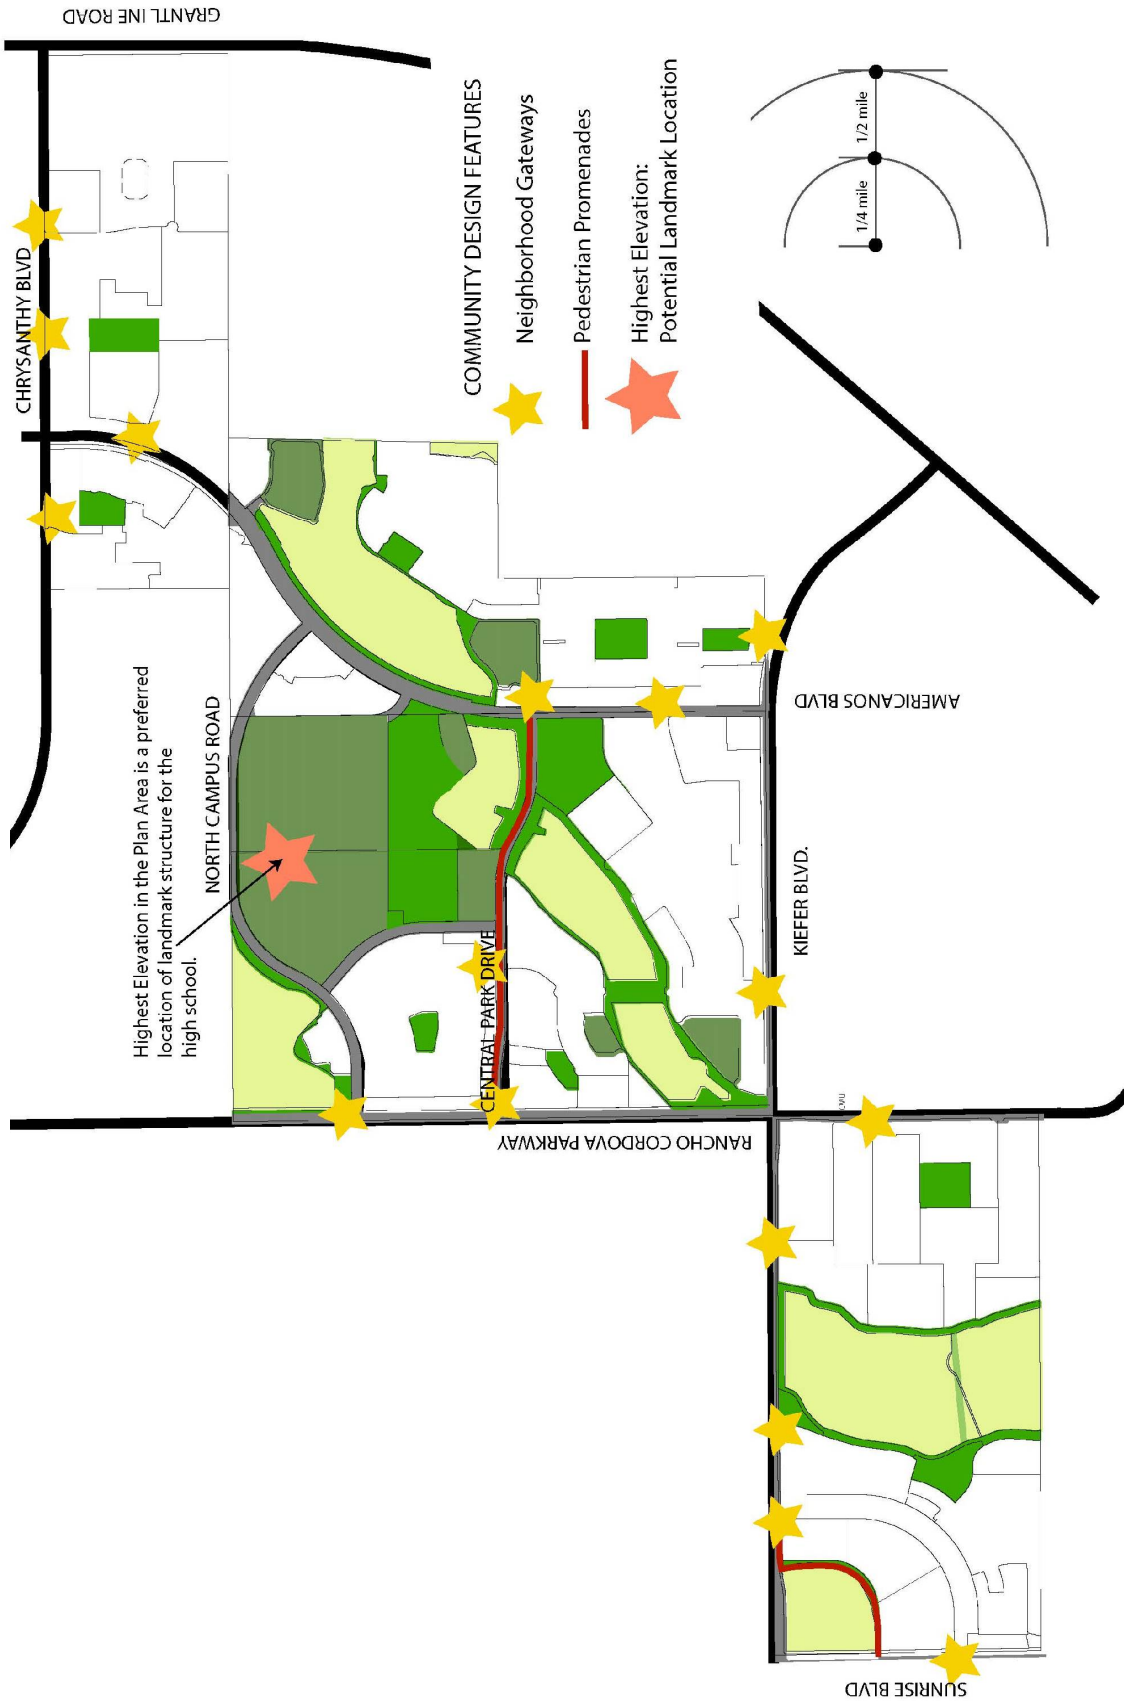

Figure 5-2, Community Design Features

provide a distinct gateway and a common design element that visually distinguishes individual neighborhoods in the Plan Area. Inclusion of a common design element, color, symbol or other distinguishing characteristic will also establish an identity for the entire SunCreek Plan Area.

Figure 5-2 Community Design Features identifies the conceptual location of neighborhood gateways throughout the plan. The applicant for individual subdivisions will determine the specific location and design character of the gateways.

5.12 WATER MANAGEMENT FEATURES

Water management basins are typically located along the edge of the primary drainage corridor. Figure 5-2 Community Design Features shows the location of the basins. Additional basins may be required within the planned development areas.

The significant number of basins and their prominent locations make them a dominant visual element.

All basins will be visual amenities that are an extension of the landscape on the nearby streets. In most instances, this will involve naturalized drought tolerant and low maintenance landscaping. The basins may have a permanent pool serving water quality purposes.

Example of naturalized detention basin adjacent to landscape corridor trail.

INTENTIONALLY LEFT BLANK

I.6. NATURAL RESOURCES

6.1 PURPOSE

The Natural Resources Chapter identifies the ways in which the SunCreek Specific Plan (SCSP) will protect, maintain, and enhance its natural resources for the betterment of current residents and future generations. It also addresses conservation of all resources, including air, water supply and quality, soils, and energy for the common good. This Chapter identifies the preservation of wetland and habitat resources within the Plan Area.

6.2 OBJECTIVES

The resource objectives addressed in this Chapter respond to the General Plan. These include:

- Protecting wildlife and wetlands areas.
- Ensuring compatibility and mutual benefit, to the maximum extent feasible, between mitigation preserves and urban development.
- Reducing the impacts of new development on the use of water resources.
- Maintaining continuous and uninterrupted connections between mitigation preserves where not interrupted by existing development to allow species migration and minimize habitat and species isolation.
- Reducing solid waste production and promoting recycling activities that seek to reduce the amount of solid waste to state-mandated levels.

6.3 NATURAL RESOURCES

The Plan area includes gently rolling grassland crossed by shallow natural drainages. Various wetland types, including vernal pools, are found throughout much of the area but are generally concentrated near the Laguna Creek drainage corridor.

Image of the primary drainage corridor following a winter storm. This area would be part of the proposed natural resources preservation area.

6.3.1. Conceptual Level Strategy

In March through May 2004, representatives of the US Fish and Wildlife Service, US Environmental Protection Agency, and the US Army Corps Engineers (Agencies) met to formulate a conceptual-level strategy for avoiding, minimizing, and preserving aquatic resource habitat in the Sunrise-Douglas Community Plan Area (SDCPA), of which the SunCreek Plan Area is a part.

The intended result of this effort is to achieve reasonable protection and conservation of federally threatened and endangered species consistent with the Corps' obligations under Section 7(a) (2) of the Endangered Species Act (ESA), while taking a regional approach to avoidance and minimization of impacts to waters of the US, including wetlands, in accordance with Section 404 (b) (1) guidelines under the Federal Clean Water Act.

To meet the goals of ESA and the Clean Water Act, the Agencies arrived at the boundaries of "Preserve Areas" based on best professional judgment and best available information regarding regional and site-specific biology and hydro-geomorphology (such as wetland delineations, species accounts, and environmental impact reports), while recognizing that development is planned in the area. Of particular focus is the preservation of vernal pool complexes and corridors for Morrison Creek and Laguna Creek.

The developers and planners used the conceptual level strategy to guide the planning of the projects in the SunCreek Plan Area.

In October 2018, the County of Sacramento, the Cities of Rancho Cordova and Galt, and other agencies adopted the South Sacramento Habitat Conservation Plan (SSHCP). The SSHCP Area, which includes the SunCreek Plan Area, establishes a regional conservation approach for preserving wetlands and sensitive habitats and mitigating for the impacts of development. The SSHCP incorporates the underlying wetland preservation principles that were included in the conceptual level strategy. The developers and planners of the SunCreek Plan Area worked extensively with SSHCP staff during development of the SSHCP to coordinate the SunCreek wetland preserves, wetland buffers and adjacent land uses, as illustrated in Figure 6-1, to ensure they would conform to the SSHCP. The land use plans for the SunCreek Specific Plan are expected to conform to the SSHCP requirements.

6.3.2. Strategy Principles and Standards

The following ten principles form the basis for the conceptual strategy. These principles and the identified Preserve Area guide the development of the SunCreek Specific Plan and its associated infrastructure master plans.

Principle 1. Maintain the overall hydrologic integrity of the Preserve Areas so as to ensure that there will not be a net loss of functions and values in the preserve areas as a result of adjacent development. This includes minimizing changes to the distribution, frequency and duration of flows, including restricting summer nuisance flows.

Principle 2. Maintain corridors and large areas for wildlife and the propagation of flora. Preserve vernal pool hydrology and integrity to benefit listed plants and invertebrates. Establish interconnected conservation areas that are managed in perpetuity and tie into existing local and regional planning efforts. Provide for meaningful conservation of sensitive plant habitats for species integrity and long-term survival.

Principle 3. Manage storm water flows to minimize changes to the existing flow regime and to maintain or improve existing water quality in the Preserve Areas, including minimizing changes to the baseline flows in the receiving waters to the extent practicable and not allowing untreated discharges to occur to the aquatic resources in the Preserve areas.

Principle 4. Use elevated roads, arched culvert crossings and other practices for transportation corridors that must traverse Preserve Areas to the extent that is practicable to minimize direct and indirect impacts to aquatic resources in the Preserve Areas and to avoid significant impacts to the functions and values of the Preserve Areas.

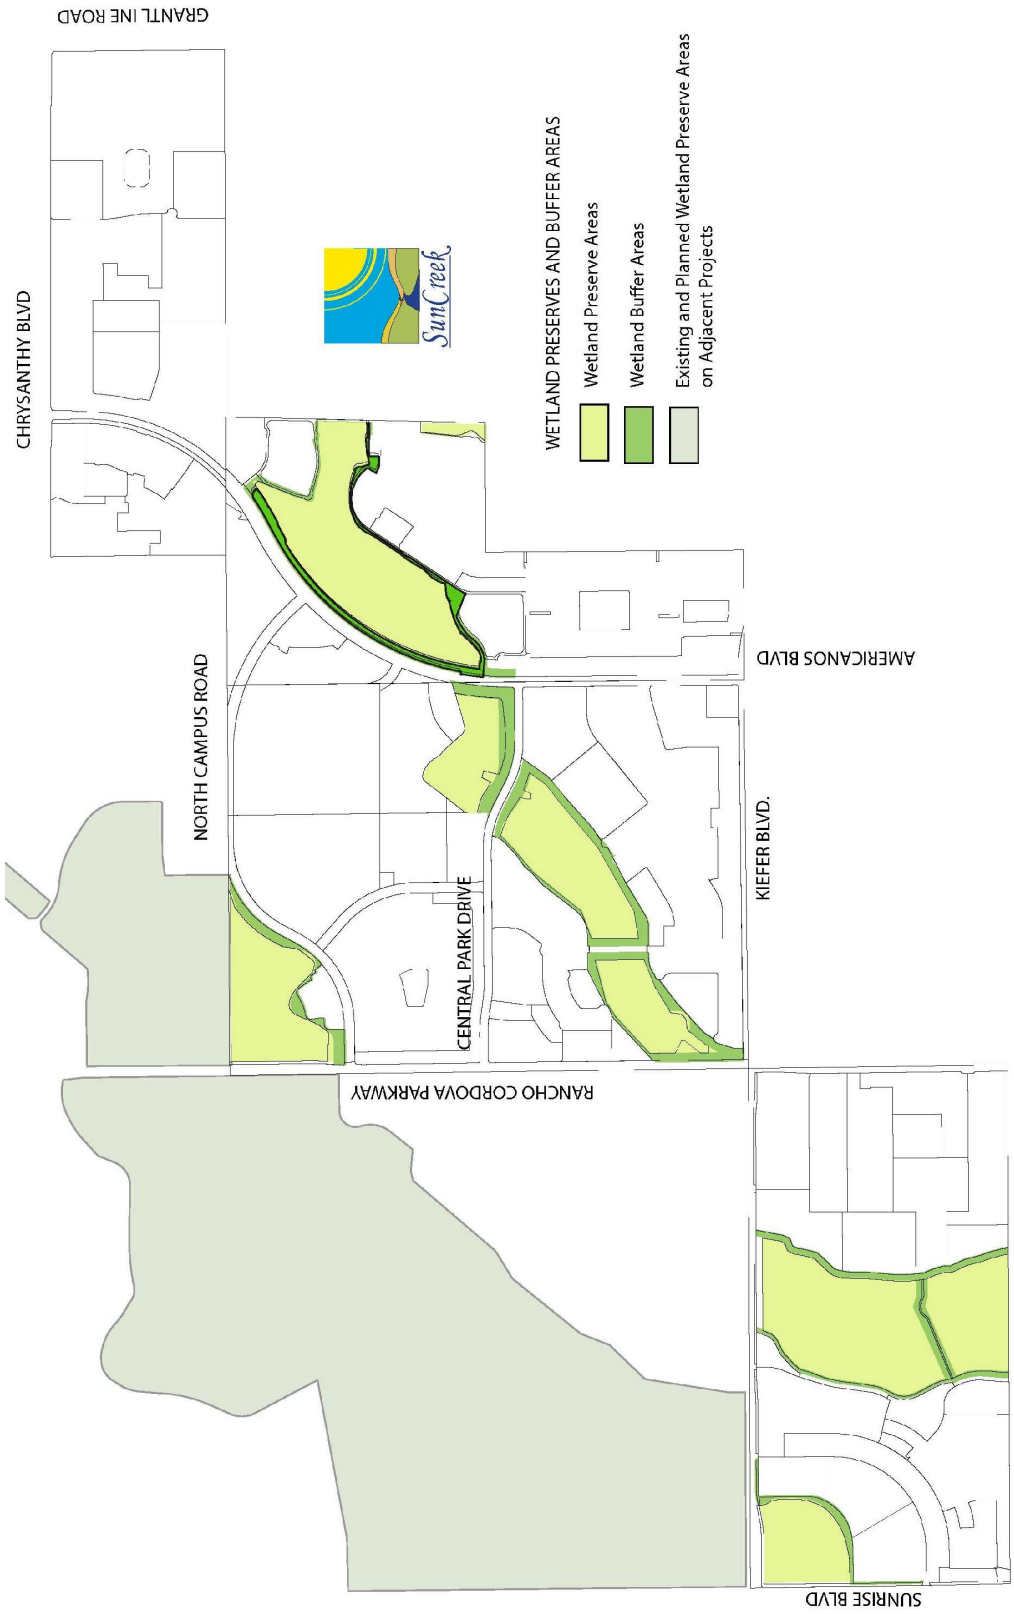

Figure 6-1 Location of Proposed Natural Resource Preservation Areas

Principle 5. Use conservation design elements to minimize the effect of adjacent development on the Preserve Areas by constructing, to the extent practicable, single-loaded roads where housing directly abuts Preserve Areas, designing roadside landscaping to drain (surface and subsurface) toward urban features and not towards the Preserve Areas, and orienting houses so that the front living area faces the Preserve Area. Fences should be low and not restrict visibility into the Preserve Area. Impervious surfaces would be minimized. Within the development area, storm water/water runoff plans would be designed to use BMPs such as vegetated swales, infiltration trenches, and constructed wetland filter strips to treat storm water and water runoff from the development areas.

Principle 6. Locate compatible land uses next to Preserve Areas. The preferred land uses adjacent to the Preserve Areas are parks, hiking trails, athletic fields, and other forms of open space areas. Trails and bike paths to provide circulation within a development area would generally be located outside the Preserve Areas; and would only be permitted to cross the Preserve Areas if it is determined, on a case by case basis, that such crossings are necessary from a circulation standpoint and will be constructed in a manner that prevents adverse impacts to the functions and values of the Preserve Areas.

Principle 7. Mow-only firebreaks may be located at the outer edges of Preserve Areas. Mowing within the Preserve Areas should be conducted consistent with achieving the goals of the preserve management plan, including promoting native/discouraging non-native species. Firebreaks that necessitate herbicide application or tilling, plowing or other soil disturbance would be located outside of the Preserve Areas.

Principle 8. Ensure Preservation Areas are protected in perpetuity. This includes establishing buffers and not locating lot lines within the preserve boundary. Areas would be protected in perpetuity through conservation easement that is adequately funded for maintenance and managed by a conservation-oriented third party. Preserve Areas would be fenced and signed.

Principle 9. Implement mitigation measures (avoidance, minimization, and compensation) that adequately offset direct and indirect impacts to aquatic resources and listed species. In general, establishing the Preserve Areas is considered a regional measure to achieve impact avoidance and minimization. Vernal pools that are directly impacted by projects should be mitigated at ratios equal to or greater than 2:1 for preservation and 1:1 for creation/restoration. Vernal pools indirectly affected should be mitigated at ratios equal to or greater than 1:1 for preservation and 1:1 for creation/restoration. Preservation and creation/restoration will generally be completed in the same watershed but not within, or in a way that would affect, existing wetland complexes. On a case-by-case basis, preservation credit may be given for vernal pools in the Preserve Areas (except for the 250-foot wide indirect impact zone). Excellent opportunities exist in or near the SDCPA for the establishment of a vernal pool conservation bank(s) and a wetland compensatory (i.e., restoration/creation) mitigation bank(s).

Principle 10. Recognize the realities and constraints placed on construction design due to infrastructure and market-driven forces by considering the costs of avoidance and mitigation measures and choosing measures that are the most cost effective way to achieve the long-term goal of maintaining the biological functions and values of the Preserve Areas.

The following sections describe the typical approach to managing and protecting resources in the Specific Plan Area. Development standards that regulate specific design features for resource management are included in SCSP Volume II: Development Regulations Sections 1.5.7 and 1.5.8.

6.4 WATER QUALITY

Sub-surface pipes will carry storm waters and other drainage toward the detention basins and water quality facilities located throughout the Plan Area. The primary design principle is to prevent direct urban drainage discharge into the main drainage corridor until it receives detention and water quality treatment prior to discharge. To achieve this objective, detention basins are strategically located throughout the project to capture all runoff from the developed areas up to and including the 100-year design event. Each detention basin will include the capability to treat urban runoff to acceptable levels and to detain and release storm runoff to mitigate any downstream hydro-modification impacts that would otherwise occur without detention basins.

Water quality improvement facilities will typically be integrated with detention basins but may also be located as independent facilities in the open space buffer areas between the developed areas and the Preserve Area. Each water quality feature will be unique to reflect the water volumes, terrain, and specific conditions at each site. In general, the detention basins will incorporate wet basins to treat urban runoff prior to discharge, and outlet control structures specifically designed to control the release of flows from the detention basin to levels that mitigate downstream hydro-modification impacts of the development. SCSP Volume II, Development Regulations Section 1.5.8 addresses water quality protection.

All structures that discharge water to the Preserve Area shall avoid concentrations of water flow that could cause soil erosion.

6.5 WATER CONSERVATION

The General Plan includes the goal to "*Protect the quantity and quality of the City's water resources." (RCGP Goal NR.5)*

This goal is to be implemented through the policies to "promote water conservation within existing and future urban uses", *(RCGP Policy NR.5.1)* .

The SunCreek Specific Plan will implement these policies by:

- Promoting water conservation efforts through education.
- Installing low-flow appliances and fixtures in all new development.
- Utilizing irrigation systems that reduce water consumption, such as drip irrigation.
- Installing drought-tolerant vegetation and use water-efficient irrigation systems in landscaped public areas.

6.6 URBAN FOREST PLAN

The City General Plan includes a goal to *"Encourage the planting and preservation of high-quality trees throughout the City." (RCGP Goal NR.4)*

The few existing trees that are within the SunCreek Plan Area are located around former homestead sites.

Nonetheless, even the General Plan policies addressing preservation of landmark tree resources are applicable when applied to ensure the protection of future resources that will result from new tree plantings.

"Conserve native oak and landmark tree resources for their historic, economic, aesthetic, and environmental value." (RCGP Policy NR 4.1)

Improve overall landscaping quality and sustainability in all areas visible to the public. (RCGP Policy NR 4.2)

Promote trees as economic and environmental resources for the use, education, and enjoyment of current and future generations. *(RCGP Policy NR 4.3)*

Consequently, all policies in this section relate to creating and preserving an urban forest in the developed areas and along the edges of permanent Preserve Areas described in the natural resources section.

The urban forest would include all trees in private yards, the landscaping in the parking areas and around buildings in the non-residential uses, the street trees, park trees, and natural landscaping in the useable open space areas.

SCSP Volume II: Section 1.5.3, Landscape Standards provides development guidelines to establish minimum planting standards and require appropriate tree species and planting densities within newly landscaped areas that are visible to or shared by the public. The guidelines will be consistent with the adopted City Tree List.

6.7 SOILS RESOURCES

Protection of the soil resources in this Plan Area relate primarily to minimizing soil erosion during construction activities. Implementation of Best Management Practices (BMPs) during construction would avoid this concern. SCSP Section 5.12 addresses Water Quality issues.

6.8 ENERGY RESOURCES

The City General Plan includes a goal to "*Reduce per capita energy consumption." (RCGP Goal NR.7).*

Under this goal the fundamental policies that relate to the SCSP are to "promote the development and use of advanced energy technology and building materials" *(RCGP Policy NR.7.2),* and to "encourage the development of energy efficient buildings and subdivisions" *(RCGP Policy NR.7.)*

The development in the Plan Area will include energy conserving design and materials where feasible. Energy conservation techniques and materials will undoubtedly become more affordable and effective during the build-out of this plan. Homebuilders will adapt the feasible and cost-effective technologies to remain competitive, as homebuyers demand lower annual operating costs and homes that are more efficient.

SCSP Volume II: Development Regulations, Section 1.5.7, includes standards and guidelines to achieve energy conservation in individual buildings and in the urban design of common areas.

6.9 AIR QUALITY

Sacramento County does not comply with Federal or State mandated air quality regulations. Internal combustion engines such as those in cars, trucks and off-road vehicles are a major source of ozone emissions. These precursors include reactive organic gases (ROG) and oxides of nitrogen (Nox).

The Sacramento Air Quality Management District (AQMD) has endorsed the Air Quality Management Plan for the SunCreek Plan. The plan includes many features designed to minimize ozone emissions and other pollutants. In order to improve air quality in the region it is necessary to reduce the number of automobile trips. The SCSP facilitates pedestrian and bicycle access, reduces the number and length of automobile trips through careful placement of trip destinations, such as commercial centers and schools. The plan distributes higher density residential uses along the proposed local transportation routes and close to the commercial uses in order to facilitate walking to the shuttle stops and to local shopping.

The SCSP is composed of relatively small, well-defined residential neighborhoods. Each neighborhood includes, or is near a commercial mixed-use shopping center (refer to Figure 2-6).

Each neighborhood will facilitate pedestrian and bicycle access to homes, shopping, schools, parks, and jobs through a pedestrian friendly modified grid street pattern and easy access to the backbone trail system.

All non-residential land use will provide a safe location for parking bicycles. This will consist of a series of racks, which will allow bicycle owners to securely lock their equipment while engaged in activities at those non-residential land uses.

All collector and arterial streets throughout the Plan Area include Class II bike lanes.

I.7 PARKS AND OPEN SPACE

7.1 PURPOSE AND OBJECTIVES

This Chapter describes the parks and the open space areas provided in the plan.

The objectives addressed in this chapter include:

- Create a community scale park that will provide active recreation facilities in the core of the southeast quadrant of the city.
- Provide a major civic core by coordinating the design of the community park with the high school and middle school campus.
- Provide Neighborhood Parks and Neighborhood Greens within a short walk from most homes.
- Connect the parks and open space with a network of trails and sidewalks.

This Chapter establishes the standards and general locations and configurations, for parks and open space in the SCSP. Cordova Recreation and Park District will own and maintain Community and Neighborhood Parks. The SCSP does not establish which entity, the City or CRPD, will design, own, operate, and maintain other park and open space facilities. Those decisions will be made at the next stage of the development process, prior to approval of the first Tentative Subdivision Map in each phase of the SCSP.

7.2 PARKS AND CITY OPEN SPACE

The SCSP establishes a network of parks and open space throughout the Plan Area. The parks and open space provide space for active sports, walking paths and bikeways, and natural areas adjacent to permanent resource preservation areas.

"Community Parks", and "Neighborhood Parks" are the traditional parks that provide active recreation and large gathering places, and are given full credit for Quimby park area requirements. These parks are included in the tabulation of park area requirements discussed below.

City Open Space is comprised of two distinct categories, Community Places and Green Infrastructure. Community Places must meet a measurable area standard of one acre per 1,000 residents, whereas the Green Infrastructure is required to meet a "functional standard" such as enhancing pedestrian/bicycle and neighborhood connectivity, or enhancing drainage basin design to promote recreational and aesthetic features in the community.

Community Places may include features such as Neighborhood Greens, Urban Plazas, Community Gardens, Water Resources and Streams, Designated Places within Pedestrian Paseos, Private Recreational Facilities, and Community-wide Open Space Facilities.

Neighborhood Greens include improved park spaces typically one-half to 2 acres in size, such as "pocket parks" typically found within residential areas.

Conceptual illustration of a park adjacent to a Village Center near Rancho Cordova Parkway.

Green Infrastructure involves the backbone features of the community including pedestrian/bicycle mobility and neighborhood connectivity, multi-function drainage facilities and utility easements, and pedestrian friendly street systems defined in Chapter 4. These include trails along open space, other linear greenways called "Park Corridors", the extensive pedestrian bike, and trail system, trail nodes and trailheads, pedestrian paseos, utility easement with trails in a naturalized setting, Green Streets, enhanced local streets, and enhanced detention basins, water quality features and drainage ways.

Neighborhood parks or greens are located in or near each of the Village Center sites. These parks and greens will function as places where people gather for special events, as well as informally throughout the day. They will be an integral part of the commercial/social/institutional activity in the area. Consequently, the design for these parks will be carefully coordinated with the design of the adjacent commercial and mixed-use sites in the Center Form Based District design process described in Chapter 3 Land Use. The final design for each park and Neighborhood Green will coincide with the surrounding area development.

In general, each Neighborhood Green and park will conform to the configuration and location illustrated in Figure 7-1, but the shape and location may be refined in the Tentative Map review process.

Figure 7-1 Park Facilities within the Plan Area

7.2.1. Park Area Requirement

The City of Rancho Cordova requires five acres of parks per 1,000 residents comprised of Community Parks and Neighborhood Parks (the "Quimby" park area requirement), and one acre of Community Places per 1,000 residents. Historically, CRPD has been the recipient of dedicated Quimby parkland. The Green Infrastructure add significantly to the open space experience, but are not included in the calculation of the land contributing the park area required to serve the residents of the Plan Area.

In this SCSP, the City, CRPD and the developers have implemented the standards in a manner that meets the requirements, goals, and objectives of the General Plan policies, the CRPD requirements, and City ordinances.

Table 7-1 details the park dedication requirements that shall govern the SCSP based on the estimated population in each designated residential type. Table 7-1 indicates that the total population in the SunCreek plan will be approximately ~~12,351~~11,874 residents.

This population would require a total of ~~74.1~~ 71.2 acres of park and Neighborhood Greens, of which ~~61.8~~ 59.4 acres would be in Community and Neighborhood Park and ~~12.3~~ 11.8 acres would be in Community Places/Neighborhood Greens.

As shown in Table 7-2 the SunCreek Plan provides ~~61.9~~ 65.3 acres of Quimby parkland, and ~~12.2~~ 9.5 acres of Community Places/Neighborhood Greens that together provide ~~74.1~~ 74.8 acres.

Developers may provide additional Community Places/ Neighborhood Greens in the preparation of Tentative Subdivision Maps. Should the park or community area acreages provided prove to be less than the area required by Quimby standards and open space guidelines the shortfall shall be paid through in-lieu fees.

In addition, the SCSP includes ~~7.0~~ 6.1 acres of Park Corridors, as well as ~~45.6~~ 52.0 acres of preserve buffer lands, ~~53.5~~ 49.6 acres of detention basin areas that will be naturalized to appear as open space amenities, and ~~205.1~~ 199.6 acres of wetland preserve areas that will provide visual open space. The preserve buffer lands provide opportunities for trails and small play areas. Parks counted toward the "Quimby" park area requirement are each a minimum of ~~3.5~~2.2 acres in size.

Table 7-1 Population Estimate and Quimby Park and Neighborhood Green Area Dedication Requirement

Residential Category	Dwelling Units	Population per Household	Population	Quimby Park Acres Required	Non-Quimby Park Acres Required
LOW DENSITY (2.1 to 6 du/ac)	~~911~~ 827	2.95	~~2,687~~ 2,439	~~16.1~~ 12.2	~~2.0~~ 2.4
~~AGE RESTRICTED RESIDENTIAL~~	~~638~~	~~2.0~~	~~1,276~~	~~6.4~~	~~1.3~~
MEDIUM DENSITY RESIDENTIAL (6.1 to 12 du/ac)	~~2,329~~ 2,429	2.95	~~6,871~~ 7,165	~~41.2~~ 35.8	~~6.0~~ 7.2
COMPACT DENSITY RESIDENTIAL (12.1 to 18 du/ac)	~~504~~ 320	2.03	~~1,023~~ 650	~~6.2~~ 3.3	0.6
HIGH DENSITY RESIDENTIAL (18.1 to 40 du/ac)	~~1,149~~ 1,052	1.54	~~1,769~~ 1,620	~~10.6~~ 8.1	1.6
TOTAL	~~4,893~~ 4,628		~~12,351~~ 11,874	~~74.1~~ 59.4	11.8

Table 7-2 Summary of All SunCreek Quimby Park and Neighborhood Greens Provided

Type	Required Ratio Acres		Required Acres	Acres Provided
Quimby Park Area (Community and Neighborhood Parks)	5.0	per 1000	~~61.8~~ 59.4	~~61.9~~ 65.3
Community Places/Neighborhood Greens	1.0	per 1000	~~12.3~~ 11.8	~~12.2~~ 9.2
Mandatory Parks and Neighborhood Green Total			~~74.1~~ 71.2	~~74.1~~ 74.5
Green Infrastructure /Non-Mandatory Park Corridors				~~7.0~~ 6.1

The total area identified as Community Park or Neighborhood Park in Figure 7-1 is ~~61.9~~ 65.3 acres. All of this area will be improved park with turf, tree canopy, and other park amenities to be determined.

The CRPD may consider crediting private recreation facilities less than full portion of the Park Area credit.

An updated Park Land Equalization Table will be included with the Finance Implementation Plan.

Quimby park land should be unencumbered and programmable. Landscape/trail corridors along public roadways should be located in separate parcels that are not included with the park land.

When roadways or utility easements need to bisect Quimby Parkland, the location shall be coordinated with Cordova Recreation and Park District.

7.2.2. Storm Water Management Adjacent to Parks

Parks in the SunCreek Plan Area do not include storm-water detention basins. However, two areas adjacent to the Community Park will include permanent water quality control basins. These basins are not counted in the required park area.

The areas required for storm water management will include permanently wet basins and are therefore included in the Detention Basin calculation. However, the design of the Community Park may integrate these basins as naturalized amenities that augment the recreation and aesthetic features of the park.

7.2.3. Community Park, Open Space and Public Facilities Complex

The centerpiece of the SunCreek Plan is the Community Park located in the center of the Plan area contiguous to the high school and middle school. The Community Park consists of two large parcels separated by Central Park Drive, wetland preservation, drainage basins, and water system improvements, The complex of parks, the adjacent schools, the wetland preserve areas, and directly accessible contiguous open space provide a magnificent open space and recreation feature encompassing over 320 acres in the heart of the SunCreek Plan Area.

Section 5.7 describes this complex as the "Great Park" concept, the signature element of the SCSP. This area is a visual landmark that distinguishes this community, but also provides the hub of an extensive trail network linked to all parts of the Plan Area. Figure 7-2 provides a view of the entire complex of Community Park and open space included in the "Great Park" concept.

The Community Park encompasses ~~29.3~~ 27.8 acres of active area on the north side of Central Park Drive adjacent to the High School/Middle School campus, and 15.7 acres of active area

adjacent to the elementary school to the south of Central Park Drive.

The community park will provide space for ball fields, restrooms, and parking areas. These will be suitable for recreation leagues for soccer, softball, and similar active recreation facilities. Lighted ball fields may be suitable in these parks depending on the design of the facility. Community parks also include such amenities as playgrounds, large community picnic areas, skate parks, splash/spray parks, amphitheaters, etc. The adjacent high school/middle school facility provides an excellent opportunity for joint facilities such as parking, sports fields, and other recreation facilities.

If the 27.8-acre North Community Park cannot accommodate the required park facilities, Sun Creek Specific Plan shall be amended to reconfigure the community park to accommodate the required park facilities.

Access roads to the two public/quasi-public parcels south of the 27.8-acre Community Park shall be located outside the park property.

The Village Commercial Center at the intersection of Central Park Drive and Rancho Cordova Parkway is a gateway to this Great Park. The center provides gathering places, food services, and other community oriented businesses that enhance the experience of the Great Park.

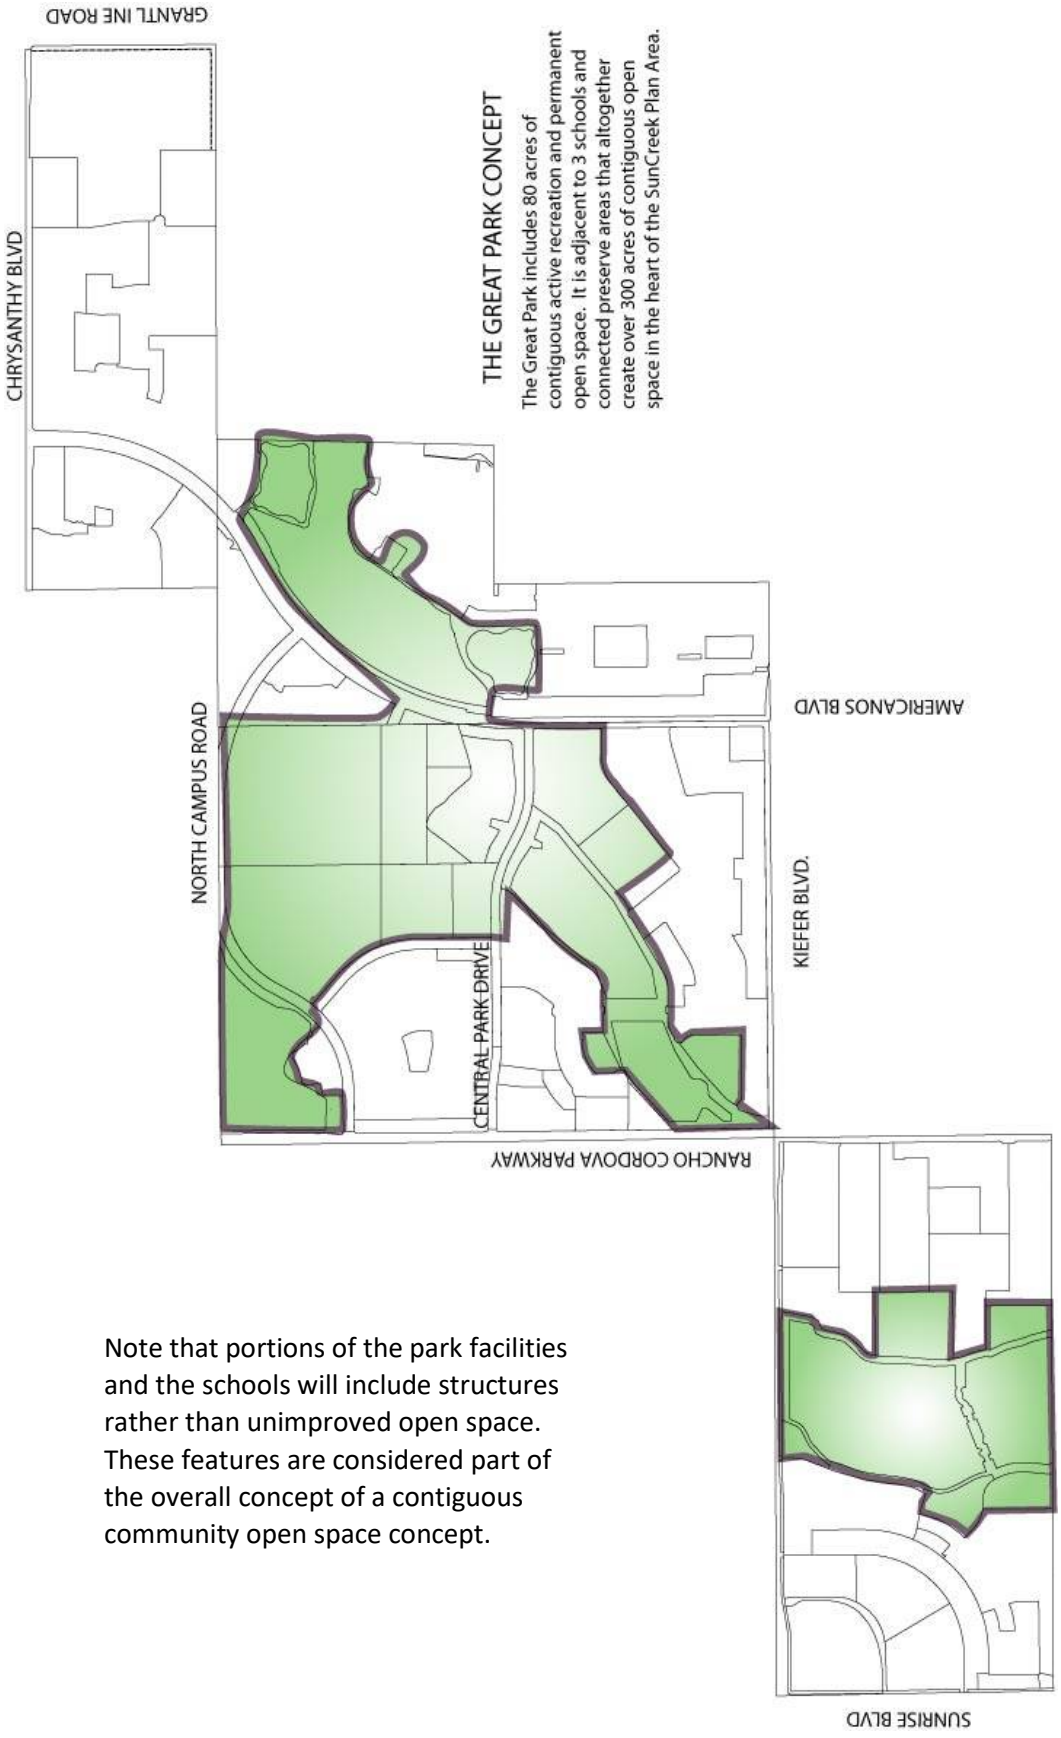

Figure 7-2 Combined Community Park and Open Space Complex

7.2.4. Central Park Drive

Central Park Drive is a key component of the Community Park that links the park to the Village Center at Rancho Cordova Parkway. The Pedestrian Boulevard transects the southern portion of this park complex with an unusually wide landscape corridor on the north side of the street as described in Chapter 4, Circulation. Traffic calming features in the street (such as described in SCSP Section 4.5), a narrow travel way with parking on the side and signage will slow traffic through this area. A bicycle trail crossing will be included in the center of the park to slow traffic.

7.2.5. Neighborhood Parks

Figure 7-1 shows four Neighborhood Parks and five Neighborhood Greens in the Specific Plan. Tentative Map approvals may adjust the parkland and open spaces illustrated on Figure 7-1 to comply with the park and open space area requirements. Neighborhood parks will be ~~3.7~~ 2.2 acres to ~~10~~ 5.3 acres in area. Neighborhood Greens are approximately 2.2 acres or less and may include small recreation amenities such as play and picnic areas.

Neighborhood parks are typically located in the center of a residential neighborhood and/or adjacent to a school.

A typical neighborhood park will include a large multi-use turf field, play structure, group picnic area, and a drinking fountain. Neighborhood parks will not include restrooms or parking.

Figure 7-3 Central Park Drive (see also Figure 4-10 Pedestrian Boulevard)

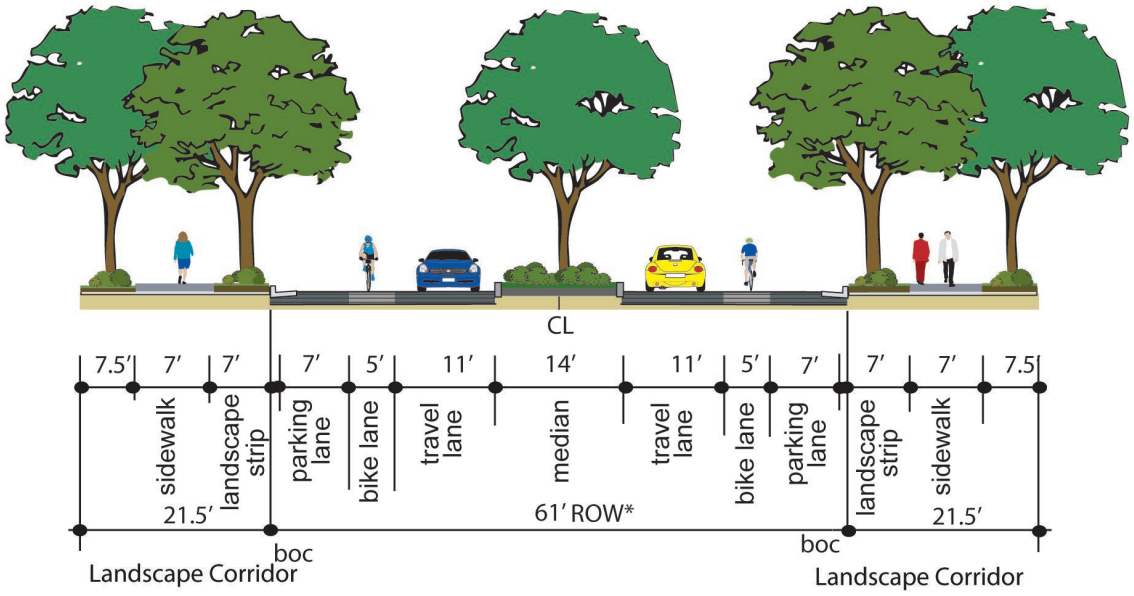

*Parking lanes may be omitted at or near main project entries and at internal intersections

7.2.6. Park Corridors and Wetland Edge Areas

There will be additional opportunities for small playground and neighborhood green facilities with seating and shade shelters adjacent to the extensive open space and wetland preservation areas. In some instances, the park and trail may be adjacent to a small detention or water quality basin.

Example of a small play area along open space edge or trail.

INTENTIONALLY LEFT BLANK

I.8. INFRASTRUCTURE & PUBLIC SERVICES

8.1 PURPOSE

This Chapter describes the level and type of public services and facilities to serve the SunCreek Specific Plan (SCSP). The SCSP will require extensions of public infrastructure (sewer, water, drainage, and utilities) and expansion of the public services, both those provided by the City of Rancho Cordova, and other public agencies. Public services include municipal services, fire and police protection, public schools, hospitals, libraries.

8.2 OBJECTIVES

The infrastructure, facilities and services objectives addressed in this Chapter respond to issues identified in the General Plan. These include:

- Ensuring adequate financing for the City's infrastructure improvements and community services.
- Ensuring that long-term funding sources are available to operate public facilities and provide public services.
- Establishing a comprehensive infrastructure system to meet the needs of residents, employees, and visitors.
- Managing new development areas to ensure that water lines and sewer and drainage systems are constructed in advance of residential development.
- Coordinating with water, sewer, and utility service providers to reduce incidences of service interruption, improve the quality and sustainability of services, and reduce per-unit costs.
- Minimizing visual impacts and physical impediments of utilities.
- Creating public schools that are at the forefront of educational efforts, seen as a viable option by all parents, and are safe for children.
- Designing and providing local services to meet the needs of local residents.

8.3 DOMESTIC WATER

Formatted: Heading 2

The SunCreek Specific Plan Area is located within the Sacramento County Water Agency (SCWA) Zone 40 service area and will ultimately be served with surface water from the Sacramento River and groundwater from the Zone 40 groundwater system. A potable water transmission system supplies surface and groundwater to the greater North Service Area (NSA). This transmission system has the capacity to meet 100% of the build-out demand in the Plan Area.

Each phase of development within the SCSP will be subject to SCWA Ordinances, Standards and Specifications, Fee Structure and Reimbursement Policies and Procedures (including eligibility for reimbursement and reimbursement agreement requirements) in place at the time of application.

Transmission mains in Sunrise Boulevard, Kiefer Road, Chrysanthy Boulevard, and Rancho Cordova Parkway currently deliver treated water to the Plan Area. A grid of 8-inch to 12-inch mains will extend from the transmission mains to serve local developments.

The first phase of improvements will include transmission mains extending east of Rancho Cordova Parkway on North Campus Drive and Central Park Drive, south of Kiefer Boulevard on Sunrise Boulevard and Rancho Cordova Parkway,

and along Kiefer Boulevard between Rancho Cordova Parkway and Americanos Boulevard. As development of the plan area progresses, this transmission system will be extended northerly from Kiefer Boulevard along Americanos Boulevard and then easterly along Chrysanthy Boulevard to Grantline Road.

Per Title 5, California Code of Regulations, the California Department of Education (CDE) requires school districts to investigate potential hazards associated with underground water lines larger than 12 inches in diameter if they are located within 1,500 feet of school sites. Therefore, if there will be an 18-inch transmission line along North Campus Road, it will need to be studied, and the pipeline infrastructure will need to be designed in a way that would protect the school should a rupture occur. The cost of any mitigation measures required by the CDE to protect school facilities and students from potential rupture hazards, of either the storage tanks or the water line, should be associated with the installation of the water infrastructure and not the development of the school property.

Eventually, larger regional water transmission and storage improvements will be constructed by SCWA from the Central Surface Water Treatment Plant (SWTP) to the NSA to meet future demands within the area. These improvements will include a 7-acre water storage tank site (two 1.5-million gallon storage tanks) with necessary easements; proper ingress and egress and necessary environmental clearances. Additional space may be required if adjoining land-uses necessitate buffer lands. The current site will be reconfigured in the future to meet the design requirements of SCWA. SCWA will install these improvements when regional water demands within the NSA warrant.

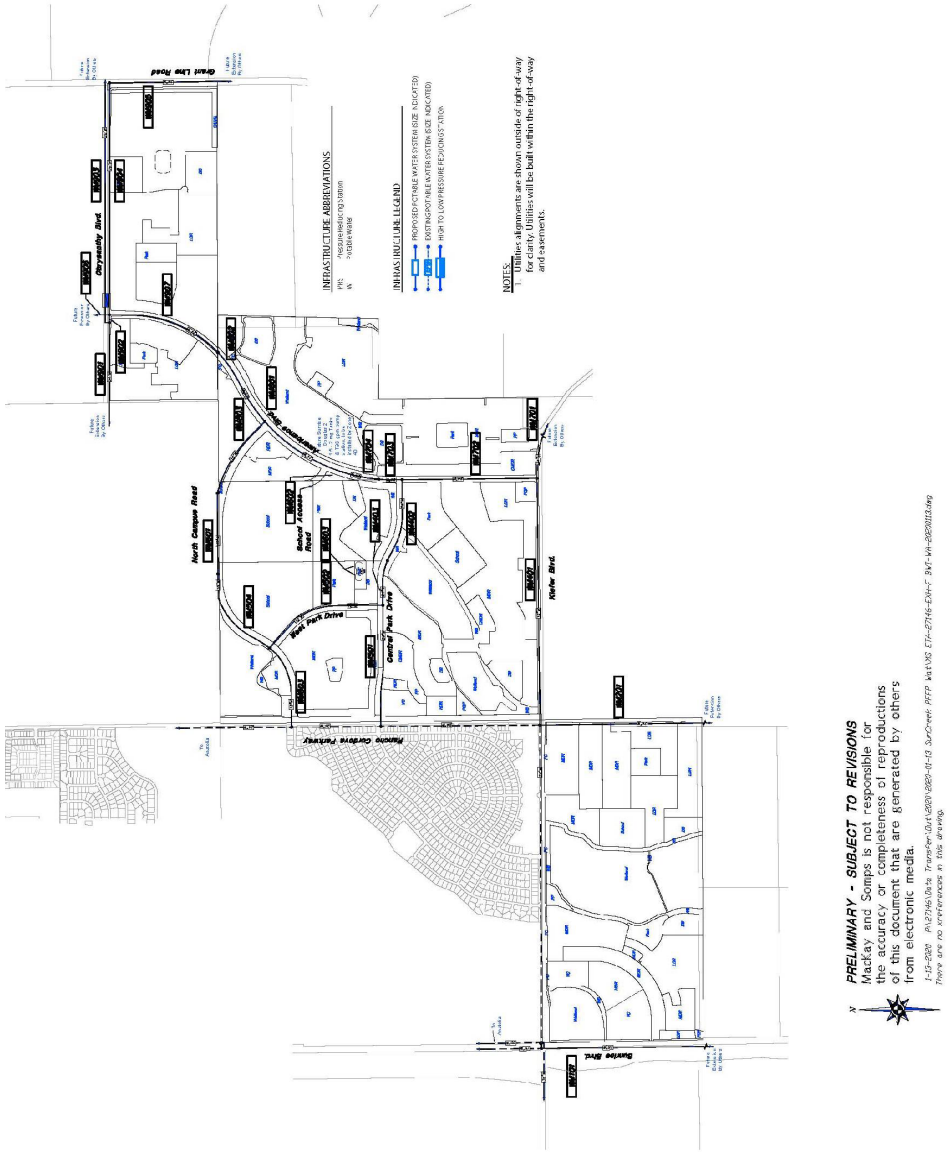

Figure 8-1 Plan Area Water System Map

~~8.3~~8.4 SEWER

The SunCreek Specific Plan Area is within the service area of the Sacramento Area Sewer District (SASD) and the Sacramento Regional County Sanitation District (SRCSD). SASD owns and operates sewer trunk and collector systems throughout Sacramento County. SRCSD owns and operates the Sacramento Regional Wastewater Treatment Plant (SRWTP) and interceptor systems throughout Sacramento County.

The SASD Sewer System Capacity Plan 2010 and its 2015 Update for the BR East Rancho Service Area sets forth the overall plan for sewer service in this area. The SunCreek Specific Plan reflects the Sewer System Capacity Plan. In 2016, SASD approved a Level 2 Sewer Study for the Plan Area.

Each phase of development within the SCSP will be subject to District Ordinance, Standards and Specifications, Fee Structure and Reimbursement Policies and Procedures (including eligibility for reimbursement and reimbursement agreement requirements) in place at the time of application.

The Plan Area will be bisected into two independent sewer sheds. Shed A will serve the northern portion of the Plan Area and is bounded by the Plan Area's west, north and east project boundaries. Central Park Drive creates the southern boundary of Shed A. Shed B will serve the southern portion of the Plan Area and will capture the sewer demand of the Shalako and Jaeger Ranch properties.

The backbone collection system in the Specific Plan will be constructed within the existing and proposed rights-of-way and along the SunCreek Parkway open space corridor. For Shed A, wastewater will flow by gravity from the intersection of Grant Line Road and Chrysanthy Boulevard to the southwest through the northern portion of the Plan Area in a new trunk sewer line to the Shed A Pump Station to be constructed on park land adjacent to the intersection of West Park Drive and the high school/middle school site easement. A series of local trunk and collector sewer lines will connect to the new trunk sewer line.

Wastewater will be pumped from the Shed A Pump Station in a 12" force main along West Park Drive to North Campus Drive, then west to Rancho Cordova Parkway and north to the Chrysanthy gravity sewer manhole point of connection, where the wastewater will be conveyed to the Chrysanthy Pump Station. The Chrysanthy Pump Station connects with the Bradshaw Interceptor that conveys flows to the Sacramento County Regional Wastewater Treatment Plant as illustrated in Figure 8-2.

For Shed B, wastewater will flow by gravity in a new trunk sewer line from the intersection of Central Park Drive and Americanos Boulevard along the SunCreek Parkway open space corridor to the Shed B Pump Station to be constructed at the southwest corner of the Plan Area, adjacent to the east side of Sunrise Boulevard. A series of local and trunk sewer lines will connect to the new trunk sewer line.

The existing Anatolia III pump station will be abandoned with the first phase of development in the Shed B area of the SunCreek Specific Plan, and a relief sewer line connecting to the Shed B trunk sewer line will convey its flows southwesterly to the Shed B Pump Station. Wastewater will initially be pumped north in an 8" force main to Kiefer Boulevard to a point of connection with the existing Anatolia III 8" force main. The existing 8" force main would then convey the initial flows northerly along Rancho Cordova Parkway to the existing Chrysanthy gravity sewer manhole point of connection, where the wastewater will be conveyed to the Chrysanthy Pump Station.

The Chrysanthy Pump Station may need to be upgraded to provide additional pumping capacity to serve development in the Plan Area.

As the Plan Area and adjacent areas develop, the SunCreek Shed B Pump Station would be upsized and connected to the Sunrise Boulevard (northerly leg) of the Kiefer Boulevard force main that would convey the flows to the Aerojet Interceptor. The Shed B Pump Station could be connected directly to the Chrysanthy Pump Station via a new force main along Sunrise Boulevard if the existing Kiefer Boulevard force main lacks adequate capacity or is not otherwise available at that time.

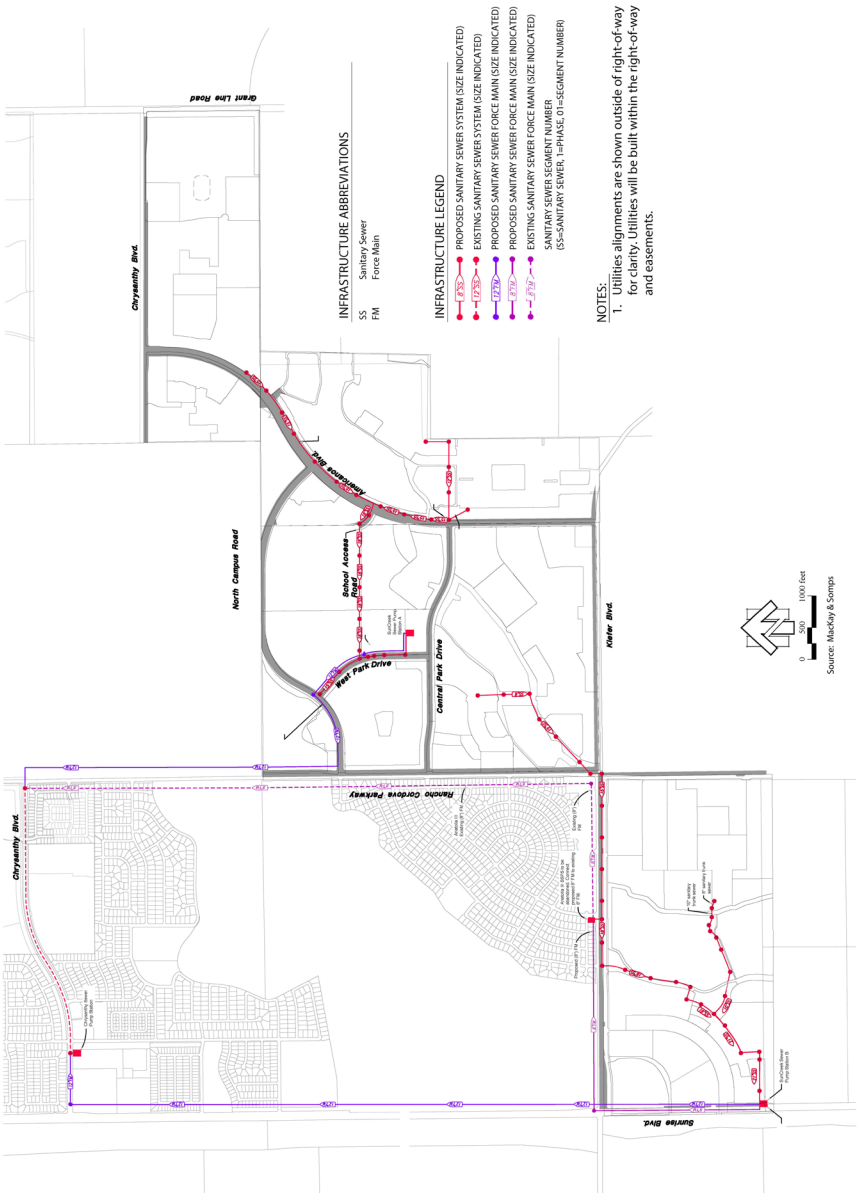

Figure 8-2 Plan Area Sewer System Map

~~8.4~~8.5 HYDROLOGY & DRAINAGE

The Plan Area topography falls gently to the west and southwest with average slopes of approximately 0.006 feet per foot (ft/ft). The rolling grasslands are interspersed with grassy swales, seasonal drainage courses that provide significant amounts of natural storage.

The natural storage capacity of the primary drainage corridor will remain in place because this portion of the Plan Area will remain in permanent open space in the developed plan.

Approximately 307 acres, (24 percent) of the land area in the plan, will be permanent open space in wetland preserve, wetland buffers, and storm water detention facilities. These low-lying areas provide the majority of the storm water storage capacity in the natural (pre-development) condition.

The Plan Area is located primarily within the Kite Creek watershed. Kite Creek is tributary to Laguna Creek. Kite Creek conveys storm water southwest towards the junction of Sunrise Boulevard and Jackson Highway in a well-defined drainage course. A small portion of the northwest corner of the Plan Area is located in the Morrison Creek watershed, and a small portion of the southeast corner of the Plan Area is located in the upper Laguna Creek watershed as illustrated in Figure 8-3. These natural drainages convey storm water to the Beach-Stone Lakes area in western Sacramento County.

The project proposes to limit peak storm water flows (measured at the edge of a project) after development of the Plan Area (post development) so they shall not exceed pre-development peak flows.

Peak runoff flows and volumes would increase in the Plan Area because of the planned development.

Figure 8-3 Drainage Shed Map

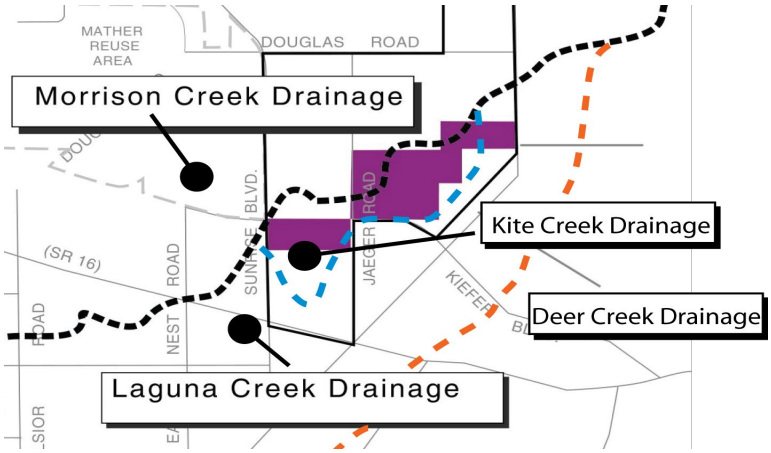

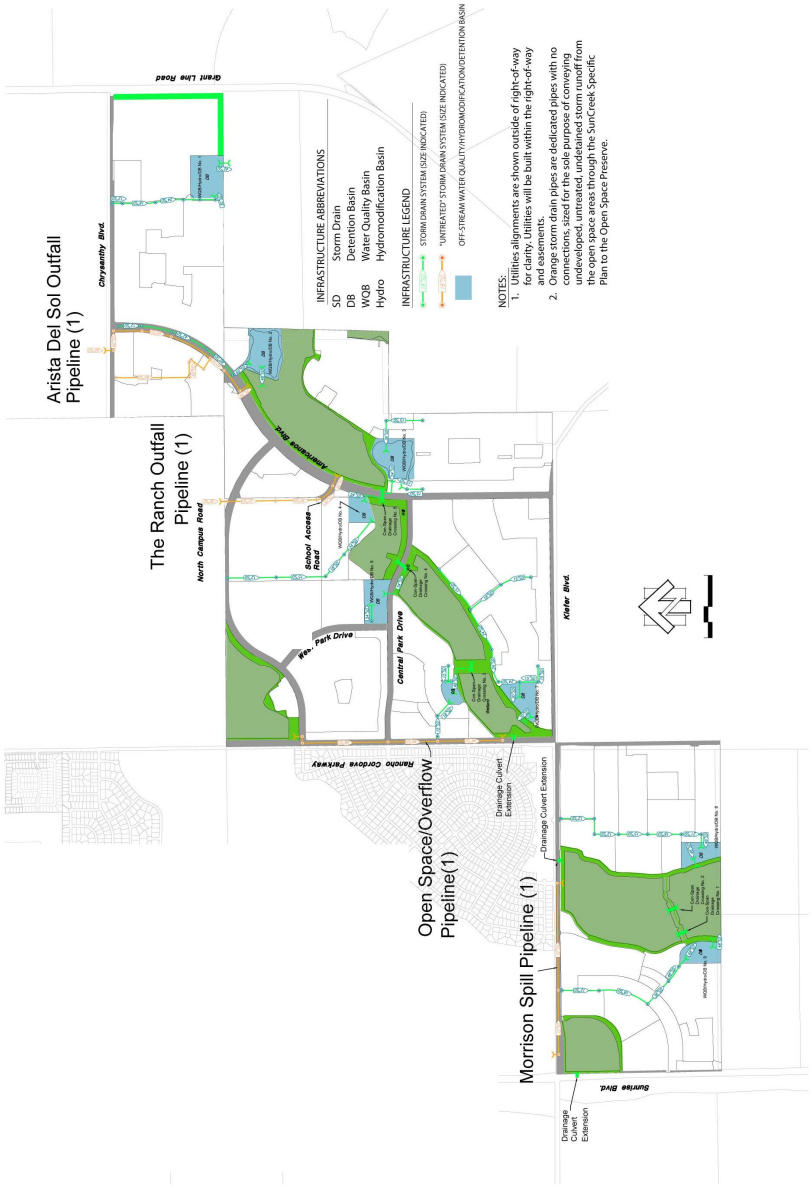

Figure 8-4 Local Detention Basins

Planned storm water management facilities within the Plan Area will mitigate for increased storm runoff created by development of the Specific Plan Area. Areas outside of the Specific Plan Area will be required to mitigate for their increase in storm drainage runoff prior to discharge into the Plan Area unless facilities are oversized on-site to accommodate off-site development needs.

Figure 8-4 illustrates several small detention basins located along the primary drainage corridor that will provide natural storm water storage. Combining multiple detention facilities for tributary areas throughout the Plan Area and storage of peak storm flows within the Preserve area effectively reduces the peak flow- through the Preserve Area and at the Plan Area's southern boundary. This corresponds to the undeveloped peak flow.

The detention basins may hold water during and immediately after each storm. However, the basins include small, permanently wet, water quality treatment ponds.

The detention basins are a key component of a comprehensive storm water management and water quality system that extends throughout the developed portions of the Plan Area. In addition to the basins, the system includes underground pipe conveyances and all of the surface components of that system (including inlets, filters, maintenance access, and outfall structures). The overall drainage system will convey and treat storm runoff from the Plan Area without reliance on on-site LID design features. Each developer can incorporate LID design features into the on-site design of the project and reduce the size of the water quality and hydro-modification basins accordingly.

The storm water and water quality features throughout the Plan Area are an integrated management system.

The detention facilities will be located at the edge of the drainage corridor where they will intercept run-off from the adjacent development areas before the water enters the main corridor.

Typical basin feature located in the buffer area adjacent to the Wetland Preserve will provide water quality treatment and small volume storm water detention.

The basins will provide water quality treatment for urban run-off before such water enters the wetland preserve areas. Urban nuisance run-off water will first flow through the wet basin where water quality treatment will occur. Run-off water will then be retained in detention basins.

Although storm water management and water quality improvement are the primary functions, the detention facilities will also provide an aesthetic and informal recreation function. The basins will be an integral element of the amenities in wetland edge areas that also include naturalized landscaping and a bike and pedestrian trail system. Minor amenities such as benches, trash cans, and

picnic tables may be located near the detention basins to enhance their recreational value. All improvements must be located outside of the wetland preserve areas.

The detention basins will be visual amenities that include naturalized landscaping such as willow and native oaks, as well as native companion plant groundcovers and shrubs. With consideration to maintenance, requirements for the basin's primary functions of storm water management and water quality enhancement the design may allow for placement of boulders or other naturally occurring features that would enhance the aesthetics of the facility.

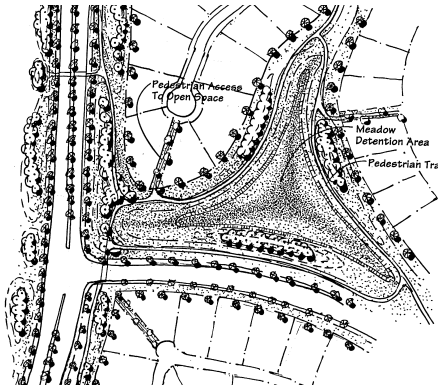

Individual subdivisions may include small basins as an entry feature.

The banks of the basins will be designed and graded such that public safety fencing shall not be required in most cases.

The basins will appear as a visual amenity and extension of the adjacent land use. The pedestrian paseos and other open space features designed into medium and high-density residential uses, as well as Village Commercial and Commercial Mixed Use areas may include stormwater detention facilities. Such facilities would include small basins and swales that are an integral part of the feature landscaping and interconnected with the overall stormwater management system. The incorporation of these types of LID features into the on-site designs can reduce the size of the water quality and hydro-modification features in the detention basins.

The parking areas in non-residential and multi-family residential uses may also function as part of the storm water management system. Parking areas and pedestrian areas may include landscaping features that function as storm water storage and water quality enhancements.

Parking lot landscaping can include water quality improvement features.

Some basins may be located adjacent to and at the lower end of parks located throughout the Plan Area. In these instances, the basins will include a portion that is typically quite shallow and will appear as an extension of the park. The basin will serve as a water quality enhancement feature that treats pollutants coming from the park turf and parking areas.

Multiple detention facilities allow for phased development of the Plan Area. Basins can be designed and constructed to accommodate the storm flow from small sub-areas.

Final design of each detention basin will occur as individual neighborhoods are developed and the need for mitigation of flows arises.

~~8.5~~8.6 SCHOOLS

The SunCreek Plan area is within the Elk Grove Unified School District. In order to accommodate

new students, the district will need to construct new schools and expand existing facilities.

Table 8-1 summarizes the current Student Generation Rate for Elk Grove Unified School District. The projected student enrollment is ~~1,778~~ 1,645 elementary schools students, ~~554~~ 466 middle school students, and ~~960~~ 819 high school students.

The Specific Plan shows three elementary schools located to serve individual neighborhoods. Typically, elementary schools are adjacent to or near a neighborhood park on sites that are level and square in shape. The elementary school site in the Shalako property is separate from the nearby neighborhood park, but accessible from the corridor along the adjacent open space as shown in Figure 3-1. Collector streets provide a separate pedestrian path for children to walk to school. Schools are also accessible to the backbone trail system as shown in Figure 4-18. Schools will have timely access to all utilities and services, including sewer, water, gas, electric and drainage.

~~8.6~~8.7 LIBRARIES

The high school and middle school campus would be the first choice location for a library in the SunCreek Plan Area however there also will be several alternatives in the Commercial Mixed Use sites. Furthermore, the library could be located in conjunction with other parks, schools, or commercial areas in the Sunrise Douglas Community Plan Area.

~~8.7~~8.8 ELECTRICITY

The Plan Area is within the Sacramento Municipal Utility District (SMUD). SMUD owns and maintains power lines within the Plan Area and will be the provider of electrical service.

~~8.8~~8.9 NATURAL GAS

Pacific Gas and Electric Company (PG&E) will provide natural gas service. PG& E owns and operates an 8- inch feeder main along the entire Plan Area frontage on Sunrise Boulevard.

This feeder main is currently operating at 60-psi pressure.

~~8.9~~8.10 TELEPHONE

AT&T, Citizens, or Surewest will provide telephone service to the Plan Area.

LAND USE	DWELLING UNITS	K- 6 Students per dwelling*	7-8 Students per dwelling*	9-12 Students per dwelling*
SINGLE FAMILY RESIDENTIAL	~~3,744~~ 3,576	0.~~3812~~.3846	0.~~1238~~.1093	0.~~2076~~.2063
~~AGE RESTRICTED RESIDENTIAL~~	~~638~~	~~0~~	~~0~~	~~0~~
MULTI-FAMILY RESIDENTIAL	~~1,149~~ 1,052	0.~~3059~~.2572	0.~~0782~~.0710	0.~~1591~~.0806
	STUDENT ENROLLMENT			
K-6 ENROLLMENT	~~1,778~~ 1,645			
7-8 ENROLLMENT	~~554~~ 466			
9-12 ENROLLMENT	~~960~~ 819			

Table 8-1 Summary of Plan Area School Facility Requirements

** Source: Elk Grove Unified School District, March 2019*

~~8.10~~8.11 FINANCING PLAN

The City will adopt the Financing Plan concurrent with the approval of the SCSP. The Financing Plan will identify the infrastructure and public facilities required for development of the plan along with the required financing. The financing plan will incorporate and implement the guiding principles set forth in SCSP Section I.9 Implementation and will provide more specific guidance for phasing of infrastructure and public facilities. The Financing Plan identifies potential phases and the backbone infrastructure required for each phase. This provides general guidance for future conditions of approval and development of more detailed tentative map phasing plans. The tentative map phasing plans will provide detailed phasing for the build out of each tentative map, including the specific infrastructure required for each phase.

~~8.11~~8.12 SPECIFIC PLAN POLICIES

The City's goal is to have all required infrastructure for a development phase, including onsite and offsite roadways, completed or guaranteed to the satisfaction of the City prior to the issuance of building permits in that phase. The development agreement and financing plan will identify the general timing and requirements for arterial and collector roadway improvements. Details of specific roadway improvements required for each phase will be clarified and finalized to the satisfaction of the City prior to approval of each tentative map.

Policy IPS 1. An assured water supply and delivery system shall be demonstrated at the time of project approval. The water agency providing service to the project may provide several alternative methods of supply and/or delivery, provided that each is capable individually of providing water to the project.

Policy IPS 2. All required water infrastructure for the project shall be assured with bonds or other sureties to the City's satisfaction prior to approval of improvement plans and/or recording of a final map for a particular subdivision. Water infrastructure may be phased to coincide with the phased development of large-scale projects.

Policy IPS 3. Proposed water supply and delivery systems shall be identified at the time of tentative map approval to the satisfaction of the City. The water agency providing service to the project may provide several alternative methods of supply and/or delivery, provided that each is capable individually of providing water to the project.

Policy IPS 4. The agency providing water service to the subdivision shall demonstrate prior to the approval of the Final Map that sufficient capacity shall be available to accommodate the subdivision plus existing development, and other approved projects in the same service area, and other projects that have received commitments for water service.

Policy IPS 5. Offsite and onsite water distribution systems required to serve the subdivision shall be in place and contain water at sufficient quantity and pressure prior to the issuance of any building permits. Model homes may be exempted from this policy as determined appropriate by the City and subject to approval by the City.

Policy IPS 6. Sewage conveyance systems within the subdivision shall be in place

and connected to the sewage disposal system prior to the issuance of any building permits. Model homes may be exempted from this policy as determined appropriate by the City and subject to approval by the City.

Policy IPS 7. Utility equipment shall be placed underground, or strategically placed and/or screened to the maximum extent feasible.

Policy IPS 8. Underground sewer, water, and drainage facilities shall be installed to the ultimate planned capacity as part of required road construction unless otherwise approved by the City.

Policy IPS 9. Public service providers shall be co-located in park, commercial, office, and mixed use sites that are accessible to persons in need of services.

Policy IPS 10. Any libraries within the SCSP shall be accessible to pedestrians, bicycles, and public transit riders, in a highly visible location that is accessible to unaccompanied children.

Policy IPS 11. School facilities shall be sited according to the following criteria:

- Schools should be within walking distance of most residences, and should connect with trails, bikeways, and pedestrian paths.
- Schools should serve as a focal point of neighborhood activity and be interconnected with parks, greenways, and off-street paths whenever possible.
- New schools should be placed adjacent to neighborhood and community parks whenever possible and be designed to promote joint use of appropriate facilities.

Policy IPS 12. An On-Site Phasing Plan, On-Site Phasing Guidelines, and an Off-Site Infrastructure shall be included within the SunCreek Finance Plan.

I.9. IMPLEMENTATION

9.1 PURPOSE

A series of development entitlements between the City and the developers will govern Implementation of the policies set forth in this Specific Plan document. The SunCreek Specific Plan (SCSP) establishes land use designations for all properties. The Implementation Section primarily concerns two core elements:

- defining the obligations and means for creating, maintaining, and operating the physical infrastructure of the community, and
- establishing the methods used to administer the development of the community. In many instances, this involves references to the existing City Municipal Code.

9.1.1 Definition of Terms

Throughout this specific plan, and notably in this section on Implementation, the terms "small lot map" and "large lot map" are used. Both terms apply to Tentative and Final Maps as defined in the *Subdivision Map Act* (Government Code Section 66410, et seq.), and as administered in the City Municipal Code Title 22 Land Development.

Due to the large scale of a master plan such as SunCreek, land parcels are typically subdivided into developable parcels in two distinct steps.

"Large Lot Maps" typically involve the subdivision of the entire master plan, or individual ownership areas into parcels of land similar to those identified in Figure 3-2 Specific Plan Land Use. The purpose is to create individual parcels for allocation of infrastructure improvement obligations and financing, and later sale to homebuilders. This process typically defines the structure of the "backbone" streets and utilities that will serve large areas of the community.

"Small Lot Maps" typically involve the subdivision of the large lot parcels into individual home sites on which homes will be built and sold to individual homeowners. This process typically defines the residential scale streets and other improvements that serve the individual home sites.

Both are subdivision map processes, but they serve distinctly different purposes and are applied at different stages of the land development process. The following implementation measures apply at these different stages as described below.

9.1.2 Approach to Financing Implementation

The SCSP will require participation of all properties in a Public Facilities Financing Plan (Financing Plan) prior to development. The Financing Plan will identify the infrastructure and public facilities required for development of the plan.

The Financing Plan will describe the financing strategy and mechanisms to fund backbone infrastructure and public facilities needed to serve new development in the SCSP, and will include the following elements:

- Description and associated estimated costs of major backbone infrastructure and public facilities (Phasing Master Plan) to be constructed or acquired in association with SunCreek development. This includes roadways, sewer, drainage, water, and public facilities (parks, schools,

fire protection, law enforcement, etc). In-tract subdivision costs will not be included.

- Identification of existing and new funding mechanisms to pay for required onsite and offsite backbone infrastructure and other public facilities.
- Identification of general phasing requirements for onsite and offsite backbone infrastructure and public facilities.
- Establishment of a policy framework for financing the required major backbone infrastructure and public improvements.
- Identification of costs associated with ongoing operations and maintenance for constructed backbone infrastructure and public facilities.
- Identification of existing and new funding mechanisms to pay for ongoing operations and maintenance costs associated with required backbone infrastructure and other public facilities.
- Incorporation of the Guiding Principles below that identifies the development conditions and triggers for builders regarding infrastructure required for any given builder.

9.1.3 Guiding Principles

These Guiding Principles define the "rules" regarding the funding and construction of infrastructure and the phasing of development in the SCSP. These rules clarify the approach for developing required infrastructure as each project or tentative subdivision map moves forward.

Development in the SCSP shall be consistent with, and the Conditions of Approval shall include the following principles:

Responsibility for Infrastructure Funding

Development within the SCSP shall pay the full costs of infrastructure needed to serve the Specific Plan area, except where other funding sources are appropriate and available. The Development Agreements or Conditions of Approval will detail the amounts over and above the developer's fair share that will be reimbursed or credited after subsequent developers pay their fair share of the full costs of infrastructure. The Financing Plan, Development Agreement, and Tentative Map Entitlements will address issues associated with timing of financing and construction, fee credits and reimbursement for developers who install public facilities.

Timing of Infrastructure Funding

The Financing Plan shall provide a strategy for funding backbone infrastructure and community facilities consistent with the timing set forth in the Infrastructure Phasing Master Plan and these Guiding Principles. Developers within the SCSP shall be required to construct, or pay for the construction of, public improvements as needed pursuant to the approved phasing plans.

General Timing- Offsite & Onsite Infrastructure

Both on-site (in the SCSP area) and off-site (outside the physical boundaries of the Specific Plan area) public facilities and infrastructure improvements shall be installed to meet projected development demands in accordance with the City's and/or other agency infrastructure requirements and policies, unless otherwise modified by subsequent entitlement approvals.

Linking Requirements to General Plan

Before building permit issuance in the SCSP, infrastructure required of a specific project shall be constructed to the satisfaction of the City Engineer, consistent with General Plan Circulation Element and Infrastructure Services and Finance Policies in effect at the time of small lot tentative map approval, unless otherwise modified by subsequent entitlement approvals.

Refinement of Onsite Infrastructure

The Financing Plan shall provide the minimum infrastructure required to meet the development demands of each phase of development. These infrastructure requirements will be refined as part of the review and processing of individual projects prior to the approval of small lot tentative maps or large lot tentative map, or prior to building permits for projects that do not require an associated small lot tentative map.

Tying Offsite Core to Internal Capital Projects

The City of Rancho Cordova Core Backbone Roadway Phasing Plan provides minimum SCSP offsite infrastructure required to meet development standards throughout the City. These offsite infrastructure improvements are required and will be timed with SCSP onsite capital improvement requirements, unless otherwise modified by subsequent entitlement approvals.

Offsite Core Infrastructure Timing

The Phasing Plan and Financing Plan will identify offsite infrastructure timing requirements.

Finance Mechanisms and Funding Availability

Finance mechanisms that ensure the availability of funding for delivery of required onsite and offsite infrastructure will be in place prior to the approval of final maps or prior to the issuance of building permits for projects that do not require an associated final map. The required infrastructure will be consistent with defined roadway improvements in each phase of development and consistent with City Core Backbone Plan requirements.

Forms of Dedication

All dedications shall be in a form approved by the City, including but not limited to grant deeds, easements, irrevocable offers of dedication, or other approved instruments. The type and form of the dedication shall be at the sole discretion of the City, or as otherwise provided for in the approval of small lot tentative maps, or prior to building permits for projects that do not require an associated small lot tentative map.

Right-of-Way and Easement Dedication

Developers shall be required to dedicate right-of-way, public utility easements, landscape easements and pedestrian easements for arterial roadway, collector and residential roads consistent with the requirements of the SCSP, with the final map prior to improvement plan approval or the issuance of building permits for individual development proposals.

Park Dedications

All accepted parklands, paseos and other open space shall be dedicated to the City or the Cordova Recreation and Park District. The timing for the delivery of parks, recreation facilities, paseos, and open space shall be determined before the approval of the first tentative subdivision map in the corresponding phase of the Specific Plan.

Major Roadway Timing and Completeness

All required infrastructure for a development phase, including onsite and offsite roadways, shall be substantially complete to the satisfaction of the City Engineer prior to the issuance of building permits in that phase. Prior to occupancy, all streets and improvements shown on the phasing plan shall be completed to the satisfaction of the City Engineer. The Development Agreement and Financing Plan will identify the general timing and requirements for arterial and collector roadway improvements. Details of specific roadway improvements required for each phase will be clarified and finalized to the satisfaction of the City Engineer prior to approval of each tentative map.

These improvements shall include the full section from curb to curb, streetlights, sidewalks, median landscaping, parkway landscaping and other

roadside appurtenances. At the City's discretion, phasing of lanes on arterial roadway roadways may be implemented through provision of wider interim medians that will provide space for future lanes. In addition, at the City's discretion, certain roadside elements could be phased with construction of adjacent development.

Internal Streets Timing and Completeness

The City's goal is to ensure that the phasing of construction within each tentative subdivision map provides logical and reasonably complete infrastructure for residents who occupy homes prior to completion of the entire mapped subdivision. As such, the developer shall provide a phasing plan addressing sequencing and build-out of all internal streets depicted on the tentative map. A detailed agreement on requirements and timing for the tentative map-phasing plan will be finalized prior to the approval of small lot tentative maps or large lot tentative maps, or prior to building permits for projects that do not require an associated small lot tentative map.

Logical Completion of Roadway Segments

All roadways, pedestrian facilities, and bikeways shall be constructed in logical and complete segments, connecting from intersection to intersection, to provide safe and adequate access with each phase of development as conditioned with the approval of each small lot tentative map, or as set forth in subsequent entitlement approvals.

Two Points of Access

Each phase of a project or tentative subdivision map shall include a collector or local street system that provides at least two points of access to arterial roadways, to the satisfaction of the City Engineer.

Arterial Roadway Completeness

Wherever collector or local roadways intersect an arterial roadway, that arterial roadway shall be improved, in accordance with the "Logical Completion of Segments" and "Major Roadway Timing and Completeness" items above, from that point to the next completed arterial roadway segment. Such improvements may allow for future phasing of additional travel lanes at the discretion of the City if traffic volumes and City transportation priorities do not warrant full construction at the time of development.

Intersection Completion

When intersections are part of the required roadway improvements, they shall be constructed to their ultimate configuration unless otherwise approved by the City. If the City determines that phasing of an intersection is appropriate, the phased construction shall accommodate the ultimate intersection design. Where an intersection will be signalized, the new signal shall be installed during construction of the intersection unless otherwise approved by the City.

Ultimate Utility Installation

Underground sewer, water, and drainage facilities shall be installed to the ultimate planned capacity as part of required road construction, unless otherwise set forth in subsequent entitlement approvals.

Interim Improvement Alternatives

The phasing of infrastructure improvements depicted in the Infrastructure Phasing Plan, particularly sewer and water infrastructure improvements, may not be the most cost efficient and/or effective manner in which to phase the improvements to service each phase of a project. The City Engineer may consider interim infrastructure improvements if the applicant is able to demonstrate the viability and cost effectiveness of phasing infrastructure improvements. This agreement will occur prior to approval of tentative subdivision maps**.**

Operations and Maintenance Financing

All properties shall be included in one or more financing districts (or will establish an alternative

financing mechanism) to provide adequate funding as determined by the City for the annual operation and maintenance costs of streets, street lights, drainage ways, landscaping corridors, open space, parks, transit related services and other public facilities prior to the approval of final maps or prior to building permits for projects that do not require an associated final map.

Police CFD for Residential Projects

Residential properties will be included in a Community Facilities District that supports police service costs prior to approval of a small lot final subdivision map or for residential properties that do not require subdivision, prior to issuance of building permits.

Road Maintenance CFD

All properties shall be included in a Benefit Assessment District or Community Facilities District that provides additional ongoing street maintenance revenues prior to approval of final maps or prior to building permits for projects that do not require an associated final map.

9.2 Overview of the Phasing Plan

The Infrastructure Phasing Plan sets forth a conceptual phasing plan for the major backbone infrastructure needed to serve the SCSP. The plan includes nine (9) discrete development-phasing areas, each of which can be developed independently of each other and in any order.

The concept of development phasing areas offers a way of describing the orderly and cost effective phasing of backbone infrastructure construction.

9.2.1 Infrastructure Phasing Plan

The development of each of the phasing areas depicted in Figure 9-1 do not indicate development phasing or a prescriptive approach to phasing; rather they depict conceptual development phasing areas based on a logical placement of infrastructure, utilities, roads, and land uses that may or may not develop as depicted or in the order noted. Furthermore, shifts in market demand and available financing mechanisms may also play a role in the way the plan area develops over time and that may alter the boundaries of the phasing areas, as well as their number and the order of development.

The final infrastructure phasing will be determined at the time of tentative subdivisions map approval. Subsequent tentative map submittals will include updated infrastructure phasing plans. Infrastructure requirements for each sub-area of development defined by the landowner shall include all on-site backbone infrastructure and off-site facilities necessary for each sub-area to proceed. Included are roadway, sewer, water, recycled water, storm drainage, dry utility, recreation, school and other facilities and improvements. Development will occur by sub-area in a sequence established by the landowner, however, development in advance of logical extensions from existing infrastructure connections will be at the cost of the developer/land owner. Therefore, the opportunity exists for certain parcels or sub-areas to move forward subject to review and approval by the City. Some phases may have reduced infrastructure requirements if an earlier developed sub-area provides required improvements.

A full list of improvements and specific details relating to those improvements are included in the SCSP Financing Master Plan. Individual project improvements will install all in-tract sewer, storm drain, water, and dry utilities.

9.3 Financing of the SunCreek Specific Plan

A variety of mechanisms will fund the construction of public improvements to serve the SunCreek Plan Area. These include Citywide impact fees, County and Other Special District Fees, School District impact fees, establishment of a Special Financing District that could include a Mello-Roos Community Facilities District (CFD), Plan Area Fee,

Assessment District, or Infrastructure charge; developer financing, and other potential methods.

9.3.1 City Impact Fees

The City of Rancho Cordova has adopted a set of development fees to finance capital improvements including transportation, parks, park renovation, police, library, and museums, among other community facilities. Development in the SCSP will participate in these programs by paying the associated fees. Some of these programs may require updating due to factors such as the cost of improvements and the integration of the SCSP land uses following approval of SCSP.

9.3.2 County/Other District Fees

The County of Sacramento has adopted a set of development fees to finance water, sewer, and drainage capital improvements. In addition, various special districts have implemented fees for capital improvements and public facilities that will apply to the SCSP. Future updates to these fee programs may include certain improvements in the SCSP.

9.3.3 School Financing

The SCSP is located within the boundaries of the Elk Grove Unified School District (EGUSD). School facilities within the EGUSD will be funded through a combination of school impact fees, state matching program funds, and funds from the Elk Grove USD Community Facilities District (CFD) No. 1.

9.3.4 Special Financing District

A Special Financing District may be established to help fund the construction and/or acquisition of backbone infrastructure and public facilities within the SunCreek Plan Area. As described below, a Special Financing District could be a Mello-Roos Community Facilities District (CFD), Plan Area Fee, Assessment District, or Infrastructure charge.

Mello-Roos CFD

The 1982 Mello-Roos CFD Act enables cities, counties, special districts, and school districts to establish CFDs and to levy special taxes to fund a wide variety of public facilities and services. Proceeds of Mello-Roos special taxes can be used for direct funding, acquisition, or debt retirement. One or more Mello-Roos CFDs may be formed over time to fund the necessary Backbone Infrastructure and Public Facilities. Mello-Roos CFDs tend to be favored over Assessment Districts, described below, because Assessment Districts need to establish special benefit to those being assessed, which can be more challenging than the Mello-Roos requirements.

Plan Area Fee Program

A plan area fee program establishes a development impact fee typically for a Specific Plan pursuant to local government's police power in accordance with the procedural guidelines established in Assembly Bill 1600 (AB 1600) which is codified in California Government Section 66000 *et seq.* This code section sets forth the procedural requirements for establishing and collecting development impact fees. These procedures require that "a reasonable relationship or nexus must exist between a governmental exaction and the purpose of the condition." [1]

Assessment Districts

California statutes give local governments the authority to levy several special assessments for specific public improvements such as streets, storm drains, sewers, streetlights, curbs, gutters, and sidewalks. The agency creates a special assessment district that defines both the area to benefit from the improvements and the properties that will pay for the improvements. Thereafter, each property in the district will be

[1] *Public Needs & Private Dollars*; William Abbott, Marian E. Moe, and Marilee Hanson, page 109.

assessed a share of the cost of improvements that is proportional to the benefit it receives from those improvements.

Infrastructure Charge

An infrastructure charge is similar to a plan area fee, but the revenue may be collected privately by the Master Developer(s) either as a specific charge or as a component of the price of the land sale. A private cost-sharing mechanism between developers will implement and manage this funding mechanism.

9.3.5 Developer Financing

Direct developer/merchant builder financing may be used to contribute towards backbone improvements and facilities, shortfall financing and for in-tract subdivision improvements.

9.3.6 Other

As noted, other financing mechanisms may be utilized, including the creation of private districts or associations to fund maintenance of certain facilities within the SCSP. Specific financing requirements, improvement obligations, fees, reimbursements, land and easement dedications and conveyances, maintenance and other financing and improvement related obligations will be detailed in the SCSP Development Agreements.

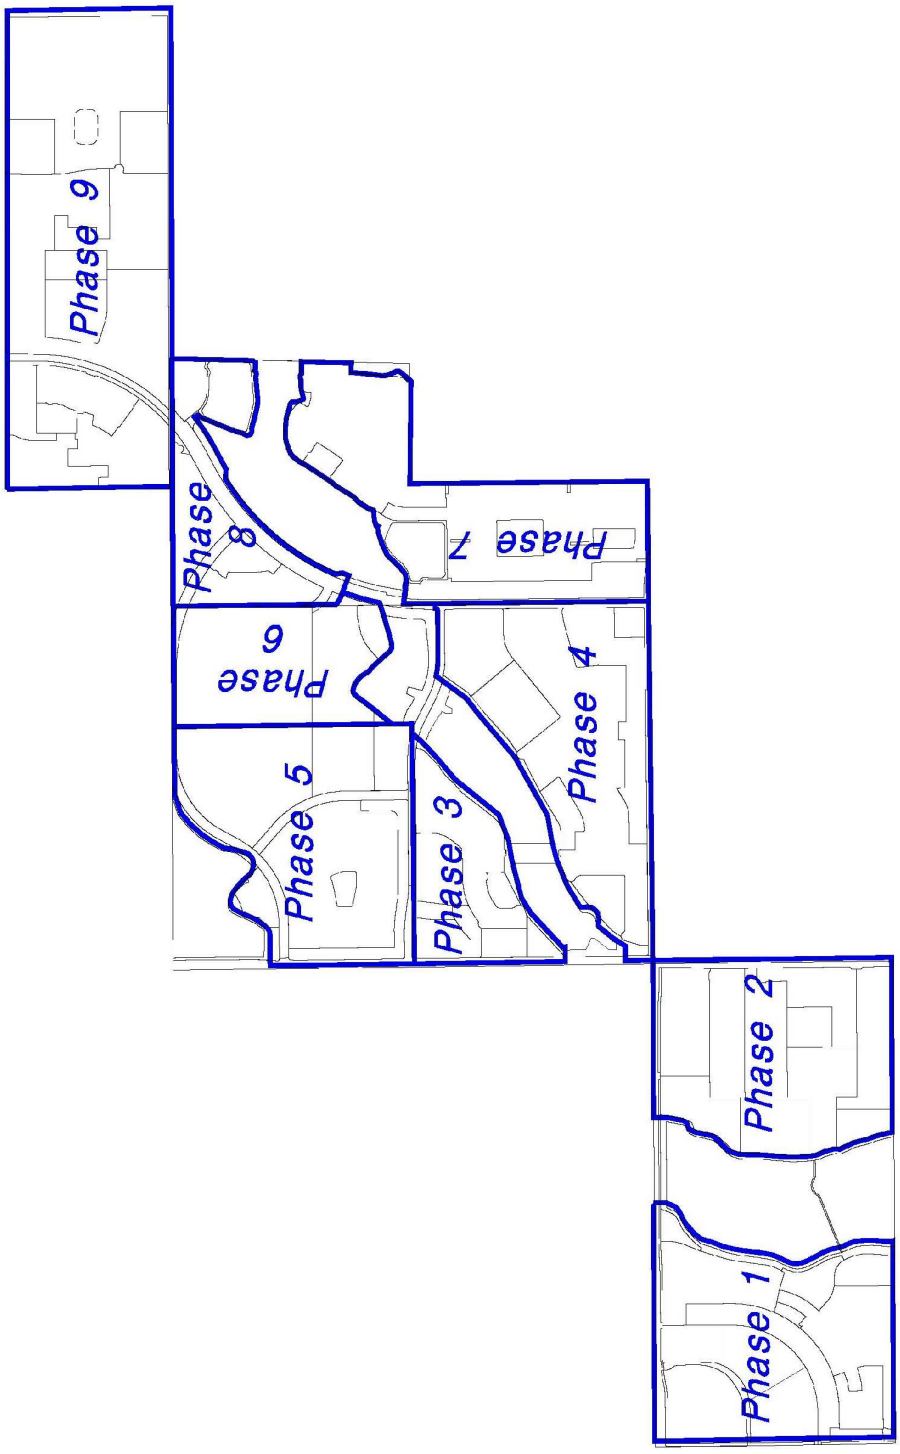

Figure 9-1 Conceptual Development Phase

9.4 FUNDING OF ONGOING OPERATIONS AND MAINTENANCE COSTS

The SCSP will be required to participate in a series of special financing districts to fund public services and the maintenance and operation of public improvements. The SCSP properties will be annexed to the Transit Services tax service area to fund transit services and other travel strategies. Formation of, or annexation proceedings for, these districts will be completed no later than the recordation of a final small lot map, or a building permit for parcels not requiring a small lot map.

A combination of the funding mechanisms will be used to fund ongoing public services, operations, and maintenance costs. These funding mechanisms may include, but are not limited to the following:

Rancho Cordova Police CFD

The SCSP properties will be included in a Community Facilities District (CFD) to fund a portion of police operation costs.

Sloughhouse Fire Protection

The SCSP includes tax rate areas that were formerly part of the Sloughhouse Fire Protection District until it dissolved into the Sac Metro Fire District, but retained the name. This special tax covers ambulance services.

Landscaping and Lighting District

A Landscape and Lighting District (LLD) could be created to fund ongoing operations and maintenance services for the landscape corridors and any lighting.

Services CFD

Unless an alternative source of funding from new development is identified, one or more services CFD's, or similar funding mechanisms, will be formed in the SCSP to fund the costs of maintaining streets, street lights, drainage ways, landscape corridors, open space, parks and other public facilities.

9.5 DEVELOPMENT AGREEMENT

Each landowner shall enter into a Development Agreement with the City of Rancho Cordova. Such Development Agreement shall establish the scope and intentions of the land use entitlements granted to the landowner upon approval of the SCSP. The Development Agreement shall also identify the scope and timing for funding of on-site and/or off-site improvements identified as obligations upon the landowner(s) in the Environmental Impact Report Mitigation Measures.

9.6 SUNCREEK SPECIFIC PLAN ADMINISTRATION

9.6.1 Specific Plan Administration Authority

The City of Ranch Cordova will administer the Specific Plan and related documents consistent with the provisions of Article 8, Sections 65450 through 65457 of Title 7 Planning and Land Use Law, California Government Code. Rancho Cordova Municipal Code Title 23, Zoning Code Chapter 23.152 establishes specific procedures for adoption and administration of the Specific Plan.

9.6.2 Specific Plan Amendment Procedures

The SCSP is flexible to respond to changing conditions and expectations during the course of its implementation. During build out of the SCSP, amendments to the adopted Specific Plan may be necessary to respond to changing circumstances, including market demand, or to adapt certain design guidelines or standards to special conditions on a particular site. To address this intent, the SCSP provides for both Minor and Major Specific Plan Amendments.

Typically, property owners will request amendments to the Specific Plan.

Scope of Amendment

Any proposed amendments to the Specific Plan can include, but are not limited to, changing land use designations, design criteria, development standards, or policies. The Planning Director shall categorize amendments to this adopted Specific Plan as either an "amendment" or an "administrative modification".

The Planning Director shall determine whether a proposed Specific Plan Amendment is minor or major. The Planning Director may act upon a minor specific plan modification known as an Administrative Amendment. The City Council shall review and adopt a Major Specific Plan Amendment. The Planning Director has sole discretion to refer any proposed amendment to the City Council for action. Applicants may appeal determinations and actions by the Planning Director to the City Council.

Minor Amendment

An Administrative Amendment may be processed pursuant to Rancho Cordova Municipal Code Chapter 23.110.180(B), if determined by the Planning Director to be in substantial conformance with:

- The overall intent of the SCSP
- The applicable SCSP Development Agreement(s)
- The City of Rancho Cordova General Plan
- The SCSP Environmental Impact Report (EIR) and Environmental Impact Statement (EIS)

Examples of Administrative Amendments include, but are not limited to the following:

- The addition of new or updated information that does not substantively change the Specific Plan.
- Minor adjustments to land use boundaries and street alignments that maintain the general land use pattern.
- Variation in permitted use types and development standards if such variations do not substantively change the character of the SCSP, or are otherwise consistent with the current applicable City standards.
- Changes to the provision of public infrastructure and facilities that do not affect the level of service provided or affect the development capacity in the Plan Area.
- Changes to phasing boundaries or sequencing that do not affect infrastructure sizing, financing districts or the provision of adequate services to associated development.
- Modifications to the Development Regulations, such as revisions to design treatments or changes in specified plant materials, if it is determined that such changes achieve the design intent.
- Changes to other Specific Plan provisions if it is determined that compliance with such provisions creates practical difficulties or unnecessary hardship.
- Minor Residential Density Adjustments in which the number of units within a residential land use will be allowed to increase or decrease provided that:
  - The proposed change does not exceed the maximum number of dwelling units permitted in the assigned zone district in the SCSP.
  - The amended land use must be consistent with the goals, policies and requirements of the City of Rancho Cordova General Plan, the SCSP, and affected Development Agreements.
  - The amended land use does not result in significant modification to conditions of the approved tentative map, rezone, or applicable permits.

- The amended land use does not affect the Community Facilities District, or any other benefit assessment facilities financing arrangement.

Such amendments may be appropriate from time to time in response to market feasibility; regulatory constraints or other factors, and will be considered by the City on a case-by-case basis.

Specific Plan Amendment (Major)

If the Planning Director determines that a proposed amendment does not meet the criteria of an Minor Amendment, a Specific Plan Amendment shall be required. An Amendment is required when one of the following criteria is met:

- A new type of land use not specifically discussed in the SCSP is introduced.
- Significant changes to the distribution of land uses beyond that allowed by Section 9.6.3 Minor Density Adjustment, or other changes affecting land use are proposed which may substantially affect the Specific Plan.
- Changes are proposed to Development Regulations that, as determined by the Planning Director, would substantially change the physical character envisioned in the SCSP.
- Changes are proposed to the approved Phasing Plan that significantly increases or alters the area boundaries or units allocated by the proposed phasing schedule.
- Any change proposed to the Plan that the Planning Director determines could significantly increase environmental impacts, or cause other significant changes.

A Specific Plan Amendment shall be processed and reviewed under RCMC Chapter 23.152 in the same manner as the initial Specific Plan adoption.

9.6.3 Minor Density Adjustment/ Transfer of Density

The specific plan assigns to each residential parcel a density and allocated units, based upon factors such as site location, conditions, and anticipated market demand for a variety of housing products. Table 3-3, Land Use Summary, in conjunction with the Land Use Plan, Table 3-4, Land Use by Owner, provides a detailed summary of the land use, zoning, and unit allocation on a parcel-by-parcel basis. The design of individual residential projects may cause a more detailed assessment of these factors that results in the need to adjust the number of units assigned to some residential parcels.

It is the intent of the SCSP to permit limited flexibility in adjusting the number of residential units allocated to and from any single family or Medium Density (MDR) parcel and to and from any high density (HDR) parcel in response to market demand, subdivision design or other considerations. To request a Minor Density Adjustment, the owner or owners of both the transfer and receiving parcels shall submit to the Planning Director a Request for Minor Density Adjustment. The request shall identify the impacted parcels, designate the number of units requested for transfer, and provide other documentation as required by the Planning Director to determine compliance with all of the unit transfer criteria below.

Transfer Criteria:

- The transfer and receiving parcels are within the SCSP and the total maximum number of approved units for the entire SCSP is not increased.
- The cumulative increase or decrease in units resulting from the Minor Density Adjustment does not change by more than twenty-percent (20%) the number of pre-transfer units allocated to any one receiving parcel as established by Table 3-3 of the SCSP.

- The adjustments do not adversely affect the affordable housing program as set forth in the Affordable Housing Development Agreement (or other form as approved by the City). Any units designated as affordable units and are encumbered by an Affordable Housing Development Agreement are not eligible for unit transfers out of a parcel.
- The adjustments in density do not adversely affect planned infrastructure, roadways, schools, other public facilities or SCSP fee programs and assessment districts.

The Planning Director may determine that such Minor Density Adjustments fulfill the above criteria, and the adjustments are consistent with the intent of the SCSP and EIR/EIS. Such adjustments will not require an amendment to the SCSP.

If the Planning Director determines that the Minor Density Adjustment is not consistent with the criteria, the Director shall deny the Minor Density Adjustment, or refer it to the City Council for resolution. The applicant may appeal the Planning Director's determination to the City Council for resolution. The Planning Director may forward any determination of consistency to the City Council for review. When applicants request Minor Density Adjustments that do not comply with the above criteria, such requests shall require an amendment to the SCSP.

II.1. DEVELOPMENT REGULATIONS

1.1 CHAPTER PURPOSE

The Development Regulations provide the standards that guide development throughout the SunCreek Specific Plan Area (Plan Area). The purpose of this chapter is to provide clear, comprehensive rules for development.

The development regulations are the primary tools for implementing the concepts established in SCSP Volume I Chapter 2, Community Vision, Chapter 3 Land Use, and Chapter 5 Community Character.

1.2 OBJECTIVES

The SCSP vision is to create a distinct community with well-defined neighborhoods, retail, service, recreation, and institutional centers linked by a dispersed, inter-connected circulation network. The vision includes relating urban development to the physical characteristics of the Plan Area in a manner that integrates open space and urban development.

The development regulations encourage creativity in designs that respond to the physical setting and the community vision.

1.3 REGULATIONS IN THIS CHAPTER

This chapter includes two sections that establish development regulations applied in the SunCreek Specific Plan (SCSP). Section 1.5 addresses regulations that apply throughout the plan. These include:

- Neighborhood Connectivity
- Traffic Calming Measures
- Common Area Landscape Standards
- Streetscape Standards
- Parking
- Fences and Screens
- Sustainability: Energy Conserving Design
- Sustainability: Urban Runoff and Natural Features
- Art in Public Places
- Outdoor Lighting
- Signs

Section 1.6 addresses the special design standards that apply to the Center Form Based Districts identified in Volume I Figure 3-3. The key components of the form based development standards for the Center Districts in SCSP are:

- Permitted Land Uses
- Application of the Street Typology
- Design Guidelines for Buildings
- Street Frontage Building Types
- Site Development Standards
- Special Character of Each Center District

1.4 CITY OF RANCHO CORDOVA GUIDELINES AND REGULATIONS

In order to encourage creativity and maintain consistency with the City's overall vision the SCSP incorporates, by reference, the Rancho Cordova Municipal Code standards. The SCSP also provides special standards designed to achieve a certain form and character in the Plan Area. This chapter includes specific references to the applicable existing City regulations, standards and guidelines, rather than repeating the entire standard. This chapter also provides special development regulations where required to fulfill the design vision or specific conditions in the Plan Area.

1.4.1. Municipal Code Zoning Standards (RCMC-Title 23)

This chapter contains specific references to regulatory sections of the Rancho Cordova Municipal Codes (RCMC) Title 23-Zoning Code that apply to development anticipated in the SCSP. For example, the SCSP includes by reference standards for signs, landscaping, lighting, and other site elements provided in RCMC Title 23 Article 7 (Site Planning and Development Standards). Specific standards applicable only to the SCSP (identified as "DS XX") supplement the RCMC. Where this chapter is silent on a general site development regulation, provisions of RCMC Title 23 Article 7 will apply. Where standards described in the SCSP differ from citywide standards, the provisions of the SCSP will apply.

The RCMC may be amended from time to time. The then current standards of the RCMC shall apply to future entitlement applications at the time that the project application is deemed complete under Zoning Code Section 23.110.050, Determination of Completeness.

The SCSP shall allow a deviation from Table 23.310-2: Residential Zoning Districts Development Standards to allow a minimum rear yard setback of 15 feet in single family residential zones

Front yard setbacks may be uniform depth in medium density residential and need not be offset along a street frontage.

Application of Form Based Designations

The SCSP includes areas designated as Center Form Based Districts as illustrated in Figure 1-4 and Volume I Figure 3-3.

RCMC Title 23 Article 5-Form Based Provisions defines the concept of a form-based district in the Center Districts in the SCSP. The RCMC form based development standards for the Village Center (RCMC Chapter 23.507 Village Center Zone Standards) and the Regional Center (RCMC Chapter 23.513 Regional Town Center Zone Standards) shall apply in the SCSP except where specific standards are described in Section 1.6.

1.4.2. City of Rancho Cordova Design Guidelines

Rancho Cordova Design Guidelines, adopted by the City in September 2005, implement the City's vision for quality projects that enhance the character of the community as outlined in the City's General Plan. The Guidelines describe details of the City's vision and the City's design goals. The Design Guidelines provide design professionals, property owners, residents, staff, and decision-makers with a clear and common understanding of the City's expectations for the planning, design and review of development proposals in Rancho Cordova.

Generally, the City's Design Guidelines apply to all new development within the City and are based on development type, rather than zoning designation. The Guidelines supplement the minimum development standards in the City's Zoning Code (RCMC Title 23). Where the existing zoning provisions do not allow the development type or design flexibility preferred by the City, staff will propose corresponding amendments to the Specific Plan to ensure the desired result. Volume I, Section 9.6.2, Specific Plan Amendment Procedures prescribes the procedures for such amendment.

The SCSP incorporates by reference the RC Design Guidelines. This chapter provides specific references to topics in the RC Design Guidelines where applicable throughout this chapter.

1.5 GUIDELINES FOR COMMON AREA AND GENERAL DEVELOPMENT

The following design guidelines apply throughout the Plan Area wherever the applicable conditions are found.

1.5.1. Neighborhood Connectivity and Circulation

The SCSP is designed to facilitate pedestrian and vehicle connectivity between neighborhoods, and between neighborhoods and commercial areas. Volume I: Chapter 4 Circulation describes a detailed plan for streets and pedestrian/bike ways that provide a high level of connectivity throughout the Plan Area. Also, refer to RC Design Guidelines Connectivity and Circulation, p. 2:8. Volume I Figure 3-2 Specific Plan Illustrative Plan shows the conceptual development plan for standard and minor residential streets. The final route and design of these streets will be determined in the Tentative Map approval process. The following measures guide the design of the neighborhood streets.

DS 1. The street system shall be designed to encourage low volume/low speed traffic within neighborhoods.

DS 2. The neighborhood street system shall be designed to provide multiple, direct and convenient traffic routes that make it easy to walk or bike to nearby homes, parks, schools and commercial areas.

DS 3. Single loaded streets shall be used where practical adjacent to Preserve areas to control surface run-off, and provide open space views from the built environment (shown in Volume I Figure 6-1 Location of Proposed Natural Resource Preservation Areas).

DS 4. The internal streets and pedestrian ways in each neighborhood shall be designed so that residents can easily walk or drive from one neighborhood to another. Each neighborhood shall provide at least one neighborhood street connection to each adjacent neighborhood unless constrained by a major road, wetland preserve or other significant feature.

Pedestrian Access to Arterial Street Sidewalks

In some communities, long stretches of arterial streets that do not have pedestrian connections, residential street intersections, or vehicular connections to the adjacent neighborhoods limit walkability. As illustrated in Volume I Figure 3-2, Specific Plan Illustrative Plan, the SCSP is generally designed to provide residential street intersections along major arterials and thereby provide pedestrian access to sidewalks along major streets.

DS 5. Access to the sidewalk along an arterial or local streets from the interior of neighborhoods will be provided at intervals of not more than one thousand (1000) feet and an average of eight hundred (800) feet.

DS 6. Pedestrian circulation will typically be provided along residential streets that intersect with the collectors. However, where the road system does not provide sufficient pedestrian connectivity along an arterial street, access will be provided by a pedestrian walkway connection (paseo) between an interior street and the arterial street sidewalk.

DS 7. Pedestrian access shall be provided from the interior of neighborhoods to the arterial street sidewalk within 400 feet of a transit stop.

Example of a pedestrian link between residential street and adjacent arterial street.

1.5.2. Traffic Calming Measures

When included in proposed subdivision plans traffic calming measures shall be developed at the discretion of the project applicant and City Engineer at the time of improvement plan approval. Such measures shall be consistent with the Neighborhood Traffic Management Plan (NTMP). Chapter 7 of the NTMP identifies approaches for traffic calming in new neighborhoods.

Also, refer to RC Design Guidelines Connectivity and Circulation, p.2:8, and Specific Plan Volume I Section 4.5.

1.5.3. Landscape Standards

These Landscape Standards describe minimum planting standards, appropriate tree species and planting densities within newly landscaped areas that are visible to or shared by the public. Refer also to RC Design Guidelines Landscaping p.2:42.

The SunCreek Plan Area is relatively dry grasslands with poor soils in the natural condition. Landscaping in the street corridors and common areas will add shade, color, and texture. The effects will include a cooling of streets, sidewalks, parking areas, and buildings. However, the landscapes adjacent to preserves must be compatible with the natural conditions that include hot, dry summers. Moreover, the landscape areas must avoid the potential to change the natural ecology of the Preserve Areas by inadvertently introducing invasive, competitive plants.

Informal naturalized landscape along open space edge.

Landscaped areas should appear to be an extension of the natural open space, although more attractive and diverse.

The landscape palette must emphasize drought tolerant, non-invasive species that will be visually compatible with the environmental setting of the Plan Area. Lush lawns and water demanding trees and shrubs are generally not appropriate, but are not prohibited where they may provide a focal point or other landscape statement.

Street landscaping should include a primary tree planted in a regular cadence to establish the character and form of the street edge, but otherwise should convey a sense of natural informality. Secondary trees, shrubs and ground cover should be placed with consideration to water demand first, and then to form and color to create a memorable collage. Mass plantings of single species and plantings in a geometric grid are to be avoided.

DS 8. Landscapes shall be designed with consideration of the transition of the plant mix as trees and shrubs mature and change shape, color, water demand and shading characteristics over time.

DS 9. All trees installed in all street landscape corridors and common areas shall be consistent with the adopted City Tree List, and shall emphasize drought tolerant and native or native compatible species.

DS 10. Where feasible, require that underground utility lines near future tree planting areas must be designed and installed to minimize impacts to trees. Project applicants shall work with the utility provider(s) to coordinate the location and other potential impacts associated with the under grounding of the utilities.

DS 11. If provided by the City or other agency,

home builders shall distribute leaflets and planting guides at the time of first occupancy that promote the use of drought-tolerant native vegetation in home landscaping.

DS 12. Careful selection and placement of trees and shrubs shall be used to frame the view of open space adjacent to streets.

Gateways

Gateways occur in several locations throughout the plan at the entry to individual neighborhoods as well as the primary entries to the SunCreek community. Volume I Figure 5.2 Community Design Features identifies potential gateway locations; however, the specific location and character of the gateway features will be determined in the Tentative Map approval process.

DS 13. The neighborhood entry includes the landscape corridor plus an additional triangular setback area. The neighborhood entry shall provide an offset that may be used for project signage oriented toward the intersection.

Figure II.1-1 Conceptual Plan of Neighborhood Entry Gateway

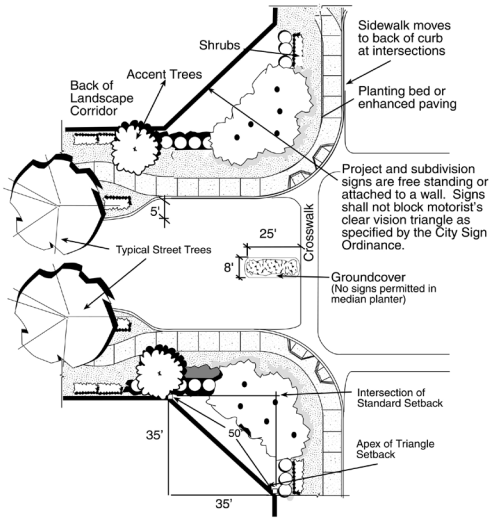

DS 14. Landscaping in the neighborhood entry may include accent trees, colorful annual plants, signage and other special landscape elements such as enhanced paving and seating areas.

DS 15. Where provided at the rear of corner clips, fencing shall be a masonry wall (with pilasters or columns) to match or accent the adjacent masonry wall.

DS 16. Improvements and plantings within corner-clip areas shall allow adequate vehicular lines of sight at intersections.

1.5.4. Streetscape

Street furnishings (including benches, trash receptacles, bollards, planters, bus shelters, and other similar amenities) are permitted within landscape corridors provided placement does not interfere with clear-vision standards for street intersections, or pedestrian movement along the sidewalk. Refer also to RC Design Guidelines: Streetscape, p.2:46. The location and type of street furnishings shall be reviewed at the Tentative Map, design review, or improvement plan stage as appropriate for the type of approval required for the proposed development.

DS 17. The design of street furnishings should match or complement the design of surrounding elements including other furnishings, walls and fences, and building architecture.

DS 18. Street furnishings are to be low-maintenance.

DS 19. Metal components of street furnishings shall not be exposed such that they could burn someone in high ambient temperatures.

1.5.5. Parking

The RCMC Section 23.719 regulates parking and loading standards in all land use designations in the SCSP. Refer also to RC Design Guidelines: Parking, p.2:50.

These standards regulate the amount, location, and development of motor vehicle parking, bicycle parking, and on-site loading areas. The purpose of the standards is to provide for safe vehicular parking, circulation, and loading requirements supportive of a variety of uses in this pedestrian, bicycle-friendly, and transit-supportive plan.

1.5.6. Fences, Walls and Screening

The RCMC Section 23.731 regulates the height and location of fences, walls, and screening. Refer also to RC Design Guidelines: Screening and Service Areas, p. 2:54 and Streetscape, p.2:46.

Unless otherwise exempt in RCMC 23.731.040 (Exemptions), design review approval shall be required for fences and walls.

Masonry Walls

Two types of masonry walls will be used in the Plan Area. Simple masonry walls will be used between dissimilar land uses to provide security and privacy. Enhanced masonry walls are typically located where sound walls are necessary along arterial streets adjacent to low-density residential and medium-density residential parcels.

Simple Masonry Walls

DS 20. Masonry walls that are used primarily to demarcate property boundaries between disparate land uses and are less visible from public streets may be simple block walls.

Enhanced Masonry Walls (Sound walls)

Wherever sound walls are required to mitigate sound impacts adjacent to streets, the following standards shall apply. These standards shall not preclude the use of other innovative methods of project design utilizing greater setbacks, building design, mounding, or single-story structures with solid walls facing the street.

DS 21. Soundwalls shall be installed as required subject to acoustic analysis and shall be placed at the outside edge of the road ROW or landscape easement. The area between the road curb and the wall shall include a public sidewalk and landscaping, including canopy street trees consistent with the street cross sections defined in Volume I Chapter 4, Section 4.4.3.

DS 22. Landscaping should become the dominant element in the corridor, rather than a masonry wall. Therefore, the masonry walls along public corridors should be a simple design, of quality materials, that will eventually be a background element screened by, or visually recede beyond the landscape materials. The appropriate designs will include a simple, attractive surface pattern, detailing to articulate the wall cap, and columns or pilasters to mark the wall ends and changes in direction.

DS 23.

DS 24. Columns or pilasters may be embellished with textures, complementing materials, or articulation details (such as shadow lines). In addition, signature or logo elements that are cast or otherwise incorporated in the column or pilaster face may be included at end pilasters at road entries into projects.

DS 25. Masonry walls along the public streets shall not block views to the open space corridors, or obstruct service access to electric, telephone, cable, water or sewer services or equipment.

DS 26. Variations in wall designs within the Plan Area are acceptable at the following notable break points only: creek crossings, arterial intersections, and major changes in land use. Notwithstanding this, continuity in theme and materials shall be incorporated where variations occur.

Enhanced Wood Fences

Enhanced wood fences or masonry shall be constructed where lots abut a park or school.

DS 27. Minimum solid-wood fence height is 6-feet. Enhanced wood fences may be placed on a berm not more than 24" above the elevation at the back of the adjacent sidewalk.

DS 28. Pilasters or columns shall be used in enhanced wood fences at each side of neighborhood vehicular entrances, at pedestrian walkway entrances, and at each angle point (change in direction).

DS 29. Pilasters and columns shall be constructed of materials complementary to the wood fence. Acceptable materials include masonry block, brick, stone, cobble and stucco finish. The pilaster material and design shall be consistently applied throughout individual subdivisions.

DS 30. Enhanced wood fences are to be of redwood or comparably durable materials construction, and if painted or stained, should be an earth tone color.

Figure II.1-2 Enhanced Wood Fence Example

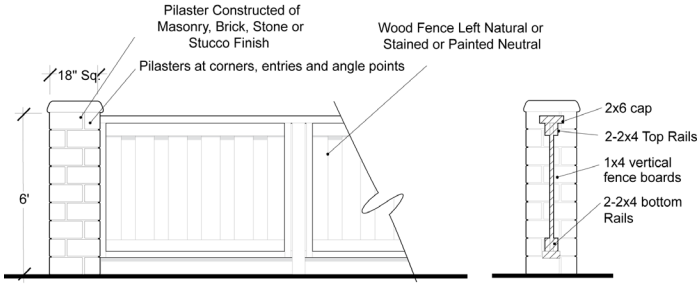

Open Space and Trails Fencing

DS 31. Open decorative metal fences constructed of tubular steel or wrought iron shall be used adjacent to the open-space areas along the rear and side property line of residential parcels that abut open space areas. Open fences, or post and cable, may also be used adjacent to open space to define pedestrian pathways and to separate different functions within landscape corridors (for example, to restrict access of dirt bikes and motorized vehicles).

DS 32. Chain link fencing is generally not allowed.

DS 33. Open fencing shall not exceed 6-feet in height.

DS 34. Brick or other masonry pilasters or columns may be used as an optional detail with open style fences.

DS 35. Bollards may be placed to control vehicular traffic and pedestrian flow, and along pedestrian/bike paths leading to the school, park, or open-space sites. These bollards shall be removable steel post or approved replacement.

DS 36. Bollards may be constructed of metal, precast out of natural or integral-color concrete or of alternative materials approved by the City.

1.5.7. Sustainability: Energy Conserving Design

Energy conserving design not only reduces the on-going operating costs of buildings but also minimizes the demand for new energy sources. The design of energy conserving buildings responds to the climate of this region and thereby establishes a distinctive architectural style. Energy conservation can be implemented through the following measures. Refer also to RC Design Guidelines Sustainable Development: Solar Access, Energy Efficiency, and Green Buildings, p. 2-62.

DS 37. Solar access for individual dwellings should be considered where feasible in the design of the local street network. Design of buildings shall demonstrate consideration of energy-efficient concepts such as natural heating and/or cooling, sun and wind exposure and orientation, and other solar energy opportunities.

DS 38. Use of wind and thermal mass to heat and cool structures and public spaces should be considered in the design of all commercial buildings.

DS 39. Buildings adjoining public spaces, such as along a pedestrian path, should be designed to provide sun to walkways and primary gathering areas in the winter.

DS 40. Sun shade structures such as structural overhangs, verandas, trellises and porticoes may be incorporated at the primary entry and pedestrian approaches to all buildings.

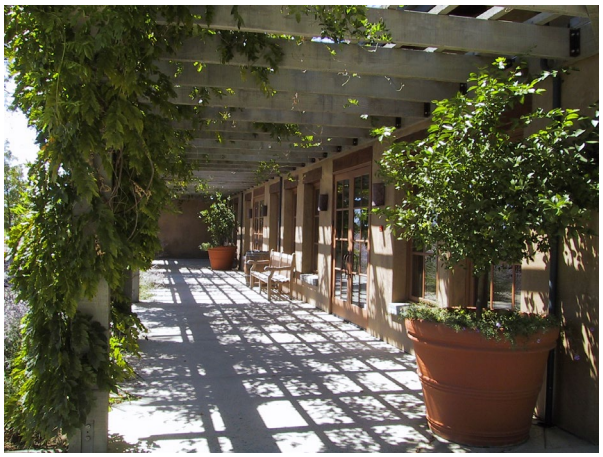

Example of Shade Trellis on a Commercial Building

1.5.8. Sustainability: Urban Runoff and Natural Features in the Plan

Extensive open space is a major feature of the SCSP that includes both naturally occurring wetland areas and engineered water quality and storm water control basins. The development standards in this section address two primary concerns regarding these features, the interface with urban land use, and the aesthetics and amenity of the open spaces.

Interface between Urban and Protected Wetland Areas

Permits issued to individual landowners by the US Army Corps of Engineers under Section 404 of the Federal Clean Water Act establish the specific development standards that shall apply to areas adjacent to Preserve Areas identified in Volume I Figure 6-1 in the SCSP. These standards protect and manage those resources according to the principles and standards identified in Volume I Section 6.3.2 Strategy Principles and Standards, Watershed Management Design Standard. Public access to the Preserve Areas is strictly prohibited.

The naturally occurring areas are open grasslands that provide broad vistas from buffer areas along the perimeters. The edge areas provide a transition from the urban area to the protected wetlands. The plant materials in the edge areas

transition from non-invasive trees and groundcover near the urban edge to natural grassland and compatible species adjacent to the protected areas.

The USACE permit will regulate irrigation and fertilizing of plants in the buffer areas. All surface waters draining toward the protected area will be captured and treated in surface water quality swales prior to discharge to the natural drainage. Where a bike trail is included in the edge area, the trail will serve as a demarcation of the natural grasslands. No trees or exotic vegetation will be permitted between the bike trail and the protected area.

The Environmental Protection Agency (EPA) requirements for construction activities and new uses pursuant to the National Pollutant and Discharge Elimination System (NPDES) will include the use of Best Management Practices (BMP) to prevent pollutant run-off during a storm occurrence within the urban development areas.

Example of a view to urban land use adjacent to natural open space.

The BMPs available to decrease storm water discharge on project sites during construction activities include both non-structural and structural measures. The non-structural measures include grading controls and "housekeeping" techniques. Typical grading controls involve timing, staging, setbacks and buffers, and restrictions on activities within open areas. Housekeeping techniques involve limitations on material storage and disposal, soil stabilization of all roads and entrances, dust control, and mandatory site cleanup. Refer also to RC Design Guidelines Sustainable Development: Urban Runoff, p.2:60 and Sustainable Development: Natural Features of the Environment, p. 2:64.

DS 41. All commercial and multi-family development shall incorporate features to enhance on-site water quality such as grassy swales, multi-use detention basins, and integrated drainage systems.

DS 42. All development within the Plan Area shall apply best management practices to protect receiving waters from the adverse effects of construction activities, sediment and urban runoff.

DS 43. The applicant shall install appropriate signage to deter the discharge of hazardous materials into storm drains. Such signage shall be approved by the City of Rancho Cordova.

DS 44. All Tentative Maps shall contain urban runoff control strategies and requirements that are consistent with Master Drainage Plans and the City's urban runoff management program. Such strategies may include participation in an area-wide runoff control management effort consistent with standards developed by the Public Works Department.

Water Control Basins and Channels

The engineered basins and drainage channel along Grantline Road are designed to protect the area from storm water. The basins also treat the pollutants in surface water run-off through natural processes. These features primarily provide the storm water management and water quality treatment. These engineered features must also be aesthetically pleasing, blend visually with the nearby landscapes, and provide space for pedestrian and bicycle trails. The basins are not constrained by the federal regulations that apply to the natural protected areas and so the

landscaping palette can be more inclusive of trees, shrubs and groundcovers, but must also maintain the capacity of the basins and the channel.

Storm water management needs will determine the ultimate shape of the basins. The SCSP reserves locations (illustrated in Volume I Figure 8-4 Local Detention Basins) and adequate space to accommodate a worst-case scenario in which the maximum storm water storage capacity is required. In such cases a relatively uniform shape would be required, however, in all cases a buffer area is provided that would accommodate a landscape and path that will soften the edges of the basin.

The space reserved for each basin will allow for a wider naturalized edge in the event that the required storm water capacity is less than the maximum. In these cases, the edge and the bank of the basin will vary to provide a more natural appearance, and the buffer will allow more room for the bike and pedestrian trail.

Where basins are adjacent to natural open space they are a transitional feature from the urban land use. Trees along the basin edge near the urban use will transition to lower shrub, groundcover, and grasslands along the open space edge. The basins located at the edge of the community park will take on the character of the park and will be surrounded by trees and groundcover compatible with the adjacent park area.

The USACE permit regulates the use of the natural channels within the protected wetland areas and thus these are generally undisturbed.

Engineered channels are very limited in the plan and are generally associated with linking the basins to discharge areas. In these cases the channels will be designed as an integral part of the basin and will take on the characteristics of the basin, including contouring and landscaping.

Example of naturalized drainage channel.

Figure II.1-3 Conceptual Basin

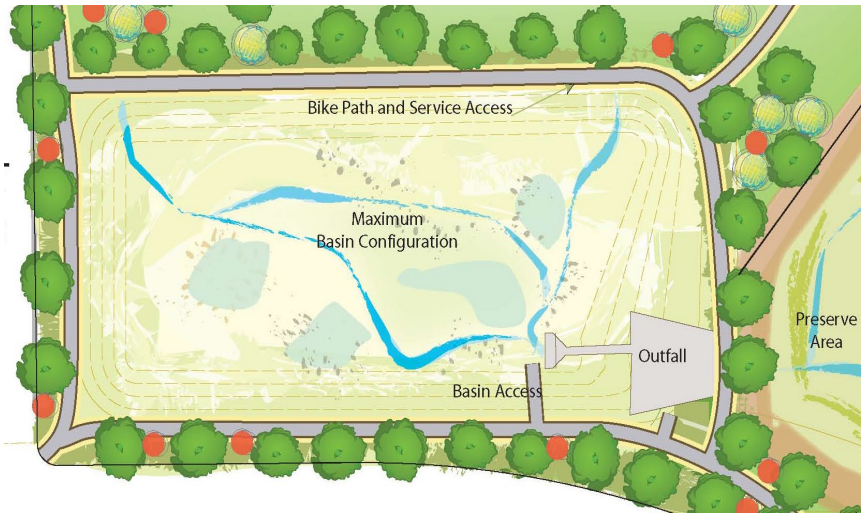

One significant exception is the channel that parallels Grantline Road on the east side of the plan and then enters a small detention basin on the south edge of the plan. This channel primarily serves to carry storm water from the north side of Chrysanthy Boulevard and discharge it to the natural Upper Laguna Creek drainage to the south. The channel is inherently linear and straight as it follows Grantline Road. The channel will provide clustering of trees along both sides that will allow views to signage and buildings in the future Regional Town Center land uses, but will also provide an attractive edge along Grantline Road.

Conceptual view of channel adjacent to Grantline Road.

DS 45. Design of the drainage systems in the Plan Area will specifically consider the appropriateness of the following measures: storm water quality treatment, storm water detention structures, summer nuisance flow retention and percolation, and hydro-modification control structures. While each water quality wet basin has been sufficiently sized to meet the runoff demands from its respective drainage shed, each builder will have the option to incorporate LID design features within each of its development and downsize the size of the water quality basins accordingly.

DS 46. The project shall place erosion control and velocity dissipation devices at all detention structures and along the length of any outfall structure as necessary to limit erosion into and within water courses. Furthermore, the project will utilize Best Management Practices consistent with all local post construction storm water management requirements, policies, and guidelines.

DS 47. All basins shall be designed as visual amenities that are an extension of the landscape on the nearby streets. In most instances this will involve naturalized drought tolerant and low maintenance landscaping. The basins may have a semi-permanent pool serving water quality purposes.

DS 48. Basins shall have irregular contours to create a natural appearance. Side slopes of 5:1 should occur on not less than 10 percent of the basin edge to allow access to the basin.

DS 49. Fences should be avoided if possible. Where required, fences shall be open types with a black matte finish. (Refer to Section 1.5.6).

DS 50. Landscape improvements within and adjacent to basins shall use drought tolerant and low maintenance plant materials.

DS 51. Nearby pedestrian and bicycle trails shall be routed in or along the rim of basins.

1.5.9. Art in Public Places

Art in public places can include art as commonly described such as murals and sculpture. The SCSP intends to integrate art into the every-day infrastructure by simply selecting well-designed, attractive fixtures where practical. Manhole covers, tree grates, directional signage, bike racks, benches, lighting fixtures, water features, and other street furniture can all be art.

Refer to RC Design Guidelines Site Design: Art in Public Places, p.2:66 for a description of city-wide standards.

DS 52. Art should be located around the Plan Area rather than concentrated in a few locations.

DS 53. Art can be incorporated in landscape corridors and neighborhood gateways.

DS 54. Art in public places should typically be scaled to allow pedestrians to enjoy it.

1.5.10. Lighting

The RCMC Section 23.725 applies to all new and existing land uses, including permanent and temporary uses in all zoning districts. Refer also to RC Design Guidelines: Lighting, p.2:68.

The purpose is to regulate lighting to balance the safety and security needs for lighting with the City's desire to ensure that light trespass and glare have negligible impact on surrounding property (especially residential) and roadways.

DS 55. Street lighting will be low intensity and generally limited to locations required for traffic and pedestrian safety.

DS 56. Lighted features including but not limited to lighted bollards, lighted shelters, back-lighted planters, and accent-lighted wall surfaces and signs, are permitted provided light sources are low-level and screened from adjacent streets, walkways and homes.

DS 57. Planting shall be restricted within the zone of light for street lights in conformance with the City standards.

1.5.11. Signs

The Rancho Cordova Municipal Code (RCMC) Chapter 23.743 shall regulate all signs in the SunCreek Plan Area. Refer also to RC Design Guidelines: Signs, p. 2:72.

1.6 CENTER FORM BASED DISTRICT DEVELOPMENT STANDARDS

Development of the Center Form Based Districts (Center Districts) identified in Figure II. 1-4 shall be subject to regulations and standards defined in this section. As described in Volume I: Section 3.3, "form based code" is a regulatory approach that describes the form and character of development. A form-based code incorporates many components of conventional zoning standards, but organizes the application of these standards according to a vision of aggregated development patterns rather than individual land use categories. A form-based code goes beyond conventional zoning development standards by describing the physical outcome of the development in terms of street character, building relation to the street, and pedestrian friendliness and other factors.

This section adds specific standards and guidelines to supplement the conventional permitted uses and development regulations established in the Rancho Cordova Municipal Code (RCMC) Title 23. Applications for development projects must comply with the development regulations in RCMC Title 23, Article 5 and any applicable supplemental standard for the SCSP set forth in this chapter.

The key elements of the SunCreek Centers Form Based Districts regulations include:

- Permitted Land Uses
- Street Character and Configuration (Street Typology)
- Building Front Character and Configuration (Frontage Typology)
- Pedestrian Ways
- Common Spaces

1.6.1. Application

The SunCreek Center Form Based District regulations apply to three areas identified in Figure 1-4 and Volume I Figure 3-3 as Districts A, B, and C. District C is a Regional Town Center and Districts A and B are planned as Village Centers as defined in RCMC Title 23 Article 5-Form Based Provisions. Each Center District has a different character and purpose that requires different standards and a different development approach.

The term "Center District" refers to the boundary of the area identified in Figure II. 1-4 and not to a specific zone district designation. The Center Districts encompass specific zone districts that regulate the specific land uses and development standards. Each Center District allows for a mix of commercial (VC or RTC) and residential uses (HDR or CMDR), which can be mixed and allocated according to a detailed plan. Each Center District includes a "Main Street" as described in the RC Design Guidelines Commercial and Commercial Mixed Use: Commercial, p.3:10.

Prior to any development within the three Center Districts, a detailed conceptual plan for the subject District must be approved by the City Council.

The requirements of RCMC Section 23.722 and the RC Design Guidelines shall apply whenever a non-residential, mixed-use, or multifamily residential project is subject to design review.

1.6.2. Permitted Uses

Article 3 the RCMC Title 23, specifically Table 23.307-1 (Agricultural), Table 23.310-1 (Residential), Table 23.313-1 (Mixed Use), and Table 23.319-1 (Public/Quasi-public) regulate the Permitted Uses in the SCSP, except that residential uses are not permitted in the Village Center Zone designation. Refer to SCSP Volume I, Section 3.2.3.

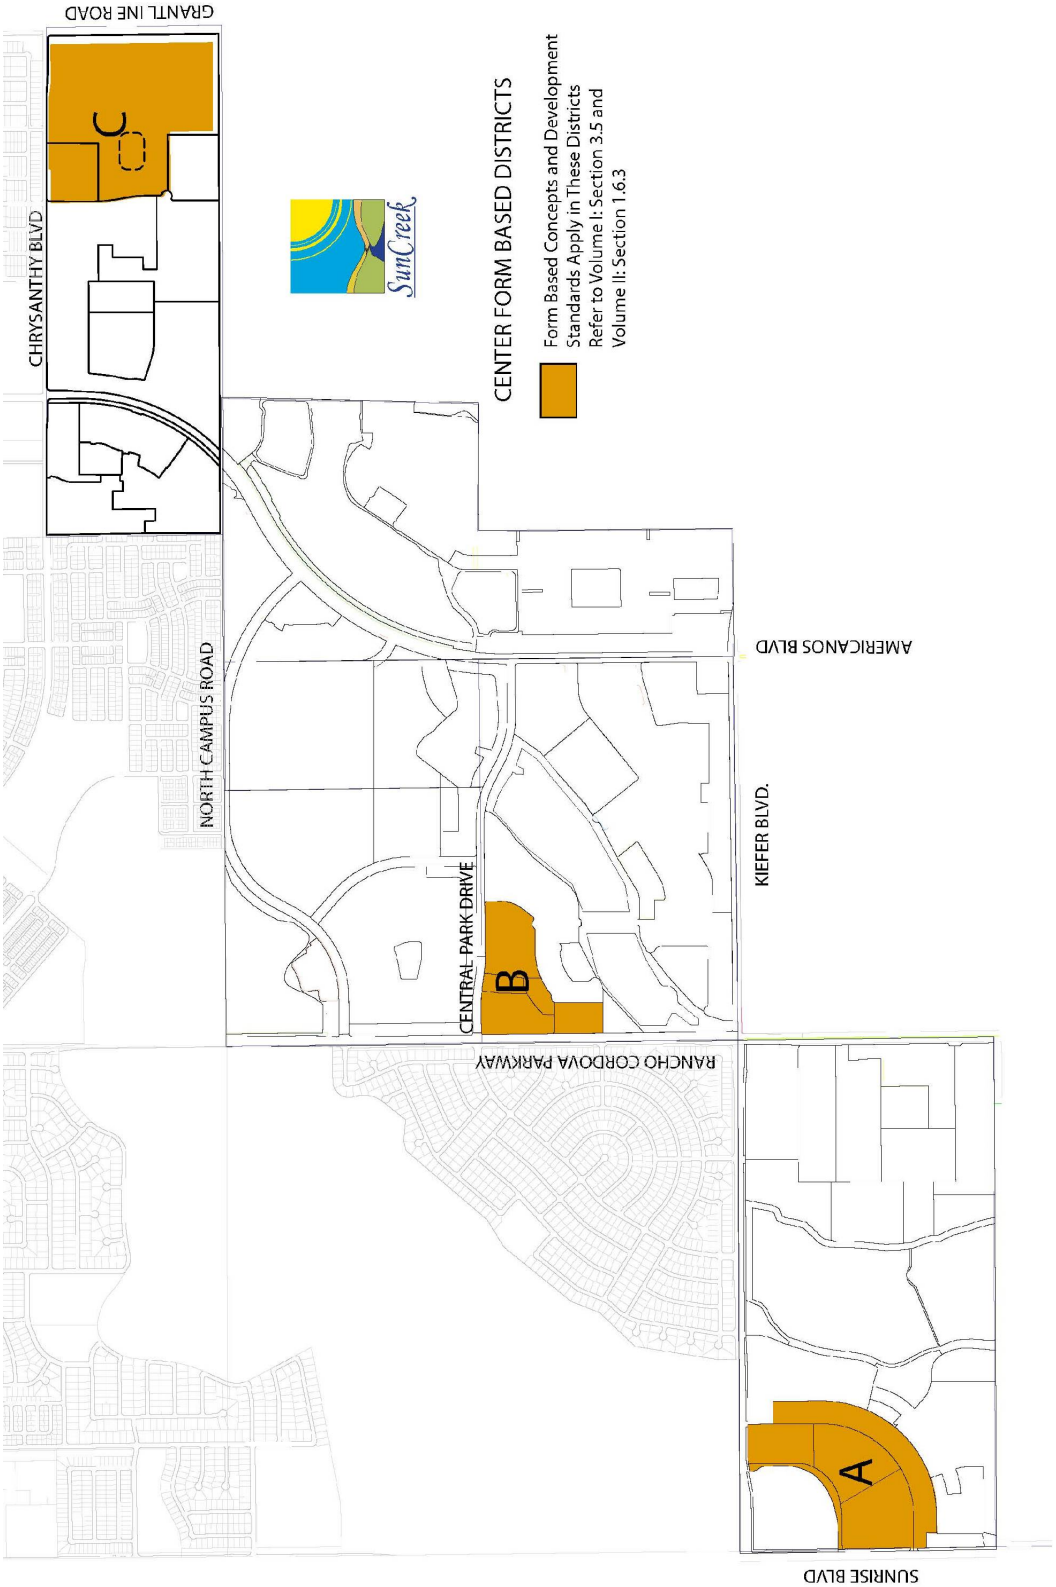

Figure II.1-4 Center Form Based Districts

1.6.3. Center District Development Standards

Form based development standards primarily address the relationship of building purpose and form to the adjacent streets and pedestrian areas. Conventional development standards apply to the basic organization of the development area, including standard rear and side setbacks. Height, site coverage, floor area ratio (the relationship of building height to site coverage), and presentation to the street expressed in terms of minimum building frontage are the primary metrics for building mass regulation within the Center Districts. Separate standards are established for the Districts "A" and "B" that include the Village Center (VC) zone designation, and for District "C" that includes the Regional Town Center (RTC) zone designation.

These development standards reflect the differences in scale, mix of uses represented in each of the Center Districts.

Table II.1-1 establishes these basic standards for the Center Districts in the SCSP.

Table II. 1-1 Center Form Based District Development Standards

	District C Regional Town Center Standard	District A and B Village Center Standard
Max block length	820 ft.	800 ft.
Max block perimeter	2,800 ft.	1,950 ft.
Max pedestrian block length	440 ft.	600 ft.
Residential density		
Min density	20 du/acre	CMDR 12.1 du/ac MDR 6.1 du/ac [1.]
Max density	38.7 du/acre	25 du/acre
Minimum building frontage		
Primary street	60%	60%
Side street	50%	45%
Floor Area Ratio (FAR)		
Minimum FAR	0.25[2.]	0.25 [2.]
Maximum FAR	2.0	1.0
Building height		
Minimum height	20 ft.	20 ft.
Maximum height	75 ft.	60 ft.
Building Setbacks		
Minimum Front Setback	0 ft.	0 ft.
Minimum Side Setback	0 ft.	0 ft.

Notes on Districts A and B:

1. The residential uses in Center Districts A and B will include MDR, CMDR and HDR housing at minimum density allowed in the applicable zone.

2. The City Council may reduce the minimum FAR to no less than 0.2 by Design Review approval, subject to the following criteria:

a. The planned uses and design of the commercial development are appropriate to serve the local area and are consistent with the City's development objectives which are described in the General Plan, in the City Design Guidelines and in this Chapter ; and
b. Granting the FAR reduction will not adversely affect the interests of the public or the interests of the residents and property owners in the vicinity of the new development; and
c. The FAR reduction is the

1.6.4. Street Typology

The street is a key component of development within Center Districts. In these Districts the street characteristics, including the width of the travel way, number of travel lanes, width of the sidewalks, setbacks, and the landscaping and streetscape (furniture, lighting and way-finding signs) contribute much to the identity and vitality of the adjacent commercial and residential uses. Except as noted in Chapter 1.4, front and side yard setbacks shall be measured from the back of sidewalk. The SunCreek Center Districts apply the "Main Street" concept identified in the RC Design Guidelines. *"The design of access and circulation on project sites should tie the development into the overall neighborhood, and the internal circulation may be a part of the City's circulation and street system, where buildings front onto and have pedestrian connections with the public right-of-way."*

The location and character of each of the "Main Street" features is discussed in Section 1.6.10 District Descriptions.

Volume I, Chapter I.4 Circulation defines the street cross sections in terms of number of lanes, lane width, landscape corridor, sidewalks, and bike/pedestrian trails. Volume I, Figure 4-3, Major Streets Master Plan identifies the basic configuration of the street network and the primary street type applied.

The SunCreek Center Districts use the Standard Collector Street (Volume I, Figure 4-7) as the Main Street.

Arterial

Arterial streets along the edge of the Center District designations include Kiefer Boulevard (District" A"), Rancho Cordova Parkway (District "B", and Chrysanthy Boulevard (District "C"). Refer to Volume I, Figure 4-4.

DS 58. The median in the center of the roadway shall be utilized to facilitate the safe passage of pedestrians across a minor arterial. Suggested treatments include landscaping and pedestrian refuges at crossings.

DS 59. The landscaping strip along the sides of the roadway shall be designed to create a separation between pedestrians and fast-moving vehicles. The strip should include a landscaped area between the edge of the curb and the sidewalk. Street trees and lighting should be provided and designed at a pedestrian scale.

DS 60. Where right-turn lanes are required, the width and design of sidewalks and landscape strips shall maintain the quality of the pedestrian environment.

DS 61. The facades of buildings located at the edge of right of way in Center Districts should include storefront, multi-family residential and office use frontage types. It is preferred that building frontages approach the sidewalk.

Collector Street

Collector streets (Main Streets) in the Center District include Crescent Drive in District "A", and the un-named crescent street in District "B", and the un-named north-south street in District "C". Refer to Volume I, Figure 4-7 and Figures II. 1-6, II. 1-7, and II. 1-8 for location of the Main Street in each Center District. Additional collector streets with medians may be located in District C when a specific development plan is prepared for this area.

Central Park Drive is a unique condition in District B that serves both as "Main Street" flanked by commercial and residential use, but also as a primary pedestrian corridor linking the Village Center to the Community Park and the High School. Volume I, Figure 4-10 Pedestrian Boulevard illustrates the special character of this street.

DS 62. The landscape strip areas shall be

designed to provide pedestrians with secure passage along the roadway and motorists with adequate views of the storefronts located along the street. Street trees and lights designed to the pedestrian scale shall be placed within continuous landscape strips to provide a barrier between the roadway and sidewalk. Larger canopy trees shall be used where possible to shade the sidewalk and the street.

DS 63. Intersections should be designed to provide pedestrians with safe passage. Features may include pedestrian bulb-outs, differentiated accent paving within the intersection, pedestrian refuge areas within the medians of arterials, and in-street crossing lights.

DS 64. Turning movements typically occur from within the main travel lanes; however, short (one- to two-car-length) turn pockets may be provided at some intersections in lieu of parking on one side of the street.

DS 65. Storefront, multi-family housing, porch, door yard/terrace or light court, and stoop frontage types are preferred.

Minimal Sidewalk Frontage Access

Exposure of the building or common area such as a plaza at the back of the sidewalk is used to facilitate access from a public right-of-way or an on-site sidewalk to a public space. Refer also to RC Design Guidelines Site Design, Building Placement, and Orientation, p. 3:18.

DS 66. For a public space located adjacent to one street, the area of the space within 15 feet of a public right-of-way or an on-site sidewalk along at least 50 percent of the space's street frontage shall be free of obstructions.

DS 67. For corner public spaces, the area within 15 feet of the intersection of two or more streets on which the space fronts shall be at the same elevation as the adjoining sidewalk. In addition, at least 50 percent of each of the space's frontages shall be free of obstructions.

DS 68. To be considered free of obstructions, public spaces shall include at least four feet of unobstructed area between obstructions when measured parallel to right-of-way or sidewalk.

DS 69. For obstructed portions of a space's frontage, no walls or other obstructions, except for fixed and moveable seating and tables, shall be higher than two feet above the curb level in front of the space.

DS 70. Trees planted flush to grade, light stanchions, public space signage, trash receptacles, railings for steps, and substantially open fencing around seating areas not exceeding 36 inches in height shall be considered permitted obstructions.

Kiefer Boulevard adjacent to the commercial use in District A is a special condition due to the Secondary (10') bike trail in the 35 foot wide pedestrian corridor on the south side of Kiefer Boulevard. In this condition, the commercial use will be located at the edge of the "build to line" (edge of right of way) as illustrated in Volume I, Figure 4-21. In this condition, the space between the multi-use trail and the building front can be used for an outdoor dining area, rest stop, or landscaping.

1.6.5. Design Guidelines for the Center Districts

Each of the Center Districts will have a distinct character as described in Section 1.6.10 below. However, all of the development in the Center Districts, particularly commercial and office use will be guided by the following design principles. The intent is to create an overall sense of community with high quality, pedestrian oriented design. The following principles shall apply to all Form Based Districts.

- Center Districts should be visually appealing from all public areas, including adjacent streets and sidewalks, and to pedestrians as well as persons in automobiles.
- Center Districts should be appropriate in scale and massing relative to adjacent land uses.
- Center Districts should provide for convenient, attractive pedestrian access from street fronts and from adjacent commercial, office, and residential land uses.
- Center Districts should provide for convenient, attractive pedestrian access within the center with dedicated pedestrian ways between all buildings and pedestrian spaces such as plazas, courtyards, and terraces at natural gathering areas within the site.
- Center Districts should minimize noise, light, vibration and odor impacts on the surrounding neighborhood.
- Center Districts should be functionally efficient in terms of resource requirements, traffic circulation, emergency access, and delivery and waste removal.

Architectural Style

The common characteristics established in these guidelines will create a sense of overall consistency and common identity throughout the Plan Area. The buildings need not emulate any historical style. Design continuity and appropriate style address building scale, pedestrian access, the proportion of wall to arcade, window placement and proportions, height of walls, building color, building materials, and response to the site conditions. The application of these guidelines will produce architecture that reflects the individual needs of the building owners, and the character of the SunCreek community.

DS 71. Architects may apply a design style that reflects the particular character of the uses within the building, such as a theme restaurant or specialty store. Such designs may be established by a chain that has standardized characteristics. However, buildings that are highly stylized, or that apply corporate "franchise" architecture shall compliment the overall style and character of neighboring buildings. .

Example of Acceptable Stylized Architecture

DS 72. Each Center District shall include a dominant landmark element such as a clock tower, fountain, or sculpture within a pedestrian oriented space. The element will serve as an identification of the District and should reflect the overall design theme of that District.

Exterior Finish Materials

DS 73. The appropriate exterior materials include masonry, plaster, stucco, stone, and decorative treatments in concrete. Wood siding is acceptable provided that it is used in locations protected from harsh sun or weather conditions, and is properly installed and treated to be durable.

Color

DS 74. Neutral colors are acceptable for the base

color of a building and may be used without limitation. However, the architect is encouraged to apply other, bolder colors that are derived from earth tones to add visual interest and distinctive character

DS 75. Large areas of bright, intense primary colors shall be avoided but may be applied to trim, windows, doors and architectural elements where they complement the building basic color scheme.

DS 76. Typically, the building basic color scheme should include not more than three colors, however, more than three complementary colors may be used to establish a special visual effect.

DS 77. Paint colors should complement the color of stone, masonry, tile, or any natural materials applied to the exterior of the building.

Building Massing and Form

DS 78. Buildings should have a hierarchy of elements so that the overall building is readable. Design elements that embellish and create variety should be subordinate to the overall volume. The building massing should create an interesting view from vantage points both within and from the exterior of the site, and allow "landmark" or anchor buildings to stand out above the other buildings and landscape.

DS 79. Buildings should be located forward to the street front rather than behind a parking area. This is particularly effective along the "Main Street" in each District where the intent is to establish a vibrant, pedestrian active environment.

DS 80. Large building masses should closely relate to smaller buildings and to pedestrians on the adjacent walkways by a variety of means including:

Conceptual Image of building forward "Main Street"

- The addition of arcades, trellises and smaller building elements;
- Roofs that are not monolithic;
- Windows that are varied for functional or symbolic reasons;
- Articulations that include offsets, recesses, projections and changes in wall direction to provide visual interest;
- Architectural detailing, color, and/or composition of facade elements; and
- Architectural elements such as terraces or balconies oriented to common areas such as courtyards, pedestrian ways, or plazas.

DS 81. Dormer windows, dormer vents, belvederes, chimneys, roof monitors and other features that add visual interest may be added to a roof provided that they are in character with the building style and in proportion to the roof and building mass.

Example of offsets, recesses, projections and changes in wall direction

DS 82. Storefront window walls shall be divided into bays defined by window spacing, raised pilasters, add-on awnings or trellises, or other architectural elements so the entire facade reads as a series of individual shops. Storefront windows should be contained within a bay defined by these elements. Doors and windows shall be consistent in design and located to present a unified appearance to the elevation, except where the variations are an integral and necessary part of the exterior design.

Windows, awnings, cornices and flags provide cadence.

DS 83. All walls, blank or storefront, shall be defined at the top by a cornice or other detail bold enough to visually terminate the wall. Even walls topped by a sloped roof that terminate at the wall line shall be defined by a cornice or eave detail. Exceptions include heavy timber roofs where the rafter tails are exposed and extend a minimum of eighteen inches from the wall.

Cornice Detail and Variety of Roof Types

DS 84. Two story walls shall be divided by a cornice, horizontal band or other architectural element that defines the ground floor from the second floor.

DS 85. Generally, walls should appear as thick and massive in proportion to the building scale, particularly on large-scale buildings. Windows, other than storefront should be recessed from the face of the wall by at least 3 inches.

DS 86. The exterior of ground floor walls that face streets shall include features that articulate the walls and ensure visual diversity and proper scale. Articulation may include windows, arcades, changes in materials or color, or other details. Architectural detailing of each wall at ground level shall relate to the landscape to ensure an appropriate transition of the building and the ground plane.

Arcade and Ground Plane Treatment

DS 87. Architectural elements that contribute to a building's character, aid in climate control and enhance pedestrian scale are encouraged. Examples include canopies, roof overhangs, projections or recessions of stories, balconies, reveals, and awnings.

DS 88. Building entryways shall be clearly defined and integrated with building and landscape design. The use of distinctive architectural elements and materials to denote prominent entrances is required.

Example of landmark feature integrated with main buildings.

Arcade establishes the primary Entry Feature

Landmark Feature

DS 89. Landmark structures, such as clock towers, enclosed arcades, and building elements that extend above the roofline of the primary building may be used to designate major entries, public spaces, or building corners. Such landmark structures may also be used in parking areas to identify pedestrian portals, provide orientation to drivers in the parking area, or provide visual interest.

Roofs

DS 90. Buildings may have either flat and/or sloped roofs. Sloped roofs shall have a minimum slope of 4 in 12.

DS 91. On the portion of the roof visible from the parking lot or street the following roof materials are acceptable:

- Standing seam metal in colors compatible with the building and trim colors.

- Composition, steel, concrete, or clay tiles with either a deep profile or flat. The colors shall be subdued warm tones.

DS 92. Passive solar design features are encouraged whenever possible. Design of buildings should consider energy-efficient concepts such as natural heating and/or cooling, sun and wind exposure and orientation, and other solar energy opportunities.

Architectural Lighting

DS 93. Natural light and external night lighting should be used to enhance and articulate the buildings.

DS 94. Lighting sources should be thoughtfully located and shall have cut off lenses to avoid light spillage and glare on adjacent properties.

DS 95. Parking areas shall have a minimum illumination of 1.0 foot-candles as a maintained minimum at the pavement surface. Pole mounted lighting should be spaced for maximum energy efficiency and be no taller than 25 feet within 100 feet of residential areas.

DS 96. Pedestrian walks shall have a minimum illumination levels of 0.5 foot-candles as a maintained minimum at the walking surface and lighting shall be placed to identify any level changes or changes in walking conditions.

DS 97. Pedestrian walk lighting should be of an appropriate scale and style such as bollard type lighting, step lighting and/or pole mounted lighting not exceeding 25 feet in height.

Ancillary Structures

DS 98. Service areas shall be located to minimize visual impacts from pedestrian corridors and adjacent streets. Exterior storage shall be confined to portions of the site least visible from public view.

DS 99. Auxiliary buildings such as kiosks, maintenance sheds, pump sheds visible to customers shall complement and integrate the design characteristics applicable to the larger buildings.

On-site parking in the Center Districts

Parking Standards and Building Placement Standards shall be determined in detailed planning process required for each use within each Center District area required in this chapter, Section 1.6.1 Application, and will be guided by RCMC Chapter 23.510 and Chapter 23.513.

1.6.6. Frontage Typology by District

"Frontage typology" describes the character of buildings and the public sidewalk as they relate to the street. The frontage types:

- create an attractive pedestrian activity space between the buildings and street,
- establish the visual boundary of the streetscape, and
- provide a proper transition from the public realm (the street and sidewalk) to the private realm (the home or commercial use).

This is achieved through building mass, scale, and articulation; the placement and scale of doors and windows; the width of the sidewalk; and the type and location of street trees, street furniture, lighting and ground level landscaping.

There are many ways to create an attractive, properly scaled pedestrian relationship between the building front and the street. This section introduces a limited number of common building frontages that may be applied along the streets that are typical of the Center Districts in the

SunCreek Plan Area. The architecture of street frontages is not limited to these examples, and the architects/designers/building owners are encouraged to apply other concepts in the spirit of the Center District vision.

The following sections describe the general applicability of the frontage types suggested here, but the types are not assigned to specific locations in the Center Districts. Rather, they are examples that can be applied in a variety of locations. The applicant shall identify the specific application of these examples, or alternatives that may be proposed, in the detailed conceptual plan for each Center District that must be approved by the City Council as described in Section 1.6.1, Application.

Door Yard/Terrace/Light Court

Generally, a door yard/terrace or light court frontage is a residential frontage type, but it can also be applied to a vertically integrated mixed-use building with residential over retail or office uses. Typically, the building presents a split-level that is characterized by a facade that is set back from the street property line by an elevated terrace or a sunken light court. This buffers residential uses from the sidewalk and removes the private yard from public encroachment. This frontage type is also suitable for café style outdoor dining and is appropriate where residential, professional office, and retail development is incorporated into a mixed-use setting. It is particularly well suited to live work residential configurations.

DS 100. The front facade of the building must be set back a minimum of five feet and a maximum of 15 feet behind an elevated terrace or sunken light court. The terrace and/or sunken light court must directly abut the front property line.

DS 101. Sub-basements accessed by a light court may not be more than six feet below the sidewalk.

DS 102. The stoop above the light court must be a minimum of three feet above grade and a minimum of three feet wide.

DS 103. Above-grade commercial building entrances at the stoop level must either be covered by an awning or canopy, or be recessed behind the front building facade. If a recessed entry is provided, it must be recessed behind the front facade a minimum of three feet and a maximum of five feet.

Courtyard

A courtyard frontage may be created by recessing a central portion of the facade for a portion of the building frontage. A low fence or wall, with a pedestrian opening in all cases, may be provided along the setback line to define the space of the courtyard/forecourt. Courtyards are typically oriented to the street, but they may also be oriented to a public pedestrian oriented space as defined in Section 1.6.7. A courtyard may be suitable for gardens, outdoor dining, and vehicle drop-offs and is appropriate where residential, office, retail, and institutional uses are incorporated into a center. Courtyards are particularly applicable for live/work residences and for "lock out" dwellings that provide a secondary unit accessible from the courtyard.

DS 104. The front facade of the building must be built to the front property line for at least 50 percent of the overall building frontage. The remaining 50 percent of building frontage may be used to create a recessed courtyard in the central portion of the facade.

DS 105. Courtyards must be set back from the build-to line/front building facade a minimum of 10 feet and a maximum of 30 feet.

DS 106. Courtyards must span a minimum of 10 feet along the front facade and may comprise no more than 50 percent of the overall building frontage.

DS 107. The courtyard frontage may choose to incorporate other frontage types (typically storefront, stoop, gallery, or arcade), but is

not expressly required to do so.

Stoop/Portico

A stoop frontage is generally applied to Compact Medium Density Residential (CMDR) or High Density Residential (HDR) as defined in Volume I, Chapter 3, and is suitable for ground floor residential uses with short setbacks. A stoop is characterized by a facade which is aligned close to the frontage line with the ground story elevated from the sidewalk to provide privacy for the ground floor uses. The entrance is usually an exterior stair or landing which may be combined with a small porch or roof.

DS 108. The front facade of the building must be set back behind an elevated stoop, which must be aligned with and directly abut the front property line.

DS 109. Stoops must conform with the following:

- Stoops must rise to a minimum of three feet above grade.
- Minimum four feet wide.

DS 110. Stoop frontages may be combined with a small roof or porch.

DS 111. Commercial building entrances at the stoop level must either be covered by an awning or canopy or be recessed behind the front building facade. If a recessed entry is provided, it must be recessed behind the front facade a minimum of three feet and a maximum of five feet.

Storefront

A storefront frontage is characterized by a facade that is aligned close to or directly on the right-of-way line with the building entrance at sidewalk

grade. Storefront frontages have substantial glazing on the ground floor and provide trellises, awnings, or canopies cantilevered over the sidewalk. Building entries may provide either a canopy or awning, or alternatively, may be recessed behind the front building facade.

DS 112. Awnings/canopies must be provided for a minimum of 50 percent of the overall building frontage and must comply with the following:

- Awnings/canopies must project a minimum of five feet over the sidewalk.
- Awnings/canopies must provide a minimum of eight feet and a maximum of 12 feet of vertical clearance over the sidewalk.

DS 113. Building entrances must either be covered by an awning or canopy, or be recessed behind the front building facade. If a

recessed entry is provided, it must be recessed behind the front facade a minimum of three feet and a maximum of five feet.

Gallery and Arcade

A gallery frontage is characterized by a façade that is aligned with the back of the sidewalk with the building entrance at sidewalk grade and with an attached colonnade that projects over the sidewalk.

An arcade frontage is nearly identical in character to the gallery frontage except that the upper stories of the building may project over the public sidewalk way. The sidewalk must be fully absorbed within the colonnade so that a pedestrian may not bypass it.

DS 114. The front facade of the building must be set back a minimum of 12 feet behind a colonnade. The colonnade may be located no more than three feet behind the curb. The colonnade must not obstruct the walking path.

DS 115. Column dimensions must be in proportion to the building mass and must be spaced to provide a sense of openness and a view into and from the covered area.

DS 116. The gallery or arcade must provide a minimum of 12 feet of vertical clearance from the sidewalk.

DS 117. An arcade may include a covered area that spans between buildings.

1.6.7. Standards for Public Pedestrian-Oriented Spaces

The Center District designation includes locations that are suitable for public pedestrian oriented spaces such as plazas, courtyards, and paseos. The SunCreek plan envisions the Center Districts to be active social centers for the surrounding community. The pedestrian oriented spaces play a significant role in providing a setting for such social activity and the food services, entertainment, retail, and other businesses that favor such settings.

The RCMC Section 23.722.060 and Section 23.722.070 establish provisions for the design and construction of all pedestrian-oriented spaces, including on-site pedestrian pathways, common areas, and public spaces. RCMC Section 23.722.070 also establishes standards for specific public spaces including building entry spaces, employee break areas, paseos, and plazas.

These standards will provide pedestrian-oriented spaces that are safe, comfortable, and usable; provide aesthetic value to the project's site design; and fully comply with the requirements of the Americans with Disabilities Act and the city-adopted building code.

Small parks and open spaces adjacent to the Village Center sites in Center Districts A and B are envisioned as an "Urban Town Square"; an integral part of the commercial/institutional activity in the area where people will gather. Consequently, the design for these parks will be carefully coordinated with the design of the adjacent commercial and mixed-use sites, and shall be addressed in the detailed conceptual plan for each Center District that must be approved by the City Council as described in Section 1.6.1, Application.

Center District Public Space Area Requirement

Each of the three Center Districts shall provide at least one significant area that allows public gatherings. These primary gathering places shall be scaled to the size of the District and shall provide amenities that support events/activities.

Additionally, every project shall include one or more outdoor gathering place(s). The size and scale of such areas shall be appropriate to the type and use of each particular development. Appropriate spaces may include, but are not limited to, building entries, employee break areas, courtyards, outdoor café seating, and pedestrian pathways.

Public space shall occupy at minimum five percent of the gross square footage of new development in all of the Center Districts. All public spaces, including the specific spaces listed in this chapter, arcades, sidewalks adjacent to an on-site main street, and paseos, may count toward meeting this requirement.

The following development standards for the SunCreek Center Districts supplement RCMC Section 23.722

DS 118. The public common area shall be located at a prominent location, such as a terminus or major crossing on a primary public walkway within the commercial use area.

DS 119. Sites shall be developed in a coordinated manner to provide order and diversity and avoid a jumbled, confused development. Buildings should be clustered to form plazas or pedestrian malls and prevent long "barracks-like" rows of structures.

DS 120. When clustering is impractical, a visual link between separate structures shall be established through the use of an arcade system, trellis, or other open structure.

DS 121. Major building entries and storefronts

should be oriented to a pedestrian space where practical, rather than the parking lot,

and walkways should connect the commercial uses directly to the sidewalk along the street.

DS 122. Pedestrian spaces shall provide a linkage and transition space between residential and retail, entertainment or other more public activity uses.

DS 123. Each primary use area in the Center Districts illustrated in Figure II. 1-4 shall apply an overall design theme that ties together the various land use elements of the District in order to provide a sense of place, and identity. The design theme shall address paving materials, lighting, landscaping, trash receptacles and architectural style.

DS 124. As part of the Design Review application required in Section 1.6.1 Application, the applicant shall submit a pedestrian plan demonstrating compliance with the relevant standards and performance criteria in this chapter.

DS 125. Seating shall be an integral component of the pedestrian oriented spaces. In addition to the standards set forth in RCMC 23.722.050 seating shall be provided that is oriented to the adjacent open space in Center District A and to the small public park in Center District B. Seating and tables associated with food services shall be moveable.

DS 126. The small park in Center District B shall be configured to provide a small grass covered bowl oriented to a small platform that will provide an informal amphitheater adjacent to the commercial uses. The bowl and stage shall be oriented to enable patrons of the commercial area to overlook the bowl and view the stage, but shall consider late afternoon sun angles with regard to audience comfort. Shade structures of fabric, wood, or metal are permitted in the park area.

DS 127. Each Center District designation shall include a children's play area or areas. Such areas may involve a single location where equipment is clustered, or they may involve informal equipment integrated with the pedestrian space as small, individual play elements rather than a single "playground" facility where all play equipment is concentrated. The play equipment should be attractive and relate to the theme of the commercial area if feasible.

DS 128. Play equipment shall be designed and constructed to meet the United States Consumer Products Safety Commission standards and best practices, including the installation of protective surfaces and barriers. To allow for the supervision of children, barriers surrounding the play area shall be substantially transparent and not exceed three feet six inches in height. Seating for supervision shall be provided adjacent to the play area. The play area and seating shall be shaded in the afternoon.

DS 129. Directional/ directory maps and informational kiosks shall be located in the commercial areas.

DS 130. The commercial areas shall be configured to provide food services from restaurants, carts, and walk-up windows located in retail spaces adjacent to the pedestrian oriented space.

1.6.8. Standards for Pedestrian Pathways

RCMC Section 23.722.070 provides specific standards for enhanced pedestrian pathways that shall apply to all Center Districts. Refer also to RC Design Guidelines: Public Spaces and Pedestrian Amenities, p.3:14.

On-site pedestrian connectivity is essential to the function of the mixed-use character of the Center Districts. All development in the Center Districts shall comply with RCMC Section 23.722.06 that provides the standards for on-site pedestrian pathways. It requires that the pedestrian paths system shall be designed to provide the pedestrian safe passage throughout a District. The key provisions that apply to the Center Districts include:

DS 131. A clear and continuous path that connects the main pedestrian access point to the site with the main entrance(s) of the primary use structure(s) on-site.

DS 132. Pedestrian pathways from primary buildings to adjacent streets at a ratio of one pedestrian dedicated path for each vehicle entrance on-site.

DS 133. Drive aisles leading to main entrances with a walking path on at least one side.

DS 134. RCMC 23.722.06 also requires that pedestrian paths system shall be designed to provide the pedestrian safe passage between adjoining properties and shall connect their pedestrian pathways. The key provisions that apply to Center DDistricts include:

- A clear and continuous path along all adjacent streets that connects to the main entrance of the primary use structure on each property.
- A clear and continuous path along all drive aisles providing access between the properties that connects the main entrance of the primary use structure on each property.
- Special pedestrian paths/connections between adjoining lots where those uses are compatible.

DS 135. Center District developments adjacent to a public transit route shall provide a paved, direct pathway from the primary facade of the major building to the pedestrian path along the street edge leading to a transit stop. Where multiple buildings are included in the development, each building over 50,000 square feet gross floor area shall provide a connecting path that permits occupants to easily walk to the nearest transit stop.

DS 136. A shelter and waiting area that would support future public transit shall be located on the future transit route with pedestrian access to each Center District. Center District B is adjacent to the planned Signature Transit Route along Rancho Cordova Parkway. A clearly defined, convenient and well lighted pedestrian space shall be provided linking the storefronts to the sidewalk nearest the transit stop. Such pedestrian space shall also link to any pedestrian space within the District.

DS 137. To provide shade in the summer, deciduous shade trees shall be planted approximately 25 feet on center along the length of any required pedestrian path. These trees shall be placed at least 15 feet away from the face of any building wall. Equivalent shading may be provided by shade structures or buildings.

Figure II.1-5 Shading along Pedestrian Path

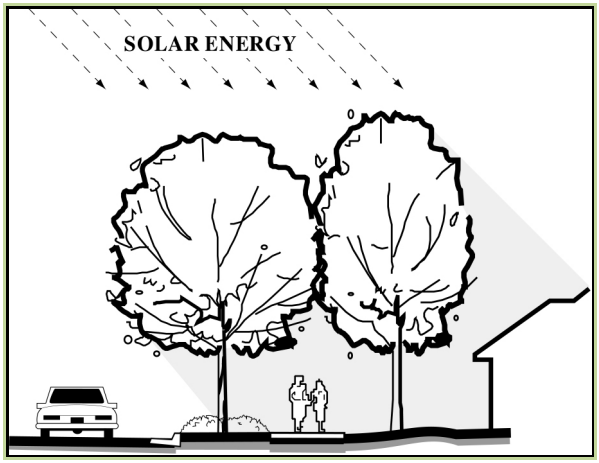

Hours of Access

All public spaces that provide a primary route for pedestrian connectivity through a Center District shall be accessible to the public at all times. Examples include the pedestrian way that connects the pedestrian walk adjacent to the open space in Center District A to Crescent Drive, and the pedestrian way that connects to the small park to the intersection of Central Park Drive and Rancho Cordova Parkway through Center District B, and any designated pedestrian pathway through Center District C. Landowners and property managers of small pedestrian spaces within residential areas or plazas directly associated with individual businesses, such as a dining patio adjacent to a restaurant, shall have the authority to limit hours of public access to such seating or use area. The City may authorize a nighttime closing contingent upon the following provisions:

- A new space may be granted nighttime closing if potentially significant safety issues are documented and submitted as part of an application to authorize the closing.
- An existing space may be granted nighttime closing if the space has been open for at least one year and significant operational and safety issues have been documented.
- Nighttime closing of the space is necessary for public safety and/or maintenance within the space.
- Any approved design element that limits nighttime public access shall not impede public circulation, police access, and visual or physical access within the space or between the space and public areas during hours of public operation.

Defensible Space

Defensible space includes designs that incorporate specific consideration for public safety in common areas, such as walkways and plazas. This includes such items as maintaining views from adjacent buildings and the street, adequate lighting, and location of shrubs and other screens. Refer also to RC Design Guidelines Safescape, p.2:58.

DS 138. Defensible space concepts and techniques shall be incorporated in Center Districts. Heavy landscaping near structures and on the periphery of parking areas shall be restricted in order to maintain view corridors. Retail shops and offices fewer than 10,000 square feet per tenant shall include a minimum of window front adjacent to walkways along the ground floor wall consistent with the RC Design Guidelines. These windows shall not be covered inside the building and shall allow direct line of sight to the outside.

DS 139. Potential crime risk uses, such as walk-up ATM machines, shall be located in highly visible and well-lighted areas.

1.6.9. Residential Use Site Design in Center District Designations

Residential is a key component of the mixed use Center Districts. Each District includes a component of High Density Residential (HDR) and Compact Medium Density Residential (CMDR) as well as commercial uses. The intent is to provide interaction among these uses that encourages a lively street life, yet allows for the quiet and

privacy required by most residents. The Rancho Cordova Municipal Code, Title 23 specifies design regulations for setbacks, street orientation, and other site and development considerations.

In addition to the RCMC regulatory standards, residential development in the SunCreek Center Districts is concerned with the orientation to the street, and the relationship of residential uses to non-residential uses in a mixed-use environment, particularly where the uses are mixed horizontally rather than vertically.

The residential interface along the Main Street area in each District includes both HDR and CMDR dwellings. Each of these designations is envisioned as primarily, but not exclusively, alley loaded housing that has a limited depth front yard and is oriented to the street edge. Sections 1.6.4 and 1.6.5 address guidelines for the street environment.

Housing integrated with non-residential use on the same block or parcel areas will require guidelines to protect the quiet and privacy of the residents.

DS 140. Multi-family residential uses in a Center District site shall be an integral part of the mixed use complex and not a separated by walls or parking areas except required for privacy and security in the residential use.

DS 141. Multi-family residential uses in the Center Districts may be integrated with the non-residential uses vertically, (apartments located above retail or office uses), or horizontally, (adjacent to the retail or office uses).

DS 142. Mixed use buildings shall provide separate entries for each use, but shall provide a residential entry oriented to a courtyard, plaza, and other common area that provides a transition from the public areas to private area.

DS 143. Multi-family residential uses in the Center Districts shall have access from the public walkways that serve the commercial uses, but shall also have a separate entry.

DS 144. Multi-family residential uses in the Center Districts shall have separate, dedicated parking areas, but shall share driveway entries from the street, where feasible.

DS 145. Multi-family residential uses in the Center Districts shall have private open space in the form of a patio or terrace separated from the commercial common areas. Such patios or terraces may overlook common public areas associated with commercial use.

1.6.10. Center District Descriptions

The SunCreek Form Based Code applies to three areas identified in Figure II.1-4 and Volume I Figure 3-3. Each District has a different character and purpose that requires different standards and a different development approach.

Center District A

District A is located in the southeast corner of the intersection of Sunrise Boulevard and Kiefer Road. Crescent Drive transects the District and provides the "Main Street". District A is adjacent to a medium and low-density residential neighborhood to the south and east. Permanent open space is located to the west and north.

District A includes a mix of Village Center (VC), High Density Residential (HDR) and Medium Density Residential (MDR) zoning. The anticipated mix of uses in this District includes local serving retail and services such as a grocery, drug store, a variety of small retail shops and personal services, business offices and professional service, entertainment, restaurants, including both sit-down and outdoor dining, private recreation, and multi-family housing in apartment, row house, or other similar configurations.

With its interface of medium to high-density residential and integrated commercial development, Crescent Drive presents a special opportunity for a lively urban setting. Shops and residential uses along this tree lined local collector street should include pedestrian amenities and small to medium sized public spaces. The retail and higher density residential form based frontage types described in this section are particularly suited to this street.

District A also presents the opportunity to mix residential, commercial and employment uses overlooking a substantial open space area. The south edge of the crescent shaped open space creates an opportunity for a pedestrian trail promenade between the open space and the adjacent residential and commercial uses.

Restaurants and shops should be oriented to both the Crescent Drive urban setting and the promenade along the open space preserve. Second floor office space and/or multi-family residential can be located to take advantage of this open space view and to provide eyes on the public trail system and the public spaces that will be included in the urban mixed use portions of the area. Food services and shops should also be oriented to the bike trail along Kiefer Boulevard to provide a rest and gathering area.

Center Districts emphasize pedestrian activity and public spaces. District A would include such spaces within the commercial portions as activity centers and gathering places, but the pedestrian ways and public spaces can also serve as transition areas between the public activity and the more private and quiet residential areas.

A major trail segment extends through the VC designation to Crescent Drive and beyond to the neighborhood park and major open space area. This trail segment is likely to be adjacent to high-density residential use and the trail design and location must provide for the security and privacy of the adjacent residents. Again, the upper story residential uses will provide eyes on the trail.

District A includes commercial areas along both Kiefer Boulevard and Sunrise Boulevard. The

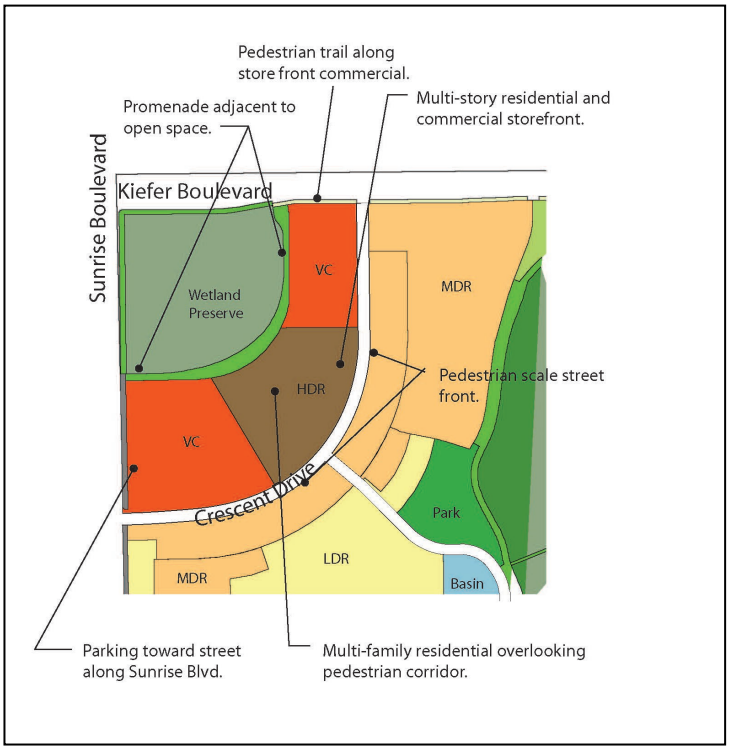

Kiefer Boulevard frontage is unusual because it includes a link in the major bike and pedestrian network. Volume I Figure 4-21 illustrates the condition where the primary trail passes by the commercial use. A mini-plaza with paved area, shade structures, low landscaping, lighting, and informal seating would fill the space between the trail and the building. This location would serve well for a small food service, shops, or services catering primarily to people using the adjacent trail.

The commercial development adjacent to Sunrise Boulevard will face the challenge of relatively high-speed traffic and road noise. This frontage includes a pedestrian walk, but the pedestrian traffic will be less significant than found on Kiefer Boulevard. Along this edge, the pedestrian oriented storefront will be less viable and buildings may orient a side or rear face to Sunrise Blvd. Access to the interior of the site will occur at Crescent Drive and at the bike trail along the adjacent open space.

Figure II.1-6 Center District A Notation

Center District B

Center District B is located along Rancho Cordova Parkway and Central Park Drive. The location provides access to future public transit and a pedestrian link to the Community Park and high school/middle school complex that comprise the core of the SunCreek community.

District B includes a mix of Village Center (VC), High Density Residential (HDR), Compact Medium Density Residential (CMDR), and Public/Quasi-public (P/QP) uses. Appropriate uses would include a small grocery, shops and offices, entertainment and dining.

These uses are integrated in a uniquely pedestrian friendly mix focused on a small neighborhood park. The commercial use overlooks the park and is an extension of the food, entertainment, and retail activity. Refer to Section 1.6.7 "Standards for Public Pedestrian-Oriented Spaces" in this chapter for a description and standard addressing this condition. A passage through this park will connect the commercial area to the surrounding neighborhoods and provides a direct link to the primary SunCreek bike trail along the open space corridor.

Figure II.1-7 Center District B Notation

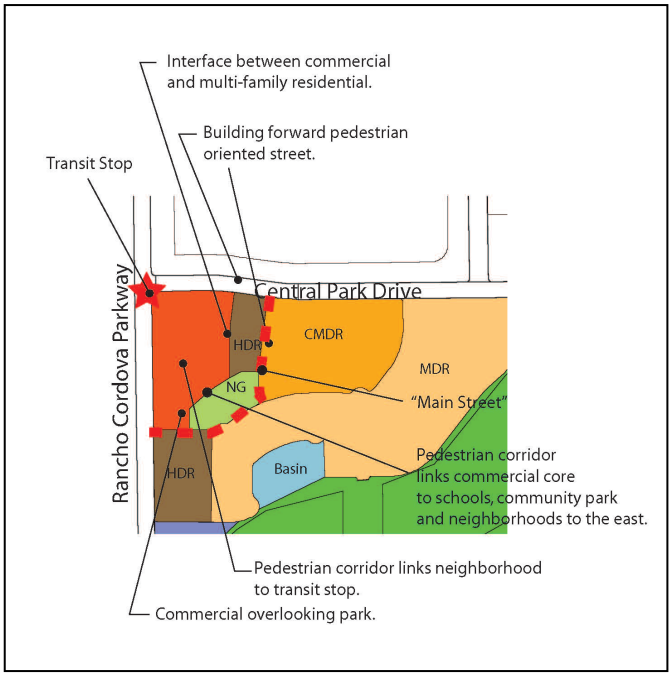

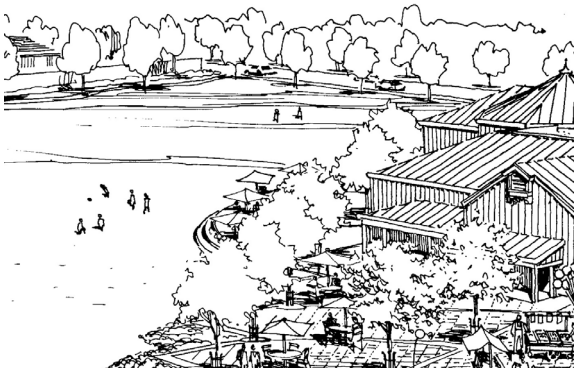

Example of Commercial Space Overlooking Park or Open Space

Central Park Drive provides a special pedestrian oriented link along a tree-lined corridor fronted by high-density residential and commercial uses. Central Park Drive is a primary pedestrian spine that transects the Core Open Space illustrated in Volume I, Figure 5-1. It links the community park, high school/middle school campus and the neighborhoods to the east to the transit hub at Rancho Cordova Parkway.

The commercial uses of this District will present attractive architecture toward Rancho Cordova Parkway and pedestrian pathways will extend from the sidewalk/frontage of Rancho Cordova Parkway into the adjoining commercial uses. View corridors between buildings will provide further visual connections between passing vehicles and businesses within this commercial center.

Center District C

District C includes a 47.4-acre site (before any major roadway or interchange improvements) planned as a major employment and retail center along Grant Line Road and Chrysanthy Boulevard. The zoning designation includes Regional Town Center (RTC) and High Density Residential (HDR). The District could include offices, large format retail, a large entertainment complex, or a combination of these. The site could also accommodate a large pedestrian scale "village" that includes components of the larger retail and office uses, but also includes clusters of businesses oriented to a network of interconnected by pedestrian promenades and pathways.

There are multiple alternative approaches that may be applied to this site. Future land use mixes of the District, and the scale will require an in depth planning process to determine the specific application of the form based features described in this chapter.

Figure II.1-8 suggests a pattern of internal streets that connect to the adjacent residential neighborhood. This would facilitate a "Main Street" development style that would include small buildings brought forward to the street edge. A small town square or Neighborhood Green feature will be included that serves as the focal point for this design theme. The transition to the adjacent neighborhood would be addressed by scaling the buildings in the commercial area to be compatible with the adjacent residential at the edges of the commercial area.

A significantly different approach would be to incorporate the entire ~~60~~ 53.9-acre site into a pedestrian friendly campus in which the core of the center is designed primarily for pedestrians and cyclists and the automobile is left to designated areas on the perimeter.

The RTC designation reflects the current City planning vision for this site; however, there are a number of factors that may affect the design of the planned uses. For example, the footprint of the intersection or interchange of Chrysanthy Boulevard and Grantline Road is not yet established. It is possible that the intersection of Chrysanthy and Grantline will ultimately be a grade separated interchange if the Southeast Connector is developed to an expressway standard.

Figure II.1-8 Center District C Notation

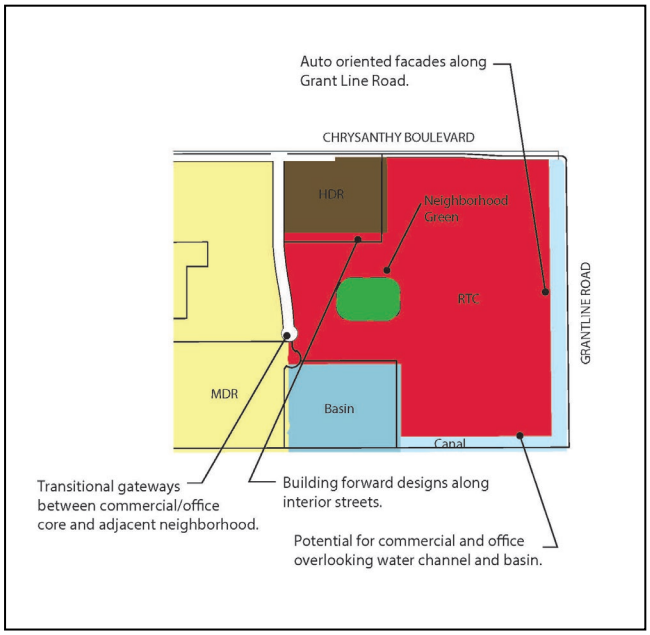

This would require a substantial land area to accommodate the interchange and connecting ramps that would affect this site and reduce the available area for development. In addition, any direct access from Grantline Road would be prohibited, and the access from Chrysanthy Boulevard to the site would be not less than one-quarter mile west of Grantline. The effect of these two factors would significantly affect the design of the site by focusing the primary traffic entry to a single location.

Further planning will be required prior to development, including more detailed design analysis subject to the SCSP Volume I Section 9.6 SunCreek Specific Plan Administration.

THIS PAGE INTENTIONALLY BLANK

CITY OF RANCHO CORDOVA

RESOLUTION NO. XX-2021

A RESOLUTION OF THE CITY COUNCIL OF THE CITY OF RANCHO CORDOVA APPROVING A LARGE LOT AND SMALL LOT TENTATIVE SUBDIVISION MAP WITH ATTACHED CONDITIONS OF APPROVAL FOR GRANTLINE 220, LOCATED WITHIN THE SUNCREEK SPECIFIC PLAN AREA PROJECT NO. DD9837

WHEREAS, Grantline & Chrysanthy Investors, LLC,c/o AKT Investments (hereinafter referred to as Applicant) filed an application with the City of Rancho Cordova for a Large Lot and Small Lot Tentative Subdivision Map for Grantline 220, located within the Suncreek Specific Plan area. Parcel Number: 067-0040-010; and

WHEREAS, the applicant has met all applicable requirements under State law and City ordinances related to this tentative subdivision map and the City Council is the appropriate authority to hear and take action on this project; and

WHEREAS, the attached Large Lot and Small Lot Tentative Maps meet the requirements of the Subdivision Map Act and the Rancho Cordova Municipal Code as set forth in findings below, and the City Council has conducted a properly noticed public hearing for the approval of the Large Lot and Small Lot Tentative Maps attached hereto in accordance with the Subdivision Map Act requirements.

WHEREAS, on June 7, 2021, the City Council held a properly noticed public hearing at which it received a report from City Staff regarding the Grantline 220 tentative maps and oral and written testimony from the public, and deliberated on the item; and

WHEREAS, the public hearing was noticed in accordance with the requirements set forth in Government Code section 65090 and 65091

NOW THEREFORE, the City Council of the City of Rancho Cordova hereby resolves as follows:

Section 1. RECITALS

The foregoing recitals are true and correct and made a part of this Resolution.

NOW, THEREFORE, BE IT HEREBY RESOLVED THE CITY COUNCIL OF THE CITY OF RANCHO CORDOVA authorizes approval of the Grantline 220 Large Lot and Small Lot Tentative Subdivision Maps (Exhibit A and B), subject to the following findings, attached Conditions of Approval (Exhibit C) and Phasing Plan (Exhibit D):

A. The Suncreek Specific Plan Environmental Impact Report (EIR; SCH# 2006072067) was approved on November 18, 2013. The EIR identified project impacts and mitigation measures for impacts found to be significant, and includes project alternatives, identification of significant irreversible environmental changes, growth-inducing impacts, and cumulative impacts. A Mitigation Monitoring and Reporting Program (MMRP) was adopted as part of the EIR. The Grantline 220 project was analyzed in the EIR as part of the overall Suncreek Specific Plan. The project area is the same as that analyzed in the EIR and the proposed tentative map is consistent with the land uses analyzed in the EIR.

Therefore, impacts related to footprint and development intensity would be the same as those disclosed in the EIR. The proposed project would be subject to applicable mitigation measures in the adopted MMRP. There is no new information of substantial importance that was not known at the time of the previous EIR that would require changes to the previous EIR. There are no changes to the project or circumstances under which the project would be undertaken that would require major revisions to the previous EIR. For these reasons, no further environmental analysis is required.

Section 2. LARGE LOT AND SMALL LOT TENTATIVE MAP WITH ATTACHED CONDITIONS OF APPROVAL FINDINGS AND APPROVAL

In accordance with Government Code section 66473.5, the proposed Large Lot and Small Lot Tentative Maps with attached Conditions of Approval ("Tentative Map") attached hereto is consistent with the applicable General and Specific Plan objectives, policies, land uses and programs. Section 66474 of the Government Code requires a City to deny approval of a tentative map if any of the findings are found to be true. In the case of the proposed map, none of the required findings were found to be true. The following evidence supports the map request:

1. *Finding: That the proposed map is not consistent with applicable general and specific plans as specified in Section 65451*.

   Evidence: The proposed Tentative Subdivision Map (TSM) is consistent with the Suncreek Specific Plan as proposed with the slight modifications to remove references of the previously anticipated age-restricted and gated community. With these modifications, the proposed TSM will be consistent within all applicable areas of the Suncreek Specific Plan including but not limited to land-use tables, maps and park requirements. The General Plan defers specific zoning requirements and details to the Suncreek Specific Plan, therefore, if the TSM is consistent with the Suncreek Specific Plan, then it is also consistent with the General Plan.

2. *Finding: That the design or improvement of the proposed subdivision is not consistent with applicable general and specific plans.*

   Evidence: The design and layout of the subdivision is consistent with the vision of the Suncreek Specific Plan. The project is consistent with the residential units of the Specific Plan and includes the proper zoning and location of each zone. The project includes pedestrian access and bike lanes consistent with the Circulation section of the Specific Plan and also the open space areas and commercial location as shown in the Suncreek SPA.

3. *Finding: That the site is not physically suitable for the type of development.*

   Evidence: The site is physically suitable for the proposed type of developments. The plan area is approximately 219 acres and will be split into lots suitable for single family units, high density units, open space areas, and commercial areas. The resulting lots will be of sufficient size for future development of the subdivision.

4. *Finding: That the site is not physically suitable for the proposed density of development.*

Evidence: The TSM is suitable for the proposed densities. The project proposes low, medium, and high-density areas throughout. The project is consistent with the Suncreek Specific Plan which has gone through proper environmental review and has taken into account these proposed densities.

5. *Finding: That the design of the subdivision or the proposed improvements are likely to cause substantial environmental damage or substantially and avoidably injure fish or wildlife or their habitat.*

   Evidence: An Environmental Impact Report (EIR) was prepared for Suncreek Specific Plan where the construction of single-family lots, multi-family lots, commercial, parks/open space, and the protection of natural resources were addressed in accordance with the requirements of the California Environmental Quality Act (CEQA). The EIR contains a description of the Project, description of the environmental setting, identification of project impacts, and mitigation measures for impacts found to be significant, as well as an analysis of project alternatives, identification of significant irreversible environmental changes, growth-inducing impacts, and cumulative impacts. The Draft EIR identifies issues determined to have no impact or a less-than-significant impact and provides analysis of potentially significant and significant impacts. The proposed project is consistent with the project analyzed in the Environmental Impact Report.

6. *Finding: That the design of the subdivision or the type of improvements is not likely to cause serious public health problems*.

   Evidence: The proposed design of the subdivision or type of improvements are not likely to cause serious public health problems. The project provides over 840 dwelling units throughout the site, a future school, a water quality basin and over 8 acres in park land for outdoor open space. The project also provides adequate bike and pedestrian access throughout the site and between adjacent properties. The project will also be consistent with development standards of the Suncreek Specific Plan which require street trees and landscaping that provides shade and encourages pedestrian walking and biking.

7. *Finding: That the design of the subdivision or the type of improvements will conflict with easements, acquired by the public at large, for access through or use of property within the proposed subdivision. In this connection, the legislative body may approve a map if it finds that alternate easements, for access or for use, will be provided, and that these will be substantially equivalent to ones previously acquired by the public.*

   Evidence: The proposed improvements on the Tentative Subdivision Map and included within the project are consistent with the approved Suncreek Specific Plan, the proposed administrative amendments, the City of Rancho Cordova Ordinances and Standards and do not conflict with public easements and related necessary access through the project..

B. Approval.

The City Council approves the attached Large Lot (Exhibit A) and Small Lot (Exhibit B) Tentative Map for Grantline 220 project with attached conditions of approval (Exhibit C) and phasing plan (Exhibit D) as attached.

Section 3. EFFECTIVE DATE.

This Resolution shall become effective upon the effective date of City Council Ordinance No. *-2021 adopting the Administrative Amendments to the Suncreek Specific Plan.

PASSED AND ADOPTED by the City Council of the City of Rancho Cordova on the 7th day of June, 2021 by the following vote:

AYES:

NOES:

ABSENT:

ABSTAIN:

_____
Garrett Gatewood, Mayor

ATTEST:

_____
Stacy Leitner, CMC
City Clerk

LARGE LOT TENTATIVE SUBDIVISION MAP

GRANTLINE 220

CITY OF RANCHO CORDOVA, CALIFORNIA

MAY 25, 2021

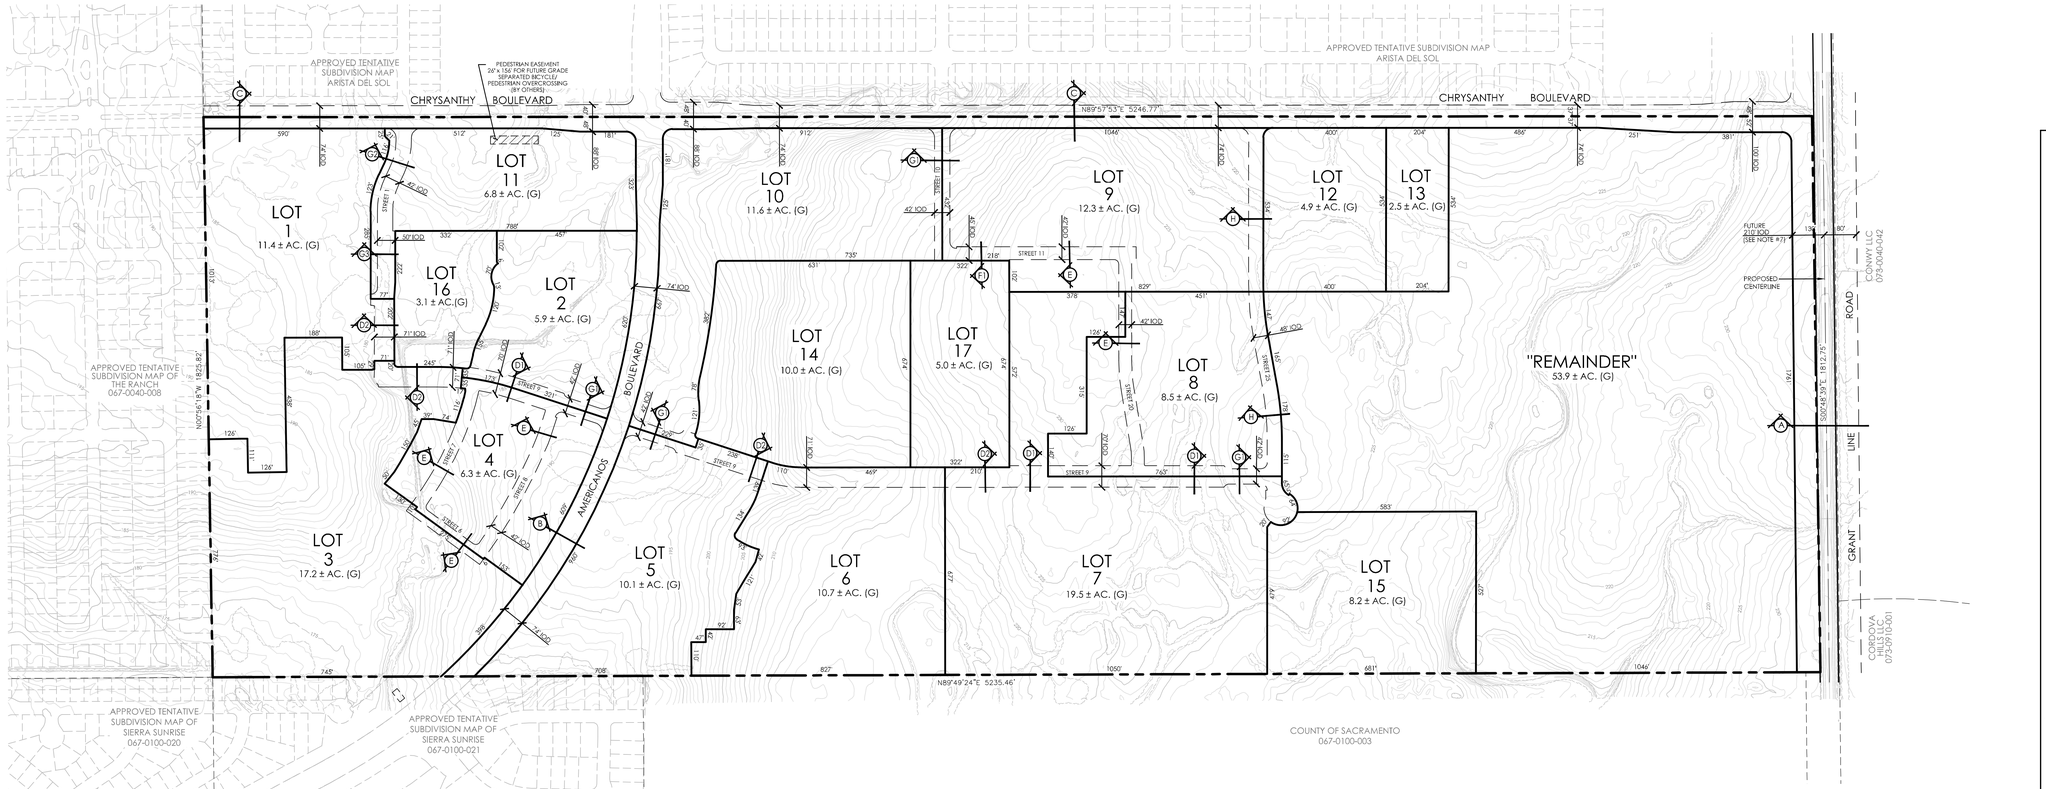

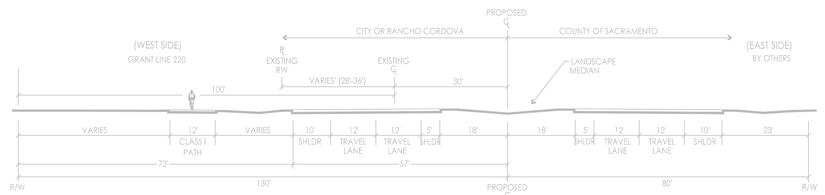

A — FUTURE GRANT LINE ROAD (BY OTHERS) - I.O.D.

210' STREET SECTION
NOT TO SCALE

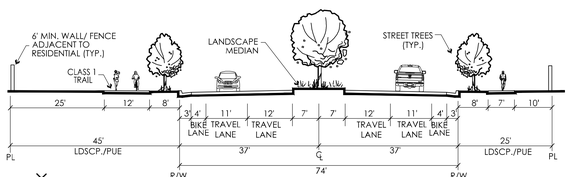

B — AMERICANOS BOULEVARD- MINOR ARTERIAL STREET - I.O.D.

74' STREET SECTION
NOT TO SCALE

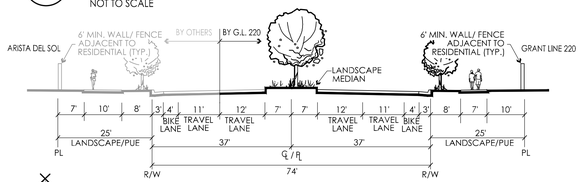

C — CHRYSANTHY BOULEVARD- MINOR ARTERIAL STREET - I.O.D.

74' STREET SECTION
NOT TO SCALE

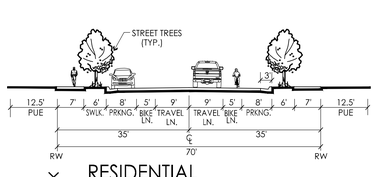

D1 — RESIDENTIAL STREET WITH BIKE LANES - I.O.D.

70' STREET SECTION
NOT TO SCALE

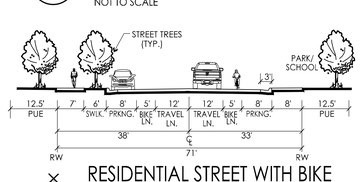

D2 — RESIDENTIAL STREET WITH BIKE LANES ADJ. TO PARK & SCHOOL - I.O.D.

71' STREET SECTION
NOT TO SCALE

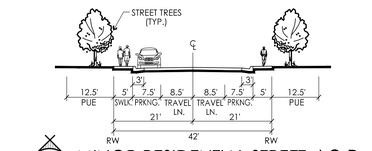

E — MINOR RESIDENTIAL STREET - I.O.D.

42' STREET SECTION
NOT TO SCALE

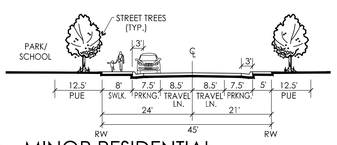

F1 — MINOR RESIDENTIAL STREET AT PARK AND SCHOOL - I.O.D.

45' STREET SECTION
NOT TO SCALE

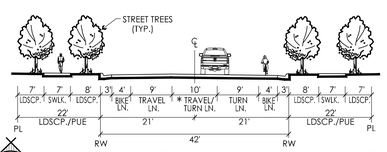

G1 — RESIDENTIAL COLLECTOR ENTRY - I.O.D.

42' STREET SECTION
NOT TO SCALE

* LANDSCAPE MEDIAN AT STREET 10.

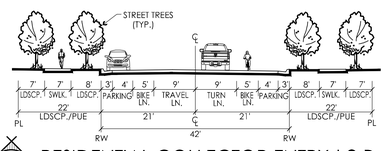

G2 — RESIDENTIAL COLLECTOR ENTRY - I.O.D.

42' STREET SECTION
NOT TO SCALE

STREET 1

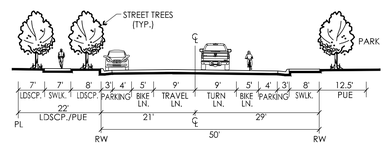

G3 — RESIDENTIAL COLLECTOR ENTRY ADJACENT TO PARK - I.O.D.

50' STREET SECTION
NOT TO SCALE

STREET 1

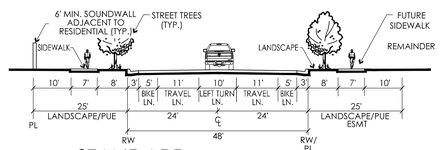

H — STANDARD COLLECTOR ENTRY STREET - I.O.D.

48' STREET SECTION
NOT TO SCALE

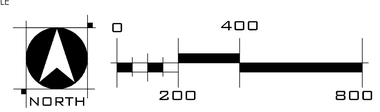

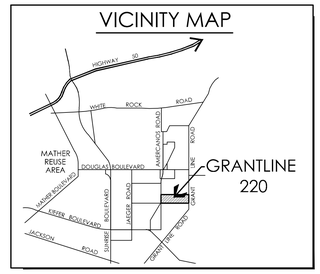

PROJECT NOTES

OWNER
GRANTLINE & CHRYSANTHY INVESTORS, LLC
C/O AKT INVESTMENTS
7919 FOLSOM BOULEVARD #300
SACRAMENTO CA. 95826
PHONE: (916) 383-2500

APPLICANT/ SUBDIVIDER
GRANTLINE & CHRYSANTHY INVESTORS, LLC
C/O AKT INVESTMENTS
7919 FOLSOM BOULEVARD #300
SACRAMENTO CA. 95826
CONTACT: ANGELO CHRISTIE
PHONE: (916) 383-2500
EMAIL: ANGELOC@AKTDEV.COM

PLANNER/ENGINEER
WOOD RODGERS INC
3301 'C' STREET, BLDG. 100B
SACRAMENTO, CA 95816
CONTACT: STAN METTE/
MICHAEL MOTRONI PE 73891
PHONE: (916) 341-7760

ASSESSOR'S PARCEL NO.
067-0040-010-0000

AREA
219.0 ± ACRES GROSS

EXISTING USE
PASTURE

PROPOSED USE
SEE LAND USE SUMMARY

EXISTING/ PROPOSED GENERAL PLAN DESIGNATION
LDR, MDR, HDR, RTC, POS & P/QP

EXISTING/ PROPOSED ZONING
RD-5, RD-7, HDR, RTC, POS & CS

EXISTING/ PROPOSED SPECIFIC PLAN
RD-5, RD-7, HDR, RTC, POS & P/QP

NUMBER OF PROPOSED LOTS
17 LARGE LOTS

PARK DISTRICT
CORDOVA RECREATION & PARK DISTRICT
2729 PROSPECT PARK DR #230
RANCHO CORDOVA, CA 95670
(916) 842-3300

FIRE PROTECTION
SACRAMENTO METRO FIRE DISTRICT
10545 ARMSTRONG AVE #200
MATHER, CA 95655
(916) 859-4300

SCHOOL DISTRICT
FOLSOM CORDOVA UNIFIED SCHOOL DISTRICT
1965 BIRKMONT DRIVE
RANCHO CORDOVA, CA 95742
(916) 294-9025

SEWER
SAC REGIONAL COUNTY SANITATION DISTRICT
8521 LAGUNA STATION ROAD
ELK GROVE, CA 95758
(916) 876-6000
&
SACRAMENTO AREA SEWER DISTRICT
10060 GOETHE ROAD
SACRAMENTO, CA 95827
(916) 875-6730

STORM DRAINAGE
CITY OF RANCHO CORDOVA DRAINAGE SERVICES
2729 PROSPECT PARK DR #230
RANCHO CORDOVA, CA 95670
(916) 842-3300

WATER
SACRAMENTO COUNTY WATER AGENCY
827 7TH STREET, ROOM 301
SACRAMENTO, CA 95814
(916) 874-6851

ELECTRICITY
SMUD
6301 S STREET
SACRAMENTO, CA 95817
(916) 742-7683

GAS
PG&E
5555 FLORIN PERKINS ROAD
SACRAMENTO, CA 95826
(916) 386-5453

NOTES:

1) *SUBDIVIDER(S) RESERVES THE RIGHT TO FILE MULTIPLE FINAL MAPS PURSUANT TO SECTION 66456.1 OF THE SUBDIVISION MAP ACT.*
2) *OWNER SHALL DEDICATE ALL EASEMENTS AND I.O.D.'S NECESSARY TO PROVIDE ALL UTILITIES.*
3) *THIS IS AN APPLICATION FOR A DEVELOPMENT PERMIT.*
4) *THIS EXHIBIT IS FOR LARGE LOT TENTATIVE SUBDIVISION MAP PURPOSES ONLY. ALL SITE CHARACTERISTICS ARE TO BE VERIFIED PRIOR TO FINAL MAP.*
5) *THE AERIAL TOPOGRAPHY SHOWN HEREON WAS PRODUCED BY GEOMAPS ON NOVEMBER 2003.*
6) *TITLE INFORMATION SHOWN PER PRELIMINARY TITLE REPORT PREPARED BY STEWART TITLE OF SACRAMENTO AND DATED NOVEMBER 20, 2017.*
7) *GRANT LINE ROAD RIGHT-OF-WAY DEDICATION/ CONSTRUCTION WILL BE A CONDITION OF APPROVAL ON A FUTURE ENTITLEMENT APPLICATION FOR THE REGIONAL TOWN CENTER "REMAINDER".*

LAND USE SUMMARY

LOT NO.	LAND USE	AREA (G)
1	SINGLE FAMILY RES.	11.4
2	SINGLE FAMILY RES.	5.9
3	SINGLE FAMILY RES.	17.2
4	SINGLE FAMILY RES.	6.3
5	SINGLE FAMILY RES.	10.1
6	SINGLE FAMILY RES.	10.7
7	SINGLE FAMILY RES.	19.5
8	SINGLE FAMILY RES.	8.5
9	SINGLE FAMILY RES.	12.3
10	SINGLE FAMILY RES.	11.6
11	HIGH DENSITY RESIDENTIAL	6.8
12	HIGH DENSITY RESIDENTIAL	4.9
13	HIGH DENSITY RESIDENTIAL	2.5
14	SCHOOL	10.0
15	WATER QUALITY BASIN	8.2
16	PARK	3.1
17	PARK	5.0
REMAINDER	-	53.9
ROW	GRANT LINE, CHRYSANTHY, & AMERICANOS R.O.W.	11.1
TOTAL		**219.0**

WOOD RODGERS
BUILDING RELATIONSHIPS ONE PROJECT AT A TIME
3301 C St, Bldg. 100-B
Sacramento, CA 95816
Tel 916.341.7760
Fax 916.341.7767

J:\1000-1\1258-GRANTLINE220\GRANTLINE220-DA\Planning\Exhibits\EXH_LL TSM_GL220.dwg 5/25/2021 2:26 PM Lorenzo Ibarra

SMALL LOT TENTATIVE SUBDIVISION MAP
GRANTLINE 220
CITY OF RANCHO CORDOVA, CALIFORNIA
MAY 25, 2021

PROJECT NOTES

OWNER
GRANTLINE & CHRYSANTHY INVESTORS, LLC
C/O AKT INVESTMENTS
7919 FOLSOM BOULEVARD #300
SACRAMENTO CA, 95826
PHONE: (916) 383-2500

APPLICANT/ SUBDIVIDER
GRANTLINE & CHRYSANTHY INVESTORS, LLC
C/O AKT INVESTMENTS
7919 FOLSOM BOULEVARD #300
SACRAMENTO CA, 95826
CONTACT: ANGELO CHRISTIE
PHONE: (916) 383-2500
EMAIL: ANGELOC@AKTDEV.COM

PLANNER/ENGINEER
WOOD RODGERS INC
3301 'C' STREET, BLDG. 100B
SACRAMENTO, CA 95816
CONTACT: STAN METTE/
MICHAEL MOTRONI PE 73891
PHONE: (916) 341-7760

ASSESSOR'S PARCEL NO.
067-0040-010-0000

AREA
219.0 ± ACRES GROSS

EXISTING USE
PASTURE

PROPOSED USE
SEE LAND USE SUMMARY

EXISTING/ PROPOSED GENERAL PLAN DESIGNATION
LDR, MDR, HDR, RTC, POS & P/QP

EXISTING/ PROPOSED ZONING
RD-5, RD-7, HDR, RTC, POS & CS

EXISTING/ PROPOSED SPECIFIC PLAN
RD-5, RD-7, HDR, RTC, POS & P/QP

NUMBER OF PROPOSED PARCELS
605 PARCELS (EXCLUDES REMAINDER PARCEL)

PARK DISTRICT
CORDOVA RECREATION & PARK DISTRICT
2729 PROSPECT PARK DR #230
RANCHO CORDOVA, CA 95670
(916) 842-3300

FIRE PROTECTION
SACRAMENTO METRO FIRE DISTRICT
10545 ARMSTRONG AVE #200
MATHER, CA 95655
(916) 859-4300

SCHOOL DISTRICT
FOLSOM CORDOVA UNIFIED SCHOOL DISTRICT
1965 BIRKMONT DRIVE
RANCHO CORDOVA, CA 95742
(916) 294-9025

SEWER
SAC REGIONAL COUNTY SANITATION DISTRICT
8521 LAGUNA STATION ROAD
ELK GROVE, CA 95758
(916) 876-6000
&
SACRAMENTO AREA SEWER DISTRICT
10060 GOETHE ROAD
SACRAMENTO, CA 95827
(916) 875-6730

STORM DRAINAGE
CITY OF RANCHO CORDOVA DRAINAGE SERVICES
2729 PROSPECT PARK DR #230
RANCHO CORDOVA, CA 95670
(916) 842-3300

WATER
SACRAMENTO COUNTY WATER AGENCY
827 7TH STREET, ROOM 301
SACRAMENTO, CA 95814
(916) 874-6851

ELECTRICITY
SMUD
6301 S STREET
SACRAMENTO, CA 95817
(916) 742-7683

GAS
PG&E
5555 FLORIN PERKINS ROAD
SACRAMENTO, CA 95826
(916) 386-5453

NOTES:
1) *SUBDIVIDER(S) RESERVES THE RIGHT TO FILE MULTIPLE FINAL MAPS PURSUANT TO SECTION 66456.1 OF THE SUBDIVISION MAP ACT.*
2) *OWNER SHALL DEDICATE ALL EASEMENTS AND I.O.D.'S NECESSARY TO PROVIDE ALL UTILITIES.*
3) *THIS IS AN APPLICATION FOR A DEVELOPMENT PERMIT.*
4) *THIS EXHIBIT IS FOR TENTATIVE SUBDIVISION MAP PURPOSES ONLY. ALL SITE CHARACTERISTICS ARE TO BE VERIFIED PRIOR TO FINAL MAP.*
5) *THE AERIAL TOPOGRAPHY SHOWN HEREON WAS PRODUCED BY GEOMAPS ON NOVEMBER 2003.*
6) *P.U.E.'S ARE PROPOSED FOR DEDICATION AS SHOWN OR AS OTHERWISE APPROVED.*
7) *TITLE INFORMATION SHOWN PER PRELIMINARY TITLE REPORT PREPARED BY STEWART TITLE OF SACRAMENTO AND DATED NOVEMBER 20, 2017.*
8) *ULTIMATE LOCATION OF THE 'FUTURE PUBLIC NEIGHBORHOOD GREEN' WILL BE ADJACENT TO OR NEAR LOT B & C (HIGH-DENSITY RESIDENTIAL) AND WILL BE DETERMINED DURING FUTURE DESIGN AND ENTITLEMENT PROCESS FOR THE REGIONAL TOWN CENTER (REMAINDER).*
9) *LOT 'C' TO BE DEDICATED TO THE CITY OF RANCHO CORDOVA PER DEVELOPMENT AGREEMENT.*
10) *LOT F & G TO BE DEDICATED TO CORDOVA RECREATION & PARK DISTRICT (CRPD).*
11) *STREET 14 WILL CONNECT TO SIERRA SUNRISE SUBJECT TO APPROVAL BY THE CITY AND RESPECTIVE DEVELOPMENTS.*

LAND USE SUMMARY

UNIT/ LOT DESIGNATION	LAND USE	LOT SIZE (TYP)	GENERAL PLAN	SPECIFIC PLAN	ZONING	AREA (G)	AREA (N)	DWELLING UNITS	DENSITY
1	SINGLE FAMILY RES.	45' X 105'	MDR	MDR (6.1-18.0 DU/AC)	RD-7	11.4	10.7	68	6.4
2	SINGLE FAMILY RES.	45' X 105'	MDR	MDR (6.1-18.0 DU/AC)	RD-7	5.9	4.8	29	6.0
3	SINGLE FAMILY RES.	55' X 105'	LDR	LDR (2.1-6.0 DU/AC)	RD-5	17.2	16.2	80	4.9
4	SINGLE FAMILY RES.	50' X 105'	MDR	MDR (6.1-18.0 DU/AC)	RD-7	6.3	5.2	32	6.2
5	SINGLE FAMILY RES.	45' X 105'	MDR	MDR (6.1-18.0 DU/AC)	RD-7	10.1	8.9	52	5.8
6	SINGLE FAMILY RES.	50' X 105'	MDR	MDR (6.1-18.0 DU/AC)	RD-7	10.7	9.8	60	6.1
7	SINGLE FAMILY RES.	60' X 105'	LDR	LDR (2.1-6.0 DU/AC)	RD-5	19.5	17.6	87	4.9
8	SINGLE FAMILY RES.	50' X 105'	MDR	MDR (6.1-18.0 DU/AC)	RD-7	8.5	6.8	40	5.9
9	SINGLE FAMILY RES.	45' X 105'	MDR	MDR (6.1-18.0 DU/AC)	RD-7	12.3	10.5	66	6.3
10	SINGLE FAMILY RES.	45' X 105'	MDR	MDR (6.1-18.0 DU/AC)	RD-7	11.6	9.9	59	6.0
SUBTOTAL						**113.5**	**100.4**	**573**	**5.7**
A	HIGH DENSITY RESIDENTIAL	-	HDR	HDR (18.1-40.0)	HDR	6.8	5.5	122	22.2
B	HIGH DENSITY RESIDENTIAL	-	HDR	HDR (18.1-40.0)	HDR	4.9	4.9	97	19.8
C	HIGH DENSITY RESIDENTIAL	-	HDR	HDR (18.1-40.0)	HDR	2.5	2.5	53	21.2
SUBTOTAL						**14.2**	**12.9**	**272**	**21.1**
D	SCHOOL	-	MDR	MDR (6.1-18.0 DU/AC)	RD-7	10.0	10.0		
E	WATER QUALITY BASIN	-	P/QP	PUBLIC/ QUASI-PUBLIC	CS	8.2	8.2		
F	NEIGHBORHOOD PARK (CRPD)	-	POS,NR	PARKS & OPEN SPACE	POS	3.1	3.1		
G	NEIGHBORHOOD PARK (CRPD)	-	POS,NR	PARKS & OPEN SPACE	POS	5.0	5.0		
-	REMAINDER	-	RTC	REGIONAL TOWN CENTER	RTC	53.9	53.9		
H-FF	LANDSCAPE LOT	-	LDR/MDR/HDR	LDR/MDR/HDR	RD-5/RD-7/HDR	-	7.3		
STREET 1,9, & 25	PUBLIC INTERIOR STREET	-	LDR/MDR/HDR	LDR/MDR/HDR	RD-5/RD-7/HDR	-	7.1		
GRANT LINE ROAD, CHRYSANTHY BOULEVARD, & AMERICANOS BOULEVARD				-	-	11.1	11.1		
SUBTOTAL						**91.3**	**105.7**		
TOTAL						**219.0 AC.**	**219.0 AC.**	**845**	**DU**

***NOTE:** NET ACREAGE & DENSITY CALCULATIONS EXCLUDE CHRYSANTHY BOULEVARD, GRANT LINE ROAD, AMERICANOS BOULEVARD, STREET 1, 9, 25 & LANDSCAPE LOTS.*

UNIT MIX TABLE

LOT SIZE	NET ACREAGE	DU'S	%	DENSITY
45 x 105	44.8	274	48%	6.1
50 x 105	21.8	132	23%	6.1
55 x 105	16.2	80	14%	4.9
60 x 105	17.6	87	15%	4.9
TOTAL	**100.4**	**573**	**100%**	**22.1**

KEY

= PROPOSED TRAFFIC SIGNAL LOCATION
= FUTURE TRAFFIC SIGNAL LOCATION
= PROJECT BOUNDARY
= UNIT BOUNDARY

VICINITY MAP

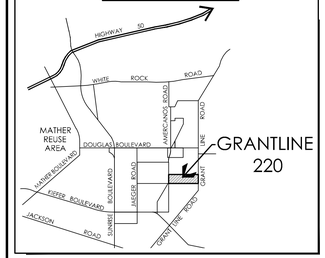

DETAIL A

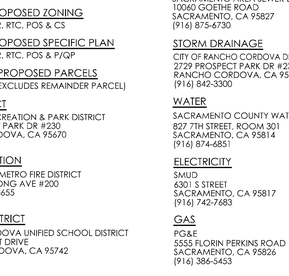

A — FUTURE GRANT LINE ROAD (BY OTHERS)
210' STREET SECTION
NOT TO SCALE

GRANT LINE ROAD RIGHT-OF-WAY DEDICATION/ CONSTRUCTION WILL BE A CONDITION OF APPROVAL ON A FUTURE ENTITLEMENT APPLICATION FOR THE REGIONAL TOWN CENTER 'REMAINDER'.

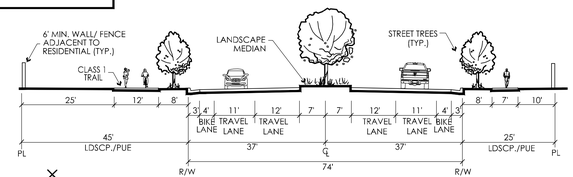

B — AMERICANOS BOULEVARD- MINOR ARTERIAL STREET
74' STREET SECTION
NOT TO SCALE

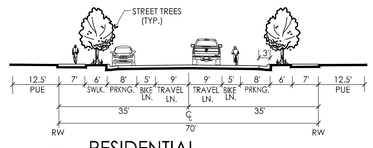

D1 — RESIDENTIAL STREET WITH BIKE LANES
70' STREET SECTION
NOT TO SCALE

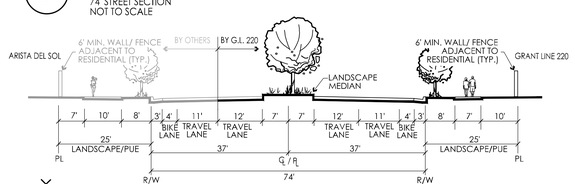

C — CHRYSANTHY BOULEVARD- MINOR ARTERIAL STREET
74' STREET SECTION
NOT TO SCALE

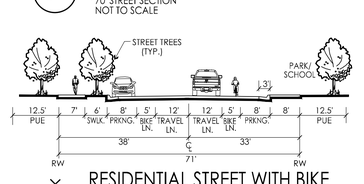

D2 — RESIDENTIAL STREET WITH BIKE LANES ADJ. TO PARK & SCHOOL
71' STREET SECTION
NOT TO SCALE

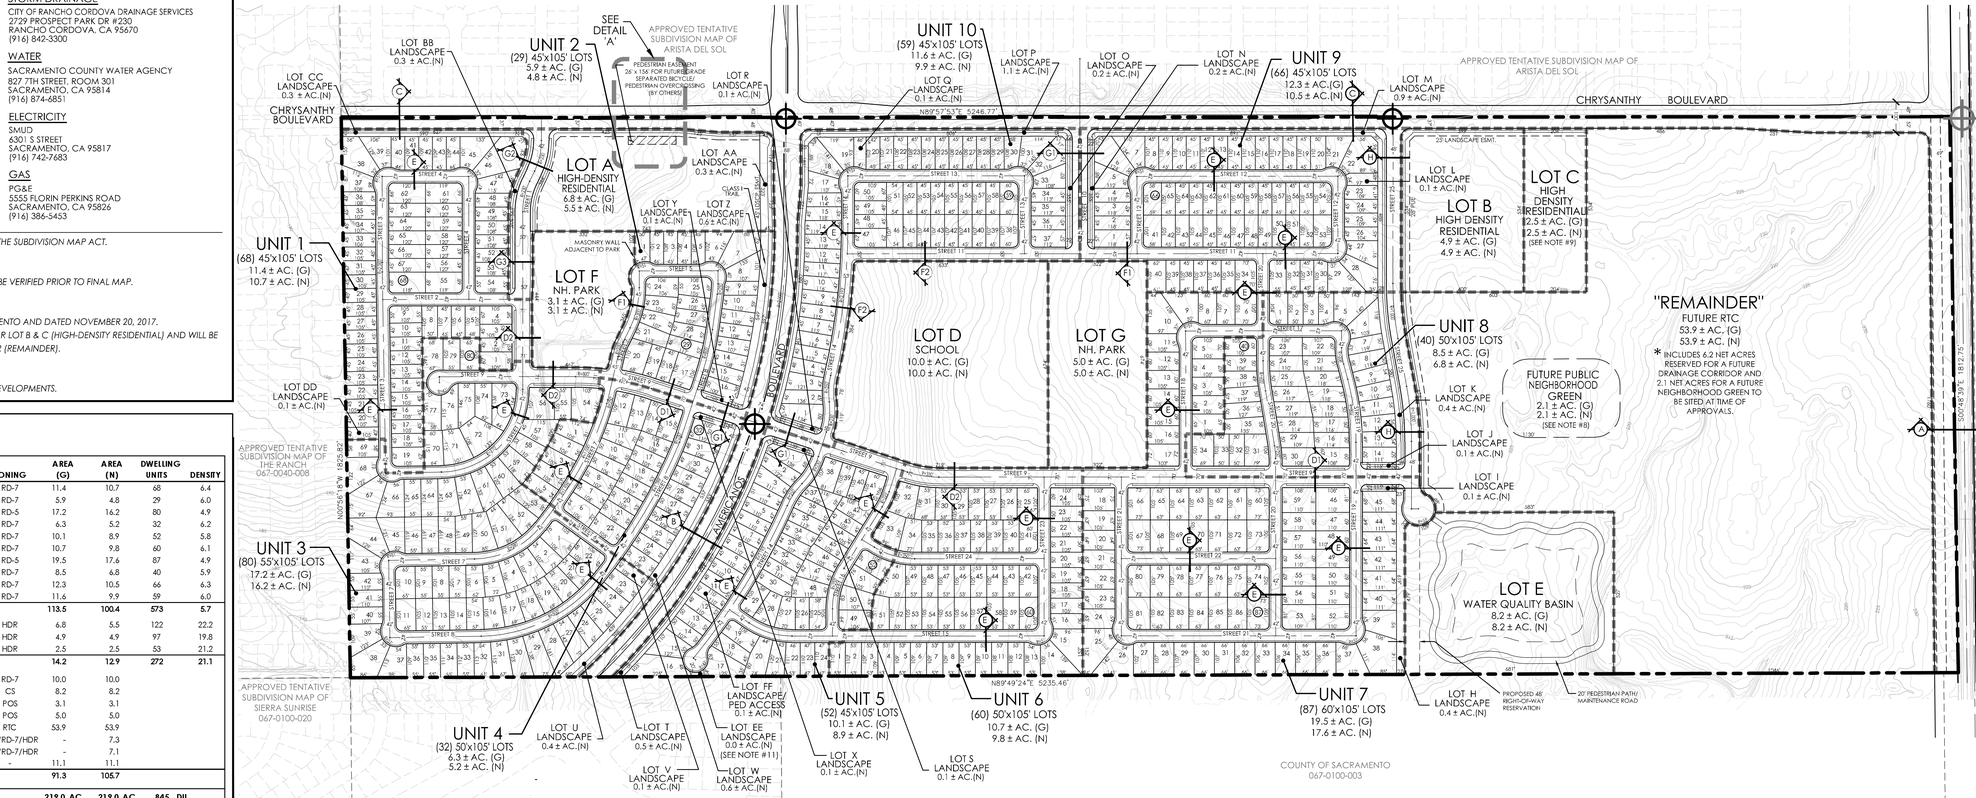

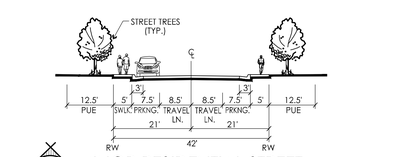

E — MINOR RESIDENTIAL STREET
42' STREET SECTION
NOT TO SCALE

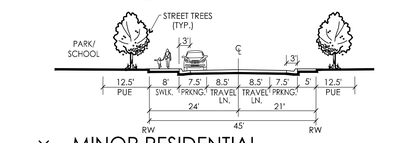

F1 — MINOR RESIDENTIAL STREET AT PARK AND SCHOOL
45' STREET SECTION
NOT TO SCALE

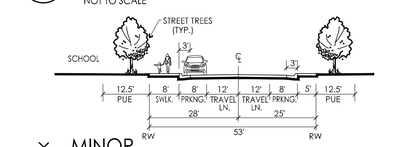

F2 — MINOR RESIDENTIAL STREET AT SCHOOL
53' STREET SECTION
NOT TO SCALE

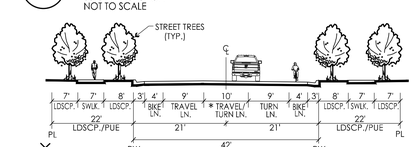

G1 — RESIDENTIAL COLLECTOR ENTRY
42' STREET SECTION
NOT TO SCALE
* LANDSCAPE MEDIAN AT STREET 10.

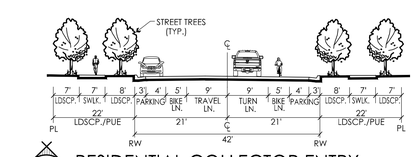

G2 — RESIDENTIAL COLLECTOR ENTRY
42' STREET SECTION
NOT TO SCALE
STREET 1

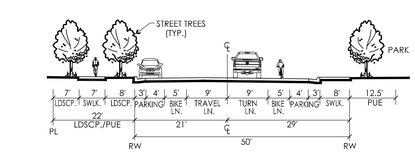

G3 — RESIDENTIAL COLLECTOR ENTRY ADJACENT TO PARK
50' STREET SECTION
NOT TO SCALE
STREET 1

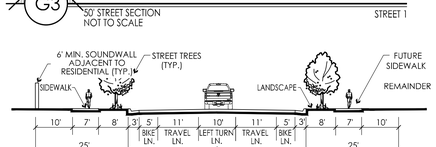

H — STANDARD COLLECTOR ENTRY STREET
48' STREET SECTION
NOT TO SCALE

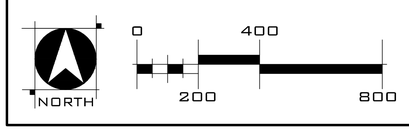

WOOD RODGERS
BUILDING RELATIONSHIPS ONE PROJECT AT A TIME
3301 C St, Bldg. 100-B
Sacramento, CA 95816
Tel 916.341.7760
Fax 916.341.7767

J:\1000-\1258-GRANTLINE220\GRANTLINE220-OA\Planning\Exhibits\EXH_SLTSM_GL220.dwg 5/25/2021 2:23 PM Lorenzo Ibarra

SMALL LOT TENTATIVE SUBDIVISION MAP

GRANTLINE 220

CITY OF RANCHO CORDOVA, CALIFORNIA

MAY 25, 2021

PROJECT NOTES

OWNER
GRANTLINE & CHRYSANTHY INVESTORS, LLC
C/O AKT INVESTMENTS
7919 FOLSOM BOULEVARD #300
SACRAMENTO CA, 95826
PHONE: (916) 383-2500

APPLICANT/ SUBDIVIDER
GRANTLINE & CHRYSANTHY INVESTORS, LLC
C/O AKT INVESTMENTS
7919 FOLSOM BOULEVARD #300
SACRAMENTO CA, 95826
CONTACT: ANGELO CHRISTIE
PHONE: (916) 383-2500
EMAIL: ANGELOC@AKTDEV.COM

PLANNER/ENGINEER
WOOD RODGERS INC
3301 'C' STREET, BLDG. 100B
SACRAMENTO, CA 95816
CONTACT: STAN METTE/
MICHAEL MOTRONI PE 73891
PHONE: (916) 341-7760

ASSESSOR'S PARCEL NO.
067-0040-010-0000

AREA
219.0 ± ACRES GROSS

EXISTING USE
PASTURE

PROPOSED USE
SEE LAND USE SUMMARY

EXISTING/ PROPOSED GENERAL PLAN DESIGNATION
LDR, MDR, HDR, RTC, POS & P/QP

EXISTING/ PROPOSED ZONING
RD-5, RD-7, HDR, RTC, POS & CS

EXISTING/ PROPOSED SPECIFIC PLAN
RD-5, RD-7, HDR, RTC, POS & P/QP

NUMBER OF PROPOSED PARCELS
605 PARCELS (EXCLUDES REMAINDER PARCEL)

PARK DISTRICT
CORDOVA RECREATION & PARK DISTRICT
2729 PROSPECT PARK DR #230
RANCHO CORDOVA, CA 95670
(916) 842-3300

FIRE PROTECTION
SACRAMENTO METRO FIRE DISTRICT
10545 ARMSTRONG AVE #200
MATHER, CA 95655
(916) 859-4300

SCHOOL DISTRICT
FOLSOM CORDOVA UNIFIED SCHOOL DISTRICT
1965 BIRKMONT DRIVE
RANCHO CORDOVA, CA 95742
(916) 294-9025

SEWER
SAC REGIONAL COUNTY SANITATION DISTRICT
8521 LAGUNA STATION ROAD
ELK GROVE, CA 95758
(916) 876-6000
&
SACRAMENTO AREA SEWER DISTRICT
10060 GOETHE ROAD
SACRAMENTO, CA 95827
(916) 875-6730

STORM DRAINAGE
CITY OF RANCHO CORDOVA DRAINAGE SERVICES
2729 PROSPECT PARK DR #230
RANCHO CORDOVA, CA 95670
(916) 842-3300

WATER
SACRAMENTO COUNTY WATER AGENCY
827 7TH STREET, ROOM 301
SACRAMENTO, CA 95814
(916) 874-6851

ELECTRICITY
SMUD
6301 S STREET
SACRAMENTO, CA 95817
(916) 742-7683

GAS
PG&E
5555 FLORIN PERKINS ROAD
SACRAMENTO, CA 95826
(916) 386-5453

NOTES:

1) *SUBDIVIDER(S) RESERVES THE RIGHT TO FILE MULTIPLE FINAL MAPS PURSUANT TO SECTION 66456.1 OF THE SUBDIVISION MAP ACT.*
2) *OWNER SHALL DEDICATE ALL EASEMENTS AND I.O.D.'S NECESSARY TO PROVIDE ALL UTILITIES.*
3) *THIS IS AN APPLICATION FOR A DEVELOPMENT PERMIT.*
4) *THIS EXHIBIT IS FOR TENTATIVE SUBDIVISION MAP PURPOSES ONLY. ALL SITE CHARACTERISTICS ARE TO BE VERIFIED PRIOR TO FINAL MAP.*
5) *THE AERIAL TOPOGRAPHY SHOWN HEREON WAS PRODUCED BY GEOMAPS ON NOVEMBER 2003.*
6) *P.U.E.'S ARE PROPOSED FOR DEDICATION AS SHOWN OR AS OTHERWISE APPROVED.*
7) *TITLE INFORMATION SHOWN PER PRELIMINARY TITLE REPORT PREPARED BY STEWART TITLE OF SACRAMENTO AND DATED NOVEMBER 20, 2017.*
8) *ULTIMATE LOCATION OF THE 'FUTURE PUBLIC NEIGHBORHOOD GREEN' WILL BE ADJACENT TO OR NEAR LOT B & C (HIGH-DENSITY RESIDENTIAL) AND WILL BE DETERMINED DURING FUTURE DESIGN AND ENTITLEMENT PROCESS FOR THE REGIONAL TOWN CENTER (REMAINDER).*
9) *LOT 'C' TO BE DEDICATED TO THE CITY OF RANCHO CORDOVA PER DEVELOPMENT AGREEMENT.*
10) *LOT F & G TO BE DEDICATED TO CORDOVA RECREATION & PARK DISTRICT (CRPD).*
11) *STREET 14 WILL CONNECT TO SIERRA SUNRISE SUBJECT TO APPROVAL BY THE CITY AND RESPECTIVE DEVELOPMENTS.*

LAND USE SUMMARY

UNIT/ LOT DESIGNATION	LAND USE	LOT SIZE (TYP)	GENERAL PLAN	SPECIFIC PLAN	ZONING	AREA (G)	AREA (N)	DWELLING UNITS	DENSITY
1	SINGLE FAMILY RES.	45' X 105'	MDR	MDR (6.1-18.0 DU/AC)	RD-7	11.4	10.7	68	6.4
2	SINGLE FAMILY RES.	45' X 105'	MDR	MDR (6.1-18.0 DU/AC)	RD-7	5.9	4.8	29	6.0
3	SINGLE FAMILY RES.	55' X 105'	LDR	LDR (2.1-6.0 DU/AC)	RD-5	17.2	16.2	80	4.9
4	SINGLE FAMILY RES.	50' X 105'	MDR	MDR (6.1-18.0 DU/AC)	RD-7	6.3	5.2	32	6.2
5	SINGLE FAMILY RES.	45' X 105'	MDR	MDR (6.1-18.0 DU/AC)	RD-7	10.1	8.9	52	5.8
6	SINGLE FAMILY RES.	50' X 105'	MDR	MDR (6.1-18.0 DU/AC)	RD-7	10.7	9.8	60	6.1
7	SINGLE FAMILY RES.	60' X 105'	LDR	LDR (2.1-6.0 DU/AC)	RD-5	19.5	17.6	87	4.9
8	SINGLE FAMILY RES.	50' X 105'	MDR	MDR (6.1-18.0 DU/AC)	RD-7	8.5	6.8	40	5.9
9	SINGLE FAMILY RES.	45' X 105'	MDR	MDR (6.1-18.0 DU/AC)	RD-7	12.3	10.5	66	6.3
10	SINGLE FAMILY RES.	45' X 105'	MDR	MDR (6.1-18.0 DU/AC)	RD-7	11.6	9.9	59	6.0
SUBTOTAL						**113.5**	**100.4**	**573**	**5.7**
A	HIGH DENSITY RESIDENTIAL	-	HDR	HDR (18.1-40.0)	HDR	6.8	5.5	122	22.2
B	HIGH DENSITY RESIDENTIAL	-	HDR	HDR (18.1-40.0)	HDR	4.9	4.9	97	19.8
C	HIGH DENSITY RESIDENTIAL	-	HDR	HDR (18.1-40.0)	HDR	2.5	2.5	53	21.2
SUBTOTAL						**14.2**	**12.9**	**272**	**21.1**
D	SCHOOL	-	MDR	MDR (6.1-18.0 DU/AC)	RD-7	10.0	10.0		
E	WATER QUALITY BASIN	-	P/QP	PUBLIC/ QUASI-PUBLIC	CS	8.2	8.2		
F	NEIGHBORHOOD PARK (CRPD)	-	POS,NR	PARKS & OPEN SPACE	POS	3.1	3.1		
G	NEIGHBORHOOD PARK (CRPD)	-	POS,NR	PARKS & OPEN SPACE	POS	5.0	5.0		
-	REMAINDER	-	RTC	REGIONAL TOWN CENTER	RTC	53.9	53.9		
H-FF	LANDSCAPE LOT	-	LDR/MDR/HDR	LDR/MDR/HDR	RD-5/RD-7/HDR	-	7.3		
STREET 1,9, & 25	PUBLIC INTERIOR STREET	-	LDR/MDR/HDR	LDR/MDR/HDR	RD-5/RD-7/HDR	-	7.1		
GRANT LINE ROAD, CHRYSANTHY BOULEVARD, & AMERICANOS BOULEVARD		-	-	-	-	11.1	11.1		
SUBTOTAL						**91.3**	**105.7**		
TOTAL						**219.0 AC.**	**219.0 AC.**	**845 DU**	

***NOTE:** NET ACREAGE & DENSITY CALCULATIONS EXCLUDE CHRYSANTHY BOULEVARD, GRANT LINE ROAD, AMERICANOS BOULEVARD, STREET 1, 9, 25 & LANDSCAPE LOTS.*

UNIT MIX TABLE

LOT SIZE	NET ACREAGE	DU'S	%	DENSITY
45 x 105	44.8	274	48%	6.1
50 x 105	21.8	132	23%	6.1
55 x 105	16.2	80	14%	4.9
60 x 105	17.6	87	15%	4.9
TOTAL	**100.4**	**573**	**100%**	**22.1**

KEY

= PROPOSED TRAFFIC SIGNAL LOCATION
= FUTURE TRAFFIC SIGNAL LOCATION
= PROJECT BOUNDARY
= UNIT BOUNDARY

DETAIL A

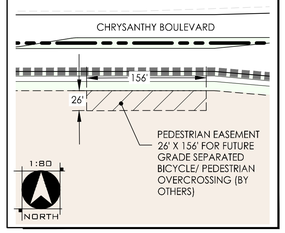

VICINITY MAP

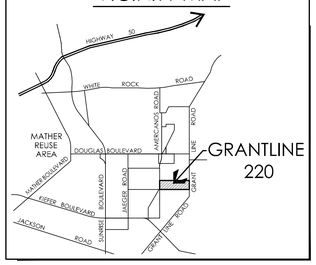

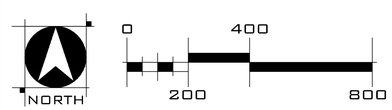

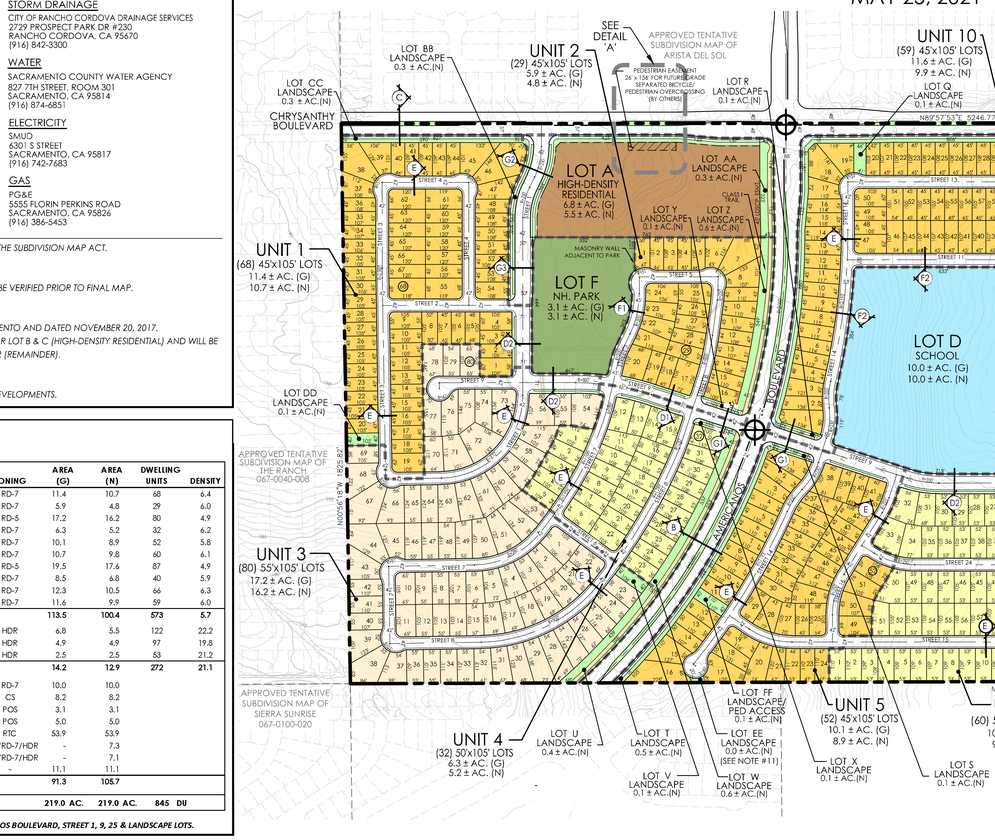

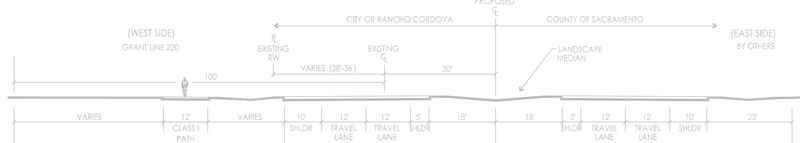

A — FUTURE GRANT LINE ROAD (BY OTHERS)
210' STREET SECTION
NOT TO SCALE

GRANT LINE ROAD RIGHT-OF-WAY DEDICATION/ CONSTRUCTION WILL BE A CONDITION OF APPROVAL ON A FUTURE ENTITLEMENT APPLICATION FOR THE REGIONAL TOWN CENTER 'REMAINDER'.

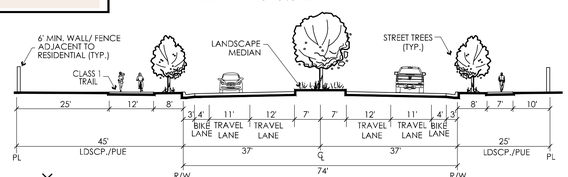

B — AMERICANOS BOULEVARD- MINOR ARTERIAL STREET
74' STREET SECTION
NOT TO SCALE

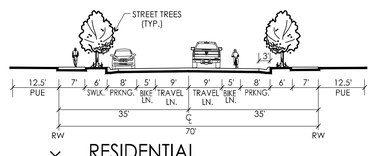

D1 — RESIDENTIAL STREET WITH BIKE LANES
70' STREET SECTION
NOT TO SCALE

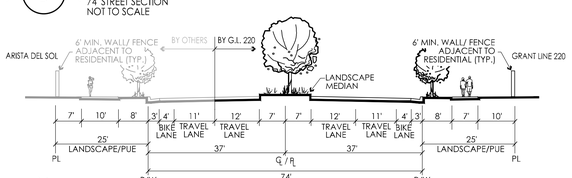

C — CHRYSANTHY BOULEVARD- MINOR ARTERIAL STREET
74' STREET SECTION
NOT TO SCALE

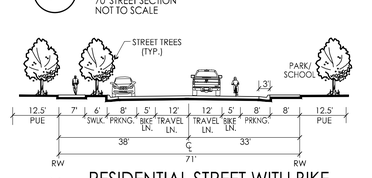

D2 — RESIDENTIAL STREET WITH BIKE LANES ADJ. TO PARK & SCHOOL
71' STREET SECTION
NOT TO SCALE

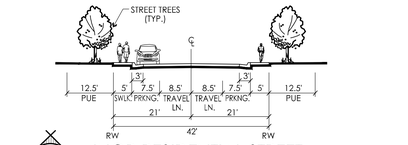

E — MINOR RESIDENTIAL STREET
42' STREET SECTION
NOT TO SCALE

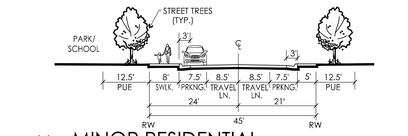

F1 — MINOR RESIDENTIAL STREET AT PARK AND SCHOOL
45' STREET SECTION
NOT TO SCALE

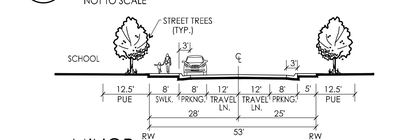

F2 — MINOR RESIDENTIAL STREET AT SCHOOL
53' STREET SECTION
NOT TO SCALE

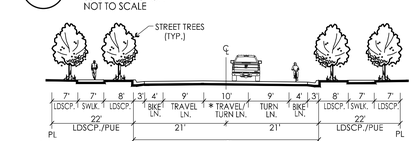

G1 — RESIDENTIAL COLLECTOR ENTRY
42' STREET SECTION
NOT TO SCALE
* LANDSCAPE MEDIAN AT STREET 10.

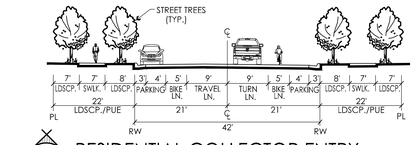

G2 — RESIDENTIAL COLLECTOR ENTRY
42' STREET SECTION
NOT TO SCALE
STREET 1

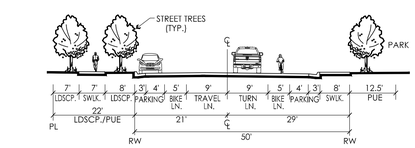

G3 — RESIDENTIAL COLLECTOR ENTRY ADJACENT TO PARK
50' STREET SECTION
NOT TO SCALE
STREET 1

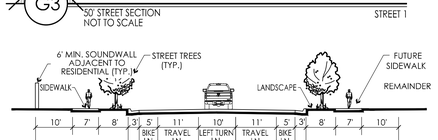

H — STANDARD COLLECTOR ENTRY STREET
48' STREET SECTION
NOT TO SCALE

WOOD RODGERS
BUILDING RELATIONSHIPS ONE PROJECT AT A TIME
3301 C St, Bldg. 100-B
Sacramento, CA 95816
Tel 916.341.7760
Fax 916.341.7767

SHEET 1 OF 2

J:\1000-1\1258-GRANTLINE220\GRANTLINE220-OA\Planning\Exhibits\EXH_SLTSM_GL220.dwg 5/25/2021 2:20 PM Lorenzo Ibarra

INFRASTRUCTURE PHASING

GRANTLINE 220

CITY OF RANCHO CORDOVA, CALIFORNIA

MAY 20, 2021

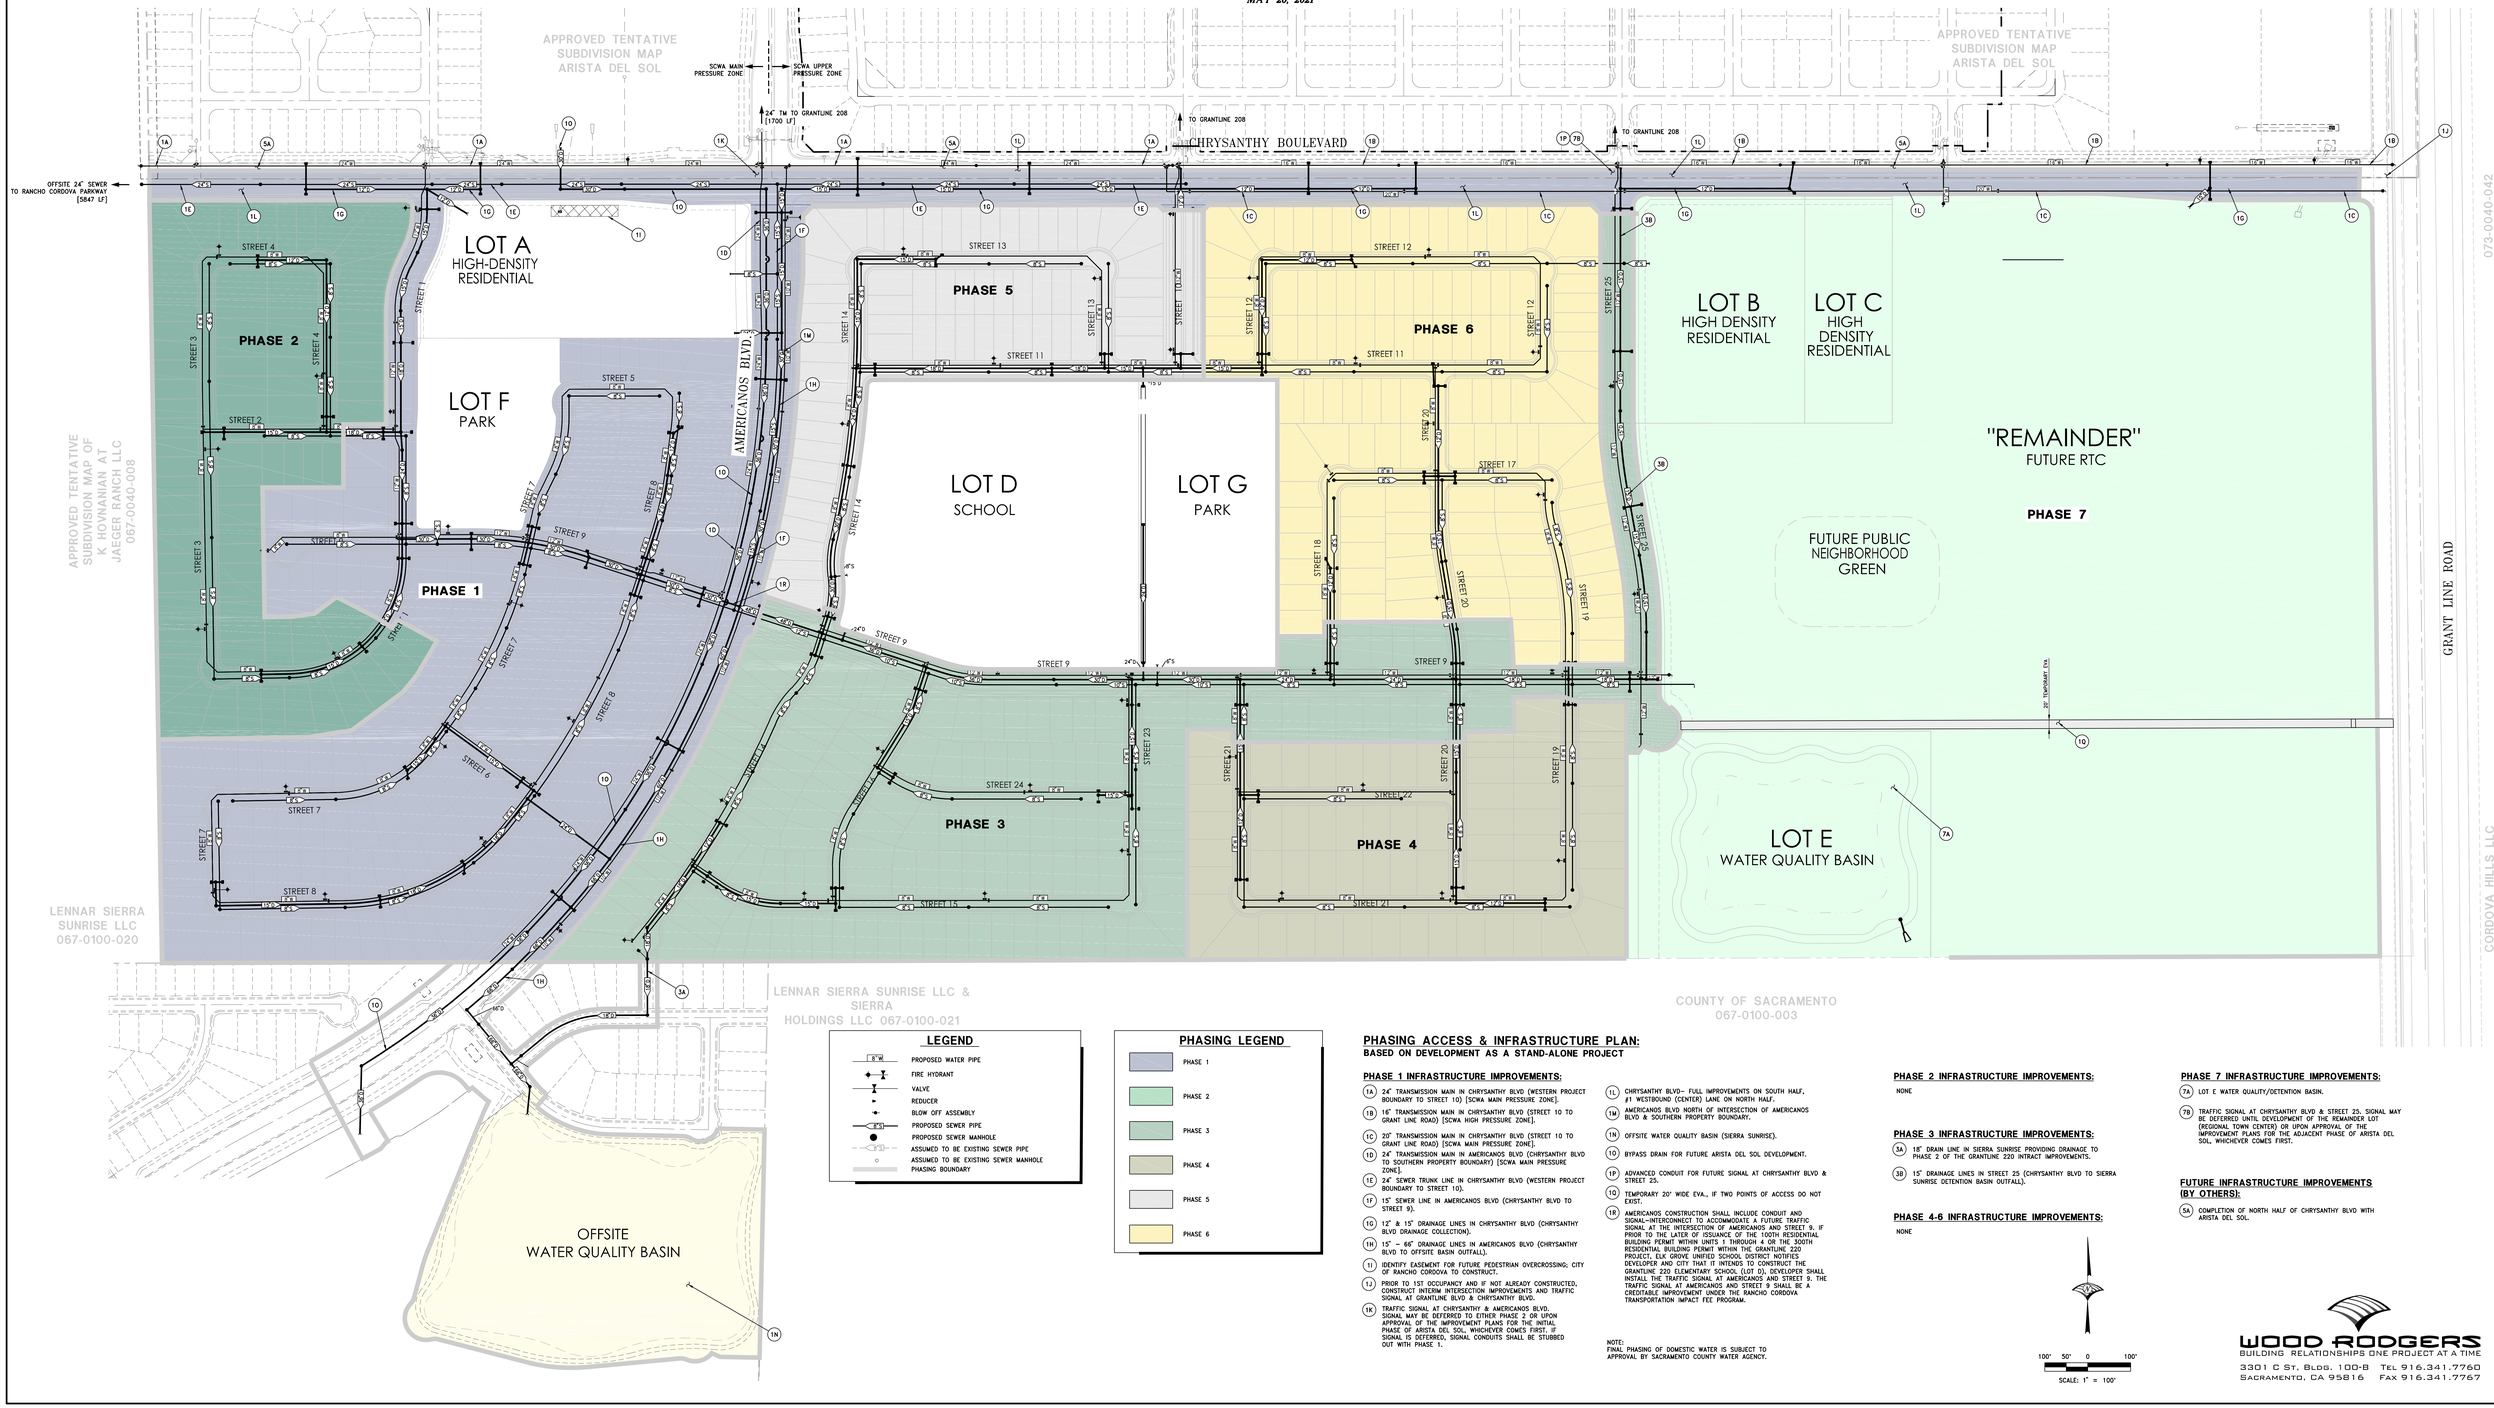

LEGEND

- PROPOSED WATER PIPE (8"W)
- FIRE HYDRANT
- VALVE
- REDUCER
- BLOW OFF ASSEMBLY
- PROPOSED SEWER PIPE (8"S)
- PROPOSED SEWER MANHOLE
- ASSUMED TO BE EXISTING SEWER PIPE
- ASSUMED TO BE EXISTING SEWER MANHOLE
- PHASING BOUNDARY

PHASING LEGEND

- PHASE 1
- PHASE 2
- PHASE 3
- PHASE 4
- PHASE 5
- PHASE 6

PHASING ACCESS & INFRASTRUCTURE PLAN:

BASED ON DEVELOPMENT AS A STAND-ALONE PROJECT

PHASE 1 INFRASTRUCTURE IMPROVEMENTS:

(1A) 24" TRANSMISSION MAIN IN CHRYSANTHY BLVD (WESTERN PROJECT BOUNDARY TO STREET 10) [SCWA MAIN PRESSURE ZONE].

(1B) 16" TRANSMISSION MAIN IN CHRYSANTHY BLVD (STREET 10 TO GRANT LINE ROAD) [SCWA HIGH PRESSURE ZONE].

(1C) 20" TRANSMISSION MAIN IN CHRYSANTHY BLVD (STREET 10 TO GRANT LINE ROAD) [SCWA MAIN PRESSURE ZONE].

(1D) 24" TRANSMISSION MAIN IN AMERICANOS BLVD (CHRYSANTHY BLVD TO SOUTHERN PROPERTY BOUNDARY) [SCWA MAIN PRESSURE ZONE].

(1E) 24" SEWER TRUNK LINE IN CHRYSANTHY BLVD (WESTERN PROJECT BOUNDARY TO STREET 10).

(1F) 15" SEWER LINE IN AMERICANOS BLVD (CHRYSANTHY BLVD TO STREET 9).

(1G) 12" & 15" DRAINAGE LINES IN CHRYSANTHY BLVD (CHRYSANTHY BLVD DRAINAGE COLLECTION).

(1H) 15" – 66" DRAINAGE LINES IN AMERICANOS BLVD (CHRYSANTHY BLVD TO OFFSITE BASIN OUTFALL).

(1I) IDENTIFY EASEMENT FOR FUTURE PEDESTRIAN OVERCROSSING; CITY OF RANCHO CORDOVA TO CONSTRUCT.

(1J) PRIOR TO 1ST OCCUPANCY AND IF NOT ALREADY CONSTRUCTED, CONSTRUCT INTERIM INTERSECTION IMPROVEMENTS AND TRAFFIC SIGNAL AT GRANTLINE BLVD & CHRYSANTHY BLVD.

(1K) TRAFFIC SIGNAL AT CHRYSANTHY & AMERICANOS BLVD. SIGNAL MAY BE DEFERRED TO EITHER PHASE 2 OR UPON APPROVAL OF THE IMPROVEMENT PLANS FOR THE INITIAL PHASE OF ARISTA DEL SOL, WHICHEVER COMES FIRST. IF SIGNAL IS DEFERRED, SIGNAL CONDUITS SHALL BE STUBBED OUT WITH PHASE 1.

(1L) CHRYSANTHY BLVD– FULL IMPROVEMENTS ON SOUTH HALF, #1 WESTBOUND (CENTER) LANE ON NORTH HALF.

(1M) AMERICANOS BLVD NORTH OF INTERSECTION OF AMERICANOS BLVD & SOUTHERN PROPERTY BOUNDARY.

(1N) OFFSITE WATER QUALITY BASIN (SIERRA SUNRISE).

(1O) BYPASS DRAIN FOR FUTURE ARISTA DEL SOL DEVELOPMENT.

(1P) ADVANCED CONDUIT FOR FUTURE SIGNAL AT CHRYSANTHY BLVD & STREET 25.

(1Q) TEMPORARY 20' WIDE EVA., IF TWO POINTS OF ACCESS DO NOT EXIST.

(1R) AMERICANOS CONSTRUCTION SHALL INCLUDE CONDUIT AND SIGNAL–INTERCONNECT TO ACCOMMODATE A FUTURE TRAFFIC SIGNAL AT THE INTERSECTION OF AMERICANOS AND STREET 9. IF PRIOR TO THE LATER OF ISSUANCE OF THE 100TH RESIDENTIAL BUILDING PERMIT WITHIN UNITS 1 THROUGH 4 OR THE 300TH RESIDENTIAL BUILDING PERMIT WITHIN THE GRANTLINE 220 PROJECT, ELK GROVE UNIFIED SCHOOL DISTRICT NOTIFIES DEVELOPER AND CITY THAT IT INTENDS TO CONSTRUCT THE GRANTLINE 220 ELEMENTARY SCHOOL (LOT D), DEVELOPER SHALL INSTALL THE TRAFFIC SIGNAL AT AMERICANOS AND STREET 9. THE TRAFFIC SIGNAL AT AMERICANOS AND STREET 9 SHALL BE A CREDITABLE IMPROVEMENT UNDER THE RANCHO CORDOVA TRANSPORTATION IMPACT FEE PROGRAM.

NOTE:
FINAL PHASING OF DOMESTIC WATER IS SUBJECT TO APPROVAL BY SACRAMENTO COUNTY WATER AGENCY.

PHASE 2 INFRASTRUCTURE IMPROVEMENTS:

NONE

PHASE 3 INFRASTRUCTURE IMPROVEMENTS:

(3A) 18" DRAIN LINE IN SIERRA SUNRISE PROVIDING DRAINAGE TO PHASE 2 OF THE GRANTLINE 220 INTRACT IMPROVEMENTS.

(3B) 15" DRAINAGE LINES IN STREET 25 (CHRYSANTHY BLVD TO SIERRA SUNRISE DETENTION BASIN OUTFALL).

PHASE 4-6 INFRASTRUCTURE IMPROVEMENTS:

NONE

PHASE 7 INFRASTRUCTURE IMPROVEMENTS:

(7A) LOT E WATER QUALITY/DETENTION BASIN.

(7B) TRAFFIC SIGNAL AT CHRYSANTHY BLVD & STREET 25. SIGNAL MAY BE DEFERRED UNTIL DEVELOPMENT OF THE REMAINDER LOT (REGIONAL TOWN CENTER) OR UPON APPROVAL OF THE IMPROVEMENT PLANS FOR THE ADJACENT PHASE OF ARISTA DEL SOL, WHICHEVER COMES FIRST.

FUTURE INFRASTRUCTURE IMPROVEMENTS (BY OTHERS):

(5A) COMPLETION OF NORTH HALF OF CHRYSANTHY BLVD WITH ARISTA DEL SOL.

100' 50' 0 100'
SCALE: 1" = 100'

WOOD RODGERS
BUILDING RELATIONSHIPS ONE PROJECT AT A TIME
3301 C St, Bldg. 100-B Tel 916.341.7760
Sacramento, CA 95816 Fax 916.341.7767

L:\2021\21-0391 GRANTLINE 220\Drawings\Civil Entitlement\Exhibits\21-0391 PHASING.dwg 5/20/2021 3:15 PM Joe Siebert

PRELIMINARY GRANTLINE ROAD & CHRYSANTHY BLVD INTERSECTION GEOMETRY (INTERIM CONDITION)

GRANTLINE 220

AKT DEVELOPMENT

RANCHO CORDOVA, CALIFORNIA

MAY 2021

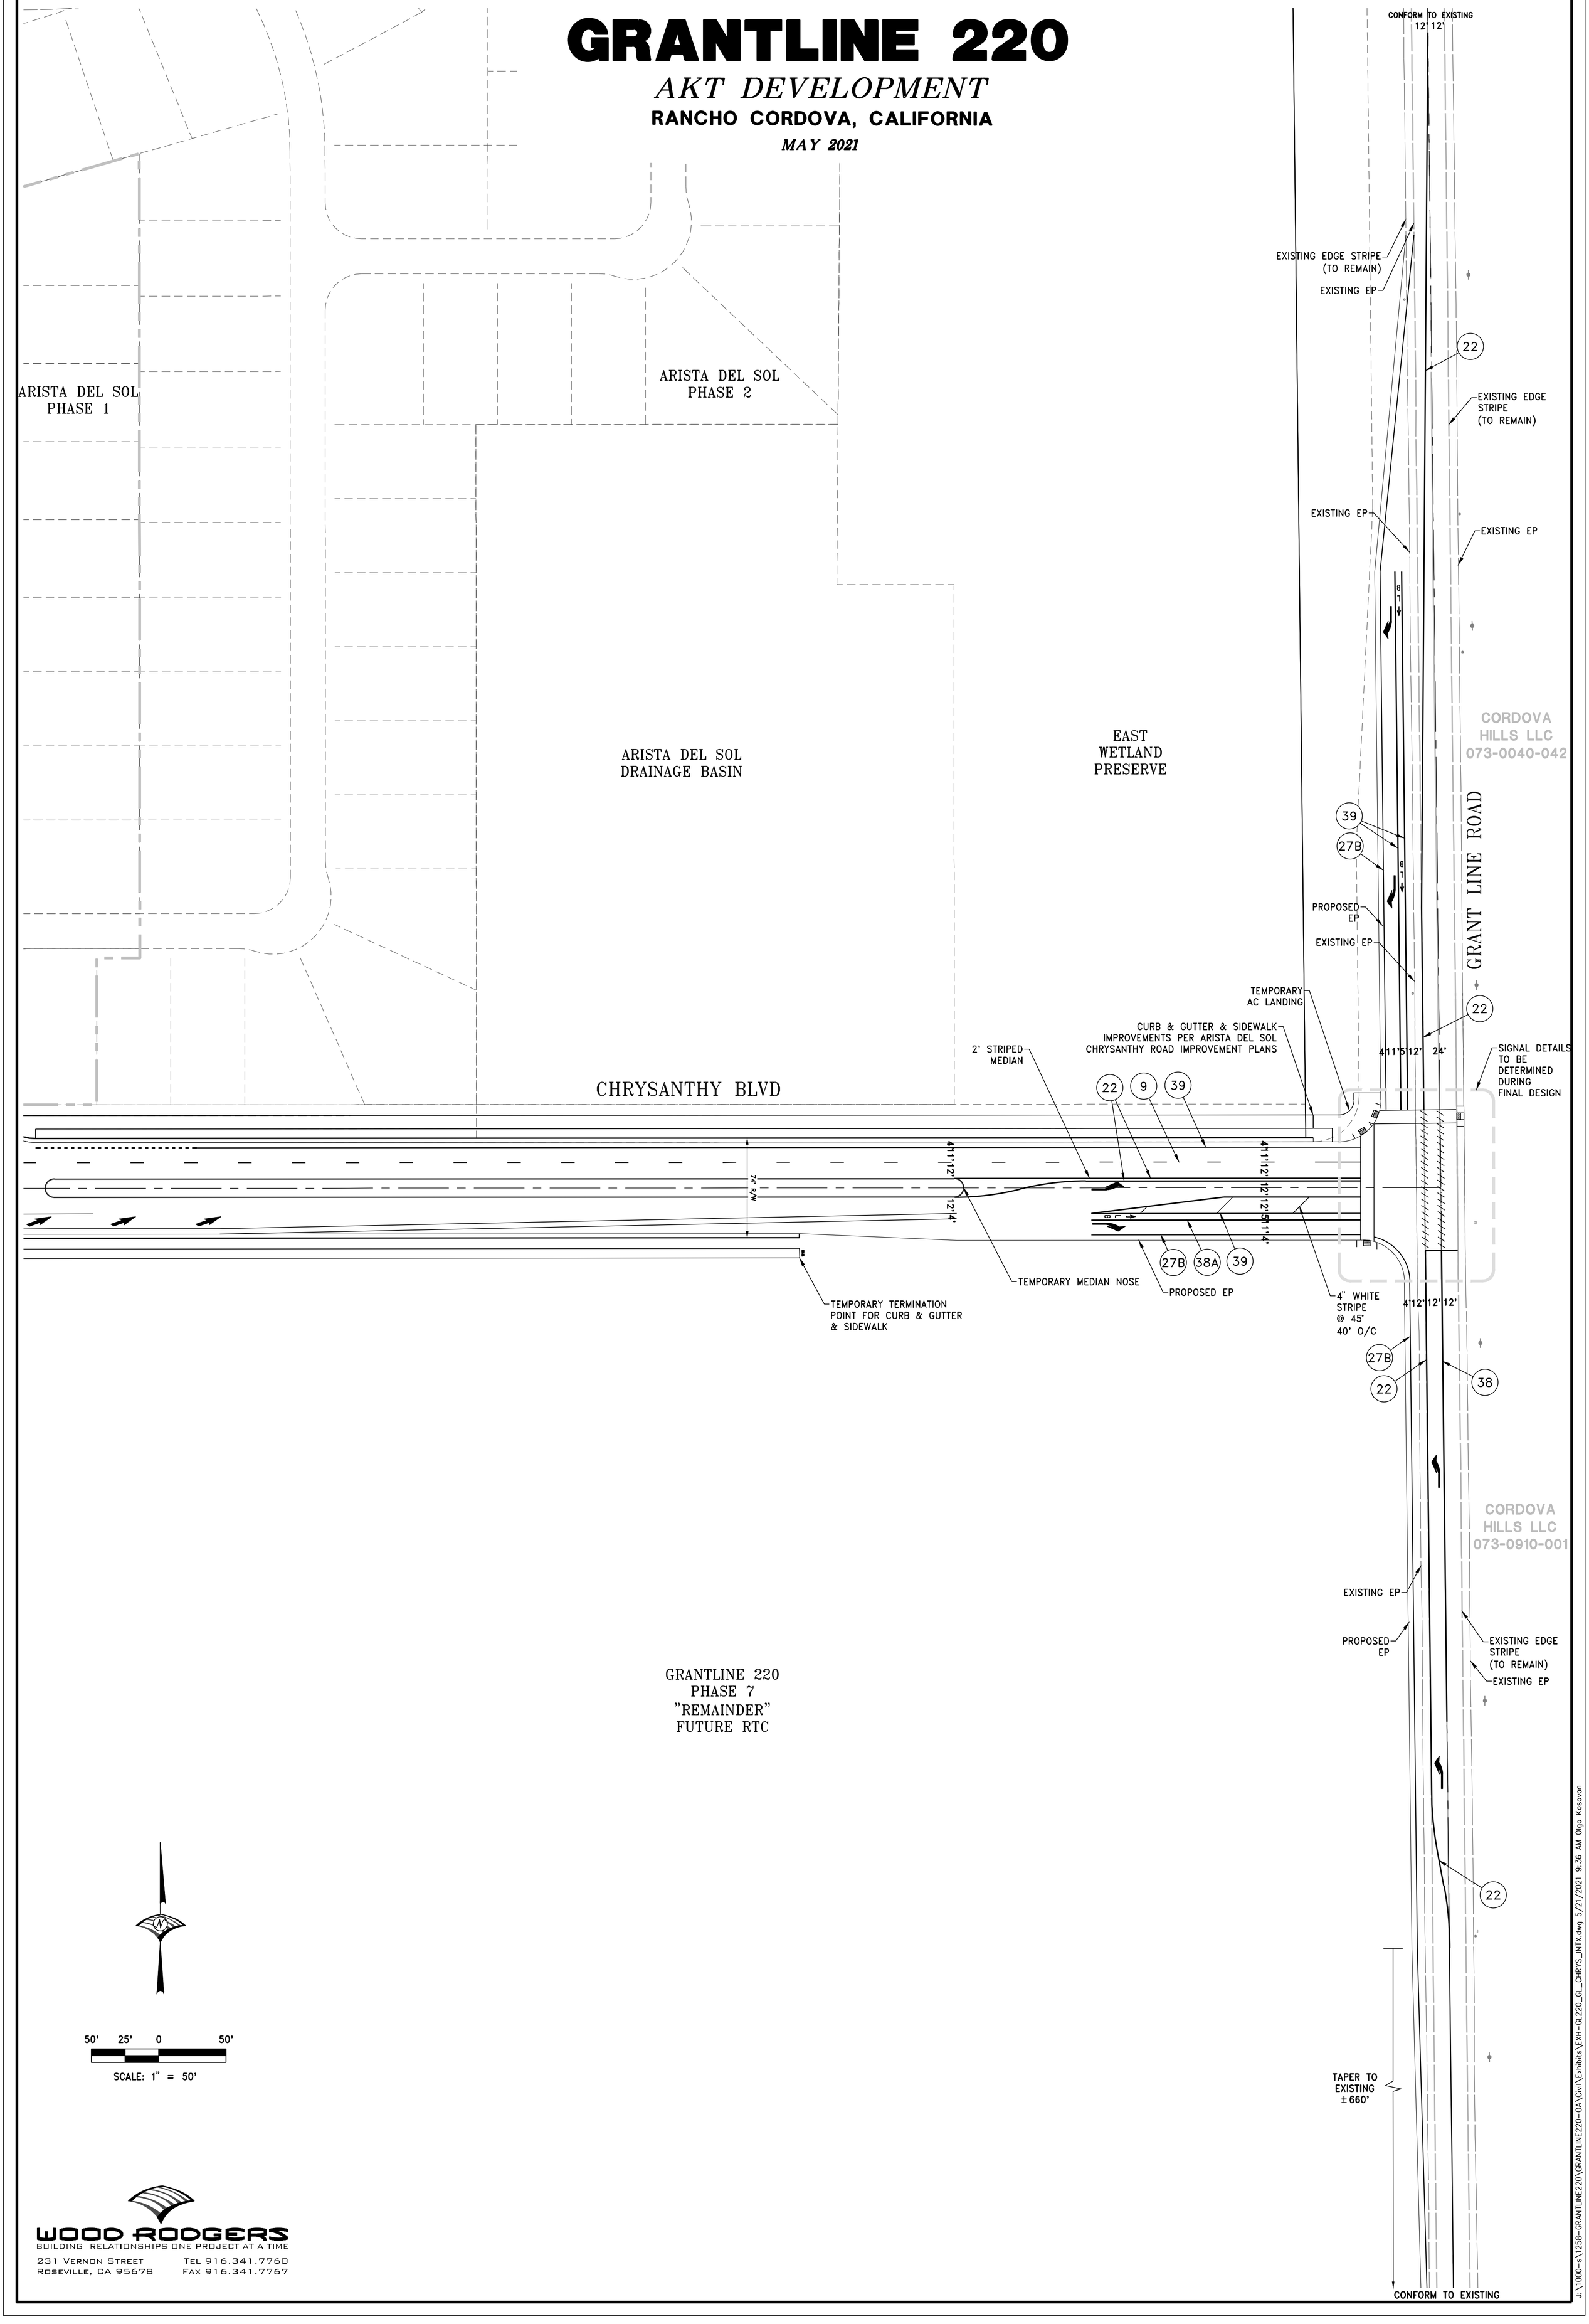

50' 25' 0 50'

SCALE: 1" = 50'

WOOD RODGERS
BUILDING RELATIONSHIPS ONE PROJECT AT A TIME
231 Vernon Street
Roseville, CA 95678
Tel 916.341.7760
Fax 916.341.7767

J:\1000-s\1258-GRANTLINE220\GRANTLINE220-OA\Civil\Exhibits\EXH-GL220_GL_CHRYS_INTX.dwg 5/21/2021 9:36 AM Olga Kosovan

PRELIMINARY PEDESTRIAN OVERCROSSING FOR

GRANTLINE 220

AKT DEVELOPMENT

RANCHO CORDOVA **CALIFORNIA**

MAY 2021

30' 15' 0 30'

SCALE: 1" = 30'

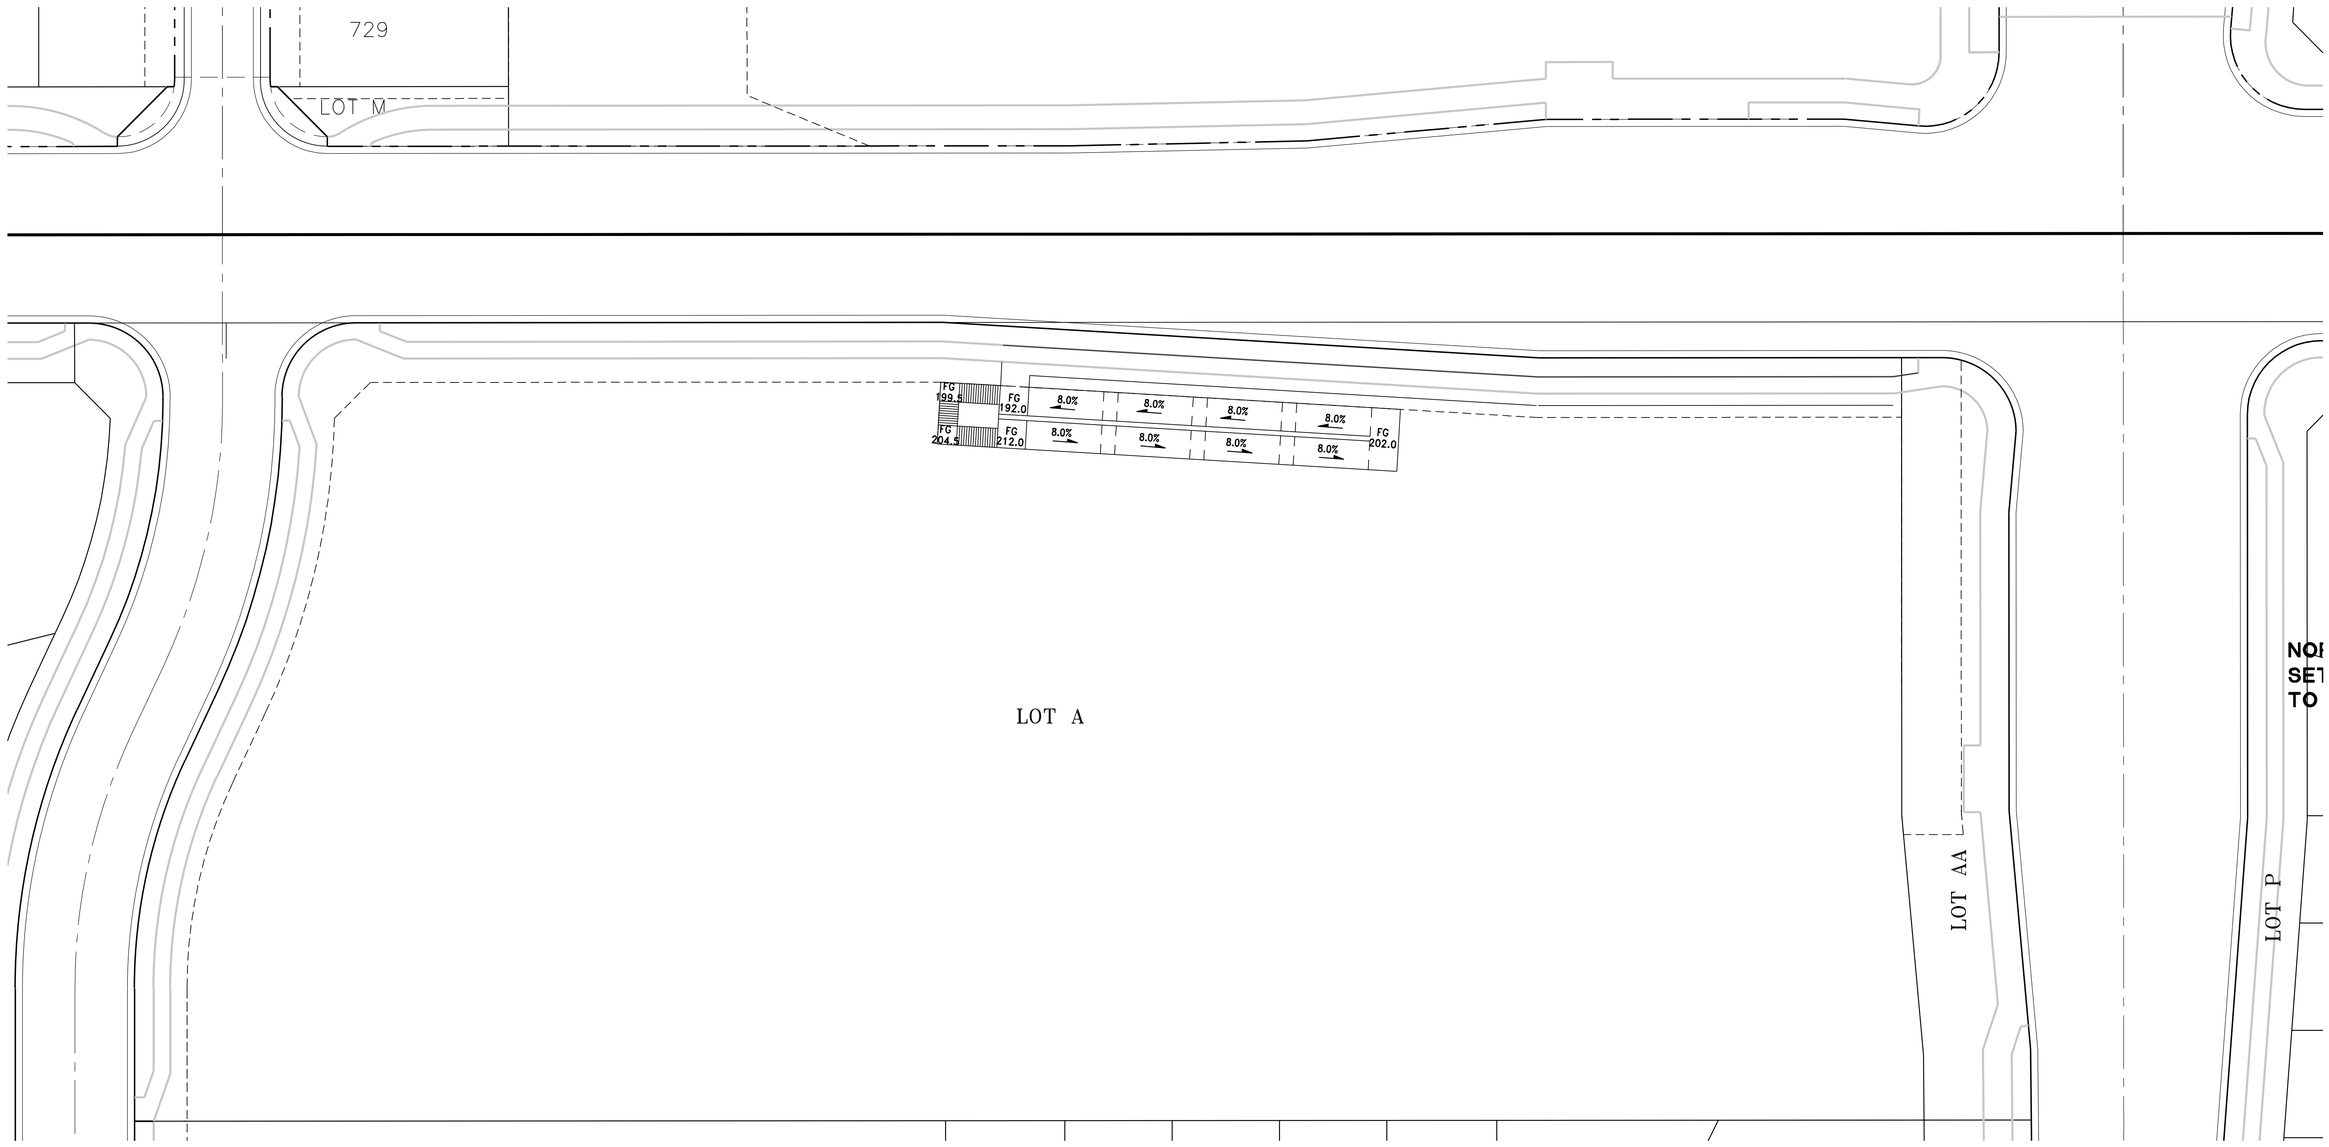

WOOD RODGERS
BUILDING RELATIONSHIPS ONE PROJECT AT A TIME
231 Vernon Street
Roseville, CA 95678
Tel 916.341.7760
Fax 916.341.7767

J:\1000-s\1258-GRANTLINE220\GRANTLINE220-OA\Planning\Civil Entitlements\Exh-PED-OVRXNG-GL220-PRELIM.dwg 5/4/2021 6:38 PM Tom Bobierz

		Timing/ Implementation	Enforcement/ Monitoring	Verification (date and Signature)
1.	The approved project is for a Tentative Subdivision Map for Grantline 220 which includes a large lot map of 17 lots with 1 remainder lot, and a small lot map which includes 605 parcels with 1 remainder parcel. The project is also approving Amendments to the Suncreek Specific Plan to modify areas that include the previous age-restricted, gated community for Grantline 220. The project shall be developed as described in (Exhibit A) with the Conditions herein, for project number DD9837.	Project Description	Planning	
2.	The Applicant shall hold harmless the City, its Council Members, officers, agents, employees, and representatives from liability for any award, damages, costs and fees incurred by the City and/or awarded to any plaintiff in an action challenging the validity of this permit or any environmental or other documentation related to approval of this permit. Applicant further agrees to provide a defense for the City in any such action.	On-Going	Planning	
3.	This permit is valid for a period of three (3) years from the date of City Council approval unless an extension is granted by the Community Development Director.	On-Going	Planning	
4.	Applicant shall not carry a negative account balance with the City for the processing of the project. If a negative account balance occurs, it will be the developer's responsibility to pay the balance due, in order to avoid delays in the processing of future permits or recordation of maps. Please email the Finance Department at billings@cityofranchocordova.org for the status of your account with the City.	On-Going	Finance	
5.	Any necessary future SMUD facilities located on the Applicant's property shall require a dedicated SMUD easement. This will be determined prior to SMUD performing work on the Applicant's property.	On-Going	SMUD	
6.	In the event the Applicant requires the relocation or removal of existing SMUD facilities on or adjacent to the subject property, the Applicant shall coordinate with SMUD. The Applicant shall be responsible for the cost of relocation or removal.	On-Going	SMUD	

7.	SMUD reserves the right to use any portion of its easements on or adjacent to the subject property that it reasonably needs and shall not be responsible for any damages to the developed property within said easement that unreasonably interferes with those needs.	On-Going	SMUD	
8.	In the event the City requires an Irrevocable Offer of Dedication (IOD) for future roadway improvements, the Applicant shall dedicate a 12.5-foot public utility easement (PUE) for overhead and/or underground facilities and appurtenances adjacent to the City's IOD.	On-Going	SMUD	
9.	The Applicant shall disclose existing or proposed 69kV electrical facilities to future and/or potential owners. There will be future 69kV circuit with 12kV underbuild along Grant Line Road.	On-Going	SMUD	
10.	Applicant agrees that future 69kV with 12kV underbuilds will be along Grant Line Road.	On-Going	SMUD	
11.	All Parcels, existing and subsequent, must be accompanied by a Kiefer Landfill Disclosure, signed by the seller and the buyer. The Disclosure must be recorded on all deeds and written to the following effects: • Acknowledging the pre-existence and proximity of Kiefer Landfill • Solid waste disposal is permitted activity at Kiefer Landfill • Solid waste management practices will sometimes unavoidably create odors, noise, and dust. • *Sample Disclosures can be provided upon request*	On-Going	Department of Waste Management and Recycling (DWMR)	
12.	Water Supply will be provided by the Sacramento County Water Agency.	On-Going	Sacramento County Water Agency	
13.	Applicant shall be responsible for all damage to City streets associated with construction of the project and shall repair any damage as soon as possible.	On-Going	Public Works	

	Prior to Recordation of Large Lot Map			
14.	**Pursuant to Government Code Section 66480, reserve for future acquisition by City and/or the JPA no more than three (3.0) acres for the Capitol South East Connector grade separation from Remainder Parcel (future Regional Town Center).** The exact location of the three (3.0) acres shall be determined upon Capital South East Connector Joint Powers Authority's (JPA) final configuration, or within ninety (90) days after landowner files an application for design review approval with the City for development of the Remainder of the approved large Lot Map.	Prior to recordation of a final subdivision map applicable to the "remainder parcel" of the subject map (Regional Town Center Site)	Public Works	
15.	Applicant shall offer the Irrevocable Offer of Dedications (IOD) shown on the approved tentative Map.	Prior to recordation of the first map	Public Works	
	Prior to Recordation of Final Map			
16.	Based on anticipated overall population of 2,109 residents, the Grantline 220 Subdivision is required to provide 10.55 acres of Quimby Parkland. The Developer shall provide the Quimby Park Land as follows: • 8.1 acres of Neighborhood Parks within the Grant Line 220 Subdivision, and; • In-Lieu fees to cover the remaining 2.45 acres Dedicate land through an irrevocable deed of dedication or pay in-lieu fees or a combination of both for park purposes, as described above and in accordance with the Development Agreement between the City and the Developer and the Park Development Agreement between the Park District and the Developer.	Prior to recordation of the Final Small Lot Map that contains the park parcel(s)	City Planning/ CRPD	

17.	The developer shall enter into a Park Development Agreement (Park DA) with the Cordova Recreation and Park District (the District). All costs to prepare the Park DA shall be borne by the Developer. The Park DA shall include, but not be limited to, all of the following: A. The developer's obligation to dedicate land or the payment of in lieu fees or both for park purposes; B. The developer's obligation to construct all necessary street frontage improvements abutting the dedicated park site(s) including, but not limited to, vertical curb, gutter, sidewalk, gutter, street paving, utilities (water, sewer, electrical, storm drain, phone, gas) and street lights; C. All property to be transferred to the District shall be free and clear of any past or future taxes or assessments, any liens or encumbrances. Any structures, walls, fences, wells or storage tanks must be removed in accordance with all applicable laws and regulations prior to acceptances of any grant deeds or easements; D. The design and improvement of all parks within the project. All plans and specifications shall be prepared by a licenses landscape architect with all subconsultants found to be mutually acceptable to the District and the developer. E. The timing of construction of all parks; F. The credits and reimbursements to which the landowner/applicant is entitled in connection with the construction of such park improvements. G. A funding mechanism for the on-going maintenance of park landscaping and associated facilities. All costs of forming the maintenance mechanism or annexation into an existing maintenance mechanism shall be borne by the developer. H. A landscape architect of record shall be retained by the developer, at the developer, at the developer's expense, throughout the construction process to review the construction as it occurs and attend construction meetings on a weekly basis; I. The landscape architect of record shall be required to authorize all changes to the approved improvement plans in coordination with the	Prior to issuance of the first production homes building permit, excluding models	City Planning/ CRPD	

	District. J. The landscape architect of record and all appropriate subconsultants shall provide as-constructed plans and certify that the project has been constructed per the approved plans, as amended.			
18.	Developer shall work with District to annex the real property within the Project to Cordova Recreation & Park District's Community Facilities District No. 2018-01 ("CFD") formed under the provisions of the Mello-Roos Community Facilities Act of 1982 (Government Code Section 53311, et seq.) for the purpose of funding development's fair share of the cost of maintaining the neighborhood parks, adjacent street frontage Improvements, and the community parks utilized by the project residents. All costs associated with annexation into the CFD shall be borne by the Property Owner/Applicant.	Prior to recordation of the First Large Lot Map	City Public Works / CRPD	
19.	The District shall provide and the developer shall deliver to City Public Works a certificate from the Cordova Recreation and Parks District stating that all fees as required by the District have been paid and Park Development Agreement has been executed.	Prior to recordation of the first phase of the Final Map	City Planning/ CRPD	
20.	All real property to be transferred to the Cordova Recreation and Parks District for park purposes, shall be appropriately zoned for parks.	Prior to recordation of the first phase of the Final Map	City Planning/ CRPD	
21.	The developer shall record a Covenant for Active Park Uses notifying all future property owners that future public park(s) is located within the proposed subdivision, and that the public park may include facilities (basketball courts, a baseball field, softball fields, soccer fields, and playground equipment) that may generate vehicular and pedestrian traffic and noise impacts during various times, including but not limited to evening and nighttime hours and that the public park may include nighttime sports lighting that may generating lighting impacts during evening nighttime hours.	Prior to recordation of any Final Large Lot Map	City Public Works / CRPD	
22.	Property Owner/Applicant shall participate in or provide a funding mechanism for maintenance services for the project's stormwater drainage and flood protection system. This may be accomplished through annexation to the City's Stormwater Utility Fee District, or other financial mechanism as may be proposed and	The Annexation shall occur prior to the recordation of	Public Works	

	provided by the Property Owner for the same purpose of providing a funding mechanism to fund the operation and maintenance of the Project's stormwater drainage and flood protection system. Costs associated with the annexation shall be borne by the Property Owner/Applicant through payment of the annexation costs in the amount of $7,000 per annexation. Contact Elizabeth Sparkman at (916) 851-8714 with regard to the process to satisfy this condition of approval.	any small lot final map. The annual fee commences when a building permit is issued		
23.	Property Owner/Applicant shall participate in or provide a funding mechanism for maintenance services for the fair share of existing and all new public improvements associated with the project including, but not limited to, streets, bridges/culverts, traffic signals, traffic signs, striping and legends, ITS operations, street-lights and safety lighting, public frontage and median and landscape improvements, and trails. This may be accomplished through annexation to the City's Community Facilities District No. 2014-2 (Street, Lighting and Landscape Maintenance), or other financial mechanism as may be proposed and provided by the Property Owner for the same purpose of providing a financial mechanism to fund the operation and maintenance of the Project's public improvements. Costs associated with the annexation shall be borne by the Property Owner/Applicant through payment of the annexation costs of the CFD annexation in the amount of $5,000 per annexation. Contact Elizabeth Sparkman at (916) 851-8714 with regard to the process to satisfy this condition of approval.	The annexation shall occur prior to the recordation of any small lot final map. The annual fee commences when a building permit is issued.	Public Works	
24.	Property Owner/Applicant shall participate in the provision of funding to provide transit-related services. This may be accomplished by annexation to the City's Transit Related Services Special Tax Area by voting to approve a special tax for the parcels created for this subdivision approval, or other financial mechanism as may be proposed and provided by the Property Owner for the same purpose of providing a funding mechanism to fund transit-related services. The tax shall be the per parcel annual amount as specified in an approving ordinance (with appropriate annual inflation adjustment) as established at the time of voting by the City Council. The election to provide for the tax shall be completed prior to the recording of the final map. Costs associated with the annexation and election of the annual tax shall be borne by the Property Owner/Applicant through payment of the annexation costs in the amount of $5,000 per annexation. In addition, the Property Owner shall hold a deed assessment in the form of Conditions,	The annexation shall occur prior to the recordation of any small lot final map. The annual fee commences when a building permit is issued.	Public Works	

	Covenants & Restrictions against the property or other form as shall be approved by the City, which assessment will take effect in the event described in this Condition Approval is reduced or repealed. Contact Elizabeth Sparkman at (916) 851-8714 with regard to the process to satisfy this condition of approval.			
25.	Property Owner/Applicant shall participate in or provide a funding mechanism for maintenance services for the fair share of existing and all new community places and neighborhood greens as required by the City's Open Space Standards. This may be accomplished through annexation to the City's Community Facilities District No. 2018-2 (Maintenance of Community Places and Neighborhood Greens), or other financial mechanism as may be proposed and provided by the Property Owner for the same purpose of providing a financial mechanism to fund the operation and maintenance of the Project's public improvements related to community places and neighborhood greens. Costs associated with the annexation shall be borne by the Property Owner/Applicant through payment of the annexation costs of the CFD annexation in the amount of $7,000 per annexation. Contact Elizabeth Sparkman at (916) 851-8714 with regard to the process to satisfy this condition of approval.	The annexation shall occur prior to the recordation of any small lot final map. The annual fee commences when a building permit is issued.	Public Works	
26.	The Landowner shall support the annexation of the Project into the Police Services CFD and cover Landowner's fair-share costs of the CFD annexation, not to exceed $7,000 for the Property. City agrees that the CFD will provide that on lands designated for all residential land use categories, the base year Police Special Tax shall be $450.00 annually per residential dwelling unit, including multi-family units. The special tax imposed by the CFD will be payable on a parcel within the Property only after a building permit has been issued by City for the construction of a building on that particular parcel, and there will be no undeveloped land tax imposed by the CFD. The CFD shall further provide that on each July 1 commencing July 1, 2012, the Police Special Tax shall be escalated by the increase, if any, in the City CPI Index. However, in no event shall the tax per parcel for any fiscal year be less than the amount established for the prior fiscal year. The CFD shall specify that the Police Special Tax shall commence being payable annually following the issuance of a building permit for each parcel subject to the Police Special Tax.	The annexation shall occur prior to the recordation of any small lot final map. The annual fee commences when a building permit is issued.	Public Works	

27.	Land Equalization fee shall be paid for all under dedicating properties.	Prior to recordation of the first small lot map	Public Works	
28.	Enter into a Subdivision Improvement Agreement and provide a performance bond and labor and material bond.	Prior to Recordation of the Small Lot Subdivision Map	Public Works	
29.	Prior to recordation of a small lot final map or certificate of compliance, dedicate land or pay in lieu fees, or both, for park purposes, as required by and in accordance with the procedures and standard set forth in Chapter 22.40, Title 22 of the City of Rancho Cordova Zoning Code, if applicable.	Prior to Recordation of Small Lot Subdivision Map	Public Works	
30.	Dedicate public utility easements, for the installation and maintenance of water, gas, sewer, traffic control devices and dry utilities as shown on the tentative map.	Prior to recordation of the applicable small lot final map	Public Works	
31.	Dedicate to the City all the rights-of-way as shown on the Tentative Map and install or bond for public street improvements, consist with the City adopted cross sections to the satisfaction of the City Engineer.	Prior to Recordation of the applicable small lot	Public Works	
32.	The final map shall show easements or other mapped provisions for the placement of centralized mail delivery units.	Prior to Recordation of the Small Lot Subdivision Map	Public Works	
33.	Reservations for bus turnouts will be required along potential bus routes, including areas served by neighborhood shuttle services. Provide bus shelter easements, approximately 10 feet in width by 20 feet in length, for future Regional Transit routes if bus shelters cannot be accommodated within the public utility easements adjacent to public streets right-of-way.	Prior to recordation of the Small Lot Final Map	Public Works	
34.	Landscaped lots, basins, paseos, and neighborhood greens to be maintained by the City shall be granted to the City of Rancho Cordova. Lots will not be accepted for maintenance until all related improvements are completed.	Prior to recordation of applicable Small	Public Works	

		Lot Final Map		
35.	Dedicate an easement as detailed on the tentative map for future grade separated bicycle/pedestrian overcrossing at Lot A.	Prior to the recordation of the first final map	Public Works	
36.	The Applicant shall dedicate a 12.5-foot public utility easement for overhead and/or underground facilities and appurtenances adjacent to all public street rights-of-ways.	Prior to Recordation of Subdivision Map	SMUD	
37.	The Applicant shall dedicate any private drive, ingress and egress easement, (and 10-feet adjacent thereto) as a public utility easement for (overhead and) underground facilities and appurtenances. All access roads shall meet minimum SMUD requirements for access roads.	Prior to Recordation of Subdivision Map	SMUD	
38.	The project has an approved Level 2 sewer study. For this project, SASD requires a Level 3 sewer study prior to the submittal of improvement plans for plan check to SASD. The sewer study shall demonstrate the quantity of discharge and any “flow through sewage” along with appropriate pepe sizes and related appurtenances from this subject and other upstream areas and shall be done in accordance with SASD’s most recent “Minimum Sewer Study Requirements”. The study shall be done on a no “Shed-Shift” bases unless approved by SASD in advance and in compliance with SASD Design Standards.	Prior to Submittal of Improvement Plans	Sacramento Area Sewer District	
39.	Provide separate public water services to each parcel. All water lines shall be located within a public right-of-way or within easements dedicated to SCWA. Easements shall be reviewed and approved by Sacramento County Water Agency prior to Improvement Plan approval or Final Map approval.	Prior to Recordation of Final Map	Sacramento County Water Agency	
40.	Property Owner/Developer shall record Covenants, Conditions and Restrictions (CC&Rs) in a form approved by the City that names the City as a third-party beneficiary with rights and without obligation to, enforce the CC&Rs. The CC&Rs shall contain, at a minimum, certain provisions and references to the City’s Property Maintenance Code and prohibit the parking of trailers, boats or recreational vehicles in the driveway or on the public street.	Prior to Recordation of Final Map	Planning	

	Prior to Approval of Improvement Plans			
41.	Developer shall provide adequate drainage facilities to the boundary of the park site at a depth sufficient to accept all draining requirements for the improved park site. The District and the City shall jointly review and approve the drainage plans for the street frontages and utilities adjacent to the park site.	Prior to approval of the grading and drainage plan	City Public Works/ CRPD	
42.	The park site(s) shall be rough graded to a uniform elevation so there are no resulting excessive amounts of fill or depressions in accordance with the latest edition of the Park Site Criteria of the *Cordova Recreation and Park District Design and Construction Standards Manual* and pursuant to the improvement plans and specifications approved by the District. Rough grade to provide a uniformly graded site with no more than two-foot grade change adjacent to the edges of the site with a maximum slope of 4:1 at the edges. At no time subsequent to the rough grading will the developer use the site for a staging area, a disposal site during construction, or **ANY** soil stockpiling without the written approval of CRPD.	Prior to approval of grading plans	City Public Works/ CRPD	
43.	All subdivision utilities (i.e. Water, Sewer, Storm Drain, Public Utilities, etc.) shall be brought into the park stie by the developer at a location coordinated with the District and approved by the District Administrator. The District and the City shall jointly review and approve the improvement plans for the street frontages and utilities adjacent to the park site. The Park District shall give written approval for all locations of utility service points of connection on all land to be dedicated or maintained by the District prior to the approval of infrastructure construction documents.	Prior to approval of the improvement plans	City Public Works/ CRPD	
44.	When the park site abuts a land use other than a public street frontage or a school, the developer shall construct a 6-foot high masonry wall, decorative metal fence or other approved fencing material along the common property line. The wall/fence shall be 6 feet height as measured above the grade of the abutting land use and shall not be constructed on the park site, but on the adjoining property.	Prior to approval of Improvement Plans	City Public Works/ CRPD	

45.	The developer shall install signage on all park sites notifying the surrounding residential units of future park construction and identifying the park size, type, potential amenities and anticipated construction schedule. The District will have final approval of the sign design. The sign shall be maintained in good condition until the park construction is complete.	Prior to approval of Improvement Plans	City Public Works/ CRPD	
46.	Applicant will include phasing of development and order of planned construction upon submitting a new service application to SMUD for the initial subdivision phase(s) and/or road improvement backbone project(s).	Prior to approval of Improvement Plans	SMUD	
47.	Development should be phased to start adjacent to existing electrical infrastructure to minimize temporary overhead and/or underground electrical facilities.	Prior to approval of improvement plans	SMUD	
48.	Development phases submitted for new service should include all lots fronting streets	Prior to approval of improvement plans	SMUD	
49.	Applicant shall photo-document the condition of adjacent streets, sidewalks and infrastructure to the satisfaction of the Public Works Department.	Prior to Approval of Improvement Plans	Public Works	
50.	All utilities proposed for future connection shall extend beyond the edge of pavement.	Prior to Approval of Improvement Plans	Public Works	
51.	A final landscape plan shall be submitted in conjunction with improvement plan and or building permit submittal and approved by the planning and public works departments prior to issuance of permits and/or any installation of landscape materials RCMC 23.716.020. The final landscape planting and irrigation plan shall be prepared by a registered licensed landscape architect and include the following items per RCMC 22.180.060: • Planting plan to scale that indicate slope • Irrigation Plan • Soils Test • Water Use Calculations	Prior to Approval of Improvement Plans	Public Works	

	• Irrigation Schedule			
52.	Non-signalized traffic control devices shall be designed where needed to satisfaction of the City Engineer. Traffic control locations will be determined at time of improvement plan submittal.	Prior to Improvement Plans	Public Works	
53.	All landscape strips, medians, etc. that contain trees shall be designed to include continuous root barriers. Proposed trees species shall be appropriately sized for the location and planters and approved by the City.	Prior to Approval of improvement plans	Public Works	
54.	**DRAINAGE STUDY:** Applicant shall prepare and submit a project specific drainage study that includes but is not limited to: a pre- and post-project drainage analysis of the project and project impacts, identification of offsite project impacts or required offsite improvements, delineation of existing and expected post project 100-year floodplain, and identification of proposed connections to the City's Storm Drainage System with adequate supporting calculations. The project shall not cause a net loss of storage, nor an increase in velocity of runoff within the 100-year floodplain (if applicable). The study shall conform to the requirements of the Sacramento City/County Drainage Manual (Volume 2), County of Sacramento Improvement Standards (Section 9), and all other applicable standards. Study must be completed and stamped by a Professional Engineer, be consistent with the SunCreek Master Drainage Study, and determined by the City to be accurate, and adequate.	Prior to Approval of Improvement Plans or grading plans	Public Works	
55.	All stormwater basins shall be designed with a natural appearance including meandering non-linear side slopes and include amenities such as trails and landscaping in accordance with the City's Open Space Guidelines.	Prior to Approval of Improvement Plans or mass grade plans	Public Works	
56.	**Stormwater Quality- Post Construction** The improvement plans shall incorporate as may be practical all applicable post construction stormwater quality measures; including source control, treatment control, hydromodification management, and full capture trash control measures	Prior to Approval of Improvement Plans	Public Works	

	into the site improvement plans in conformance with the most recent version of the *Stormwater Quality Design Manual for the Sacramento Region*. The applicant shall prepare and submit a Post-Construction Stormwater Quality Control Plan that includes details and sizing calculations of all the proposed post construction stormwater quality measures. In addition, a maintenance covenant is required for all proposed post construction stormwater quality measures, as detailed in Appendix B of the *Stormwater Quality Design Manual for the Sacramento Region.*			
57.	**Stormwater Quality– During Construction:** SWPPP – If the project size is one acre or more of disturbed area, the applicant shall prepare a Storm Water Pollution and Prevention Plan (SWPPP) to be executed through all phases of grading and project construction. The SWPPP shall incorporate Best Management Practices (BMPs) to ensure that potential water quality impacts during construction phases are minimized. These measures shall be consistent with the City's Improvement Standards and Land Grading and Erosion Control Ordinance. The SWPPP shall be submitted to the Water Quality Control Board's SMARTS website (*https://smarts.waterboards.ca.gov/smarts/faces/SwSmartsLogin.xhtml)* for approval and to the City for review. During construction, the applicant shall implement actions and procedures established to reduce the pollutant loadings in storm drain systems. The project applicant shall implement Best Management Practices (BMPs) in accordance with the SWPPP and the City's Improvement Standards. **General Construction Permit –** The project applicant shall file a Notice of Intent (NOI) to obtain coverage under the California State Water Resources General Construction Activity Storm Water Permit (General Construction Permit). Permits are issued by the State Water Resources Control Board, which can provide all information necessary to complete and file the necessary documents. Applicants shall comply with the terms of the General Construction Permit, the City of Rancho Cordova Municipal Code, and the City's NPDES Permit Requirements.	Prior to Approval of Improvement Plans or mass grade plans	Public Works	

58.	**Permits:** The applicant shall obtain applicable California Department of Fish and Game, U.S. Army Corps of Engineers, and other required state and federal permits. The conditions of such permits must be reviewed and considered acceptable by the City.	Prior to Approval of Improvement Plans or mass grade plans	Public Works	
59.	**Fees:** Pay any fees required by the Drainage Impact Fee Program (County Zone 11)	Prior to Approval of Improvement Plans	Public Works	
60.	**Drainage System Design:** The applicant shall submit and obtain City approval of plans and specifications for the construction of public improvements and all grading. The drainage system shall be designed in accordance with the approved Drainage Study to accommodate runoff from the ultimate development and shall mee the City of Rancho Cordova's Improvement Standards, construction standards, and Floodplain Management Ordinances in effect at the time of improvement plans approval.	Prior to approval of Improvement Plans	Public Works	
61.	All development within the City must comply with the regulations of the Federal Emergency Management Agency (FEMA) and the City of Rancho Cordova Floodplain Management Ordinance. All new structures shall be protected from the 100-year (1 percent) flood event. Certified pad elevations (certified by a registered Civil Engineer or licensed Land Surveyor) shall be set at least one and two tenths foot (1.2') above all sources of 100-year flooding (see Section 9-1 of improvement standards). The overland release path must be shown on the plans and the hydraulic computation must be provided to estimate the flow depths along the overland release paths. The calculations must be in conformance with Section 9-15 Improvement Standards.	Prior to Approval of Improvement Plans	Public Works	
62.	If the presence of fin grained colloidal clays on site is supported by the Geotechnical Report for the Project or a soils report is unavailable, the Stormwater Pollution Prevention Plan in place for the site shall include a contingency plan for the implementation of a process to remove fine clay sediments prior to discharge to The City of Rancho Cordova's storm drain system and/or Waters of the State (e.g., creeks, rivers) to the satisfaction of the City of Rancho Cordova. A polymer treatment system or comparable process shall be	Prior to Approval of Improvement Plans	Public Works	

	designed in the erosion and sediment control plan of the improvement plans. This system shall be implemented by qualified professionals with training and proven experience in this field. Such treatment shall be accomplished in a manner that does not pose a toxic threat to fish and other aquatic organisms in receiving waters.			
63.	Provide drainage easements to the City of Rancho Cordova, install facilities pursuant to the Rancho Cordova Floodplain Management Ordinance and City of Rancho Cordova Improvement Standards, and pay any fee required by the City's Drainage Impact Fee Program. Final geometry and alignments of drainage facilities will be finalized based on subsequent analysis and engineering performed by the applicant to the satisfaction of the City of Rancho Cordova.	Prior to approval of improvement plans	Public Works	
64.	Provide a permanent concrete stamp, or other permanently applied message to the satisfaction of the City not including paint, which reads "No Dumping-Flows to Creek" or other approved message at each storm drain inlet.	Prior to Approval of Improvement Plans	Public Works	
65.	The improvement plans shall provide post & cable fencing around basins as required by City of Rancho Cordova Drainage Maintenance and Planning Staff.	Prior to Approval of Improvement Plans	Public Works	
66.	All landscape corridor walls shall be of masonry construction using graffiti resistant materials. Wall design and materials shall be subject to City's approval and according to the design standards in the Suncreek Specific Plan.	Prior to Approval of Improvement Plans	Public Works / Planning	
67.	To obtain sewer service, construction of SASD sewer infrastructure will be required. Current SASD Standards and Specifications apply to any offsite or onsite public sewer construction or modification. These improvements must be shown on the plans. Field modifications to new or existing precast manhole bases are not allowed.	Prior to Approval of Improvement Plans	Sacramento Area Sewer District	
68.	Alignment of all main lines and structures must provide a minimum of 1-foot vertical clearance and 5 feet horizontal clearance from all other utilities and improvements. Sewer is to be located a minimum of 10 feet (measured horizontally) from any structure or footing. Show public sanitary sewer and water supply facilities in accordance with the Health and Safety Code.	Prior to Approval of Improvement Plans	Sacramento Area Sewer District	

69.	A Burrowing Owl avoidance survey consistent with the Staff Report on Burrowing Owl Mitigation (CDFW 2012) shall be completed prior to construction of the project.	Prior to Approval of the Improvement Plans.	Planning	
70.	Should construction begin during the bird breeding season for most birds (February 1st – August 31st) the applicant shall complete a nesting bird survey (including raptors and Swainson's Hawk) prior to construction of the project.	Prior to Approval of the Improvement Plans	Planning	
71.	Destroy all abandoned wells on the proposed project site in accordance with the requirements of the Sacramento County Environmental Health Division. Clearly show all abandoned/destroyed wells on the improvement plans for the project. Prior to abandoning any existing agricultural wells, applicant shall use water from agricultural wells for grading and construction.	Prior to Approval of Improvement Plans	Sacramento County Water Agency	
72.	No water supply mains shall be located under structures such as box culverts and bridges. If the project will build box culverts and bridges to the ultimate width, water mains shall cross above ground attached to the side of the structure. Structures shall be designed accordingly. If the ultimate width is not being built, water mains shall cross underground routed outside of and around the ultimate structure footprint. 15-foot wide water main easements shall be dedicated for the portion outside of ROW. The crossing shall be approved by the Agency Engineer. Underground crossings and attachments to structures shall be included in the environmental impact analysis. Additional environmental permitting and other associated costs will be at applicant's expense.	Prior to Approval of Improvement Plans	Sacramento County Water Agency	
73.	The lots West of Americanos Boulevard are in the NSA main pressure zone and are required to connect to the existing Sacramento County Water Agency NSA main pressure zone system at a minimum of two locations. Please coordinate with the Agency and adjacent projects to accomplish this.	Prior to Approval of Improvement Plans	Sacramento County Water Agency	
74.	The lots East of Americanos Boulevard are in the NSA upper pressure zone and are required to connect to the existing Sacramento County Water Agency NSA upper pressure zone system at a minimum of two locations. Please coordinate with the Agency and adjacent projects to accomplish this.	Prior to Approval of Improvement Plans	Sacramento County Water Agency	

75.	Show the design for a fire access roadway of not less than 20-feet of unobstructed width, 13-feet, 6-inches of vertical clearance, and turning radii of 25 feet inside and 50 feet outside dimension on the improvement plans. The access roadway shall extend to within 150 feet of all portions of the exterior walls of the first story of any proposed building. ***The use of turf-block or grass-crete or similar alternate road surfaces is not approved for installation in fire apparatus access roadways.***	Prior to Approval of Improvement Plans	Sacramento Metro Fire	
76.	Show the design for an approved fire apparatus turnaround. Fire apparatus turnaround shall conform to Sacramento Metro Fire Districts Fire Prevention Standard #3. Fire access turn-around shall be located within 50 feet of the end of the access roadway.	Prior to Approval of Improvement Plans	Sacramento Metro Fire	
77.	Show on the plans how Fire Lanes will be marked. Fire Lane Identification shall be provided along the required fire access roadway. Fire Lane identification shall be in accordance with the Sacramento Metro Fire Districts Fire Prevention Standard #3 and the California Vehicle Code. Vehicle parking is prohibited on any street less than 28 feet in width. Roadway widths shall be measured between the gutter-line or edge of pavement on opposite sides of the road. Identification of fire apparatus access roadways may be required on private roads.	Prior to Approval of Improvement Plans	Sacramento Metro Fire	
78.	Provide a note on the plan that reads, “Fire apparatus access roads shall be designed and maintained to support the imposed live load of 80,000 pounds, with a maximum axle load of 31,000 pounds, and meet Public Works Standards for roadways. A report, prepared by a registered geotechnical engineer, verifying the ability of the road to bear the required minimum weight, shall be submitted with any plan indicating construction of roadway. Verification of constructed roadway shall be provided by a registered geotechnical engineer prior to final of the project.	Prior to Approval of Improvement Plans	Sacramento Metro Fire	
79.	Shown the location of the required fire hydrants for this project on the improvement plans. Approved fire hydrants capable of providing the required fire flow for the protection of any and all structures shall be located along the fire apparatus access roadway. The required fire hydrants shall be installed and operational prior to any construction or on-site storage of combustible materials. The minimum required fire flow for the protection of residential developments with	Prior to Approval of Improvement Plans	Sacramento Metro Fire	

	an area per building not exceeding 3,600 square feet is 1,000 gallons per minute (gpm) at a pressure of 20 pounds per square inch (psi) for a two-hour duration. Existing "wharf" type fire hydrants do not satisfy hydrant requirements for new construction.			
	Prior to Issuance of Building Permits			
80.	Applicant shall submit improvement plans to the satisfaction of the Public Works Department. Improvement plans shall include, but shall not be limited to, all streets, water, sewer, storm drain, recycled water, lighting, signage and striping, and other associated facilities for all streets and other public areas depicted on the tentative map or tentative map phase.	Prior to Issuance of Building Permits	Public Works	
81.	Prior to issuance of the first building permit within a TM phase: All streets and improvements shown on the TM phasing plan, all streets necessary for access to the proposed homes, associated improvements included in the approved improvement plans, and other infrastructure as necessary for adequate public access and use shall be substantially complete to the satisfaction of the Public Works Department. Prior to occupancy all streets and improvements shown on the TM phasing plan shall be fully constructed and completed to the satisfaction of the City Engineer. At the discretion of the Public Works Department, the final lift of asphalt only (e.g. upper approximately 1.5 inches of asphalt) may be deferred to prior to the first occupancy. The structural section shall be designed to accommodate construction traffic and loads until such time that the finish lift of asphalt concrete is installed.	Prior to Issuance of the First Building Permit within a TM Phase	Public Works	
82.	**LAND DEDICATION / EASEMENTS:** All drainage courses and appurtenant access roads to be conveyed to the City shall be dedicated and conveyed in fee title as separate parcels. Underground pipelines and open channels shall be located in the public right-of-way or parcels to be conveyed to the City. Parcels to be conveyed shall be a minimum of 25 feet wide. The applicant shall provide minimum 16-foot-wide maintenance service roads along the entire water course(s) to be conveyed. No conditional easements shall be placed on these drainage parcels.	Prior to Issuance of Building Permits	Public Works	

83.	Structural setbacks less than 14-feet shall require the Applicant to conduct a pre-engineering meeting with all utilities to ensure property clearances are maintained.	Prior to Issuance of Building Permits	SMUD	
84.	The Applicant shall not place any building foundations within 5-feet of any SMUD trench to maintain adequate trench integrity. The Applicant shall verify specific clearance requirements for other utilities (e.g., Gas, Telephone, etc.).	Prior to Issuance of Building Permits	SMUD	
85.	The Applicant shall comply with SMUD siting requirements (e.g., panel size/location clearances from SMUD equipment, transformer location, and service conductors). Information regarding SMUD siting requirements can be found at https://www.smud.org/en/Business-Solutions-and-Rebates/Design-and-Construction-Services.	Prior to Issuance of Building Permits	SMUD	
86.	The owner must contact the Permit Services Unit at PermitServices@sacsewer.com or by phone at (916) 876-6100 to determine if sewer impact fees are due. Fees are to be paid prior to the issuance of building permits.	Prior to Issuance of Building Permits	Sacramento Area Sewer District	
87.	Prior to the issuance of any building permits for the project, the project developer/owner shall pay Zone 40 development fees applicable at the time of building permit issuance in accordance with Title 4 of the Sacramento County Water Agency (SCWA) Code.	Prior to Issuance of Building Permits	Sacramento County Water Agency	
88.	Prior to the issuance of any building permits for the project, the project shall conform to the specific provisions of the City of Rancho Cordova Landscaping Ordinance (Municipal Code Title 23, Chapter 23.716).	Prior to Issuance of Building Permits	Sacramento County Water Agency	
89.	Design and construct an off-site 24-inch water transmission main in the Chrysanthy Boulevard alignment within The Ranch tentative map area between the western boundary of the Grantline 220 and Rancho Cordova Parkway or to the eastern end of a 24-inch transmission main constructed as part of a phase of The Ranch project. Construct mass grading consistent with The Ranch roadway design to the required subgrade ahead of water main installation. Construct a temporary minimum 6-inch AB all-weather access road over the water main, minimum 12-feet wide. No building permits shall be issued to Grantline 220 until the off-site water main is complete, in service through Rancho Cordova Parkway, and connected toa completed water transmission main in Chrysanthy Boulevard	Prior to Issuance of Building Permits	Sacramento County Water Agency	

	within the limits of Grantline 220.			
90.	Residential fire sprinkler plans shall be submitted for review and approval to the Sacramento Metropolitan Fire District for all new one and two family dwellings in accordance with the California Residential Code.	Prior to Issuance of Final Building Permit	Sacramento Metro Fire	
91.	Where a bridge or elevated surface is part of a fire apparatus access road, the bridge shall be constructed and maintained in accordance with AASHTO HB-17.	Prior to Issuance of Final Building Permit	Sacramento Metro Fire	
	Prior to Final Inspection/ Occupancy			
92.	During and upon completion of the installation of the landscaping for the project, the project landscape architect/designer shall certify that the installed landscape complies with the approved plans. Certification shall be accomplished by completion of site visits at key installation milestones. Key milestones at a minimum shall include: rough grade, soil amendment verification, Plant material inspection, irrigation coverage test and final installation. Certification shall include signed site observation reports, photographs and documentation verifying implementation of soil report recommendations. Failure to submit complete and accurate documentation to the Planning Department will delay final approval/occupancy of the project.	Prior to Final Building Inspection of the First Unit	Public Works	
93.	Upon completion of the installation of the landscaping, the designer shall certify that the landscape complies with all city water conserving landscape requirements. Certification shall be accomplished by completion of a certificate of compliance on a form approved by the director of the city public works department. Failure to submit a complete and accurate certificate of compliance will delay final approval of the project and/or discontinue water service per RCMC 22.180.090. Upon receipt of the certificate of compliance and site inspection from City staff, the landscaping performance bond will be released.	Prior to Final Building Inspection	Public Works	
94.	Record drawings of grading and improvement plans (1 full size and 1 half size hard copy), as well as a compact disc containing said plans in AutoCAD and pdf format, and a GIS shape file, or equivalent to the satisfaction of the City Engineer shall be submitted and approved by the Public Works Department.	Prior to Final Building Inspection	Public Works	

95.	The Applicant shall dedicate and provide all-weather vehicular access for service vehicles that are up to 26,000 pounds. At a minimum: (a) the drivable surface shall be 20-feet wide; and (b) all SMUD underground equipment and appurtenances shall be within 15-feet from the drivable surface.	Prior to Final Inspection	SMUD	
96.	The Rancho Cordova Police Department requests the following recommendations be added to the project: 1. Landscaping should be of the type and situated in locations to maximize observation while providing the desired degree of aesthetics. Security planting materials are encouraged along fences and property lines and under vulnerable windows. 2. All landscaping must adhere to the 2ft-6ft rule for all public spaces, roads, etc. 3. There should be on-street and driveway lighting to allow for adequate visibility by residents, law enforcement, and passerby during nighttime hours. 4. If a walkway is to be installed, the paved or walking area shall be a minimum width of 12 feet, to allow public safety vehicles direct access to the walkway. The opening of the easement shall be accessible to public safety vehicles using a "Knox Box" or similar locking device. 5. Based on City of Rancho Cordova residency estimates of 2.28 people per home, the Sheriff's Departments would require an additional 1.87 officers to maintain the 1 to 1,000 officer/population staffing level	Prior to Final Inspection	Rancho Cordova Police Department	
97.	Vertical wrought-iron fencing materials should be used for all fences between private lots and open space, parks, right of ways or other public access land. This is to allow visibility to those areas and encourage residents to view activities in those areas. In addition this will make those areas less attractive to loiterers and others who wish to use those locations for criminal and mischievous purposes.	Prior to Final Inspection	Planning / RCPD	
98.	Approved numbers or addresses shall be placed on all new or existing buildings in such a position as to be easily read from the street or road fronting the property. The minimum size of the numbers shall not be less than six (6) inches	Prior to Granting Final Occupancy	Sacramento Metro Fire	

	and shall be mounted immediately adjacent to a light source and shall also contrast with their background.			
99.	Any Gates shall be in accordance with Sacramento County Emergency Access Gates and Barriers Standard. Plan submittal is required prior to installation.	Prior to Granting Final Occupancy	Sacramento Metro Fire	
100.	Residential roof coverings shall consist of materials having a minimum Class C rating.	Prior to Granting Final Occupancy	Sacramento Metro Fire	
	Prior to Acceptance of Improvements			
101.	Grant the improved public landscaped lots, public paseos, public neighborhood green and drainage basin within the phase of construction to the City of Rancho Cordova as shown on the approved tentative map and tentative map phasing plan and provide a maintenance entity with an ongoing funding source. The maintenance entity shall be approved and found acceptable by City representatives. Annexation to a current Lighting and Landscape District or a Mello Roos Community Facilities District may be possible and is the preferred course of action.	Upon completion of and prior to acceptance of the improvements	Public Works	
102.	A basin bottom elevation certification shall be provided for the existing drainage basin, to the City's satisfaction. If the elevation certification is not consistent with the approved plans, the basin shall be modified or an as-built topographic survey of the basin shall be performed. An updated basin drainage model shall be provided that reflects the as-built topography and demonstrates compliance with the City's Floodplain Management Ordinance and Improvement Standards.	Upon completion of and prior to acceptance of the improvements	Public Works	
103.	Provide maintenance and operations manual for drainage basins. The manual shall include, but is not limited to: • Cut and fill quantities • Plat Map • Depth Volume Rating Curve • As builts for steel, concrete and other structures	Upon completion of and prior to acceptance of the improvements	Public Works	

	• Inverts of inlets, outlets, etc. • Document any sensitive resources			

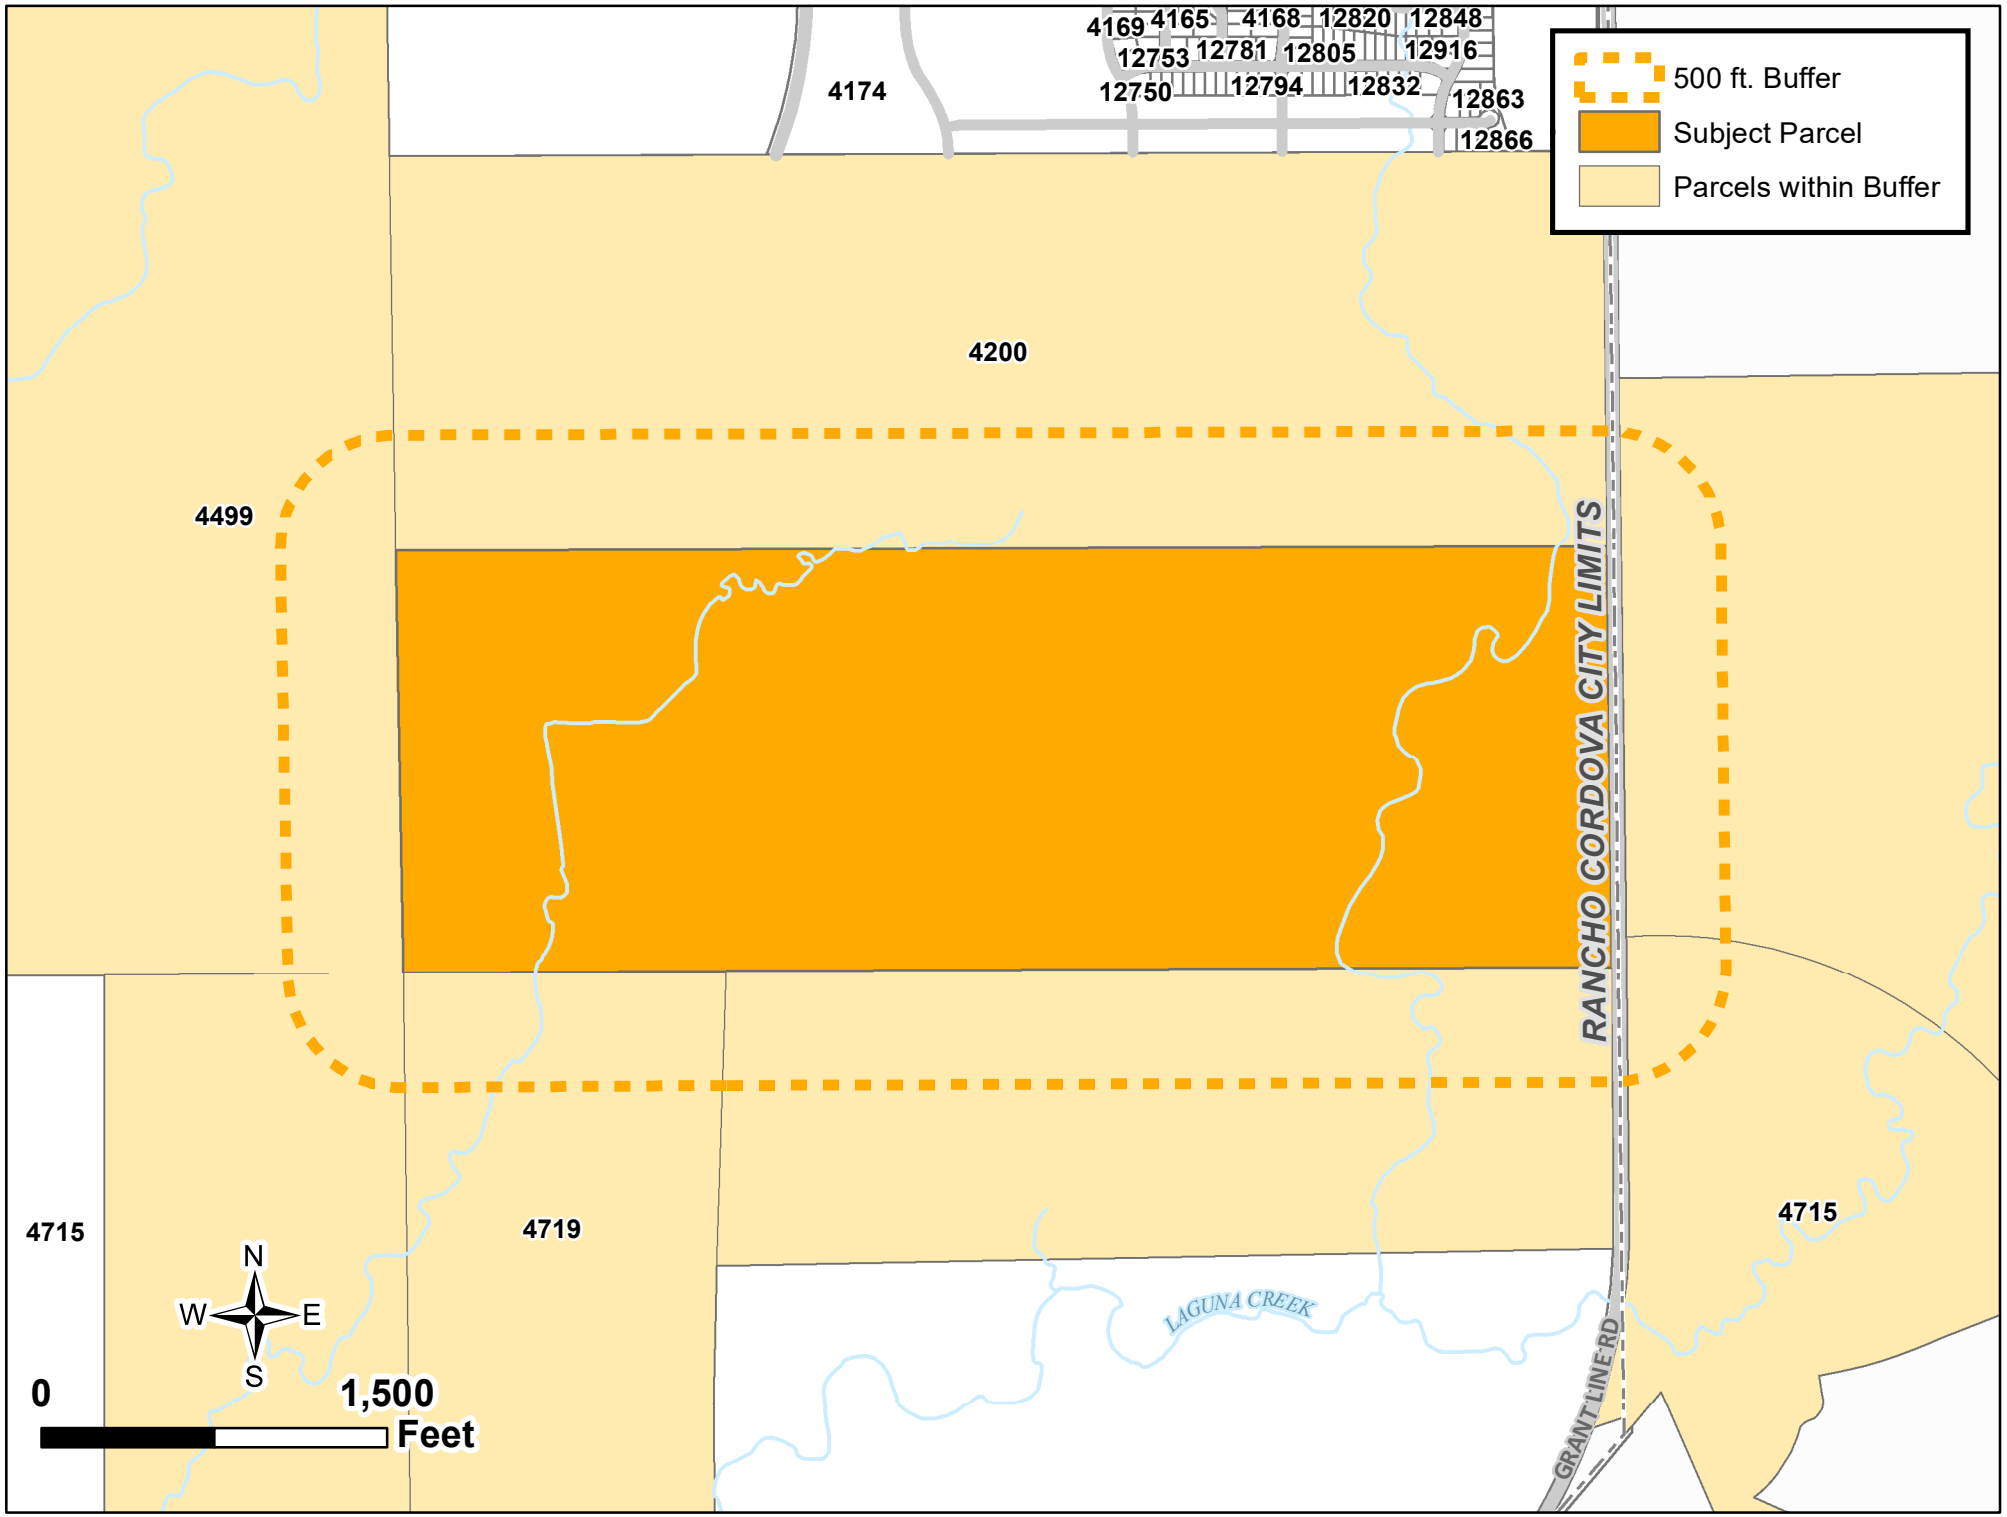
4169
4165
4168
12820
12848
12753
12781
12805
12916
12750
12794
12832
12863
12866
4174
4200
4499
RANCHO CORDOVA CITY LIMITS
4715
4719
4715
LAGUNA CREEK
GRANT LINE RD
500 ft. Buffer
Subject Parcel
Parcels within Buffer
N
W
E
S
0
1,500
Feet

073-0040-042-0000
CONWY LLC
5241 ARNOLD AVE
MCCLELLAN CA 95652

CURRENT OCCUPANT
4232 GRANT LINE RD
RANCHO CORDOVA CA 95742

067-0100-021-0000
CURRENT OCCUPANT
4719 RANCHO CORDOVA PKWY
RANCHO CORDOVA CA 95742

067-0100-020-0000
LENNAR SIERRA SUNRISE LLC
1420 ROCKY RIDGE DR 320
ROSEVILLE CA 95661

067-0100-003-0000
COUNTY OF SACRAMENTO
9850 GOETHE RD
SACRAMENTO CA 95827

067-0040-008-0000
CURRENT OCCUPANT
4499 RANCHO CORDOVA PKWY
RANCHO CORDOVA CA 95742

067-0040-010-0000
GRANTLINE & CHRYSANTHY 220
INVESTORS LLC
7919 FOLSOM BLVD STE 300
SACRAMENTO CA 95826

067-0040-013-0000
WOODSIDE 05N LP
111 WOODMERE RD STE 190
FOLSOM CA 95630

067-0040-013-0000
CURRENT OCCUPANT
4200 GRANT LINE RD
RANCHO CORDOVA CA 95742

073-0910-001-0000
CURRENT OCCUPANT
4715 GRANT LINE RD
RANCHO CORDOVA CA 95742

067-0040-008-0000
K HOVNANIAN AT JAEGER RANCH LLC
3721 DOUGLAS BLVD STE 150
ROSEVILLE CA 95661

SACRAMENTO SANITATION DISTRICT
10060 GOETHE ROAD
SACRAMENTO CA 95827

SACRAMENTO REGIONAL COUNTY
SANITATION DISTRICT
10060 GOETHE ROAD
SACRAMENTO CA 95827

SACRAMENTO COUNTY WATER
AGENCY
10151 FLORIN ROAD
SACRAMENTO CA 95829

PG&E
2730 GATEWAY OAKS DRIVE
SACRAMENTO CA 95833

PG&E
343 SACRAMENTO STREET
AUBURN CA 95603

SMUD
6301 S STREET MS B304
SACRAMENTO CA 95817

SMUD
6301 S STREET MS B304
SACRAMENTO CA 95817

SMUD
6301 S STREET MS B404
SACRAMENTO CA 95817

SACRAMENTO METROPOLITAN FIRE
10545 ARMSTRONG AVE STE 310
MATHER CA 95655

ELK GROVE UNIFIED SCHOOL DISTRICT
9510 ELK GROVE-FLORIN RD
ELK GROVE CA 95624

SACRAMENTO COUNTY WATER
AGENCY
827 7TH STREET RM 301
SACRAMENTO CA 95814

CITY OF RANCHO CORDOVA
2729 PROSPECT PARK DR
RANCHO CORDOVA CA 95670

MEMORANDUM

ITEM 11.2.

DATE: June 7, 2021

TO: Honorable Mayor and Council Members

FROM: June Cowles, Senior Planner

SUBJECT: **ECO SITE II, CELLULAR TELECOMMUNICATION TOWER AT THE SOUTHEAST CORNER OF ZINFANDEL DRIVE AND FOLSOM BOULEVARD CONDITIONAL USE PERMIT PROJECT DD10018**

PROPERTY OWNER:	**APPLICANT/DEVELOPER:**
AHN Investments 2801 Zinfandel Drive Rancho Cordova, CA 95670	Eco-Site II 1010 Sync Street, Suite 575 Morrisville, NC 27560

PROJECT:	The applicant is requesting a Conditional Use Permit for the development of a 50 foot high Telecommunication Tower that includes the following: • The telecommunication tower is designed as a clock tower • Installation of new lines and antennas • 1,130 square foot area with ground equipment surrounded by an 8 foot high masonry wall.
FILE:	DD10018
LOCATION:	2801 Zinfandel Drive
ZONING:	Commercial Mixed Use Folsom Boulevard Specific Plan (CMU FBSP)
APN:	072-0330-064-0000
PLANNER:	June Cowles, Senior Planner

RECOMMENDATION:

Find the project is exempt under California Environmental Quality Act (CEQA) Exemption 15303, New Construction or Conversion of Small Structures); and adopt the Resolution for Eco Site II, Cellular Telecommunication Tower at the southeast corner of Zinfandel Drive and Folsom Boulevard Conditional Use Permit.

RESULT OF RECOMMENDED ACTION

Adoption of the above referenced resolution would approve the Conditional Use Permit for a new 50 foot high cellular telecommunication tower project. Approval would allow the applicant to pursue necessary building permits for new construction.

BACKGROUND

The project site location is at the southeast corner of Zinfandel Drive and Folsom Boulevard, behind the existing Grocery Outlet store at 2801 Zinfandel Drive. The site is located within the Folsom Boulevard Specific Plan area. **Figure 1: Site Location.**

Figure 1: Site Location

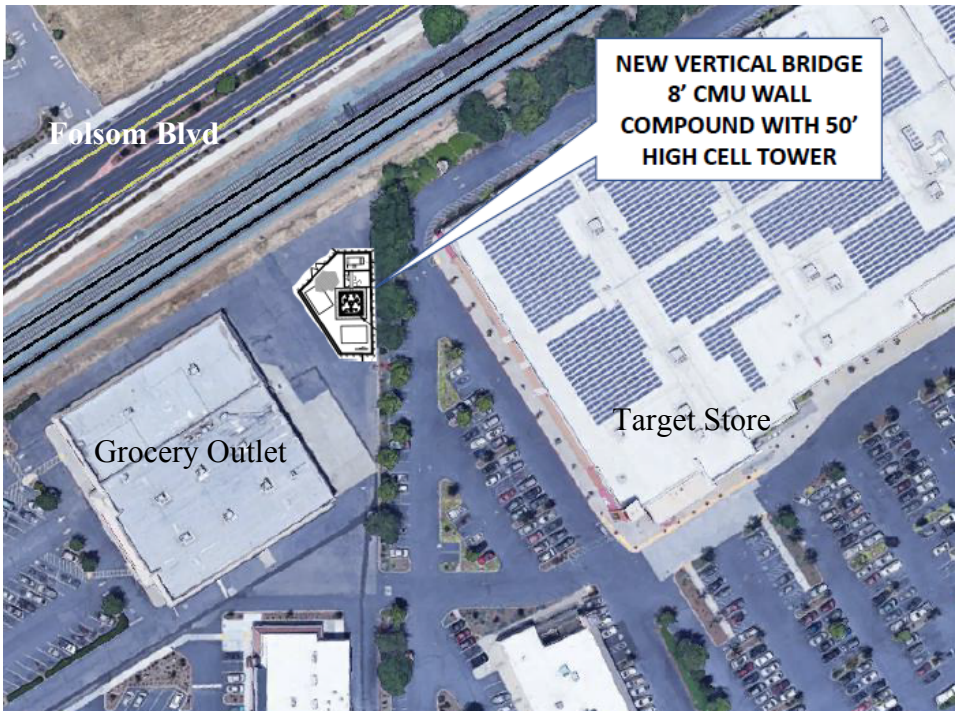

PROPOSED PROJECT:

The applicant, Eco-Site LLC, is requesting a conditional use permit to install a 50 foot high telecommunication tower **Figure 2: Proposed Telecommunication Tower Site Plan and Elevation** that includes the following:

- The 50 foot high telecommunication tower is designed as a clock tower
- Installation of new lines and antennas (twelve (12) 8 foot panel antennas, 9 Remote Radio Units (RRUs)).
- 1,130 square foot area with ground equipment surrounded by an 8 foot high masonry wall. Ground equipment includes 1 diesel fuel generator and associated wireless equipment cabinets.
- The proposed facility is designed for co-location and includes equipment and tower space for additional carriers.

Figure 2: Proposed Telecommunication Tower Site Plan and Elevation

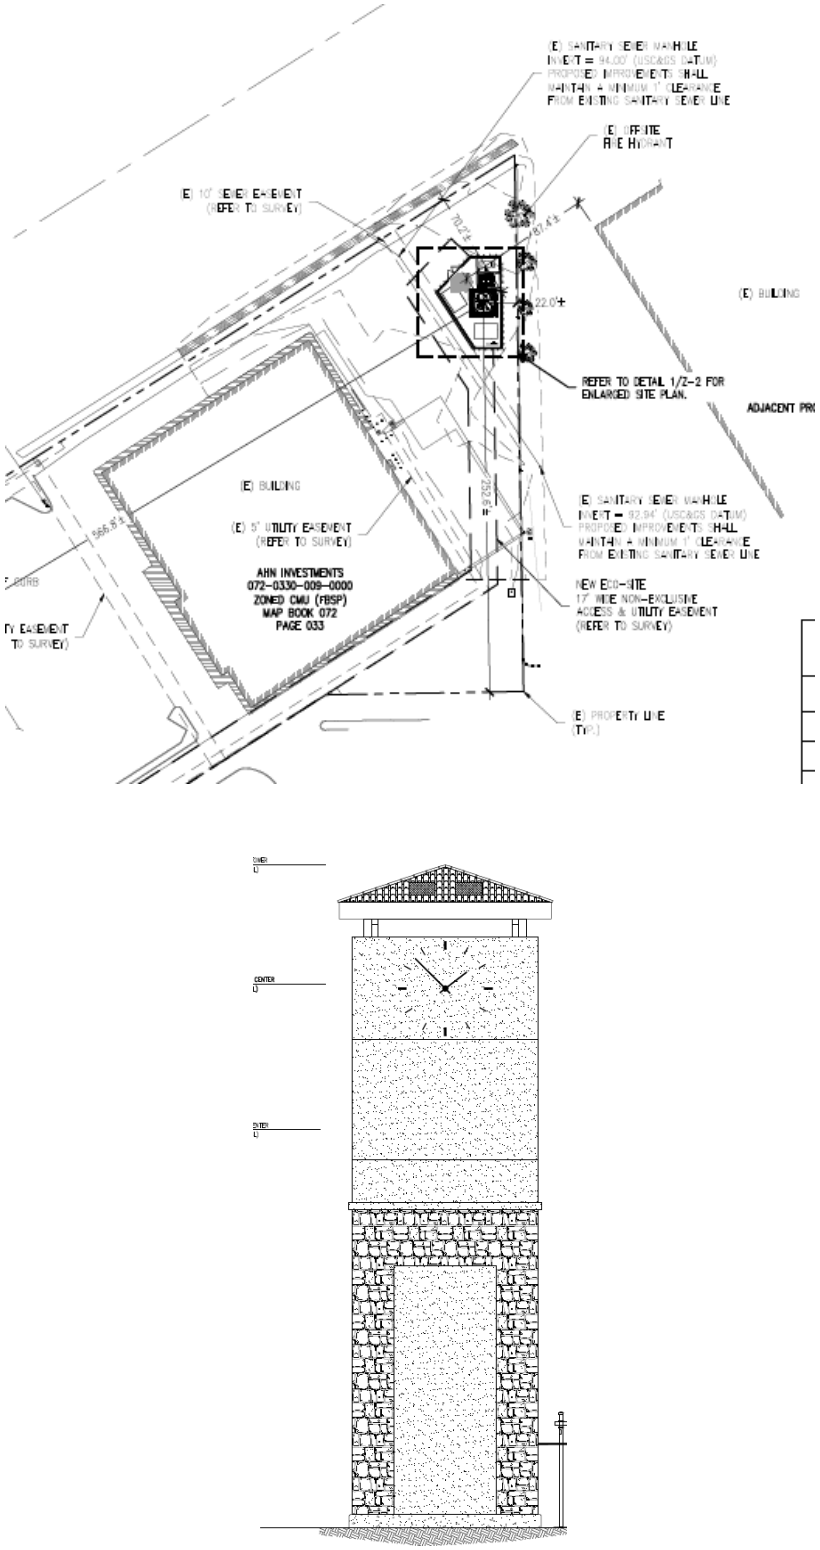

APPLICANT'S ADDITIONAL INFORMATION:

The applicant is requesting to build a new telecommunication tower in order to improve existing coverage and quality in residential and commercial areas along Zinfandel Drive and Folsom Boulevard and to offload congestion for neighboring sites. The applicant provided an existing site coverage map and a coverage map with the proposed telecommunication tower. **Figure: 3 Existing Coverage Map and Figure 4: Coverage Map with Proposed Telecommunication Tower.**

Figure 3: Existing Coverage Map

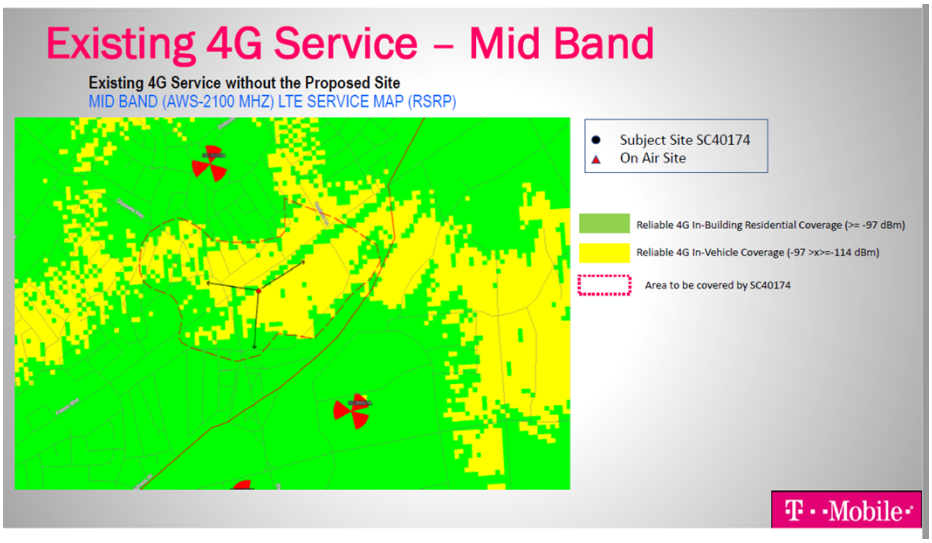

Figure 4: Coverage Map with Proposed Telecommunication Tower

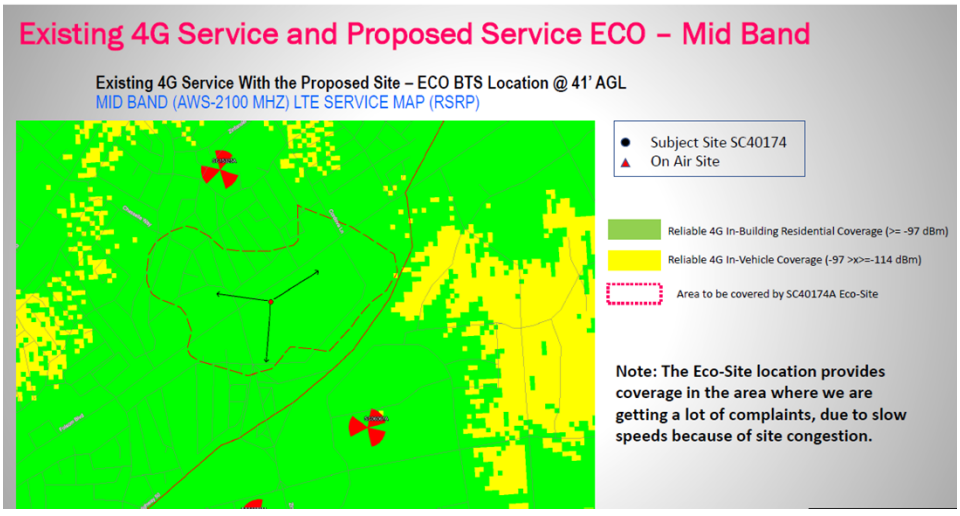

ANALYSIS

General Plan

The project site is located within the Folsom Boulevard Specific Plan and Downtown Planning Area Commercial designation.

Zoning District

The project site is located within the Commercial Mixed Use Folsom Boulevard Specific Plan (CMU FBSP) zoning district which allows a Telecommunication Facility with an Administrative Use Permit approval and is subject to the provisions of the Telecommunication Facility section of the City's Zoning Ordinance (23.907.020).

Conditional Use Permit

The proposed telecommunication site is within 500 feet of a residential zoning district and therefore, a conditional use permit is required, Zoning Ordinance Section (23.907.020). In addition, the City of Rancho Cordova Zoning Code section 23.907.020(G) Development Standards for Towers states the following:

"New Towers shall be camouflaged whenever possible, if not feasible to camouflage, the tower and related equipment shall have subdued colors and non-reflective materials that blend with the colors and materials of surrounding areas."

Telecommunication Tower Designs:

First Submittal:

The applicant's first submittal included two telecommunication tower designs **Figure 5: First Submittal Telecommunication Tower Designs**, as follows:

Figure 5: First Submittal Telecommunication Tower Designs

Cell Pole Tower

Proposed Eco-Site 45' monopole tower
(50' top of lightning rod)

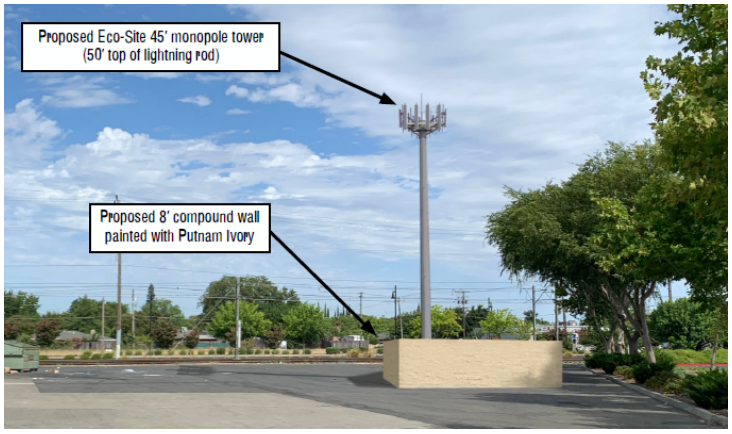
Proposed Eco-Site 45' monopole tower
(50' top of lightning rod)
Proposed 8' compound wall
painted with Putnam Ivory

MonoPine

Proposed Eco-Site 45' monopine tower
(50' top of lightning rod)
Proposed 8' compound wall
painted with Putnam Ivory

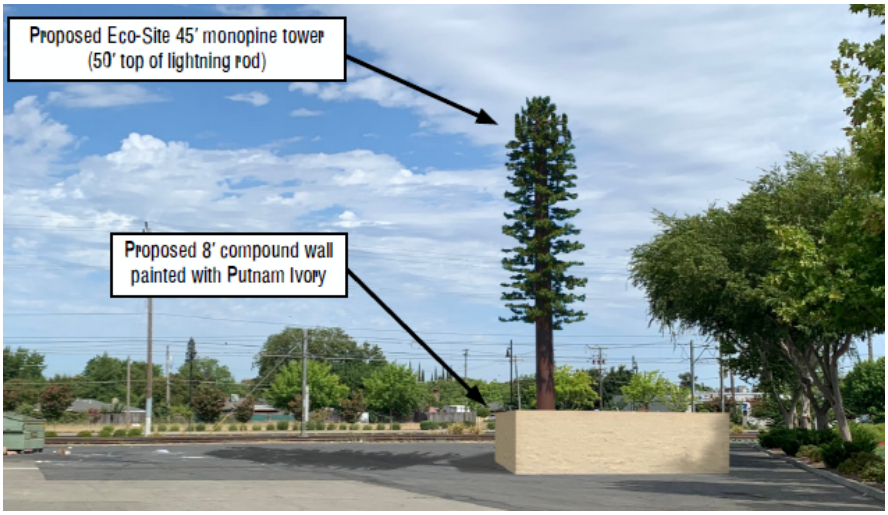

Staff provided comments on the design to the applicant as follows:

- Staff stated the concern was the view from Folsom Boulevard and Zinfandel Drive.
- The proposed design should consider and reflect the surrounding area including the Folsom Boulevard infrastructure redesign **Figure 6: Folsom Boulevard Infrastructure Redesign**.
- Light rail is adjacent to the site which transports people that live in and out of the area.
- Staff prefers a design that is a "signature piece" tied to the area.

Figure 6: Folsom Boulevard Infrastructure Redesign

The Folsom Boulevard infrastructure redesign included landscape medians, stamped red brick pavement within the hard surface median, detached sidewalks with landscaping, wrought iron fencing, and architectural lights.

Street View 2018 Folsom Boulevard

2007 Street View, same area. The beginning of construction to revitalize Folsom Blvd. The landscape median was put in during this year.

Second Submittal:

The applicant's second submittal includes a tower design **Figure 7: Second Submittal Tower Design.**

Figure 7: Second Submittal Tower Design

Staff provided comments as follows:

- Prefer a clock tower feature.
- Add architectural elements: Brick or other coloring to break it up.
- Landscape buffer to screen from Folsom.

Third Submittal, Proposed Design:

The applicant provided photo simulations for the proposed clock tower design that included a clock on all 4 elevations and different colored brick stone elements. **Figure 8: Third Submittal Tower Design**

Figure 8: Third Submittal Tower Design

View Map

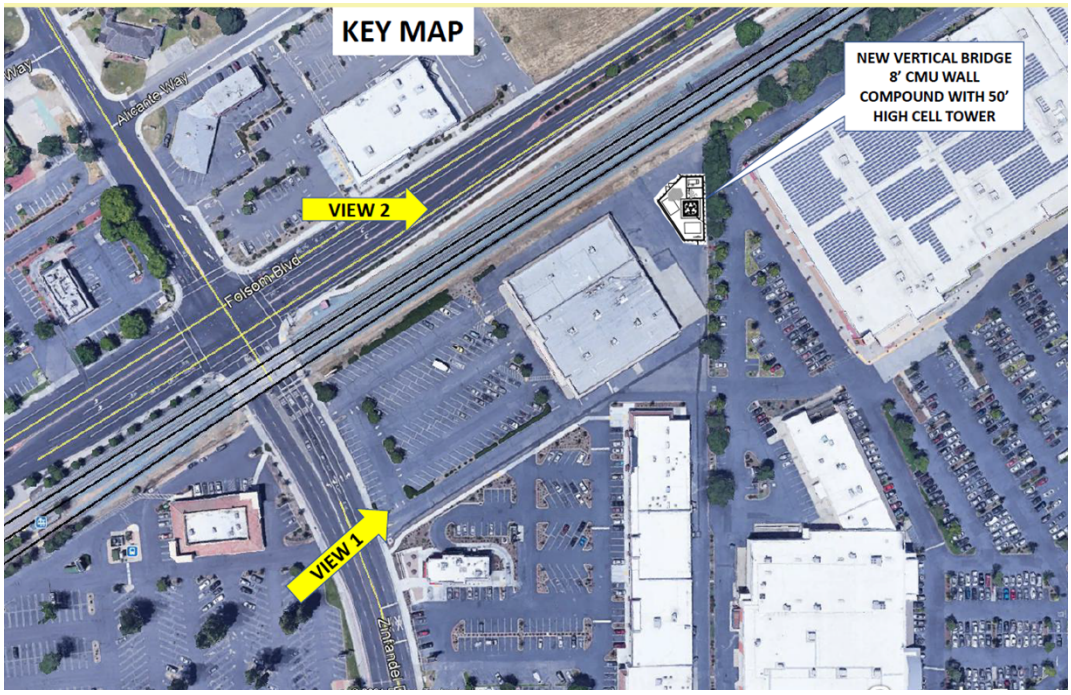

View 1 without the tower (From Zinfandel Drive)

Photo simulation with clock tower

View 2 without the tower (From Folsom Boulevard)

Photo simulation with the clock tower

Telecommunication Tower Development Standards
The City of Rancho Cordova Zoning Ordinance Section 23.907.020 *Telecommunication Tower* includes development standards for new telecommunication towers. The proposed telecommunication tower is consistent with the standards as follows:

- The new facility provides for future collocations.
- The new tower provides at least 10 feet of horizontal clearance between antenna and any power lines.
- The new tower is not located within the front or street side yard. The minimum setback of 20 percent of the height of the tower (10 feet) is met.
- The height limit does not exceed the maximum building height of the zoning district (50 feet).
- The proposed new tower meets all building setback requirements.
- Faux vines are provided on the outside of the screen wall

Landscaping
The City of Rancho Cordova Zoning Ordinance Telecommunication Tower Section 23.907.020 states telecommunication towers shall meet the landscape Section 23.716.060.E as follows:

> "Telecommunication Towers. Where appropriate, facilities shall be installed so as to maintain and enhance existing landscaping on the site, including trees, foliage, and shrubs, whether or not utilized for screening. Additional landscaping shall be planted around the tower and related equipment to buffer abutting residential zoning districts or uses, and to buffer public trails."

Although the site is not adjacent to residential zoning districts or uses or public trails, the site includes existing landscaping (trees and shrubs) along the eastern screen wall.

The Telecommunication Tower Development Standards Section 23.907.020 (G)(2) *Telecommunication Tower Safety Design* states the following:

> "All facilities shall be designed to be resistant to and minimize opportunities for unauthorized access, climbing, vandalism, graffiti, and other conditions which would result in hazardous conditions, visual blight, or attractive nuisances".

Staff recommended that vines be provided along the screen wall in order to prevent graffiti. However, the applicant stated that they would not want to include the vines due to the following issues:

- The site design is very tight. A drive study was performed to ensure that the tower facility would not impede on the commercial site truck traffic.
- The lease would need to be amended with the property owner to increase the size.
- A reduced size of the walled area would inhibit the possibility of adding additional carriers onto the site.

The applicant suggested utilizing faux vines, "Ivy-It", to cover the screen wall and provided information about the product, https:/ivy-it.com/env/cell-site-solutions/ Attachment 4. Ivy-It is a synthetic ivy and vine system that creates a realistic and aesthetically true representation of natural foliage with the following benefits:

- Minimizes the requirements of costly graffiti removal programs and the unsightly results of non-matching surface painting.
- Helps reduce crime stemming from graffiti.
- No costly water consumption or sprinklers needed.
- No pesticides
- Maintenance free (no trimming)
- Aesthetically appealing, lush and green all year
- 100% recycled renewable resources.
- Easy, quick installation through secure anchoring system.
- Can be cut and sculpted into any shape/size
- 1 year warranty and 7 year life expectancy.

After reviewing the Ivy-It information and case studies, staff included a condition of approval to the project for the faux vines, Ivy-It, as follows:

"The applicant/owner shall provide faux vines, such as Ivy-It, along the outside of the screen wall in order to prevent graffiti. The applicant/owner is responsible for the maintenance and routine maintenance at least twice a year to ensure the vines are in good condition".

Access
Access to the ground equipment is located on the northern side of the screen wall with an open view metal gate. The access metal open view gate is visible from Folsom Boulevard which is in conformance with Crime Prevention Through Environmental Design or CPTED method to provide visibility for police and security.

Conditional Use Permit Findings

The approving authority may approve a Conditional Use Permit (Amendment) if all of the following findings can be found:

1. ***Finding:*** *The site size, dimensions, location, topography, and access are adequate for the needs of the proposed use, considering the proposed building mass, parking, traffic, noise, vibration, exhaust/emissions, light, glare, erosion, odor, dust, visibility, safety, and aesthetic considerations.*

   Evidence: The proposed project is located within the Folsom Boulevard Specific Plan Commercial Mixed Use zoning district with surrounding commercial uses. The proposed clock cellular telecommunication tower design meets the Zoning Ordinance Telecommunication tower development standards Section 23.907020.(D) and (G) which includes setbacks, height requirements, future collocation users, distance requirements for antennas and power lines, and tower design. The proposed telecommunication tower is camouflaged in the design of a clock tower. The proposed ground area that includes ground equipment and emergency generator is surrounded by an 8 foot high masonry wall. The applicant submitted additional information to include coverage maps and alternative designs for review. The size, location, topography, and access are adequate for the needs of the proposed use.

2. ***Finding:*** *The negative impacts of the proposed use on adjacent properties and on the public can be mitigated through application of other code standards or other reasonable conditions of approval.*

Evidence: The proposed telecommunication tower is camouflaged in the design of a clock tower. The camouflage telecom tower reduces the visual impact on the environment by blending in with the natural or urban landscape. The ground equipment is screened by a proposed 8 foot high wall and is conditioned to include vines. The colors and materials are consistent with the surrounding area.

3. ***Finding:*** *All required public facilities have adequate capacity to serve the proposal*

   Evidence: The site location includes existing utilities that will be utilized for the proposed telecommunication tower. The site includes existing pavement and access to the site. Required public facilities have the capacity to serve the proposal.

4. ***Finding:*** *The project meets the requirements of the zoning code including development standards, design guidelines, and special use provisions.*

   Evidence: The proposed clock cellular telecommunication tower design meets the Zoning Ordinance Telecommunication tower development standards Section 23.907.020.(D) and (G) which includes setbacks, height requirements, space for future collocation users, distance requirements for antennas and power lines, and the tower is camouflaged in the design of a clock tower. The camouflage telecom tower reduces the visual impact on the environment by blending in with the natural or urban landscape. The ground equipment is screened by a proposed 8 foot high wall. The colors and materials are consistent with the surrounding area. The applicant submitted additional information to include coverage maps and alternative designs for review. The size, location, topography, and access are adequate for the needs of the proposed use.

5. ***Finding:*** *If structures and site plans are considered nonconforming, the elements of a project that are nonconforming have been brought to compliance with the zoning code, where feasible.*

   Evidence: The proposed telecommunication tower is new and meets all the zoning district setback and height requirements and telecommunication tower development standards. Therefore, there are no elements of the project that are nonconforming.

FISCAL ANALYSIS OF PROJECT

The City anticipates that this project will provide additional revenues from temporary construction jobs.

ENVIRONMENTAL

The proposed project is categorically exempt under Section 15303 (New Construction or Conversion of Small Structures) of the California Environmental Quality Act Guidelines.

RECOMMENDED MOTIONS

Staff recommends that the City Council find the project to be in compliance with the California Environmental Quality Act (CEQA) as exempt pursuant to CEQA Guidelines Section 15303 and adopt the Resolution approving the Eco Site II, Cellular Telecommunications Tower Facility Conditional Use Permit DD10018, subject to the findings, Project Plans (Attachment 2) and Conditions of Approval (Attachment 3).

ATTACHMENT(S)

1. Resolution
2. Exhibit A to the Resolution - Project Plans and Coverage Maps
3. Exhibit B to the Resolution - Conditions of Approval
4. Ivy-It information
5. 500’ Radius Map and Labels

CITY OF RANCHO CORDOVA

RESOLUTION NO. XX-2021

A RESOLUTION OF THE CITY COUNCIL OF THE CITY OF RANCHO CORDOVA APPROVING A CONDITIONAL USE PERMIT FOR ECO SITE II CELLULAR TELECOMMUNICATION TOWER AT THE SOUTHEAST CORNER OF ZINFANDEL DRIVE AND FOLSOM BOULEVARD- PROJECT DD10018

WHEREAS, Eco-Site II (hereinafter referred to as Applicant) filed an application with the City of Rancho Cordova for the approval of a Conditional Use Permit to allow for a new 50 foot high Telecommunication Tower designed as a clock tower to include antennas, a 1,130 square foot area with corresponding ground equipment surrounded by an 8 foot high masonry wall and;

WHEREAS, the proposed project is located within an existing shopping center at 2801 Zinfandel Drive in the City of Rancho Cordova (APN: 072-0330-064-0000); and

WHEREAS, the project site is located within the Commercial Mixed Use Folsom Boulevard Specific Plan District. The proposed new telecommunication tower requires a Conditional Use Permit; and

WHEREAS, the City Council of the City of Rancho Cordova has conducted a duly noticed public hearing pursuant to Government Code Section 65090 and has considered all written and verbal testimony presented during the hearing; and

WHEREAS, the City Council is the appropriate authority to hear and take action on this project; and

NOW THEREFORE, the City Council of the City of Rancho Cordova hereby resolves as follows:

Section 1. RECITALS

The foregoing recitals are true and correct and made a part of this Resolution.

NOW, THEREFORE, BE IT HEREBY RESOLVED THE CITY COUNCIL THE CITY OF RANCHO CORDOVA approves the Conditional Use Permit for Eco Site II Telecommunication Tower facility, subject to the following findings and supporting evidence, and attached project plans (Exhibit A) and Conditions of Approval (Exhibit B).

A. Categorical exemption 15303 includes small facilities or structures as well as installation of small new equipment and facilities in small structures. The proposed 50 foot high telecommunication tower facility is located within an existing developed shopping center and includes antennas, and corresponding ground equipment within a screened wall area. There are no environmental resources within the vicinity of the project.

Section 2. CONDITIONAL USE PERMIT FOR A 50 FOOT HIGH CELLULAR TELECOMMUNICATION TOWER WITH ATTACHED CONDITIONS OF APPROVAL AND FINDINGS.

The project is consistent with all findings outlined in Chapter 23.134.070 of the City of Rancho Cordova Zoning Code, as follows:

A. **Finding:** The site size, dimensions, location, topography, and access are adequate for the needs of the proposed use, considering the proposed building mass, parking, traffic, noise, vibration, exhaust/emissions, light, glare, erosion, odor, dust, visibility, safety, and aesthetic considerations.

   Evidence: The proposed project is located within the Folsom Boulevard Specific Plan Commercial Mixed Use zoning district with surrounding commercial uses. The proposed clock cellular telecommunication tower design meets the Zoning Ordinance Telecommunication tower development standards Section 23.907.020.(D) and (G) which includes setbacks, height requirements, future collocation users, distance requirements for antennas and power lines, and tower design. The proposed telecommunication tower is camouflaged in the design of a clock tower. The proposed ground area that includes ground equipment and emergency generator is surrounded by an 8 foot high masonry wall. The applicant submitted additional information to include coverage maps and alternative designs for review. The size, location, topography, and access are adequate for the needs of the proposed use.

B. **Finding:** The negative impacts of the proposed use on adjacent properties and on the public can be mitigated through application of other code standards or other reasonable conditions of approval.

   Evidence: The proposed telecommunication tower is camouflaged in the design of a clock tower. The camouflage telecom tower reduces the visual impact on the environment by blending in with the natural or urban landscape. The ground equipment is screened by a proposed 8 foot high wall and is conditioned to include vines. The colors and materials are consistent with the surrounding area.

C. **Finding:** All required public facilities have adequate capacity to serve the proposal

   Evidence: The site location includes existing utilities that will be utilized for the proposed telecommunication tower. The site includes existing pavement and access to the site. Required public facilities have the capacity to serve the proposal.

D. **Finding:** The project meets the requirements of the zoning code including development standards, design guidelines, and special use provisions.

   Evidence: The proposed clock cellular telecommunication tower design meets the Zoning Ordinance Telecommunication tower development standards Section 23.907.020.(D) and (G) which includes setbacks, height requirements, space for future collocation users, distance requirements for antennas and power lines, and the tower is camouflaged in the design of a clock tower. The camouflage telecom tower reduces the visual impact on the environment by blending in with the natural or urban landscape. The ground equipment is screened by a proposed 8 foot high wall. The colors and materials are consistent with the surrounding area. The applicant submitted additional information to include coverage maps and alternative designs for review. The size, location, topography, and access are adequate for the needs of the proposed use.

E. **Finding:** If structures and site plans are considered nonconforming, the elements of a project that are nonconforming have been brought to compliance with the zoning code, where feasible.

Evidence: The proposed telecommunication tower is new and meets all the zoning district setback and height requirements and telecommunication tower development standards. Therefore, there are no elements of the project that are nonconforming.

PASSED AND ADOPTED by the City Council of the City of Rancho Cordova on the 7th day of June, 2021 by the following vote:

AYES:

NOES:

ABSENT:

ABSTAIN:

_____
Garrett Gatewood, Mayor

ATTEST:

_____
Stacy Leitner, CMC
City Clerk

T-Mobile®

vertical bridge

T-MOBILE: SC40174A
EC0-SITE: US-CA-7120 GROCERY OUTLET
2801 ZINFANDEL DR
RANCHO CORDOVA, CA 95670
SACRAMENTO COUNTY
ZONING DRAWINGS

811 Know what's below. Call before you dig.

FLOOD ZONE INFORMATION

ACCORDING TO FEDERAL EMERGENCY MANAGEMENT AGENCY MAPS, THE EXISTING TELECOMMUNICATIONS SITE IS LOCATED IN ZONE "X", WHICH IS AREA OF MINIMAL FLOOD HAZARD AS PER, COMMUNITY PANEL NO. 08067C0206H, DATED 08/16/2012.

SITE INFORMATION

TOWER OWNER:	ECO-SITE HOLDINGS, LLC 750 PARK OF COMMERCE DRIVE BOCA RATON, FL 33487
SITE ADDRESS:	2801 ZINFANDEL DR RANCHO CORDOVA, CA 95670
COUNTY:	SACRAMENTO COUNTY
LATITUDE (NAD 83):	38° 35' 47.304" (38.596473') N
LONGITUDE (NAD 83):	121° 17' 12.249" (-121.286736') W
GROUND ELEVATION:	103.3' AMSL
OCCUPANCY TYPE:	UNMANNED
ZONING JURISDICTION:	CMU (FBSP)
MUNICIPALITY:	CITY OF RANCHO CORDOVA
TAX/PIN #:	072-0330-009-0000
POWER PROVIDER:	SMUD (888) 742-7683
TELCO PROVIDER:	AT&T

SCOPE OF WORK

THESE PLANS HAVE BEEN DEVELOPED FOR THE PLACEMENT OF THE THE TELECOMMUNICATION AND PUBLIC UTILITY FACILITY, CONSISTING OF A 50'-0" CELL TOWER, SPACE FOR CARRIER EQUIPMENT AND A UTILITY RACK WITHIN A FENCED COMPOUND (NO WATER OR SEWER REQUIRED), IN ACCORDANCE WITH THE SCOPE OF WORK IN THE PLANS. THESE PLANS ARE CONSTRUCTION DRAWING ACCOMPANIED BY A PASSING STRUCTURAL STABILITY ANALYSIS PREPARED BY LICENSED STRUCTURAL ENGINEER. STRUCTURAL ANALYSIS MUST INCLUDED BOTH TOWER AND MOUNT.

CONTACT INFORMATION

PROPERTY OWNER:	AHN INVESTMENTS 2801 ZINFANDEL DR RANCHO CORDOVA, CA 95670 PHONE: (925) 736-7369 ATTN: JAY AHN
APPLICANT:	ECO-SITE II, LLC. 1010 SYNC ST. SUITE 575 MORRISVILLE, NC 27560 PHONE: (919) 636-6810 ATTN: DONNA GIRON
ENGINEER:	ALLPRO CONSULTING GROUP, INC. 9221 LYNDON B. JOHNSON FREEWAY SUITE 204 DALLAS, TX 75243 CONTACT: SHIQIANG ZHANG (STEVE), P.E. OFFICE: 972-231-8893 FAX: 866-364-8375

VICINITY MAP

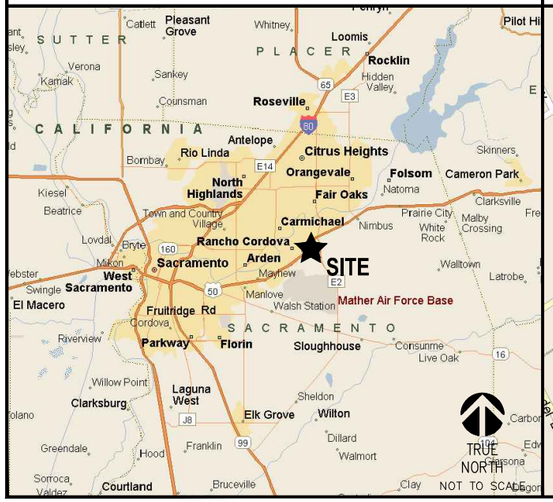

ENLARGED VICINITY MAP

DRIVING DIRECTIONS

FROM SACRAMENTO INT'L AIPORT:

BEAR LEFT ON AIRPORT BLVD 0.9 MI, TAKE RAMP RIGHT FOR I-5 S 9.7 MI, AT EXIT 518 TAKE RAMP RIGHT FOR I-80-BR EAST TOWARD FRESNO 2.5 MI, KEEP STRAIGHT ONTO US-50 E 11.1 MI, AT EXIT 17 TAKE RAMP RIGHT AND FOLLOW SIGNS FOR ZINFANDEL DRIVE 0.2 MI, TURN LEFT ONTO ZINFANDEL DR

DO NOT SCALE DRAWINGS

CONTRACTOR SHALL VERIFY ALL PLANS & EXISTING DIMENSIONS & CONDITIONS ON THE JOB SITE & SHALL IMMEDIATELY NOTIFY THE ENGINEER IN WRITING OF ANY DISCREPANCIES BEFORE PROCEEDING WITH THE WORK OR BE RESPONSIBLE FOR SAME

PERMIT INFORMATION

SITE SPECIFIC JURISDICTION
2729 PROSPECT PARK DRIVE
RANCHO CORDOVA, CA 95670
PHONE: 916-851-8700
ATTN.: CITY OF RANCHO CORDOVA PLANNING DEPT

OCCUPANCY AND CONSTRUCTION TYPE

OCCUPANCY: S-2 (UNMANNED TELECOMMUNICATIONS FACILITY), U (TOWER)
CONSTRUCTION TYPE: V-B

HANDICAP REQUIREMENTS
FACILITY IS UNMANNED AND NOT FOR HUMAN HABILITATION, ACCESSIBILITY ACCESS AND REQUIREMENTS ARE NOT REQUIRED, IN ACCORDANCE WITH CALIFORNIA STATE ADMINISTRATIVE CODE, PART 2, TITLE 24, SECTION 1103B.1, EXCEPTION 1 & SECTION1134B.2.1, EXCEPTION 4.

DRAWING INDEX

SHEET NO.	DESCRIPTION	REV
T-1	TITLE SHEET & PROJECT DATA	0
LS-1	SITE SURVEY SHEET 1 OF 2	0
LS-2	SITE SURVEY SHEET 2 OF 2	0
Z-1	OVERALL SITE PLAN	0
Z-2	ENLARGED SITE PLAN	0
Z-3	TOWER ELEVATION	0
Z-4	DETAILS	0
Z-5	FIRE LOOP PLAN	0
GN-1	GENERAL NOTES	0
GN-2	GENERAL NOTES	0

APPLICABLE CODES

ALL WORK SHALL BE PERFORMED AND MATERIALS INSTALL IN ACCORDANCE WITH THE CURRENT EDITIONS OF THE FOLLOWING CODES AS ADOPTED BY THE LOCAL GOVERNING AUTHORITIES. NOTHING IN THESE PLANS IS TO BE CONSTRUED TO PERMIT WORK NOT CONFORMING TO THESE CODES:

1. 2019 CALIFORNIA BUILDING CODE (2018 IBC)
2. H CODE (2018 IBC)
3. NFPA 780 – LIGHTNING PROTECTION CODE
4. 2019 CALIFORNIA ELECTRICAL CODE (2017 NEC)
5. ANY OTHER NATIONAL OR LOCAL APPLICABLE CODES MOST RECENT EDITIONS
6. LOCAL BUILDING CODE
7. CITY/COUNTY ORDINANCES

T-Mobile®
4126 SOUTHWEST FREEWAY, SUITE 1400
HOUSTON, TX 77027

Eco-Site
1010 SYNC STREET, SUITE 575
MORRISVILLE, NC 27560

vertical bridge
750 PARK OF COMMERCE DRIVE
BOCA RATON, FL 33487

ALLPRO CONSULTING GROUP, INC.
9221 Lyndon B Johnson Fwy
Suite 204, Dallas, TX 75243
Phone: 972-231-8893
Fax: 866-364-8375
www.allprocgi.com

ACGI NO: 21-3161
DRAWN BY: RM
CHECKED BY:

REVISIONS

REV	DATE	DESCRIPTION	BY
0	05/20/21	FINAL ZD	RM

05/20/21

REGISTERED PROFESSIONAL ENGINEER
SHIQIANG ZHANG
C73420
Exp. 12/31/22
CIVIL
STATE OF CALIFORNIA

SITE INFORMATION
T-MOBILE SITE #:
SC40174A

EC0-SITE SITE #:
US-CA-7120

2801 ZINFANDEL DR
RANCHO CORDOVA, CA 95670
SACRAMENTO COUNTY

SHEET TITLE:
TITLE SHEET

SHEET NUMBER:
T-1

PROPERTY DESCRIPTION: PARENT PARCEL (AS PROVIDED)

PARCEL 1, AS SHOWN ON THE PARCEL MAP ENTITLED "PORTION OF SUBDIVISION JAMES WIER 241.35 ACRES OF RANCHO RIO DE LOS AMERICANOS", FILED MAY 06, 1977 IN BOOK 31 OF PARCEL MAPS AT PAGE 47, SACRAMENTO COUNTY RECORDS.

EXCEPTING FROM A PORTION OF SAID LAND ALL MINERALS, AND ALL OIL, GAS AND OTHER HYDROCARBON SUBSTANCES IN AND UNDER SAID LAND BELOW A DEPTH OF 500 FEET, WITHOUT THE RIGHT OF SURFACE ENTRY, AS CONTAINED IN THE DEED FROM ATLANTIC RICHFIELD COMPANY, RECORDED OCTOBER 15, 1976 IN BOOK 761015, PAGE 525, OF OFFICIAL RECORDS.

AND BEING THE SAME PROPERTY CONVEYED TO AHN INVESTMENTS, INC., A CALIFORNIA CORPORATION, AN UNDIVIDED 50% INTEREST, JOON I. AHN AND SHIN S. AHN, CO-TRUSTEES OF THE JOON I. AHN AND SHIN S. AHN AB LIVING TRUST, DATED JANUARY 18, 2009, AS TO AN UNDIVIDED 25% INTEREST, AND BYONG Y. AHN, TRUSTEE OF THE BYONG Y. AHN SURVIVING SPOUSES TRUST B UNDER AGREEMENT DATED DECEMBER 18, 2008, AS AMENDED, AS TO AN UNDIVIDED 25% INTEREST FROM ASHRIA, LLC, A CALIFORNIA LIMITED LIABILITY COMPANY BY GRANT DEED DATED FEBRUARY 04, 2015 AND RECORDED FEBRUARY 10, 2015 IN DEED BOOK 20150210, PAGE 1158.

PROPERTY DESCRIPTION: LEASE AREA (AS SURVEYED)

A PORTION OF PARCEL 1, AS SHOWN ON THE PARCEL MAP ENTITLED "PORTION OF SUBDIVISION JAMES WIER 241.35 ACRES OF RANCHO RIO DE LOS AMERICANOS", FILED MAY 06, 1977 IN BOOK 31 OF PARCEL MAPS AT PAGE 47, SACRAMENTO COUNTY RECORDS, DESCRIBED AS FOLLOWS:

COMMENCING AT THE MOST SOUTHERLY CORNER OF SAID PARCEL 1; THENCE NORTHWESTERLY, ALONG THE WESTERLY LINE OF SAID PARCEL 1 AND A CURVE LEFT HAVING A RADIUS OF 1042.00 FEET, THROUGH A CENTRAL ANGLE OF 0° 32' 38", HAVING A CHORD BEARING OF NORTH 21° 22' 31" WEST, A CHORD DISTANCE OF 9.89 FEET, AN ARC LENGTH OF 9.89 FEET; THENCE CONTINUING ALONG SAID WESTERLY LINE AND A CURVE TO THE LEFT HAVING A RADIUS OF 1042.00 FEET, WITH A CHORD BEARING NORTH 22°03'38" WEST, 15.04 FEET, THROUGH A CENTRAL ANGLE OF 00°49'37", AN ARC LENGTH OF 15.04 FEET; THENCE NORTH 64°52'45" EAST, 71.77 FEET; THENCE NORTH 57°17'24" EAST, 405.68 FEET; THENCE NORTH 00°48'12" WEST, 158.51 FEET TO THE POINT OF BEGINNING;

THENCE NORTH 33°13'49" WEST, 24.76 FEET; THENCE NORTH 43°34'05" EAST, 30.13 FEET; THENCE NORTH 89°01'50" EAST, 17.95 FEET; THENCE SOUTH 00°58'12" EAST, 45.46 FEET; THENCE SOUTH 89°01'25" WEST, 23.94 FEET; THENCE NORTH 33°13'49" WEST, 3.60 FEET TO THE POINT OF BEGINNING.

PROPERTY DESCRIPTION: NON-EXCLUSIVE ACCESS/UTILITY EASEMENT (AS SURVEYED)

A NON-EXCLUSIVE 15 FOOT ACCESS/UTILITY EASEMENT THROUGH A PORTION OF PARCEL 1, AS SHOWN ON THE PARCEL MAP ENTITLED "PORTION OF SUBDIVISION JAMES WIER 241.35 ACRES OF RANCHO RIO DE LOS AMERICANOS", FILED MAY 06, 1977 IN BOOK 31 OF PARCEL MAPS AT PAGE 47, SACRAMENTO COUNTY RECORDS, DESCRIBED AS FOLLOWS:

COMMENCING AT THE MOST SOUTHERLY CORNER OF SAID PARCEL 1; THENCE NORTHWESTERLY, ALONG THE WESTERLY LINE OF SAID PARCEL 1 AND A CURVE LEFT HAVING A RADIUS OF 1042.00 FEET, THROUGH A CENTRAL ANGLE OF 0° 32' 38", HAVING A CHORD BEARING OF NORTH 21° 22' 31" WEST, A CHORD DISTANCE OF 9.89 FEET, AN ARC LENGTH OF 9.89 FEET TO THE POINT OF BEGINNING;

THENCE CONTINUING ALONG SAID WESTERLY LINE AND A CURVE TO THE LEFT HAVING A RADIUS OF 1042.00 FEET, WITH A CHORD BEARING NORTH 22°03'38" WEST, 15.04 FEET, THROUGH A CENTRAL ANGLE OF 00°49'37", AN ARC LENGTH OF 15.04 FEET; THENCE NORTH 64°52'45" EAST, 71.77 FEET; THENCE NORTH 57°17'24" EAST, 405.68 FEET; THENCE NORTH 00°48'12" WEST, 158.51 FEET; THENCE SOUTH 33°13'49" EAST, 3.60 FEET, THENCE NORTH 88°59'11" EAST, 18.08 FEET; THENCE SOUTH 01°00'49" EAST, 160.38 FEET; THENCE SOUTH 57°17'32" WEST, 421.71 FEET; THENCE SOUTH 64°51'59" WEST, 73.46 FEET TO THE POINT OF BEGINNING.

SURVEYOR NOTES

1. ALL TITLE INFORMATION IS BASED UPON A COMMITMENT FOR TITLE INSURANCE PREPARED BY FIDELITY NATIONAL TITLE INSURANCE CO., ORDER NO.: 28051786 EFFECTIVE DATE: 10/03/2018.
2. SURVEYOR HAS NOT PERFORMED A SEARCH OF PUBLIC RECORDS TO DETERMINE ANY DEFECT IN TITLE.
3. THE BOUNDARY SHOWN HEREON IS PLOTTED FROM RECORD INFORMATION AND DOES NOT CONSTITUTE A BOUNDARY SURVEY OF THE PROPERTY.
4. SURVEYOR DOES NOT GUARANTEE THAT ALL UTILITIES ARE SHOWN OR THEIR LOCATIONS. IT IS THE RESPONSIBILITY OF THE CONTRACTOR AND DEVELOPER TO CONTACT BLUE STAKE AND ANY OTHER INVOLVED AGENCIES TO LOCATE ALL UTILITIES PRIOR TO CONSTRUCTION. REMOVAL, RELOCATION AND/ OR REPLACEMENT IS THE RESPONSIBILITY OF THE CONTRACTOR.

PROJECT META DATA

1. ELEVATIONS SHOWN HEREON ARE REPRESENTED IN *NORTH AMERICAN VERTICAL DATUM OF 1988 (NAVD88)* ESTABLISHED FROM GPS DERIVED ELLIPSOID HEIGHTS, APPLYING GEOID 12B SEPARATIONS CONSTRAINING TO NGS CORS STATIONS PROVIDED IN THE "ONLINE POSITIONING USER SERVICE" (OPUS) SOLUTION FOR THIS SPECIFIC SITE.
2. BEARINGS SHOWED HEREON ARE BASED UPON U.S. STATE PLANE NAD83 COORDINATE SYSTEM *CALIFORNIA STATE PLANE COORDINATE ZONE II*, DETERMINED BY GPS OBSERVATIONS.
3. FIELD WORK FOR THIS PROJECT WAS PERFORMED ON 01/03/2019.

FLOOD ZONE DESIGNATION

THE PROPOSED LEASE PREMISES SHOWN HEREON APPEAR TO BE WITHIN FLOOD ZONE "X" AS DELINEATED ON THE FEDERAL EMERGENCY MANAGEMENT AGENCY FIRM MAP NO. 08067C0206H DATED 08/16/2012.

FLOOD ZONE "X" IS DEFINED AS: AREAS DETERMINED TO BE OUTSIDE 500-YEAR FLOODPLAIN; DETERMINED TO BE OUTSIDE THE 1% AND 0.2% ANNUAL CHANCE FLOODPLAINS.

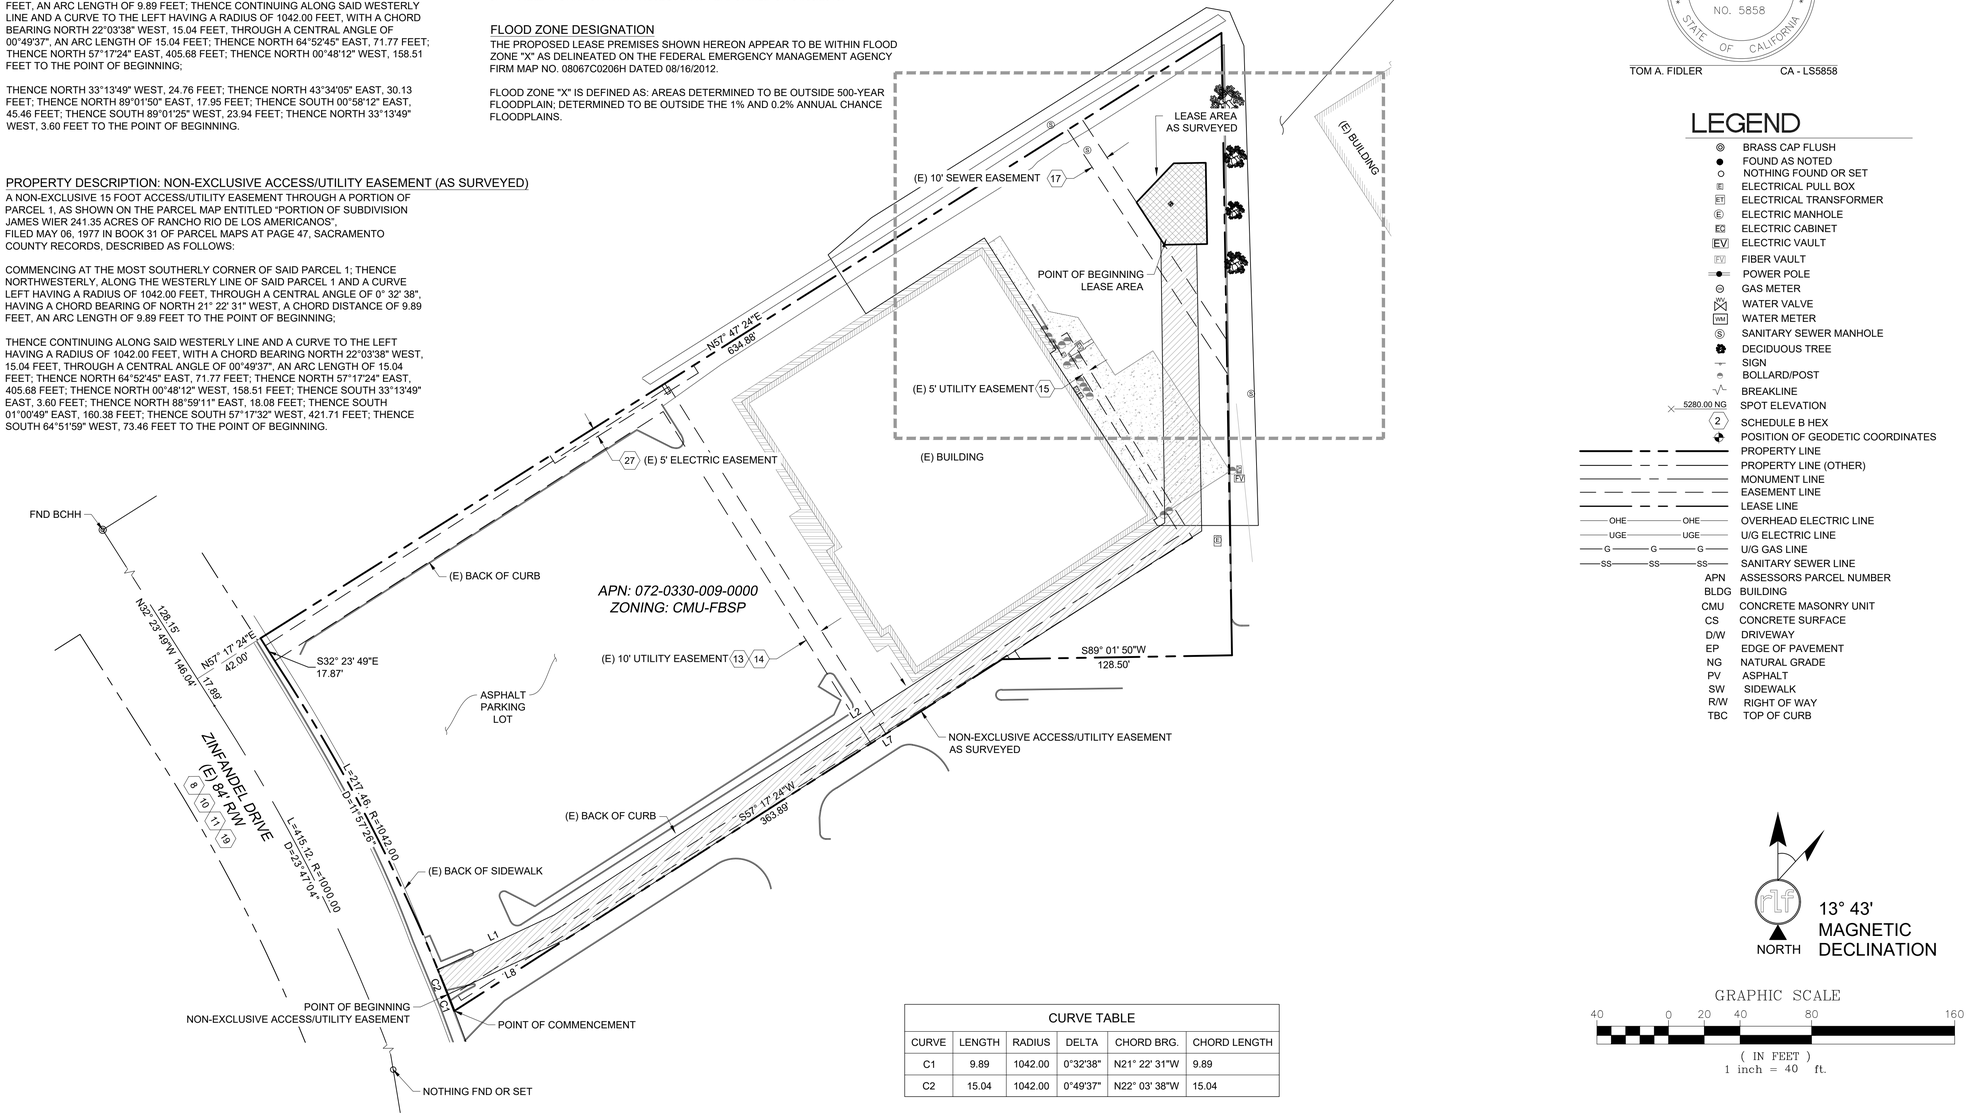

CURVE TABLE					
CURVE	LENGTH	RADIUS	DELTA	CHORD BRG.	CHORD LENGTH
C1	9.89	1042.00	0°32'38"	N21° 22' 31"W	9.89
C2	15.04	1042.00	0°49'37"	N22° 03' 38"W	15.04

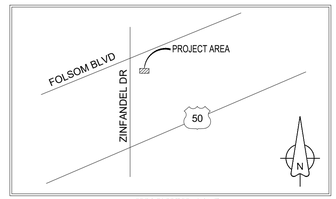

VICINITY MAP
N.T.S.

CERTIFICATION

I HEREBY CERTIFY TO ECO-SITE AND FIDELITY NATIONAL TITLE INSURANCE COMPANY THAT THIS LAND SURVEYING DOCUMENT WAS PREPARED AND THE RELATED SURVEY WORK WAS PERFORMED BY ME OR UNDER MY SUPERVISION AND THAT I AM A DULY LICENSED PROFESSIONAL LAND SURVEYOR, UNDER THE LAWS OF THE STATE OF CALIFORNIA.

TOM A. FIDLER CA - LS5858

LEGEND

◎	BRASS CAP FLUSH
●	FOUND AS NOTED
○	NOTHING FOUND OR SET
E	ELECTRICAL PULL BOX
ET	ELECTRICAL TRANSFORMER
E	ELECTRIC MANHOLE
EC	ELECTRIC CABINET
EV	ELECTRIC VAULT
FV	FIBER VAULT
	POWER POLE
G	GAS METER
	WATER VALVE
WM	WATER METER
S	SANITARY SEWER MANHOLE
	DECIDUOUS TREE
	SIGN
	BOLLARD/POST
	BREAKLINE
5280.00 NG	SPOT ELEVATION
2	SCHEDULE B HEX
	POSITION OF GEODETIC COORDINATES
	PROPERTY LINE
	PROPERTY LINE (OTHER)
	MONUMENT LINE
	EASEMENT LINE
	LEASE LINE
OHE	OVERHEAD ELECTRIC LINE
UGE	U/G ELECTRIC LINE
G	U/G GAS LINE
SS	SANITARY SEWER LINE
APN	ASSESSORS PARCEL NUMBER
BLDG	BUILDING
CMU	CONCRETE MASONRY UNIT
CS	CONCRETE SURFACE
D/W	DRIVEWAY
EP	EDGE OF PAVEMENT
NG	NATURAL GRADE
PV	ASPHALT
SW	SIDEWALK
R/W	RIGHT OF WAY
TBC	TOP OF CURB

13° 43'
MAGNETIC
DECLINATION

GRAPHIC SCALE

40 0 20 40 80 160

(IN FEET)
1 inch = 40 ft.

T-Mobile
2625 S. PLAZA DR., #400 TEMPE, ARIZONA; 85282
PHONE: (480) 638-2600; FAX: (480) 638-2852

Kimley»Horn
655 NORTH FRANKLIN STREET
SUITE 150
TAMPA, FL 33602
PHONE (813) 620-1460
WWW.KIMLEY-HORN.COM

FIELD BY:	JTS
DRAWN BY:	CRS
CHECKED BY:	ABM

REVISIONS

NO.	DATE	DESCRIPTION
4	12/20/19	REVISION
3	07/12/19	REVISION
2	03/11/19	FINAL
1	01/14/19	PRELIMINARY

RLF CONSULTING
LAND SURVEY • MAPPING SOLUTIONS
1214 N. STADEM DR. • TEMPE AZ 85281
WWW.RLFCONSULTING.COM • 480-445-2180

REUSE OF DOCUMENT
THE IDEAS & DESIGN INCORPORATED HEREON, AS AN INSTRUMENT OF PROFESSIONAL SERVICE, IS THE PROPERTY OF RLF CONSULTING, LLC & IS NOT TO BE USED FOR ANY OTHER PROJECT WITHOUT WRITTEN AUTHORIZATION OF RLF CONSULTING, LLC.

PROJECT No.
08002251

SITE NAME:
SC40174CA-0079

SITE ADDRESS:
2801 ZINFANDEL DRIVE
RANCHO CORDOVA, CA 95670

SHEET TITLE:
BOUNDARY DETAIL

SHEET NO.	REVISION:
LS-1	

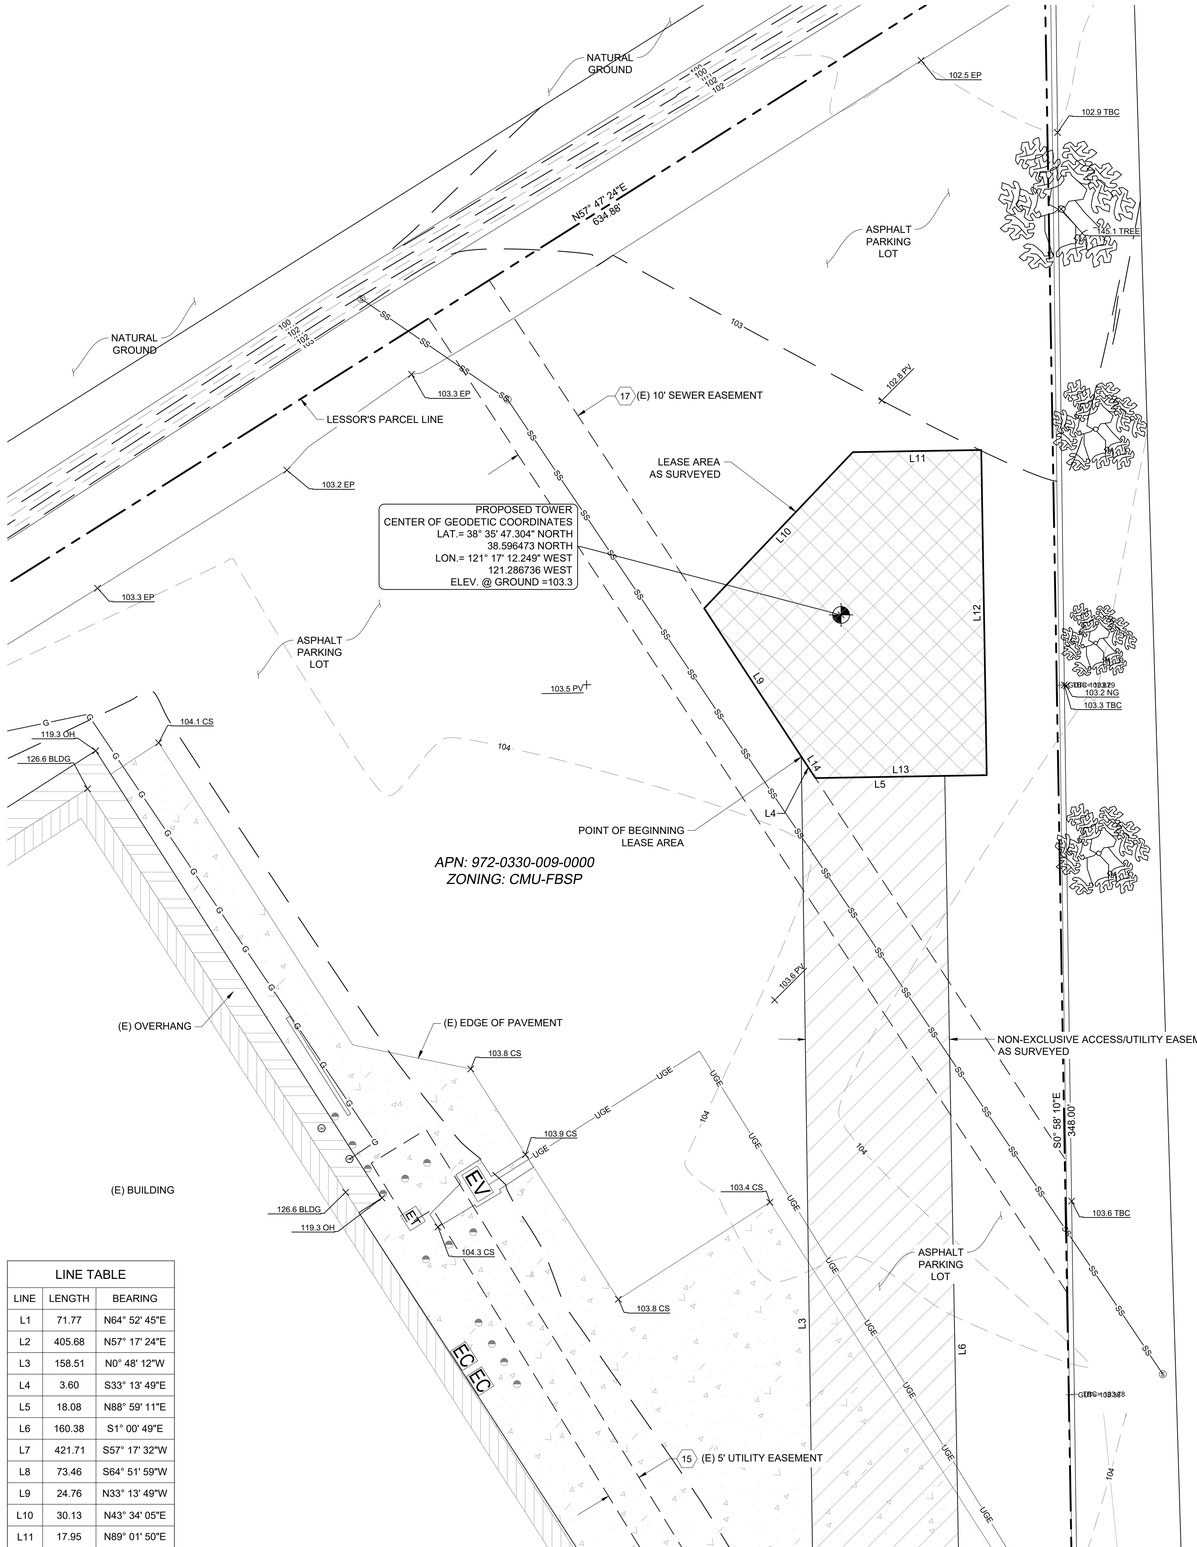

LINE TABLE		
LINE	LENGTH	BEARING
L1	71.77	N64° 52' 45"E
L2	405.68	N57° 17' 24"E
L3	158.51	N0° 48' 12"W
L4	3.60	S33° 13' 49"E
L5	18.08	N88° 59' 11"E
L6	160.38	S1° 00' 49"E
L7	421.71	S57° 17' 32"W
L8	73.46	S64° 51' 59"W
L9	24.76	N33° 13' 49"W
L10	30.13	N43° 34' 05"E
L11	17.95	N89° 01' 50"E
L12	45.46	S0° 58' 12"E
L13	23.94	S89° 01' 25"W
L14	3.60	N33° 13' 49"W

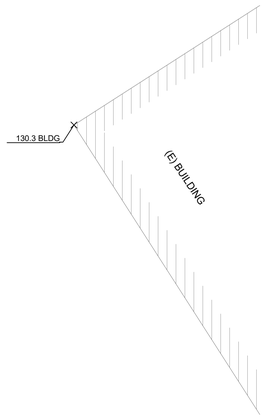

SCHEDULE B EXCEPTIONS

1. DEFECTS, LIENS, ENCUMBRANCES, ADVERSE CLAIMS OR OTHER MATTERS, IF ANY, CREATED, FIRST APPEARING IN THE PUBLIC RECORDS OR ATTACHING SUBSEQUENT TO THE EFFECTIVE DATE HEREOF BUT PRIOR TO THE DATE THE PROPOSED INSURED ACQUIRES FOR VALUE OF RECORD THE ESTATE OR INTEREST OR MORTGAGE THEREON COVERED BY THIS COMMITMENT. (NOT PLOTTABLE, NOT A METES AND BOUNDS DESCRIPTION)
2. RIGHTS OR CLAIMS OF PARTIES IN POSSESSION NOT SHOWN BY THE PUBLIC RECORDS. (NOT PLOTTABLE, NOT A METES AND BOUNDS DESCRIPTION)
3. EASEMENTS, OR CLAIMS OF EASEMENTS, NOT SHOWN BY THE PUBLIC RECORDS. (NOT PLOTTABLE, NOT A METES AND BOUNDS DESCRIPTION)
4. ANY LIEN, OR RIGHT TO A LIEN, FOR SERVICES, LABOR, OR MATERIAL HERETOFORE OR HEREAFTER FURNISHED, IMPOSED BY LAW AND NOT SHOWN BY THE PUBLIC RECORDS. (NOT PLOTTABLE, NOT A METES AND BOUNDS DESCRIPTION)
5. ANY ENCROACHMENT, ENCUMBRANCE, VIOLATION, VARIATION, OR ADVERSE CIRCUMSTANCE AFFECTING THE TITLE THAT WOULD BE DISCLOSED BY AN ACCURATE AND COMPLETE LAND SURVEY OF THE LAND. (NOT PLOTTABLE, NOT A METES AND BOUNDS DESCRIPTION)
6. TAXES AND SPECIAL ASSESSMENTS WHICH ARE NOT SHOWN AS EXISTING LIENS BY THE PUBLIC RECORDS. (NOT PLOTTABLE, NOT A METES AND BOUNDS DESCRIPTION)
7. TAXES FOR THE FISCAL YEAR 2018/2019 AND SUBSEQUENT YEARS, A LIEN NOT YET DUE AND PAYABLE. (NOT PLOTTABLE, NOT A METES AND BOUNDS DESCRIPTION)
8. MATTERS AS SHOWN AND NOTED ON PLAT RECORDED IN PLAT BOOK 11, PAGE 40. (SHOWN HEREON)
9. EXCEPT THE COAL, OIL, GAS AND OTHER MINERALS UNDERLYING THE SURFACE OF SAID LAND AND ALL RIGHTS AND EASEMENTS IN FAVOR OF THE ESTATE OF SAID COAL, OIL, GAS AND OTHER MINERALS; INCLUDING, BUT NOT LIMITED TO, EXPRESS OR IMPLIED EASEMENTS IN, OVER AND UNDER THAT ESTATE FOR THE ENTRY AND REMOVAL OF MINERALS. THIS POLICY SHOULD NOT BE CONSTRUED AS INSURING AGAINST LOSS OR DAMAGE RESULTING TO THE SURFACE OF THE LAND OR ANY IMPROVEMENTS THEREON CAUSED BY SURFACE ENTRY OR BY THE REMOVAL OF THE OIL, GAS, AND OTHER MINERALS LYING THEREUNDER. SEE INSTRUMENT RECORDED IN DEED BOOK 7610-15, PAGE 525. (NOT PLOTTABLE, BLANKET IN NATURE)
10. RIGHT OF WAY DEED IN FAVOR OF THE COUNTY OF SACRAMENTO, A POLITICAL SUBDIVISION, SET FORTH IN INSTRUMENT RECORDED ON 05/06/1977 IN DEED BOOK 7705-06, PAGE 910. (SHOWN HEREON)
11. MATTERS AS SHOWN AND NOTED ON PLAT RECORDED IN MAP BOOK 31, PAGE 47. (SHOWN HEREON)
12. TERMS, PROVISIONS, COVENANTS, CONDITIONS, RESTRICTIONS, RESERVATIONS, EASEMENTS, CHARGES, ASSESSMENTS AND LIENS PROVIDED IN A DEED OR COVENANTS, CONDITIONS AND RESTRICTIONS RECORDED IN DEED BOOK 77-06-30, PAGE 1502, BUT OMITTING ANY COVENANTS OR RESTRICTIONS, IF ANY, BASED UPON RACE, COLOR, RELIGION, SEX, SEXUAL ORIENTATION, FAMILIAL STATUS, MARITAL STATUS, DISABILITY, HANDICAP, NATIONAL ORIGIN, ANCESTRY, OR SOURCE OF INCOME, AS SET FORTH IN APPLICABLE STATE OR FEDERAL LAWS, EXCEPT TO THE EXTENT THAT SAID COVENANT OR RESTRICTION IS PERMITTED BY APPLICABLE LAW. (NOT PLOTTABLE, BLANKET IN NATURE)
13. EASEMENT IN FAVOR OF THE COUNTY OF SACRAMENTO, A POLITICAL SUBDIVISION, SET FORTH IN INSTRUMENT RECORDED ON 08/12/1977 IN DEED BOOK 7708-12, PAGE 890. (SHOWN HEREON)
14. GRANT OF EASEMENT IN FAVOR OF THE SOUTHERN CALIFORNIA WATER COMPANY, SET FORTH IN INSTRUMENT RECORDED ON 12/19/1977 IN DEED BOOK 7712-19, PAGE 902. (SHOWN HEREON)
15. GRANT OF RIGHT OF WAY IN FAVOR OF SACRAMENTO MUNICIPAL UTILITY DISTRICT, SET FORTH IN INSTRUMENT RECORDED ON 04/27/1978 IN DEED BOOK 7804-27, PAGE 829. (SHOWN HEREON)
16. RESOLUTION 78-SRC-93 RECORDED ON 11/27/1978 IN DEED BOOK 78-11-27, PAGE 706. (NOT PLOTTABLE, BLANKET IN NATURE)
17. SEWER EASEMENT IN FAVOR OF THE COUNTY SANITATION DISTRICT NO. 1, A POLITICAL SUBDIVISION OF THE STATE OF CALIFORNIA, SET FORTH IN INSTRUMENT RECORDED ON 04/29/1983 IN DEED BOOK 83 04 29, PAGE 1447. (SHOWN HEREON)
18. ASSIGNMENT OF LEASE AGREEMENT DATED 10/26/1984, BY AND BETWEEN SAMBO'S RESTAURANTS, INC., A CALIFORNIA CORPORATION, CHARLES J. MCLAUGHLIN, IN HIS CAPACITY AS CHAPTER II TRUSTEE FOR SRI AND VICORP RESTAURANTS, INC., A COLORADO CORPORATION, RECORDED ON 10/29/1984 IN DEED BOOK 84 10 29, PAGE 1176. (NOT PLOTTABLE, DOES NOT AFFECT PARENT PARCEL)
19. RIGHT OF WAY DEED IN FAVOR OF THE COUNTY OF SACRAMENTO, A POLITICAL SUBDIVISION, SET FORTH IN INSTRUMENT RECORDED ON 09/23/1991 IN INSTRUMENT NO. 19910923-0168. (SHOWN HEREON)
20. NOTICE OF REASSESSMENT RECORDED ON 06/10/1993 IN DEED BOOK 93 06 10, PAGE 1635. (NOT PLOTTABLE, BLANKET IN NATURE)
21. AGREEMENT GRANTING EASEMENTS (AND RECIPROCAL RIGHTS AFFECTING LAND) RECORDED ON 06/25/1998 IN INSTRUMENT NO. 199806251386. (NOT PLOTTABLE, BLANKET IN NATURE)
22. NOTICE OF REASSESSMENT RECORDED ON 07/17/1998 IN INSTRUMENT NO. 199807170973. (NOT PLOTTABLE, BLANKET IN NATURE)
23. NOTICE OF REASSESSMENT RECORDED ON 07/24/1998 IN INSTRUMENT NO. 199807240811. (NOT PLOTTABLE, BLANKET IN NATURE)
24. NOTICE OF REDEVELOPMENT PLAN ADOPTION STATEMENT OF INSTITUTION OF REDEVELOPMENT PROCEEDINGS RECORDED ON 07/10/2006 IN DEED BOOK 20060710, PAGE 2073. (NOT PLOTTABLE, BLANKET IN NATURE)
25. TERMS, PROVISIONS, COVENANTS, CONDITIONS, RESTRICTIONS, RESERVATIONS, EASEMENTS, CHARGES, ASSESSMENTS AND LIENS PROVIDED IN A DEED OR COVENANTS, CONDITIONS AND RESTRICTIONS RECORDED IN DEED BOOK 20131126, PAGE 1033, BUT OMITTING ANY COVENANTS OR RESTRICTIONS, IF ANY, BASED UPON RACE, COLOR, RELIGION, SEX, SEXUAL ORIENTATION, FAMILIAL STATUS, MARITAL STATUS, DISABILITY, HANDICAP, NATIONAL ORIGIN, ANCESTRY, OR SOURCE OF INCOME, AS SET FORTH IN APPLICABLE STATE OR FEDERAL LAWS, EXCEPT TO THE EXTENT THAT SAID COVENANT OR RESTRICTION IS PERMITTED BY APPLICABLE LAW. (NOT PLOTTABLE, BLANKET IN NATURE)
26. NOTICE OF SPECIAL TAX LIEN, DATED 12/21/2016 AND RECORDED 12/23/2016 IN DEED BOOK 20161223, PAGE 0546. (NOT PLOTTABLE, NOT A METES AND BOUNDS DESCRIPTION)
27. GRANT OF EASEMENT IN FAVOR OF SACRAMENTO MUNICIPAL UTILITY DISTRICT (SMUD), SET FORTH IN INSTRUMENT RECORDED ON 09/05/2017 IN INSTRUMENT NO. 201709050804. (SHOWN HEREON)

LEGEND

◎	BRASS CAP FLUSH
●	FOUND AS NOTED
○	NOTHING FOUND OR SET
E	ELECTRICAL PULL BOX
ET	ELECTRICAL TRANSFORMER
Ⓔ	ELECTRIC MANHOLE
EC	ELECTRIC CABINET
EV	ELECTRIC VAULT
FV	FIBER VAULT
	POWER POLE
G	GAS METER
	WATER VALVE
WM	WATER METER
Ⓢ	SANITARY SEWER MANHOLE
	DECIDUOUS TREE
	SIGN
	BOLLARD/POST
	BREAKLINE
5280.00 NG	SPOT ELEVATION
2	SCHEDULE B HEX
	POSITION OF GEODETIC COORDINATES
	PROPERTY LINE
	PROPERTY LINE (OTHER)
	MONUMENT LINE
	EASEMENT LINE
	LEASE LINE
OHE	OVERHEAD ELECTRIC LINE
UGE	U/G ELECTRIC LINE
G	U/G GAS LINE
SS	SANITARY SEWER LINE
APN	ASSESSORS PARCEL NUMBER
BLDG	BUILDING
CMU	CONCRETE MASONRY UNIT
CS	CONCRETE SURFACE
D/W	DRIVEWAY
EP	EDGE OF PAVEMENT
NG	NATURAL GRADE
PV	ASPHALT
SW	SIDEWALK
R/W	RIGHT OF WAY
TBC	TOP OF CURB

NORTH
13° 23'
MAGNETIC
DECLINATION

GRAPHIC SCALE
10 0 5 10 20 40
(IN FEET)
1 inch = 10 ft.

T-Mobile
2625 S. PLAZA DR., #400 TEMPE, ARIZONA; 85282
PHONE: (480) 638-2600; FAX: (480) 638-2852

Kimley»Horn
655 NORTH FRANKLIN STREET
SUITE 150
TAMPA, FL 33602
PHONE (813) 620-1460
WWW.KIMLEY-HORN.COM

FIELD BY:	JTS
DRAWN BY:	CRS
CHECKED BY:	ABM

REVISIONS

NO.	DATE	DESCRIPTION
4	12/20/19	REVISION
3	07/12/19	REVISION
2	03/11/19	FINAL
1	01/14/19	PRELIMINARY

RLF CONSULTING
LAND SURVEY • MAPPING SOLUTIONS
1214 N. STADEM DR. • TEMPE AZ 85281
WWW.RLFCONSULTING.COM • 480-445-2880

PROFESSIONAL LAND SURVEYOR
WILLIAM ALAN FIORE
EXP. 12/31/20
NO. 5858
STATE OF CALIFORNIA

REUSE OF DOCUMENT
THE IDEAS & DESIGN INCORPORATED HEREON, AS AN INSTRUMENT OF PROFESSIONAL SERVICE, IS THE PROPERTY OF RLF CONSULTING, LLC & IS NOT TO BE USED FOR ANY OTHER PROJECT WITHOUT WRITTEN AUTHORIZATION OF RLF CONSULTING, LLC.

PROJECT No.
08002251

SITE NAME:
SC40174CA-0079

SITE ADDRESS:
2801 ZINFANDEL DRIVE
RANCHO CORDOVA, CA 95670

SHEET TITLE:
SURVEY DETAIL

SHEET NO.	REVISION:
LS-2	

AERIAL VIEW | SCALE: NTS | 2

FLOOD ZONE INFORMATION:
ACCORDING TO FEDERAL EMERGENCY MANAGEMENT AGENCY MAPS, THE EXISTING TELECOMMUNICATIONS SITE IS LOCATED IN ZONE "X", WHICH IS AREA OF MINIMAL FLOOD HAZARD AS PER, COMMUNITY PANEL NO. 06067C0206H, DATED 08/16/2012.

NOTE:
INFORMATION CONTAINED WITHIN DRAWINGS IS BASED ON TOPOGRAPHIC SURVEY BY RLF CONSULTING GROUP, DATED 12/20/2019.

LEGEND

NEW	PROPOSED
(E)	EXISTING
—— – ——	CENTER LINE
—— – – ——	PROPERTY LINE
——X——	FENCE LINE
– – – – – – –	EASEMENT LINE
—— OHP ——	OVERHEAD POWER
—— OHT ——	OVERHEAD TELCO
—— OHF ——	OVERHEAD FIBER
—— P ——	UNDERGROUND POWER CONDUIT
—— T ——	UNDERGROUND TELCO CONDUIT
—— F ——	UNDERGROUND FIBER CONDUIT
——HYBRID——	HYBRID CABLE
—— COAX ——	COAX CABLE
—— SF ——	SILT FENCE

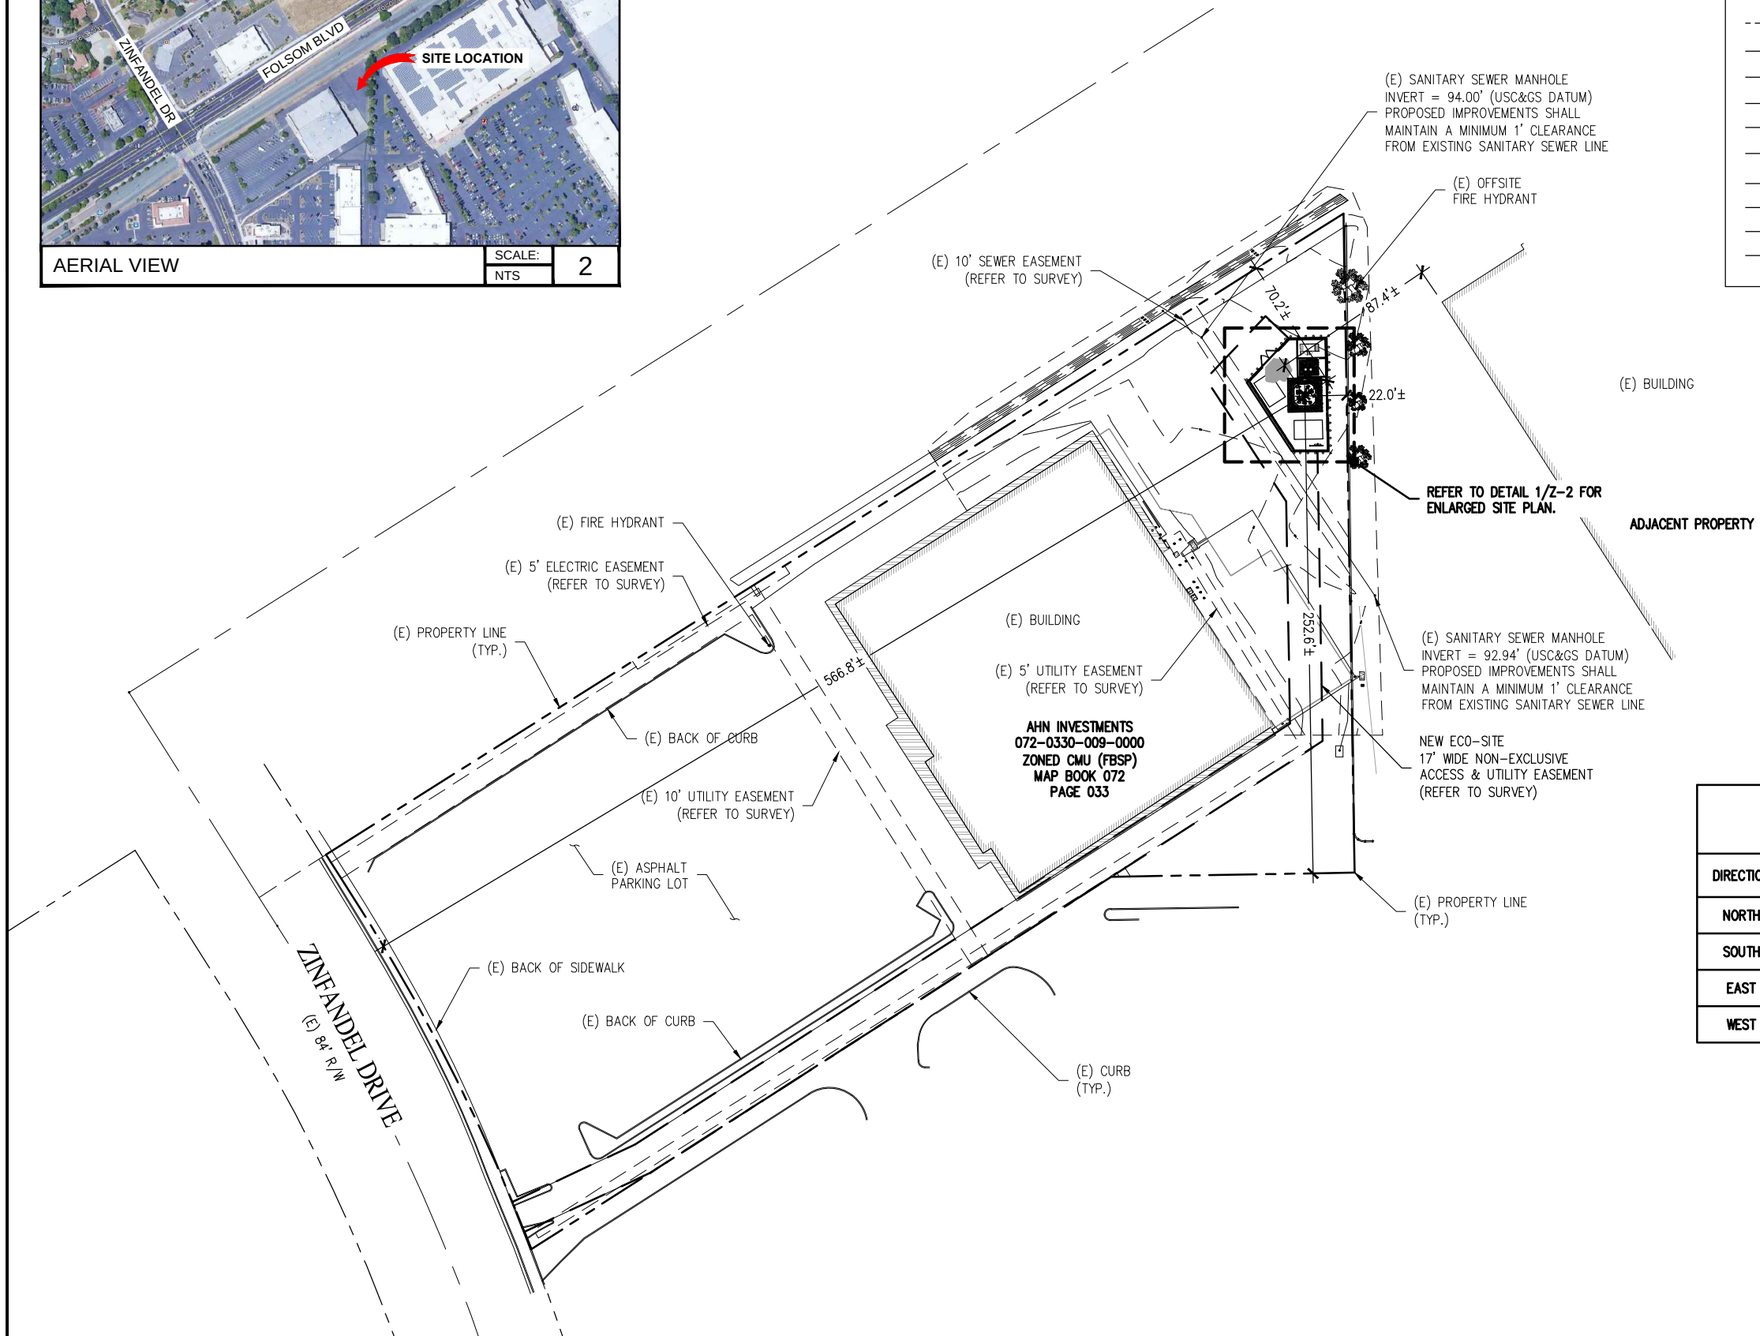

SETBACK TABLE

DIRECTION	REQUIRED TOWR SETBACK	ACTURAL TOWER SETBACK
NORTH	10'-0"	70.2'±
SOUTH	10'-0"	252.6'±
EAST	10'-0"	22.0'±
WEST	10'-0"	566.8'±

TRUE NORTH

OVERALL SITE PLAN | 40' 0 20' 40' | SCALE: 1" = 40' (24x36) (OR) 1" = 80' (11x17) | 1

T-Mobile
4126 SOUTHWEST FREEWAY, SUITE 1400
HOUSTON, TX 77027

Eco-Site
1010 SYNC STREET, SUITE 575
MORRISVILLE, NC 27560

verticalbridge
750 PARK OF COMMERCE DRIVE
BOCA RATON, FL 33487

ALLPRO CONSULTING GROUP, INC.
9221 Lyndon B Johnson Fwy
Suite 204, Dallas, TX 75243
Phone: 972-231-8893
Fax: 866-364-8375
www.allprocgi.com

ACGI NO:	21-3161
DRAWN BY:	RM
CHECKED BY:	SZ

REVISIONS

REV	DATE	DESCRIPTION	BY
0	05/20/21	FINAL ZD	RM

05/20/21

REGISTERED PROFESSIONAL ENGINEER
SHIQIANG ZHANG
C73420
Exp. 12/31/22
CIVIL
STATE OF CALIFORNIA

NOT VALID WITHOUT
P.E. STAMP & SIGNATURE

SITE INFORMATION
T-MOBILE SITE #:
SC40174A

EC0-SITE SITE #:
US-CA-7120

2801 ZINFANDEL DR
RANCHO CORDOVA, CA 95670
SACRAMENTO COUNTY

SHEET TITLE:
OVERALL
SITE PLAN

SHEET NUMBER:
Z-1

NOTE:
INFORMATION CONTAINED WITHIN DRAWINGS IS BASED ON TOPOGRAPHIC SURVEY BY RLF CONSULTING GROUP, DATED 12/20/2019.

FLOOD ZONE INFORMATION:
ACCORDING TO FEDERAL EMERGENCY MANAGEMENT AGENCY MAPS, THE EXISTING TELECOMMUNICATIONS SITE IS LOCATED IN ZONE "X", WHICH IS AREA OF MINIMAL FLOOD HAZARD AS PER, COMMUNITY PANEL NO. 08067C0206H, DATED 08/16/2012.

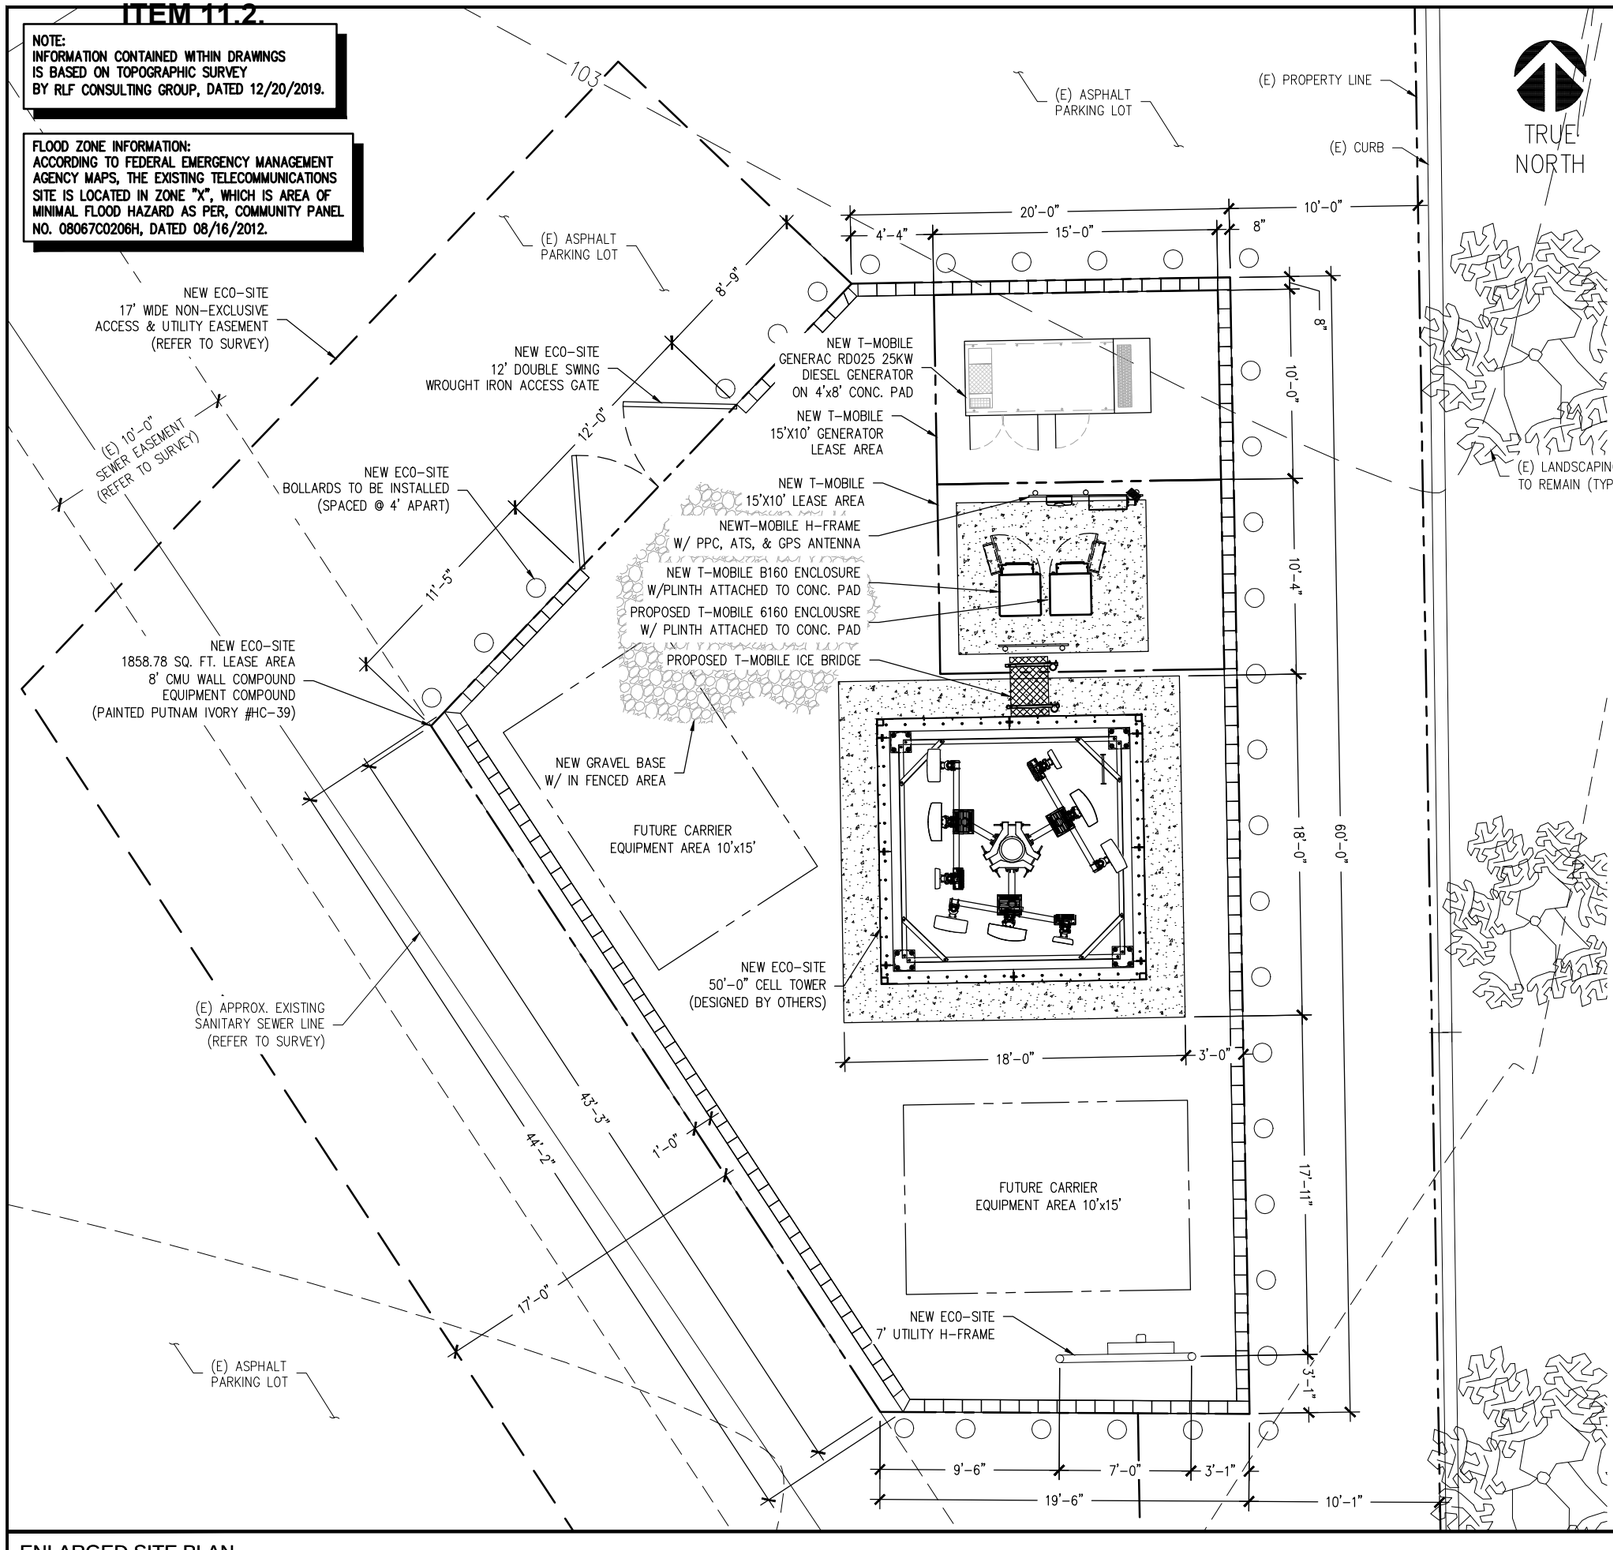

LEGEND

NEW	PROPOSED
(E)	EXISTING
—— – ——	CENTER LINE
—— – – ——	PROPERTY LINE
——X——	FENCE LINE
– – – – – –	EASEMENT LINE
—— OHP ——	OVERHEAD POWER
—— OHT ——	OVERHEAD TELCO
—— OHF ——	OVERHEAD FIBER
—— P ——	UNDERGROUND POWER CONDUIT
—— T ——	UNDERGROUND TELCO CONDUIT
—— F ——	UNDERGROUND FIBER CONDUIT
—HYBRID—	HYBRID CABLE
—— COAX ——	COAX CABLE
—— SF ——	SILT FENCE

GENERAL NOTES:
1. ALL MATERIALS AND WORKMANSHIP SHALL CONFORM TO THE DRAWINGS AND SPECIFICATIONS. ALL WORK SHALL BE DONE IN ACCORDANCE WITH THE LATEST EDITION OF THE STATE, LOCAL AND NATIONAL CODES, ORDINANCES AND OR REGULATIONS APPLICABLE TO THIS PROJECT.
2. THE CONTRACTOR SHALL BE RESPONSIBLE FOR COORDINATING THE WORK OF ALL TRADES AND SHALL CHECK ALL DIMENSIONS. ALL DISCREPANCIES SHALL BE CALLED TO THE ATTENTION OF THE ECO-SITE CONSTRUCTION MANAGER AND/OR ENGINEER AND BE RESOLVED BEFORE PROCEEDING WITH WORK. WHERE THERE IS A CONFLICT BETWEEN DRAWING AND ECO-SITE SPECIFICATIONS, THE ECO-SITE CONSTRUCTION MANAGER SHOULD BE CONTACTED FOR CLARIFICATION.
3. ALL INFORMATION SHOWN ON THE DRAWINGS RELATIVE TO EXISTING CONDITIONS IS GIVEN AS THE BEST PRESENT KNOWLEDGE, BUT WITHOUT GUARANTEE OF ACCURACY. WHERE ACTUAL CONDITIONS CONFLICT WITH THE DRAWINGS, THEY SHALL BE REPORTED TO THE ECO-SITE CONSTRUCTION MANAGER AND/OR ENGINEER SO THAT PROPER REVISIONS MAY BE MADE. MODIFICATION OF DETAILS OF CONSTRUCTION SHALL NOT BE MADE WITHOUT WRITTEN APPROVAL OF THE CONSTRUCTION MANAGER AND/OR ENGINEER.
4. CONTRACTOR SHALL REVIEW AND BE FAMILIAR WITH SITE CONDITIONS AS SHOWN ON THE ATTACHED SITE PLAN AND/OR SURVEY DRAWINGS.
5. WAVEGUIDE BRIDGE ARE SHOWN FOR REFERENCE ONLY. REFER TO SEPARATE PRE-ENGINEERED DRAWINGS FOR SPECIFIC INFORMATION INCLUDING FOOTINGS AND WAVEGUIDE BRIDGE LOCATION.
6. ALL FINISHED GRADES SHALL SLOPE MINIMUM 1/4 IN./FT. AWAY FROM EQUIPMENT IN ALL DIRECTIONS. CONTRACTOR SHALL SLOPE SWALES AS REQUIRED ALONG EXISTING TERRAIN TO DRAIN AWAY FROM COMPOUND AND ACCESS DRIVE.
7. THE PROPOSED TOWER AND TOWER FOUNDATIONS WERE DESIGNED BY OTHERS. TOWER INFORMATION PROVIDED ON THESE PLANS ARE PROVIDED FOR REFERENCE PURPOSES ONLY. TOWER DIMENSIONS SHOWN ON THIS PLAN ARE FOR TOWER CENTER LOCATION. CAISSONS AND TOWER SHOWN ON THIS PLAN ARE ILLUSTRATIVE, SEE DESIGN DRAWINGS BY OTHERS. DO NOT SCALE. NOTIFY ENGINEER OR ECO-SITE CONSTRUCTION MANAGER OF ANY CONFLICTS OR DISCREPANCIES. CONTRACTOR TO OBTAIN COPY OF TOWER DESIGN DRAWINGS FROM ECO-SITE CONSTRUCTION MANAGER TO CONFIRM COAX ROUTING AND ANTENNA MOUNT INFORMATION.
8. THE CONTRACTOR SHALL PROVIDE ADEQUATE EXCAVATION SLOPING, SHORING, BRACING, AND GUYS IN ACCORDANCE WITH ALL NATIONAL, STATE, AND LOCAL SAFETY ORDINANCES.
9. UPON COMPLETION OF CONSTRUCTION, CONTRACTOR IS RESPONSIBLE FOR REPAIRING ANY DAMAGE CAUSED BY CONSTRUCTION ACTIVITIES TO THE EXISTING ACCESS ROAD AND COMPOUND GRAVEL AREAS. ANY NEW FILL MATERIALS SHALL BE COMPACTED.
10. THE CONTRACTOR IS HEREBY NOTIFIED THAT PRIOR TO COMMENCING CONSTRUCTION, HE IS RESPONSIBLE FOR CONTACTING THE UTILITY COMPANIES INVOLVED AND SHALL REQUEST A VERIFICATION AT THE CONSTRUCTION SITE OF THE LOCATIONS OF THEIR UNDERGROUND UTILITIES AND WHERE THEY MAY POSSIBLY CONFLICT WITH THE PLACEMENT OF IMPROVEMENTS AS SHOWN ON THESE PLANS. THE CONTRACTOR OR ANY SUBCONTRACTOR FOR THIS CONTRACT WILL BE REQUIRED TO NOTIFY "STATE 811" 24 NUMBER OF HOURS IN ADVANCE OF PERFORMING ANY WORK.ANY UTILITIES DAMAGED BY CONSTRUCTION ACTIVITIES SHALL BE REPAIRED BY THE CONTRACTOR, AT NO EXPENSE TO THE OWNER.
11. CONTRACTOR TO PROVIDE DUMPSTER AND PORTABLE TOILET FACILITY DURING CONSTRUCTION.
12. CONTRACTOR TO PROVIDE STYMIE LOCK OR EQUIVALENT AS APPROVED BY ECO-SITE CONSTRUCTION MANAGER.

SURVEY NOTE:
1. ECO-SITE STAFF SHALL COORDINATE WITH THE PROPERTY OWNER TO OBTAIN THE PROPER EASEMENT AGREEMENTS TO CONSTRUCT AND MAINTAIN EQUIPMENT AND AROUND THE TOWER COMPOUND.
2. ANTENNAE AND MOUNTS TO BE PROVIDED BY T-MOBILE.
3. PROPOSED COMPOUND LAYOUT BASED ON SURVEY PROVIDED BY RLF CONSULTING.

ANTENNA, MOUNTS, & HARDWARE INSTALLATION NOTES:
1. PROPOSED T-MOBILE EQUIPMENT MOUNTS AND SOCKS TO BE PROVIDED AND INSTALLED BYT-MOBILE.
2. CONTRACTOR TO INSTALL ANTENNAS, MOUNTS AND TOWER HARDWARE PER MANUFACTURER'S RECOMMENDATIONS (OR AS REQUIRED BY THE OWNER/PROVIDER).
3. ANTENNAE AND MOUNTS TO BE PAINTED TO CAMOUFLAGE WITH BRANCHES BY T-MOBILE.
4. ALL BOLTS SHALL BE TIGHTENED PER AISC REQUIREMENTS (SEE STEEL NOTES).
5. ANY GALVANIZED SURFACES THAT ARE DAMAGED BY ABRASIONS, CUTS, DRILLING OR FIELD WELDING DURING SHIPPING OR ERECTION SHALL BE TOUCHED-UP WITH TWO COATS OF COLD GALVANIZING COMPOUND MEETING THE REQUIREMENTS OF ASTM A780.
6. ANTENNA MOUNTS SHALL NOT BE USED AS A CLIMBING DEVICE. WORKERS SHALL ALWAYS TIE OFF TO AN APPROVED CLIMBING POINT.

ENLARGED SITE PLAN

4' 0 2' 4'

SCALE: 1/4" = 1'-0" (24x36)
(OR) 1/8" = 1'-0" (11x17)

1

T-Mobile®
4126 SOUTHWEST FREEWAY, SUITE 1400
HOUSTON, TX 77027

Eco-Site
1010 SYNC STREET, SUITE 575
MORRISVILLE, NC 27560

verticalbridge
750 PARK OF COMMERCE DRIVE
BOCA RATON, FL 33487

ALLPRO CONSULTING GROUP, INC.
9221 Lyndon B Johnson Fwy
Suite 204, Dallas, TX 75243
Phone: 972-231-8893
Fax: 866-364-8375
www.allprocgi.com

ACGI NO:	21-3161
DRAWN BY:	RM
CHECKED BY:	SZ

REVISIONS

REV	DATE	DESCRIPTION	BY
0	05/20/21	FINAL ZD	RM

05/20/21

REGISTERED PROFESSIONAL ENGINEER
SHIQIANG ZHANG
C73420
Exp. 12/31/22
CIVIL
STATE OF CALIFORNIA

NOT VALID WITHOUT
P.E. STAMP & SIGNATURE

SITE INFORMATION
T-MOBILE SITE #:
SC40174A

EC0-SITE SITE #:
US-CA-7120

2801 ZINFANDEL DR
RANCHO CORDOVA, CA 95670
SACRAMENTO COUNTY

SHEET TITLE:
ENLARGED SITE PLAN

SHEET NUMBER:
Z-2

TOP OF CELL TOWER
EL. 50'-0" (AGL)

T-MOBILE RAD CENTER
EL. 41'-0" (AGL)

FUTURE RAD CENTER
EL. 30'-0" (AGL)

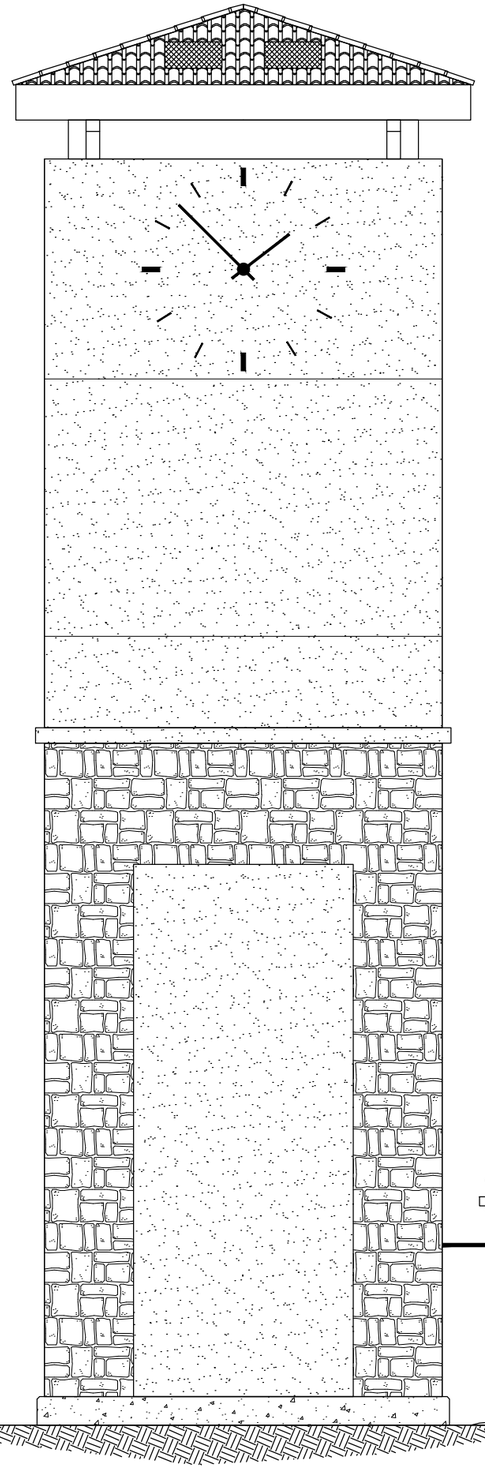

GRADE
EL. 0'-0"

NEW ICE BRIDGE
NEW 6106 ENCLOSURE &
NEW B160 ENCLOSURE
NEW 10'x8' EQUIPMENT
CONCRETE PAD
NEW T-MOBILE UTILITY
H-FRAME
NEW T-MOBILE
GENERAC RD025 25KW
DIESEL GENERATOR
ON 4'X8' CONC. PAD
NEW ECO-SITE
8" CMU WALL COMPOUND
(PAINTED PUTNAM IVORY #HC-39)

NOTE:
ALLPRO CONSULTING GROUP, INC, HAS NOT EVALUATED TOWER OR MOUNT FOR THIS SITE AND ASSUMES NO RESPONSIBILITY FOR ITS STRUCTURAL INTEGRITY. REFER TO STRUCTURAL ANALYSIS BY OTHERS PRIOR T ANY CONSTRUCTION.

NOTE:
NEW LANDSCAPING
NOT SHOWN FOR CLARITY.

TOWER ELEVATION

2' 0 3'

SCALE: 3/8" = 1'-0" (24x36)
(OR) 3/16" = 1'-0" (11x17)

1

T··Mobile®
4126 SOUTHWEST FREEWAY, SUITE 1400
HOUSTON, TX 77027

Eco-Site
1010 SYNC STREET, SUITE 575
MORRISVILLE, NC 27560

verticalbridge
750 PARK OF COMMERCE DRIVE
BOCA RATON, FL 33487

ALLPRO
CONSULTING GROUP, INC.
9221 Lyndon B Johnson Fwy
Suite 204, Dallas, TX 75243
Phone: 972-231-8893
Fax: 866-364-8375
www.allprocgi.com

ACGI NO:	21-3161
DRAWN BY:	RM
CHECKED BY:	SZ

REVISIONS

REV	DATE	DESCRIPTION	BY
0	05/20/21	FINAL ZD	RM

05/20/21

REGISTERED PROFESSIONAL ENGINEER
SHIQIANG ZHANG
C73420
Exp. 12/31/22
CIVIL
STATE OF CALIFORNIA

NOT VALID WITHOUT
P.E. STAMP & SIGNATURE

SITE INFORMATION
T-MOBILE SITE #:
SC40174A

EC0-SITE SITE #:
US-CA-7120

2801 ZINFANDEL DR
RANCHO CORDOVA, CA 95670
SACRAMENTO COUNTY

SHEET TITLE:
TOWER
ELEVATION

SHEET NUMBER:
Z-3

RD025 | 2.2L | 25kW

INDUSTRIAL DIESEL GENERATOR SET

EPA Certified Stationary Emergency

GENERAC | INDUSTRIAL POWER

APPLICATION AND ENGINEERING DATA

ENGINE SPECIFICATIONS

General

Make:	Perkins
EPA Emission Compliance	Stationary Emergency
Cylinder #	4
Type	In-Line
Displacement - in³ (L)	135.2 (2.216)
Bore - in (mm)	3.30 (84.0)
Stroke - in (mm)	3.94 (100.0)
Compression Ratio	21.3:1
Intake Air Method	Turbocharged/Aftercooled
Piston Type	Aluminum Alloy
Crankshaft Type	Cast Iron OHV
Engine Block Type	Aluminum

Engine Governing

Governor	Electronic
Frequency Regulation (Steady State)	±0.25%

Lubrication System

Oil Pump Type	Gear
Oil Filter Type	Full Flow Spin-On Canister
Crankcase Capacity - L (qts)	10.6 (11.2)

Cooling System

Cooling System Type	Pre-Lubed, Self-Sealing
Fan Type	Pusher
Fan Speed (rpm)	1,980
Fan Diameter - mm (in)	18.0 (457.2)

Fuel System

Fuel Type	Ultra Low Sulfur Diesel Fuel
Fuel Specification	ASTM
Fuel Pump Type	Mechanical Engine Driven Gear
Injector Type	Mechanical
Fuel Supply Line (mm/in)	7.94/0.31 (ID)
Fuel Return Line (mm/in)	4.76/0.19 (ID)
Fuel Filtering (microns)	25

Engine Electrical System

System Voltage	12 VDC
Battery Charger Alternator	Standard
Battery Size	Group 27F
Battery Voltage	12 VDC
Ground Polarity	Negative

ALTERNATOR SPECIFICATIONS

Standard Model	Generac
Poles	4
Field Type	Rotating
Insulation Class - Rotor	F
Insulation Class - Stator	H
Total Harmonic Distortion	<5%
Telephone Interference Factor (TIF)	<50
Standard Excitation	Direct
Bearings	Sealed Ball
Coupling	Flexible Disc
Prototype Short Circuit Test	Yes
Voltage Regulator Type	Full Digital
Regulation Accuracy (Steady State)	±1.0%

SPEC SHEET 3 OF 6

RD025 | 2.2L | 25kW

INDUSTRIAL DIESEL GENERATOR SET

EPA Certified Stationary Emergency

GENERAC | INDUSTRIAL POWER

APPLICATION AND ENGINEERING DATA

ENGINE SPECIFICATIONS

General

Make:	Perkins
EPA Emission Compliance	Stationary Emergency
Cylinder #	4
Type	In-Line
Displacement - in³ (L)	135.2 (2.216)
Bore - in (mm)	3.30 (84.0)
Stroke - in (mm)	3.94 (100.0)
Compression Ratio	21.3:1
Intake Air Method	Turbocharged/Aftercooled
Piston Type	Aluminum Alloy
Crankshaft Type	Cast Iron OHV
Engine Block Type	Aluminum

Engine Governing

Governor	Electronic
Frequency Regulation (Steady State)	±0.25%

Lubrication System

Oil Pump Type	Gear
Oil Filter Type	Full Flow Spin-On Canister
Crankcase Capacity - L (qts)	10.6 (11.2)

Cooling System

Cooling System Type	Pre-Lubed, Self-Sealing
Fan Type	Pusher
Fan Speed (rpm)	1,980
Fan Diameter - mm (in)	18.0 (457.2)

Fuel System

Fuel Type	Ultra Low Sulfur Diesel Fuel
Fuel Specification	ASTM
Fuel Pump Type	Mechanical Engine Driven Gear
Injector Type	Mechanical
Fuel Supply Line (mm/in)	7.94/0.31 (ID)
Fuel Return Line (mm/in)	4.76/0.19 (ID)
Fuel Filtering (microns)	25

Engine Electrical System

System Voltage	12 VDC
Battery Charger Alternator	Standard
Battery Size	Group 27F
Battery Voltage	12 VDC
Ground Polarity	Negative

ALTERNATOR SPECIFICATIONS

Standard Model	Generac
Poles	4
Field Type	Rotating
Insulation Class - Rotor	F
Insulation Class - Stator	H
Total Harmonic Distortion	<5%
Telephone Interference Factor (TIF)	<50
Standard Excitation	Direct
Bearings	Sealed Ball
Coupling	Flexible Disc
Prototype Short Circuit Test	Yes
Voltage Regulator Type	Full Digital
Regulation Accuracy (Steady State)	±1.0%

SPEC SHEET 3 OF 6

RD025 | 2.2L | 25kW

INDUSTRIAL DIESEL GENERATOR SET

EPA Certified Stationary Emergency

GENERAC | INDUSTRIAL POWER

OPERATING DATA

POWER RATINGS

		Standby
Single-Phase 120/240 VAC @1.0pf	25 kW	Amps: 104

MOTOR STARTING CAPABILITIES (skVA)

skVA vs. Voltage Dip at 30%	
120/240 V, Single-Pha se at 0.4pf	168

FUEL CONSUMPTION RATES*

Percent Load	Diesel gal/hr (L/hr)	Run Hours with Standard Tank
25%	0.85	248
50%	1.28	164
75%	1.65	127
100%	2.10	100

* Fuel supply installation must accommodate fuel consumption rates at 100% load.

COOLING

		Standby
Air Flow (Radiator and Alternator)	cfm (m³/min)	2,800 (79)
Coolant System Capacity	gal (l)	2.5 (9.5)
Heat Rejection to Coolant	BTU/hr (MJ/hr)	11,085 (117)
Temperature Deration		3% for every 5°C above 25°C or 1.7% for every 5°F over 77°F
Altitude Deration		1% for every 100 m above 915 or 3% for every 1,000 ft over 3,000 ft
Maximum Radiator Backpressure	in H_2O	0.5

COMBUSTION AIR REQUIREMENTS

	Standby
Flow at Rated Power cfm (m³/min)	87.9 (2.5)

ENGINE

		Standby
Rated Engine Speed	rpm	1,800

EXHAUST

		Standby
Exhaust Flow (Rated Output)	cfm (m³/min)	268.4 (7.6)
Exhaust Temp (Rated Output - Post Silencer)	°F (°C)	865 (463)

Deration – Operational characteristics consider maximum ambient conditions. Derate factors may apply under atypical site conditions.
Please consult a Generac Power Systems Dealer for additional details. All performance ratings in accordance with ISO3046, BS5514, ISO8528 and DIN6271 standards.

SPEC SHEET 4 OF 6

GENERATOR DETAILS

SCALE: NTS

1

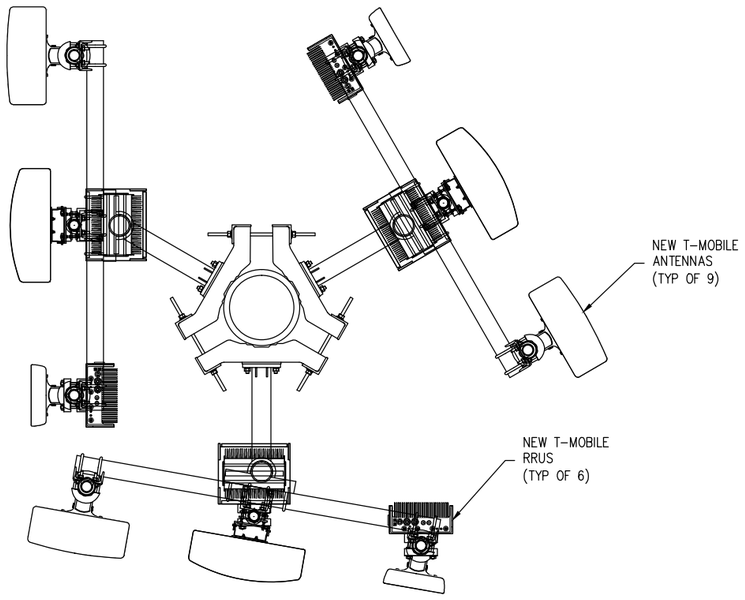

NOTE:
FUTURE CO-LOCATOR CARRIER WILL NOT EXCEED DEPICTED ANTENNA AND RRU LAYOUT.

TRUE NORTH

ANTENNA CONFIGURATION

40' 0 20' 40'

SCALE: 1" = 40' (24x36)
(OR) 1" = 80' (11x17)

1

T-Mobile®
4126 SOUTHWEST FREEWAY, SUITE 1400
HOUSTON, TX 77027

Eco-Site
1010 SYNC STREET, SUITE 575
MORRISVILLE, NC 27560

verticalbridge
750 PARK OF COMMERCE DRIVE
BOCA RATON, FL 33487

ALLPRO CONSULTING GROUP, INC.
9221 Lyndon B Johnson Fwy
Suite 204, Dallas, TX 75243
Phone: 972-231-8893
Fax: 866-364-8375
www.allprocgi.com

ACGI NO: 21-3161
DRAWN BY: RM
CHECKED BY: SZ

REVISIONS

REV	DATE	DESCRIPTION	BY
0	05/20/21	FINAL ZD	RM

05/20/21

REGISTERED PROFESSIONAL ENGINEER
SHIQIANG ZHANG
C73420
Exp. 12/31/22
CIVIL
STATE OF CALIFORNIA

NOT VALID WITHOUT
P.E. STAMP & SIGNATURE

SITE INFORMATION

T-MOBILE SITE #:
SC40174A

EC0-SITE SITE #:
US-CA-7120

2801 ZINFANDEL DR
RANCHO CORDOVA, CA 95670
SACRAMENTO COUNTY

SHEET TITLE:

DETAILS

SHEET NUMBER:

Z-4

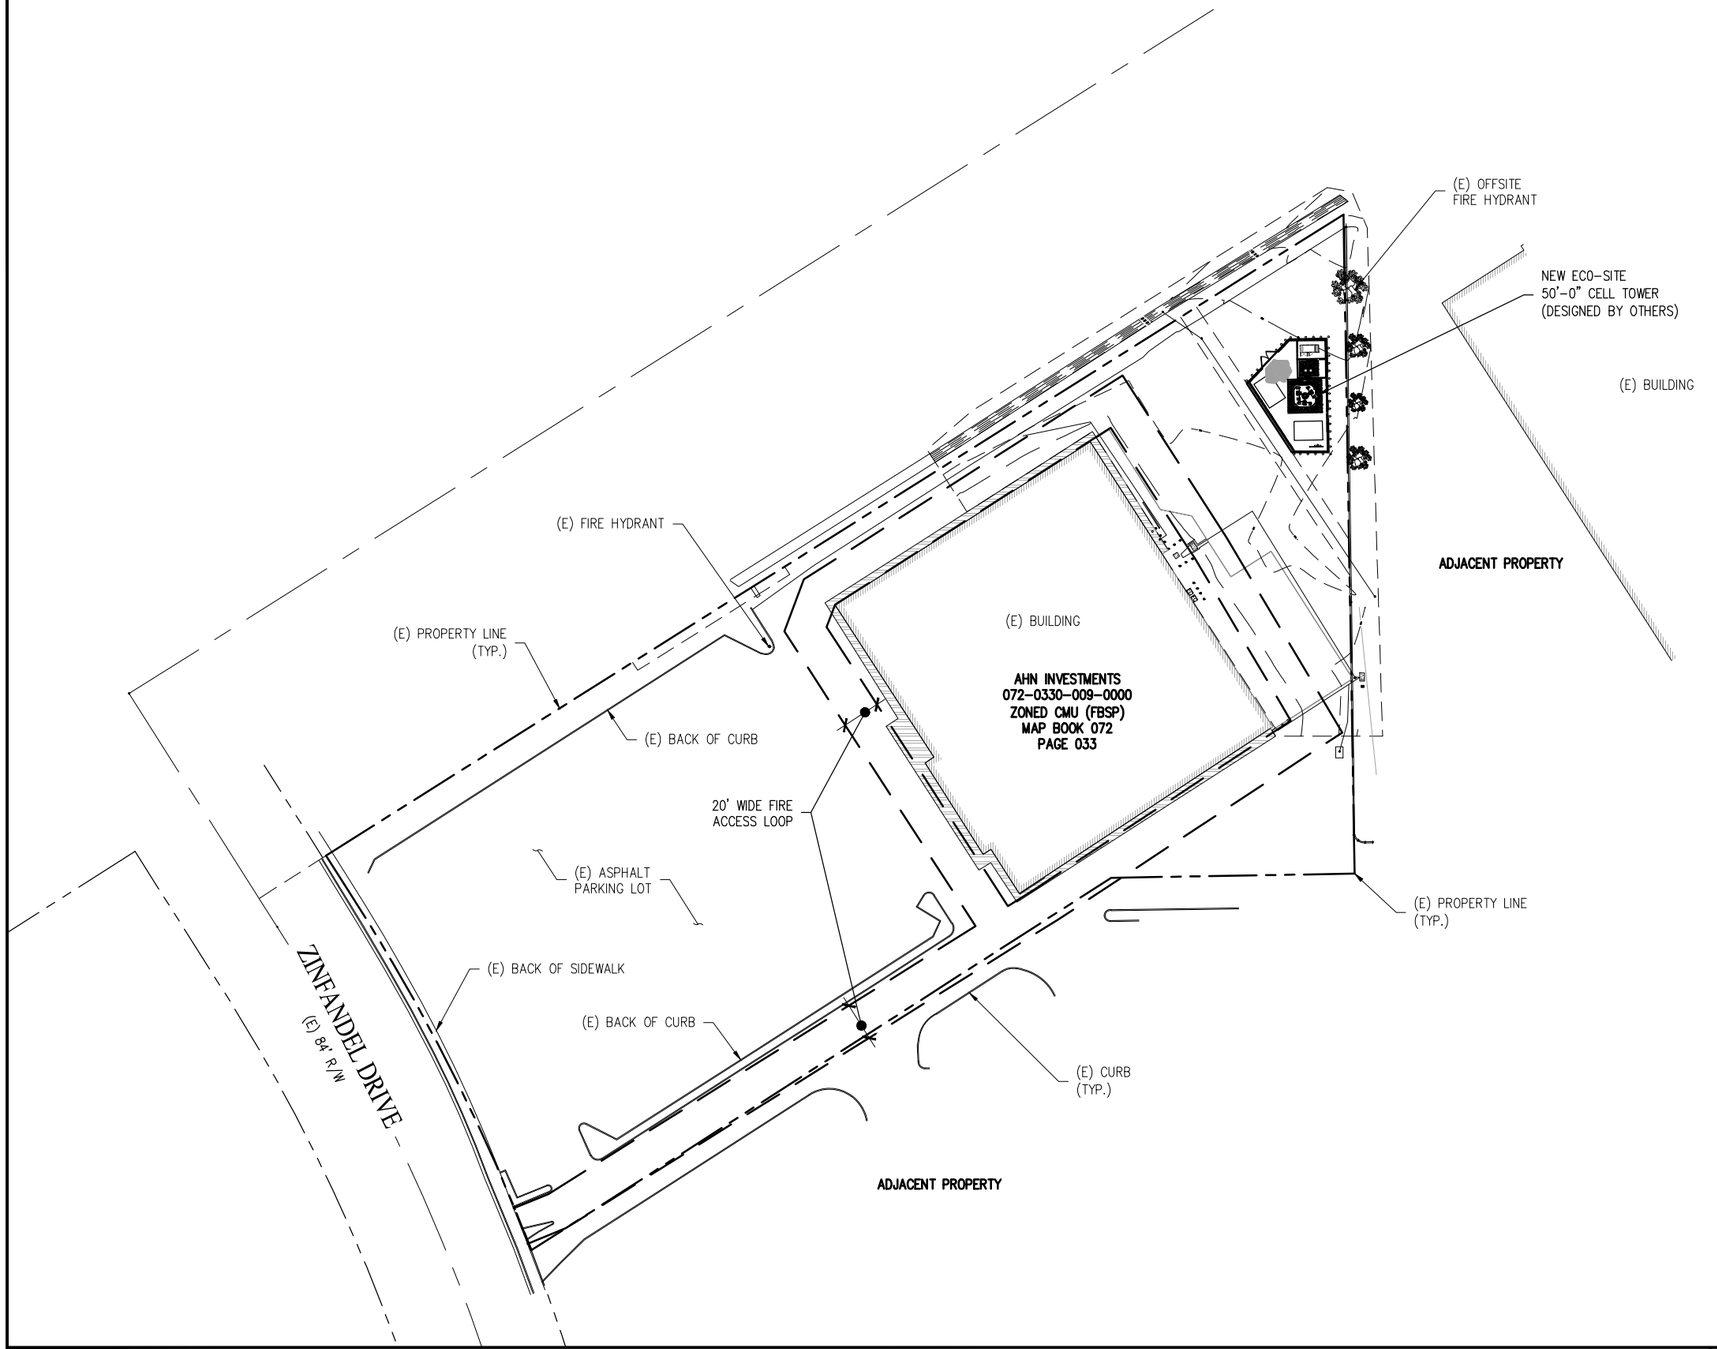

LEGEND

NEW	PROPOSED
(E)	EXISTING
—— – ——	CENTER LINE
—— – – ——	PROPERTY LINE
——X——	FENCE LINE
- - - - - - - -	EASEMENT LINE
—— OHP ——	OVERHEAD POWER
—— OHT ——	OVERHEAD TELCO
—— OHF ——	OVERHEAD FIBER
——P——	UNDERGROUND POWER CONDUIT
——T——	UNDERGROUND TELCO CONDUIT
——F——	UNDERGROUND FIBER CONDUIT
——HYBRID——	HYBRID CABLE
—— COAX ——	COAX CABLE
——SF——	SILT FENCE

NOTE:
INFORMATION CONTAINED WITHIN DRAWINGS IS BASED ON TOPOGRAPHIC SURVEY BY RLF CONSULTING GROUP, DATED 12/20/2019.

FLOOD ZONE INFORMATION:
ACCORDING TO FEDERAL EMERGENCY MANAGEMENT AGENCY MAPS, THE EXISTING TELECOMMUNICATIONS SITE IS LOCATED IN ZONE "X", WHICH IS AREA OF MINIMAL FLOOD HAZARD AS PER, COMMUNITY PANEL NO. 08067C0206H, DATED 08/16/2012.

OVERALL SITE PLAN

40' 0 20' 40'

SCALE: 1" = 40' (24x36)
(OR) 1" = 80' (11x17)

1

T-Mobile®
4126 SOUTHWEST FREEWAY, SUITE 1400
HOUSTON, TX 77027

Eco-Site
1010 SYNC STREET, SUITE 575
MORRISVILLE, NC 27560

verticalbridge
750 PARK OF COMMERCE DRIVE
BOCA RATON, FL 33487

ALLPRO CONSULTING GROUP, INC.
9221 Lyndon B Johnson Fwy
Suite 204, Dallas, TX 75243
Phone: 972-231-8893
Fax: 866-364-8375
www.allprocgi.com

ACGI NO:	21-3161
DRAWN BY:	RM
CHECKED BY:	SZ

REVISIONS

REV	DATE	DESCRIPTION	BY
0	05/20/21	FINAL ZD	RM

05/20/21

REGISTERED PROFESSIONAL ENGINEER
SHIQIANG ZHANG
C73420
Exp. 12/31/22
CIVIL
STATE OF CALIFORNIA

NOT VALID WITHOUT
P.E. STAMP & SIGNATURE

SITE INFORMATION
T-MOBILE SITE #:
SC40174A

EC0-SITE SITE #:
US-CA-7120

2801 ZINFANDEL DR
RANCHO CORDOVA, CA 95670
SACRAMENTO COUNTY

SHEET TITLE:

FIRE LOOP PLAN

SHEET NUMBER:

Z-5

Coverage

Existing 4G Service – Mid Band

Existing 4G Service without the Proposed Site

MID BAND (AWS-2100 MHZ) LTE SERVICE MAP (RSRP)

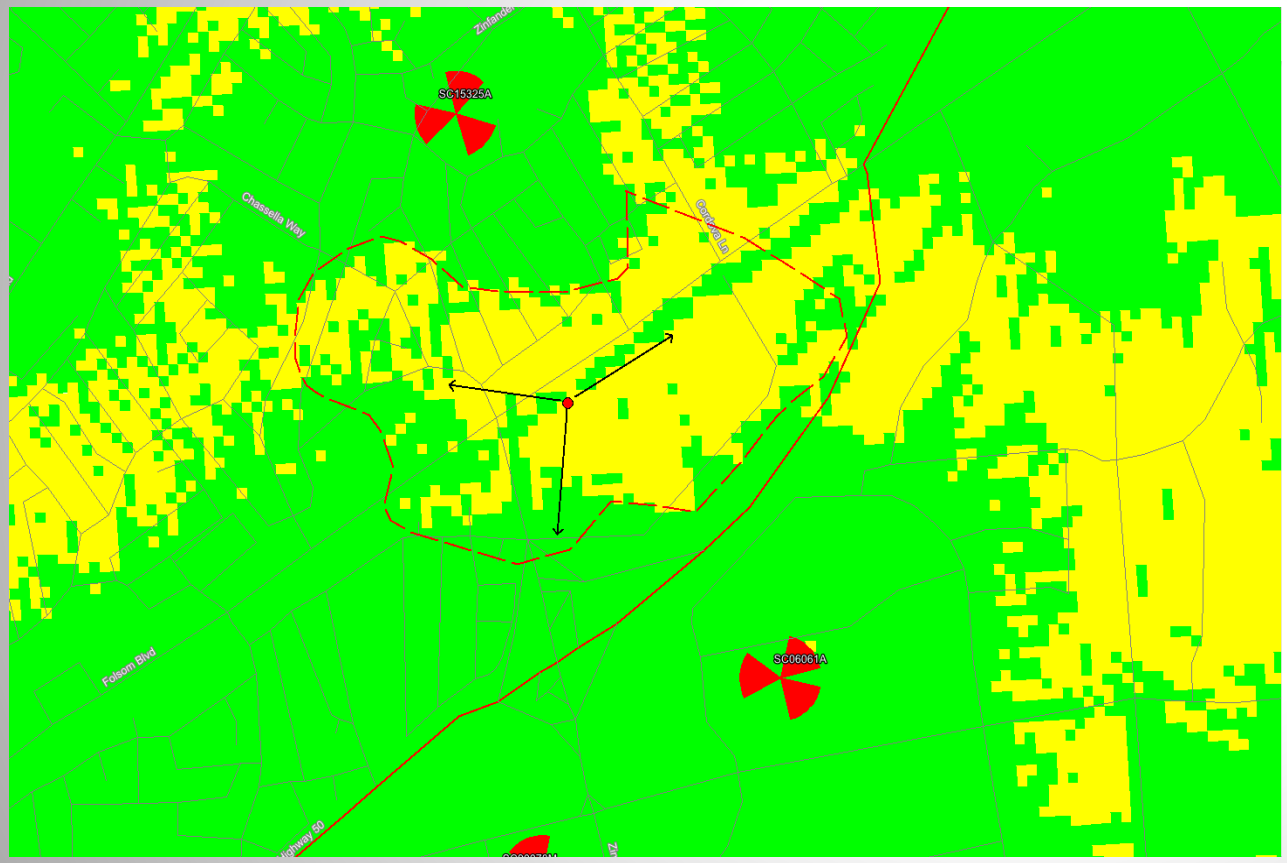

- Subject Site SC40174
- On Air Site

Reliable 4G In-Building Residential Coverage (>= -97 dBm)

Reliable 4G In-Vehicle Coverage (-97 >x>=-114 dBm)

Area to be covered by SC40174

T-Mobile

Existing 4G Service and Proposed Service ECO – Mid Band

Existing 4G Service With the Proposed Site – ECO BTS Location @ 41' AGL

MID BAND (AWS-2100 MHZ) LTE SERVICE MAP (RSRP)

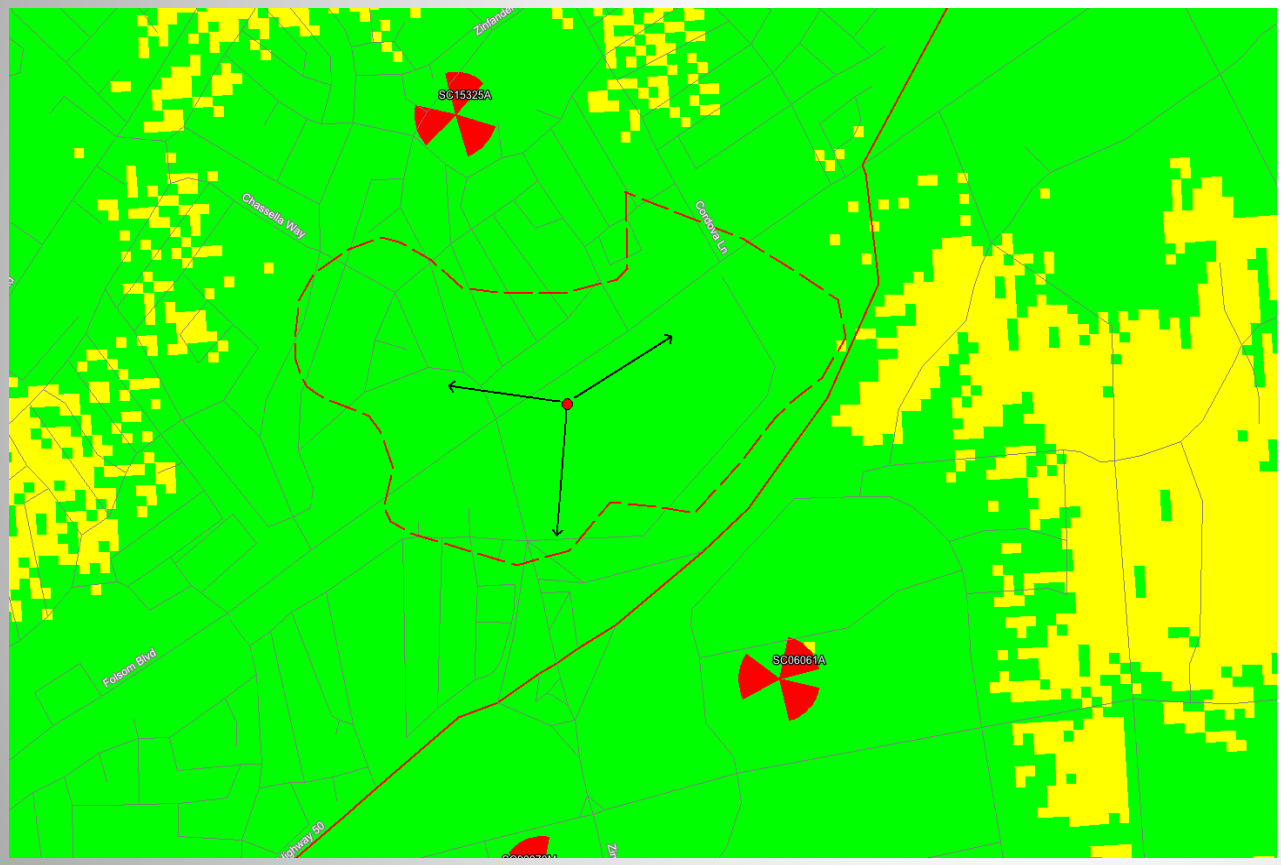

- Subject Site SC40174
- On Air Site

Reliable 4G In-Building Residential Coverage (>= -97 dBm)

Reliable 4G In-Vehicle Coverage (-97 >x>=-114 dBm)

Area to be covered by SC40174A Eco-Site

Note: The Eco-Site location provides coverage in the area where we are getting a lot of complaints, due to slow speeds because of site congestion.

T··Mobile·

Capacity

4G Voice Key Performance Indicators – Drop Call

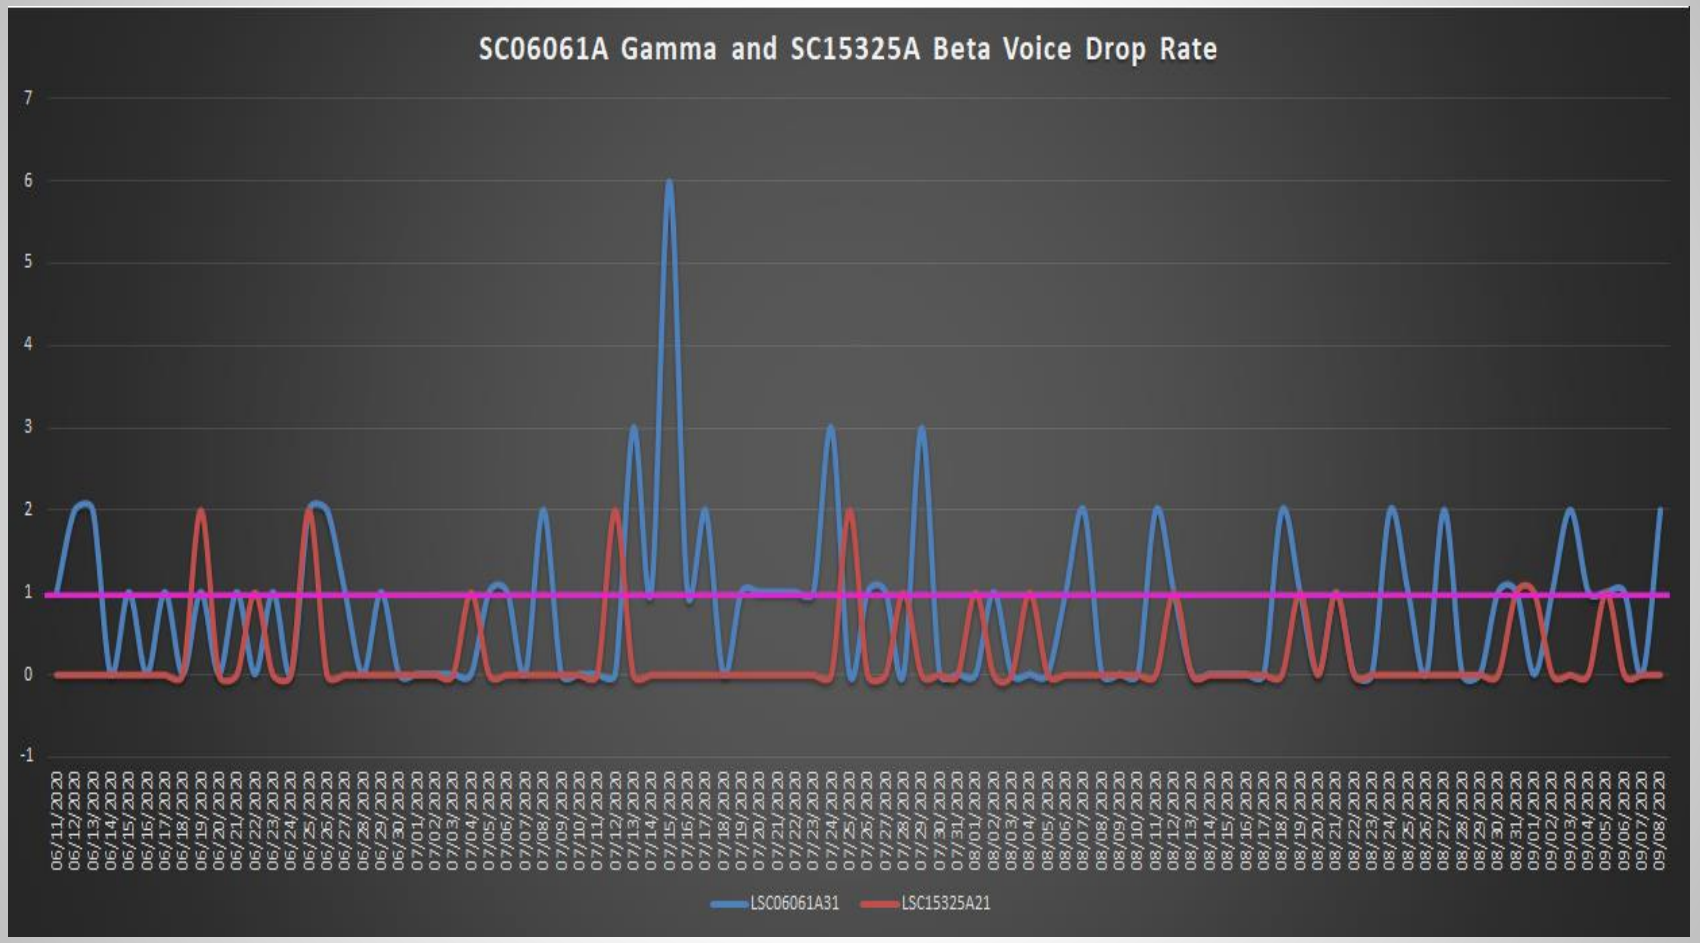

*1% Drop Call Metric

Capacity Data - %DL PRB Utilization

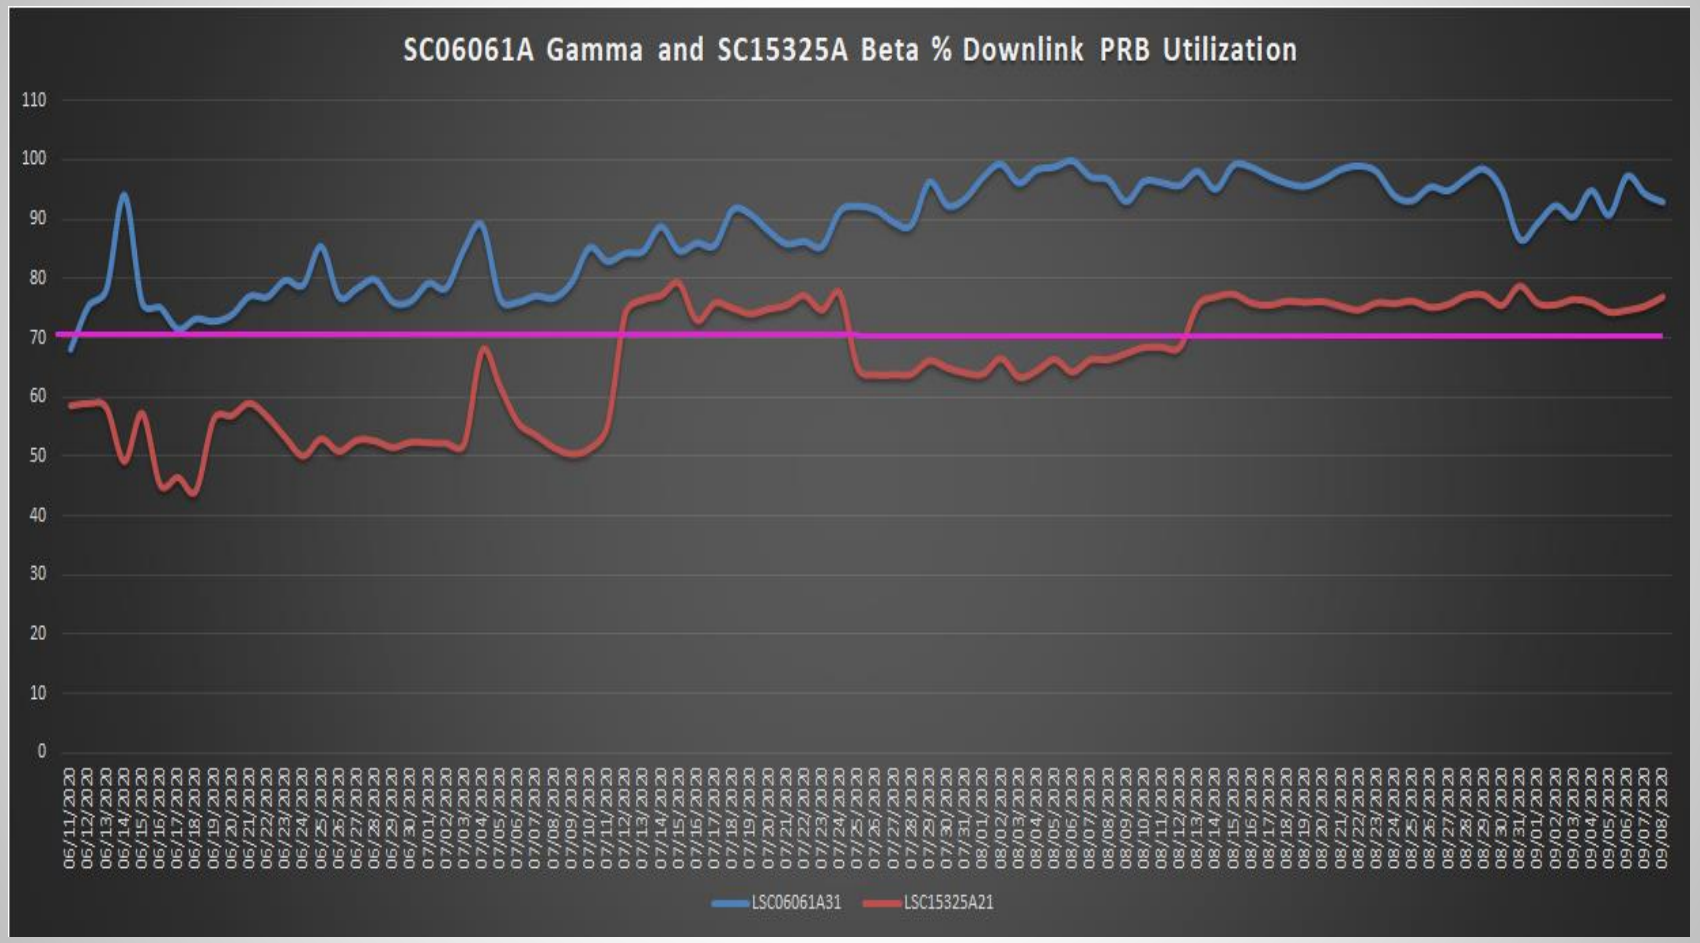

*70% %DL PRB Utilization Metric

* Planning for cell split occurs when %DL PRB Utilization > 70%

Capacity Data – Average UE DL Throughput

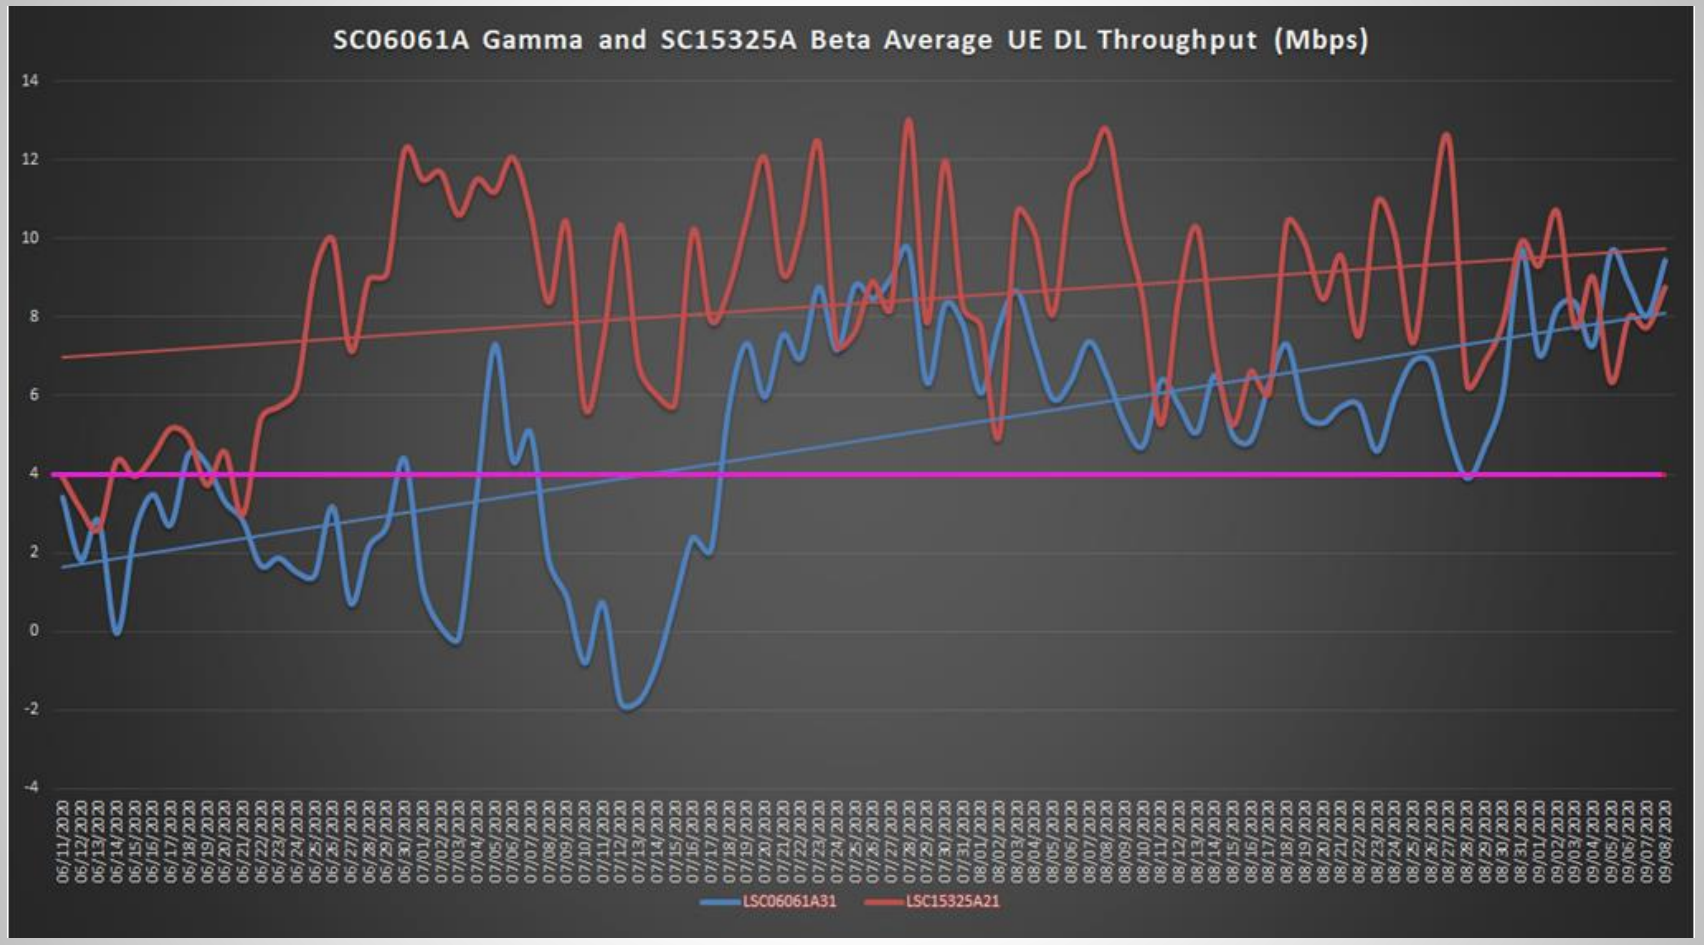

*4MB Average UE DL Throughput Metric

* Planning for cell split occurs when Average UE DL Throughput < 4Mbps

		Category	Timing/ Implementation	Enforcement/ Monitoring	Verification (date & Signature)
General Conditions					
1.	The approved entitlement is for a Conditional Use Permit for Eco Site II Cellular 50 foot high Telecommunication Tower facility to include antennas and corresponding ground equipment within a screened masonry wall area located at the southeast corner of Folsom Boulevard and Zinfandel Drive. The project is approved with the conditions herein, for project number DD10018. Approval of this permit is subject to the attached project plans.	Project Description	On-Going	Planning	
2.	The Applicant shall hold harmless the City, its Council Members, officers, agents, employees, and representatives from liability for any award, damages, costs and fees incurred by the City and/or awarded to any plaintiff in an action challenging the validity of this permit or any environmental or other documentation related to approval of this permit. Applicant further agrees to provide a defense for the City in any such action.	General	On-Going	Planning	
3.	Any future alteration to the tower, change in use, or intensification of the site must be reviewed by the City to ensure compliance with all local, state, and federal regulations. Minor modifications that are found to be in substantial conformance with the approved plans such as colors, plant materials, or minor lot line adjustments, may be approved administratively. Major modifications shall be approved by the applicable decision making body.	General	On-Going	Planning/ Building /Public Works	
4.	Applicant/Developer shall not carry a negative account balance with the City for the processing of the project. If a negative account balance occurs, it will be the developer's responsibility to pay the balance due, in order to avoid delays in the processing of future permits or recordation of maps. Please email the Finance Department at billings@cityofranchocordova.org for the status of your account with the City.	General	On-Going	Finance	
5.	This permit is valid for a period of three (3) years from the date of City Council approval unless an extension is granted by the Community Development Director.	Expiration	On-Going	Planning	

		Category	Timing/ Implementation	Enforcement/ Monitoring	Verification (date & Signature)
6.	In the event the Applicant requires the relocation or removal of existing SMUD facilities on or adjacent to the subject property, the Applicant shall coordinate with SMUD. The Applicant shall be responsible for the cost of relocation or removal.	SMUD Facilities	On-Going	SMUD	
7.	The applicant/owner shall provide faux vines, such as Ivy-It, along the outside of the screen wall in order to prevent graffiti. The applicant/owner is responsible for the maintenance and routine maintenance at least twice a year to ensure the vines are in good condition.	Landscape	Prior to Issuance of Building Permit	Planning	
8.	Cellular Tower plans shall be submitted, reviewed and approved by the Sacramento Metro Fire Department.	Fire Access and Review	Prior to Issuance of Building Permit	Sacramento Metro Fire	
9.	All facilities shall be designed so as to be resistant to and minimize opportunities for unauthorized access, climbing, vandalism, graffiti, and other conditions which would result in hazardous conditions, visual blight, or attractive nuisances.	Safety Design	Prior to Issuance of Building Permit	Planning	
10.	The Tower and related equipment shall not bear any signs or advertising devices other than certification, warning, or other required seals or signs.	Advertising	Prior to Final Inspection	Planning	

What is Ivy-It?

Ivy-It™ is a synthetic ivy and vine system that creates a realistic and aesthetically true representation of natural foliage. It can be used by municipalities, businesses, property managers and homeowners.

We offer environmentally friendly, 100% recycled graffiti deterrent products and life-like synthetic foliage representations for municipal, transportation, utilities, school districts & universities and commercial clients.

Benefits to consumers

- Minimizes the requirements of costly graffiti removal programs and the unsightly results of non-matching surface painting.
- Helps reduce crime stemming from graffiti.
- No costly water consumption or sprinklers needed.

- No pesticides
- Maintenance free.
- Aesthetically appealing, lush and green all year.
- 100% recycled renewable resources.
- Easy, quick installation through secure anchoring system.
- Can be cut and sculpted into any shape/size.
- 1 year warranty and 7 year life expectancy

How can Ivy-It help you?

Learn more about Graffiti Deterrent Solutions for

- Municipalities
- Transportation Companies
- Utility Companies
- School Districts & Universities
- Commercial Properties
- Cellular Tower Sites

Copyright © 2021 Ivy-It™ Inc., Claremont, CA. Proprietary Information - All Rights Reserved.
Privacy Policy • Terms of Use
Call Us 1+909.447.0469
site by doctorgeek

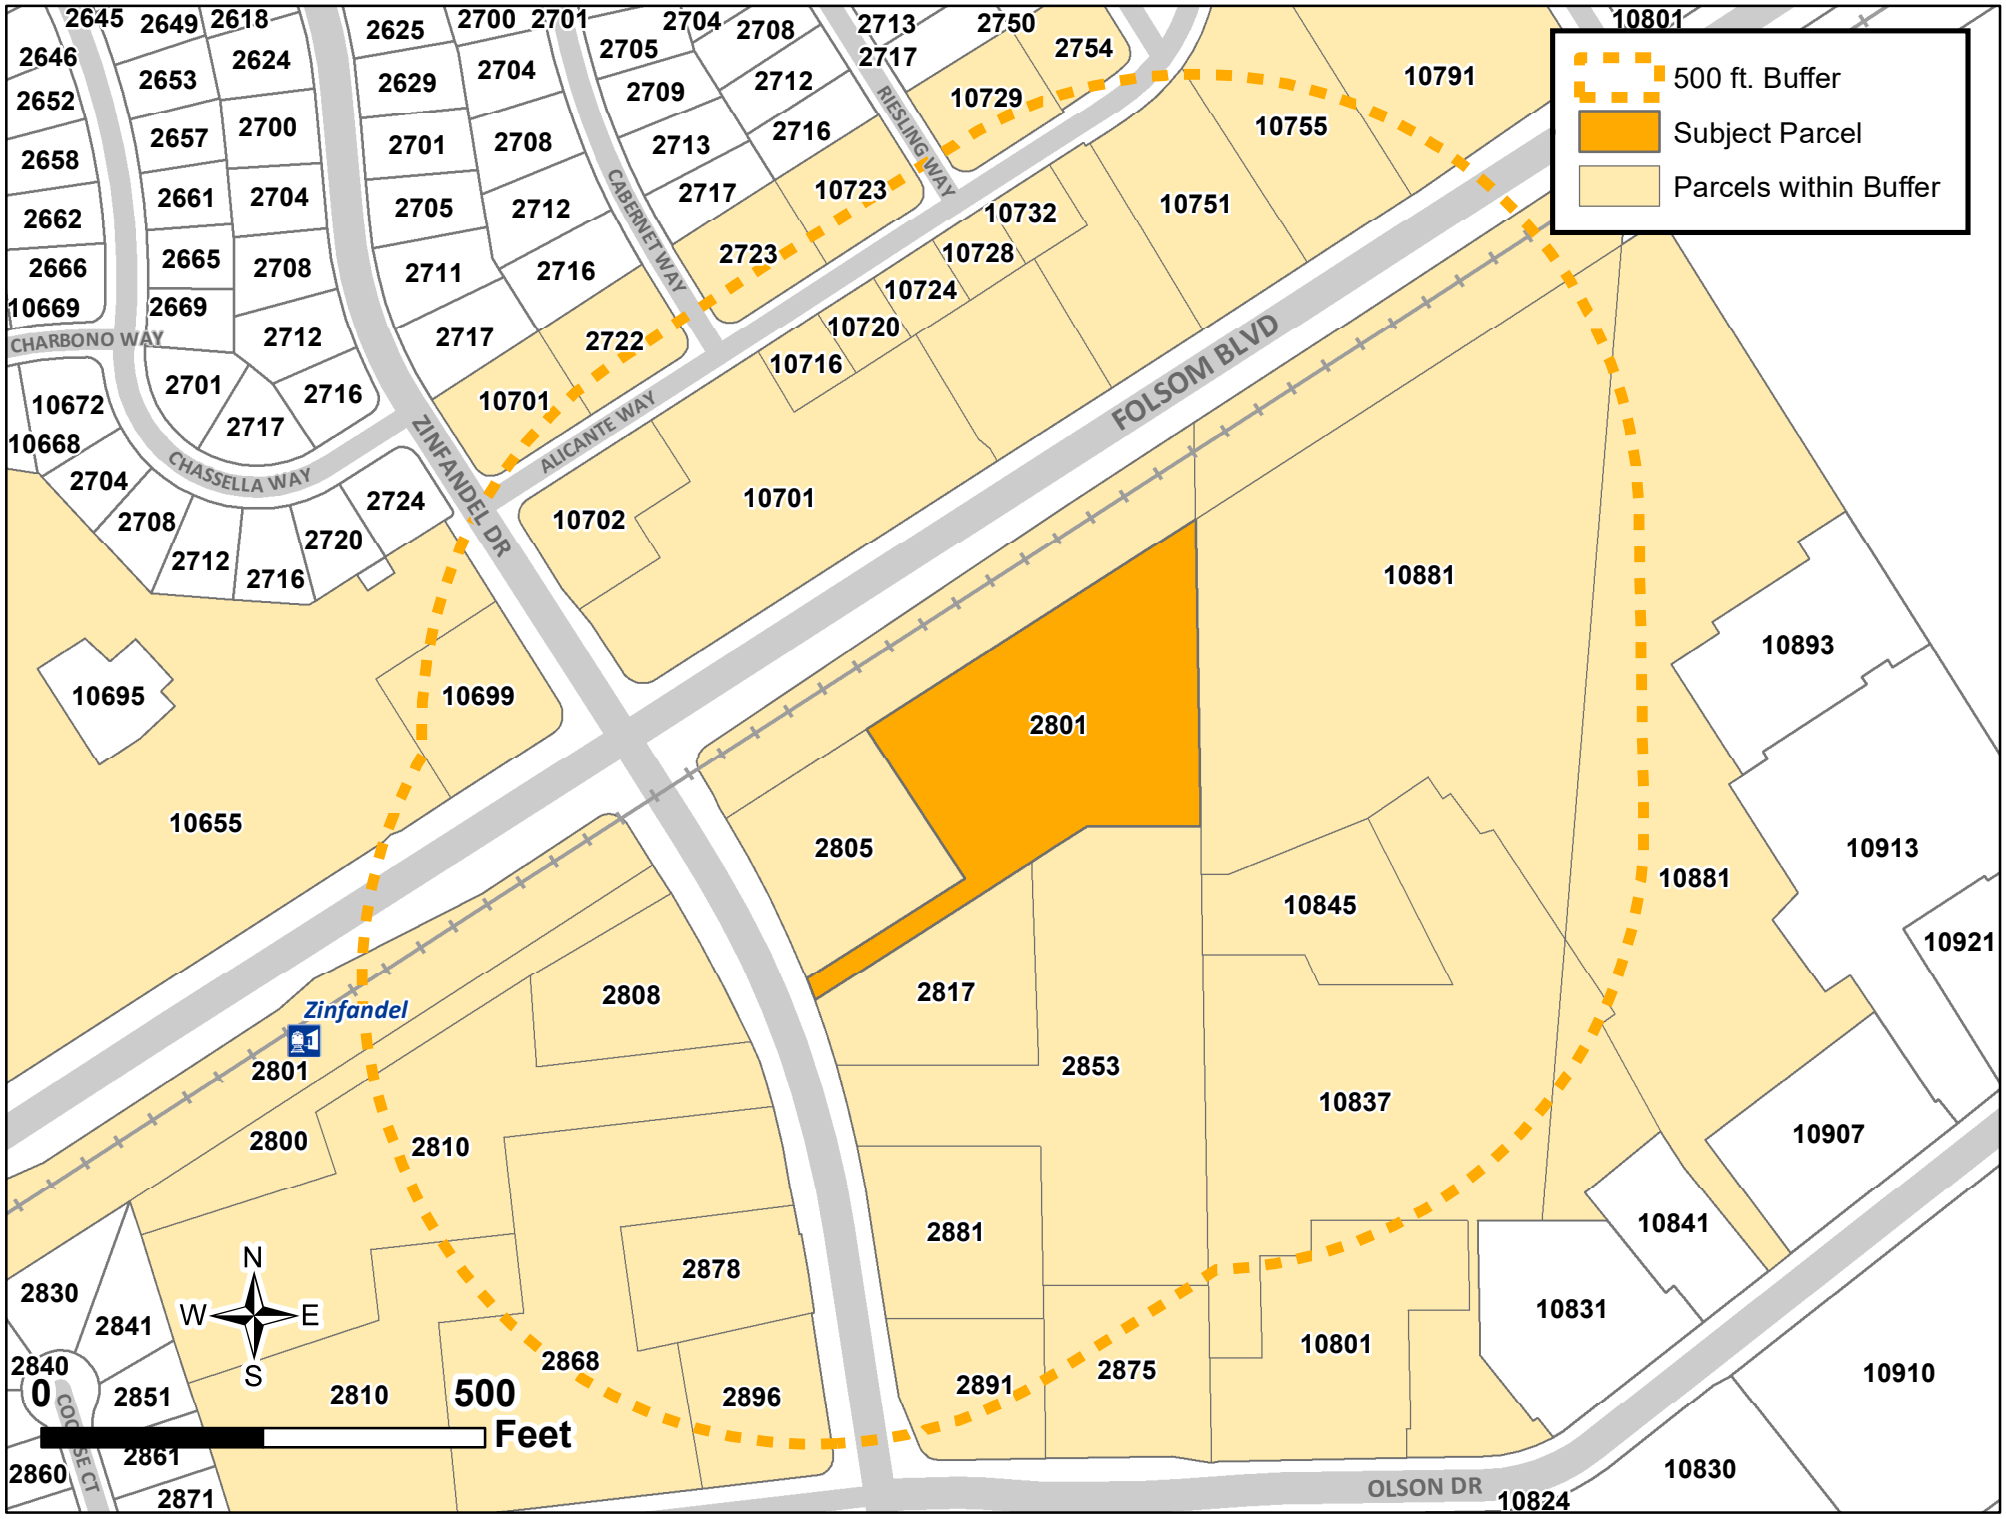
500 ft. Buffer
Subject Parcel
Parcels within Buffer
FOLSOM BLVD
ZINFANDEL DR
CHASSELLA WAY
CHARBONO WAY
ALICANTE WAY
CABERNET WAY
RIESLING WAY
OLSON DR
Zinfandel
2801
2805
10701
10702
10881
10791
10755
10751
10732
10729
10723
10728
10724
10720
10716
10722
2723
2754
2750
2713
2717
2712
2709
2708
2704
2705
2700
2701
2625
2629
2645
2649
2618
2624
2646
2653
2652
2657
2658
2661
2662
2665
2666
2669
10669
2712
2701
2716
10672
2717
10668
2704
2708
2712
2716
2724
2720
10695
10699
10655
2808
2800
2810
2878
2830
2841
2840
2851
2860
2861
2871
2868
2896
2891
2875
2881
2853
2817
10845
10837
10907
10841
10831
10801
10910
10830
10824
10913
10921
10893
N
W
E
S
0
500
Feet

072-0330-062-0000
2875 ZINFANDEL LLC
4441 E VALLEY GATE DR
ANAHEIM CA 92807

072-0330-002-0000
AJ HERITAGE PROPERTIES INCORPORATED
PO BOX 8899
STOCKTON CA 95208

072-0330-006-0000
ATALE LLC
46228 WARM SPRINGS BLVD 404
FREMONT CA 94539

057-0254-009-0000
BRANCH KAREN R
10790 BASIE WAY
RANCHO CORDOVA CA 95670

057-0240-033-0000
CURRENT OCCUPANT
10655 FOLSOM BLVD
RANCHO CORDOVA CA 95670

057-0252-004-0000
CURRENT OCCUPANT
10701 ALICANTE WAY
RANCHO CORDOVA CA 95670

CURRENT OCCUPANT
10709 ALICANTE WAY
RANCHO CORDOVA CA 95670

057-0254-009-0000
CURRENT OCCUPANT
10720 ALICANTE WAY
RANCHO CORDOVA CA 95670

057-0254-006-0000
CURRENT OCCUPANT
10732 ALICANTE WAY
RANCHO CORDOVA CA 95670

CURRENT OCCUPANT
10751 FOLSOM BLVD # A
RANCHO CORDOVA CA 95670

057-0240-033-0000
AGREE CENTRAL LLC(WALMART)
70 E LONG LAKE RD
BLOOMFIELD HIL MI 48304

072-0330-003-0000
ALBORADO INVESTMENT LLC
616 ARBOLADO DR
FULLERTON CA 92835

057-0294-007-0000
AUTOZONE INC
PO BOX 2198
MEMPHIS TN 38101

072-0330-016-0000
CHOY FAMILY TRUST
277 7TH AVE
SAN FRANCISCO CA 94118

057-0240-034-0000
CURRENT OCCUPANT
10695 FOLSOM BLVD
RANCHO CORDOVA CA 95670

057-0254-023-0000
CURRENT OCCUPANT
10701 FOLSOM BLVD
RANCHO CORDOVA CA 95670

CURRENT OCCUPANT
10715 ALICANTE WAY
RANCHO CORDOVA CA 95670

057-0253-003-0000
CURRENT OCCUPANT
10723 ALICANTE WAY
RANCHO CORDOVA CA 95670

CURRENT OCCUPANT
10743 ALICANTE WAY
RANCHO CORDOVA CA 95670

CURRENT OCCUPANT
10751 FOLSOM BLVD # B
RANCHO CORDOVA CA 95670

072-0330-063-0000
AHN INVESTMENTS INC/ETAL
3140 GOLD CAMP DR STE 150
RANCHO CORDOVA CA 95670

057-0291-013-0000
ASHKAN AZARKEYVAN/MAHDIS ABADIAN REV 2015 TRUST
8520 ROYALL OAKS DR
GRANITE BAY CA 95746

057-0240-034-0000
BJI INVESTMENTS LLC/KIE INVESTMENTS LLC
1220 HOWARD AVE STE 216
BURLINGAME CA 94010

057-0294-004-0000
CONRAD ETHAN
1300 NATIONAL DR STE 100
SACRAMENTO CA 95834

057-0240-020-0000
CURRENT OCCUPANT
10699 FOLSOM BLVD
RANCHO CORDOVA CA 95670

CURRENT OCCUPANT
10708 ALICANTE WAY
RANCHO CORDOVA CA 95670

057-0254-010-0000
CURRENT OCCUPANT
10716 ALICANTE WAY
RANCHO CORDOVA CA 95670

057-0254-007-0000
CURRENT OCCUPANT
10728 ALICANTE WAY
RANCHO CORDOVA CA 95670

057-0294-004-0000
CURRENT OCCUPANT
10751 FOLSOM BLVD
RANCHO CORDOVA CA 95670

CURRENT OCCUPANT
10751 FOLSOM BLVD # C
RANCHO CORDOVA CA 95670

057-0294-006-0000
CURRENT OCCUPANT
10755 FOLSOM BLVD
RANCHO CORDOVA CA 95670

CURRENT OCCUPANT
10805 OLSON DR
RANCHO CORDOVA CA 95670

CURRENT OCCUPANT
10819 OLSON DR
RANCHO CORDOVA CA 95670

CURRENT OCCUPANT
10825 OLSON DR
RANCHO CORDOVA CA 95670

CURRENT OCCUPANT
10835 OLSON DR
RANCHO CORDOVA CA 95670

CURRENT OCCUPANT
10849 OLSON DR
RANCHO CORDOVA CA 95670

CURRENT OCCUPANT
10855 OLSON DR
RANCHO CORDOVA CA 95670

072-0280-093-0000
CURRENT OCCUPANT
10881 OLSON DR
RANCHO CORDOVA CA 95670

057-0253-004-0000
CURRENT OCCUPANT
2723 CABERNET WAY
RANCHO CORDOVA CA 95670

CURRENT OCCUPANT
2770 DON JUAN DR
RANCHO CORDOVA CA 95670

057-0294-007-0000
CURRENT OCCUPANT
10791 FOLSOM BLVD
RANCHO CORDOVA CA 95670

CURRENT OCCUPANT
10813 OLSON DR
RANCHO CORDOVA CA 95670

CURRENT OCCUPANT
10821 OLSON DR
RANCHO CORDOVA CA 95670

CURRENT OCCUPANT
10827 OLSON DR
RANCHO CORDOVA CA 95670

072-0280-094-0000
CURRENT OCCUPANT
10837 OLSON DR
RANCHO CORDOVA CA 95670

CURRENT OCCUPANT
10851 OLSON DR
RANCHO CORDOVA CA 95670

CURRENT OCCUPANT
10857 OLSON DR
RANCHO CORDOVA CA 95670

CURRENT OCCUPANT
2720 RIESLING WAY
RANCHO CORDOVA CA 95670

CURRENT OCCUPANT
2723 ZINFANDEL DR
RANCHO CORDOVA CA 95670

CURRENT OCCUPANT
2776 DON JUAN DR
RANCHO CORDOVA CA 95670

072-0280-082-0000
CURRENT OCCUPANT
10801 OLSON DR
RANCHO CORDOVA CA 95670

CURRENT OCCUPANT
10815 OLSON DR
RANCHO CORDOVA CA 95670

CURRENT OCCUPANT
10823 OLSON DR
RANCHO CORDOVA CA 95670

CURRENT OCCUPANT
10829 OLSON DR
RANCHO CORDOVA CA 95670

072-0280-073-0000
CURRENT OCCUPANT
10845 OLSON DR
RANCHO CORDOVA CA 95670

CURRENT OCCUPANT
10853 OLSON DR
RANCHO CORDOVA CA 95670

CURRENT OCCUPANT
10875 OLSON DR
RANCHO CORDOVA CA 95670

CURRENT OCCUPANT
2721 RIESLING WAY
RANCHO CORDOVA CA 95670

057-0291-013-0000
CURRENT OCCUPANT
2754 MENDONCA DR
RANCHO CORDOVA CA 95670

072-0330-001-0000
CURRENT OCCUPANT
2800 ZINFANDEL DR
RANCHO CORDOVA CA 95670

CURRENT OCCUPANT
2800 ZINFANDEL DR STE A
RANCHO CORDOVA CA 95670

CURRENT OCCUPANT
2800 ZINFANDEL DR STE B
RANCHO CORDOVA CA 95670

072-0210-070-0000
CURRENT OCCUPANT
2801 ZINFANDEL DR
RANCHO CORDOVA CA 95670

CURRENT OCCUPANT
2801 ZINFANDEL DR # 1
RANCHO CORDOVA CA 95670

072-0330-063-0000
CURRENT OCCUPANT
2805 ZINFANDEL DR
RANCHO CORDOVA CA 95670

072-0330-003-0000
CURRENT OCCUPANT
2808 ZINFANDEL DR
RANCHO CORDOVA CA 95670

CURRENT OCCUPANT
2808 ZINFANDEL DR # A
RANCHO CORDOVA CA 95670

CURRENT OCCUPANT
2808 ZINFANDEL DR # B
RANCHO CORDOVA CA 95670

CURRENT OCCUPANT
2808 ZINFANDEL DR # C
RANCHO CORDOVA CA 95670

CURRENT OCCUPANT
2808 ZINFANDEL DR # D
RANCHO CORDOVA CA 95670

CURRENT OCCUPANT
2808 ZINFANDEL DR # E
RANCHO CORDOVA CA 95670

072-0330-002-0000
CURRENT OCCUPANT
2810 ZINFANDEL DR
RANCHO CORDOVA CA 95670

072-0330-018-0000
CURRENT OCCUPANT
2817 ZINFANDEL DR
RANCHO CORDOVA CA 95670

CURRENT OCCUPANT
2820 ZINFANDEL DR
RANCHO CORDOVA CA 95670

CURRENT OCCUPANT
2821 ZINFANDEL DR
RANCHO CORDOVA CA 95670

CURRENT OCCUPANT
2823 ZINFANDEL DR
RANCHO CORDOVA CA 95670

CURRENT OCCUPANT
2824 ZINFANDEL DR
RANCHO CORDOVA CA 95670

CURRENT OCCUPANT
2825 ZINFANDEL DR
RANCHO CORDOVA CA 95670

CURRENT OCCUPANT
2827 ZINFANDEL DR
RANCHO CORDOVA CA 95670

CURRENT OCCUPANT
2828 ZINFANDEL DR
RANCHO CORDOVA CA 95670

CURRENT OCCUPANT
2829 ZINFANDEL DR
RANCHO CORDOVA CA 95670

CURRENT OCCUPANT
2830 ZINFANDEL DR
RANCHO CORDOVA CA 95670

CURRENT OCCUPANT
2831 ZINFANDEL DR
RANCHO CORDOVA CA 95670

CURRENT OCCUPANT
2832 ZINFANDEL DR
RANCHO CORDOVA CA 95670

CURRENT OCCUPANT
2833 ZINFANDEL DR
RANCHO CORDOVA CA 95670

CURRENT OCCUPANT
2836 ZINFANDEL DR
RANCHO CORDOVA CA 95670

CURRENT OCCUPANT
2839 ZINFANDEL DR
RANCHO CORDOVA CA 95670

CURRENT OCCUPANT
2840 ZINFANDEL DR
RANCHO CORDOVA CA 95670

072-0330-061-0000
CURRENT OCCUPANT
2853 ZINFANDEL DR
RANCHO CORDOVA CA 95670

CURRENT OCCUPANT
2855 ZINFANDEL DR
RANCHO CORDOVA CA 95670

CURRENT OCCUPANT
2859 ZINFANDEL DR
RANCHO CORDOVA CA 95670

072-0330-062-0000
CURRENT OCCUPANT
2875 ZINFANDEL DR
RANCHO CORDOVA CA 95670

CURRENT OCCUPANT
2878 ZINFANDEL DR # B
RANCHO CORDOVA CA 95670

072-0330-007-0000
CURRENT OCCUPANT
2896 ZINFANDEL DR
RANCHO CORDOVA CA 95670

057-0240-020-0000
JEAN M SIMON IRREVOCABLE TRUST/ETAL
850 BUTTERNUT DR
SAN RAFAEL CA 94903

057-0254-022-0000
OK PROGRAM
10702 ALICANTE WAY
RANCHO CORDOVA CA 95670

072-0210-070-0000
SAC-PLCRVLE TRANSPORTATION CORR JOINT POWERS AUTHO
PO BOX 2110
SACRAMENTO CA 95816

057-0294-006-0000
SUZANNE HERSKOVIC PONDER LIVING TRUST
2525 E EL SEGUNDO BLVD
EL SEGUNDO CA 90245

057-0252-003-0000
TIRZIU VALENTINA/VALENTIN
2722 CABERNET WAY
RANCHO CORDOVA CA 95670

057-0252-004-0000
WU JORGE L
120 WATERBORO SQ
FOLSOM CA 95630

CURRENT OCCUPANT
2863 ZINFANDEL DR
RANCHO CORDOVA CA 95670

072-0330-006-0000
CURRENT OCCUPANT
2878 ZINFANDEL DR
RANCHO CORDOVA CA 95670

072-0330-021-0000
CURRENT OCCUPANT
2881 ZINFANDEL DR
RANCHO CORDOVA CA 95670

057-0253-003-0000
DICKSON LIVING TRUST
6233 COLE AVE
CARMICHAEL CA 95608

057-0254-008-0000
LOGAN LYNETTE
10724 ALICANTE WAY
RANCHO CORDOVA CA 95670

072-0280-073-0000
RANCHO CORDOVA PROP HOLDCO LLC
PO BOX 3666
OAK BROOK IL 60522

072-0280-005-0000
SOUTHERN PACIFIC TRANSPORTATION
1400 DOUGLAS ST 1640
OMAHA NE 68179

057-0254-007-0000
TADHG/BERNADETTE CANNIFFE REVOCABLE TRST
123 DWIGHT RD
BURLINGAME CA 94010

072-0330-018-0000
UONG 1995 TRUST
PO BOX 1835
MILL VALLEY CA 94942

072-0330-005-0000
CURRENT OCCUPANT
2868 ZINFANDEL DR
RANCHO CORDOVA CA 95670

CURRENT OCCUPANT
2878 ZINFANDEL DR # A
RANCHO CORDOVA CA 95670

072-0330-016-0000
CURRENT OCCUPANT
2891 ZINFANDEL DR
RANCHO CORDOVA CA 95670

072-0330-021-0000
GENE WONG FAMILY TRUST/CREDIT TRUST C/ETAL
2200 DOUGLAS BLVD STE 125
ROSEVILLE CA 95661

057-0254-010-0000
NARGIS NURUN N/MD ABDUL MOMEN
175 ARBUCKLE AVE
FOLSOM CA 95630

057-0254-023-0000
RANCHO WG YNC LLC(WALGREEN CO)/ETAL
5800 SAINT PAUL CT
OAKLAND CA 94618

072-0330-007-0000
SUPERIOR GAS & CONVENIENCE STORE
1556 BELL AVE
SACRAMENTO CA 95838

072-0280-097-0000
TARGET CORPORATION
PO BOX 9456
MINNEAPOLIS MN 55440

057-0255-003-0000
WALKER WILLIAM
10729 ALICANTE WAY
RANCHO CORDOVA CA 95670

SACRAMENTO SANITATION DISTRICT
10060 GOETHE ROAD
SACRAMENTO CA 95827

SACRAMENTO REGIONAL COUNTY
SANITATION DISTRICT
10060 GOETHE ROAD
SACRAMENTO CA 95827

SACRAMENTO COUNTY WATER
AGENCY
10151 FLORIN ROAD
SACRAMENTO CA 95829

PG&E
2730 GATEWAY OAKS DRIVE
SACRAMENTO CA 95833

PG&E
343 SACRAMENTO STREET
AUBURN CA 95603

SMUD
6301 S STREET MS B304
SACRAMENTO CA 95817

SMUD
6301 S STREET MS B304
SACRAMENTO CA 95817

SMUD
6301 S STREET MS B404
SACRAMENTO CA 95817

SACRAMENTO METROPOLITAN FIRE
10545 ARMSTRONG AVE STE 310
MATHER CA 95655

FOLSOM CORDOVA UNIFIED SCHOOL
DISTRICT
1965 BIRKMNT DRIVE
RANCHO CORDOVA CA 95742

GOLDEN STATE WATER
3005 GOLD CANAL DRIVE
RANCHO CORDOVA CA 95670

CITY OF RANCHO CORDOVA
2729 PROSPECT PARK DR
RANCHO CORDOVA CA 95670

MEMORANDUM

ITEM 12.1.

DATE: June 7, 2021

TO: Honorable Mayor and Council Members

FROM: Adam Lindgren, City Attorney

SUBJECT: **DISCUSSION AND POSSIBLE DIRECTION TO PREPARE AN ORDINANCE REGARDING HOST LIABILITY FOR ILLEGAL FIREWORKS**

RECOMMENDATION

Council discussion and direction regarding a potential ordinance regarding host liability for illegal fireworks.

RESULT OF RECOMMENDED ACTION

If the Council wants to pursue a potential ordinance regarding host liability for illegal fireworks, staff would return with an ordinance or, if justified an urgency ordinance, at the next City Council meeting.

BACKGROUND

In recent years, Rancho Cordova has seen an increase in the amount of illegal fireworks during the summer months, and specifically during the week of the 4th of July. The Rancho Cordova Police Department has a Fireworks Task Force to respond to illegal fireworks. Many of the fires during this period are the result of illegal “aerial” fireworks. Illegal fireworks threaten neighboring properties, increase 911 response times for all emergencies, and create an increased risk of fire-related property damage and personal injury.

Recently, the City Council requested an item to provide possible direction to prepare an ordinance to provide additional enforcement tools for the City to respond to illegal fireworks.

California approved “Safe and Sane” fireworks are currently allowed in nearly 300 communities across the state, including all communities in Sacramento County. Safe and Sane fireworks emit noise, smoke, sparks, and flames, but they are not explosive, not aerially launched and are tested, and approved by the Office of the State Fire Marshall. Fireworks sales and usage is currently limited to June 28th through July 4th.

The discharge of all fireworks in the City is not permitted except for the use of Safe and Sane fireworks as allowed by Rancho Cordova Municipal Code 4.54.320.

Currently, state law generally requires that a law enforcement officer personally observe the actual person discharging illegal fireworks prior to issuing a citation.

Host liability shifts and broadens the focus of enforcement from the person actually engaging in a prohibited activity to include the person providing them a place to commit the crime. Depending on the exact ordinance, “host” or “social host” means a person who permits or allows a gathering or person at his or her place of residence or other private property or any place under his or her control. A host is generally:

1. the person in charge of private property, including but not limited to, an owner, tenant, landlord, or property manager of the property; or
2. the person who organizes, supervises, officiates, conducts, controls, or is otherwise in charge of the activity on the property.

Rancho Cordova already uses the tool of social host liability in Chapter 9.91 of the Municipal Code, which makes it illegal for social hosts to permit gatherings where minors consume alcohol.

Educational and enforcement campaigns against setting off illegal fireworks through a social host ordinance have been successfully implemented in many jurisdictions in California, such as, for example, Kern County, Redwood City, Pacifica, Rohnert Park, Cloverdale, Arroyo Grande, Lemoore, and Hanford. The City of Folsom and the City of Sacramento recently adopted a social host ordinance for fireworks.

A potential ordinance, updating the Rancho Cordova Municipal Code could provide for social host liability for illegal fireworks, allowing law enforcement and code enforcement personnel to hold the owner or person in possession of real property, or the host of a gathering on public or private property, responsible for the discharge of illegal fireworks. The City Council could direct that the ordinance be written to be enforceable as either an infraction with fines escalating from $100 for the first offense to $500 for the third offense or as a misdemeanor with a maximum fine of $1,000 or imprisonment not to exceed six months.

The potential ordinance could improve enforcement capabilities in several ways. Typically, it is not difficult for enforcement officers to identify the specific location an aerial firework originates. The challenge lies in identifying the specific individual user or possessor of the firework. The “Social Host Liability” ordinance concept greatly simplifies this difficulty and allows an officer to focus on a particular person (or multiple persons) responsible for the property or event. The adoption of an ordinance accompanied with social media outreach to inform the public of its existence and potential penalties may have a significant impact on reducing fireworks.

A potential ordinance could be crafted in a manner to avoid narrow application to property

owners only. It could be designed to apply to any person who the right to use, possess or occupy a public or private property under a lease, permit, license, rental agreement, or contract. Additionally, the ordinance could be applied to any person who hosts, organizes, supervises, officiates, conducts, or accepts responsibility for a gathering on public or private property, but to not apply to responsible parties who immediately seek the City's assistance in removing non-compliant individuals.

Ordinances generally require consideration at two City Council meetings and become effective thirty days after adoption. Urgency ordinances take effect immediately, but must contain an urgency clause stating valid, persuasive facts to justify the need to take immediate action to preserve public peace, health, or safety. Urgency ordinances must be adopted by a four-fifths vote of the City Council.

FISCAL IMPACT AND FUNDING SOURCE

Council discussion and direction regarding preparation of a Host Liability Ordinance for Illegal Fireworks will have no direct fiscal impact.

ATTACHMENT(S)

None

MEMORANDUM

ITEM 12.2.

DATE: June 7, 2021

TO: Honorable Mayor and Council Members

FROM: Adam Lindgren, City Attorney

SUBJECT: **A RESOLUTION OF THE CITY COUNCIL OF THE CITY OF RANCHO CORDOVA APPROVING A 5% PERFORMANCE INCENTIVE PAYMENT FOR CYRUS ABHAR FOR SERVICE AS CITY MANAGER**

RECOMMENDATION

Adopt the Resolution.

RESULT OF RECOMMENDED ACTION

Adoption of the Resolution will authorize payment of the 5% performance incentive payment and a cost-of-living (CPI) to City Manager Cyrus Abhar.

BACKGROUND

Cyrus Abhar has served as the City Manager for the City of Rancho Cordova since November 2, 2015. Following City Council closed sessions to evaluate Mr. Abhar's performance and to negotiate his salary and benefits package, Council unanimously agreed that the City Manager's overall performance in 2020 was "exceptional."

Consistent with the terms of the City's employment agreement with the City Manager, the Resolution before the City Council approves the 5% performance incentive payment to be paid immediately and making a Consumer Price Index (CPI) adjustment pursuant to his contract effective July 1, 2021 based on the City Council's conclusion that Mr. Abhar has displayed an exceptional performance and succeeded in achieving the specific objectives previously established by the City Council.

Before taking final action, the City Council will orally report a summary of the recommended actions on City Manager pay and benefits during this open session of a regular council meeting.

FISCAL IMPACT AND FUNDING SOURCE

Various.

ATTACHMENT(S)

1. Resolution City Manager Performance Bonus CC.Meeting

CITY OF RANCHO CORDOVA

RESOLUTION NO. XX-2021

A RESOLUTION OF THE CITY COUNCIL OF THE CITY OF RANCHO CORDOVA, STATE OF CALIFORNIA, REGARDING THE PERFORMANCE EVALUATION FOR CYRUS ABHAR FOR SERVICE AS CITY MANAGER

WHEREAS, Cyrus Abhar has served as City Manager for the City of Rancho Cordova since November 2, 2015; and

WHEREAS, the City Council approved an amended and restated employment agreement ("Agreement") with Cyrus Abhar ("City Manager") on November 5, 2018; and

WHEREAS, Section II(A)(1) of his Agreement allows up to a 5% performance incentive benefit, in addition to his salary; and

WHEREAS, the City Council conducted a performance evaluation of City Manager in closed session at its October 13, 2020 meeting and subsequently met in closed session on May 27, 2021 to discuss labor negotiations related to the Agreement; and

WHEREAS, on October 13, 2020, it was reported out of closed session that the City Council unanimously agreed that the City Manager's overall performance in 2020 was "exceptional"; and

WHEREAS, following the performance review and labor negotiations, the Council directed that an item be placed on the next City Council agenda for the Council to consider awarding the City Manager the maximum performance incentive pay available for 2020 based on his performance, as demonstrated by his success in meeting the specific objectives established by the City Council following its 2019 performance evaluation of the City Manager, and making a Consumer Price Index (CPI) adjustment pursuant to his contract.

NOW THEREFORE BE IT HEREBY RESOLVED THE CITY COUNCIL OF THE CITY OF RANCHO CORDOVA resolves that City Manager, Cyrus Abhar, shall be awarded a performance incentive for his outstanding 2020 performance in the amount of $13,294.85.

PASSED AND ADOPTED by the City Council of the City of Rancho Cordova this 7th day of June 2021, by the following vote:

AYES:

NOES:

ABSENT:

ABSTAIN:

Garrett Gatewood, Mayor

ATTEST:

Stacy Leitner, CMC
City Clerk